FINAL SURVEY	BY	DATE
SURVEYED		
PLOTTED		
TEMPLATE		
NOTE BOOK		
AREAS		
NO.	AREAS CHECKED	

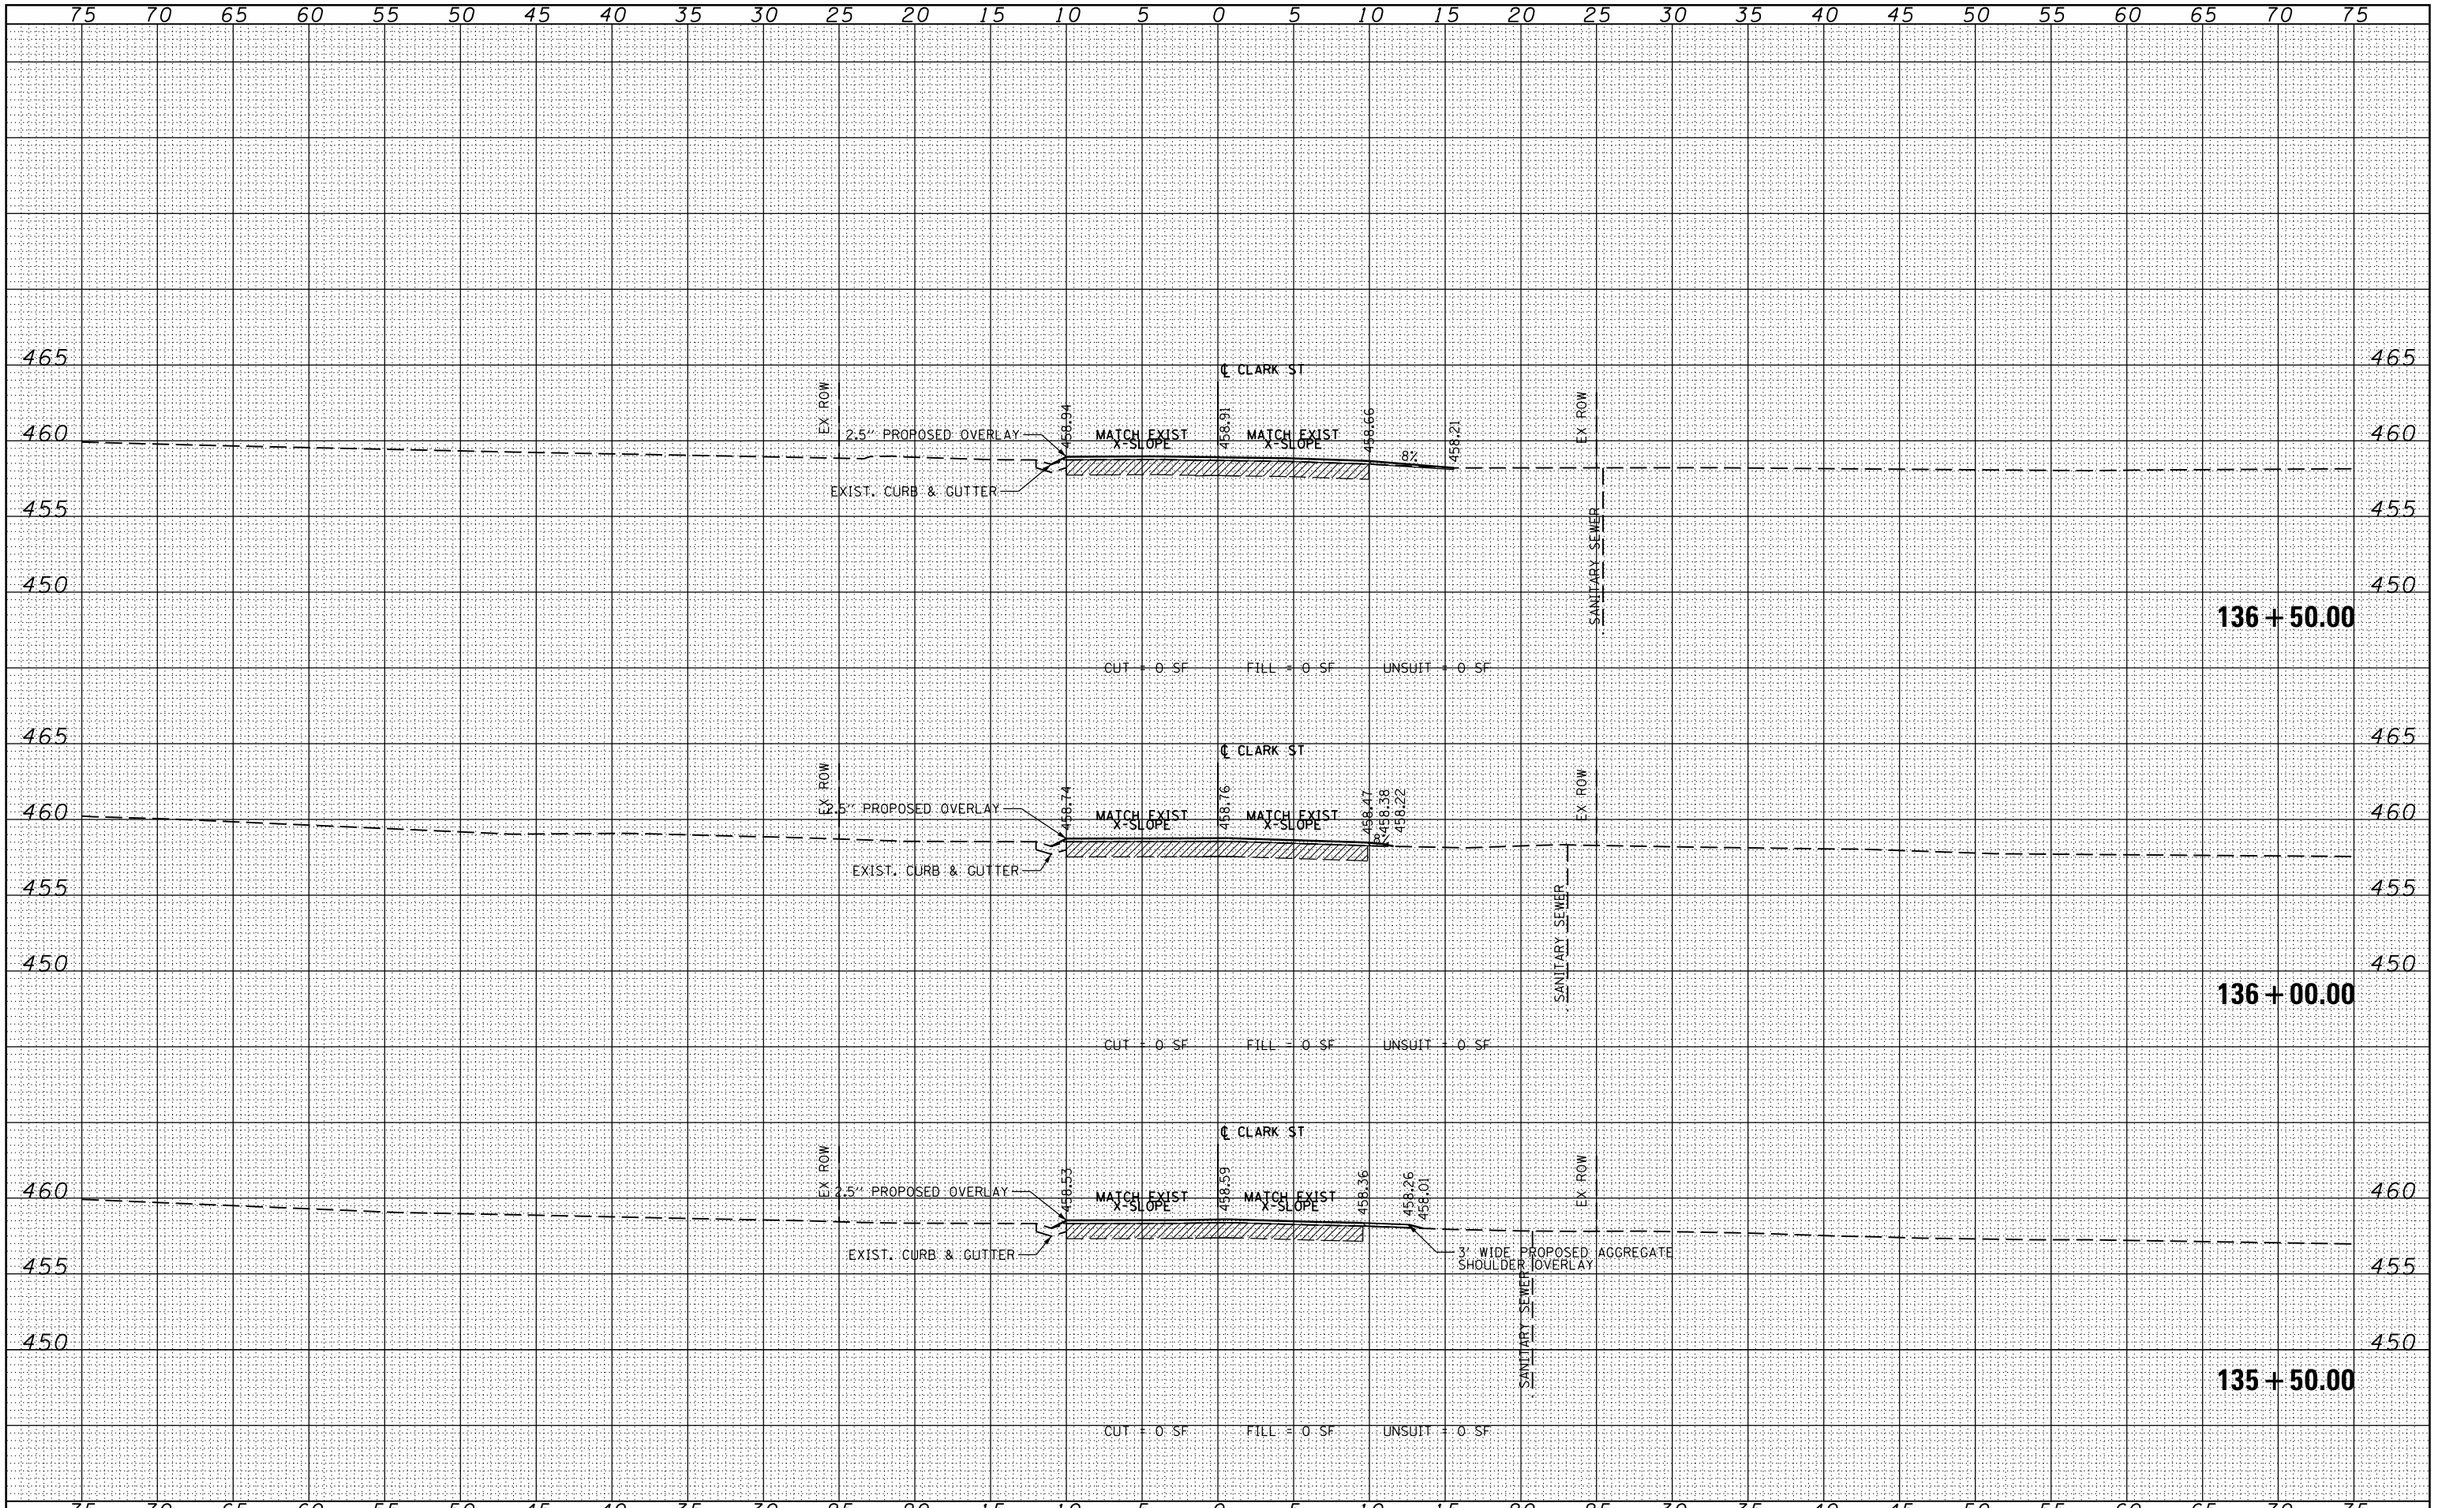

ORIGINAL SURVEY	BY	DATE
SURVEYED		
PLOTTED		
TEMPLATE		
NOTE BOOK		
AREAS		
NO.	AREAS CHECKED	

FILE NAME = c:\pw_work\pwidot\lavenderba\d0363618\D978221-sht-xssht-Donna.dgn	USER NAME = $USER$	DESIGNED - KN	REVISED -
		DRAWN - AS	REVISED -
	PLOT SCALE = 10.0000 ' / in.	CHECKED -	REVISED -
	PLOT DATE = 1/31/2014	DATE -	REVISED -

STATE OF ILLINOIS
DEPARTMENT OF TRANSPORTATION

PROPOSED CROSS SECTIONS
DONNA DRIVE /CLARK STREET

SCALE: | SHEET NO. 38 OF 43 SHEETS | STA. 135+50.00 TO STA. 136+50.00

F.A.P. RTE.	SECTION	COUNTY	TOTAL SHEETS	SHEET NO.
331	(1-3)R-2, N-4, TS-4, HBK-1	WILLIAMSON	733	662
DRAWING NO. XS-262				78221
		ILLINOIS	FED. AID PROJECT	