FINAL SURVEY	NOTE BOOK	SURVEYED	PLOTTED	TEMPLATE	AREAS	AREAS CHECKED
NO.		BY				DATE

ORIGINAL SURVEY	NOTE BOOK	SURVEYED	PLOTTED	TEMPLATE	AREAS	AREAS CHECKED
		BY				DATE

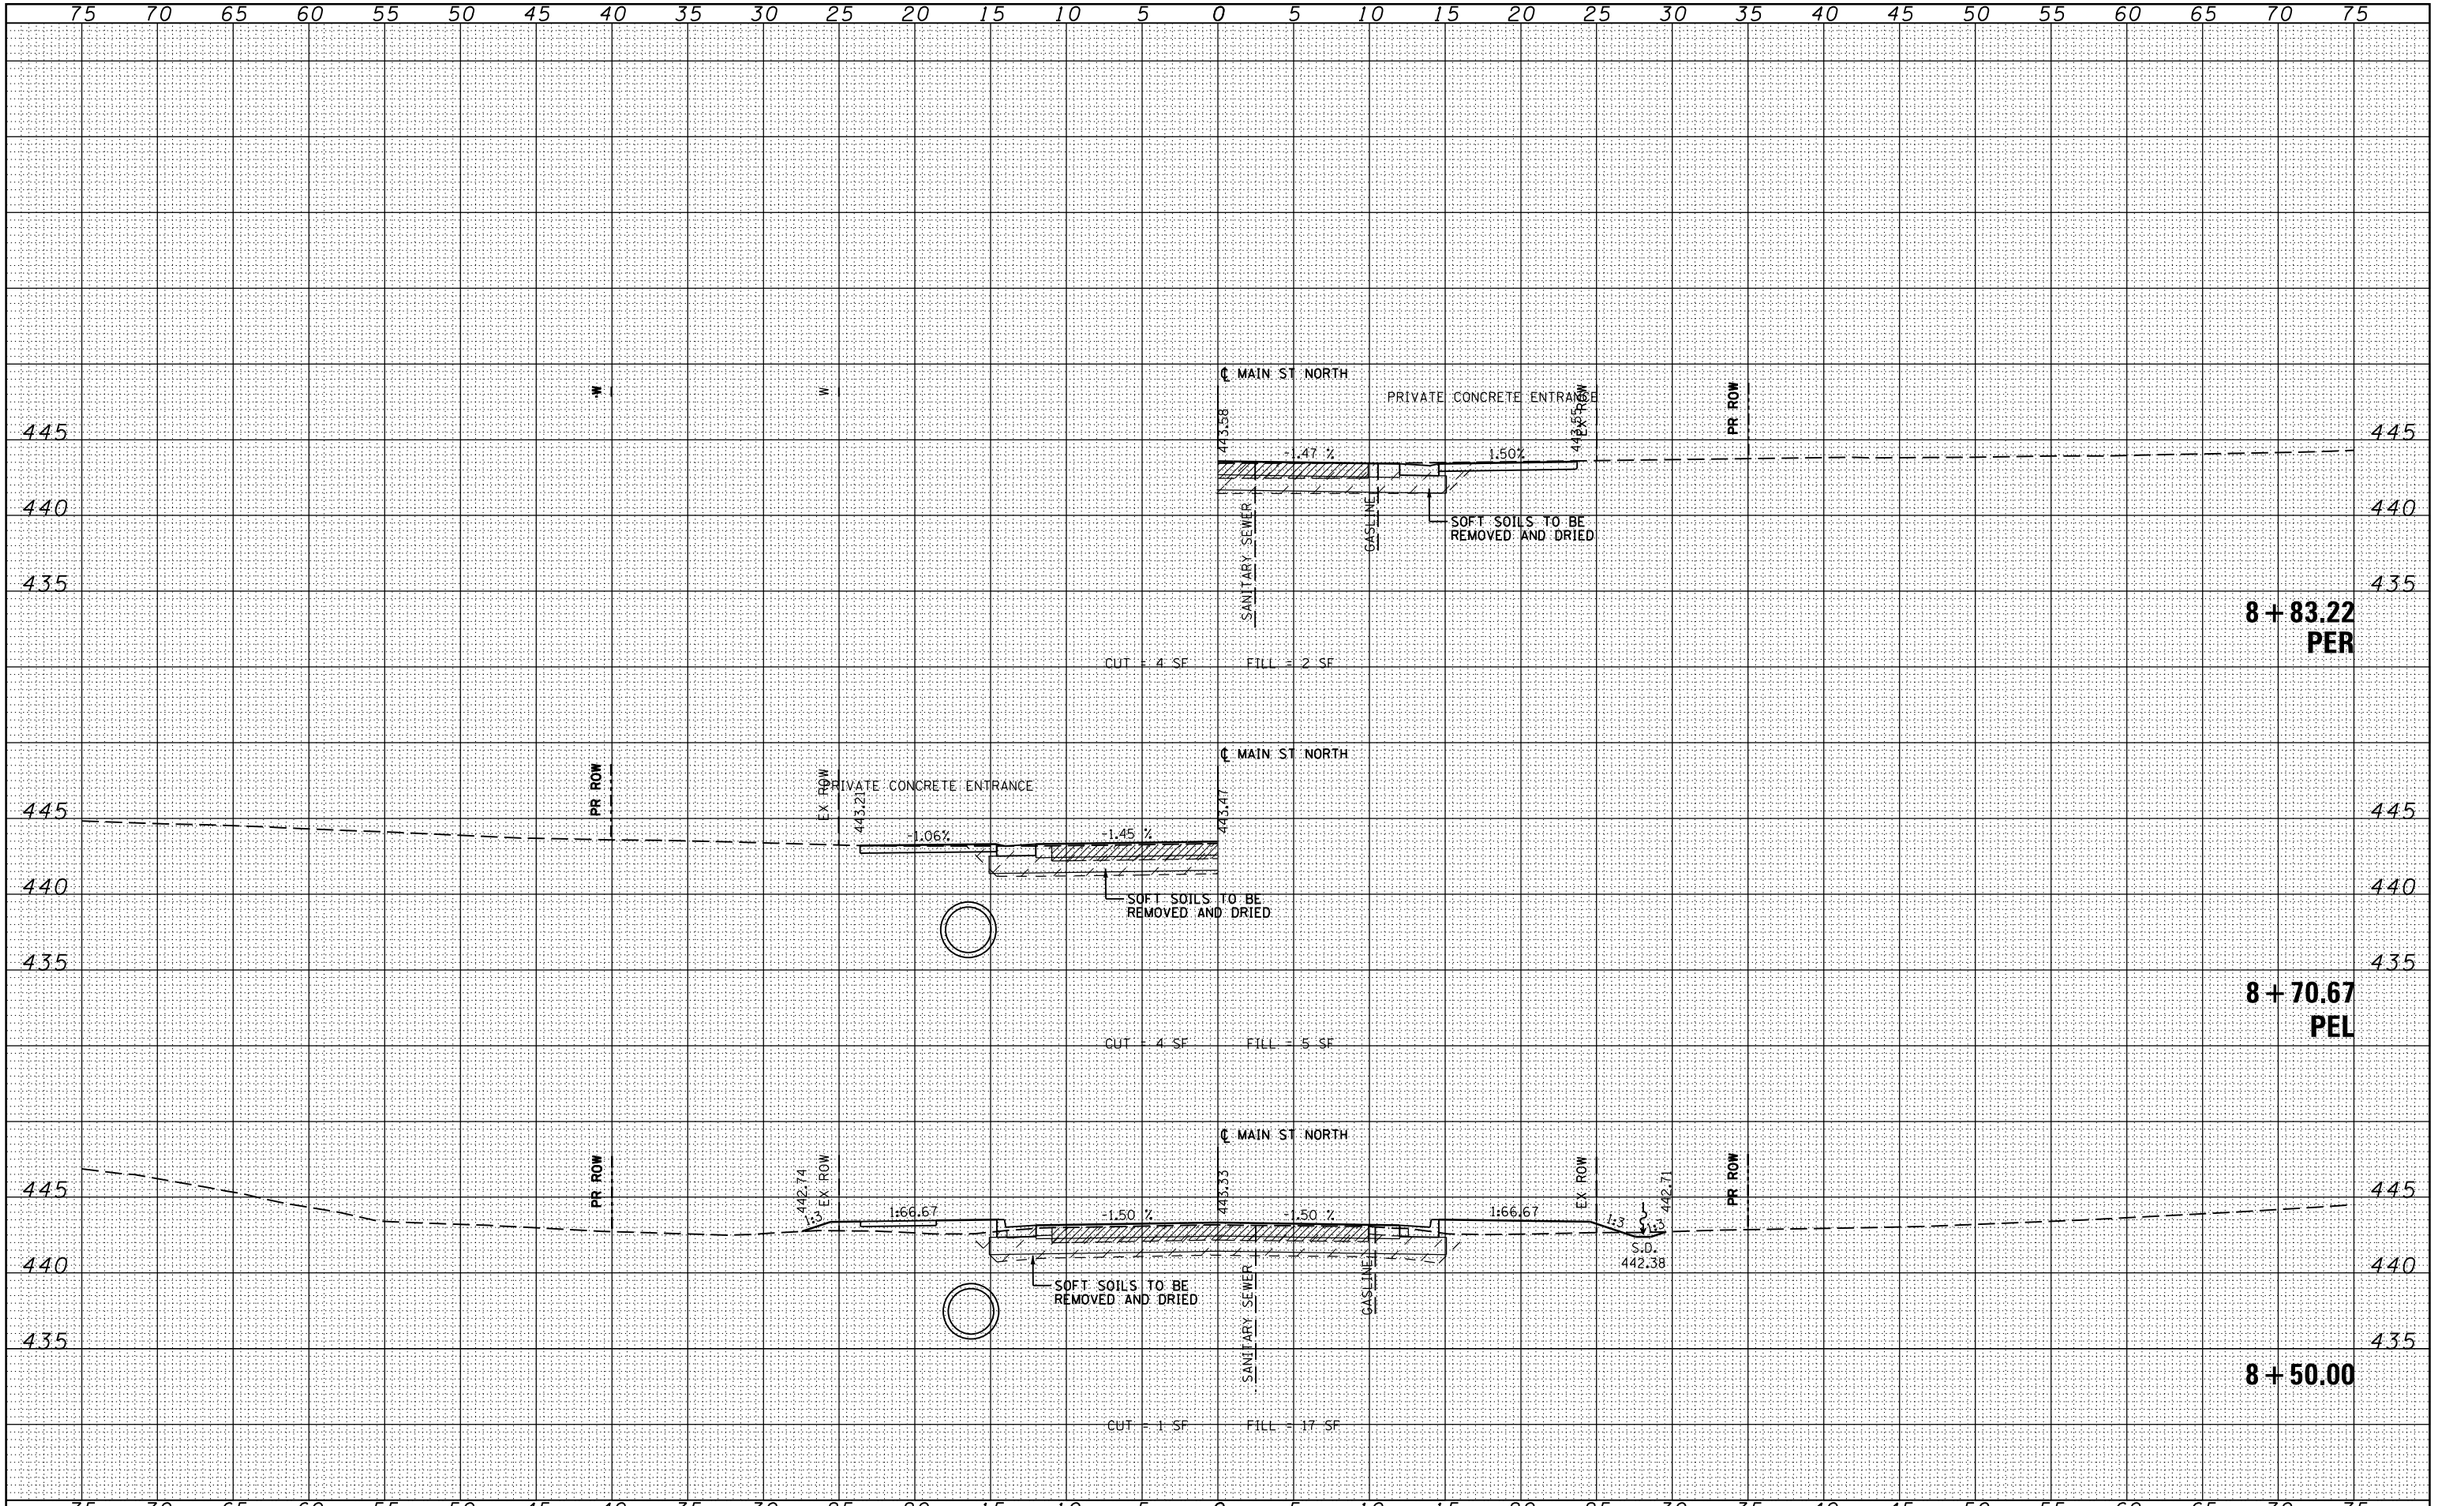

FILE NAME =	USER NAME = $USER$	DESIGNED - KN	REVISED -
c:\pw_work\pwidot\lavenderba\d0363618\D978221-sht-xssht-Main-North.dgn		DRAWN - AS	REVISED -
	PLOT SCALE = 10.0000 ' / in.	CHECKED -	REVISED -
	PLOT DATE = 1/31/2014	DATE -	REVISED -

STATE OF ILLINOIS
DEPARTMENT OF TRANSPORTATION

PROPOSED CROSS SECTIONS
MAIN STREET NORTH

SCALE: | SHEET NO. 10 OF 18 SHEETS | STA. 8+50.00 | TO STA. 8+83.22

F.A.P. RTE.	SECTION	COUNTY	TOTAL SHEETS	SHEET NO.
331	(1-3)R-2, N-4, TS-4, HBK-1	WILLIAMSON	733	688
DRAWING NO.	XS-288			78221
	ILLINOIS FED. AID PROJECT			