ROUTE NO.	SECTION	CITY	TOTAL SHEETS	SHEET NO.
F.A.U. 9719	06-00054 -00-FP	HERRIN	733	716
ILLINOIS		RITTER ROAD		
CONTRACT NO. 99468				

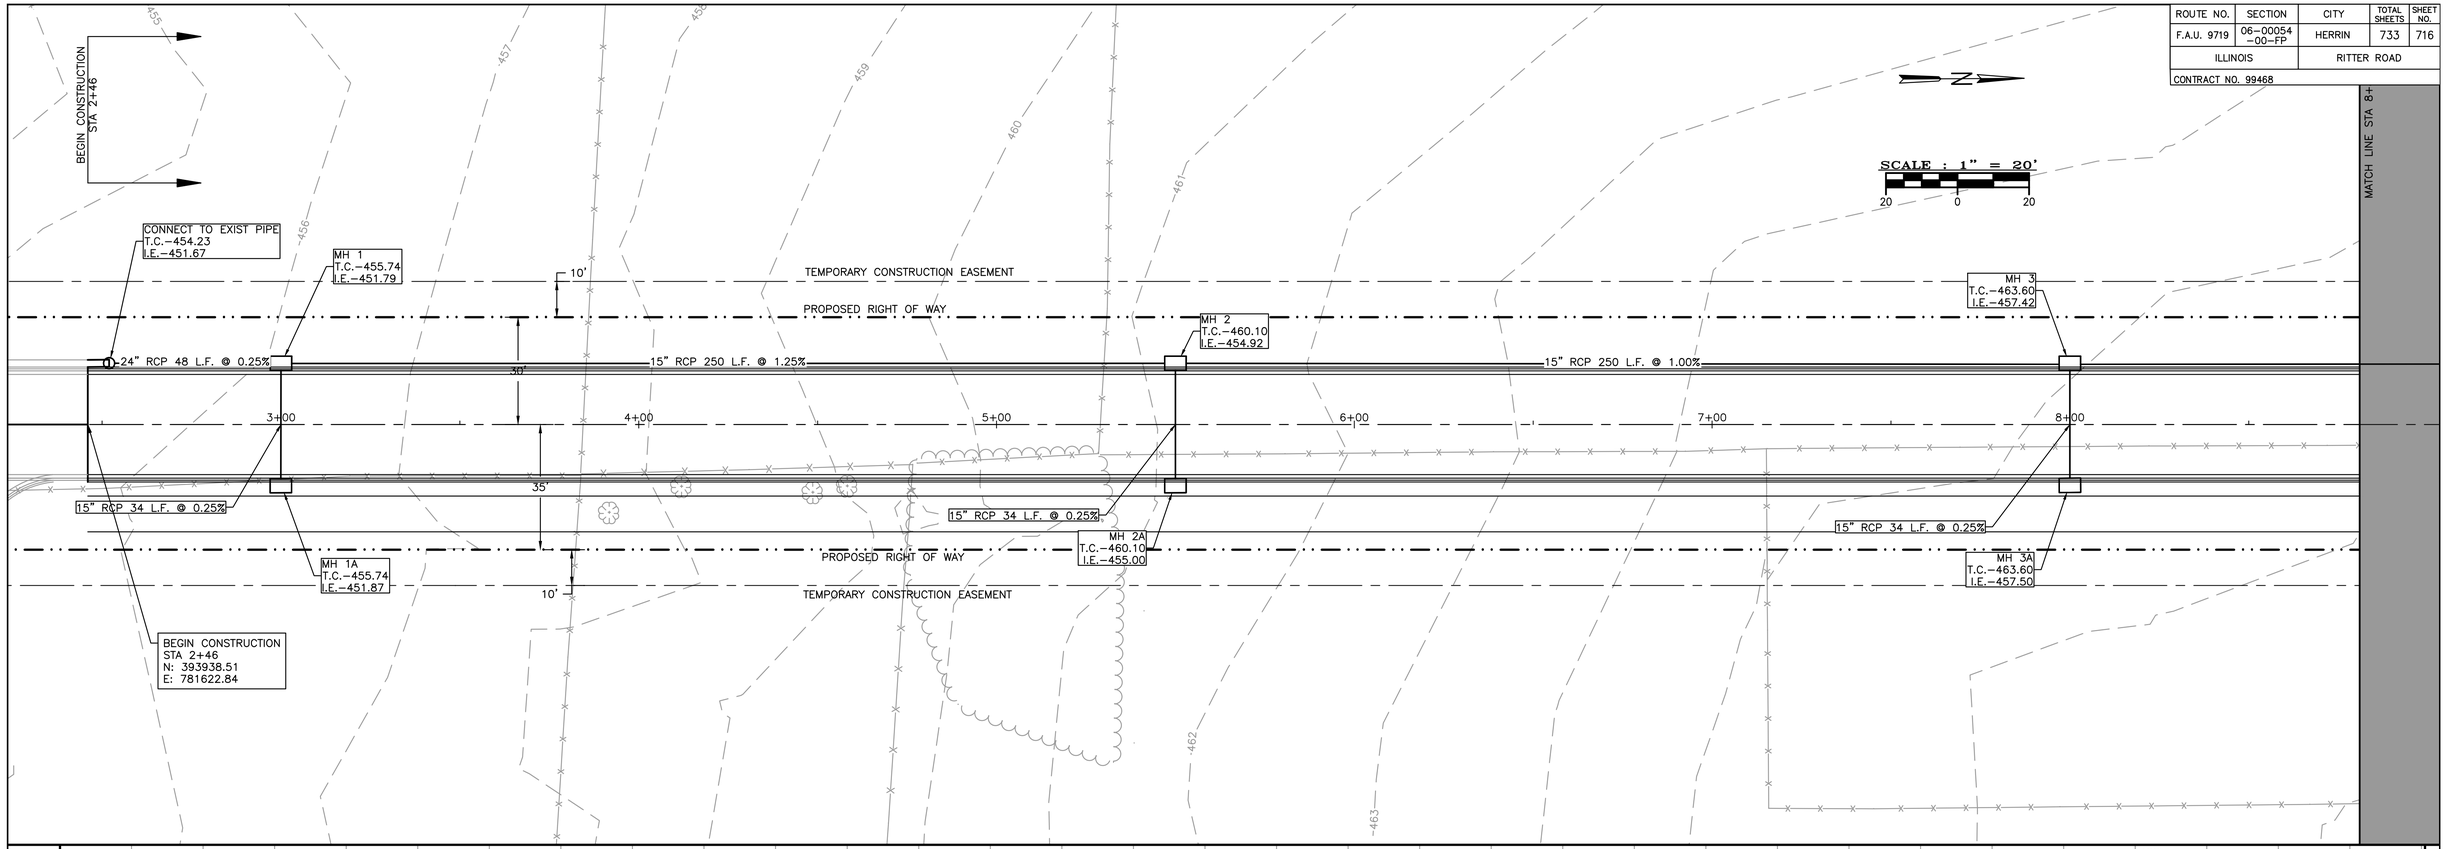

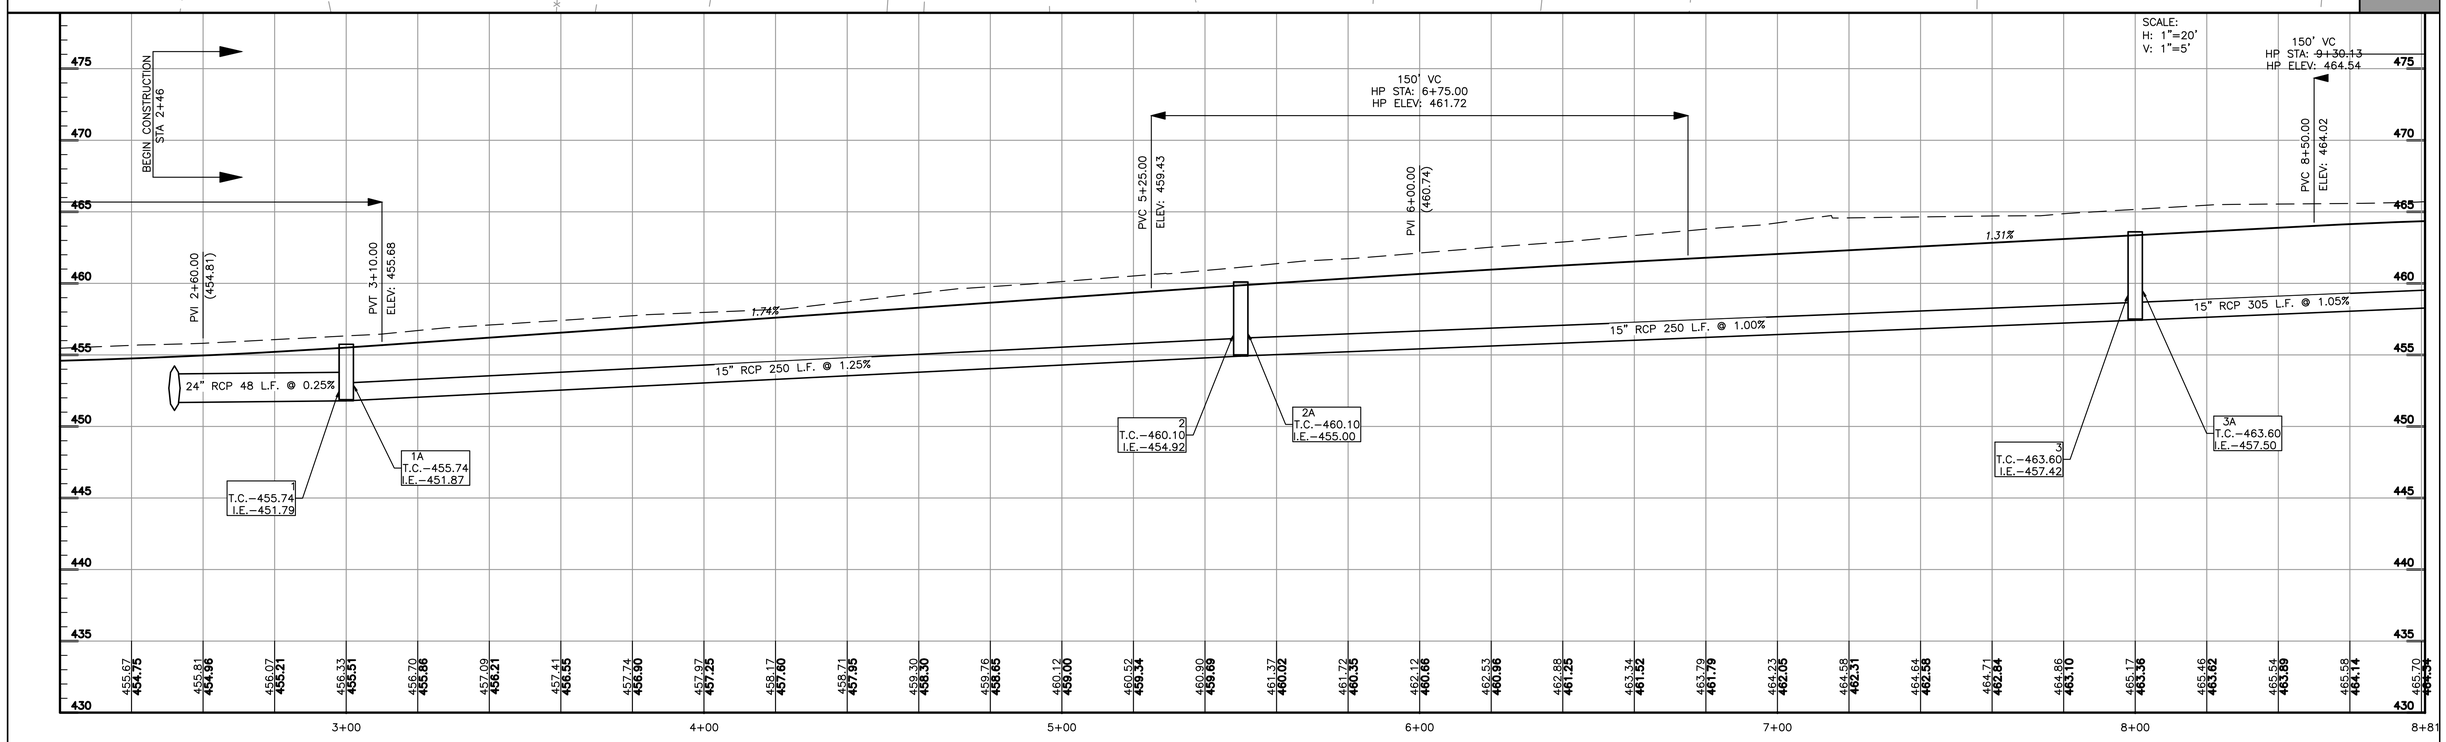

RITTER ROAD – PLAN AND PROFILE STATION 2+46 TO 8+81

PROJECT No. 11120
SHT. 716 OF 733.