CABLE /CONDUIT SCHEDULE

(A) UNIT DUCT, 600V, 2-1C NO. 6, I/C NO. 8 GROUND, (XLP-TYPE USE). 1" DIA POLYETHELENE

(B) UNIT DUCT,600 V,2-1C NO.4,1/C NO.6 GROUND,(XLP-TYPE USE),1"DIA POLYETHYLENE

(C) ELECTRIC CABLE IN CONDUIT, 600V, (XLP-TYPE USE), 2-1C NO. 4, 2-1C NO. 6,1/C NO.6 GROUND 1/C NO .8 GROUND IN 2" DIA PVC CONDUIT EMBEDDED IN STRUCTURE

LEGEND

- UNIT DUCT SIZE AS NOTED
- PROPOSED COILABLE NON-METALLIC CONDUIT, 2½"DIA UNLESS NOTED OTHERWISE, SCHEDULE 80
- PROPOSED LIGHTING CONTROLLER
- PROPOSED JUNCTION BOX,STAINLESS STEEL,ATTACHED TO STRUCTURE , 12 x 12 x 8
- PROPOSED LIGHTING UNIT, 45 FT,WEATHERING STEEL POLE, TENON MOUNT, 250 W HPS MULTIMOUNT LUMINAIR
- PROPOSED LIGHTING UNIT , 45 FT WEATHERING STEEL POLE,TWIN TENON, 2-250W HPS LUMINAIRES
- CONDUT EMBEDDED IN STRUCTURE, 2" DIA PVC

NOTE

1.LUMINAIRE SHALL BE TITLED DOWN BY 5° FROM THE DEFAULT TILE POSITION OF 45°.

N

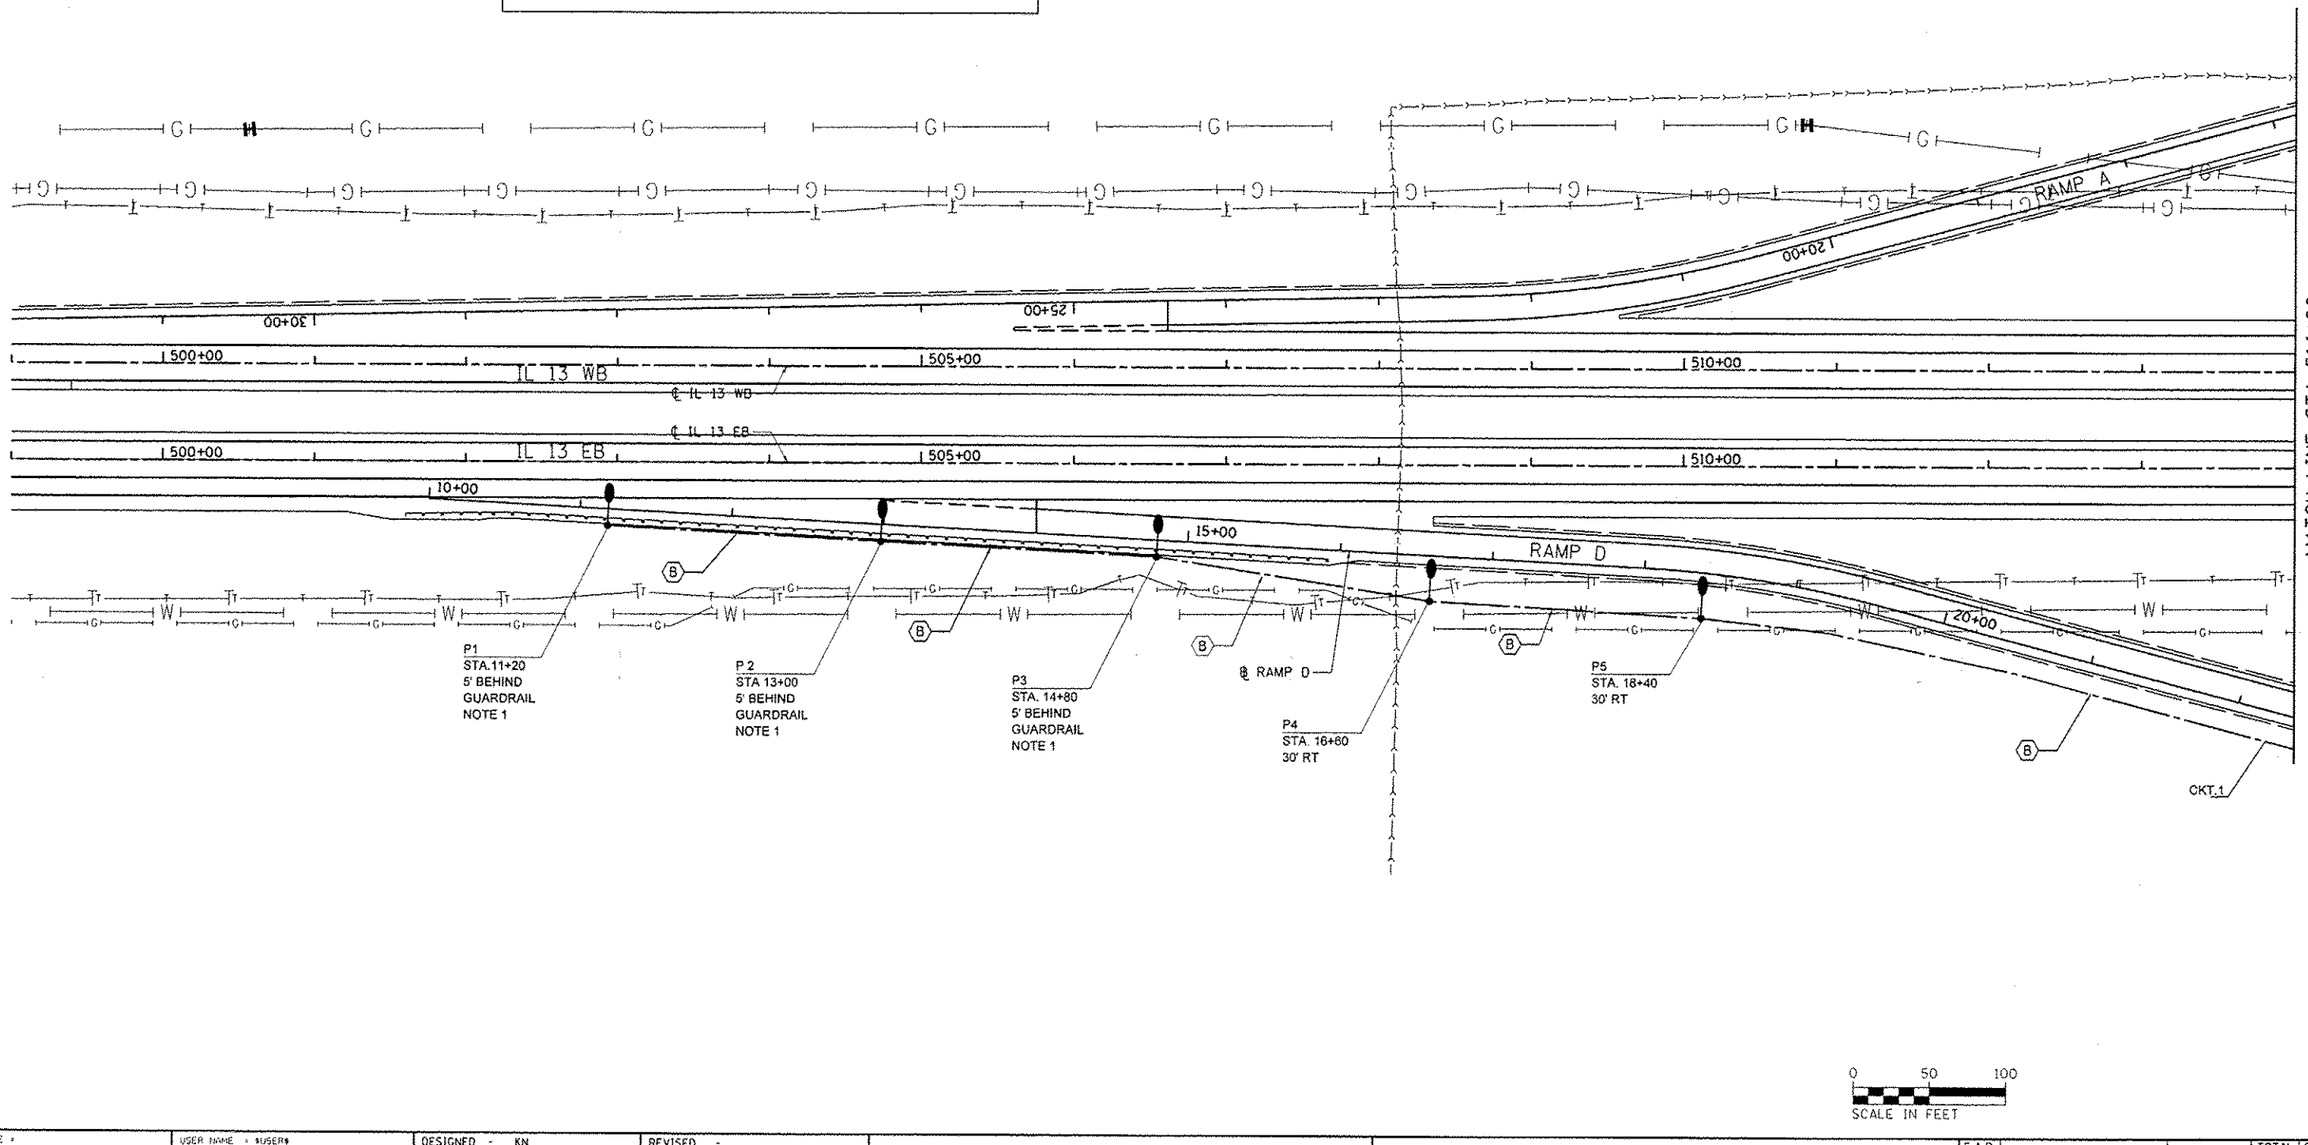

FILE NAME = c:\pw_work\pwidot\lavanderba\d0363618\D078221-sht-light-01.dgn	USER NAME = $USER$	DESIGNED - KN	REVISED -
		DRAWN - AS	REVISED -
	PLOT SCALE = 100.0000 ' / in.	CHECKED -	REVISED -
	PLOT DATE = 1/31/2014	DATE -	REVISED -

STATE OF ILLINOIS
DEPARTMENT OF TRANSPORTATION

LIGHTING PLANS
IL 13

SCALE: 1"=50' | SHEET NO. 1 OF 5 SHEETS | STA. 499+00.00 TO STA.514+00.00

F.A.P. RTE.	SECTION	COUNTY	TOTAL SHEETS	SHEET NO.
331	(1-3)R-2, N-4, TS-4, HBK-1	WILLIAMSON	733	353
DRAWING NO. LT-01		CONTRACT NO. 78221		
	ILLINOIS FED. AID PROJECT			