FINAL SURVEY	NOTE BOOK	NO.
SURVEYED		
PLOTTED		
TEMPLATE		
AREAS		
AREAS CHECKED		

BY	DATE

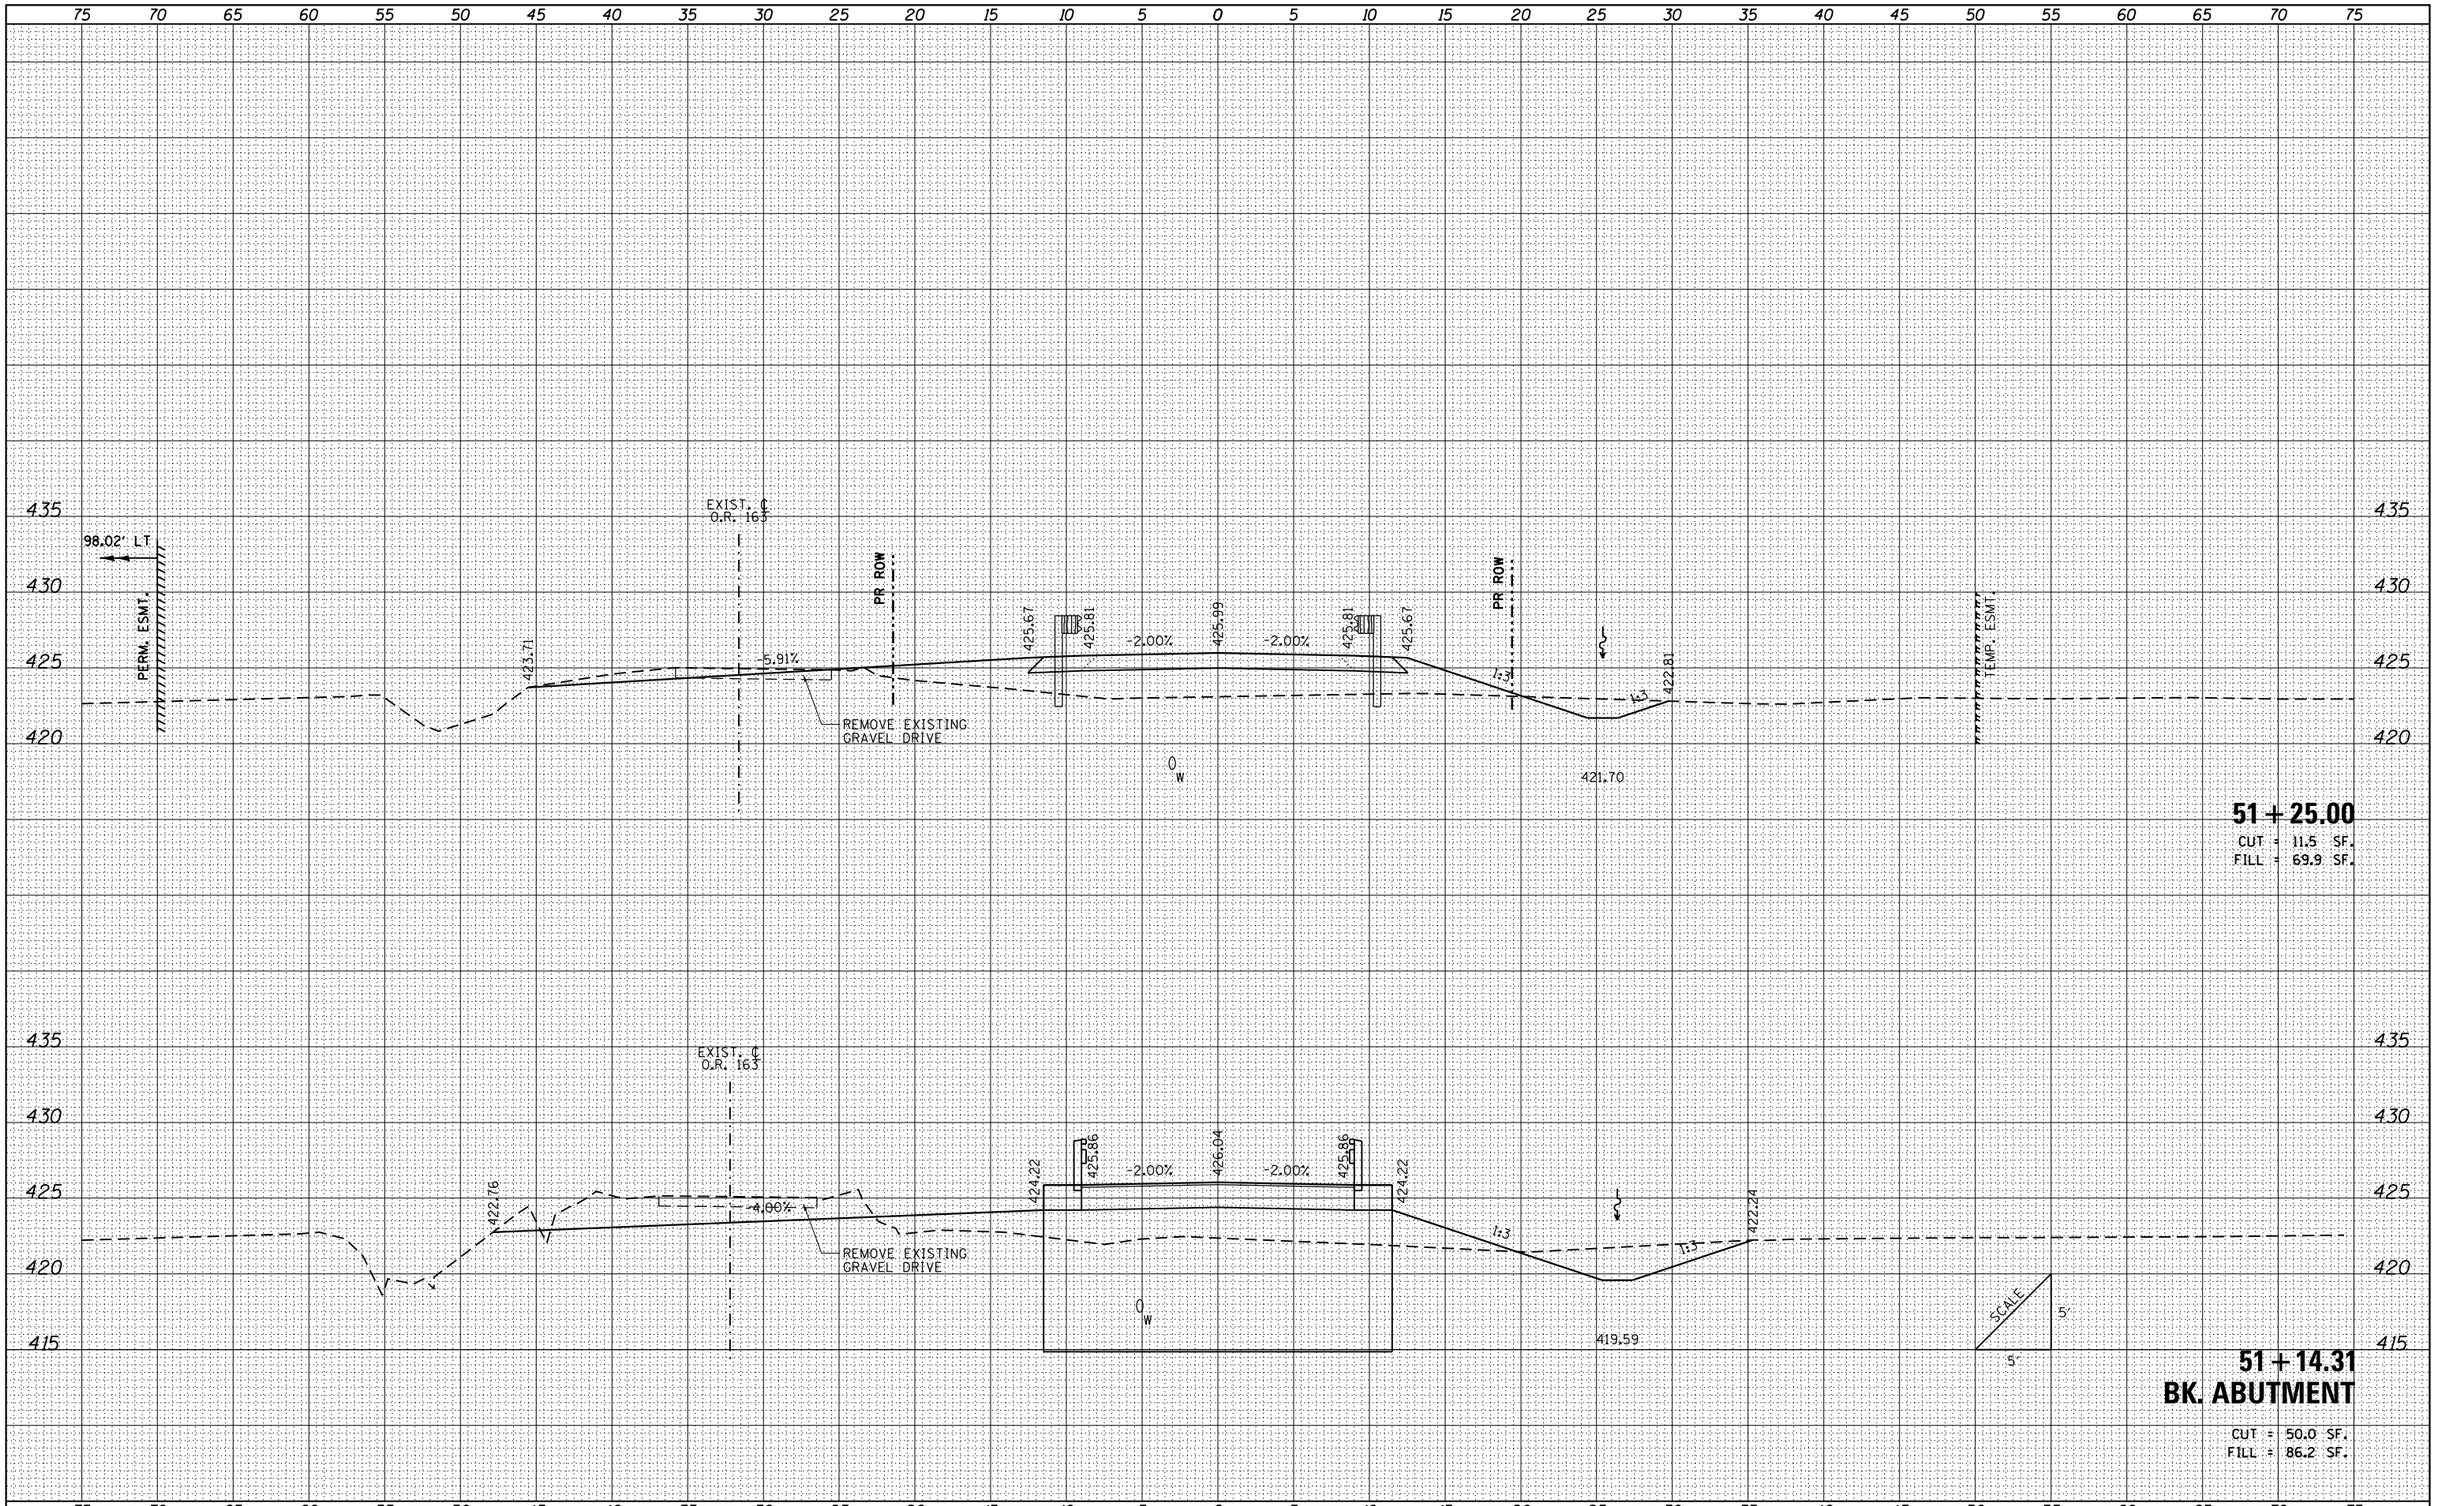

ORIGINAL SURVEY	NOTE BOOK	NO.
SURVEYED		
PLOTTED		
TEMPLATE		
AREAS		
AREAS CHECKED		

BY	DATE

FILE NAME = L:\IDOT\080661Ø\WO_12\Draw\Sheets\D978267-sht-ssht_Entrance.dgn	USER NAME = Brian Bond	DESIGNED - BMB	REVISED -
		DRAWN - BMB	REVISED -
	PLOT SCALE = 10.0000 ' / in.	CHECKED - JMM	REVISED -
Default	PLOT DATE = 12/10/2013	DATE - DECEMBER 2013	REVISED -

STATE OF ILLINOIS
DEPARTMENT OF TRANSPORTATION

CROSS SECTIONS
O.R. 163 OVER POND CREEK

SCALE: | SHEET OF SHEETS | STA. 51+14.31 | TO STA. 51+25.00

O.R.	SECTION	COUNTY	TOTAL SHEETS	SHEET NO.
163	34B-2	JOHNSON	37	29
		CONTRACT NO. 78267		
		ILLINOIS FED. AID PROJECT		