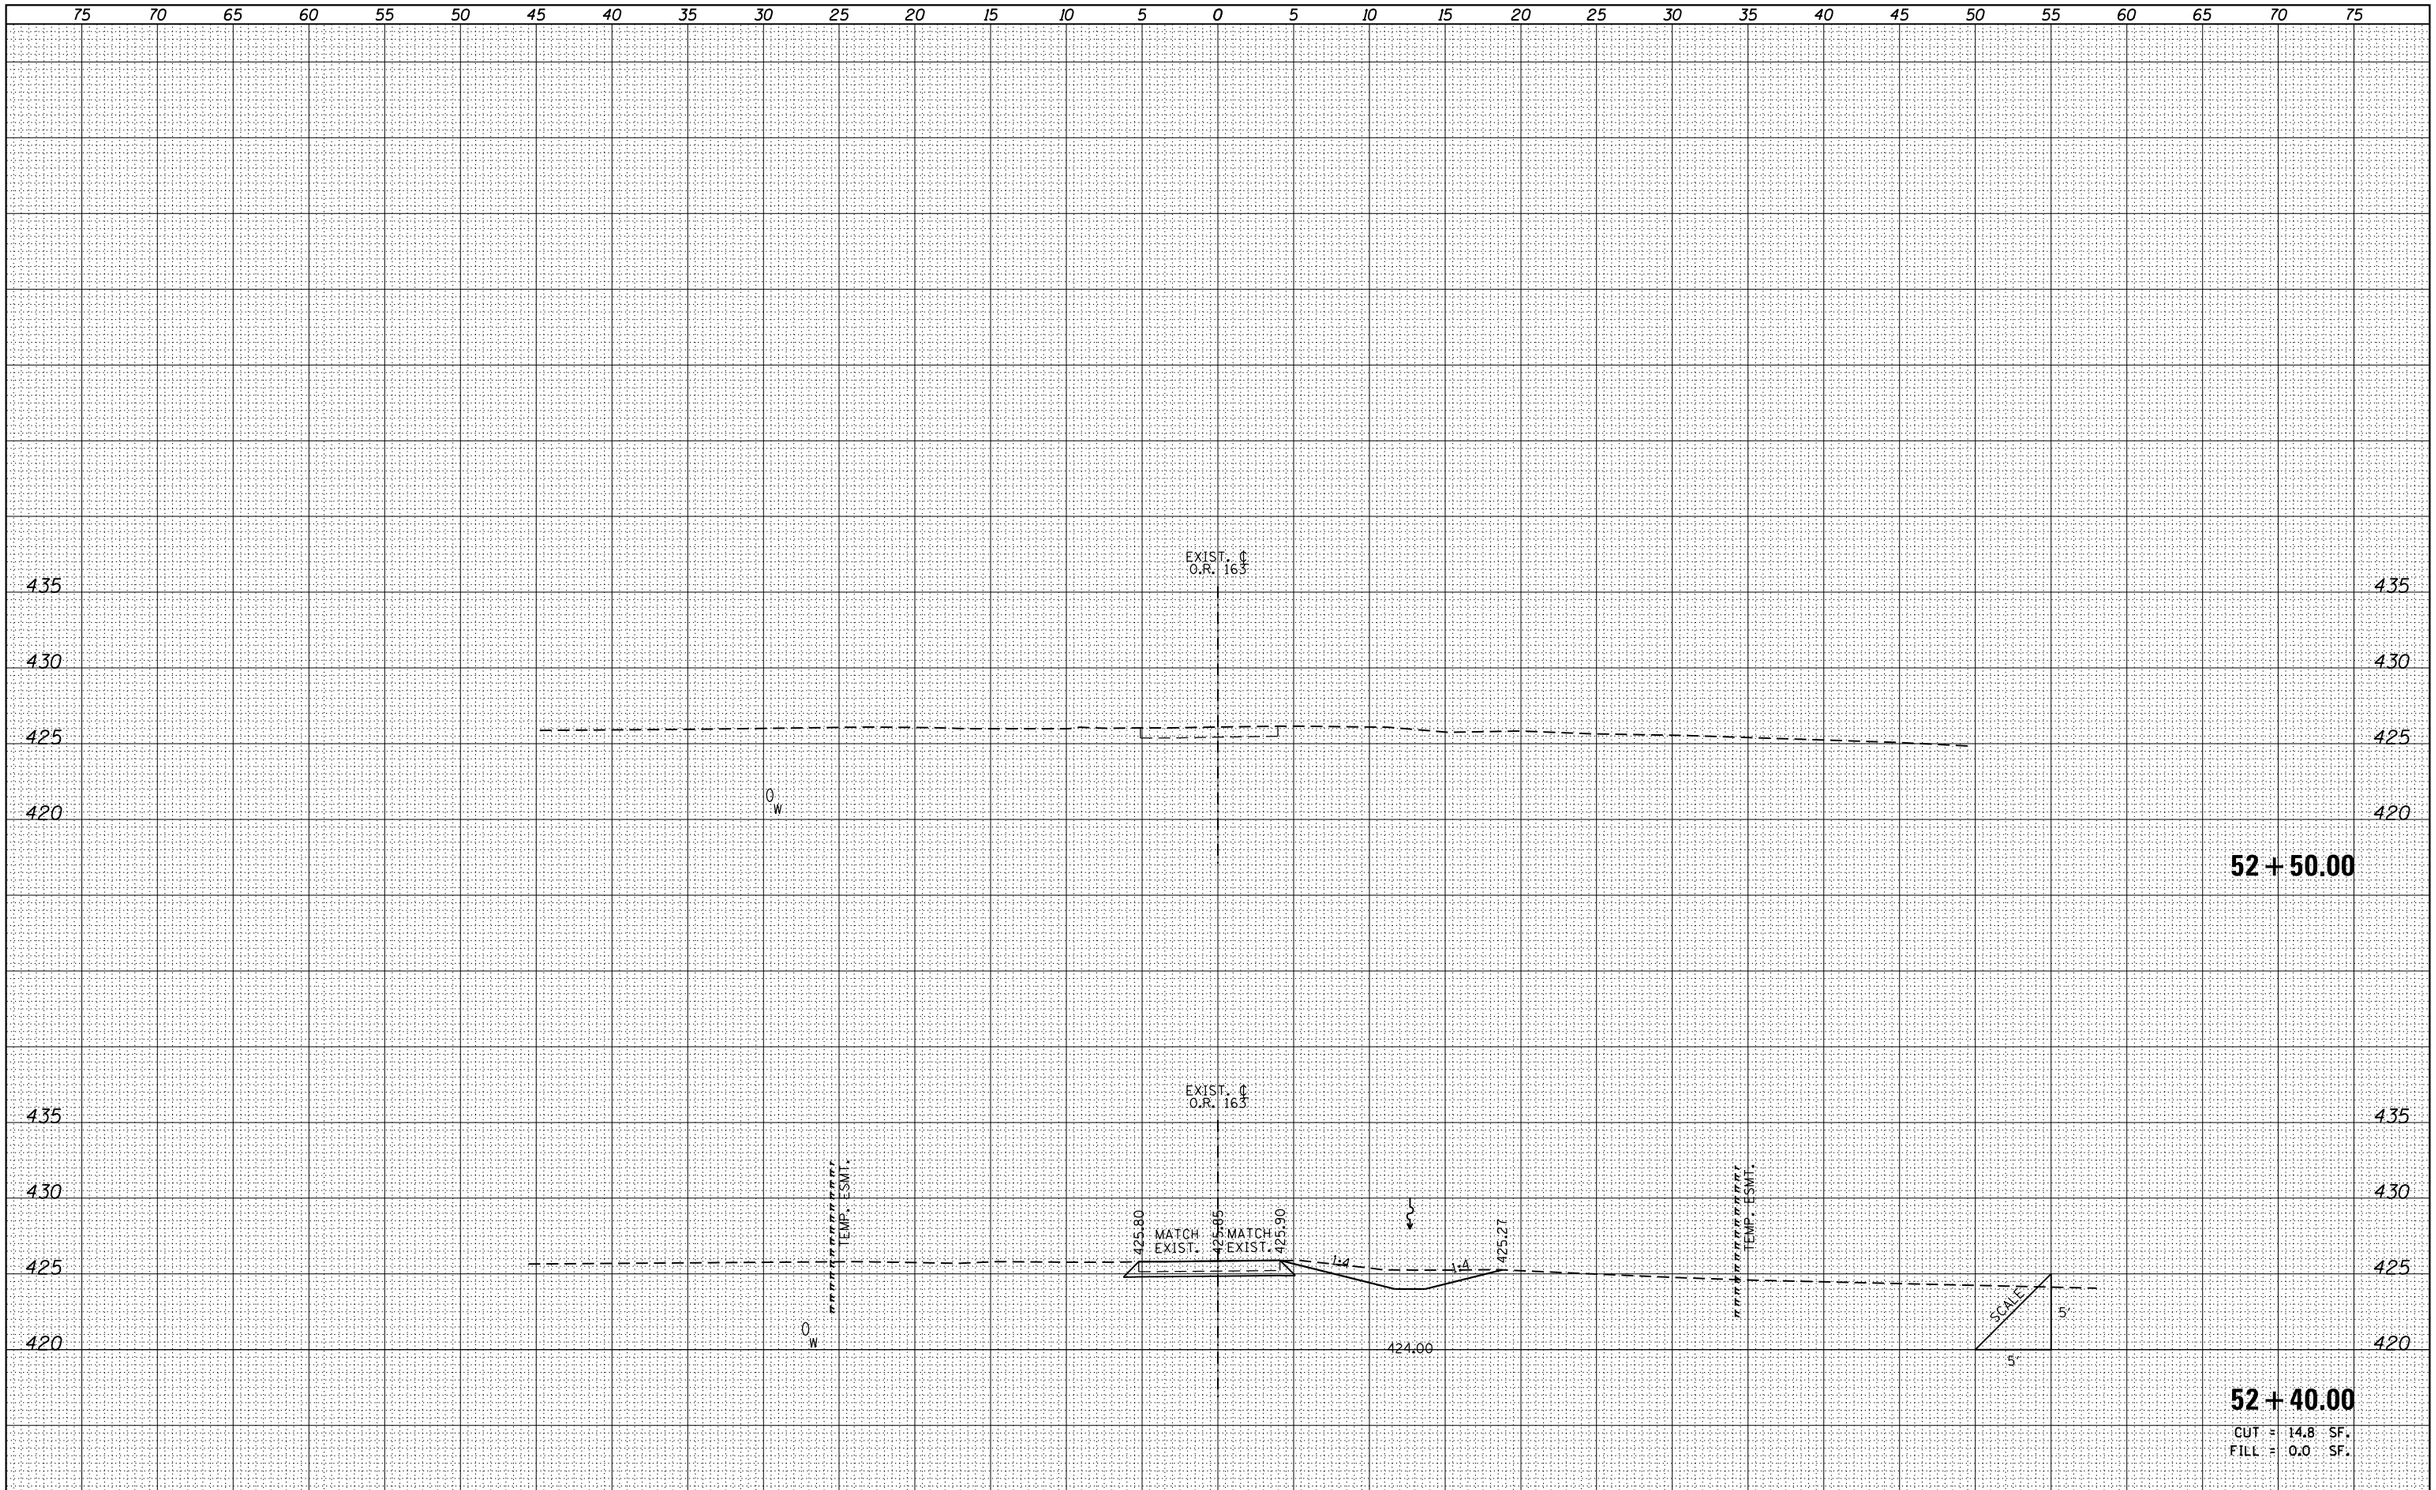

FINAL SURVEY		BY	DATE
NOTE BOOK	SURVEYED		
	PLOTTED		
	TEMPLATE		
	AREAS		
NO.	AREAS CHECKED		

ORIGINAL SURVEY		BY	DATE
NOTE BOOK	SURVEYED		
	PLOTTED		
	TEMPLATE		
	AREAS		
NO.	AREAS CHECKED		

FILE NAME =	USER NAME = Brian Bond	DESIGNED - BMB	REVISED -
L:\IDOT\0806610\WO_12\Draw\Sheets\D978267-sht-ssht_Entrance.dgn		DRAWN - BMB	REVISED -
	PLOT SCALE = 10.0000 ' / in.	CHECKED - JMM	REVISED -
Default	PLOT DATE = 12/10/2013	DATE - DECEMBER 2013	REVISED -

STATE OF ILLINOIS
DEPARTMENT OF TRANSPORTATION

CROSS SECTIONS
O.R. 163 OVER POND CREEK

SCALE: | SHEET OF SHEETS | STA. 52+40.00 TO STA. 52+50.00

O.R.	SECTION	COUNTY	TOTAL SHEETS	SHEET NO.
163	34B-2	JOHNSON	37	32

CONTRACT NO. 78267

ILLINOIS FED. AID PROJECT