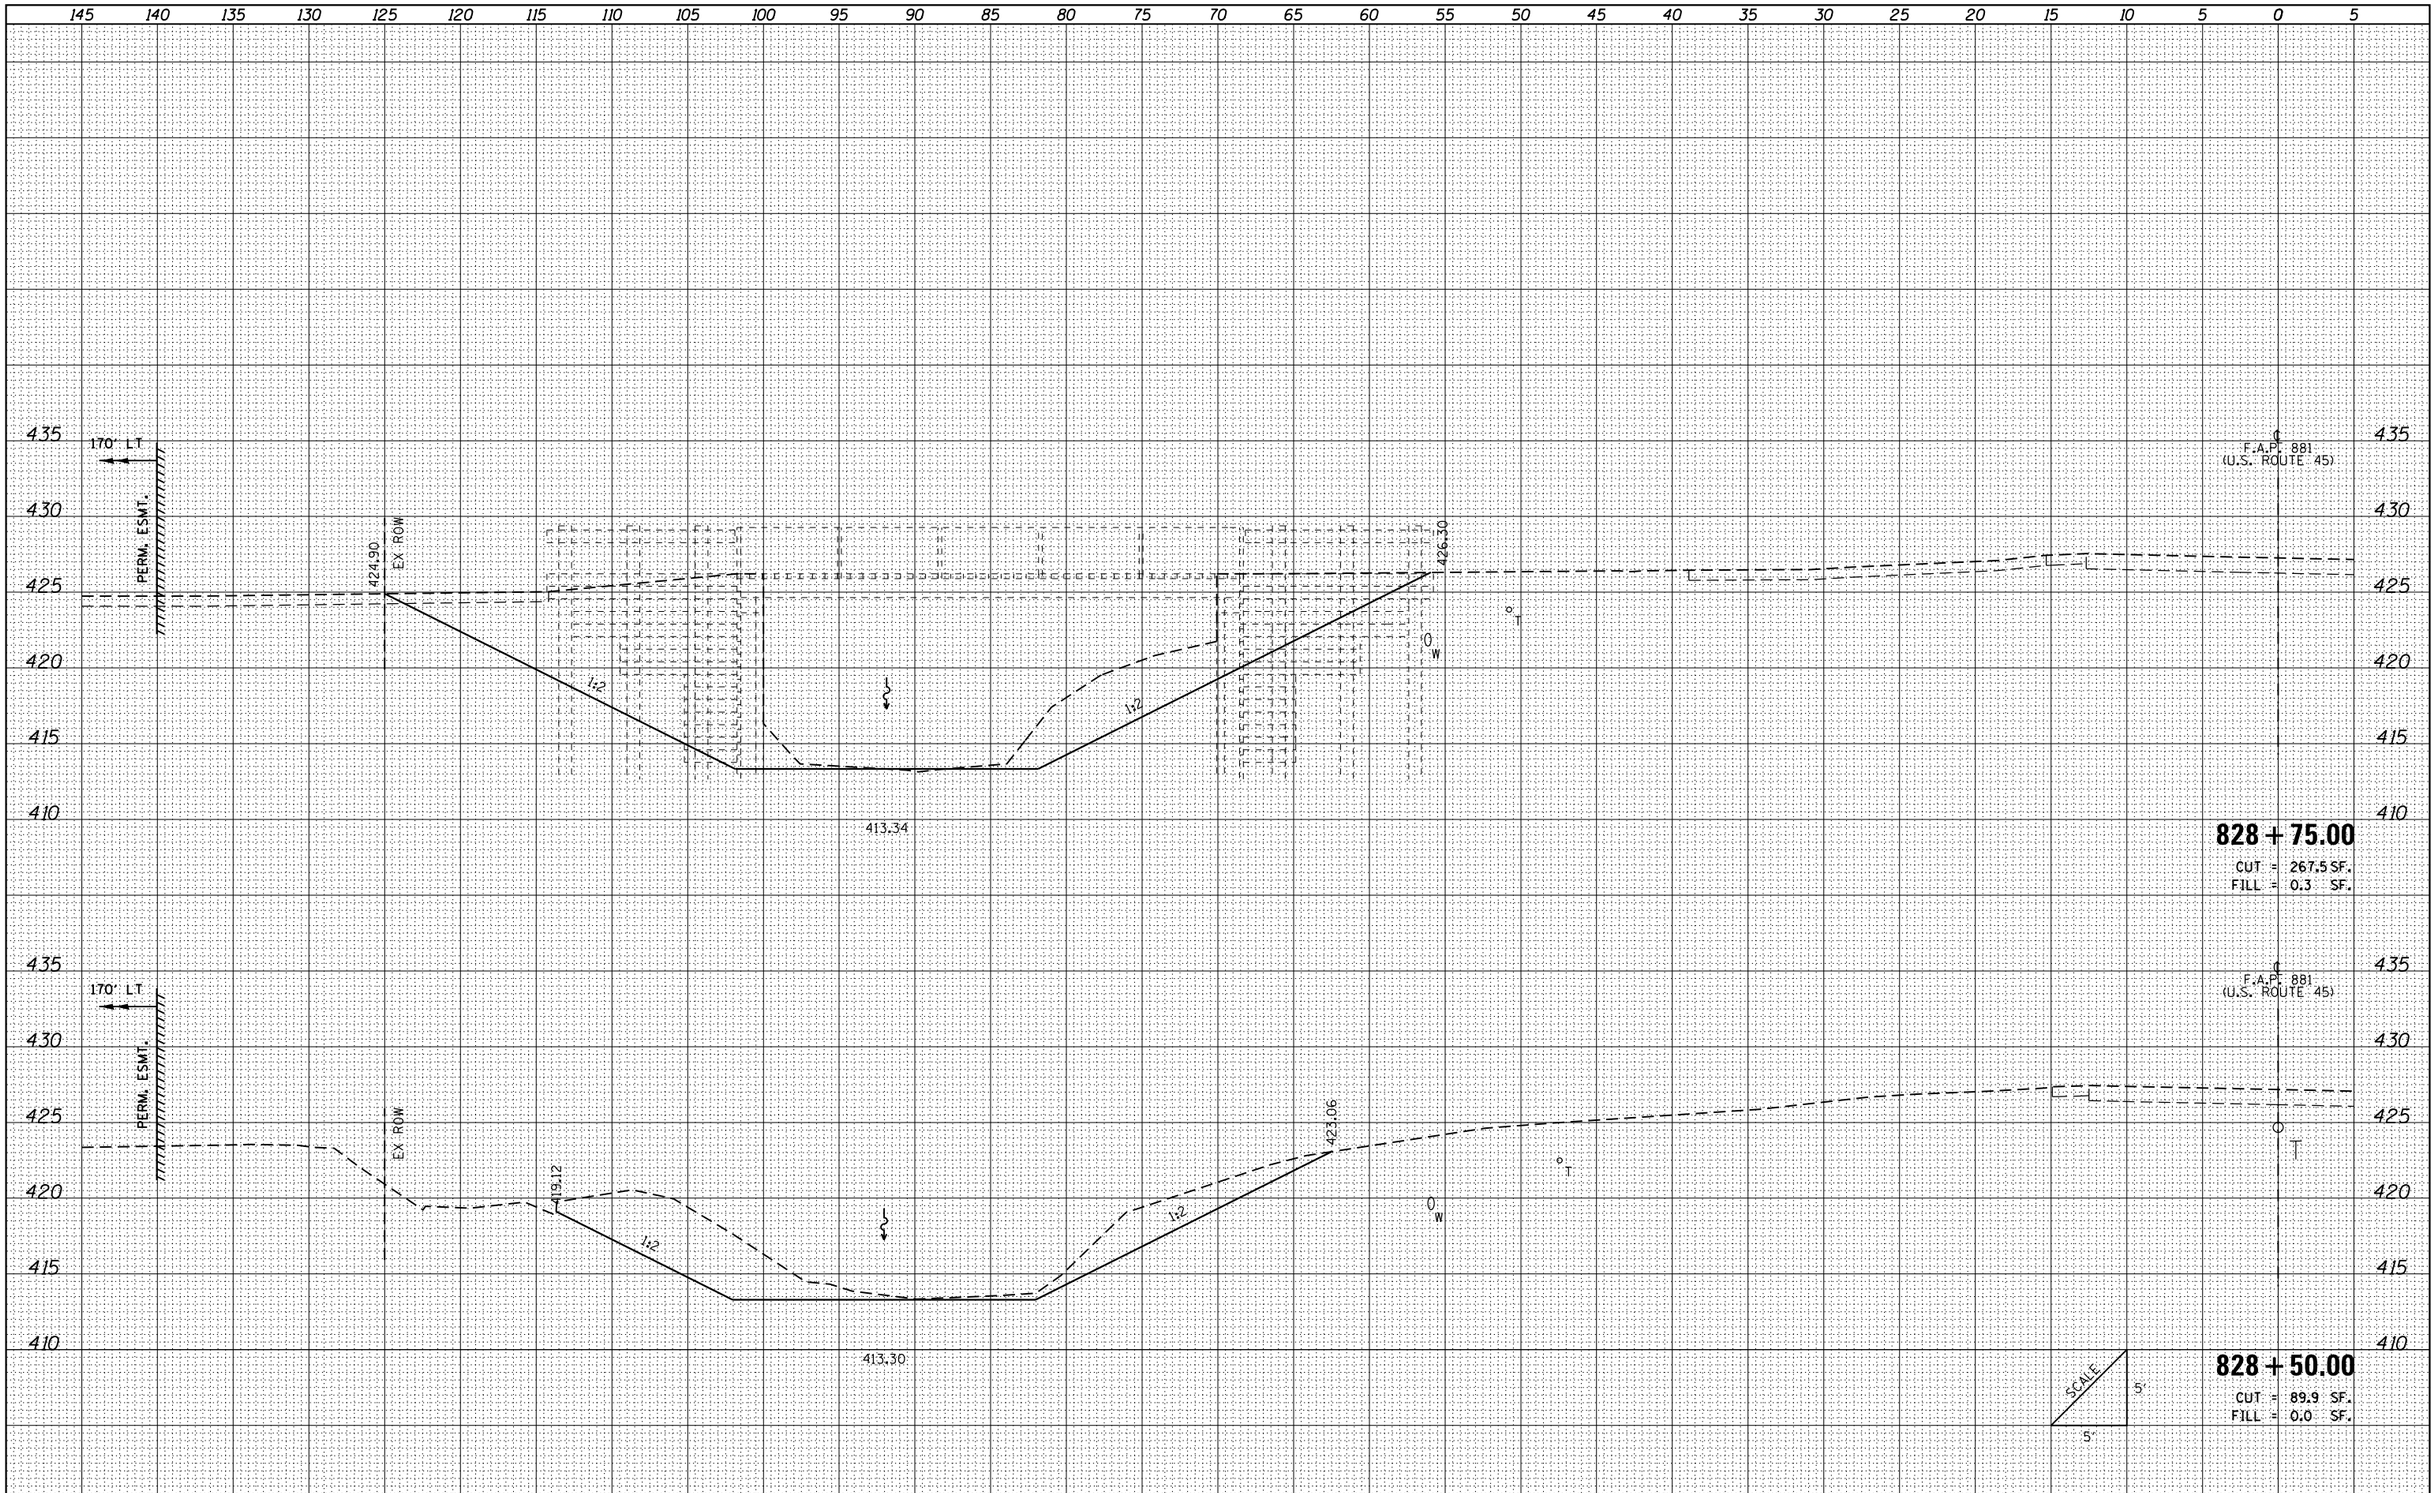

FINAL SURVEY		BY	DATE
NOTE BOOK	SURVEYED		
	PLOTTED		
	TEMPLATE		
	AREAS		
NO.	AREAS CHECKED		

ORIGINAL SURVEY		BY	DATE
NOTE BOOK	SURVEYED		
	PLOTTED		
	TEMPLATE		
	AREAS		
NO.	AREAS CHECKED		

FILE NAME =	USER NAME = Brian Bond	DESIGNED - BMB	REVISED -
L:\IDOT\0806610\W0.12\Draw\Sheets\D978267-sht-xssht_US45.dgn		DRAWN - BMB	REVISED -
	PLOT SCALE = 10.0000 ' / in.	CHECKED - JMM	REVISED -
Default	PLOT DATE = 12/10/2013	DATE - DECEMBER 2013	REVISED -

STATE OF ILLINOIS
DEPARTMENT OF TRANSPORTATION

CROSS SECTIONS
F.A.P. 881 (U.S. ROUTE 45)

SCALE: SHEET OF SHEETS STA. 828+50.00 TO STA. 828+75.00

F.A. RTE.	SECTION	COUNTY	TOTAL SHEETS	SHEET NO.
163	34B-2	JOHNSON	37	34

CONTRACT NO. 78267

ILLINOIS FED. AID PROJECT