FINAL SURVEY	NOTE BOOK	NO.
SURVEYED		
PLOTTED		
TEMPLATE		
AREAS		
AREAS CHECKED		

BY	DATE

ORIGINAL SURVEY	NOTE BOOK	NO.
SURVEYED		
PLOTTED		
TEMPLATE		
AREAS		
AREAS CHECKED		

BY	DATE

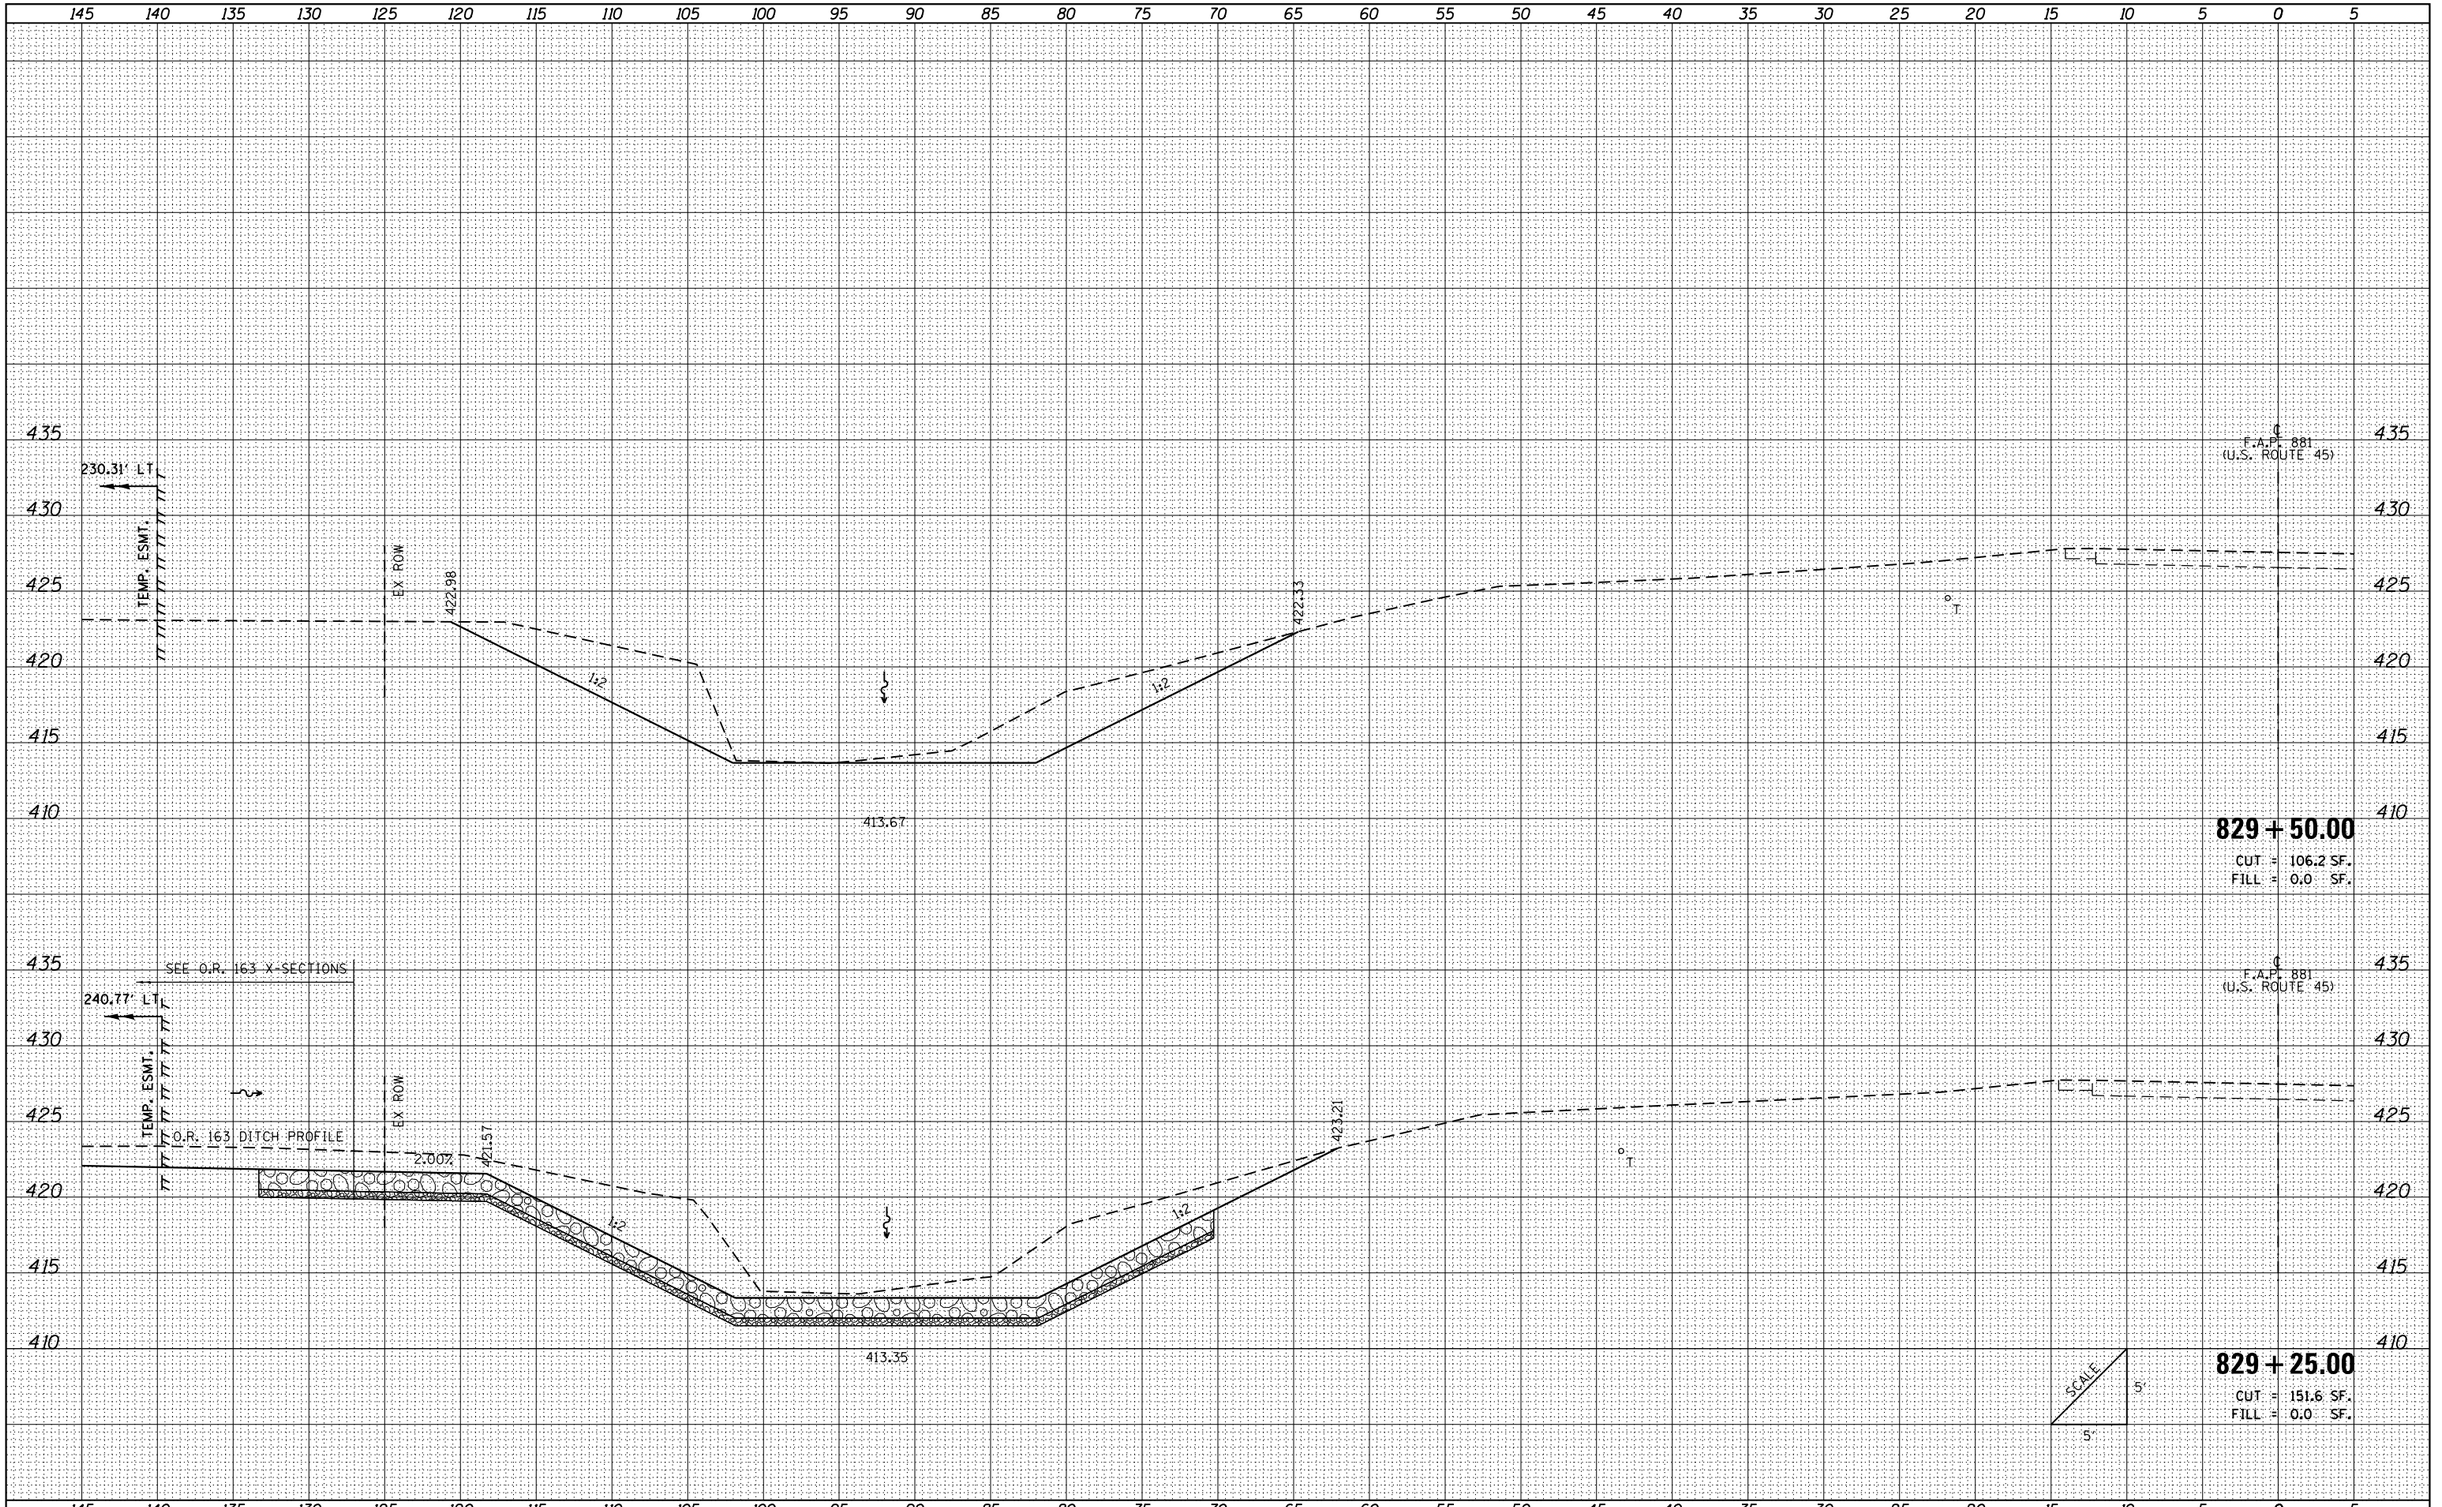

FILE NAME =	USER NAME = Brian Bond	DESIGNED - BMB	REVISED -
L:\IDOT\0806610\WO.12\Draw\Sheets\D978267-sht-ssht_US45.dgn		DRAWN - BMB	REVISED -
	PLOT SCALE = 10.0000 ' / in.	CHECKED - JMM	REVISED -
Default	PLOT DATE = 12/10/2013	DATE - DECEMBER 2013	REVISED -

STATE OF ILLINOIS
DEPARTMENT OF TRANSPORTATION

CROSS SECTIONS
F.A.P. 881 (U.S. ROUTE 45)

SCALE: | SHEET OF SHEETS | STA. 829+25.00 | TO STA. 829+50.00

F.A. RTE.	SECTION	COUNTY	TOTAL SHEETS	SHEET NO.
163	34B-2	JOHNSON	37	36
		CONTRACT NO. 78267		
	ILLINOIS FED. AID PROJECT			