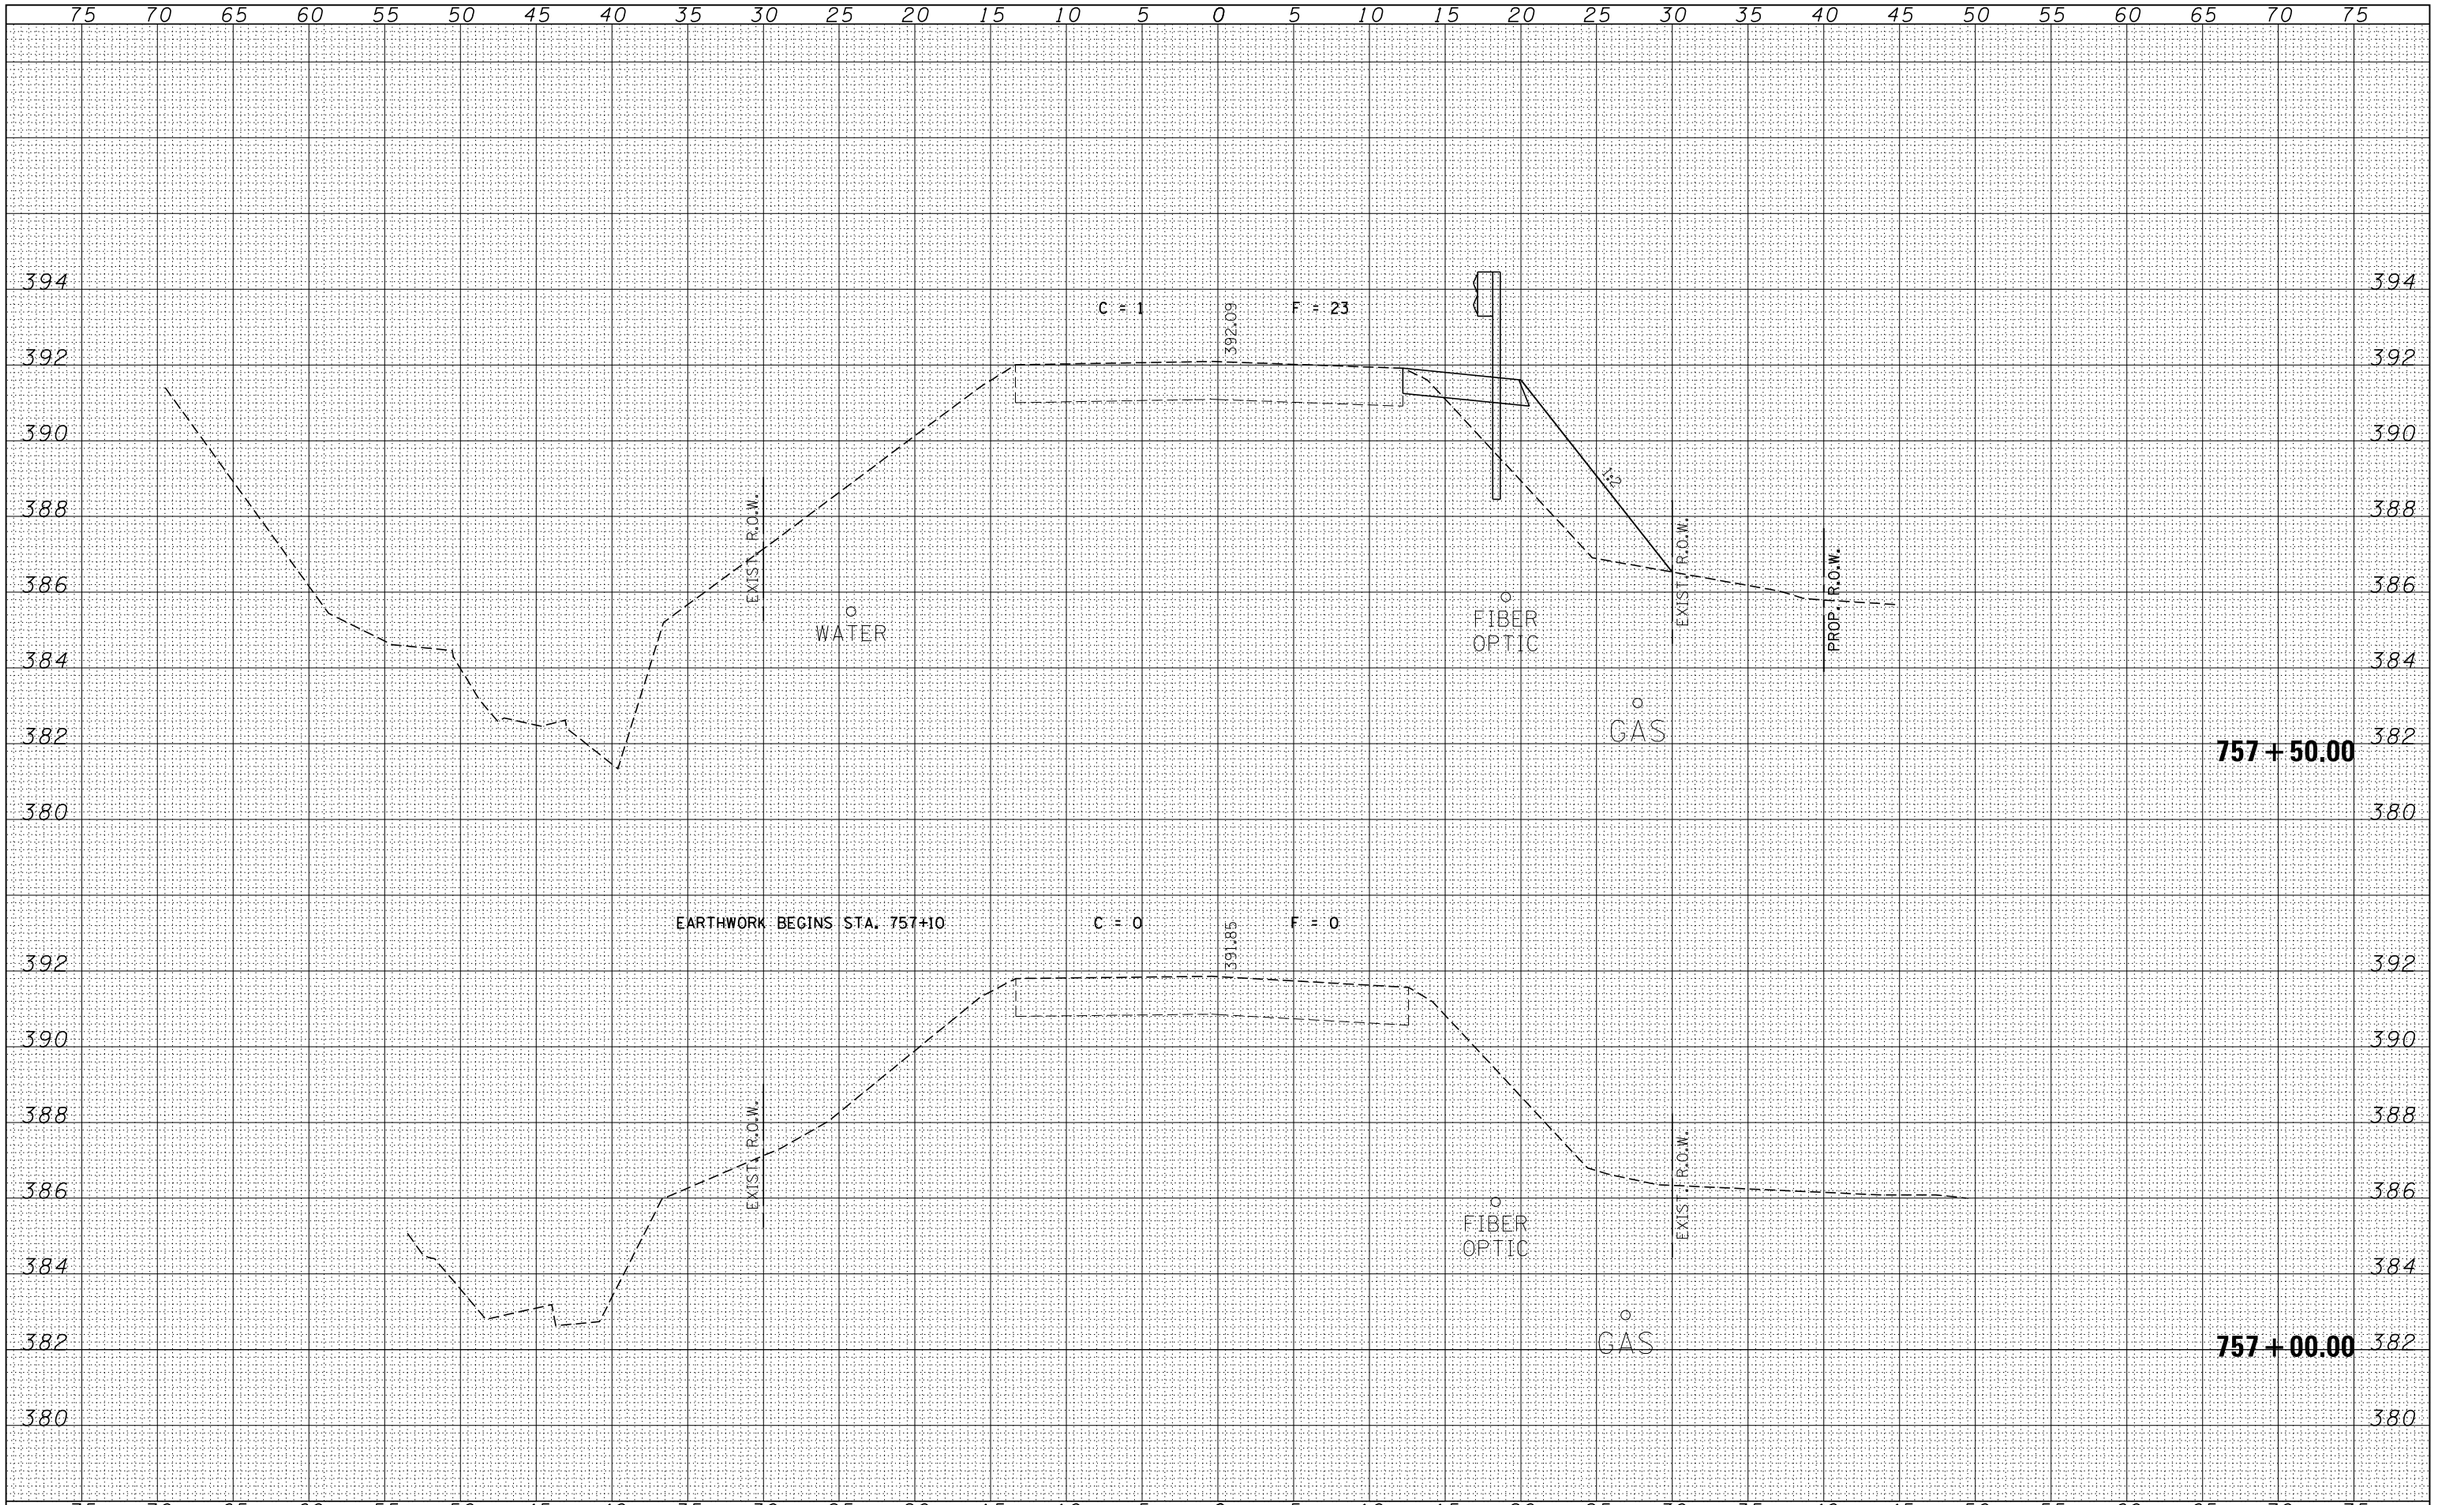

FINAL SURVEY

NO.	NOTE BOOK	BY	DATE

SURVEYED
PLOTTED
TEMPLATE
AREAS
AREAS CHECKED

ORIGINAL SURVEY

NO.	NOTE BOOK	BY	DATE

SURVEYED
PLOTTED
TEMPLATE
AREAS
AREAS CHECKED

FILE NAME = D978268-sht-xssht.dgn	USER NAME = $USER$	DESIGNED - L.F.S.	REVISED -
		DRAWN - T.W.K.	REVISED -
	PLOT SCALE = $SCALE$	CHECKED - M.D.C.	REVISED -
	PLOT DATE = 1/23/2014	DATE - 01/14/14	REVISED -

HAMPTON, LENZINI AND RENWICK, INC.
3085 STEVENSON DRIVE, SUITE 201
SPRINGFIELD, ILLINOIS 62703
ILLINOIS PROFESSIONAL DESIGN FIRM
LS / PE / SE CORP. 184.000959

STATE OF ILLINOIS
DEPARTMENT OF TRANSPORTATION

CROSS SECTIONS
OLD IL13

SCALE: 5H:2V | SHEET NO. OF SHEETS | STA. 757+00.00 TO STA. 757+50.00

F.A.S.	SECTION	COUNTY	TOTAL SHEETS	SHEET NO.
899	8B-1	SALINE	33	24
		CONTRACT NO. 78768		
		ILLINOIS FED. AID PROJECT		