FINAL SURVEY		BY	DATE
NOTE BOOK	SURVEYED		
NO.	PLOTTED		
	TEMPLATE		
	AREAS		
	AREAS CHECKED		

ORIGINAL SURVEY		BY	DATE
NOTE BOOK	SURVEYED		
NO.	PLOTTED		
	TEMPLATE		
	AREAS		
	AREAS CHECKED		

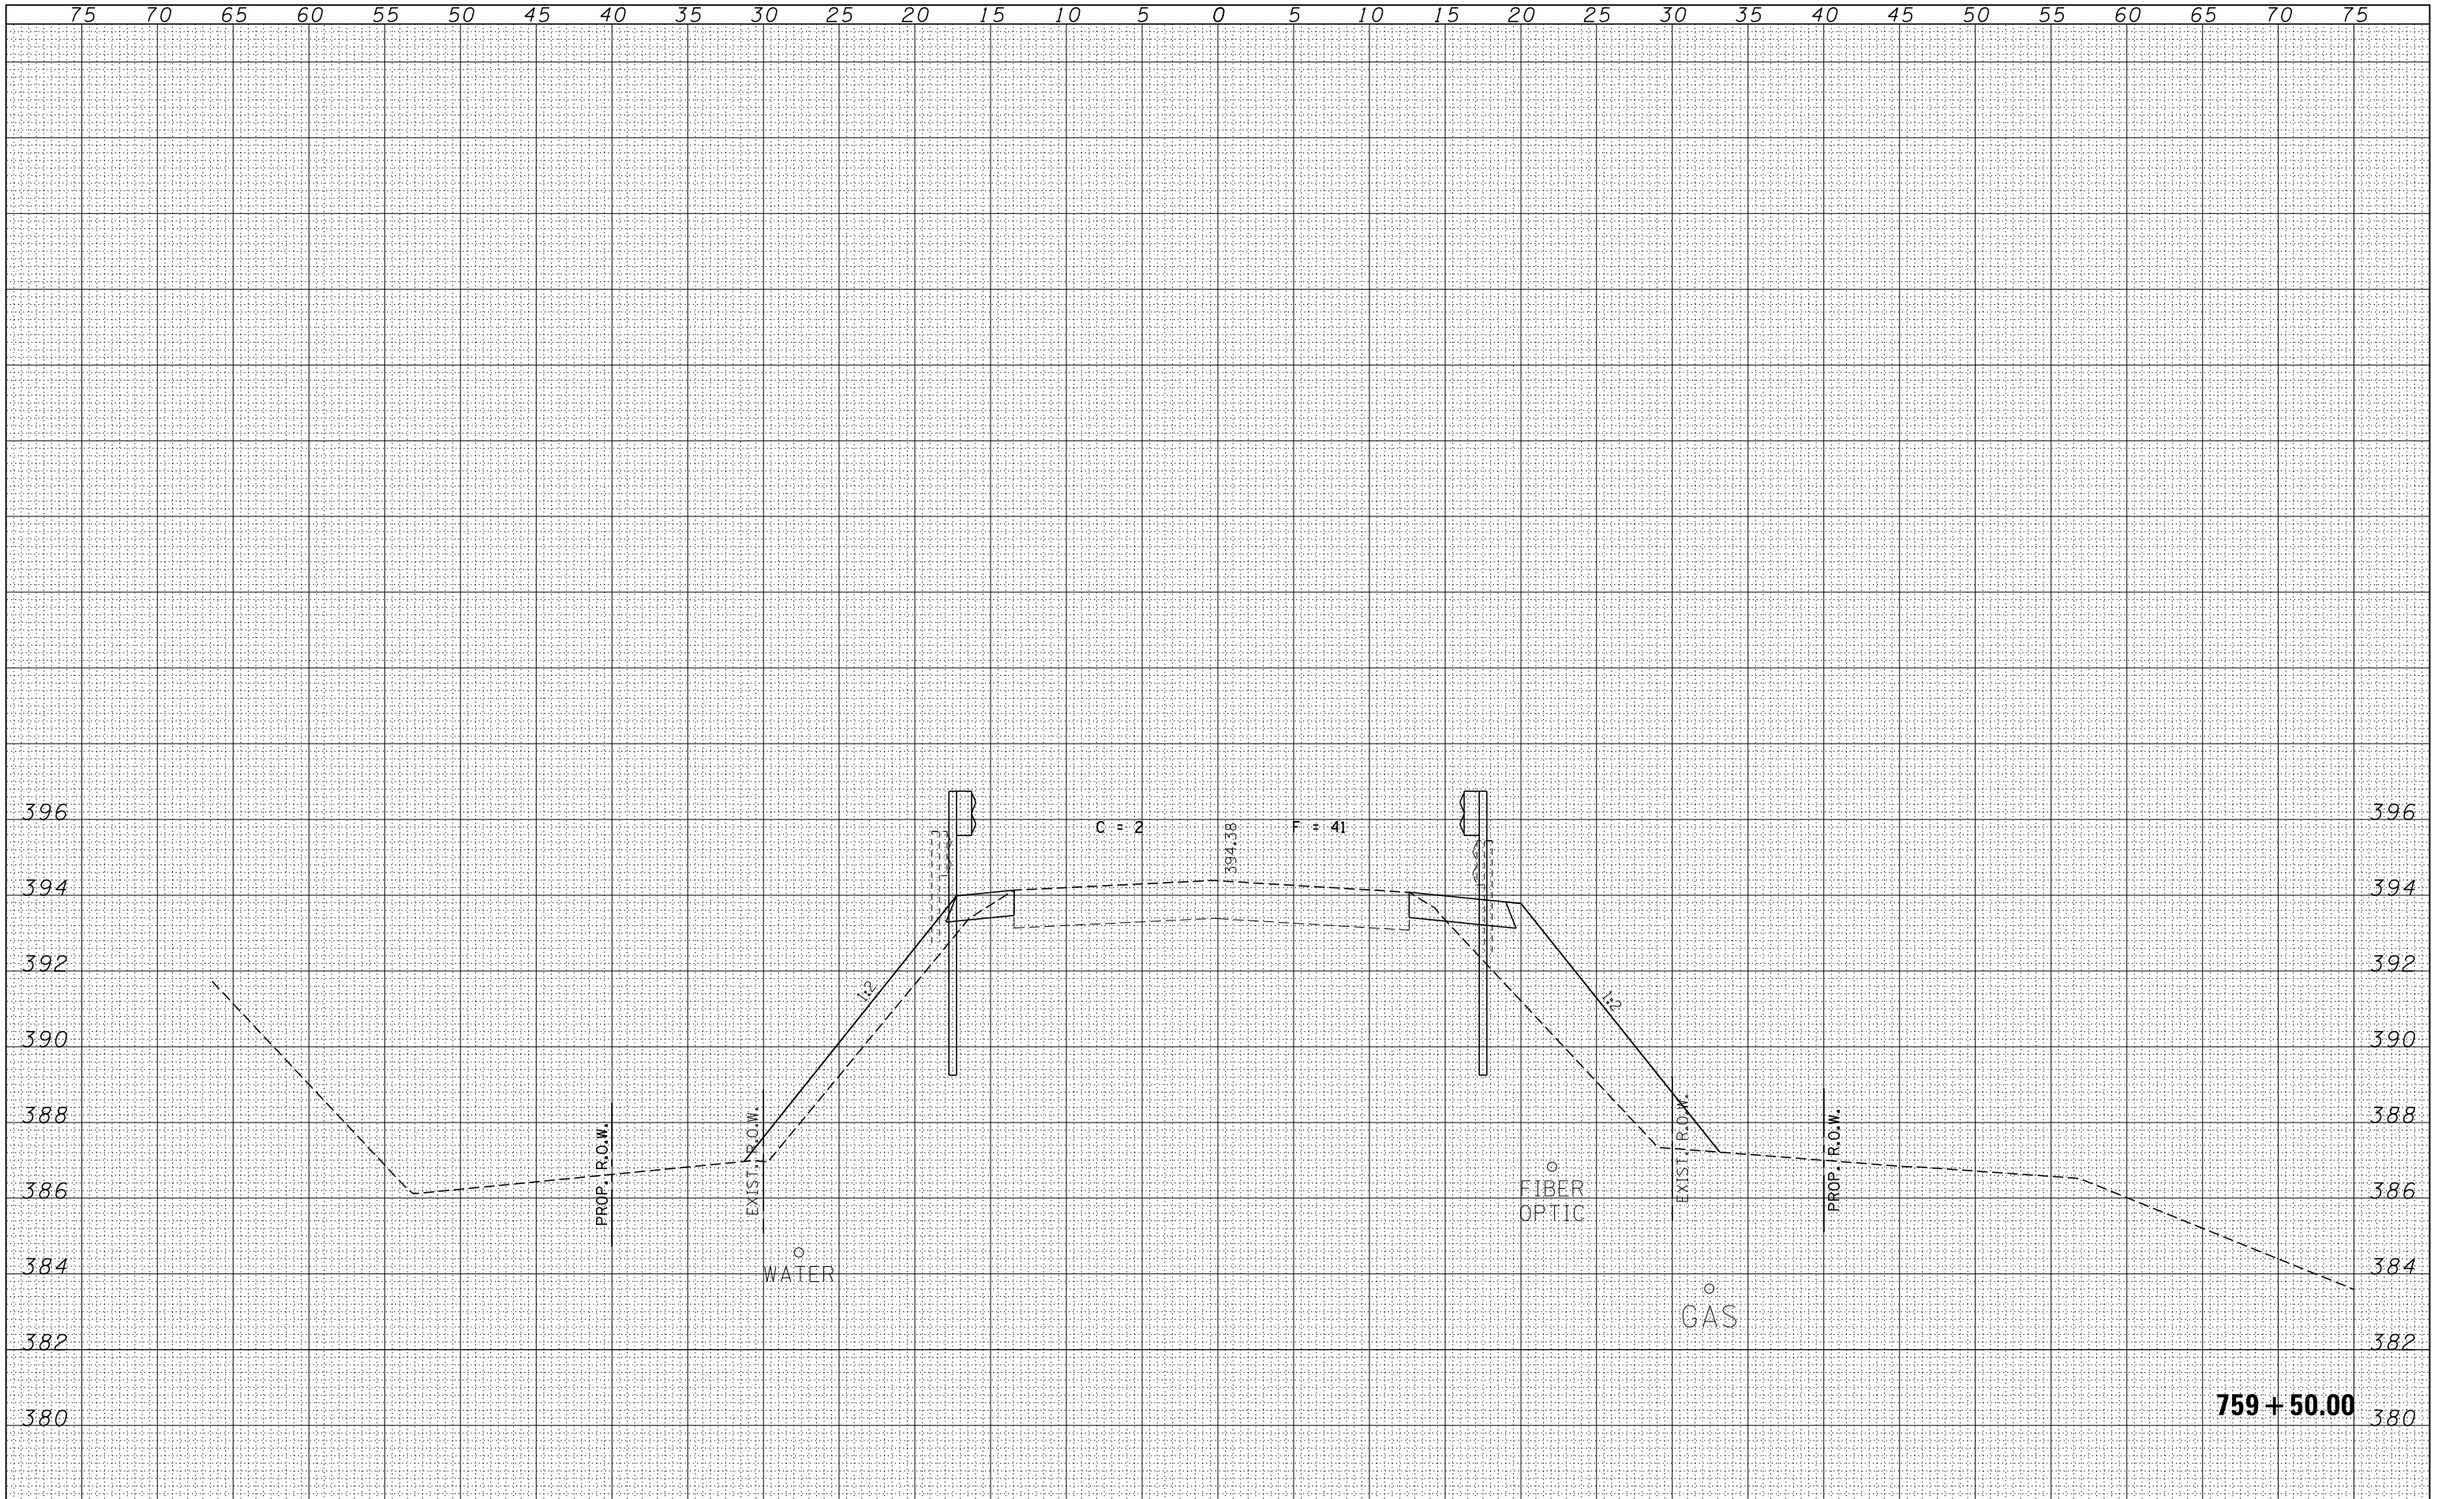

FILE NAME = D978268-sht-xssht.dgn	USER NAME = $USER$	DESIGNED - L.F.S.	REVISED -
HAMPTON, LENZINI AND RENWICK, INC.		DRAWN - T.W.K.	REVISED -
3085 STEVENSON DRIVE, SUITE 201 SPRINGFIELD, ILLINOIS 62703	PLOT SCALE = $SCALE$	CHECKED - M.D.C.	REVISED -
ILLINOIS PROFESSIONAL DESIGN FIRM LS / PE / SE CORP. 184.000959	PLOT DATE = 1/23/2014	DATE - 01/14/14	REVISED -

STATE OF ILLINOIS
DEPARTMENT OF TRANSPORTATION

CROSS SECTIONS
OLD IL13

SCALE: 5H:2V | SHEET NO. OF SHEETS | STA. 759+50.00 TO STA. 759+50.00

F.A.S.	SECTION	COUNTY	TOTAL SHEETS	SHEET NO.
899	8B-1	SALINE	33	30
		CONTRACT NO. 78768		
		ILLINOIS FED. AID PROJECT		