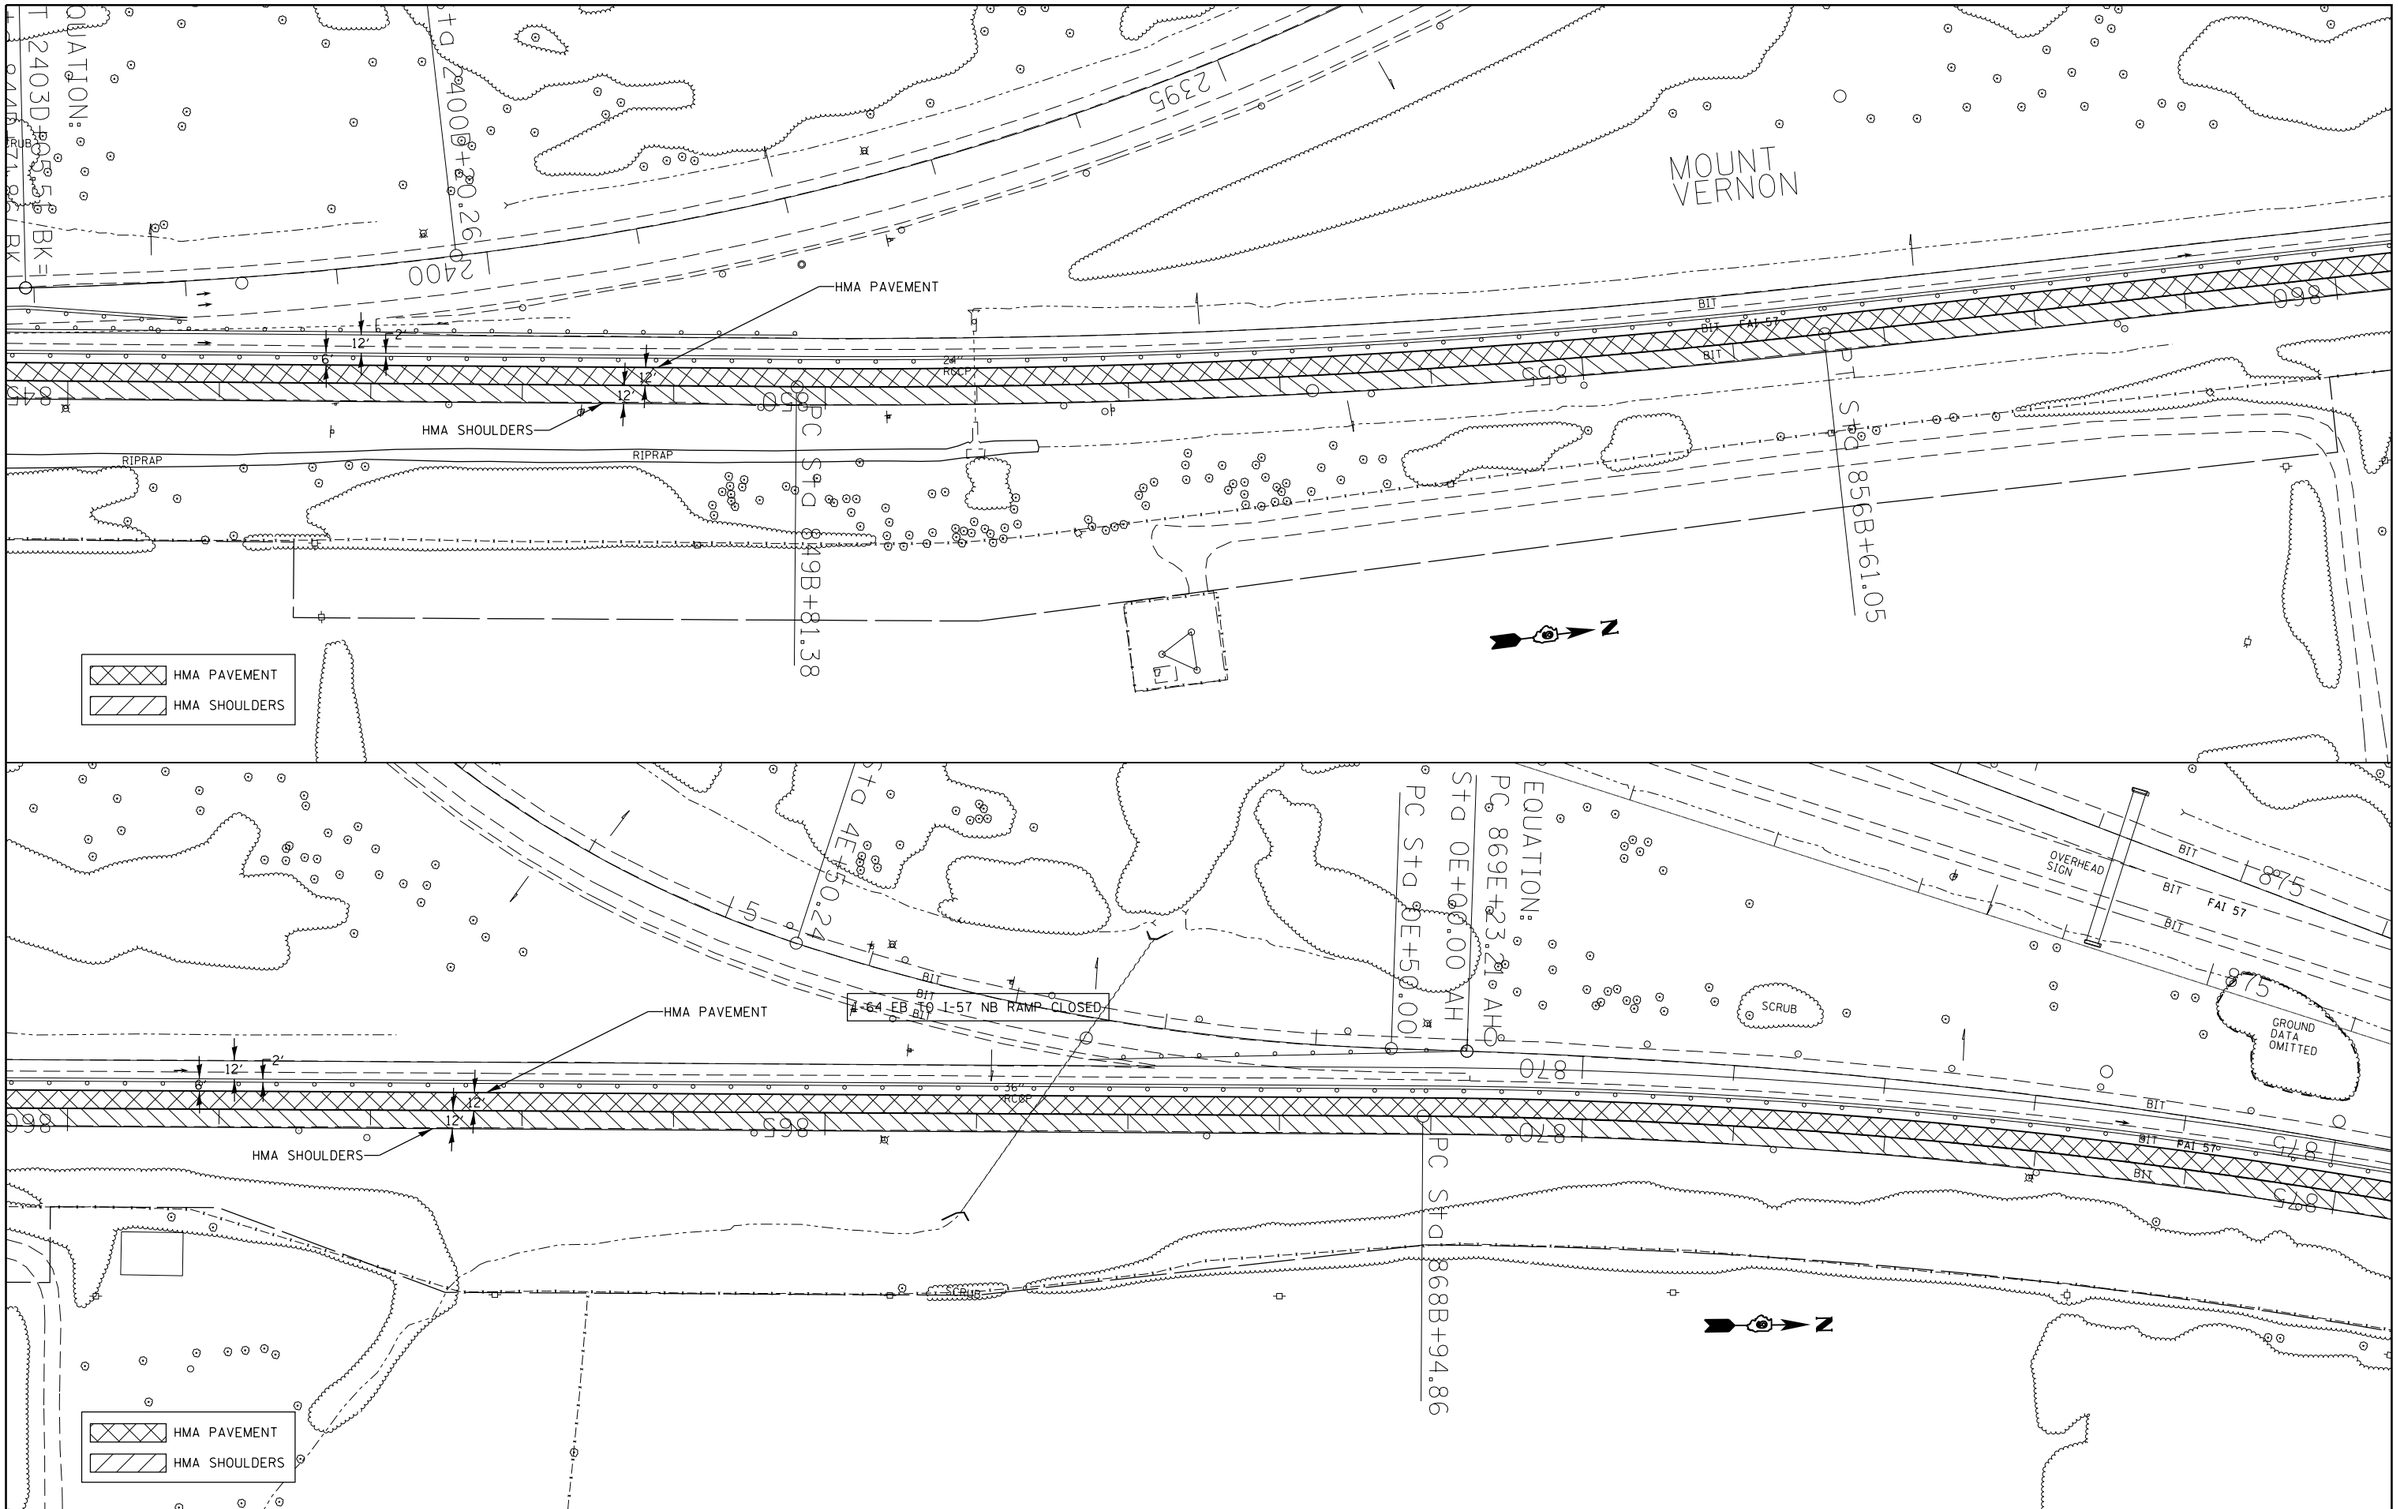

FILE NAME =	USER NAME = rollavr	DESIGNED -	REVISED -	STATE OF ILLINOIS DEPARTMENT OF TRANSPORTATION	NB I-57 - STAGE 2 TRAF CONT & PROT SPEC DETAIL	F.A.I. RTE.	SECTION	COUNTY	TOTAL SHEETS	SHEET NO.
c:\pw_work\pwidot\rollavr\d0278568\78276-shtd-stageconstruction.dgn		DRAWN -	REVISED -			••	•	JEFFERSON	235	95
	PLOT SCALE = 100.0000 ' / in.	CHECKED -	REVISED -					CONTRACT NO. 78276		
Default	PLOT DATE = 2/28/2014	DATE -	REVISED -		SCALE: SHEET 4 OF 9 SHEETS STA. 845B+00 TO STA. 875B+00			ILLINOIS FED. AID PROJECT		

•(41-3-1)RS-1;(41-8)RS-2 ••57/64