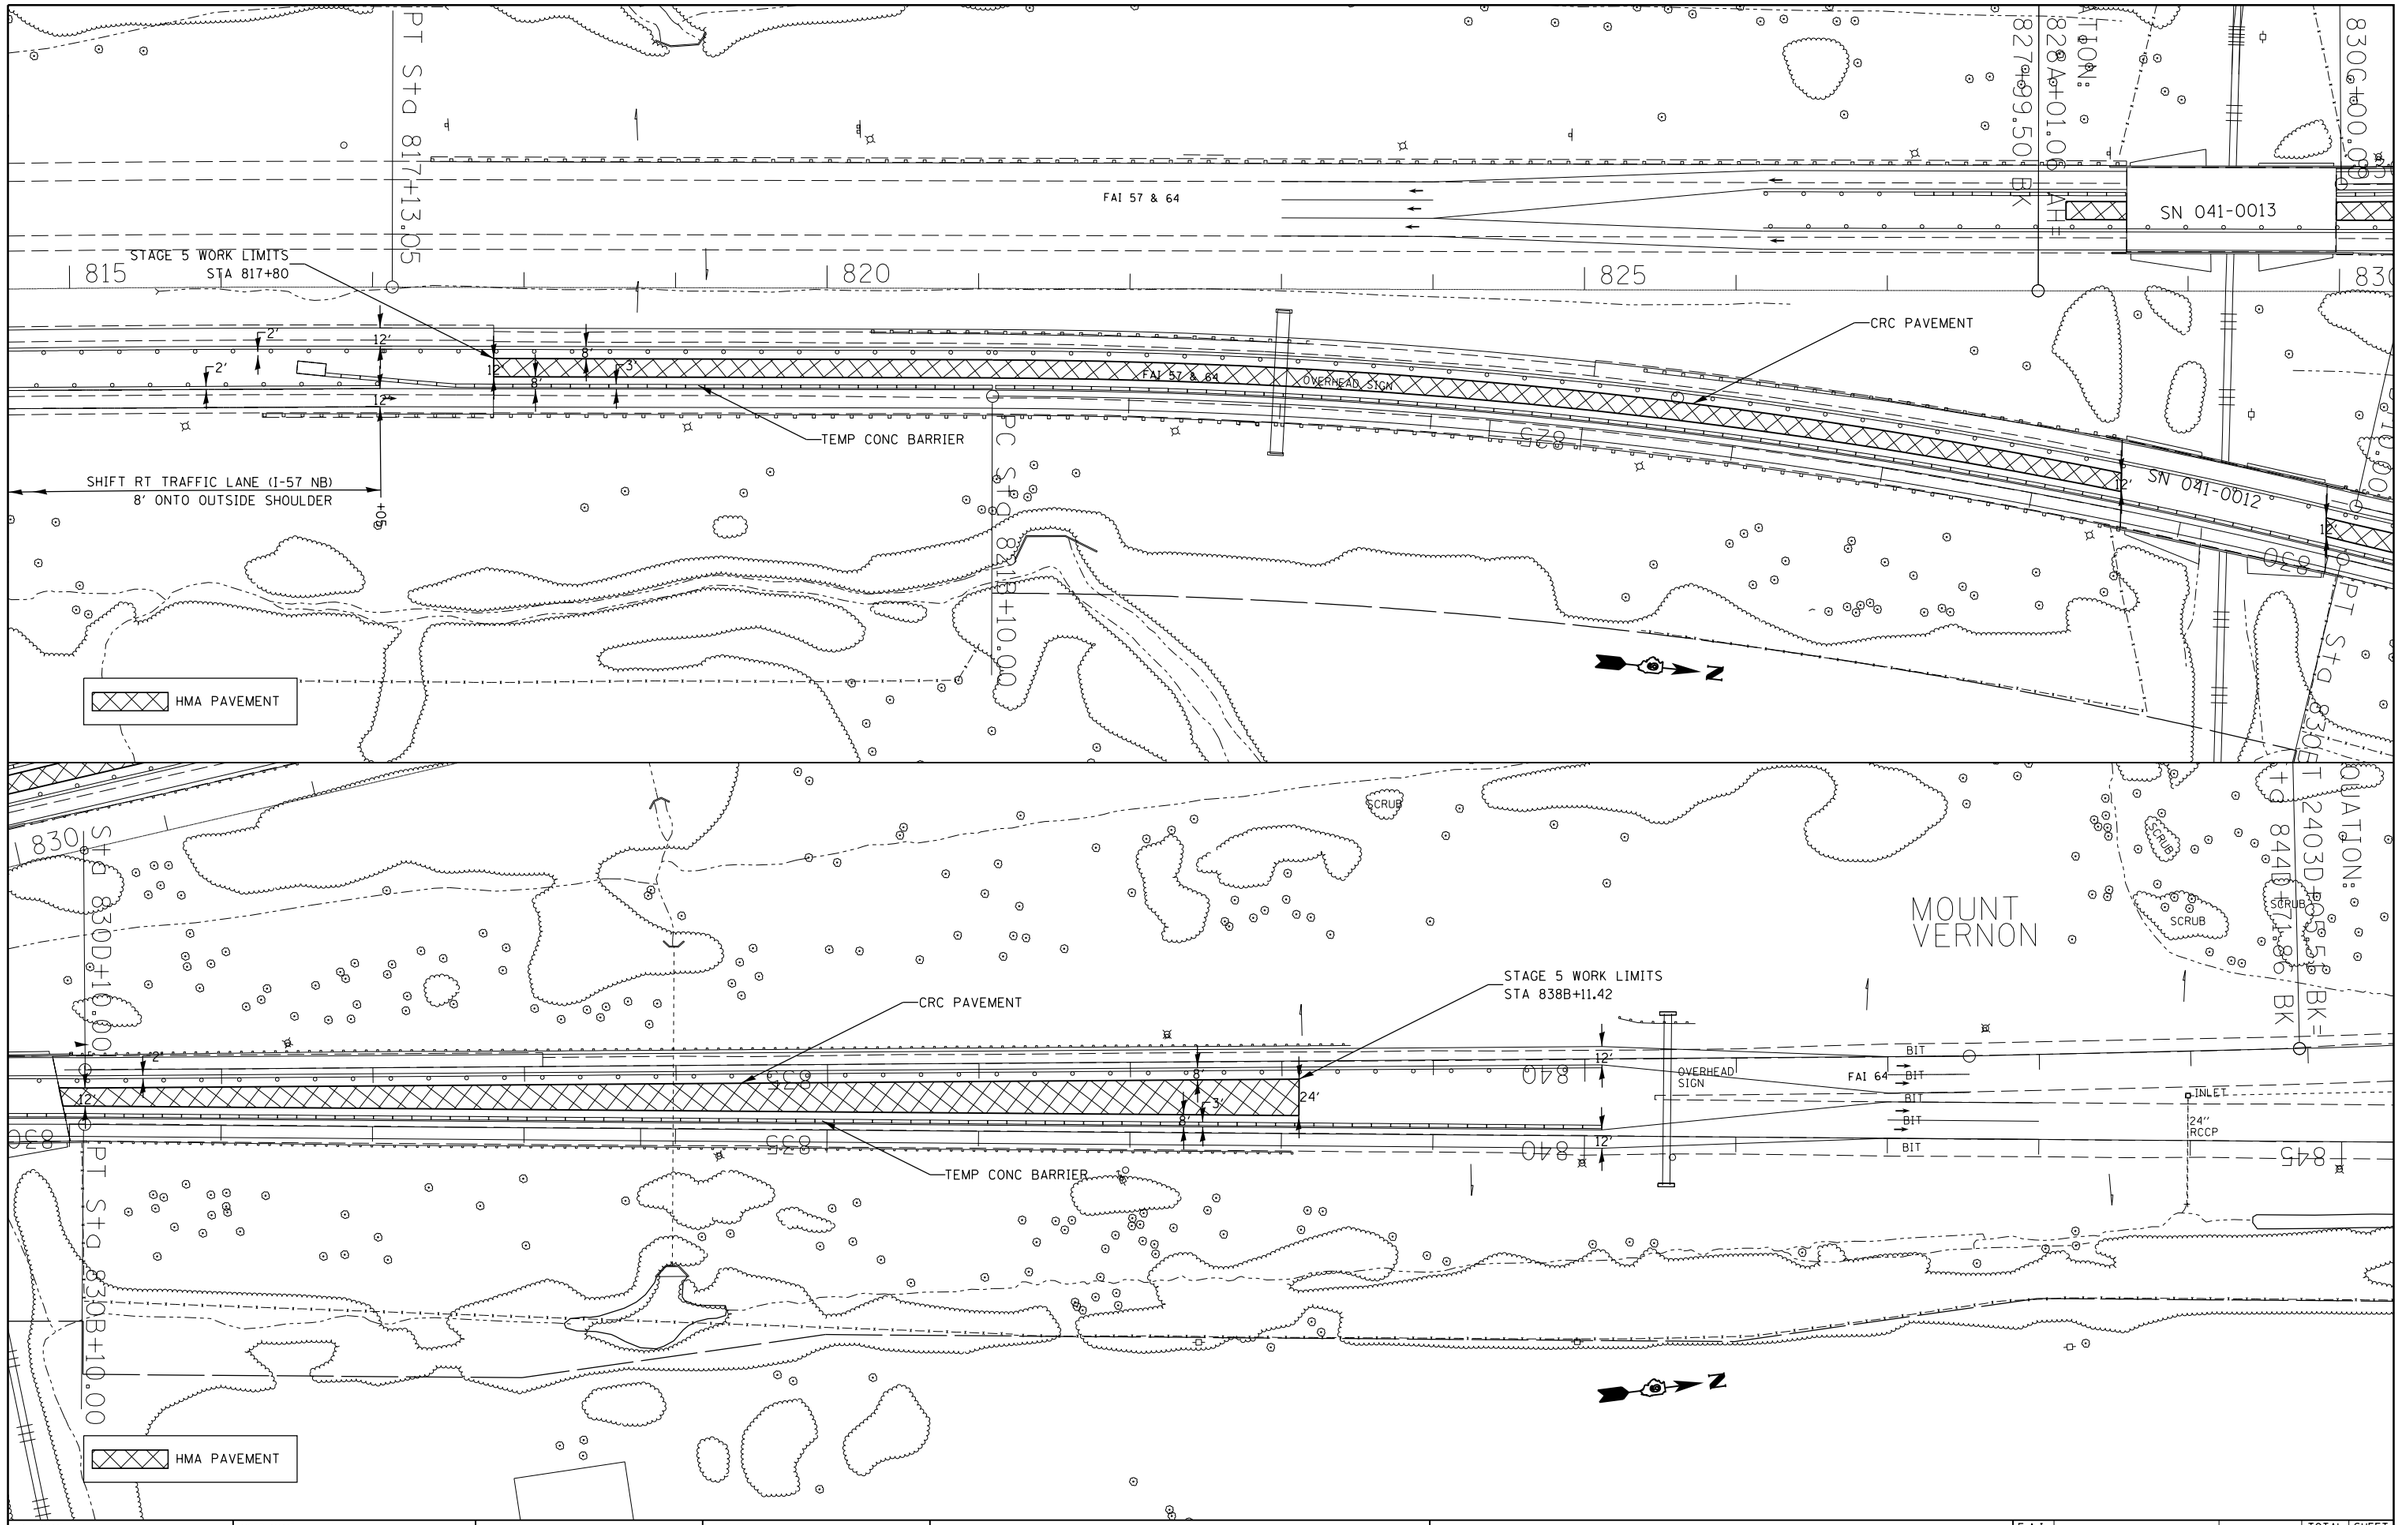

FILE NAME = c:\pw_work\pwidot\rollavr\d0278568\78276-shtd-stageconstruction.dgn	USER NAME = rollavr	DESIGNED -	REVISED -
		DRAWN -	REVISED -
	PLOT SCALE = 100.0000 ' / in.	CHECKED -	REVISED -
Default	PLOT DATE = 2/28/2014	DATE -	REVISED -

STATE OF ILLINOIS
DEPARTMENT OF TRANSPORTATION

NB I-57 – STAGE 6 (PEAK)
TRAF CONT & PROT SPEC DETAIL

SCALE: | SHEET 7 OF 8 SHEETS | STA. 815+00 | TO STA. 845B+00

F.A.I. RTE.	SECTION	COUNTY	TOTAL SHEETS	SHEET NO.
••	•	JEFFERSON	235	139
		CONTRACT NO. 78276		
	ILLINOIS	FED. AID PROJECT		

•(41-3-1)RS-1;(41-8)RS-2 ••57/64