FINAL SURVEY	NO.	NOTE BOOK	SURVEYED	PLOTTED	TEMPLATE	AREAS	AREAS CHECKED	BY	DATE
ORIGINAL SURVEY	NO.	NOTE BOOK	SURVEYED	PLOTTED	TEMPLATE	AREAS	AREAS CHECKED	BY	DATE

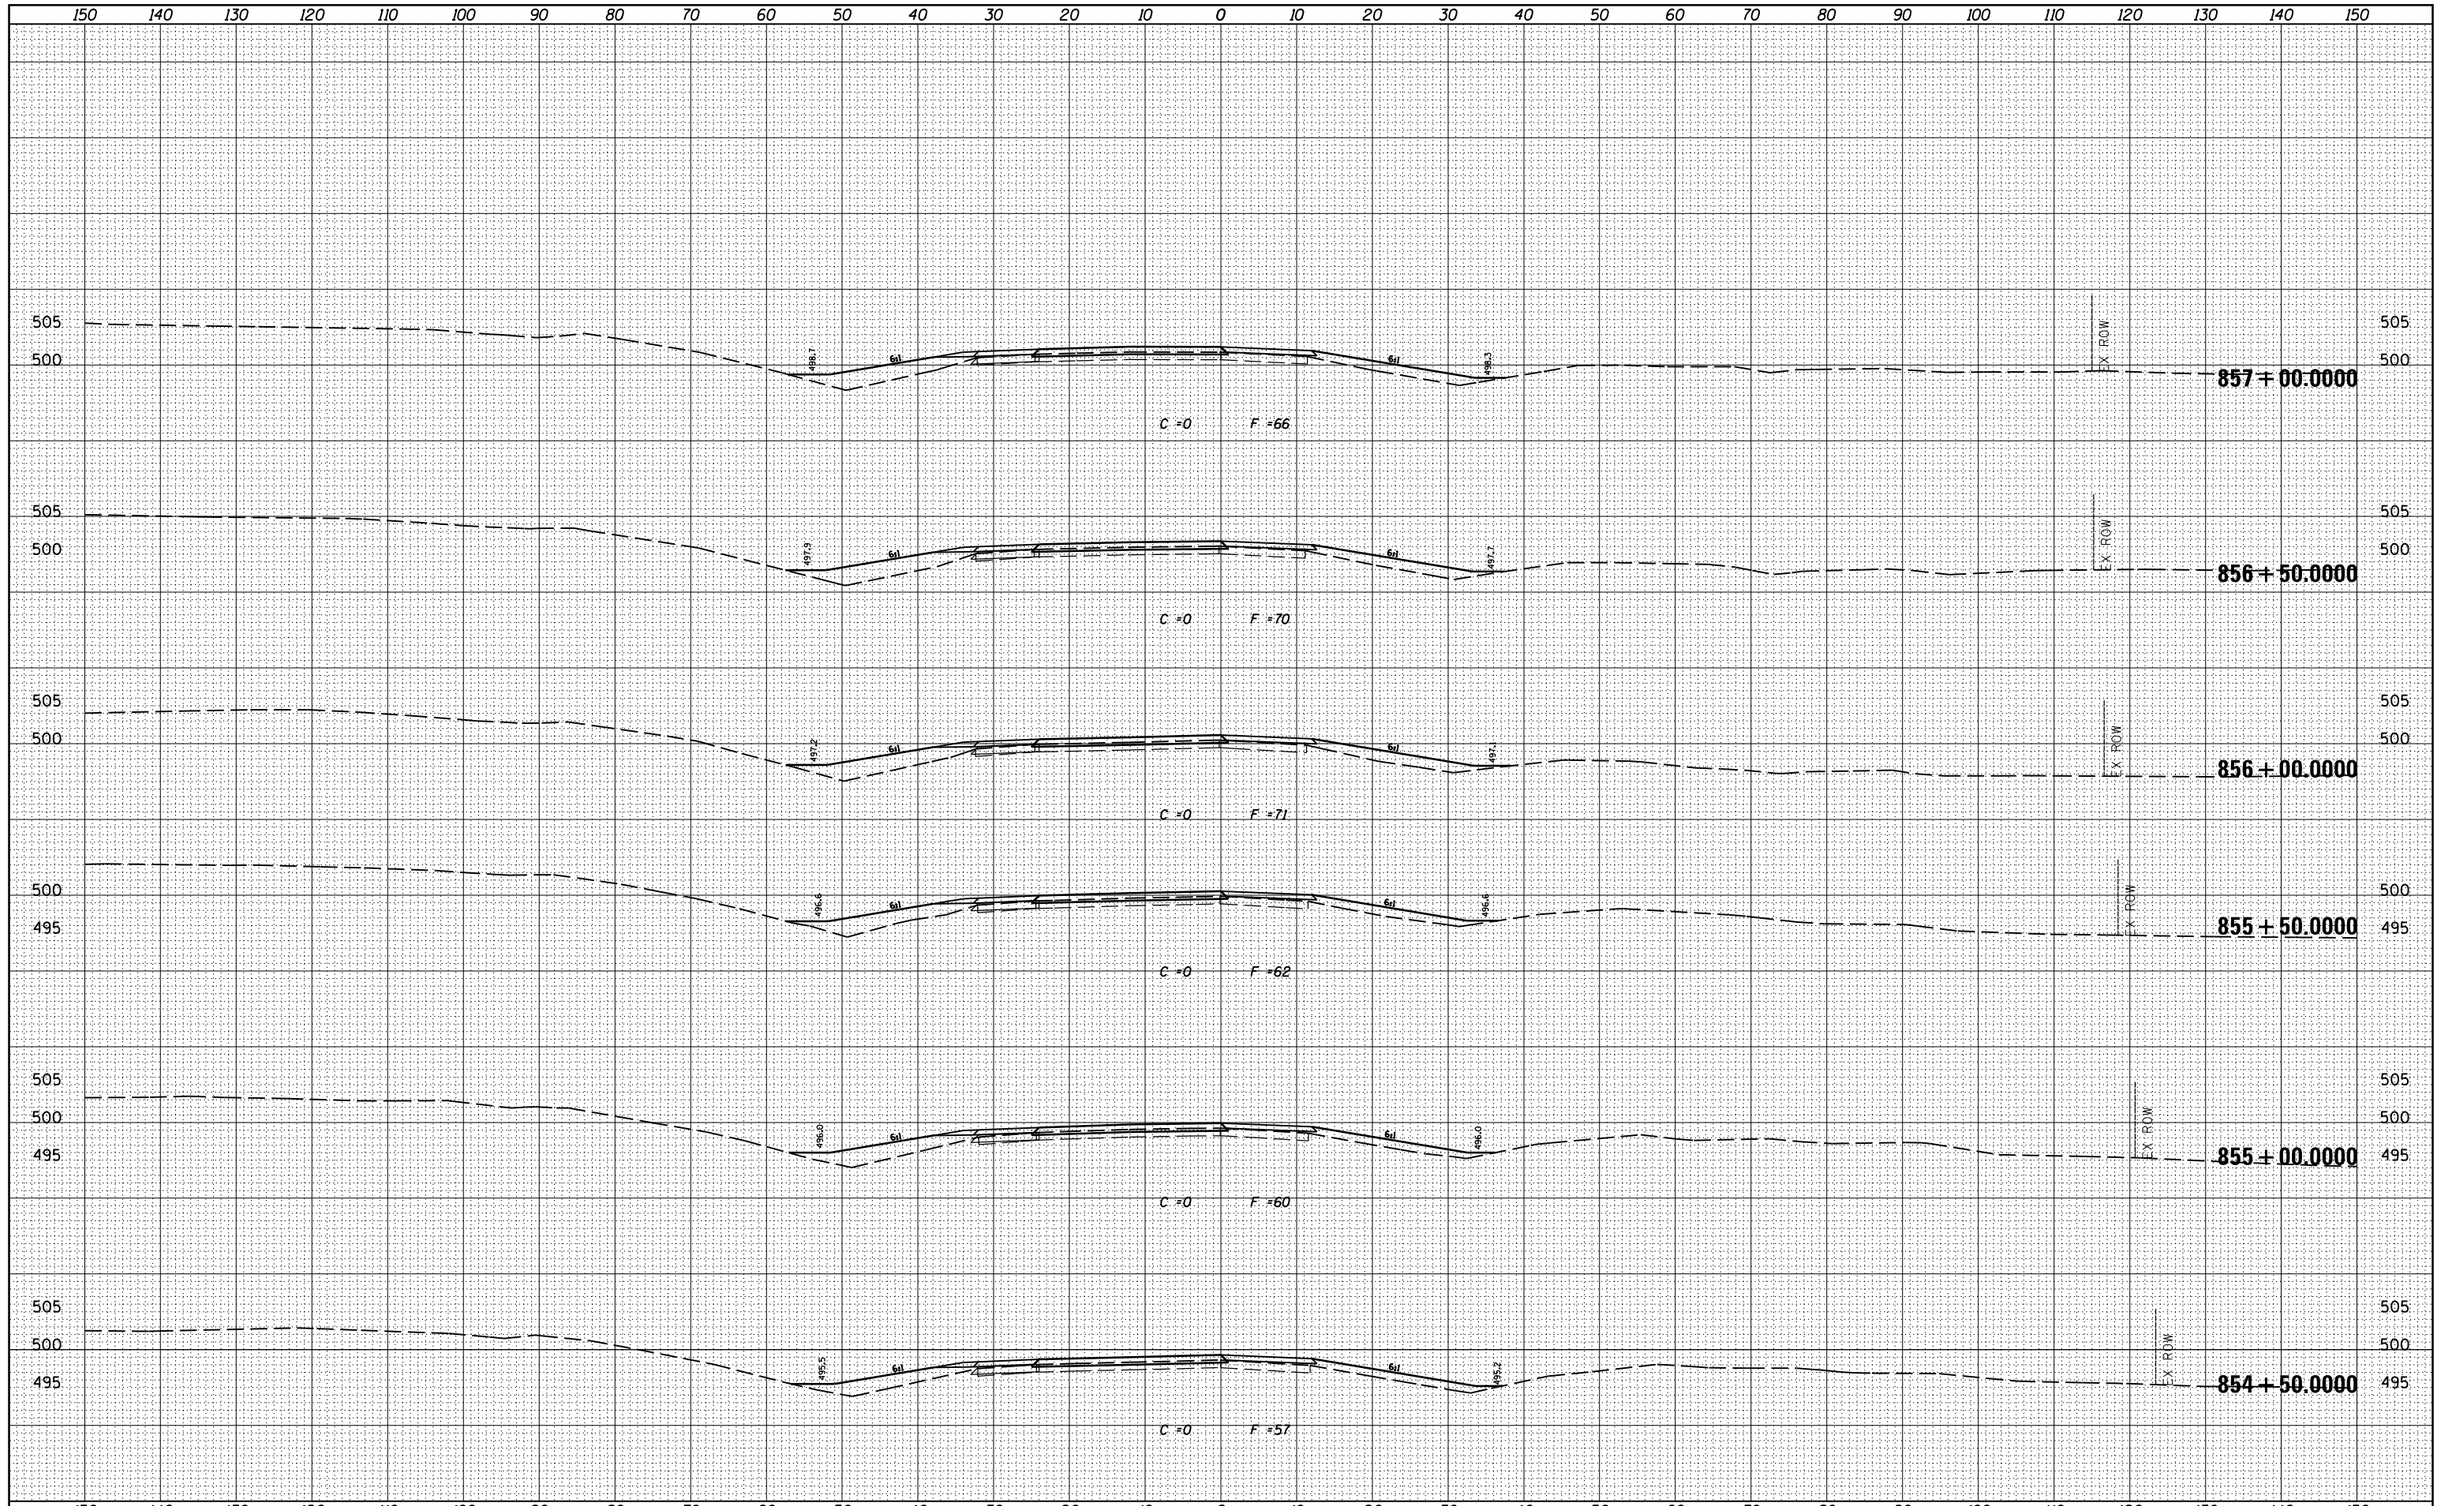

FILE NAME = c:\pw_work\pwidot\kelleykd\d0278568\78276-sht-xsections.dgn	USER NAME = $USER$	DESIGNED -	REVISED -
		DRAWN -	REVISED -
	PLOT SCALE = 20.0000 ' / in.	CHECKED -	REVISED -
$MODELNAME$	PLOT DATE = 2/7/2014	DATE -	REVISED -

STATE OF ILLINOIS
DEPARTMENT OF TRANSPORTATION

PROPOSED CROSS SECTIONS
I-57/64 B

SCALE: | SHEET OF SHEETS | STA. 854+50.0000 TO STA.857+00.0000

F.A.I. RTE.	SECTION	COUNTY	TOTAL SHEETS	SHEET NO.
••	•	JEFFERSON	235	179
		CONTRACT NO. 78276		
	ILLINOIS	FED. AID PROJECT		

•(4)-3-1)RS-1;(41-8)RS-2 ••57/64