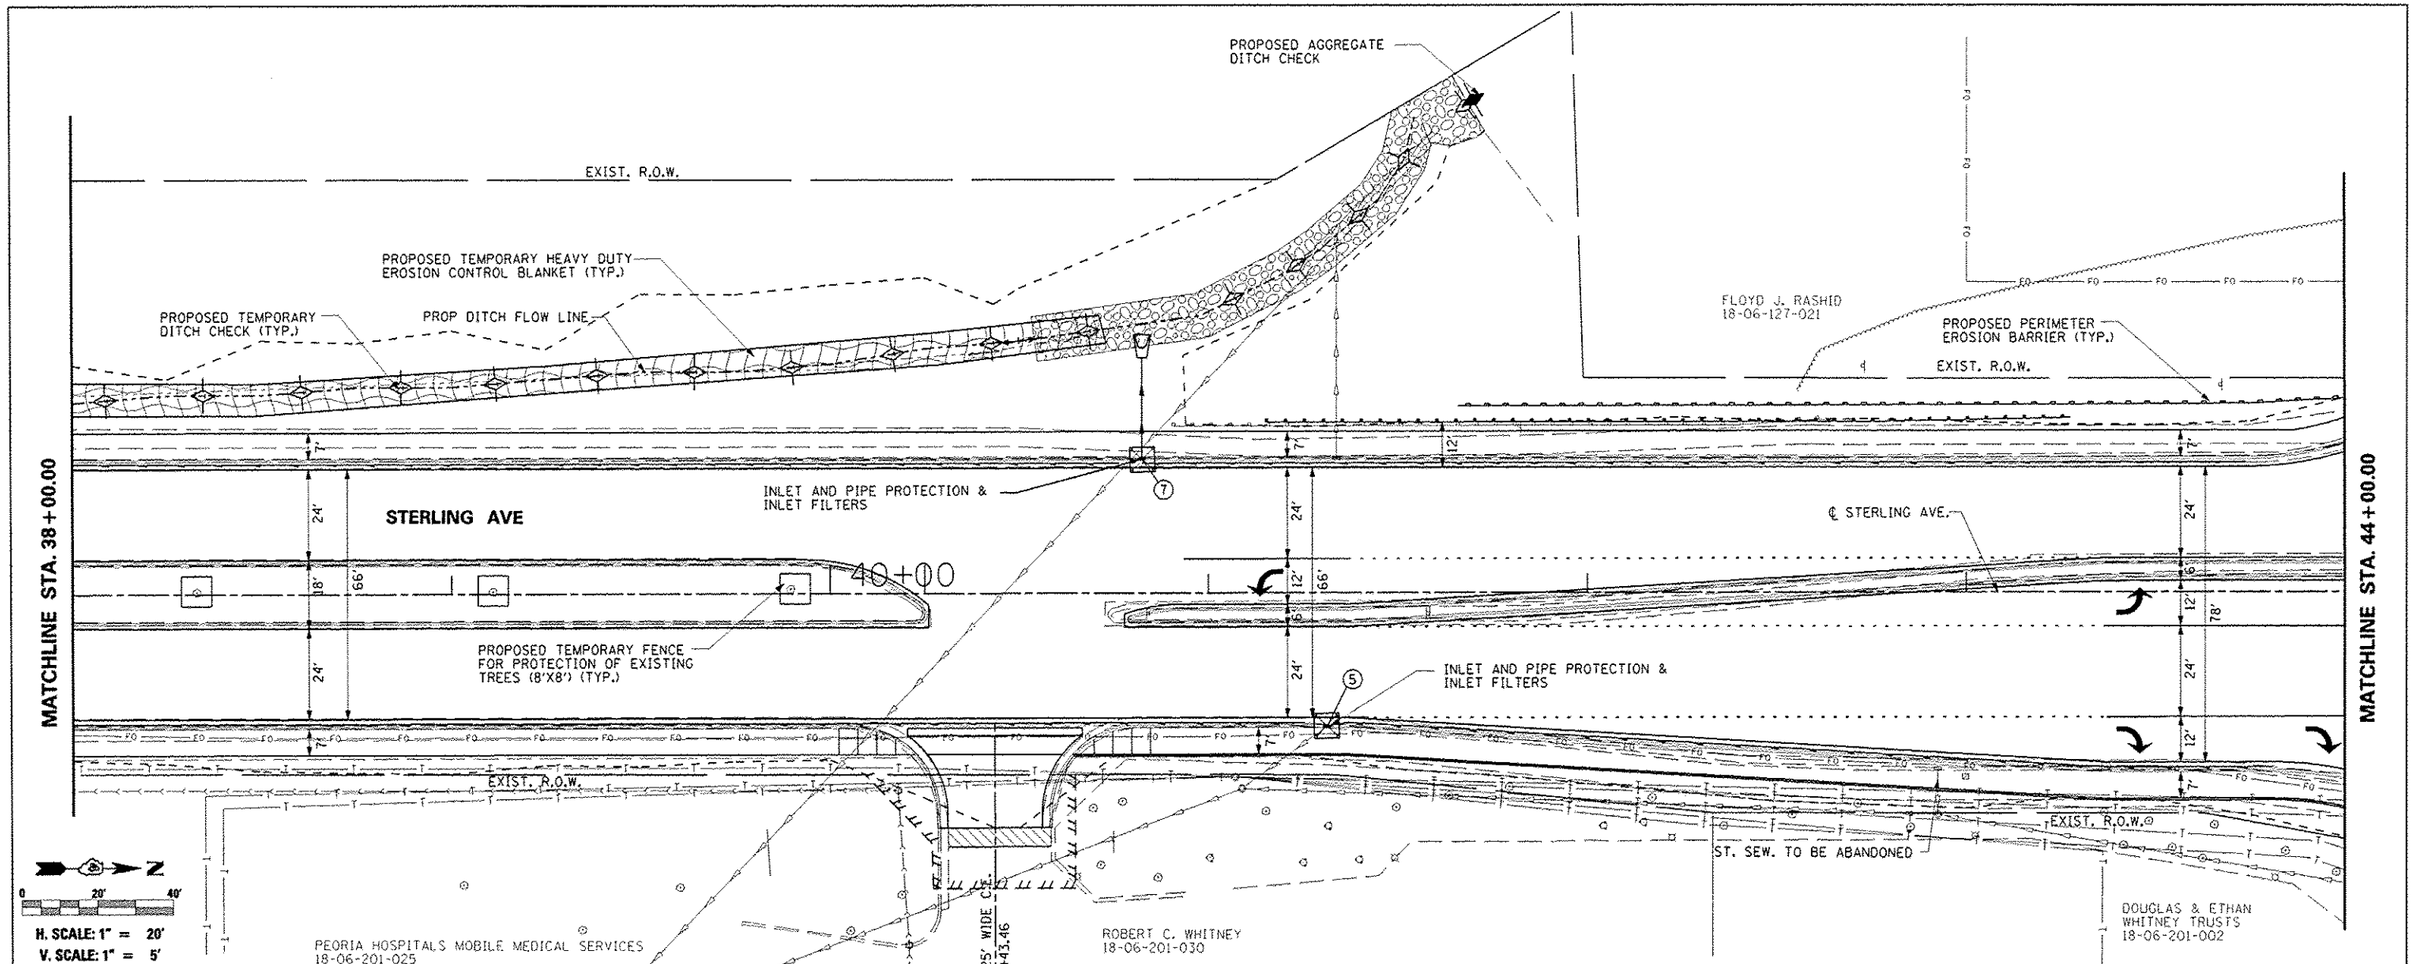

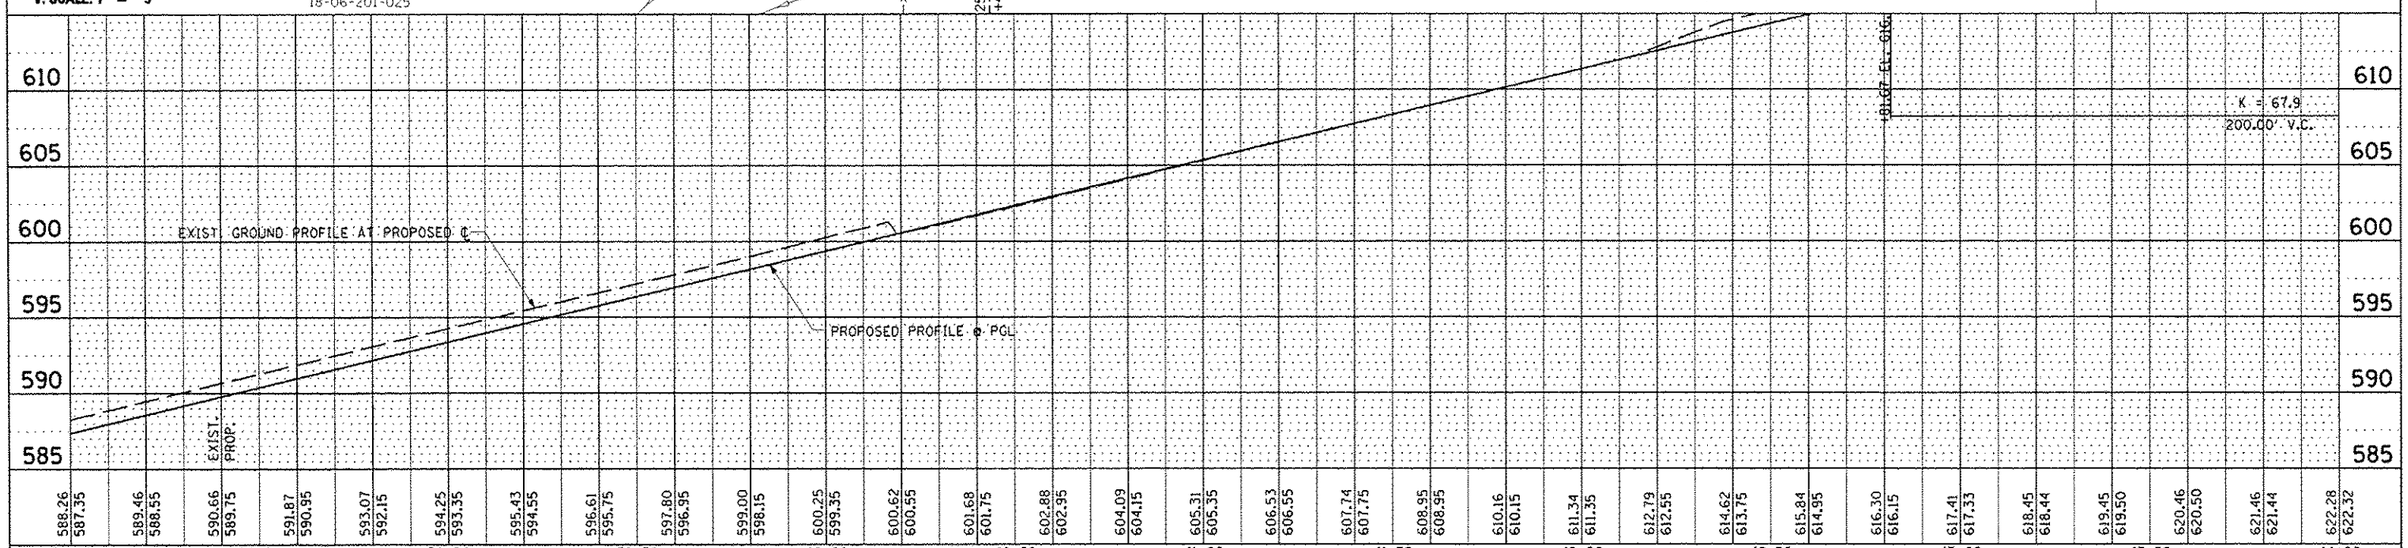

FILE NAME = $FILEL$	USER NAME = $USER$	DESIGNED - JLH	REVISED -
		DRAWN - JLH	REVISED -
	PLOT SCALE = $SCALE$	CHECKED - JLH	REVISED -
	PLOT DATE = $DATE$	DATE - JAN 2014	REVISED -

STATE OF ILLINOIS
DEPARTMENT OF TRANSPORTATION

STERLING AVENUE
EROSION AND SEDIMENT CONTROL PLAN

SCALE: 1"=20' | SHEET NO. OF SHEETS | STA. 38+00.00 TO STA. 44+00.00

F.A.U. RTE.	SECTION	COUNTY	TOTAL SHEETS	SHEET NO.
6586	05-00010-00-PV	PEORIA	86	38
	STERLING AVENUE	CONTRACT NO. 89385		
FED ROAD DIST NO. 4	ILLINOIS	FED. AID PROJECT M-5314 (001)		