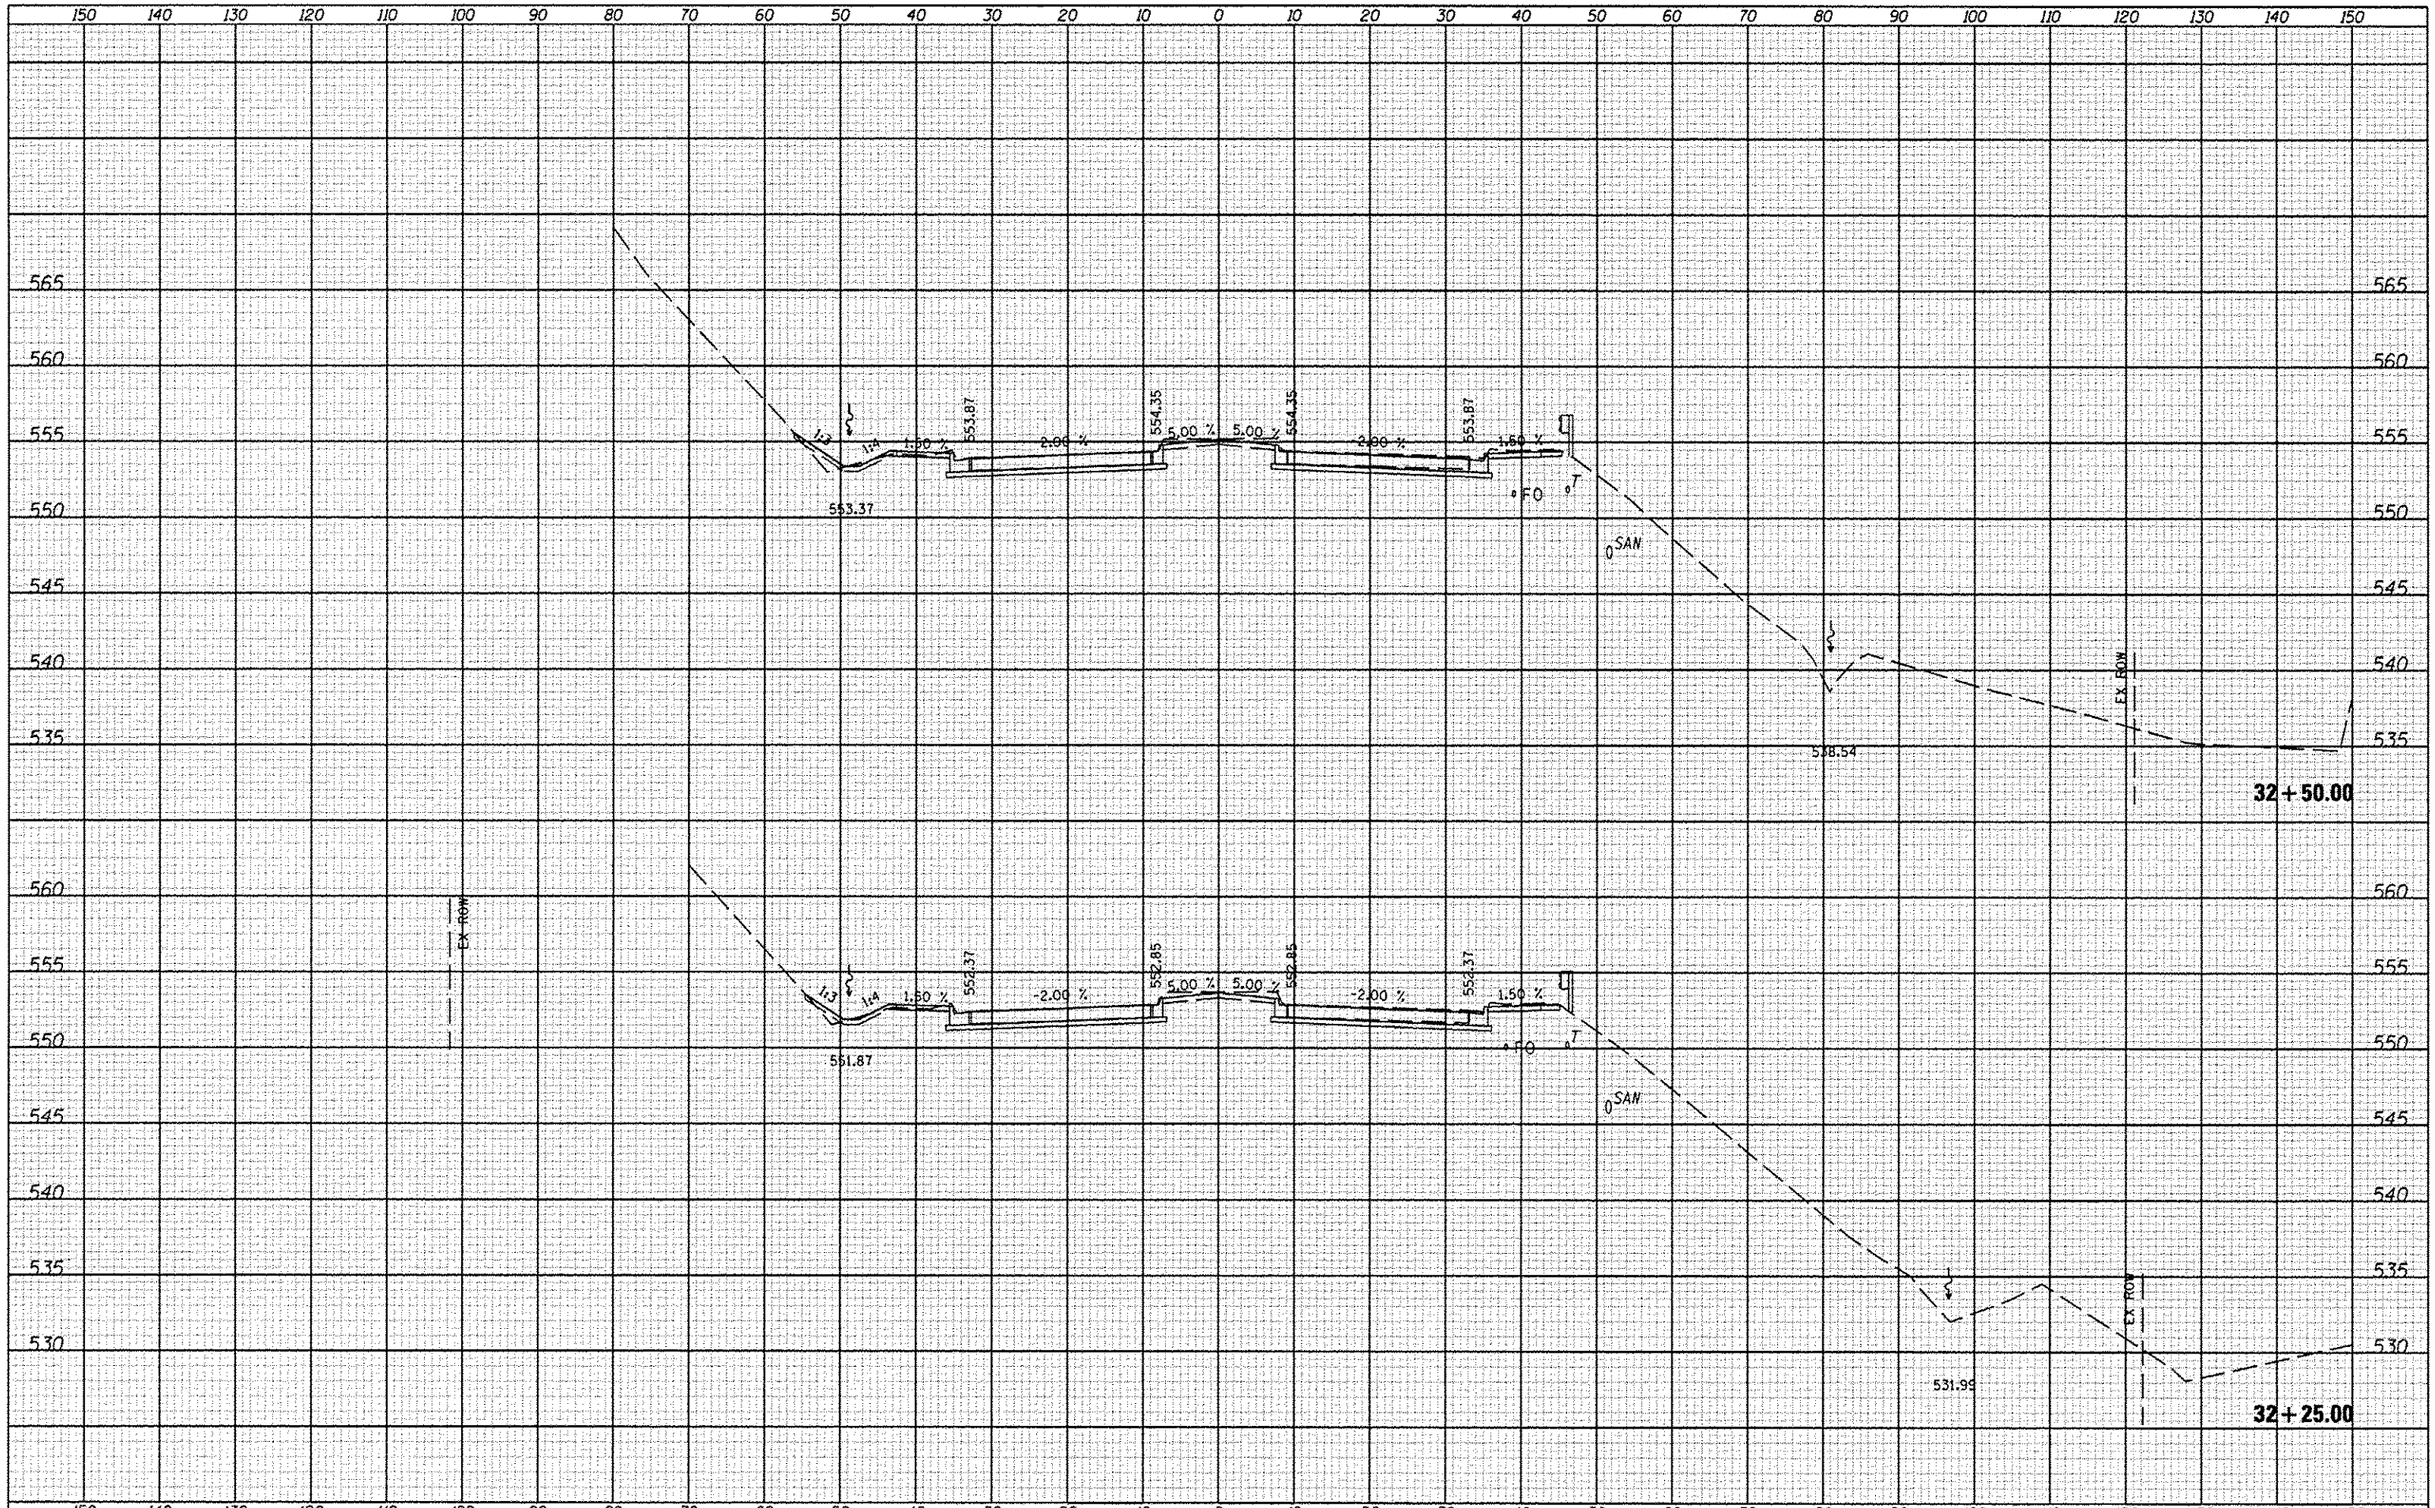

FILE NAME =	USER NAME = $USER$	DESIGNED - JLH	REVISED -
$FILE1$		DRAWN - JLH	REVISED -
	PLOT SCALE = $SCALE$	CHECKED -	REVISED -
	PLOT DATE = $DATE$	DATE - JAN 2014	REVISED -

STATE OF ILLINOIS
DEPARTMENT OF TRANSPORTATION

CROSS SECTIONS

SCALE: | SHEET NO. OF SHEETS | STA. 32+25.00 TO STA. 32+50.00

F.A. RTE.	SECTION	COUNTY	TOTAL SHEETS	SHEET NO.
6586	05-00010-00-PV	PEORIA	86	58

CONTRACT NO. 89385

ILLINOIS FED. AID PROJECT