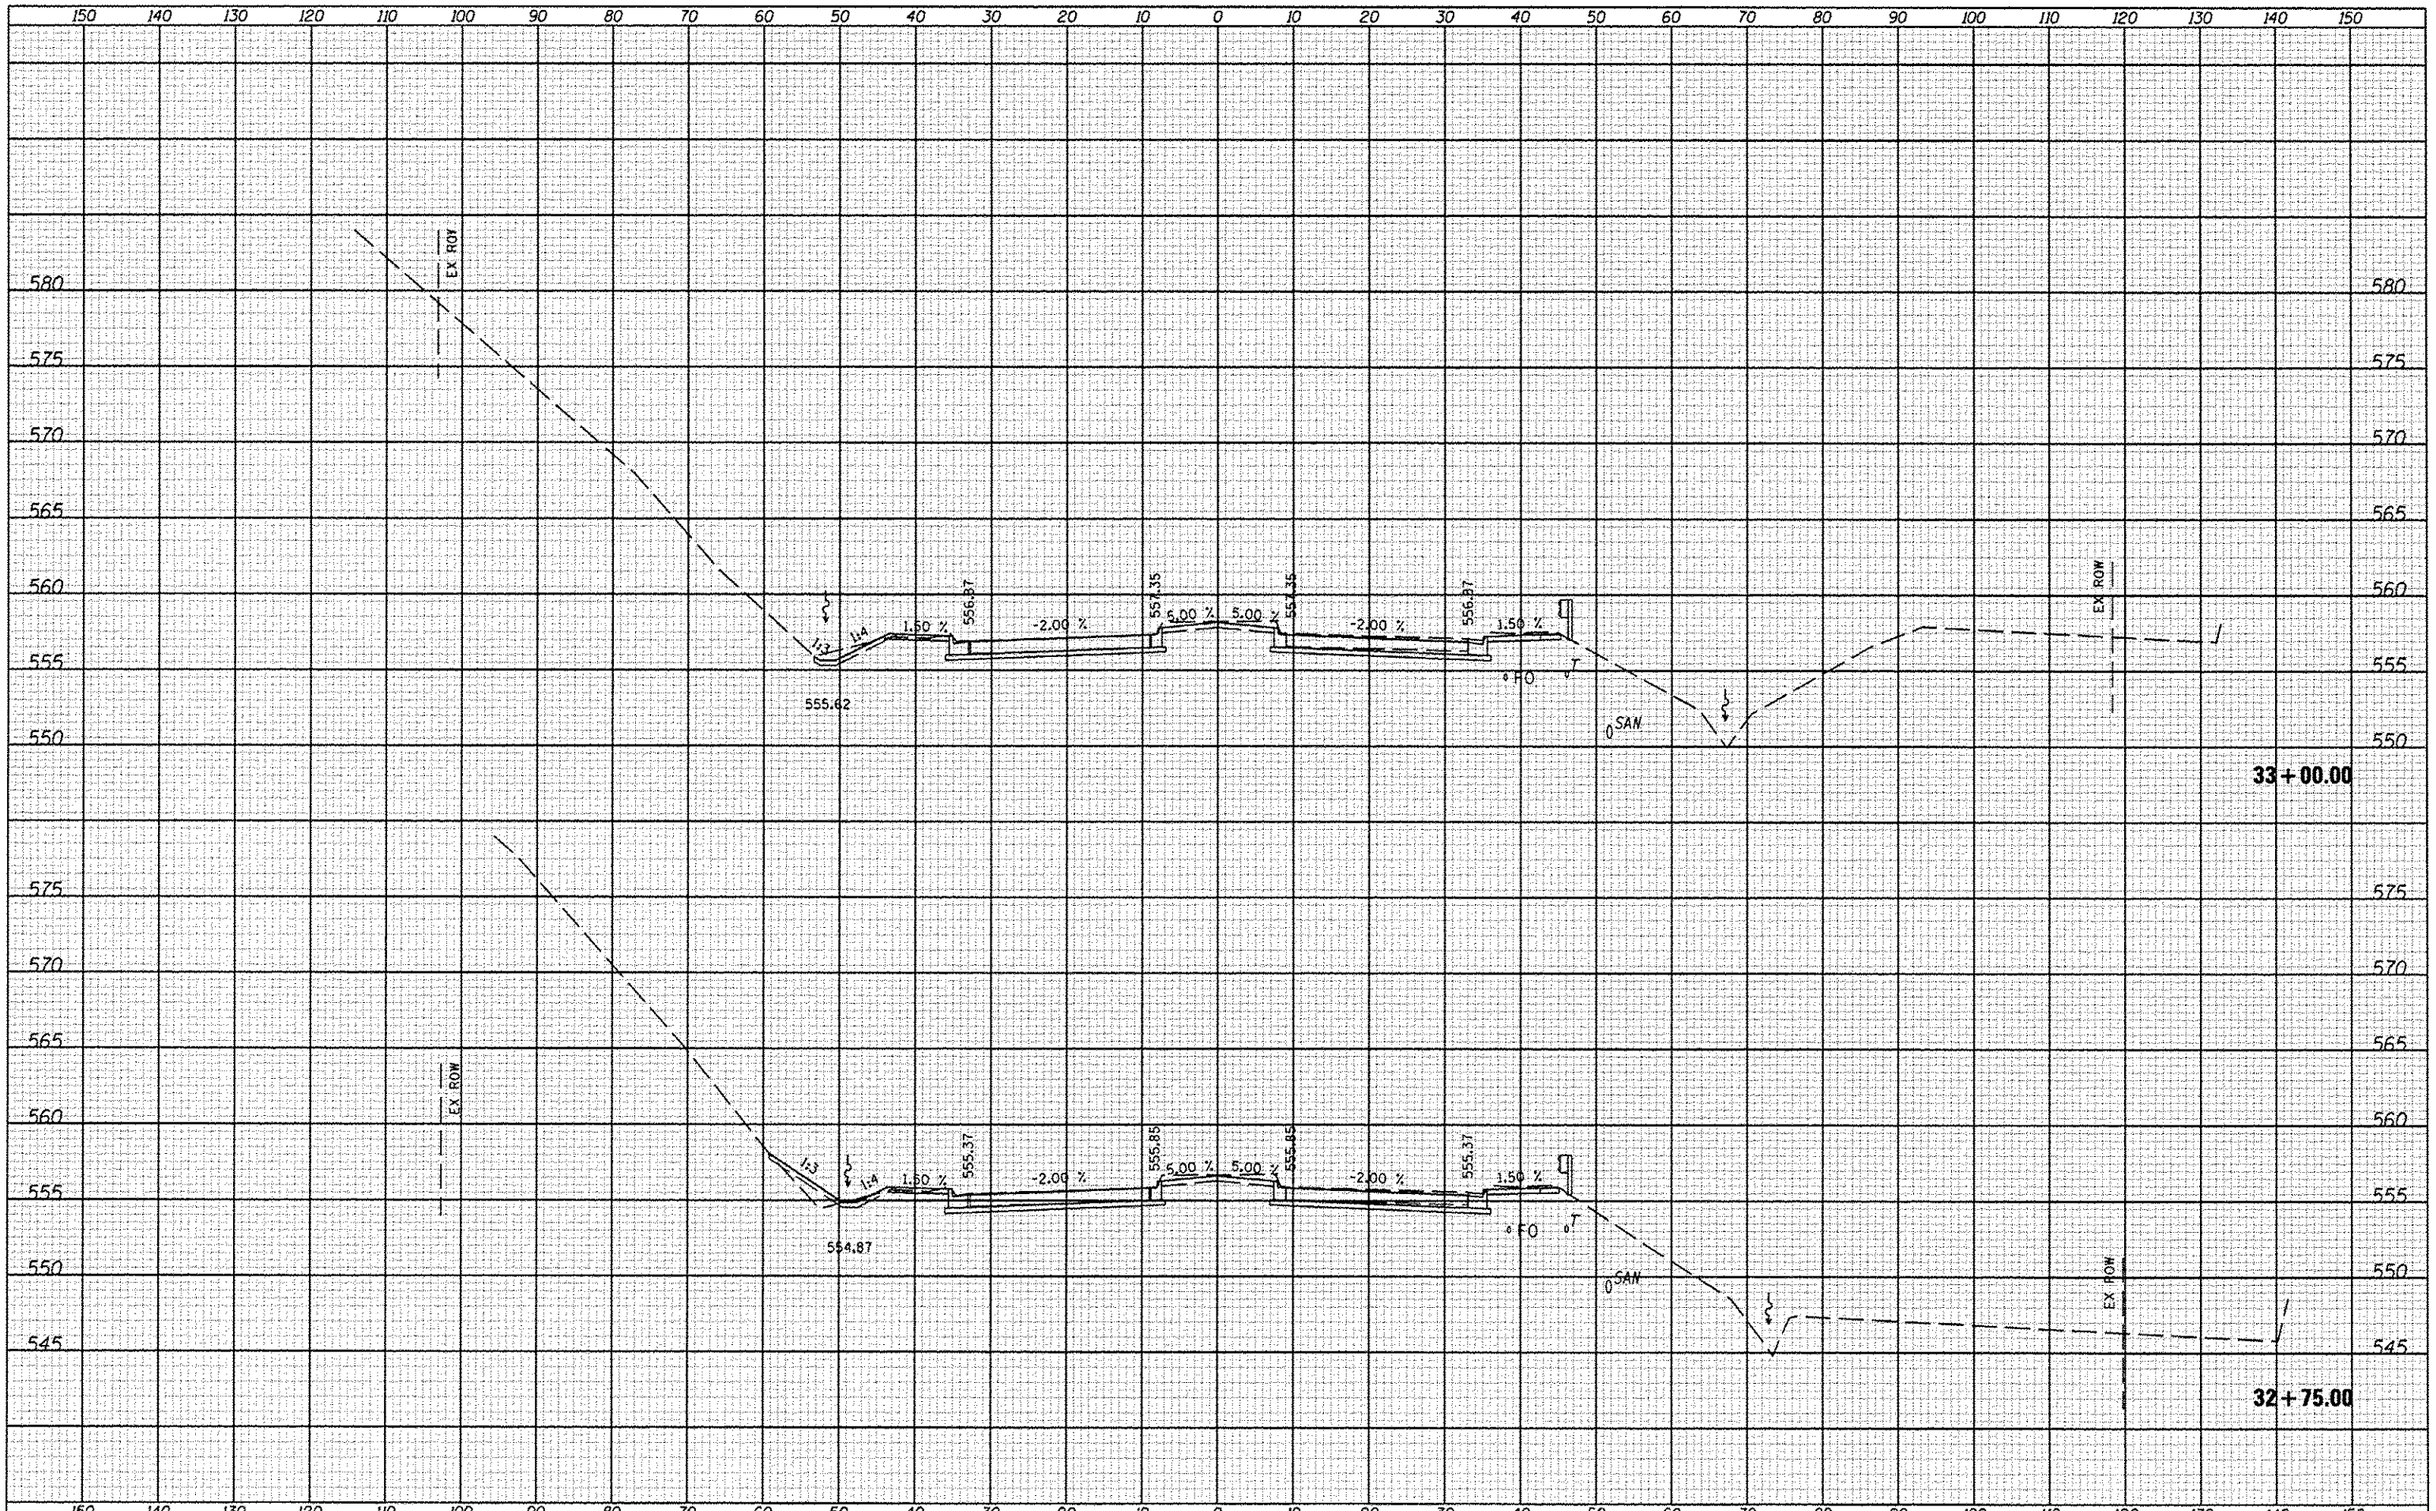

FILE NAME = $FILE$	USER NAME = $USER$	DESIGNED - JLH	REVISED -	
		DRAWN - JLH	REVISED -	
	PLOT SCALE = $SCALE$	CHECKED -	REVISED -	
	PLOT DATE = $DATE$	DATE - JAN 2014	REVISED -	

STATE OF ILLINOIS
DEPARTMENT OF TRANSPORTATION

CROSS SECTIONS

SCALE: | SHEET NO. OF SHEETS | STA. 32+75.00 TO STA. 33+00.00

F.A. RTE.	SECTION	COUNTY	TOTAL SHEETS	SHEET NO.
6586	05-00010-00-PV	PEORIA	86	59
		CONTRACT NO. 89385		
		ILLINOIS FED. AID PROJECT		