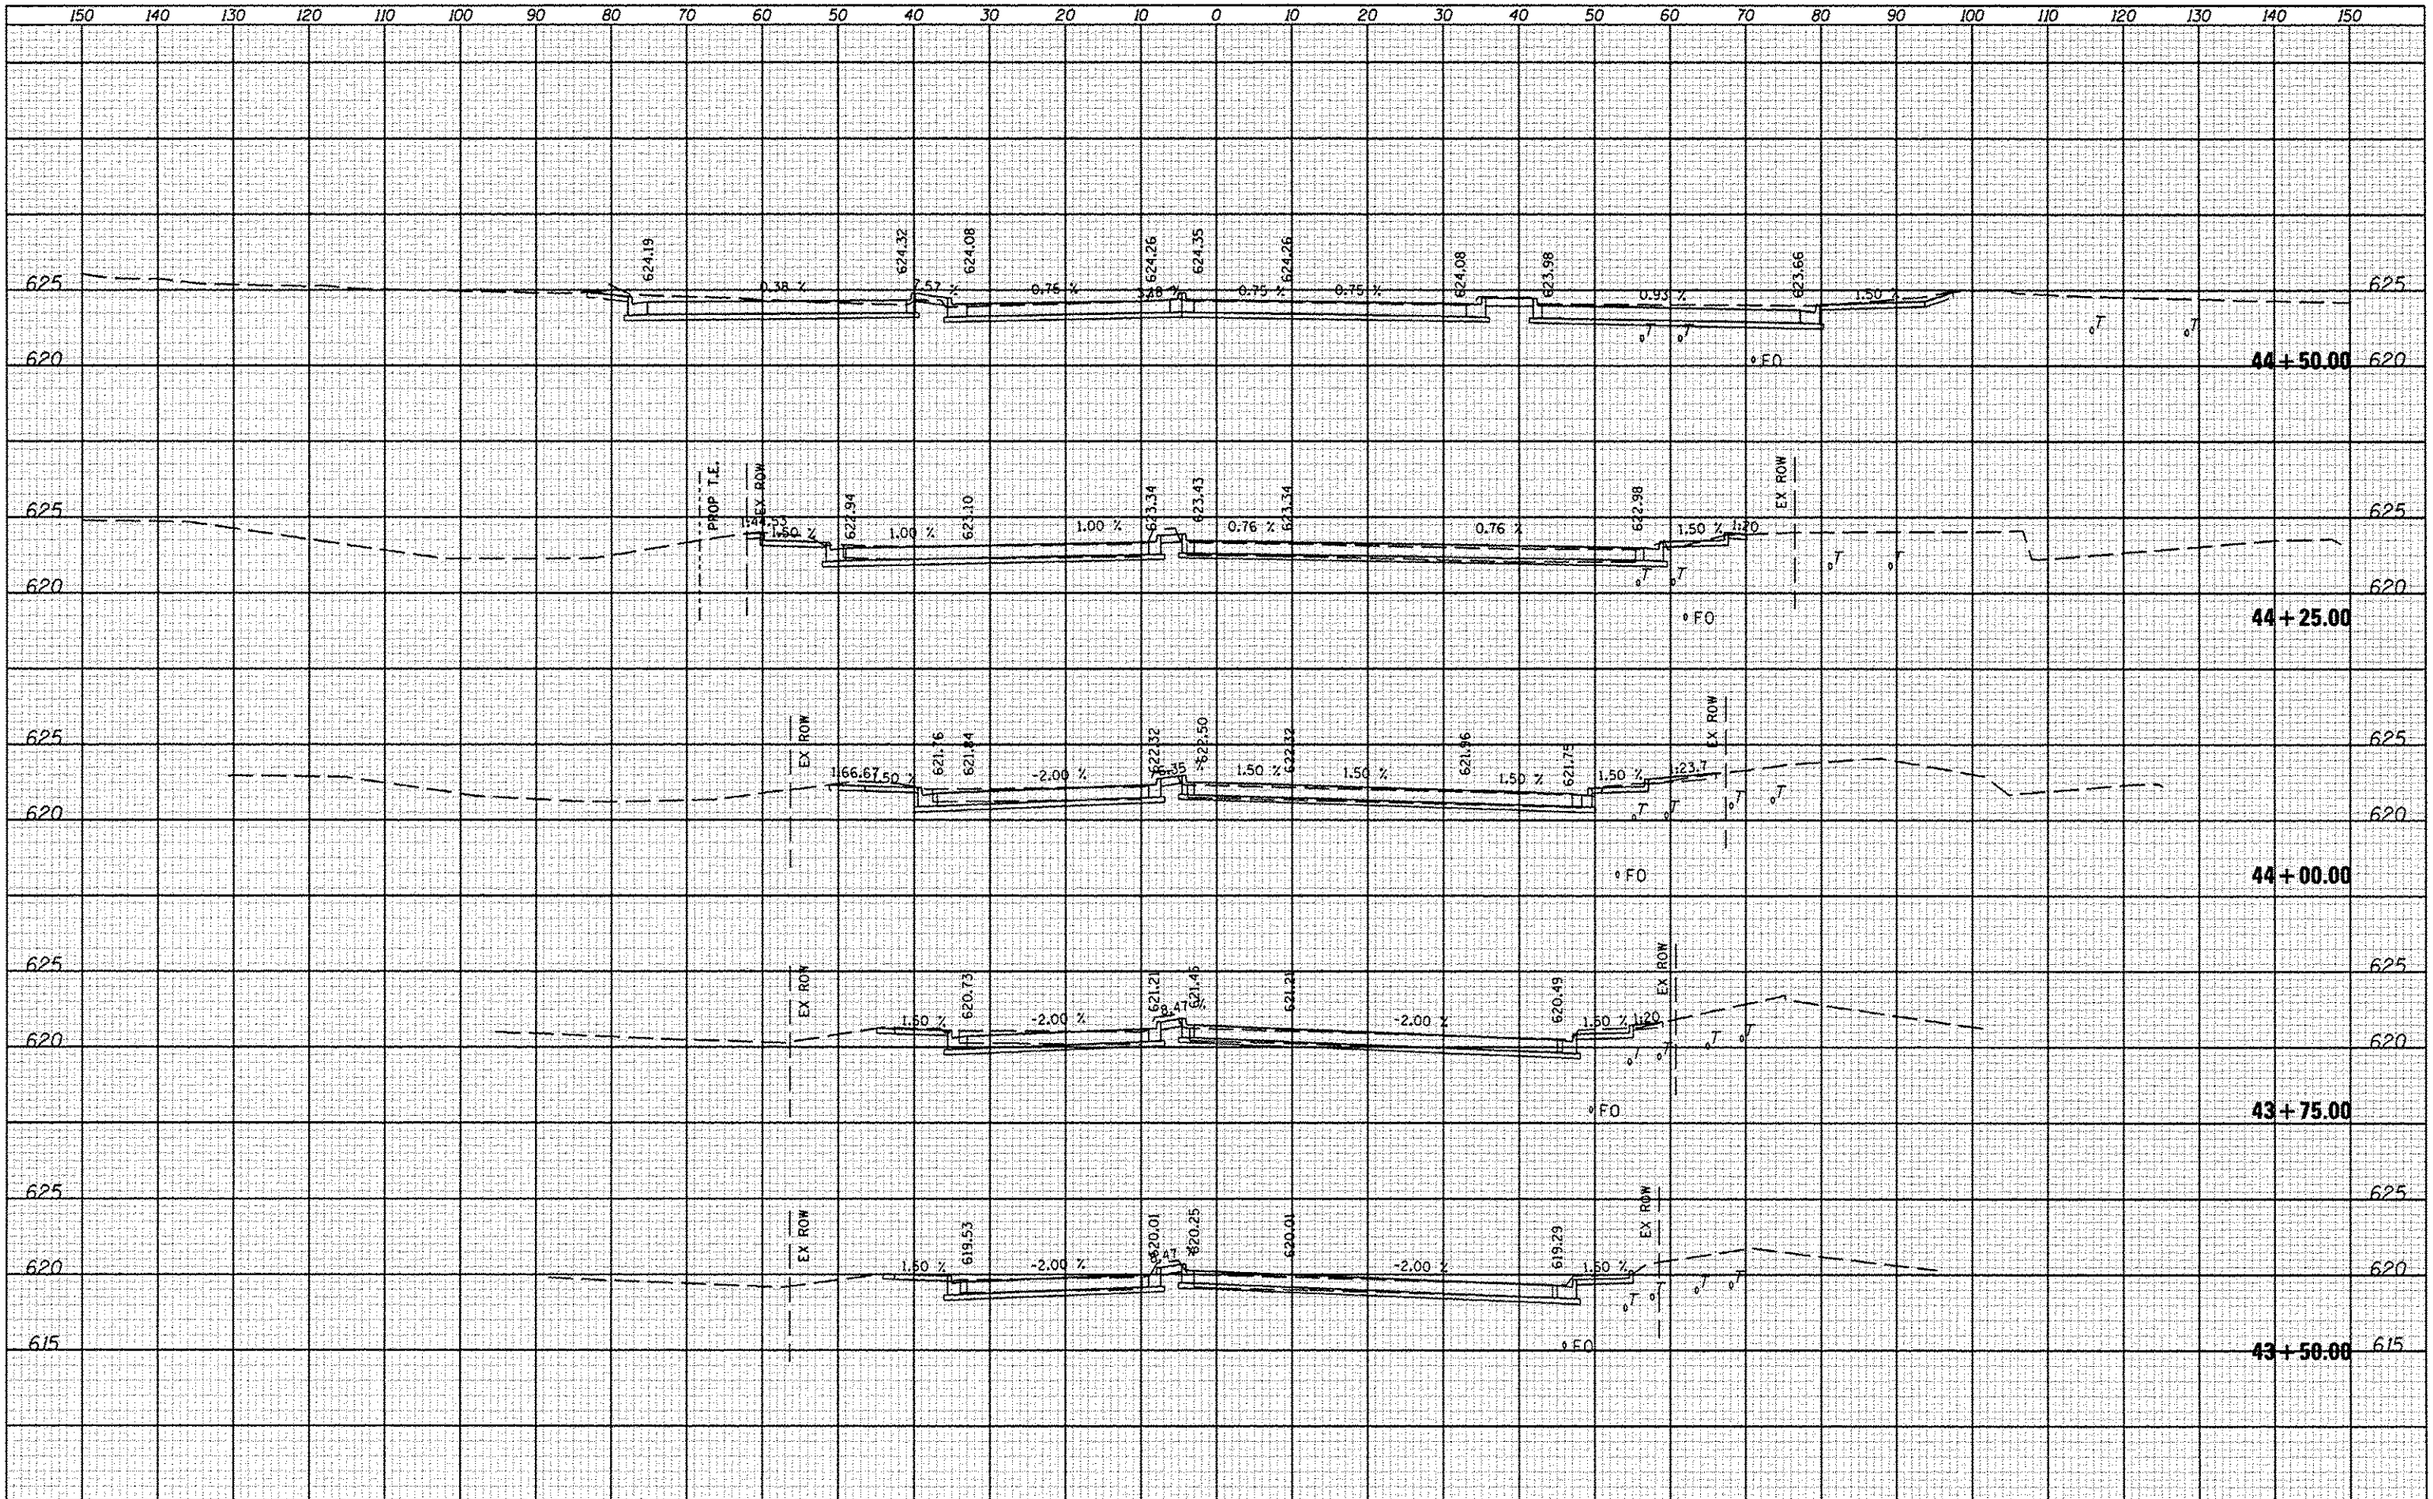

FILE NAME = $FILE$	USER NAME = $USER$	DESIGNED - JLH	REVISED -	STATE OF ILLINOIS DEPARTMENT OF TRANSPORTATION	CROSS SECTIONS	F.A. RTE. 6586	SECTION 05-00010-00-PV	COUNTY PEORIA	TOTAL SHEETS 86 / SHEET NO. 79
		DRAWN - JLH	REVISED -					CONTRACT NO. 89385	
	PLOT SCALE = $SCALE$	CHECKED -	REVISED -						
	PLOT DATE = $DATE$	DATE - JAN 2014	REVISED -		SCALE: SHEET NO. OF SHEETS STA. 43+50.00 TO STA. 44+50.00			ILLINOIS FED. AID PROJECT	