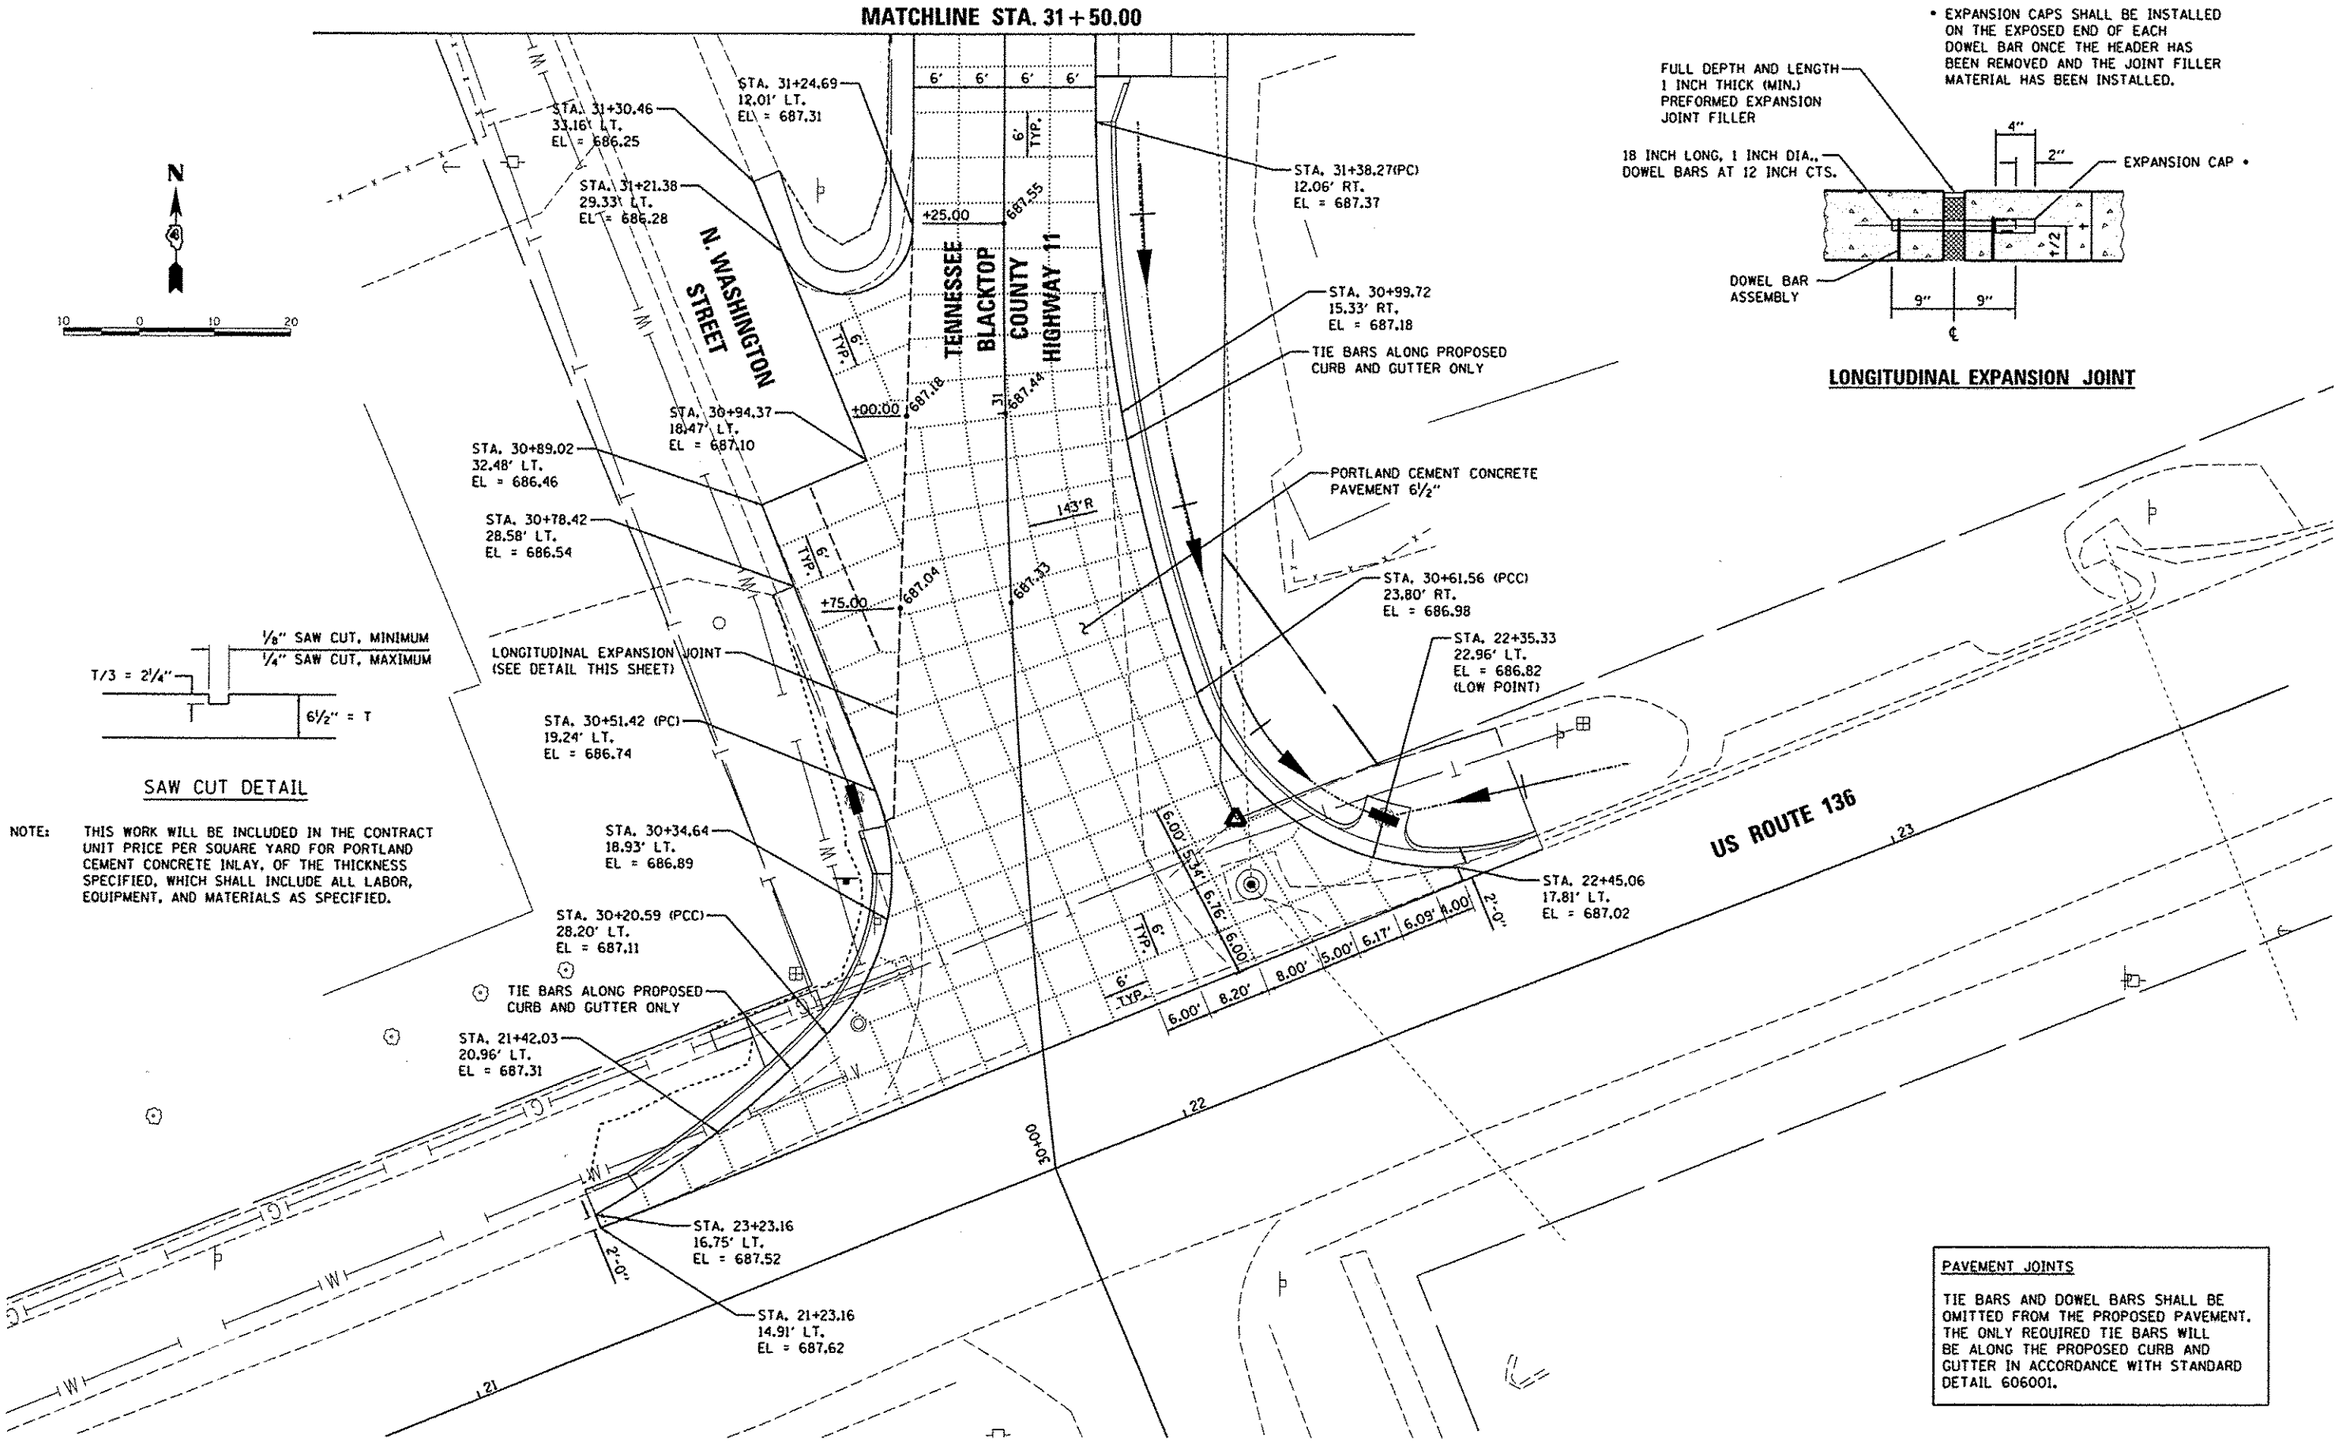

© Copyright Hanson Professional Services Inc. 2014
HANSON
Hanson Professional Services Inc.

LAYOUT	MGD	9/25/2013
DRAWN	RLA	1/17/2014
REVIEWED	KNB	1/20/2014

FILE NAME = I:\11Jobs\11L0161\CAD\Road\Sheet\c-103.jnt.dgn	USER NAME = mansk01390	DESIGNED - MGD	REVISED -
		DRAWN - RLA	REVISED -
	PLOT SCALE = 20.0000 ' / in.	CHECKED - KNB	REVISED -
	PLOT DATE = 01\20\2014	DATE - 1/21/2014	REVISED -

STATE OF ILLINOIS
DEPARTMENT OF TRANSPORTATION

TENNESSEE BLACKTOP (CH 11) & US ROUTE 136 INTERSECTION
INTERSECTION GRADING AND JOINTING PLAN

SCALE: 1"=10' | SHEET NO. OF SHEETS | STA. TO STA.

F.A.S. RTE.	SECTION	COUNTY	TOTAL SHEETS	SHEET NO.
1434	11-00101-00-RS	McDONOUGH	33	21
		CONTRACT NO.89607		

FED. ROAD DIST. NO. | ILLINOIS | FED. AID PROJECT RS 1434 (106)