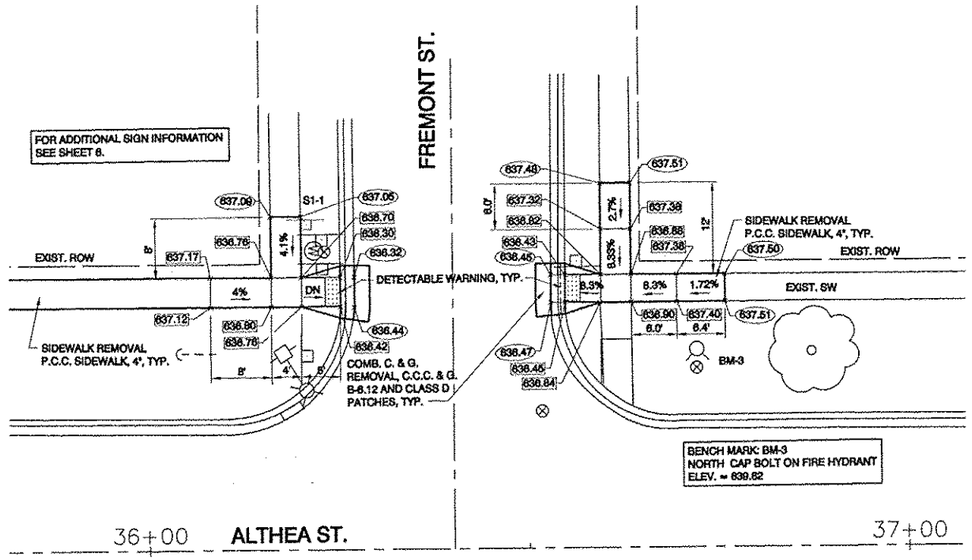

NOTE:
ALL SIDEWALK TO BE CONSTRUCTED WITH 1.50% CROSS SLOPE OR FLATTER

LEGEND

— — —	EXIST. RIGHT OF WAY LINE		EXIST. HAND HOLE
— — —	ADJACENT PROPERTY LINE		EXIST. SIGN
— · —	CENTERLINE OF ROAD		EXIST. TELEPHONE PEDESTAL
— x —	EXIST. FENCE		EXIST. WATER METER
E	EXIST. ELECTRIC METER		EXIST. WATER VALVE
G	EXIST. GAS VALVE		EXIST. CONIFER TREE
G	EXIST. GAS METER		EXIST. DECIDUOUS TREE
	EXIST. FIRE HYDRANT		EXIST SHRUB / BUSH
	EXIST. STORM INLET	LS	LANDSCAPE
	EXIST. LIGHT	CONC	CONCRETE
	EXIST. MAILBOX	BIT	BITUMINOUS
	EXIST. MANHOLE		

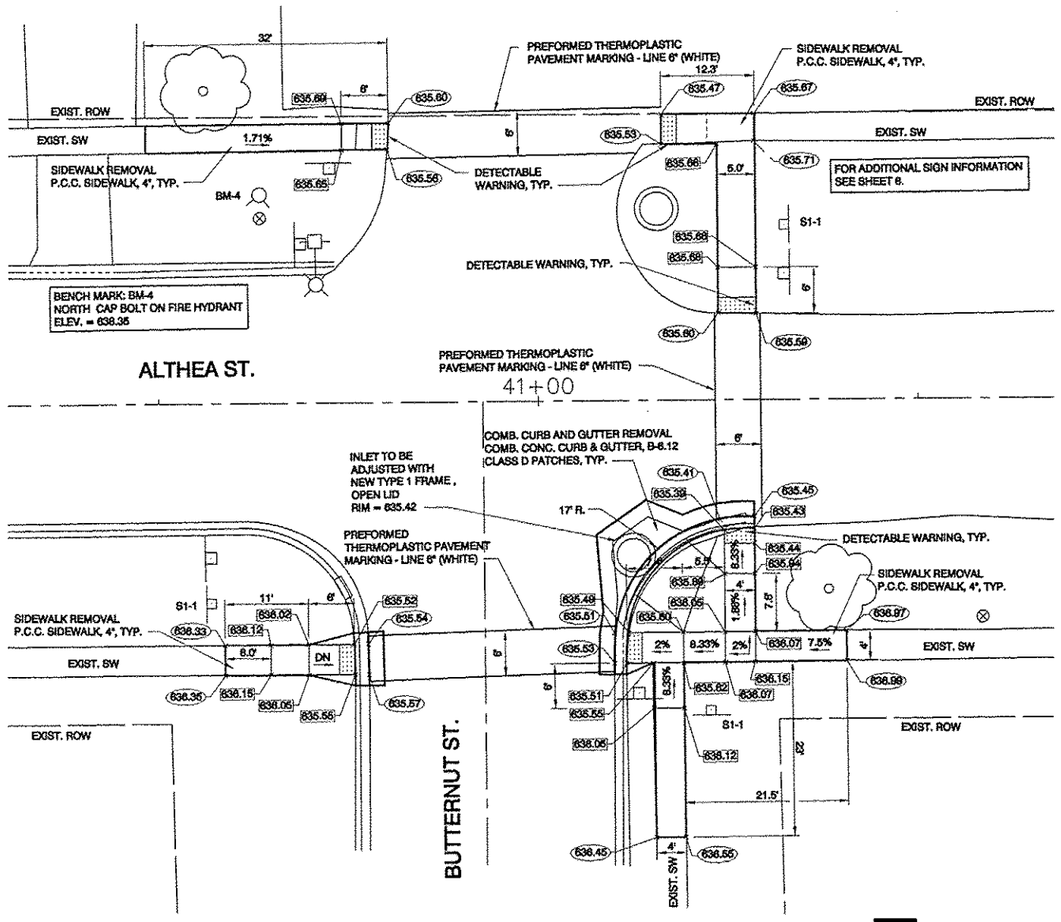

INTERSECTION DETAIL - ALTHEA STREET AND BUTTERNUT STREET
SCALE: 1" = 10'

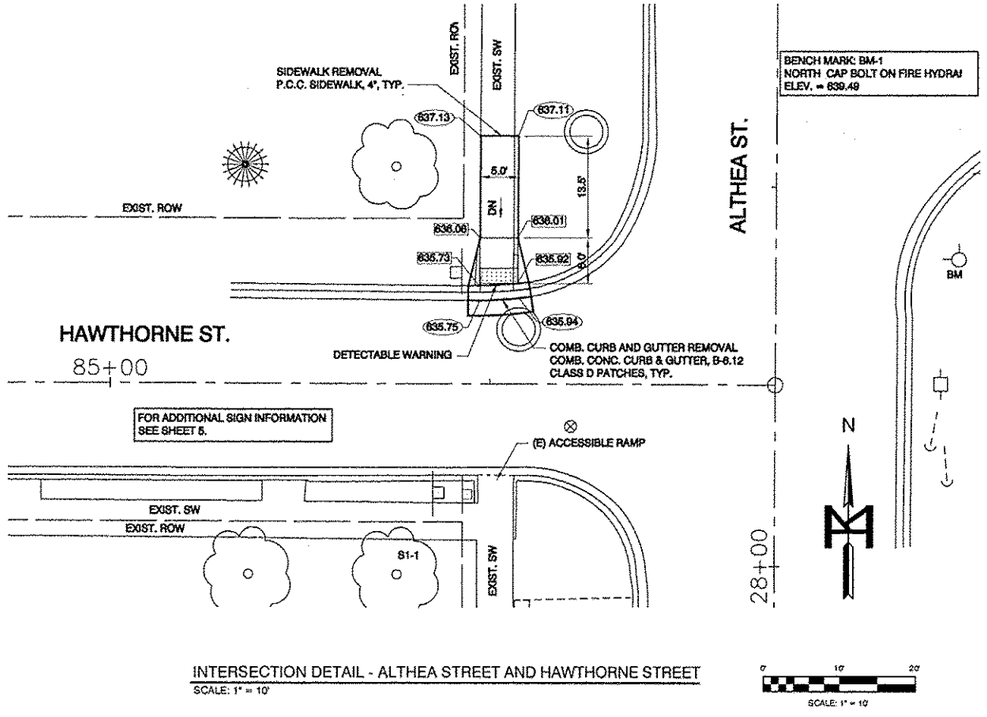

INTERSECTION DETAIL - ALTHEA STREET AND HAWTHORNE STREET
SCALE: 1" = 10'

P:\12-166 *\DWG\ 7-INTER DETAILS_12-166.dwg Feb 24, 2014

MOHR & KERR ENGINEERING & LAND SURVEYING, P.C. 7305 N. University Ave. Peoria, Illinois 61614 www.mohrandkerr.com Office: (309) 692-4700 Fax: (309) 692-4701 Professional Design Firm #184.005081	P:\12-166 *\DWG\ 7-INTER DETAILS_12-166.dwg	DESIGNED SDK	REVISED
		DRAWN MH/DK	REVISED
	PLOT SCALE: 1" = 2'	CHECKED SDK	REVISED
	Feb 24, 2014	DATE 02-24-14	REVISED

STATE OF ILLINOIS
DEPARTMENT OF TRANSPORTATION

SAFE ROUTE TO SCHOOL - CITY OF ELMWOOD, IL
ALTHEA ST. INTERSECTION DETAILS

SCALE: 1" = 10' | SHEET NO. 7 OF 10 SHEETS | STA. - TO STA. -

F.A. ROUTE	SECTION	COUNTY	TOTAL SHEETS	SHEET NO.
----	12-00003-00-SW	PEORIA	10	7
FED PROJ. NO. SRTS-4009(266)		CONTRACT NO. 89651		
ILLINOIS	FEDERAL ROAD DIST NO. 4			