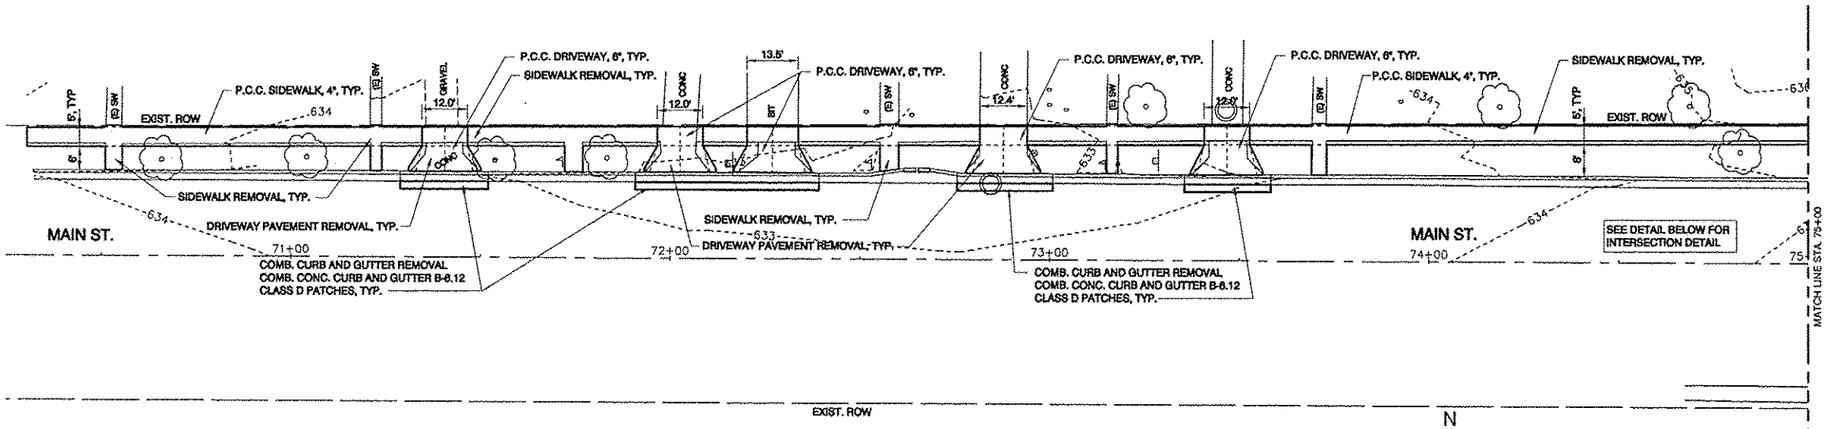

PLAN VIEW - MAIN STREET

SCALE: 1" = 20'

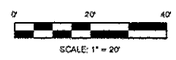

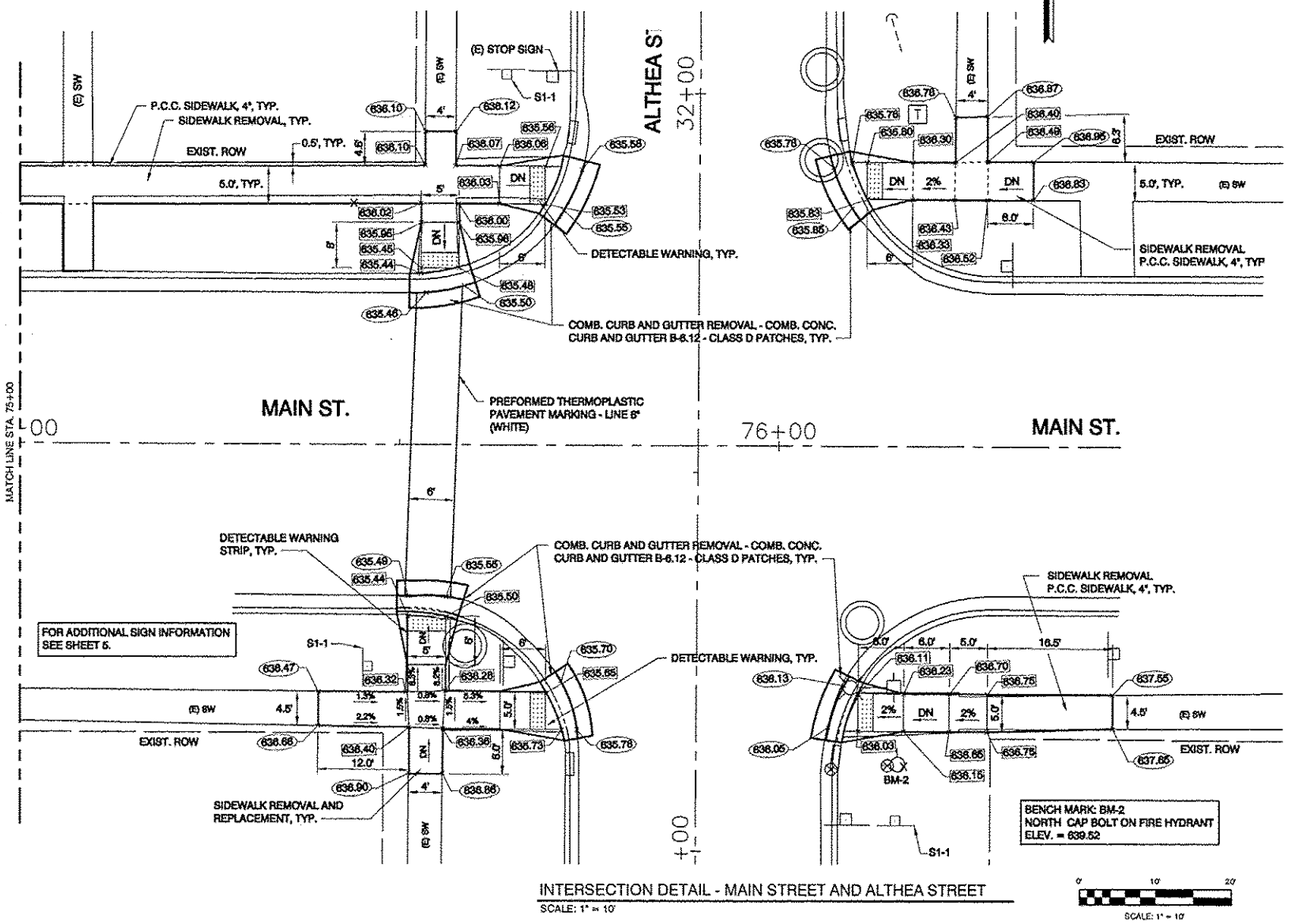

INTERSECTION DETAIL - MAIN STREET AND ALTHEA STREET

SCALE: 1" = 10'

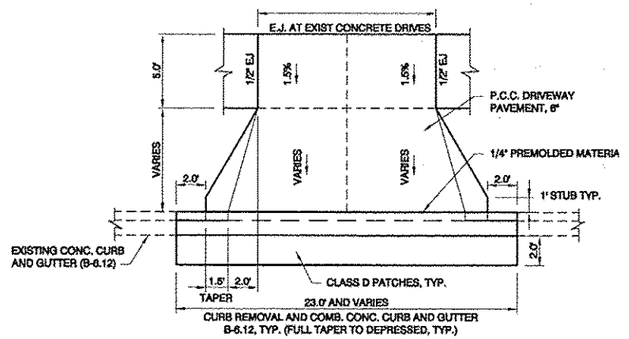

DRIVEWAY DETAIL - MAIN STREET

SCALE: 1" = 5'

LEGEND

- EXIST. RIGHT OF WAY LINE
- ADJACENT PROPERTY LINE
- CENTERLINE OF ROAD
- EXIST. FENCE
- EXIST. ELECTRIC METER
- EXIST. GAS VALVE
- EXIST. GAS METER
- EXIST. FIRE HYDRANT
- EXIST. STORM INLET
- EXIST. LIGHT
- EXIST. MAILBOX
- EXIST. MANHOLE
- EXIST. HAND HOLE
- EXIST. SIGN
- EXIST. TELEPHONE PEDESTAL
- EXIST. WATER METER
- EXIST. WATER VALVE
- EXIST. CONIFER TREE
- EXIST DECIDUOUS TREE
- EXIST SHRUB / BUSH
- LS — LANDSCAPE
- CONC — CONCRETE
- BIT — BITUMINOUS

NOTE:
ALL SIDEWALK TO BE CONSTRUCTED WITH 1.50% CROSS SLOPE OR FLATTER

P:\12-168 SRTS Elmwood\DWGs\MAIN_PP_1_12-168.dwg Feb 24, 2014

MOHR & KERR ENGINEERING & LAND SURVEYING, P.C. 7305 N. University Ave Peoria, Illinois 61614 Office (309) 692-8500 Fax (309) 692-8501 www.mohrandkerr.com Professional Design Firm #184.005091	P:\12-168 *IDWG\ 9-MAIN_PP_1_12-168.dwg	DESIGNED SDK	REVISED
		DRAWN MH/DK	REVISED
	PLOT SCALE: 1" = 2'	CHECKED SDK	REVISED
	Feb 24, 2014	DATE 02-24-14	REVISED

STATE OF ILLINOIS
DEPARTMENT OF TRANSPORTATION

SAFE ROUTE TO SCHOOL - CITY OF ELMWOOD, IL
PLAN VIEW AND INTERSECTION DETAIL
MAIN STREET

SCALE: AS NOTED | SHEET NO. 9 OF 10 SHEETS | STA. 70+00 TO STA. 77+00

F.A. ROUTE	SECTION	COUNTY	TOTAL SHEETS	SHEET NO.
----	12-00003-00-SW	PEORIA	16	9
FED PROJ. NO. SRTS-4009(266)		CONTRACT NO. 89651		
	ILLINOIS FEDERAL ROAD DIST NO. 4			