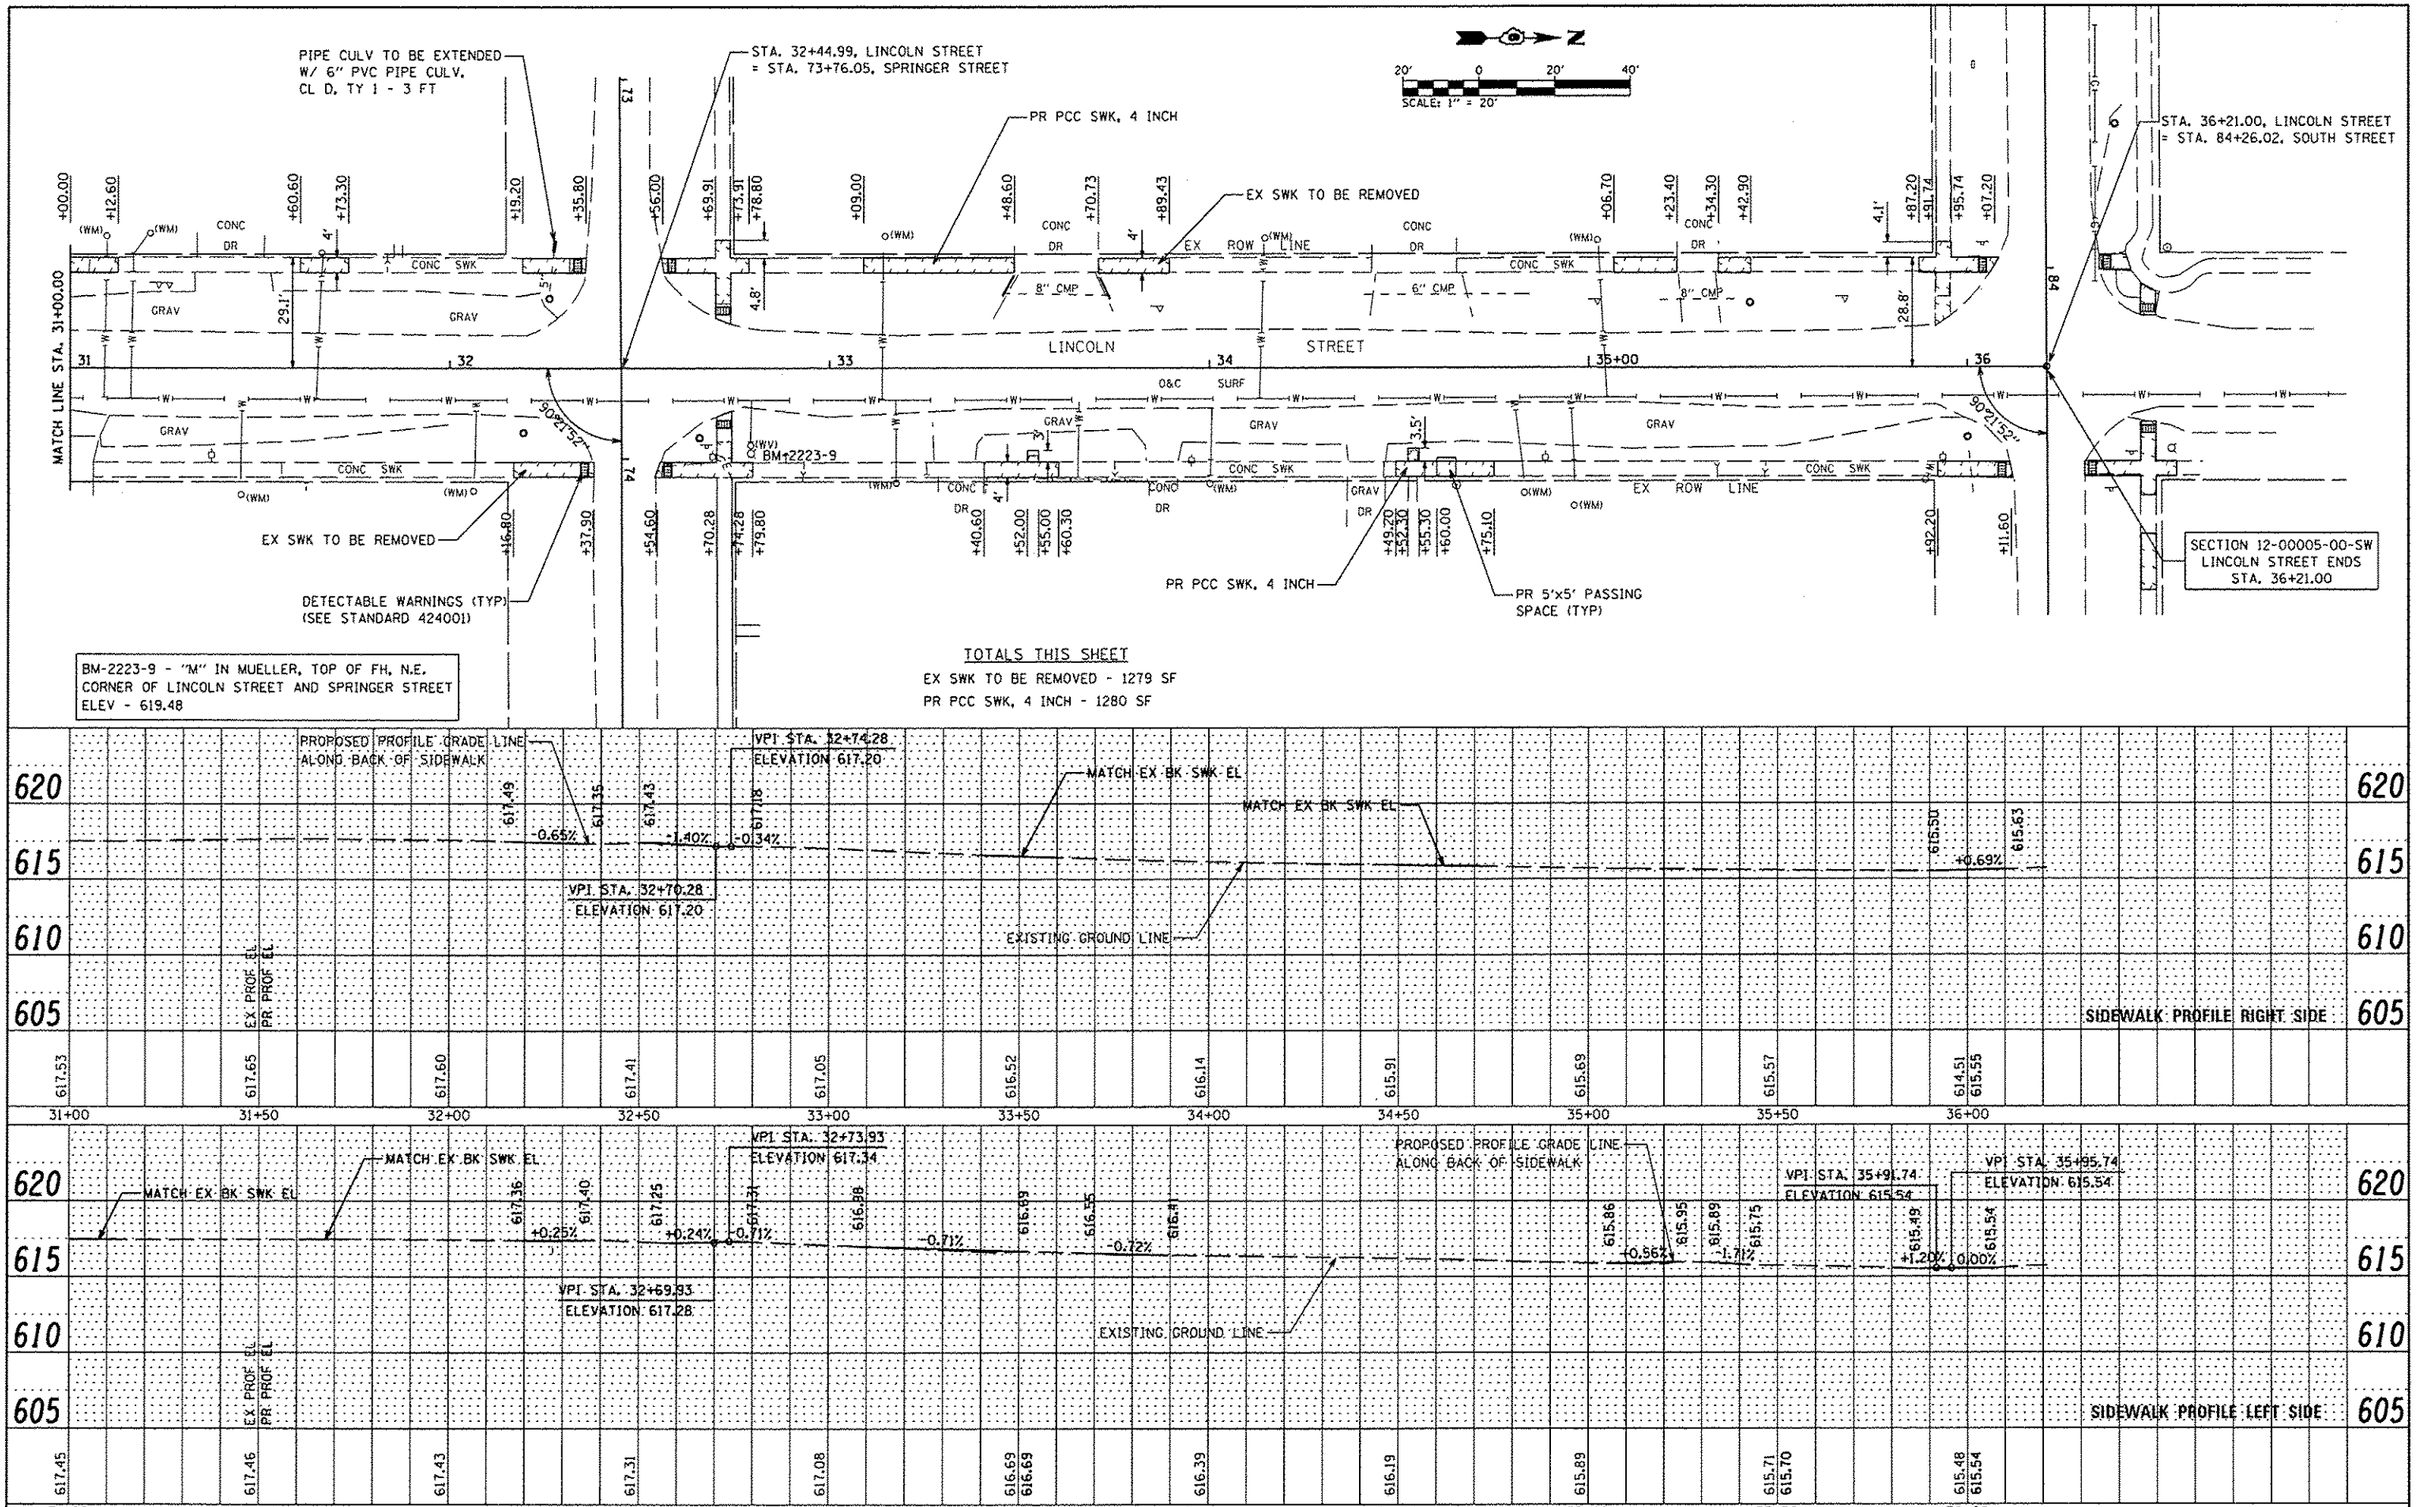

FILE NAME = $FILEL$	USER NAME = $USER$	DESIGNED -	REVISED -	VILLAGE OF DIVERNON SAFE ROUTES TO SCHOOLS PROGRAM	PLAN AND PROFILE LINCOLN STREET	F.A. RTE.	SECTION	COUNTY	TOTAL SHEETS	SHEET NO.
		CHECKED -	REVISED -				12-00005-00-SW	SANGAMON	35	12
$MODELNAME$	PLOT SCALE = $SCALE$	DRAWN - MGM	REVISED -					CONTRACT NO. *		
	PLOT DATE = $DATE$	CHECKED - WJS	REVISED -		SCALE: SHEET 2 OF 2 SHEETS STA. TO STA.		ILLINOIS FED. AID PROJECT	SRTS-4009(277)		

PLAN: SURVEYED / PLOTTED / ALIGNMENT CHECKED / RT. OF WAY CHECKED / CADD FILE NAME / NOTE BOOK NO. / BY / DATE

PROFILE: SURVEYED / PLOTTED / GRADES CHECKED / B.M. NOTED / STRUCTURE NOTATNS CHKD / NOTE BOOK NO. / BY / DATE

* 93613