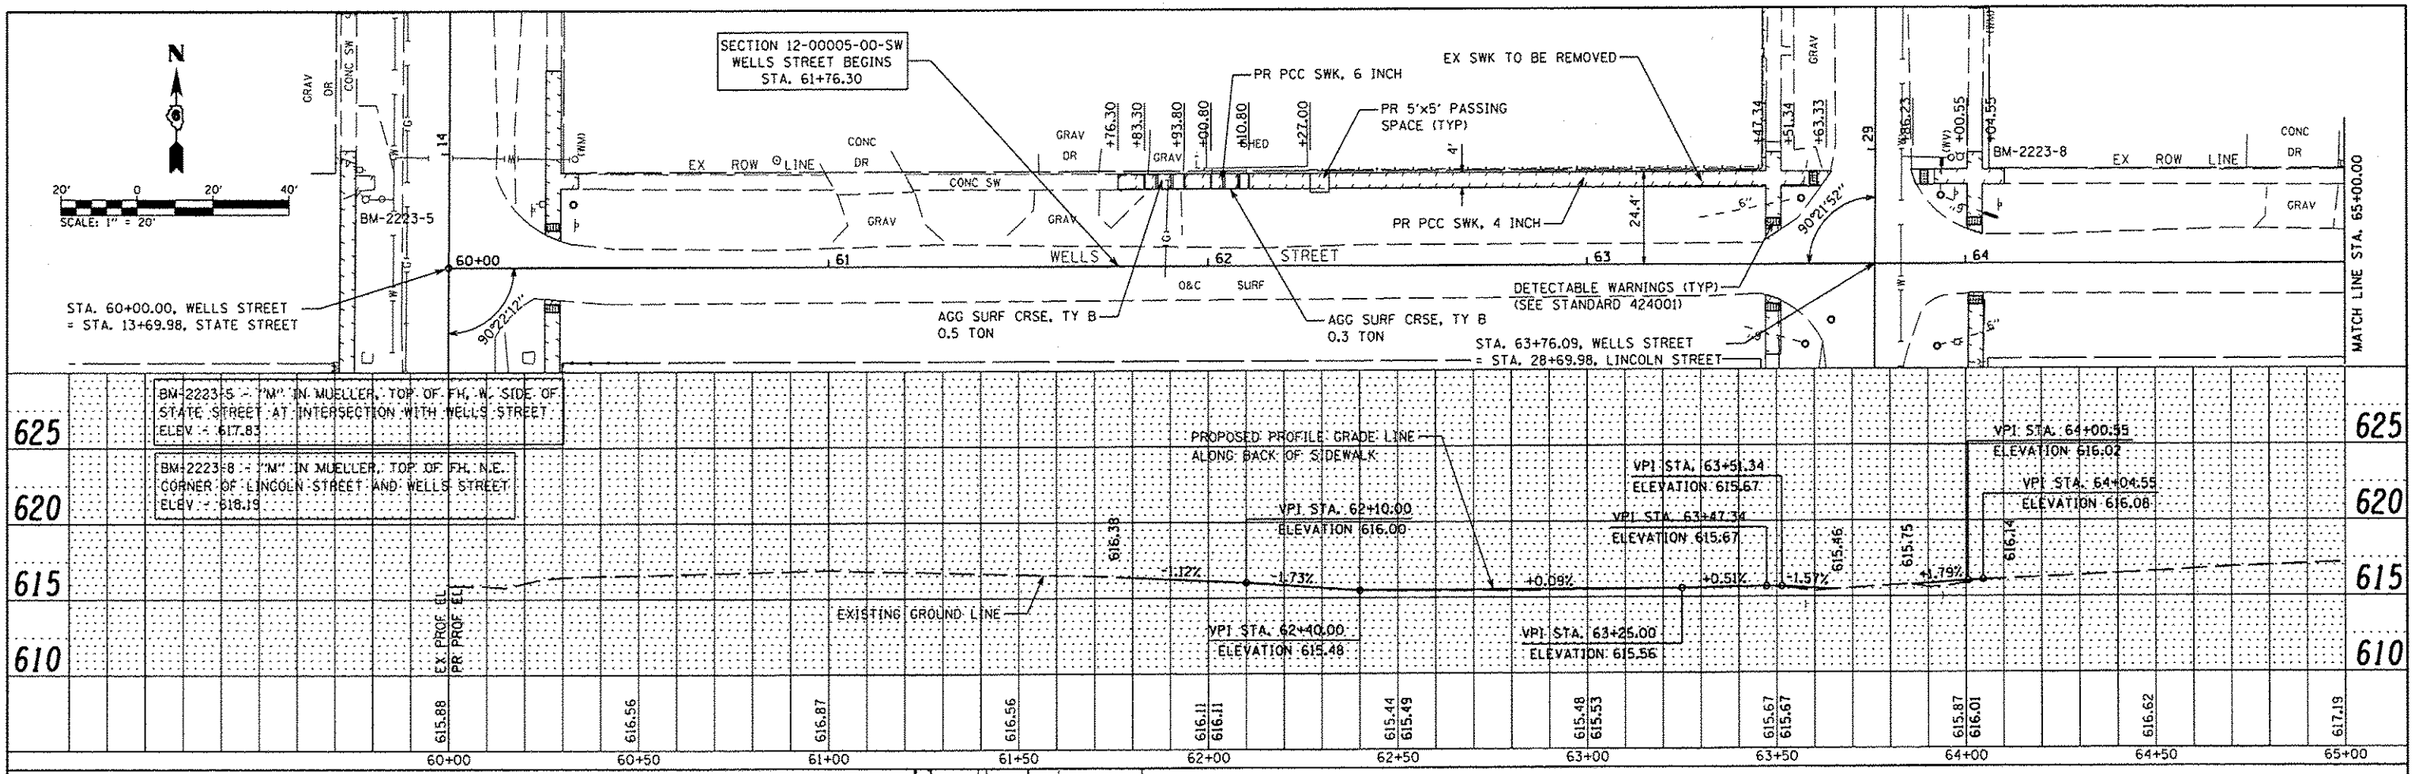

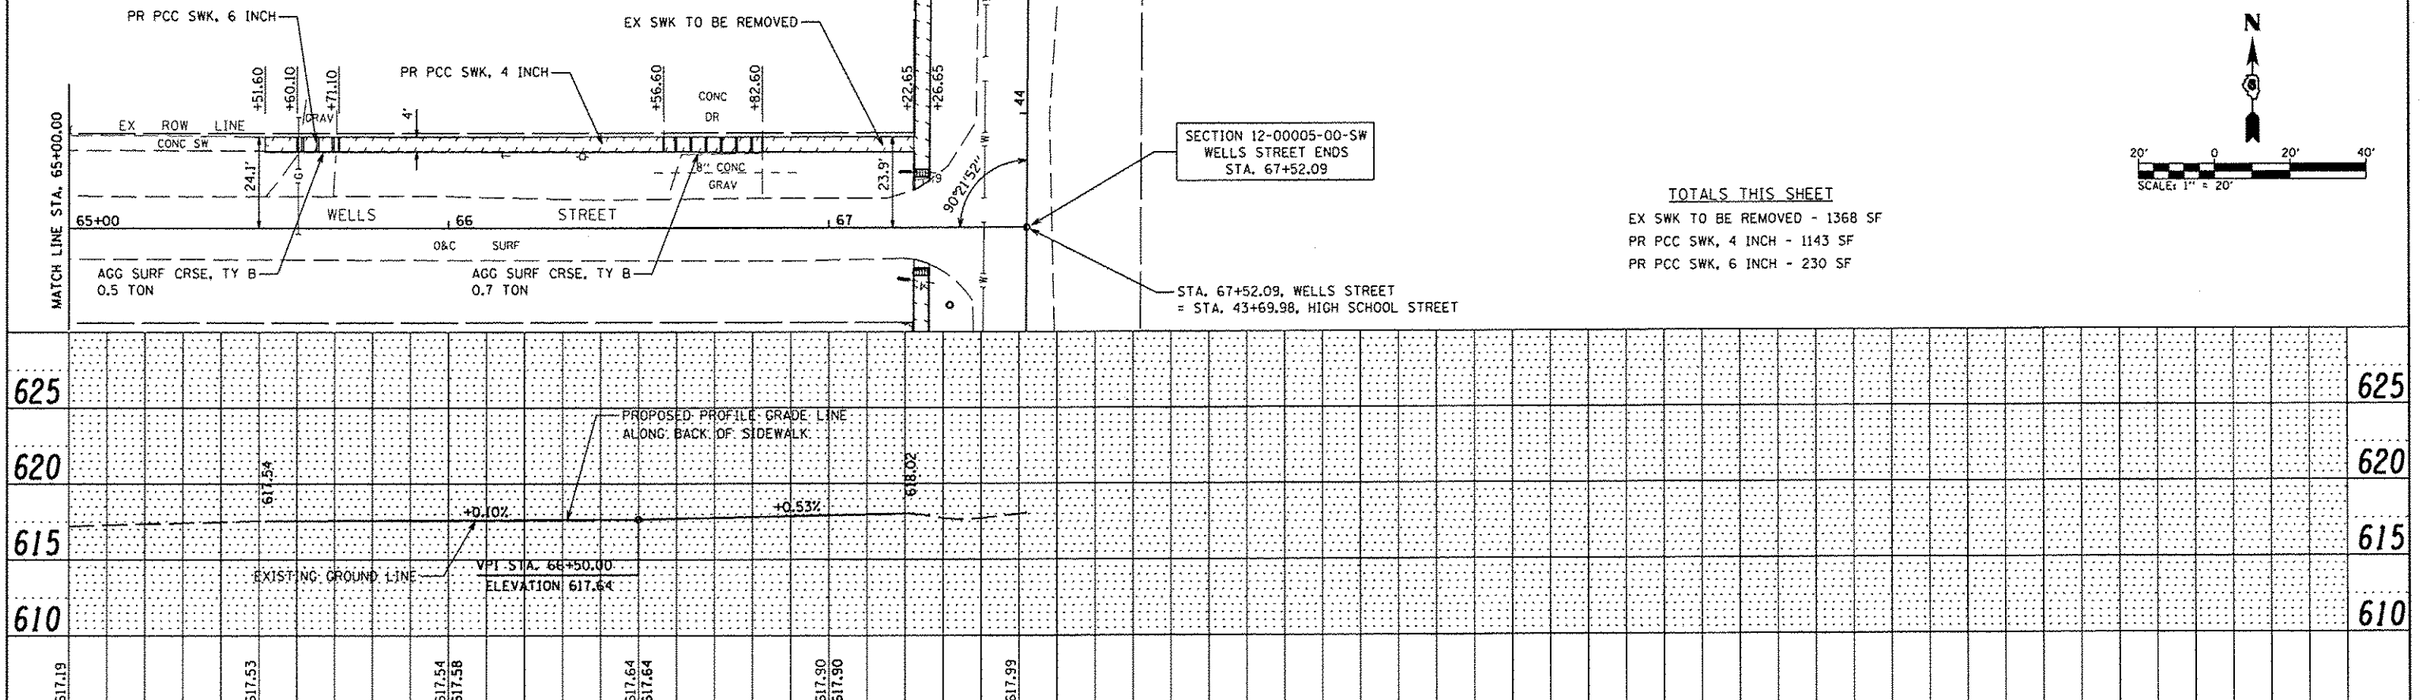

TOTALS THIS SHEET

EX SWK TO BE REMOVED - 1368 SF

PR PCC SWK, 4 INCH - 1143 SF

PR PCC SWK, 6 INCH - 230 SF

FILE NAME =	USER NAME =	DESIGNED -	REVISED -
		CHECKED -	REVISED -
	PLOT SCALE =	DRAWN - MGM	REVISED -
	PLOT DATE =	CHECKED - WJS	REVISED -

VILLAGE OF DIVERNON
SAFE ROUTES TO SCHOOLS PROGRAM

PLAN AND PROFILE
WELLS STREET

SCALE: | SHEET 1 OF 1 SHEETS | STA. | TO STA.

F.A. RTE.	SECTION	COUNTY	TOTAL SHEETS	SHEET NO.
	12-00005-00-SW	SANGAMON	35	14
		CONTRACT NO. *		
	ILLINOIS FED. AID PROJECT	SRTS-4009(277)		

* 93613