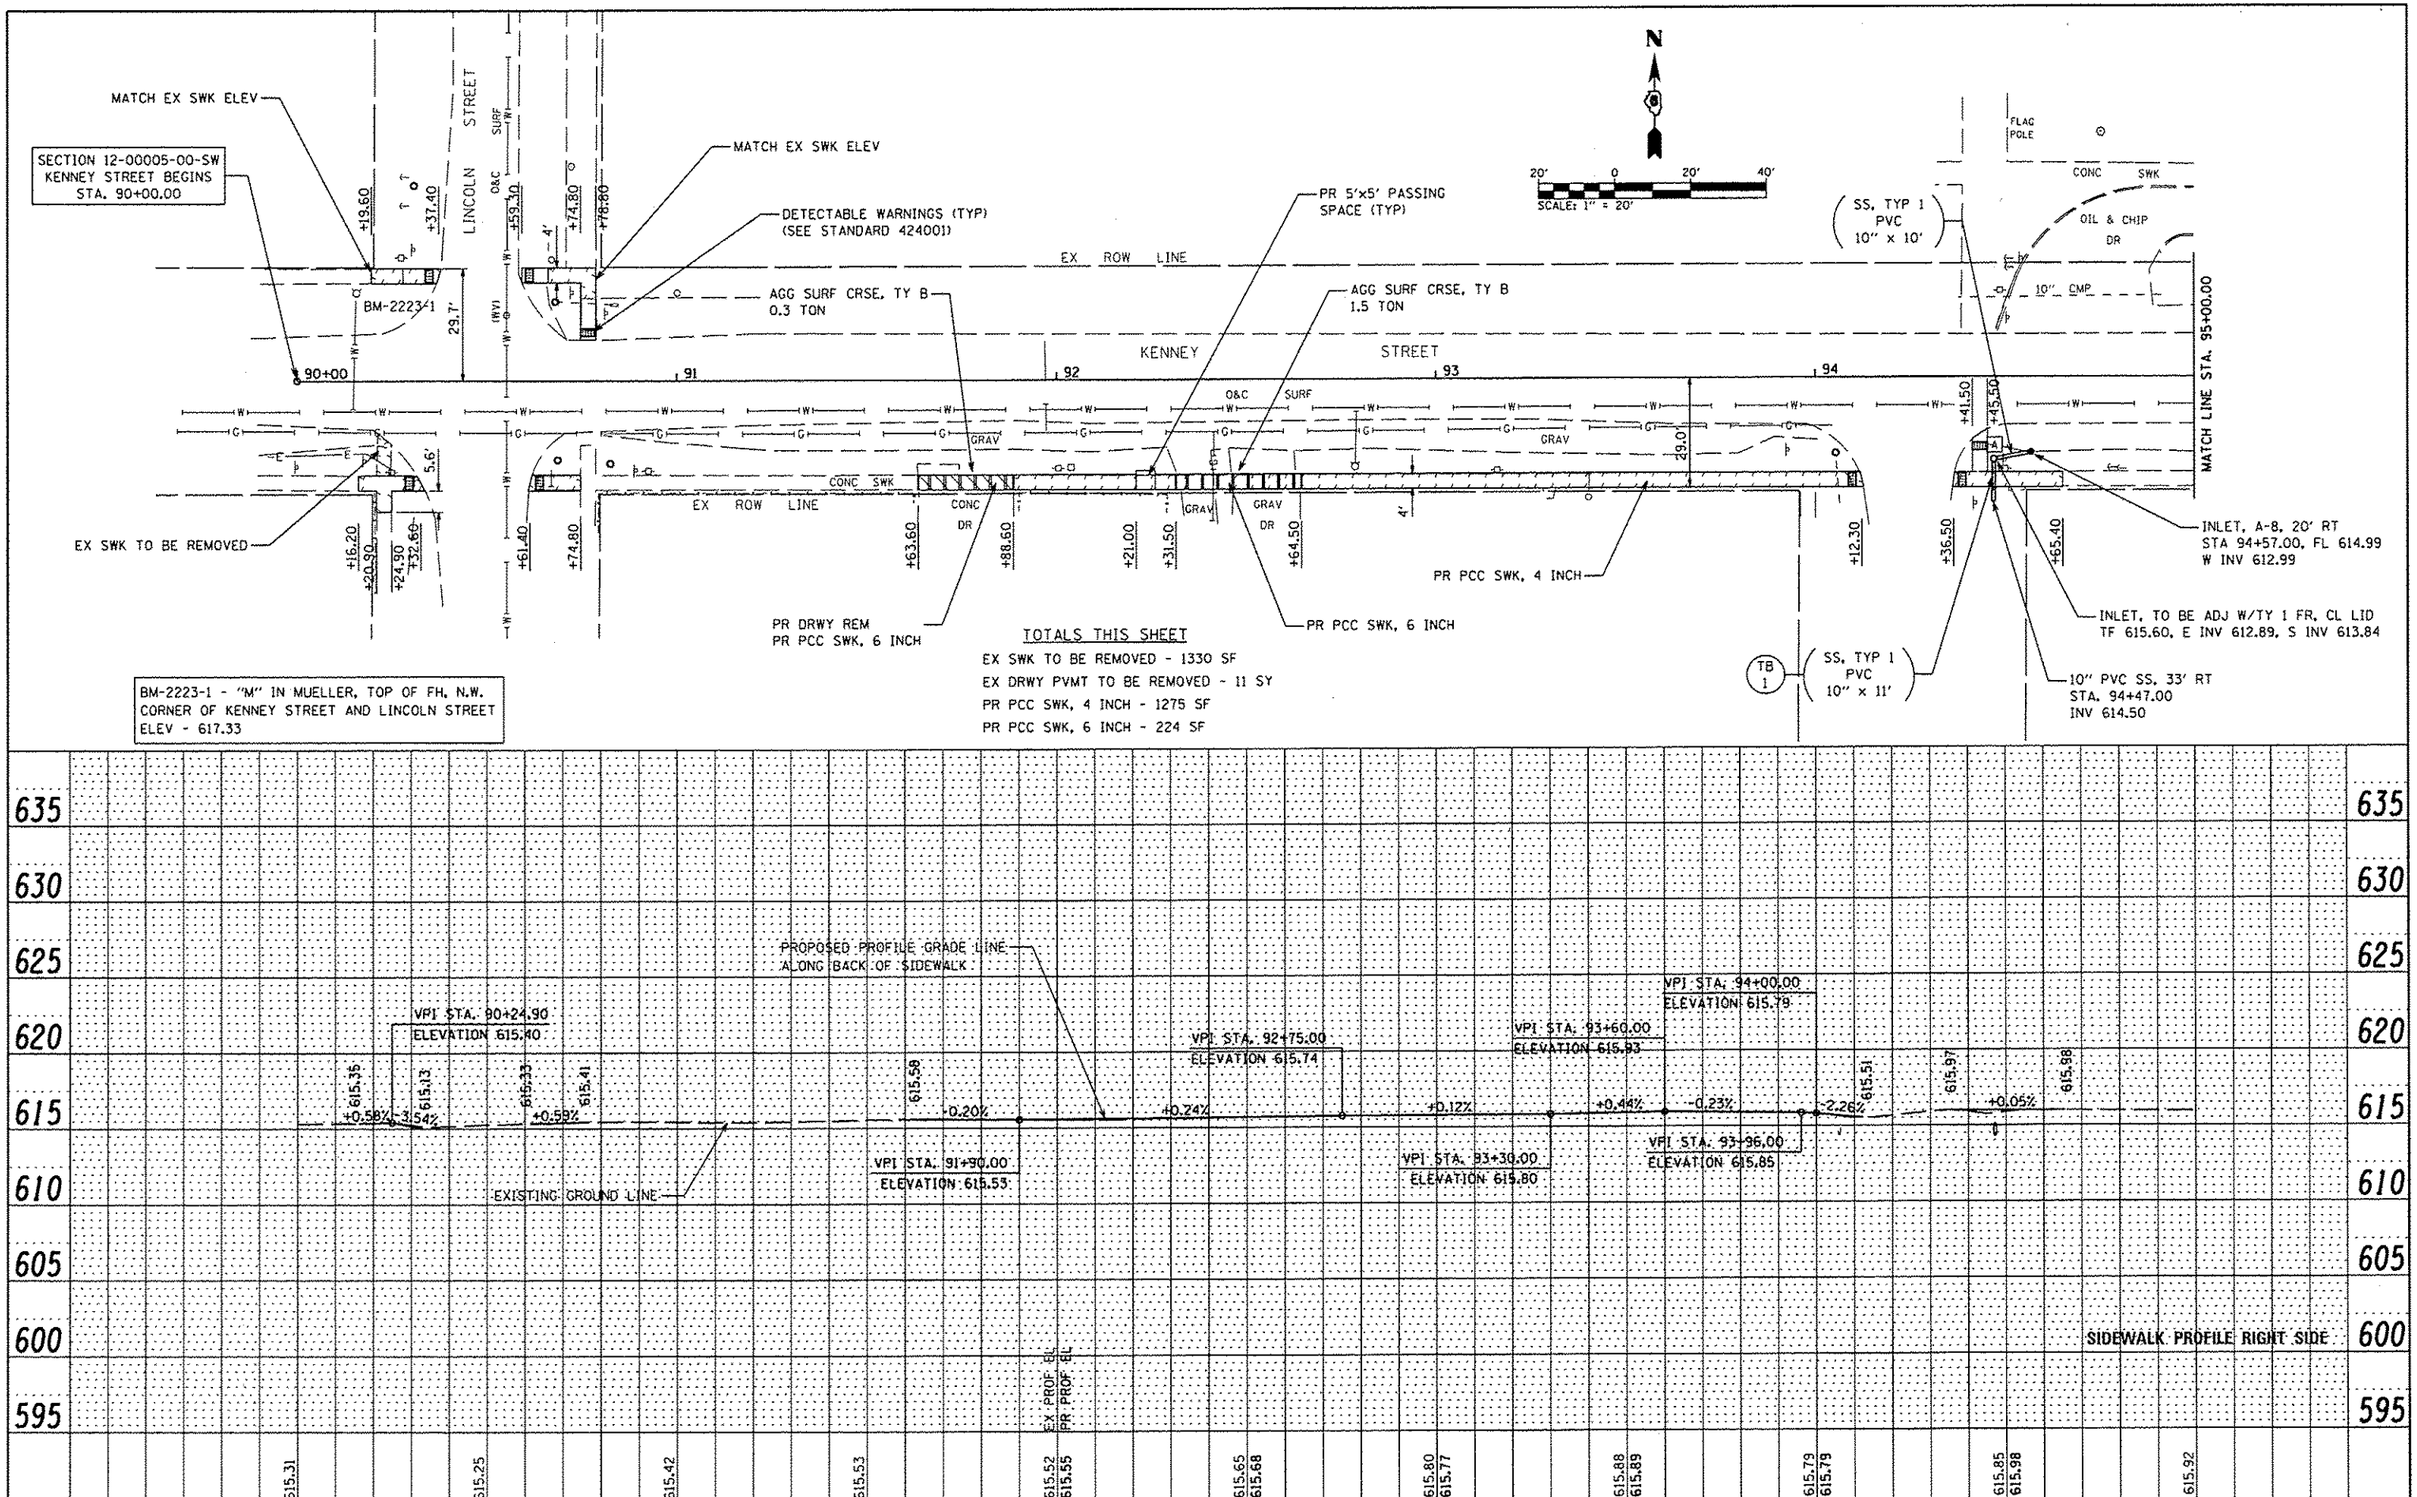

FILE NAME =	USER NAME = $USER$	DESIGNED -	REVISED -	VILLAGE OF DIVERNON SAFE ROUTES TO SCHOOLS PROGRAM	PLAN AND PROFILE KENNEY STREET	F.A. RTE.	SECTION	COUNTY	TOTAL SHEETS	SHEET NO.
$FILEL$		DRAWN - MGM	REVISED -				12-00005-00-SW	SANGAMON	35	18
$MODELNAME$	PLOT SCALE = $SCALE$	CHECKED - WJS	REVISED -					CONTRACT NO. *		
	PLOT DATE = $DATE$	DATE - 11/2013	REVISED -		SCALE: SHEET 1 OF 2 SHEETS STA. TO STA.		ILLINOIS FED. AID PROJECT	SRTS-4009(277)		

*93613