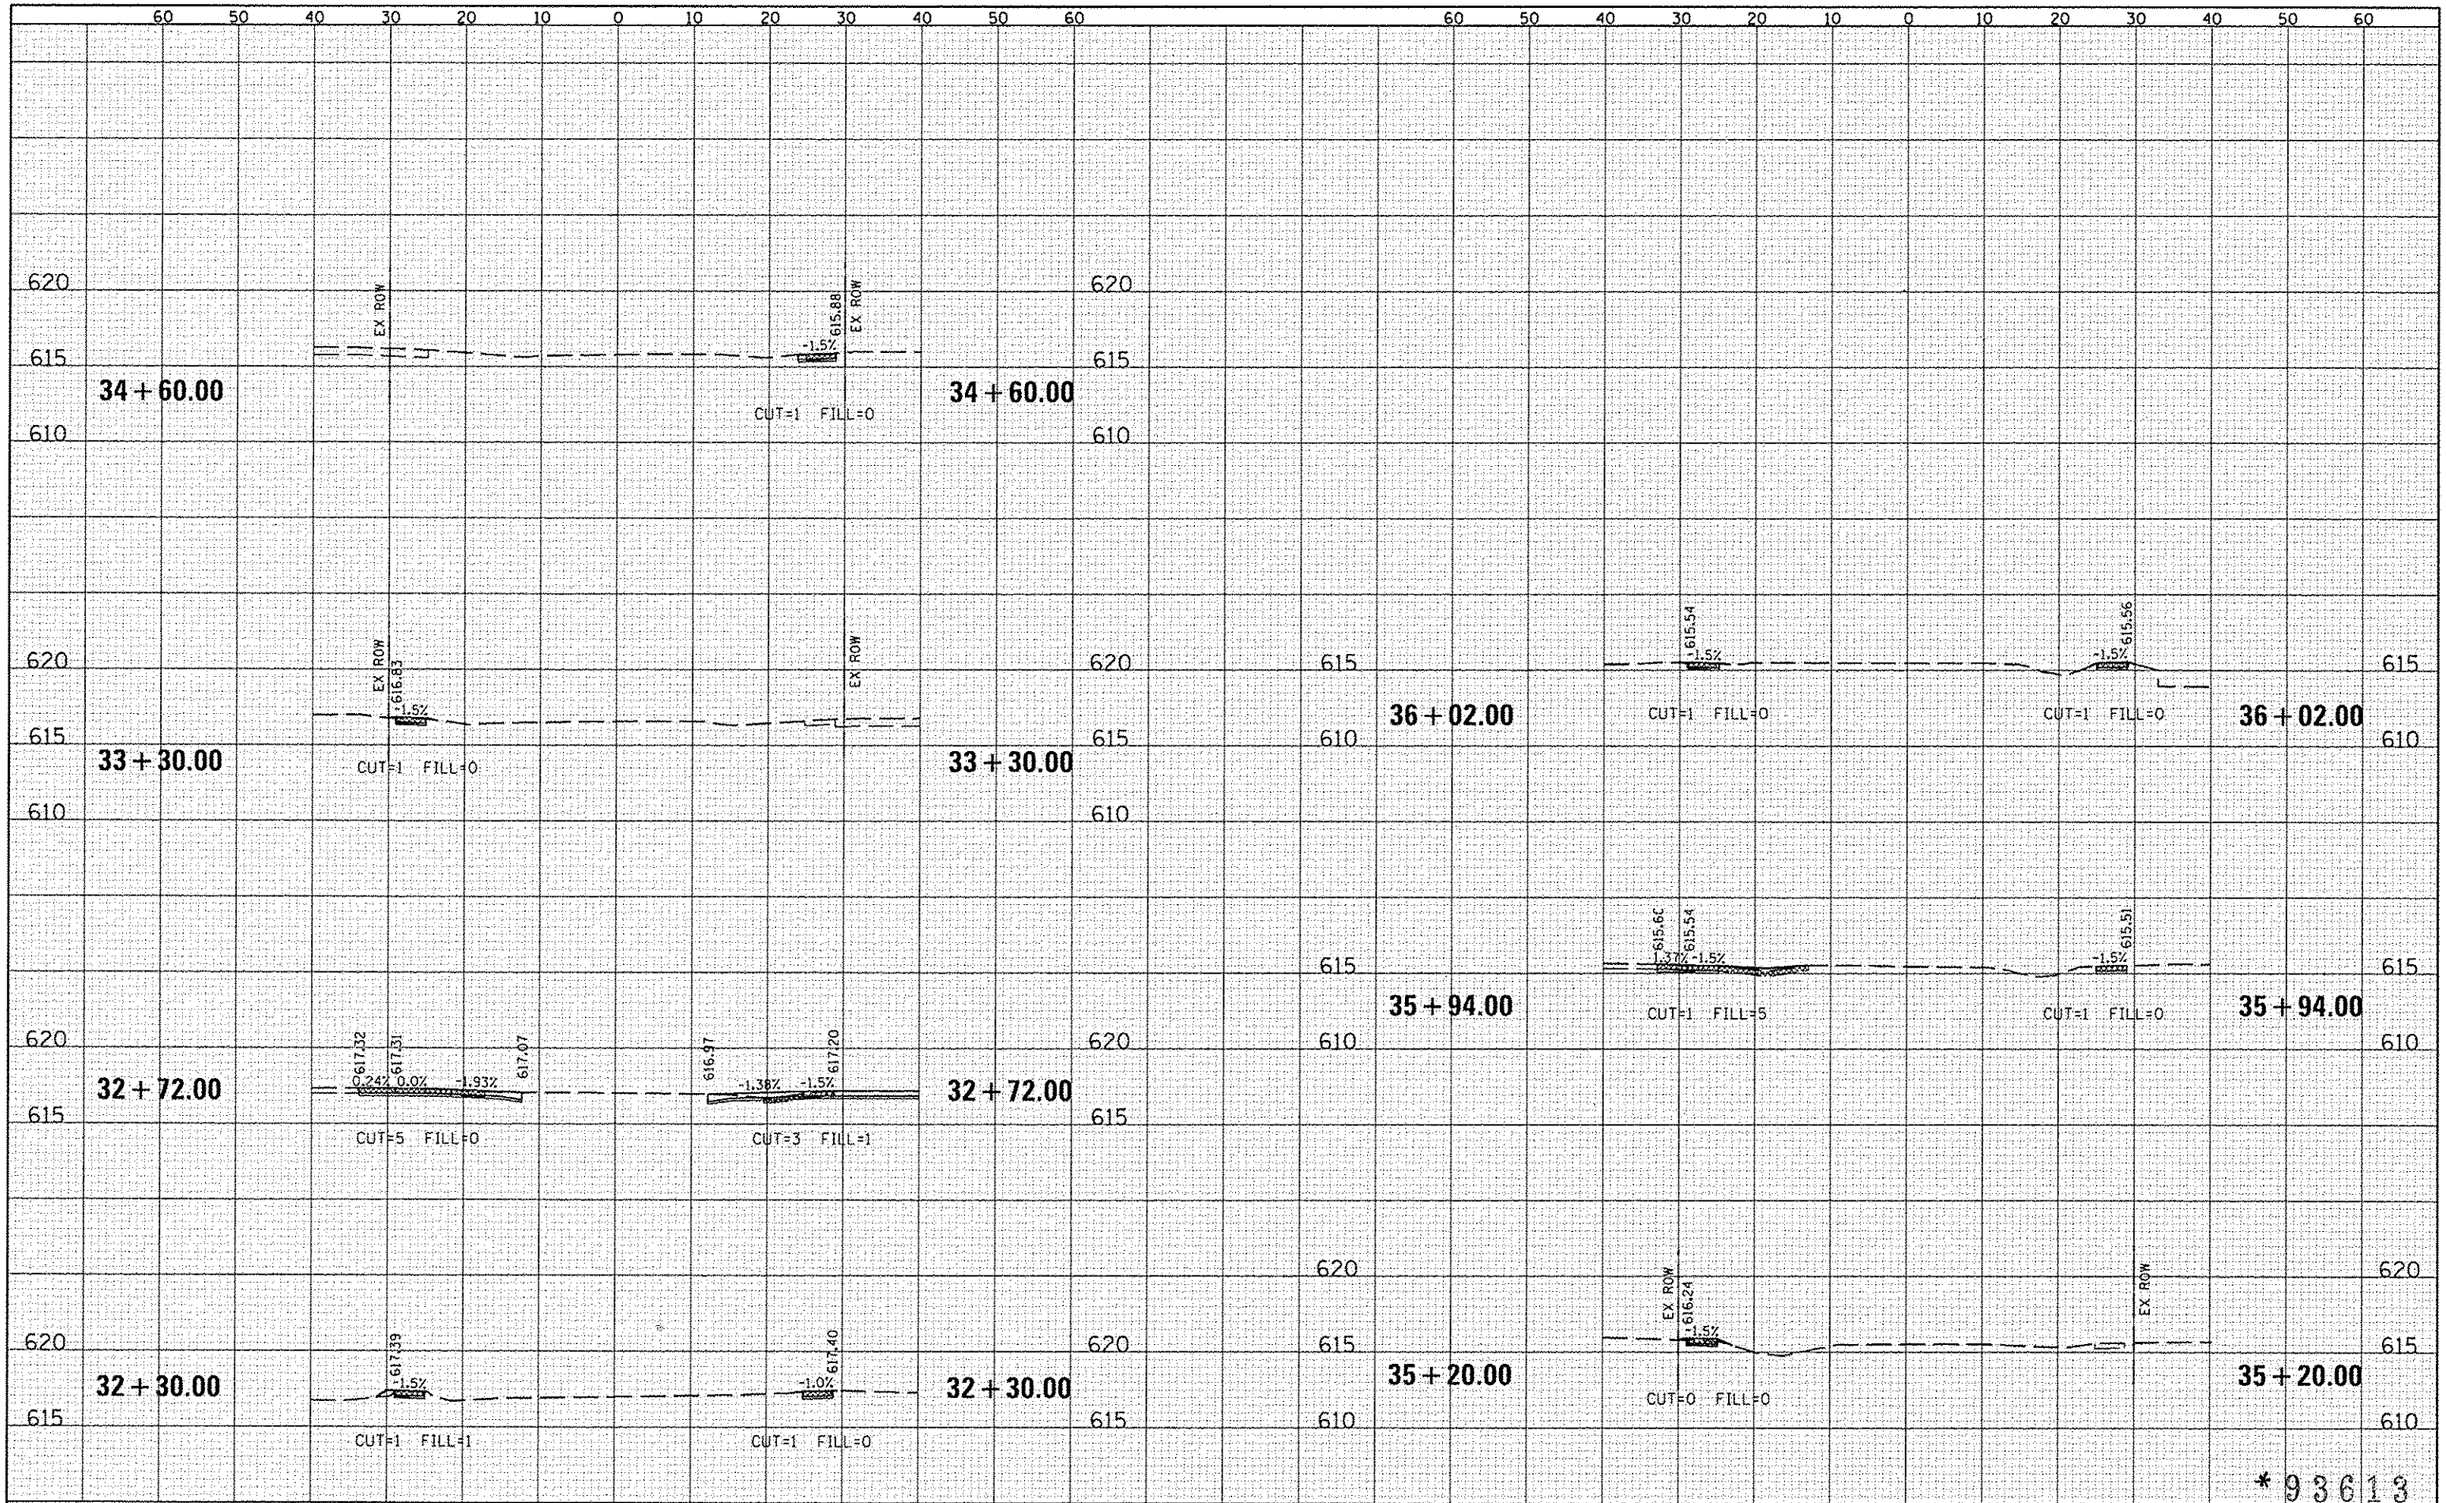

*93613

FILE NAME = $FILEL$	USER NAME = $USER$	DESIGNED -	REVISED -	VILLAGE OF DIVERNON SAFE ROUTES TO SCHOOLS PROGRAM	LINCOLN STREET CROSS SECTIONS	F.A. RTE.	SECTION	COUNTY	TOTAL SHEETS / SHEET NO.
		DRAWN - MGM	REVISED -				12-00005-00-SW	SANGAMON	35 / 25
	PLOT SCALE = $SCALE$	CHECKED - WJS	REVISED -					CONTRACT NO. *	
$MODELNAME$	PLOT DATE = $DATE$	DATE - 11/2013	REVISED -		SCALE: SHEET 2 OF 2 SHEETS STA. 32+30.00 TO STA. 36+02.00		ILLINOIS FED. AID PROJECT	SRTS-4009(277)	