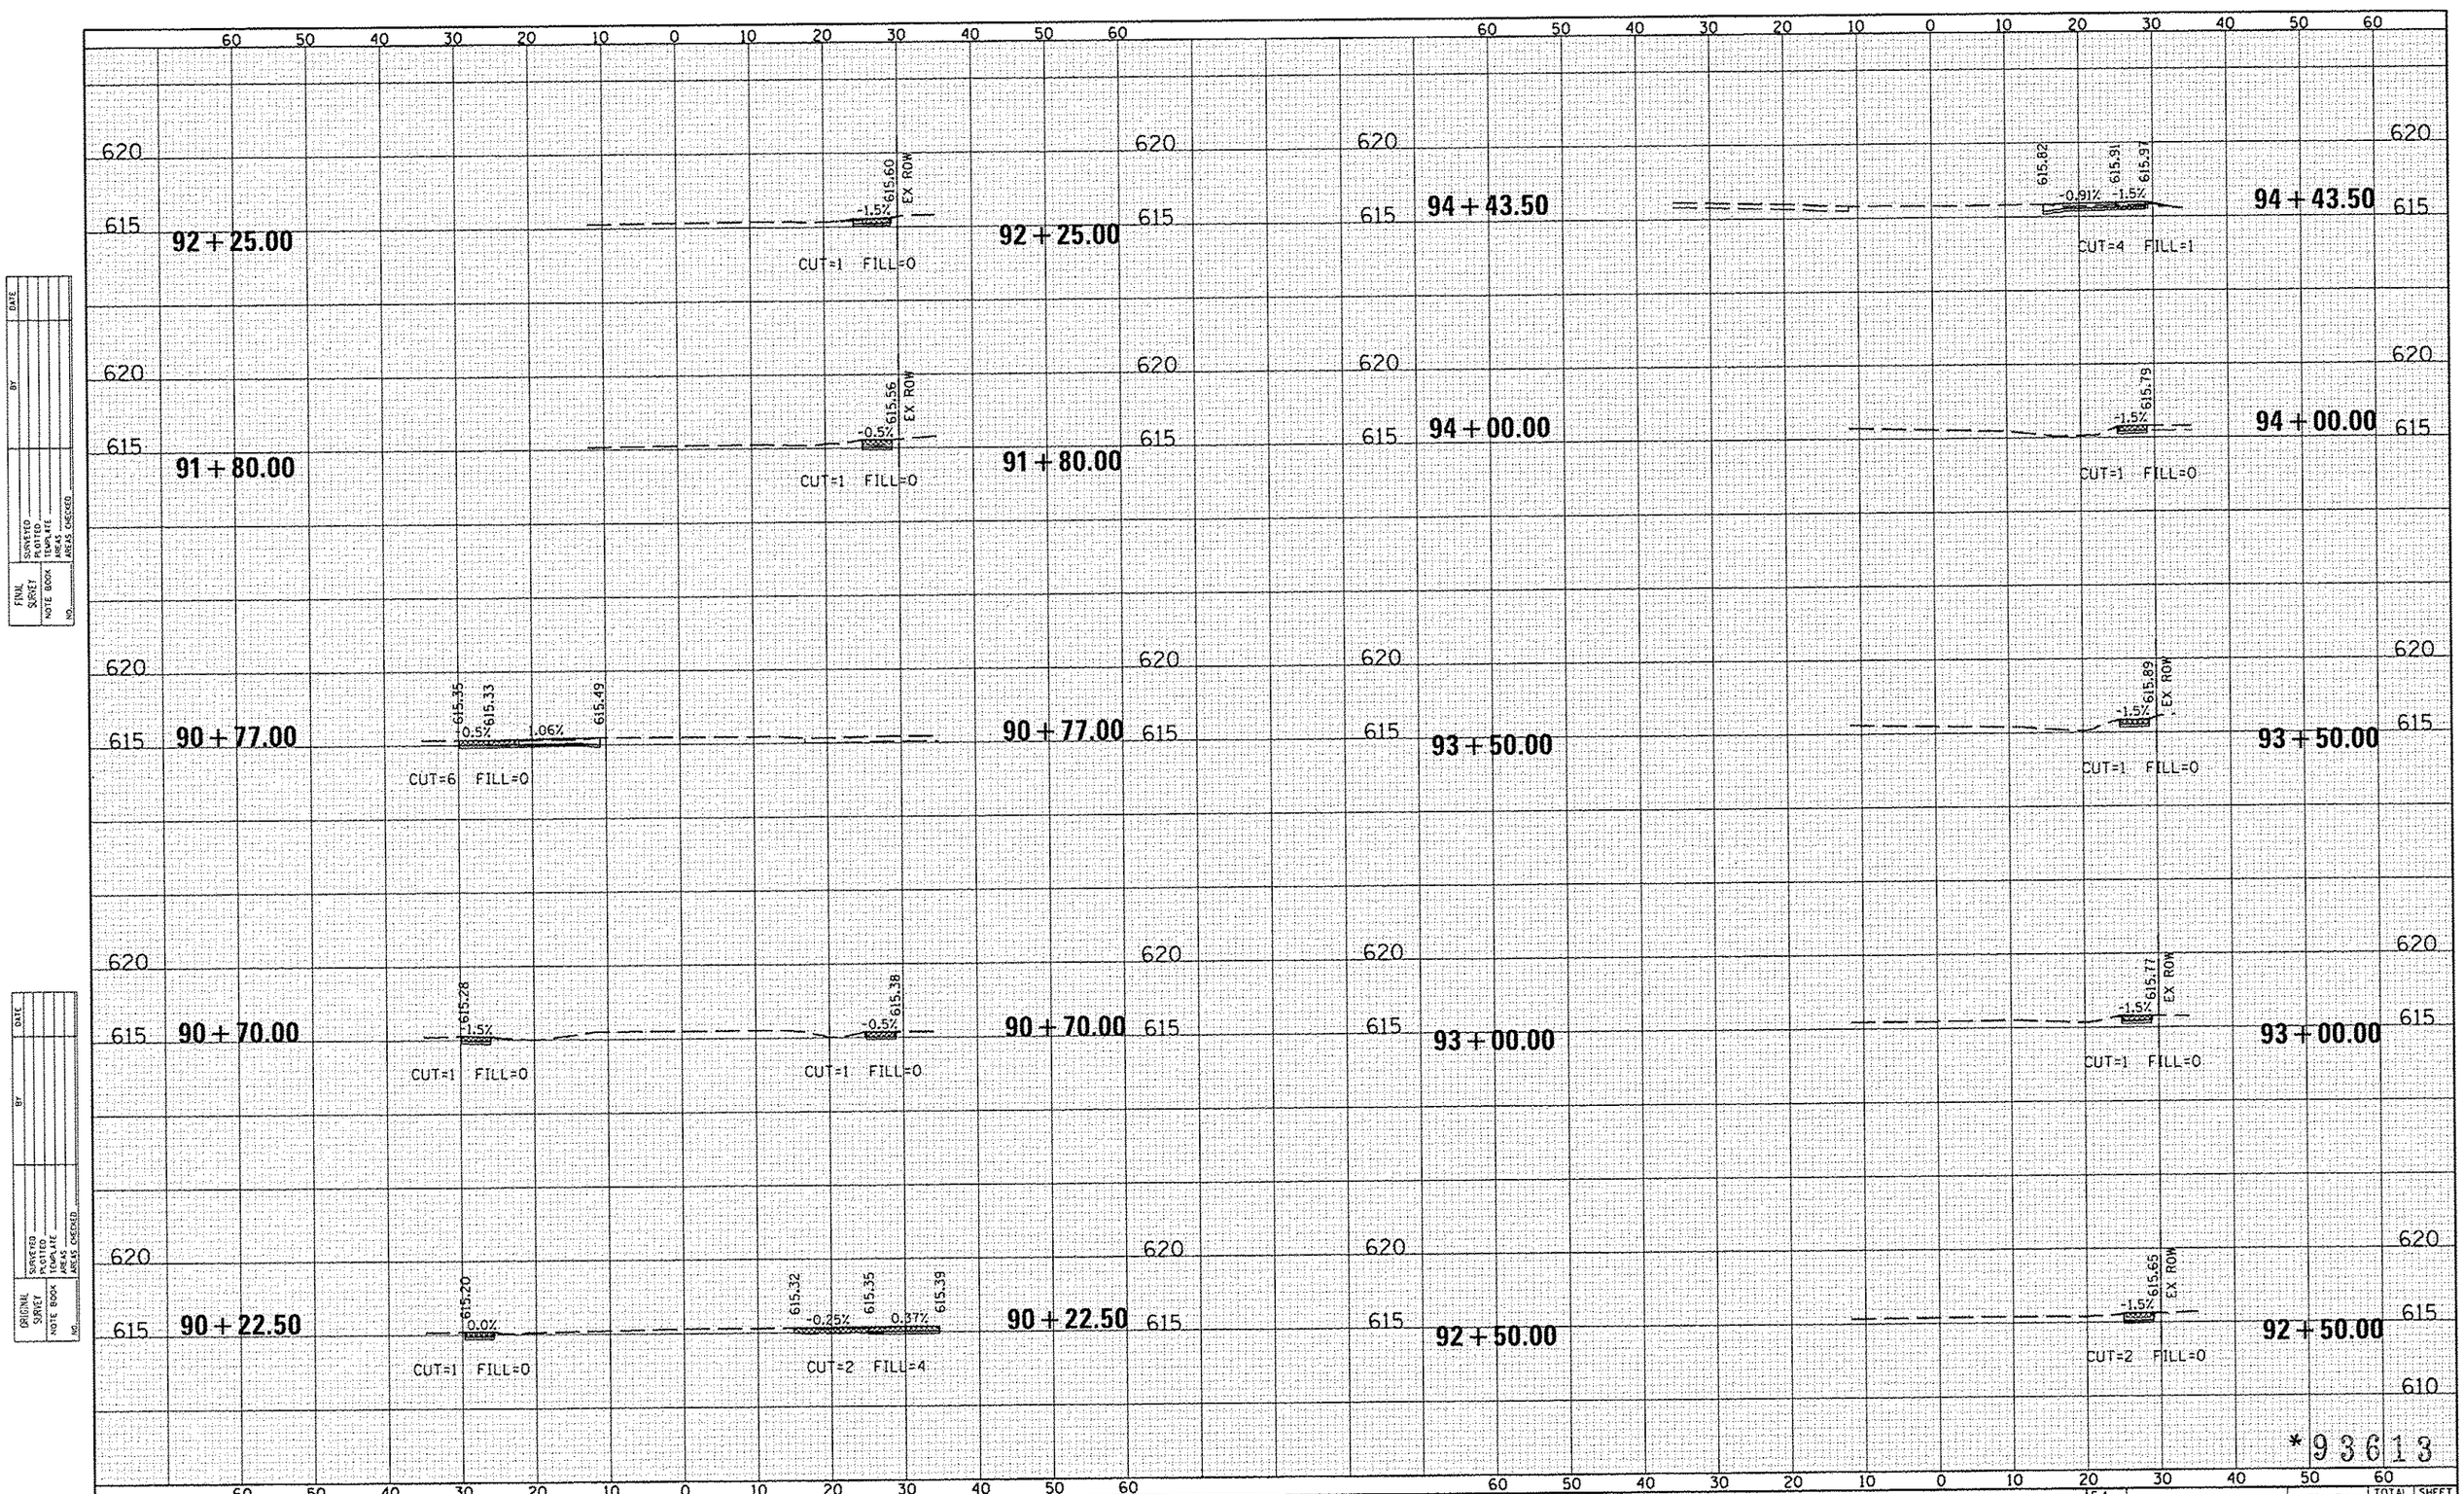

FINAL SURVEY	BY	DATE
SURVEYED		
PLOTTED		
NOTE BOOK	TEMPLATE	
NO.	AREAS	
	AREAS CHECKED	

ORIGINAL SURVEY	BY	DATE
SURVEYED		
PLOTTED		
NOTE BOOK	TEMPLATE	
NO.	AREAS	
	AREAS CHECKED	

FILE NAME = #FILEL#	USER NAME = #USER#	DESIGNED -	REVISED -
		DRAWN - MGM	REVISED -
	PLOT SCALE = #SCALE#	CHECKED - WJS	REVISED -
#MODELNAME#	PLOT DATE = #DATE#	DATE - 11/2013	REVISED -

VILLAGE OF DIVERNON
SAFE ROUTES TO SCHOOLS PROGRAM

KENNEY STREET CROSS SECTIONS

SCALE: | SHEET 1 OF 2 SHEETS | STA. 90+22.50 TO STA. 94+43.50

F.A. RTE.	SECTION	COUNTY	TOTAL SHEETS	SHEET NO.
	12-00005-00-SW	SANGAMON	35	32
		CONTRACT NO.		
	ILLINOIS FED. AID PROJECT	SRTS-4009(277)		

*93613