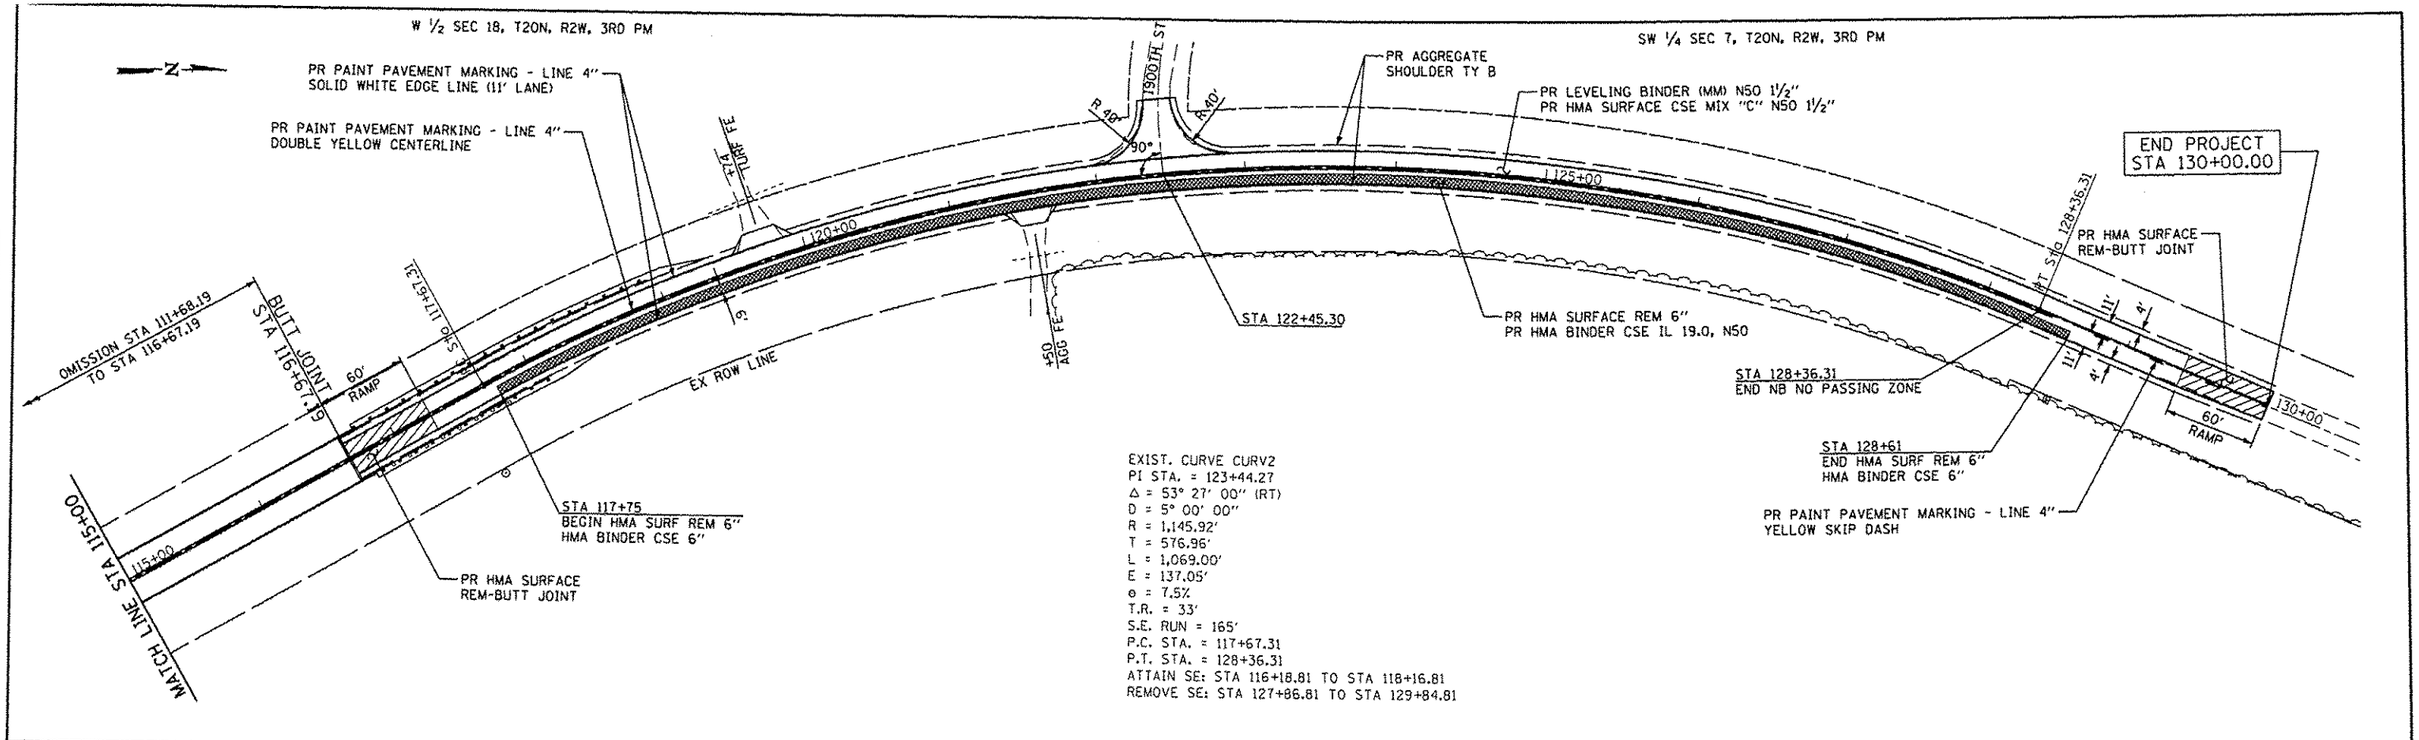

PLAN — NOTE BOOK NO. — SURVEYED — PLOTTED — ALIGNMENT CHECKED — RT. OF WAY CHECKED — CADD FILE NAME — BY — DATE

PROFILE — NOTE BOOK NO. — SURVEYED — PLOTTED — GRADES CHECKED — B.M. NOTED — STRUCTURE NOTATNS CHKD — BY — DATE

CEC Cummins Engineering Corporation — Civil and Structural Engineering	JOB = 2298	DESIGNED - NAK	REVISED -
	FILE NAME = 2298plan2.dgn	DRAWN - SJS	REVISED -
	PLOT SCALE = 100.0000 ' / IN.	CHECKED - NAK	REVISED -
	PLOT DATE = 1/20/2014	DATE - 10/20/2013	REVISED -

LOGAN COUNTY
CH 2 IMPROVEMENTS

PLAN AND PROFILE

SCALE: | SHEET NO. OF SHEETS | STA. TO STA.

RTE.	SECTION	COUNTY	TOTAL SHEETS	SHEET NO.
CH 2	11-00311-02-RS	LOGAN	37	26

CONTRACT NO. *

FED. ROAD DIST. NO. | ILLINOIS | FED. AID PROJECT

*93614