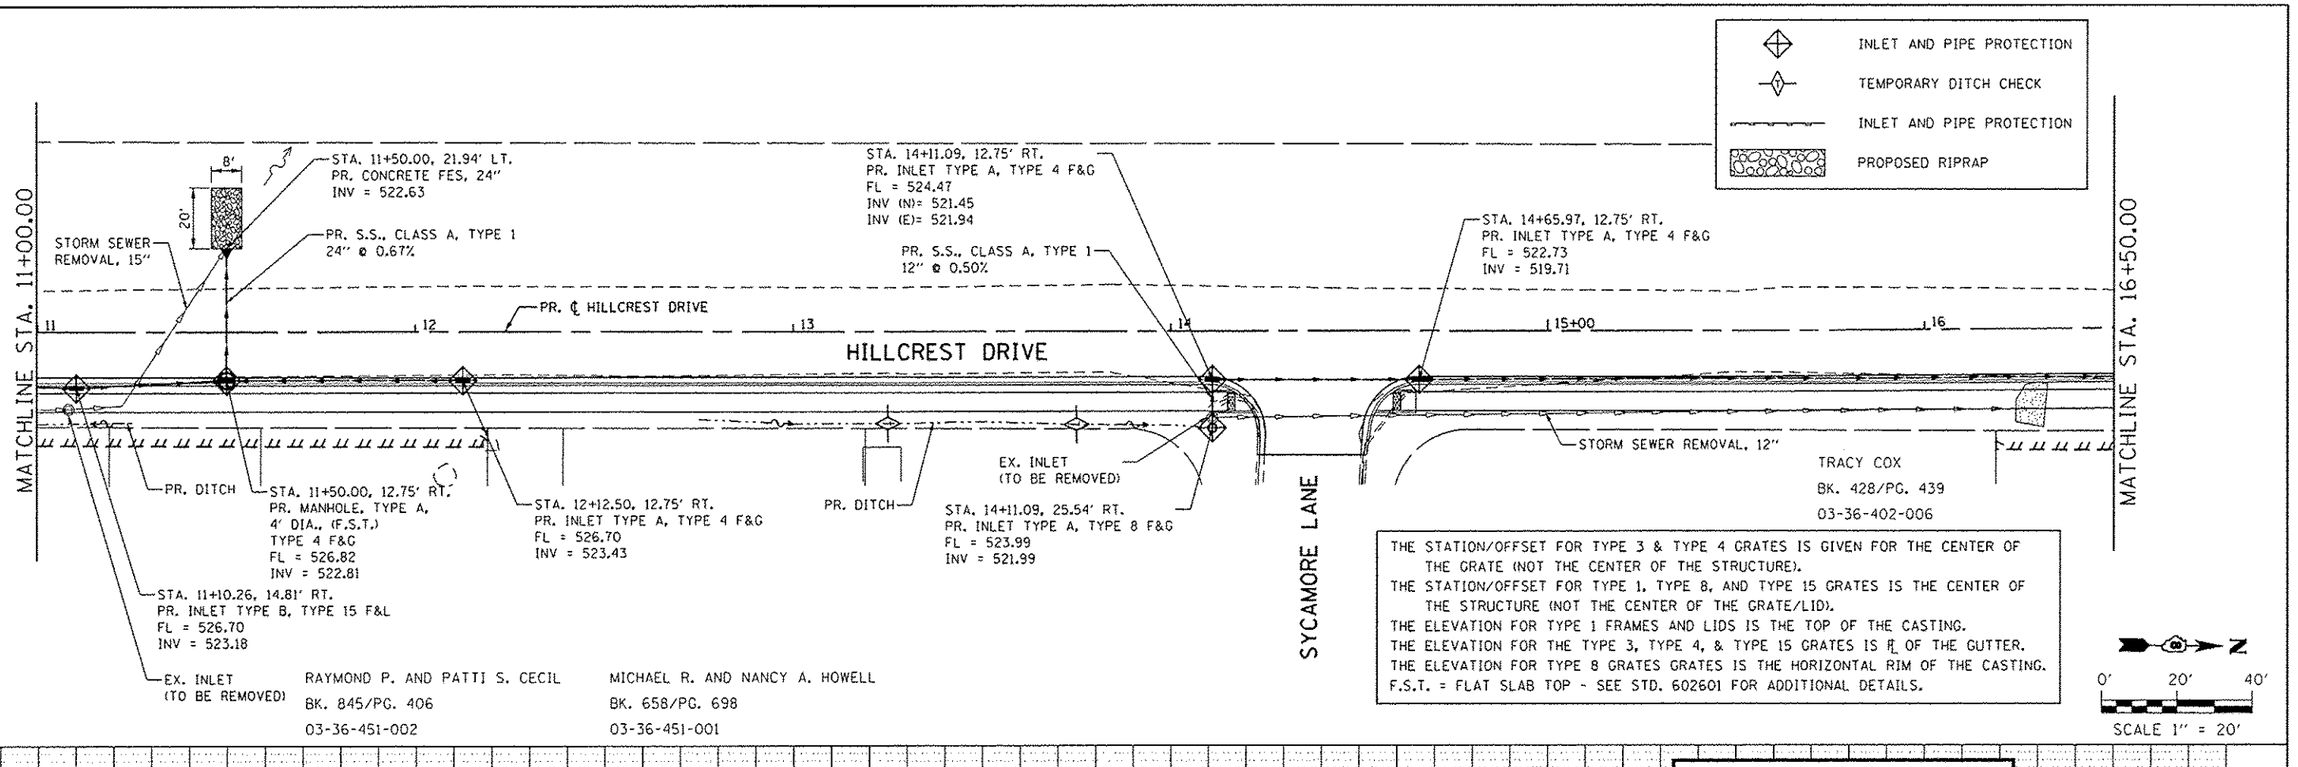

FILE NAME = 1803794-Drainage-003.dgn	USER NAME = kostermiller	DESIGNED - KMO	REVISED -	STATE OF ILLINOIS DEPARTMENT OF TRANSPORTATION	HILLCREST DRIVE SIDEWALK DRAINAGE PLAN AND PROFILE	F.A. RTE.	SECTION	COUNTY	TOTAL SHEETS	SHEET NO.
		DRAWN - KMO	REVISED -				10-00036-00-SW	RANDOLPH	52	19
PLOT SCALE = 40.0000 ' / in.		CHECKED -	REVISED -		SCALE: 1" = 20' SHEET NO. 3 OF 5 SHEETS STA. 11+00.00 TO STA. 16+50.00			CONTRACT NO. *97517		
PLOT DATE = 1/16/2014		DATE -	REVISED -					ILLINOIS FED. AID PROJECT		