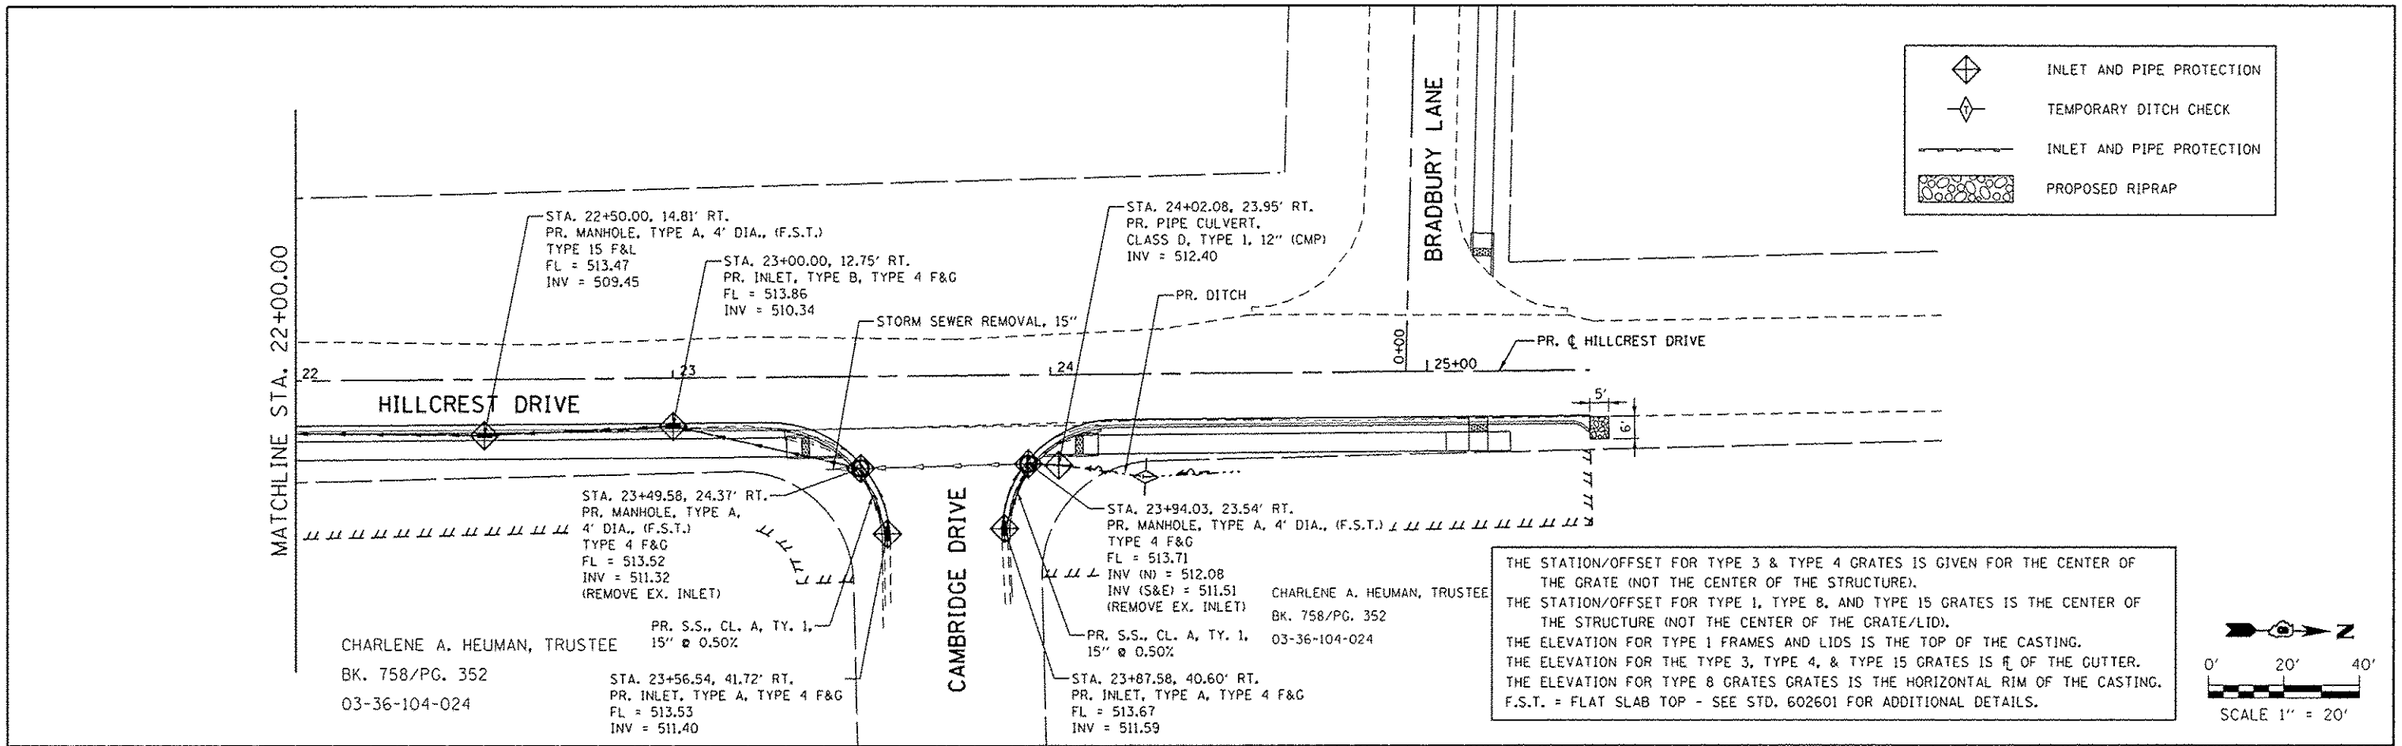

FILE NAME = 1803794-Drainage-005.dgn	USER NAME = kostermiller	DESIGNED - KMO	REVISED -
		DRAWN - KMO	REVISED -
	PLOT SCALE = 40.0000 ' / in.	CHECKED -	REVISED -
	PLOT DATE = 1/16/2014	DATE -	REVISED -

STATE OF ILLINOIS
DEPARTMENT OF TRANSPORTATION

HILLCREST DRIVE SIDEWALK
DRAINAGE PLAN AND PROFILE

SCALE: 1" = 20' | SHEET NO. 5 OF 5 SHEETS | STA. 22+00.00 TO STA. 25+43.00

F.A. RTE.	SECTION	COUNTY	TOTAL SHEETS	SHEET NO.
	10-00036-00-SW	RANDOLPH	52	21
		CONTRACT NO. *97517		
	ILLINOIS FED. AID PROJECT			