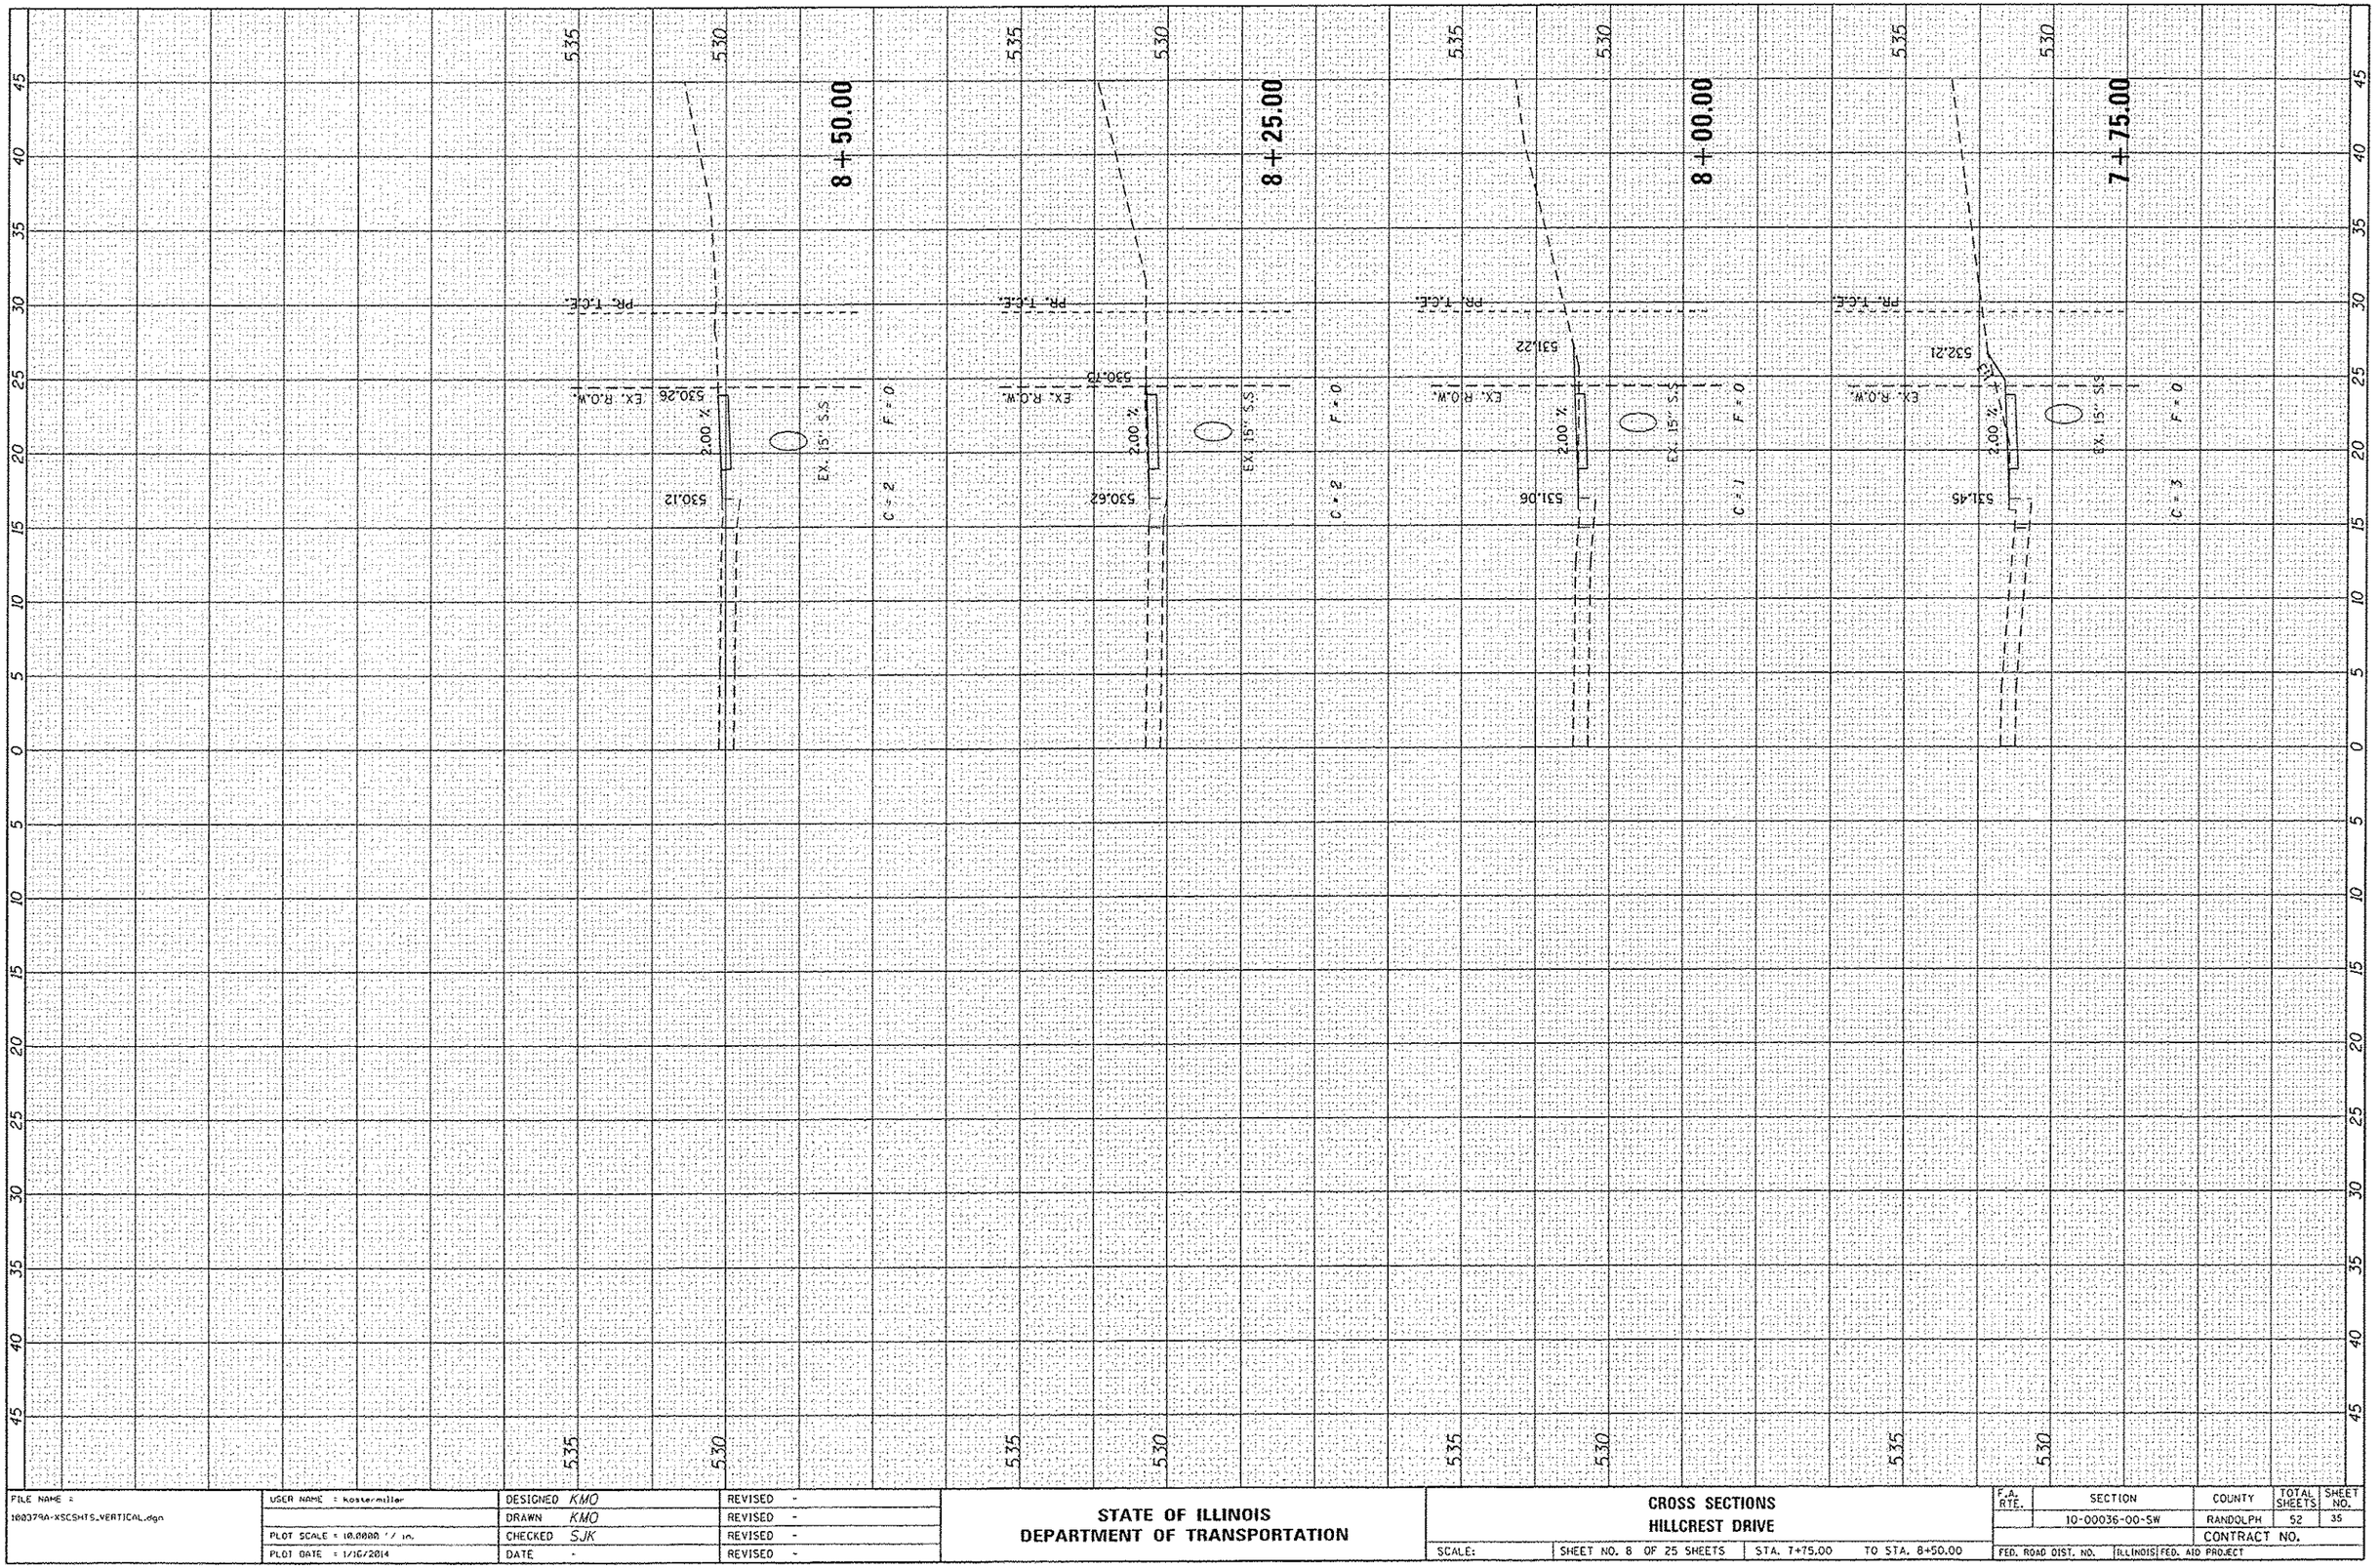

FINAL SURVEY
NOTE BOOK
NO.
SURVEYED
PLOTTED
TEMPLATE
AREAS
AREAS CHECKED
BY
DATE

ORIGINAL SURVEY
NOTE BOOK
NO.
SURVEYED
PLOTTED
TEMPLATE
AREAS
AREAS CHECKED
BY
DATE

FILE NAME = 180379A-XSCSHTS_VERTICAL.dgn	USER NAME = koster/miller	DESIGNED KMO	REVISED -
		DRAWN KMO	REVISED -
	PLOT SCALE = 10.0000 ' / in.	CHECKED SJK	REVISED -
	PLOT DATE = 1/16/2014	DATE -	REVISED -

STATE OF ILLINOIS
DEPARTMENT OF TRANSPORTATION

CROSS SECTIONS
HILLCREST DRIVE

SCALE: | SHEET NO. 8 OF 25 SHEETS | STA. 7+75.00 | TO STA. 8+50.00

F.A. RTE.	SECTION	COUNTY	TOTAL SHEETS	SHEET NO.
	10-00036-00-SW	RANDOLPH	52	35
		CONTRACT NO.		
FED. ROAD DIST. NO.	ILLINOIS	FED. AID PROJECT		