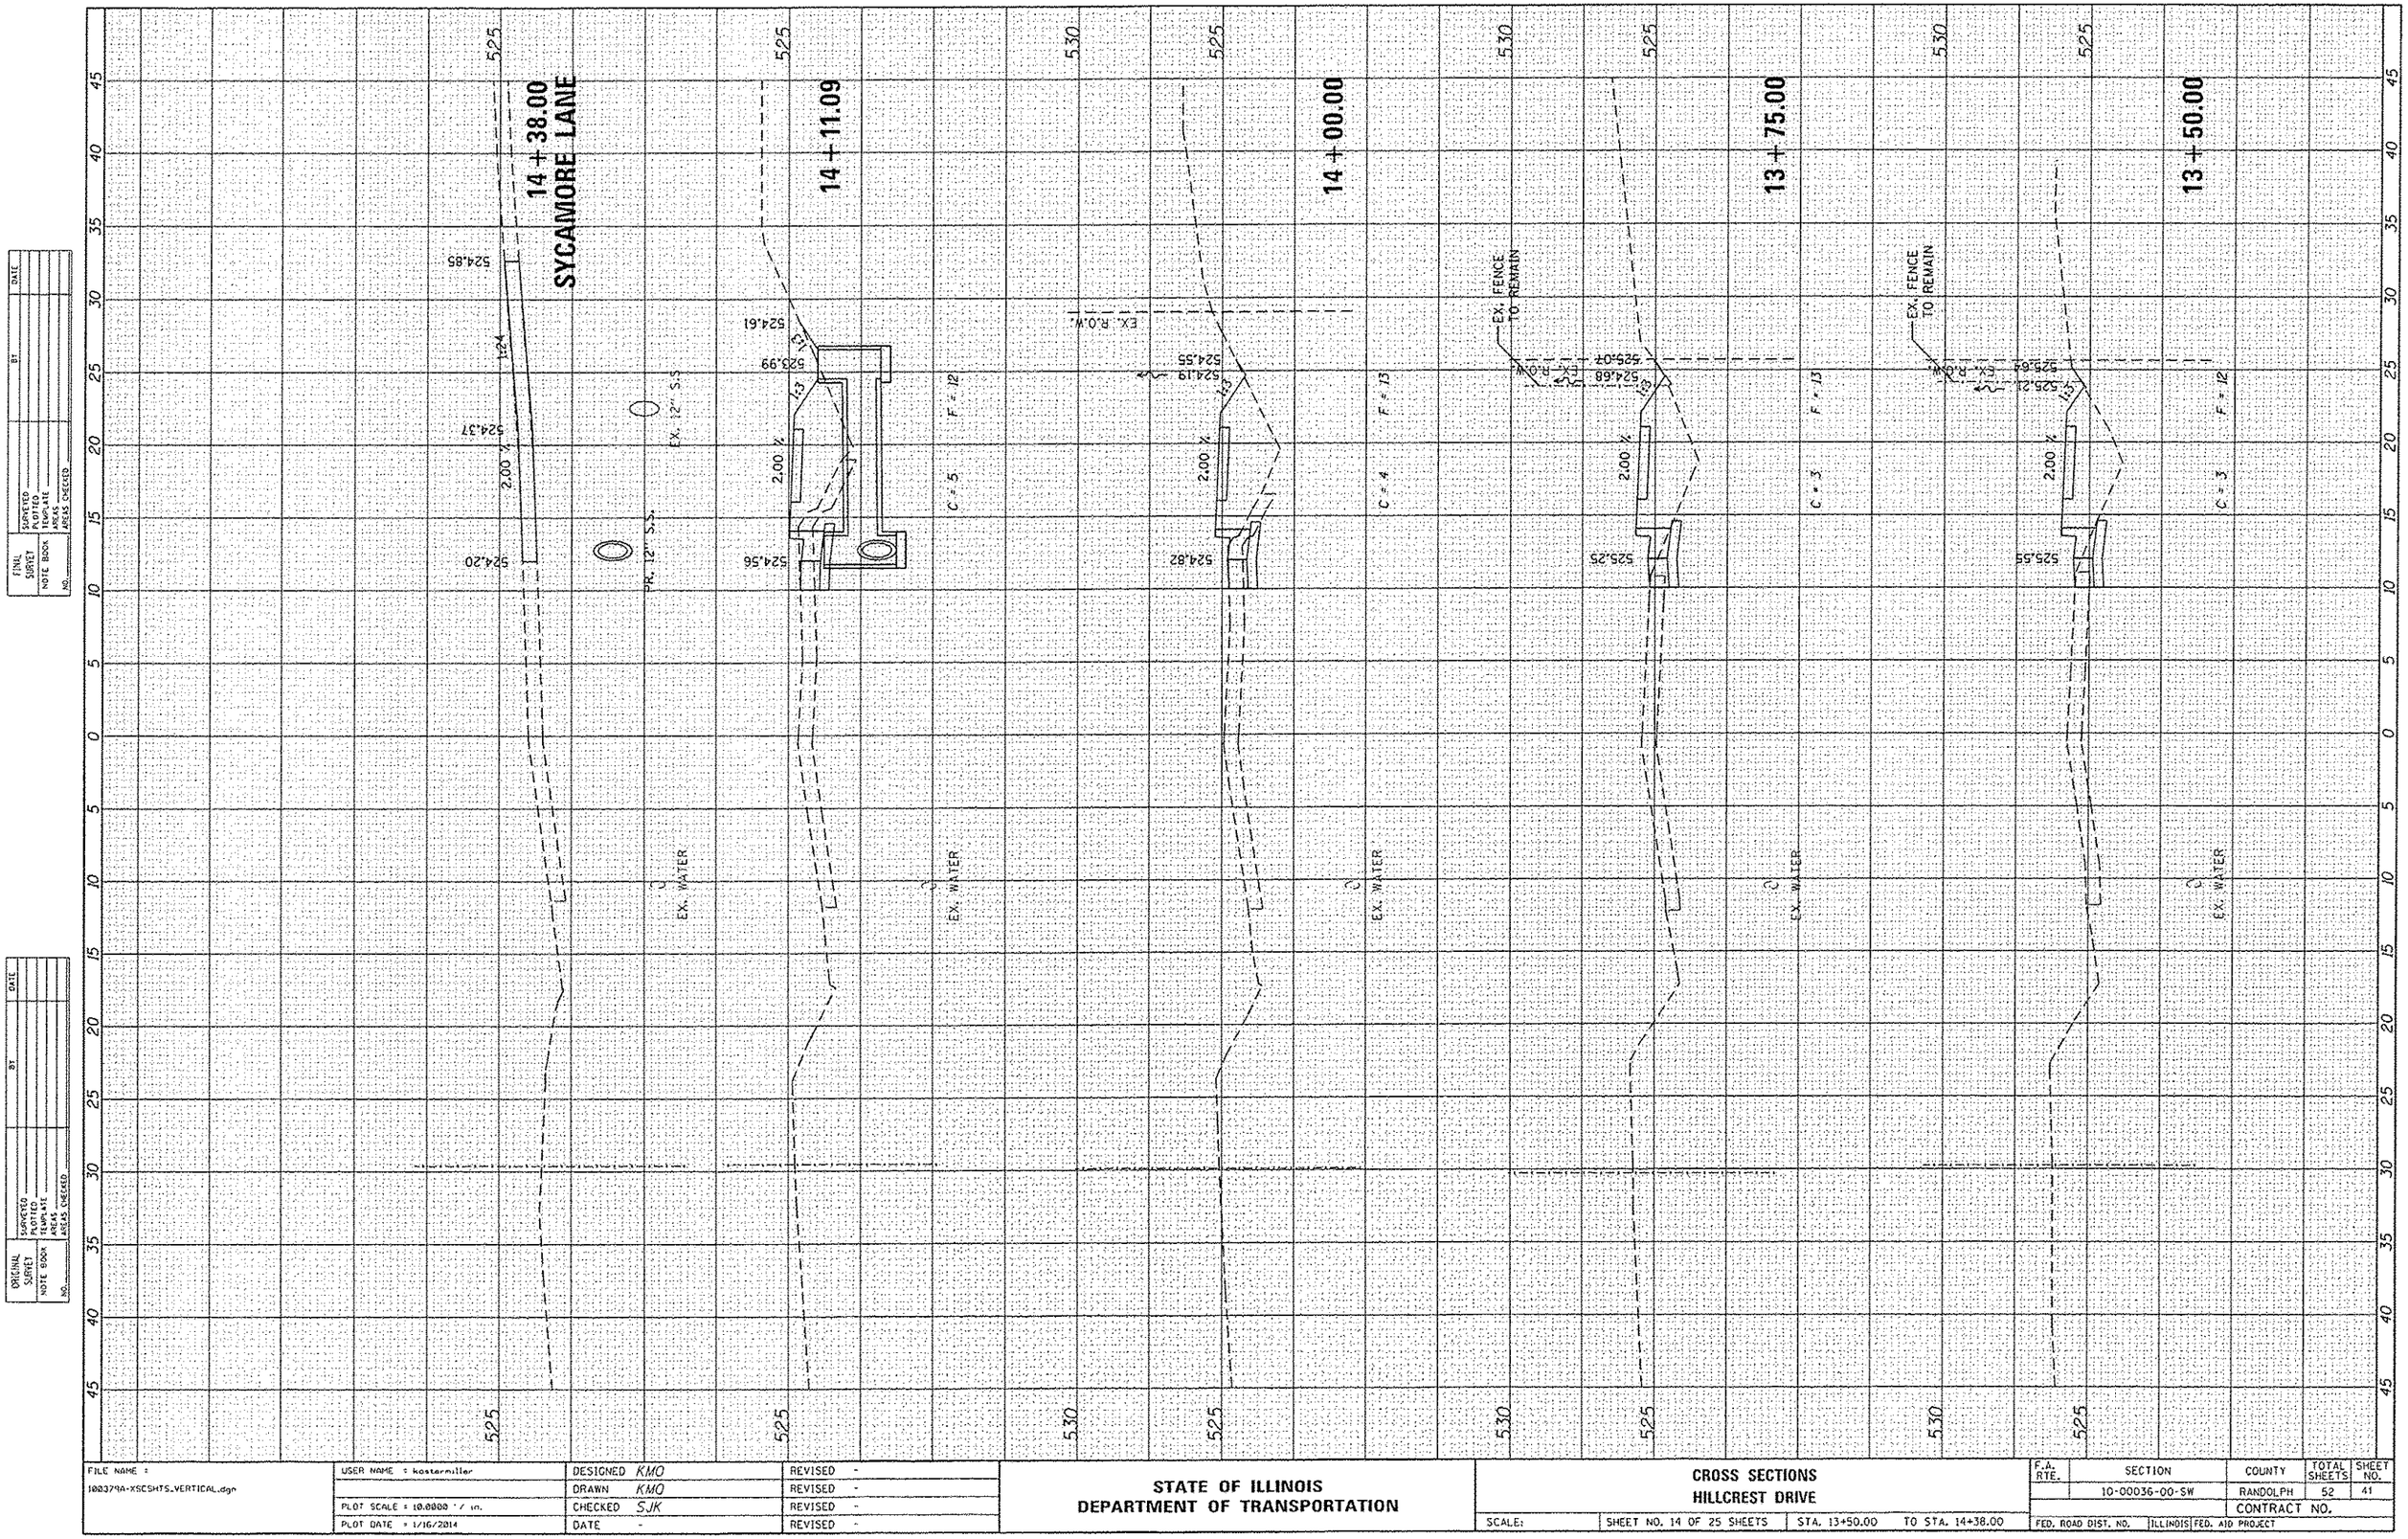


| FILE NAME = 100379A-XSCSHTS_VERTICAL.dgn | USER NAME = kostermiller | DESIGNED KMO | REVISED - | STATE OF ILLINOIS DEPARTMENT OF TRANSPORTATION | CROSS SECTIONS HILLCREST DRIVE | F.A. RTE. | SECTION | COUNTY | TOTAL SHEETS | SHEET NO. |
|---|---|---|---|---|---|---|---|---|---|---|
| | | DRAWN KMO | REVISED - | | | | 10-00036-00-SW | RANDOLPH | 52 | 41 |
| | PLOT SCALE = 10.0000 ' / in. | CHECKED SJK | REVISED - | | | | | CONTRACT NO. | | |
| | PLOT DATE = 1/16/2014 | DATE - | REVISED - | | SCALE: SHEET NO. 14 OF 25 SHEETS STA. 13+50.00 TO STA. 14+38.00 | FED. ROAD DIST. NO. | ILLINOIS | FED. AID PROJECT | | |