NOTE:

THE SEQUENCE OF CONSTRUCTION INDICATED HERE ON IS INTENDED TO PERMIT THE CONSTRUCTION OF THIS SECTION WITH THE LEAST INCONVENIENCE TO THE TRAVELING PUBLIC. THIS GENERAL SEQUENCE IS IN NO WAY MEANT TO LIMIT CONCURRENT OPERATIONS OR ALTERNATE METHODS USED TO COMPLETE THE REQUIRED ITEMS OF WORK. THE CONTRACTOR SHALL CONDUCT HIS OPERATIONS ACCORDING TO THE DETAILS SHOWN IN THE PLANS FOR STAGE CONSTRUCTION AND SHALL BE RESPONSIBLE FOR COORDINATION OF HIS ACTIVITIES IN ORDER TO PROVIDE A SMOOTH TRANSITION IN THE CHANGE OF STAGES.

IN ORDER TO MINIMIZE THE INCONVENIENCE TO THROUGH TRAFFIC, THE CONTRACTOR SHALL ERECT THE ADVANCE WARNING SIGNS ACCORDING TO THE DETAILS AS SHOWN IN THE PLANS. THE ADVANCE WARNING SIGNS SHALL REMAIN IN PLACE THROUGHOUT THE DURATION OF THE PROJECT.

KLEIN AVENUE SHALL BE CONSTRUCTED IN STAGES.

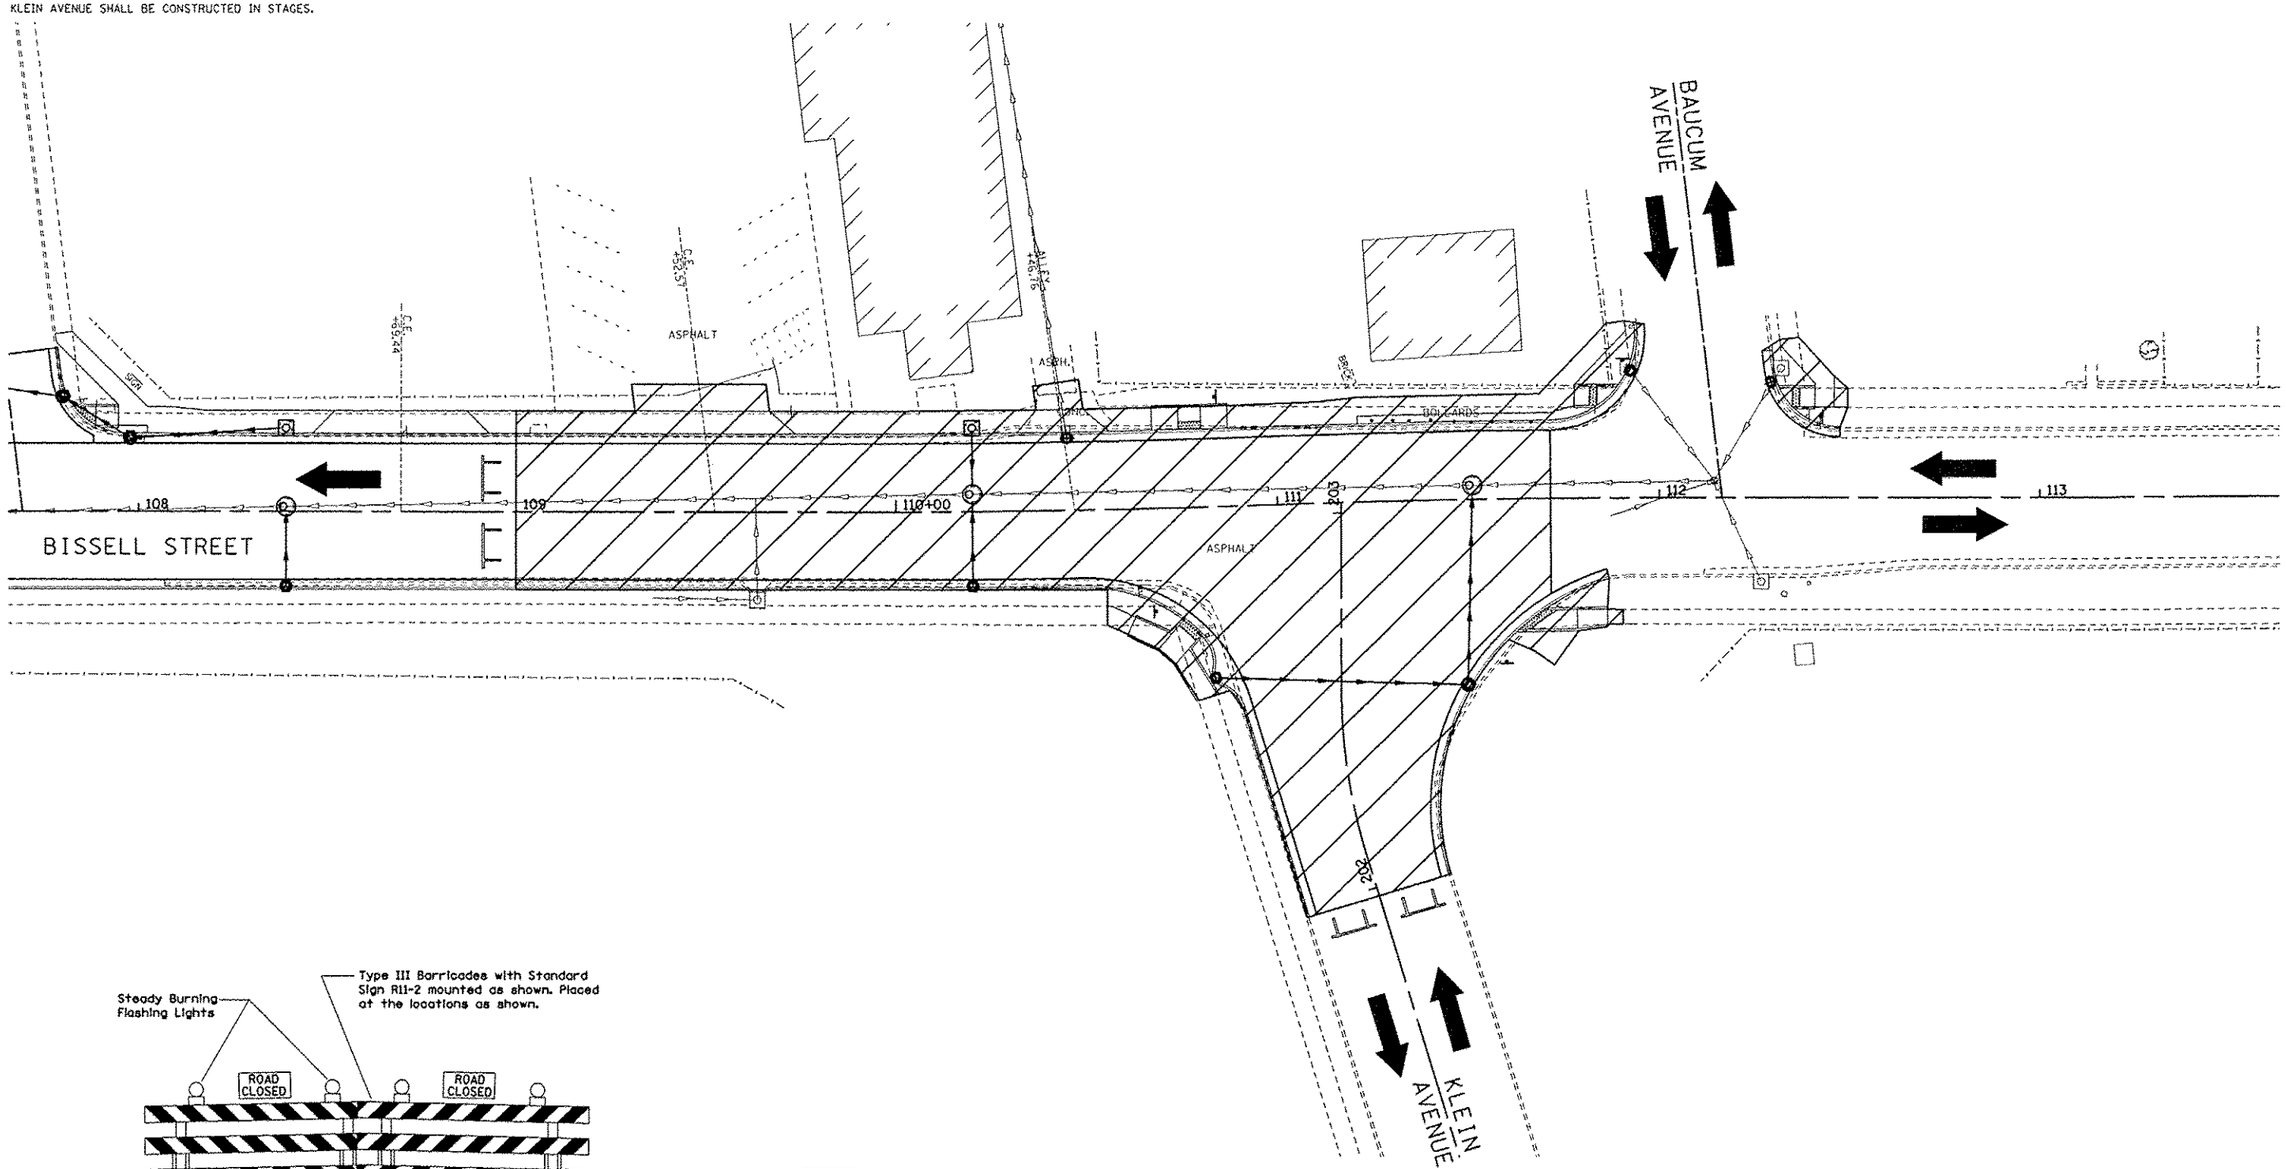

PLAN		
SURVEYED		
PLOTTED		
ALIGNMENT CHECKED		
RT. OF WAY CHECKED		
NOTE BOOK	CADD FILE NAME	
NO.		

PROFILE		
SURVEYED		
PLOTTED		
GRADES CHECKED		
B.M. NOTED		
NOTE BOOK	STRUCTURE NOTATNS CHKD	
NO.		

FILE NAME = stage 01.dgn	USER NAME = ramesh	DESIGNED - SAS	REVISED -	CITY OF MADISON BISSELL STREET	STAGE 3 CONSTRUCTION		F.A.U. RTE.	SECTION	COUNTY	TOTAL SHEETS	SHEET NO.
		DRAWN - SAS	REVISED -				9104	10-00058-00-PV	MADISON	53	30
	PLOT SCALE = $SCALE$	CHECKED - BFK	REVISED -						CONTRACT NO. 97530		
	PLOT DATE = 12/20/2013	DATE - 12/20/13	REVISED -		SCALE: 1"=20'	SHEET NO. 5 OF 5 SHEETS	STA. 109+00.00 TO STA. 113+00.00		ILLINOIS FED. AID PROJECT		