NW. QUADRANT

STATIONING ALONG BISSELL STREET	OFFSET TO E.O.P.	E.O.P. ELEVATION	DISTANCE ALONG RAD.
	FOOT	FOOT	FOOT
STA. 104+30.40	27.11 LT	414.90	0.000
STA. 104+40.24	28.60 LT	414.57	10.00
STA. 104+48.70	32.96 LT	414.25	19.55
STA. 104+49.06	33.23 LT	414.24	20.00
STA. 104+55.87	40.48 LT	414.05	30.00
STA. 104+59.93	49.57 LT	413.83	40.00
STA. 104+60.80	59.49 LT	413.61	50.00
STA. 104+60.71	60.54 LT	413.59	51.06

NE. QUADRANT

STATIONING ALONG BISSELL STREET	OFFSET TO E.O.P.	E.O.P. ELEVATION	DISTANCE ALONG RAD.
	FOOT	FOOT	FOOT
STA. 105+17.98	21.65 LT	413.70	0.000
STA. 105+08.23	23.71 LT	413.48	10.00
STA. 104+99.45	28.44 LT	413.26	20.00
STA. 104+99.15	28.66 LT	413.25	20.38
STA. 104+92.37	35.44 LT	413.35	30.00
STA. 104+87.54	44.16 LT	413.47	40.00
STA. 104+85.36	53.89 LT	413.59	50.00
STA. 104+84.68	61.90 LT	413.68	58.04

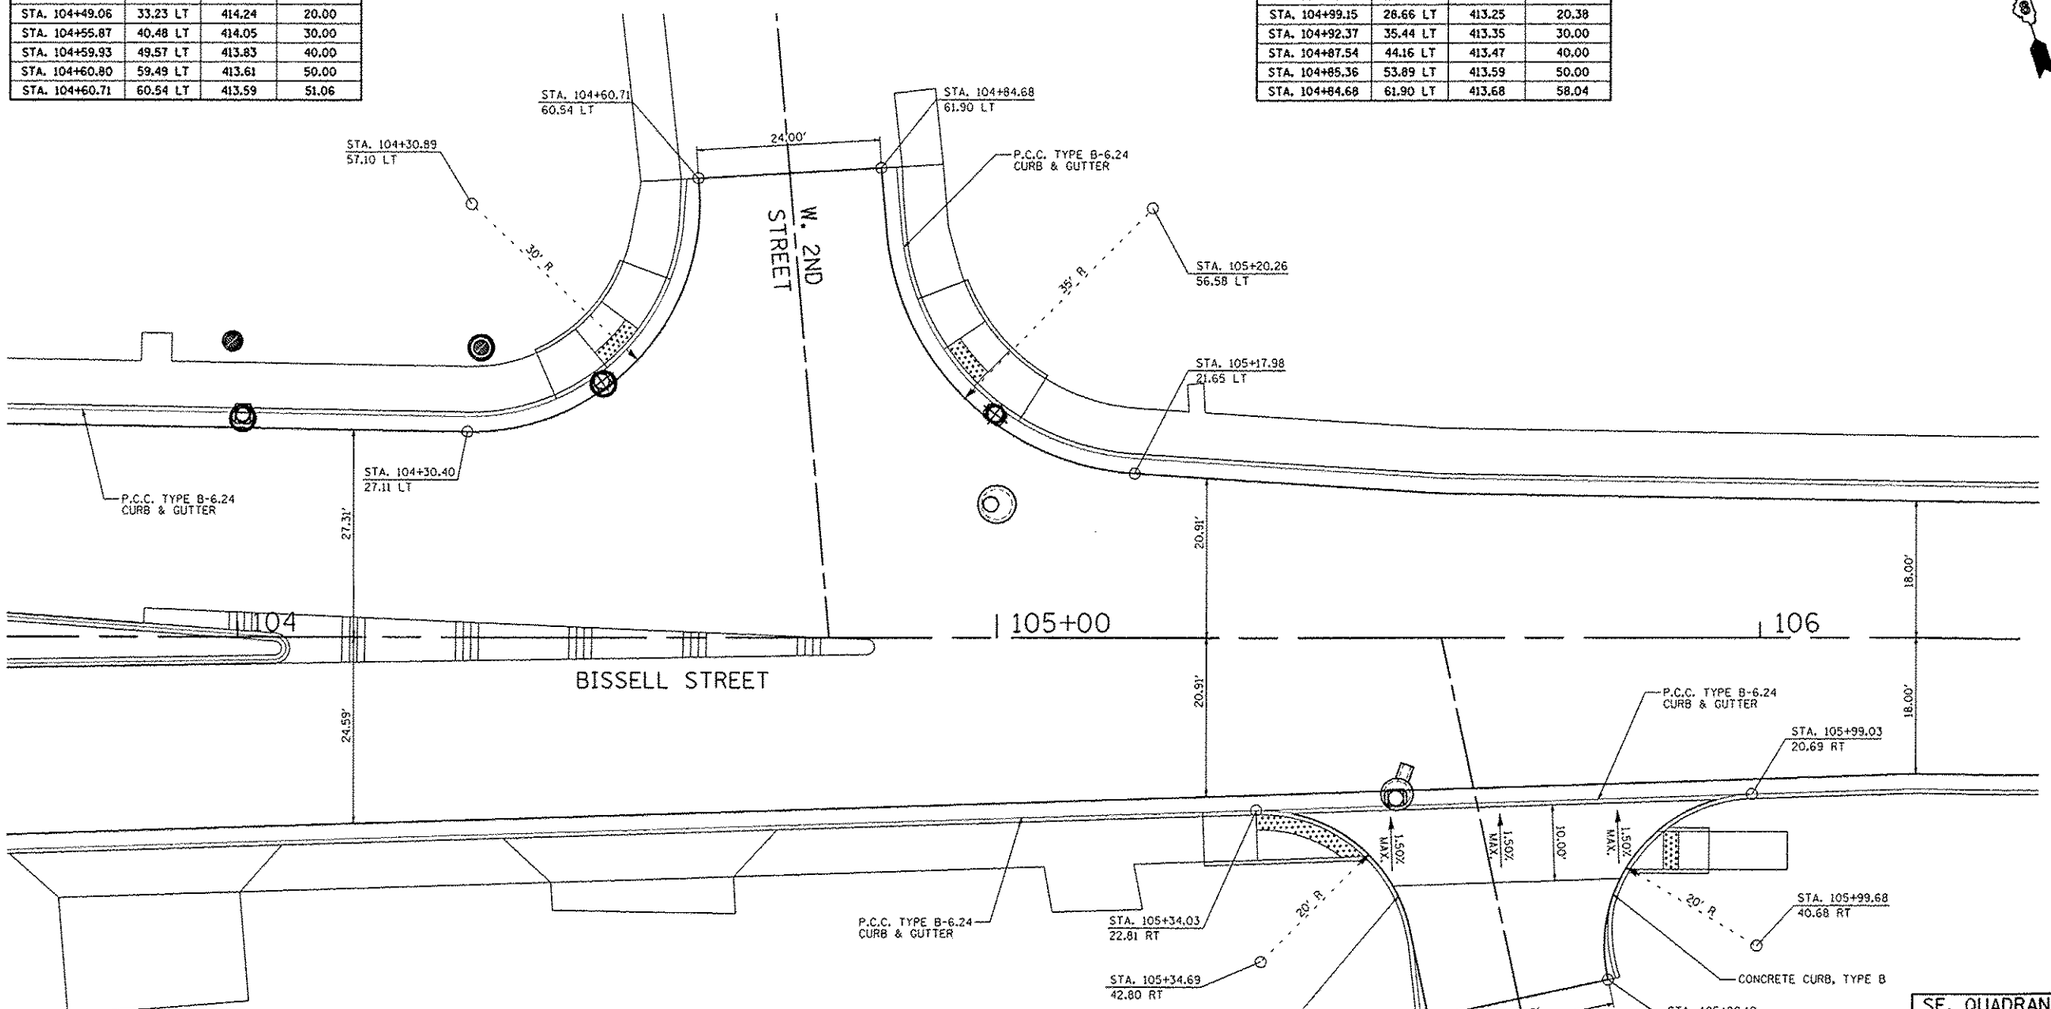

SW. QUADRANT

STATIONING ALONG BISSELL STREET	OFFSET TO E.O.P.	E.O.P. ELEVATION	DISTANCE ALONG RAD.
	FOOT	FOOT	FOOT
STA. 105+34.03	22.81 RT	413.48	0.000
STA. 105+43.70	24.95 RT	413.53	10.00
STA. 105+51.15	31.45 RT	413.58	20.00
STA. 105+52.01	32.81 RT	413.60	21.61
STA. 105+54.69	40.72 RT	413.42	30.00
STA. 105+56.72	50.19 RT	413.23	39.69

SE. QUADRANT

STATIONING ALONG BISSELL STREET	OFFSET TO E.O.P.	E.O.P. ELEVATION	DISTANCE ALONG RAD.
	FOOT	FOOT	FOOT
STA. 105+99.03	20.69 RT	413.07	0.000
STA. 105+89.53	23.45 RT	413.15	10.00
STA. 105+82.51	30.43 RT	413.38	20.00
STA. 105+81.74	31.84 RT	413.41	21.61
STA. 105+79.70	39.92 RT	413.30	30.00
STA. 105+80.19	45.17 RT	413.23	35.29

0 10 20
SCALE

PLAN
SURVEYED
PLOTTED
ALIGNMENT CHECKED
BY
DATE
CROSS CHECKED
FINAL NOTES CHECKED
NOTE BOOK
NO.
STRUCTURE NOTATIONS CHKD
CADD FILE NAME

PROFILE
SURVEYED
PLOTTED
ALIGNMENT CHECKED
BY
DATE
CROSS CHECKED
FINAL NOTES CHECKED
NOTE BOOK
NO.
STRUCTURE NOTATIONS CHKD

FILE NAME = geo01.dgn	USER NAME = ramesh	DESIGNED - BFK	REVISED -	CITY OF MADISON BISSELL STREET	GEOMETRICS			F.A.U. RTE.	SECTION	COUNTY	TOTAL SHEETS / SHEET NO.
		DRAWN - RKR	REVISED -					9104	10-00058-00-PV	MADISON	53 / 34
	PLOT SCALE = $SCALE$	CHECKED - BFK	REVISED -							CONTRACT NO. 97530	
	PLOT DATE = 12/20/2013	DATE - 12/20/13	REVISED -		SCALE: 1" = 10'	SHEET NO. 1 OF 3 SHEETS	STA. TO STA.		ILLINOIS	FED. AID PROJECT	