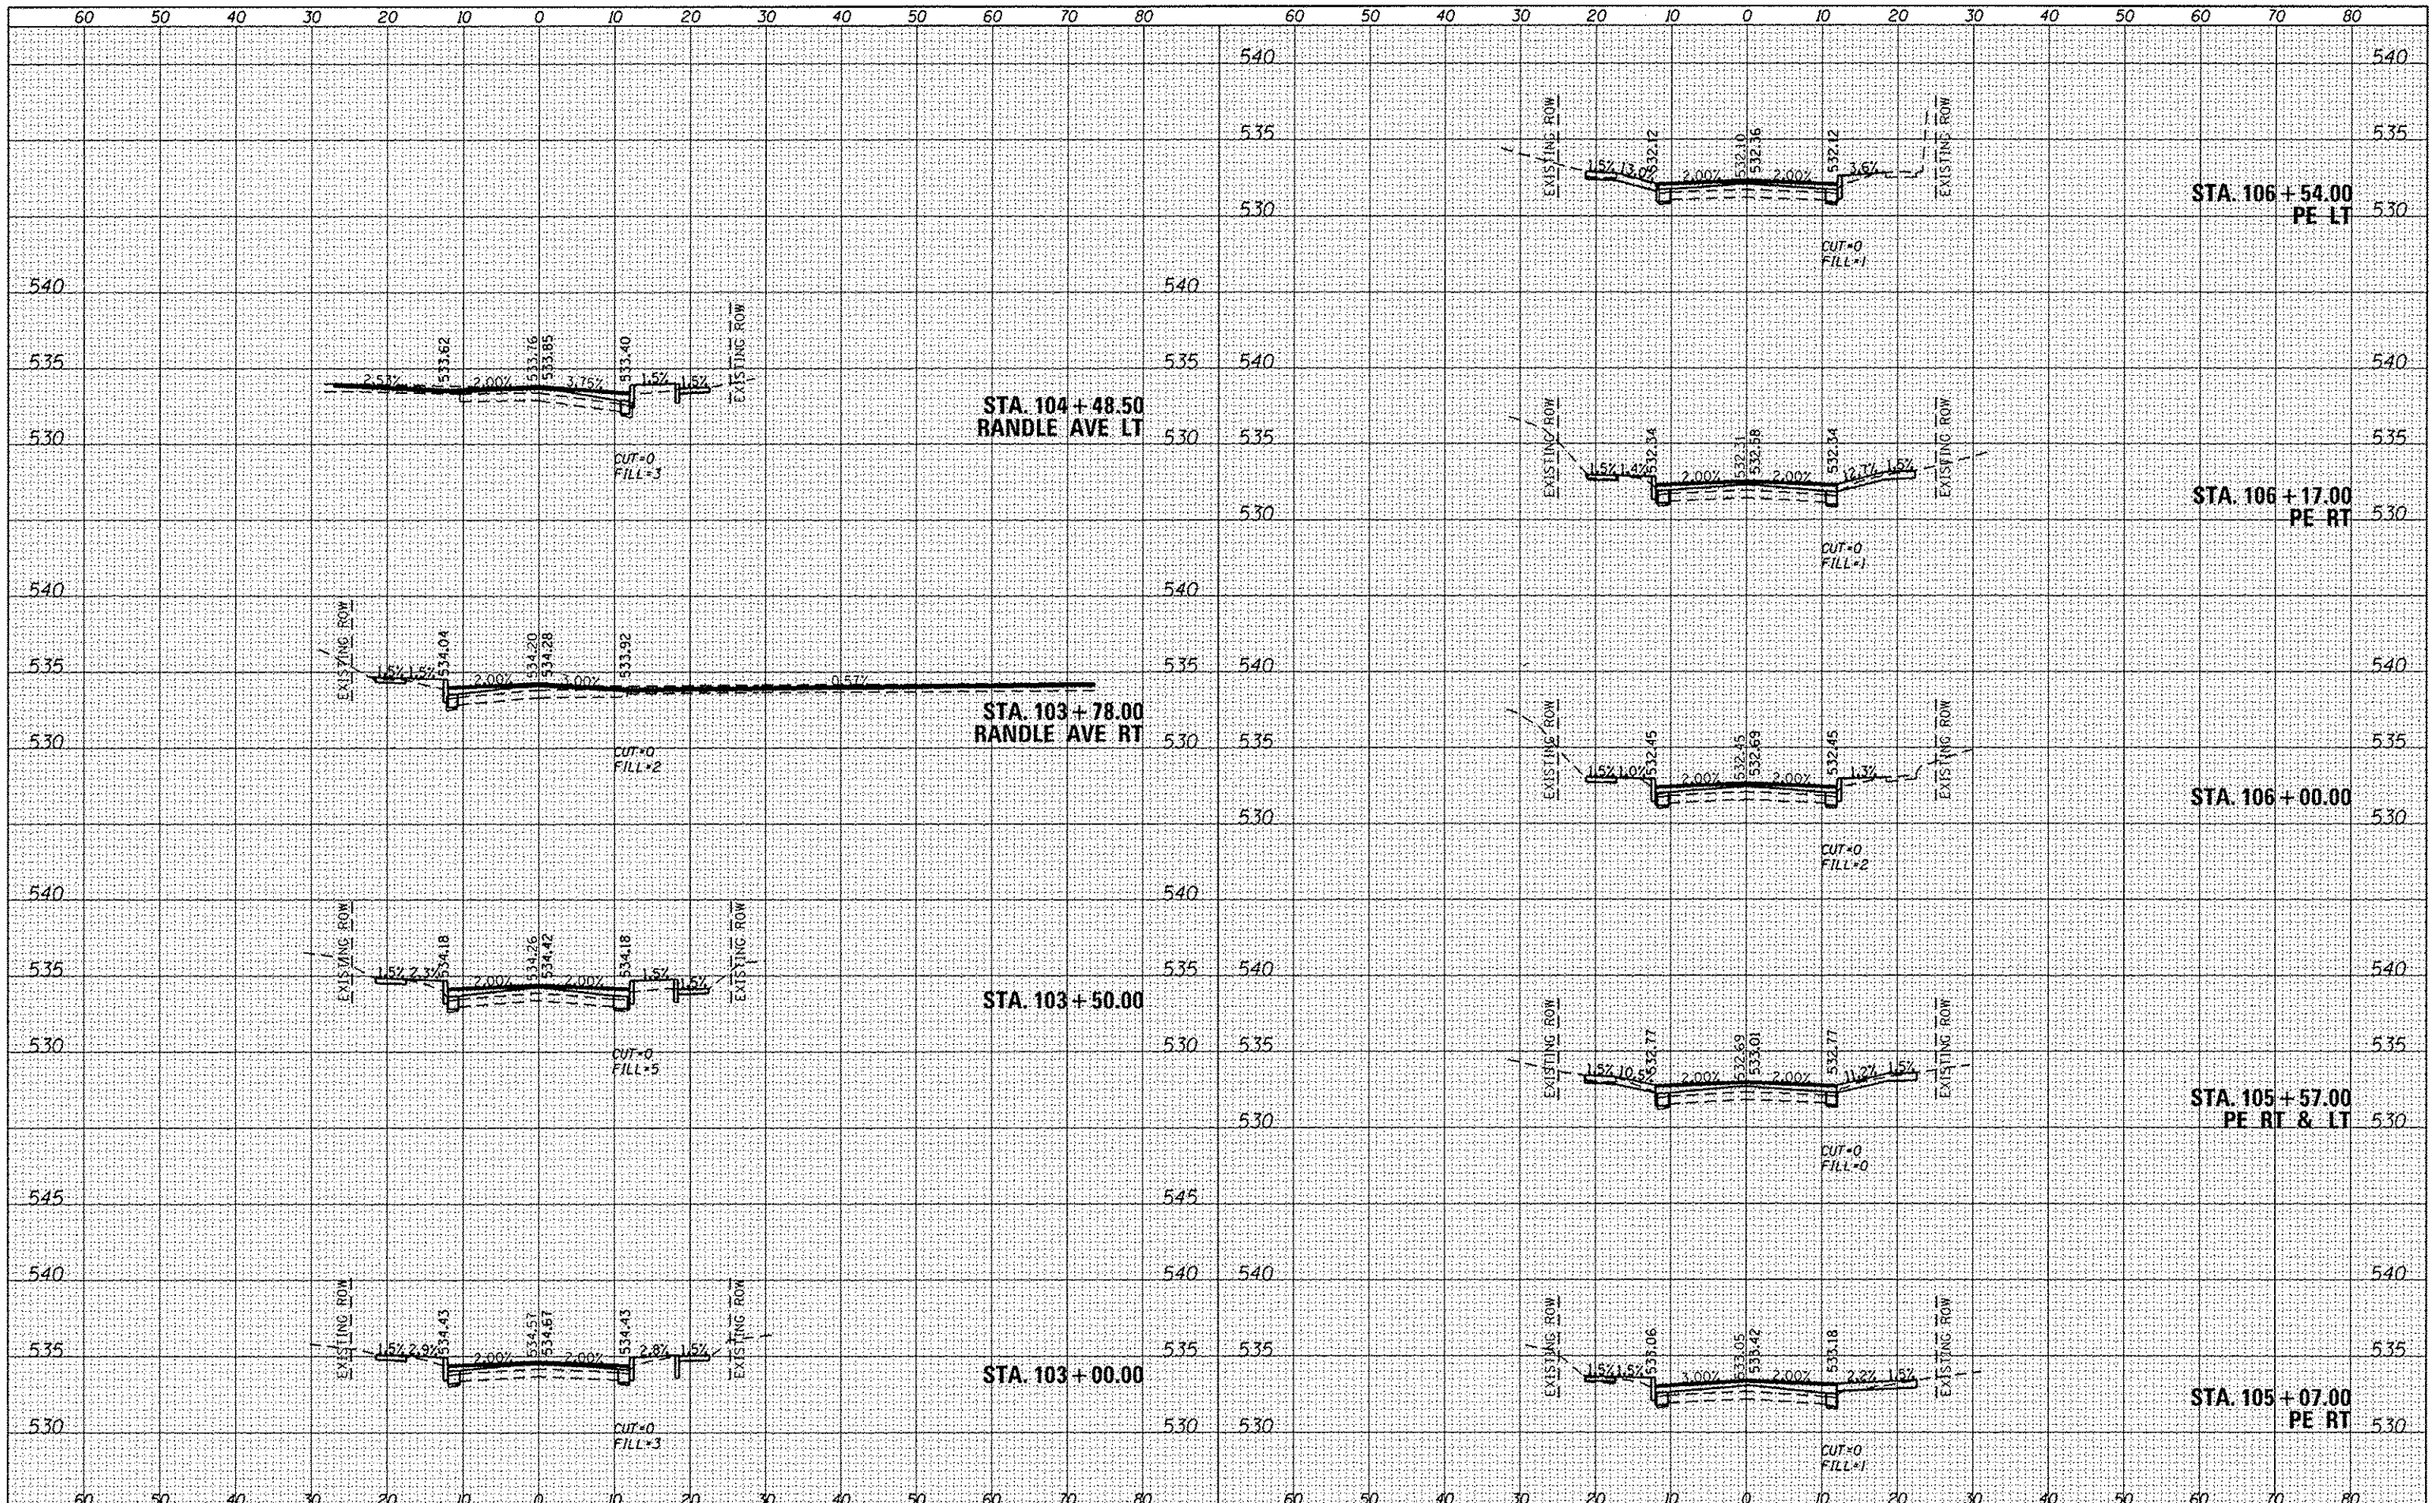

FILE NAME =	USER NAME = brandon.ratermann	DESIGNED -	REVISED -
D811009-sht-sec.dgn	PLOT TIME = 11:35:40 PM	DRAWN -	REVISED -
	PLOT SCALE = 20.0000 ' / in.	CHECKED -	REVISED -
	PLOT DATE = 2/3/2014	DATE -	REVISED -

STATE OF ILLINOIS
DEPARTMENT OF TRANSPORTATION

CROSS SECTIONS

SCALE: 1"=10' | SHEET 2 OF 11 SHEETS | STA. 103+00.00 TO STA.106+54.00

F.A.U. RTE.	SECTION	COUNTY	TOTAL SHEETS	SHEET NO.
8887	11-00100-00-RS	MADISON	42	33
	W UNION ST. RESURFACING	CONTRACT NO. 97553		
CITY OF EDWARDSVILLE	ILLINOIS	FED. AID PROJECT		