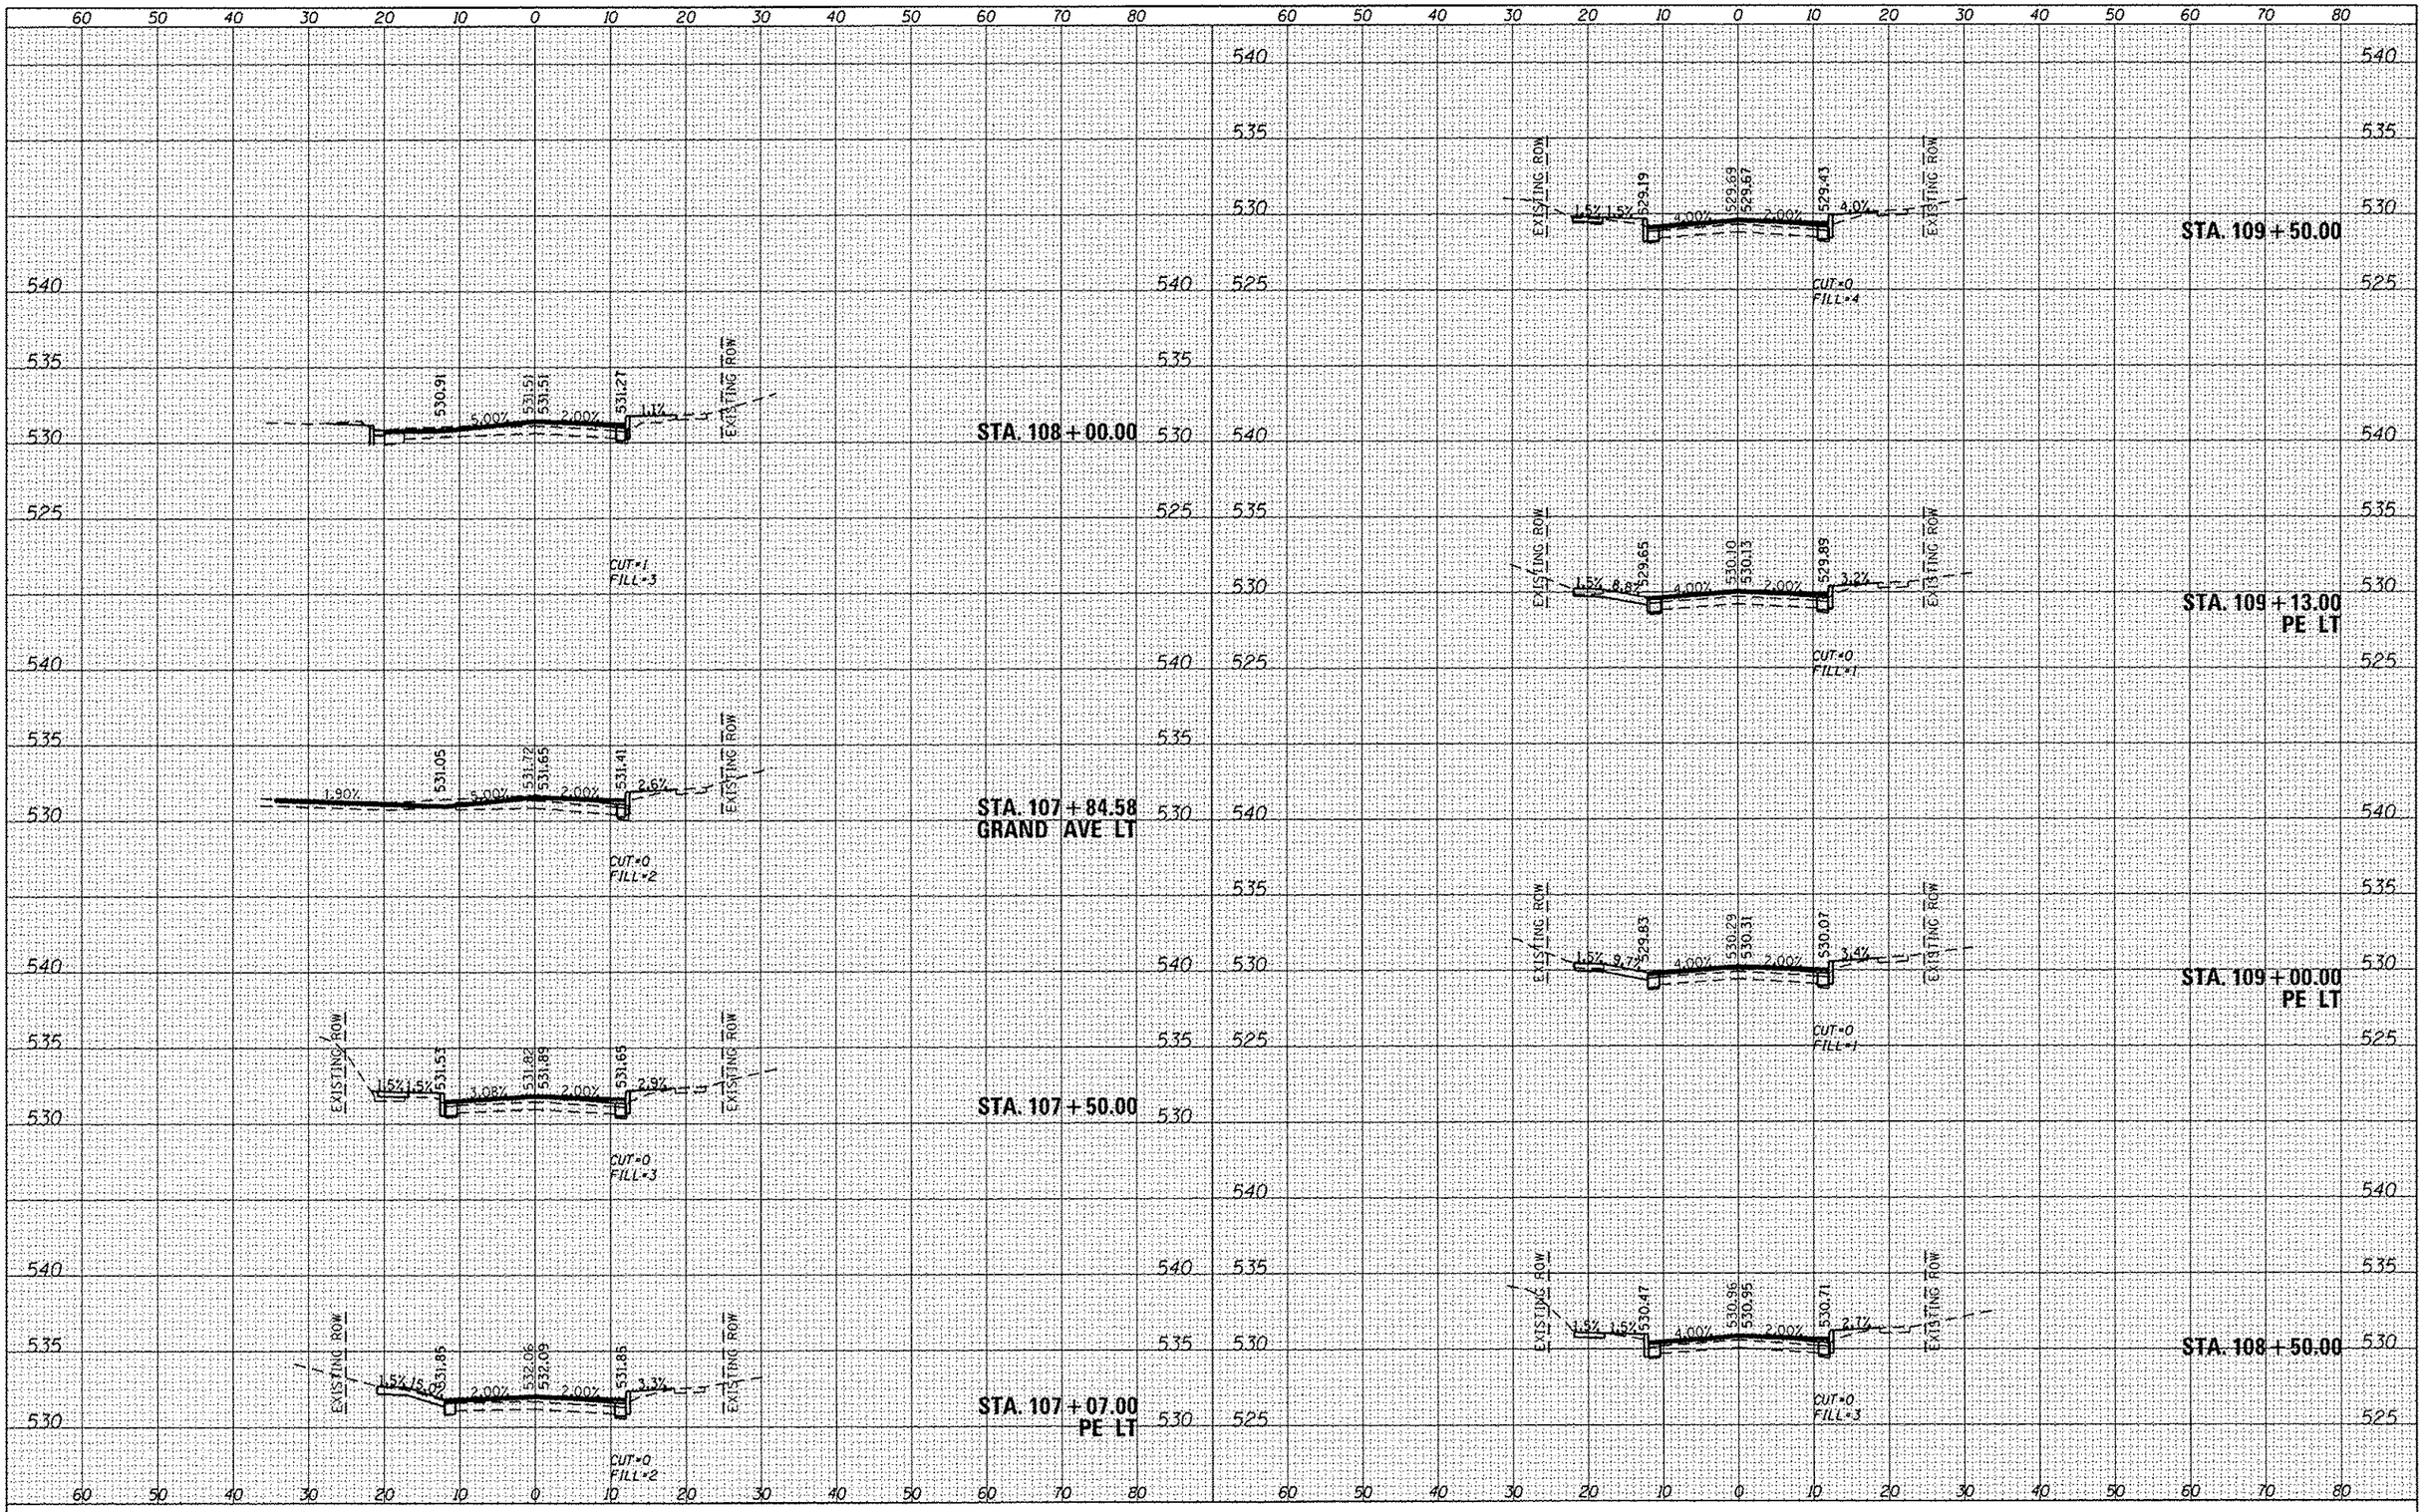

FILE NAME = 0811089-sht-xsec.dgn	USER NAME = brandonwatermann	DESIGNED -	REVISED -
	PLOT TIME = 1:35:59 PM	DRAWN -	REVISED -
	PLOT SCALE = 20.0000 ' / in.	CHECKED -	REVISED -
	PLOT DATE = 2/3/2014	DATE -	REVISED -

STATE OF ILLINOIS
DEPARTMENT OF TRANSPORTATION

CROSS SECTIONS

SCALE: 1"=10' | SHEET 3 OF 11 SHEETS | STA. 107+07.00 TO STA.109+50.00

F.A.U. RTE.	SECTION	COUNTY	TOTAL SHEETS	SHEET NO.
8887	11-00100-00-RS	MADISON	42	34
	W UNION ST. RESURFACING	CONTRACT NO. 97553		
	CITY OF EDWARDSVILLE ILLINOIS FED. AID PROJECT			