DE075

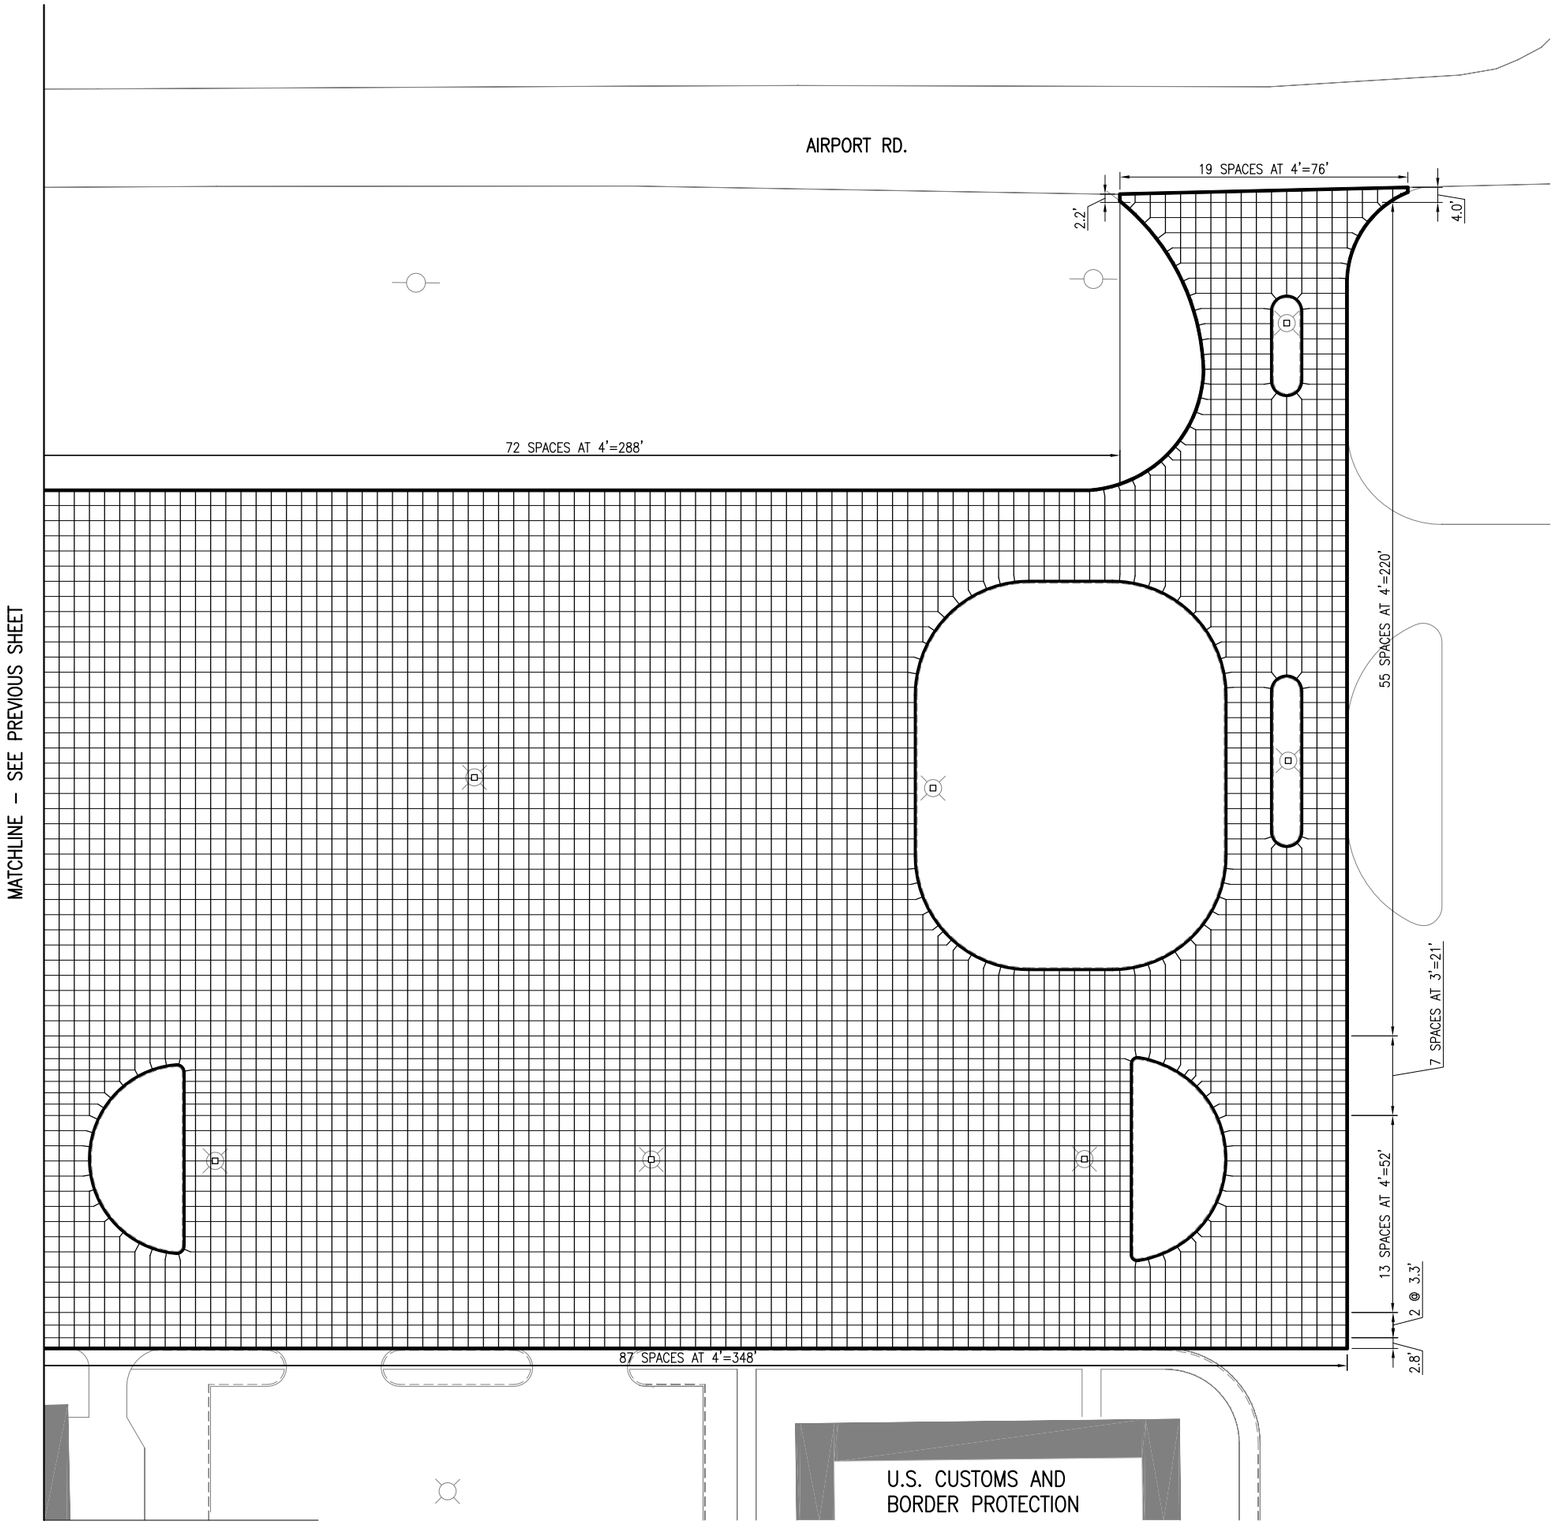

0' 10' 20' 40'
HALF SIZE SCALE: 1"= 40'
FULL SIZE SCALE: 1"= 20'

LEGEND

- EXISTING BUILDING
- PROPOSED IMPROVEMENTS
- EXISTING LIGHT POLE/ POLE-MOUNTED LIGHT

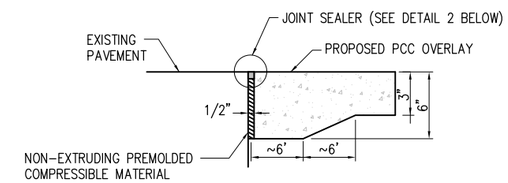

THICKENED EDGE EXPANSION JOINT
NOT TO SCALE

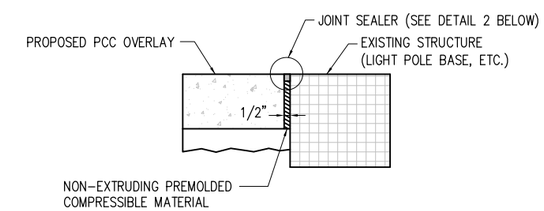

ISOLATION JOINT AT STRUCTURES
NOT TO SCALE

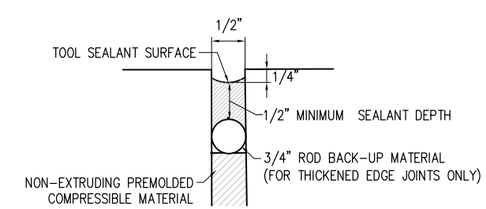

DETAIL 2
NOT TO SCALE

REVISION	DATE

DECATUR AIRPORT
DECATUR, ILLINOIS
IL. PROJ.: DEC-4271

Hanson Proj. No. 13A0013
Filename C-131-JNT.dwg
Scale 1"= 20'
Date 02/28/14

LAYOUT	BSS	02/10/14
DRAWN	BSS	02/10/14
REVIEWED	JDW	02/18/14

HANSON
Copyright Hanson Professional Services Inc. 2014
Hanson Professional Services Inc.
1525 South Sixth Street
Springfield, Illinois 62703-2886
Ph: (217) 788-2450 Fax: (217) 788-2503
www.hanson-inc.com
Offices Nationwide

REHABILITATE TERMINAL AUTO PARKING LOT

PROPOSED JOINTING PLAN

pw:\\SFR-SV03\Hanson\Projects\Documents\13A0013\13A0013\13A0013\Airport\Sheets\C-131-JNT.dwg