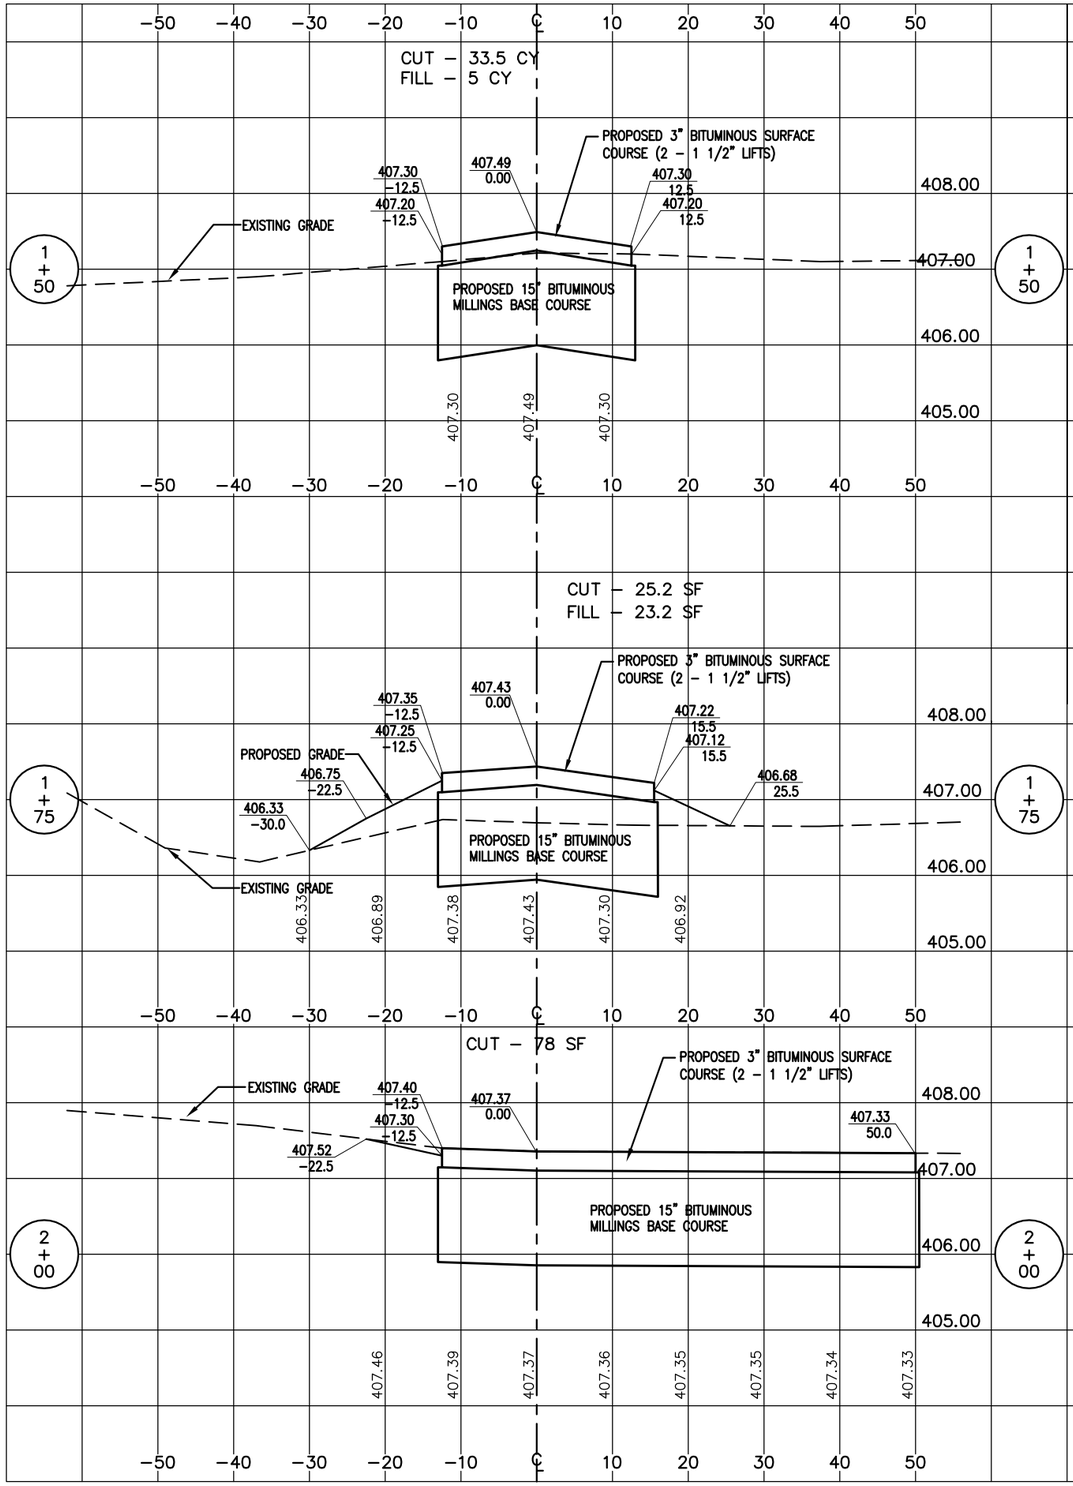

HANSON
Engineering | Planning | Allied Services

Offices Nationwide
www.hanson-inc.com

Hanson Professional Services Inc.
3125 New Era Road
Murphysboro, IL 62966
phone: 618-549-0240
fax: 618-549-0242

Illinois Licensed
Professional Service Corporation
#184-001084

SOUTHERN ILLINOIS AIRPORT

MURPHYSBORO / CARBONDALE, ILLINOIS

REMOVE TAXIWAY D

IDA No: MDH-4304

Contract No:

SBG No: SBG-TBD

NO.	DATE	DESCRIPTION	LAY	DWN	REV

ISSUE: MARCH 07, 2014
PROJECT NO: 13A0083D
CAD FILE: C-301-XS.DWG
LAYOUT BY: JSL 03/03/2014
DRAWN BY: CWS 03/03/2014
REVIEWED BY: JSL 03/05/2014

© Copyright Hanson Professional Services Inc. 2014

SHEET TITLE

PROPOSED
CROSS SECTIONS
1+25 -2+00

MAR 05, 2014 2:03 PM SCHUB01446