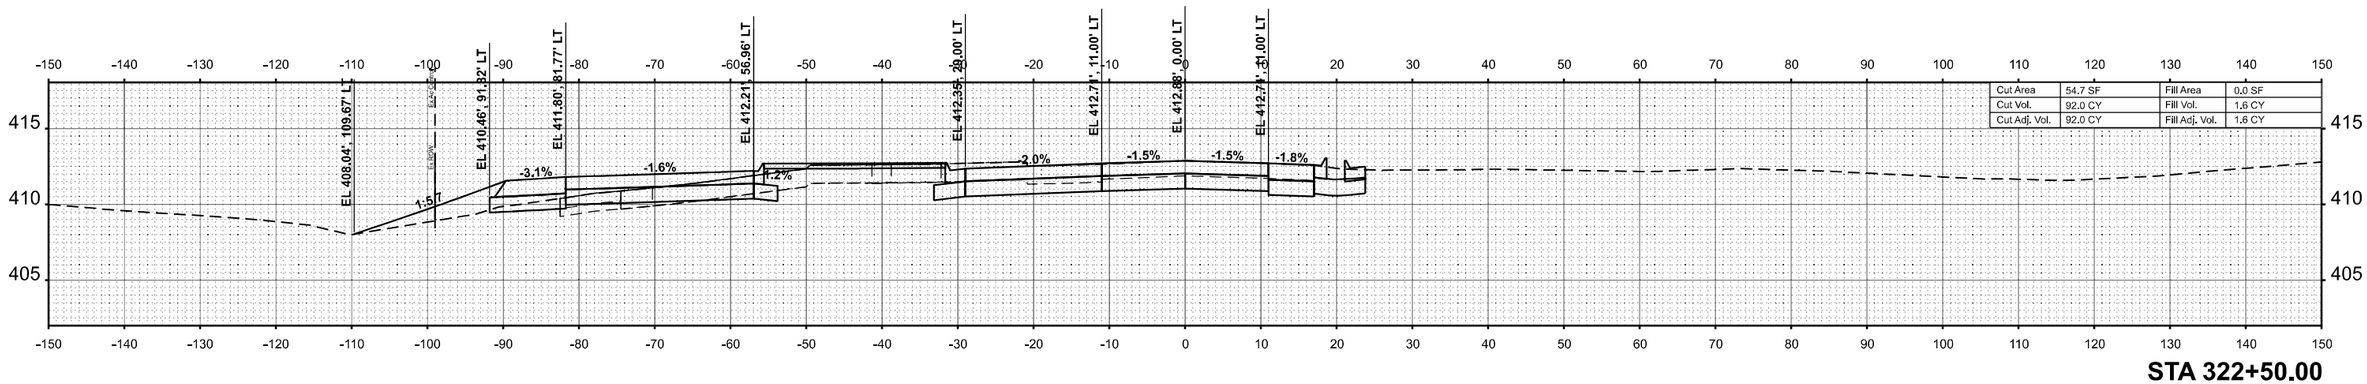

STA 322+50.00

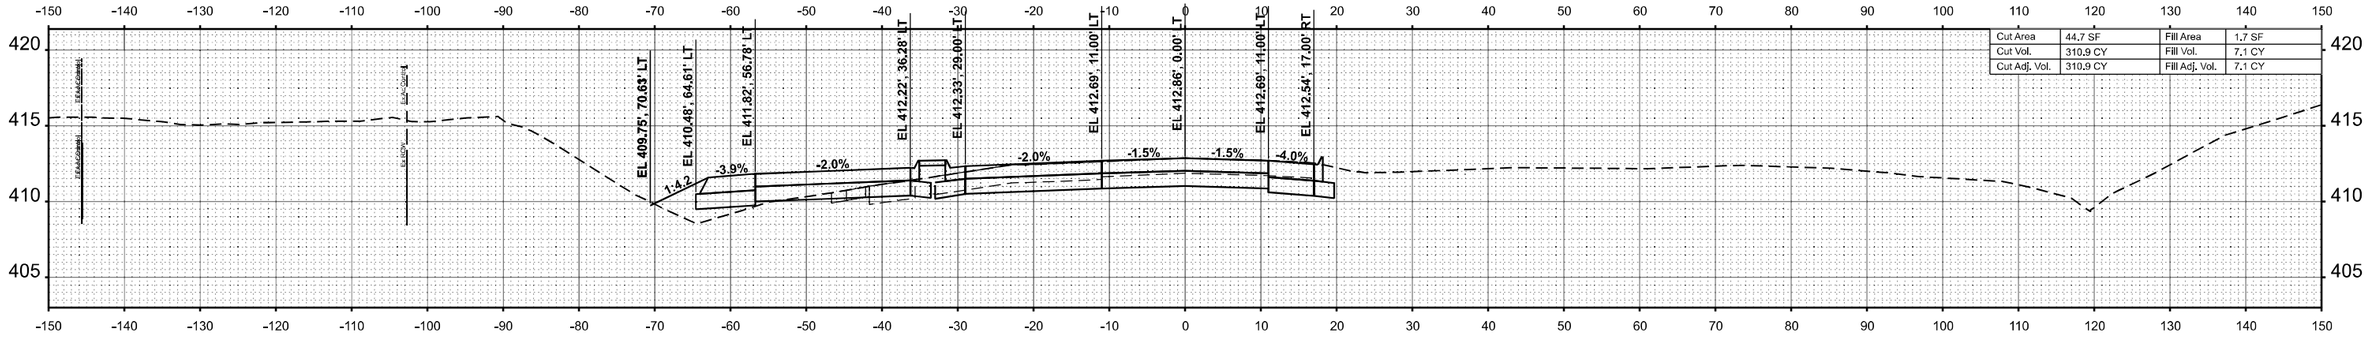

STA 322+00.00

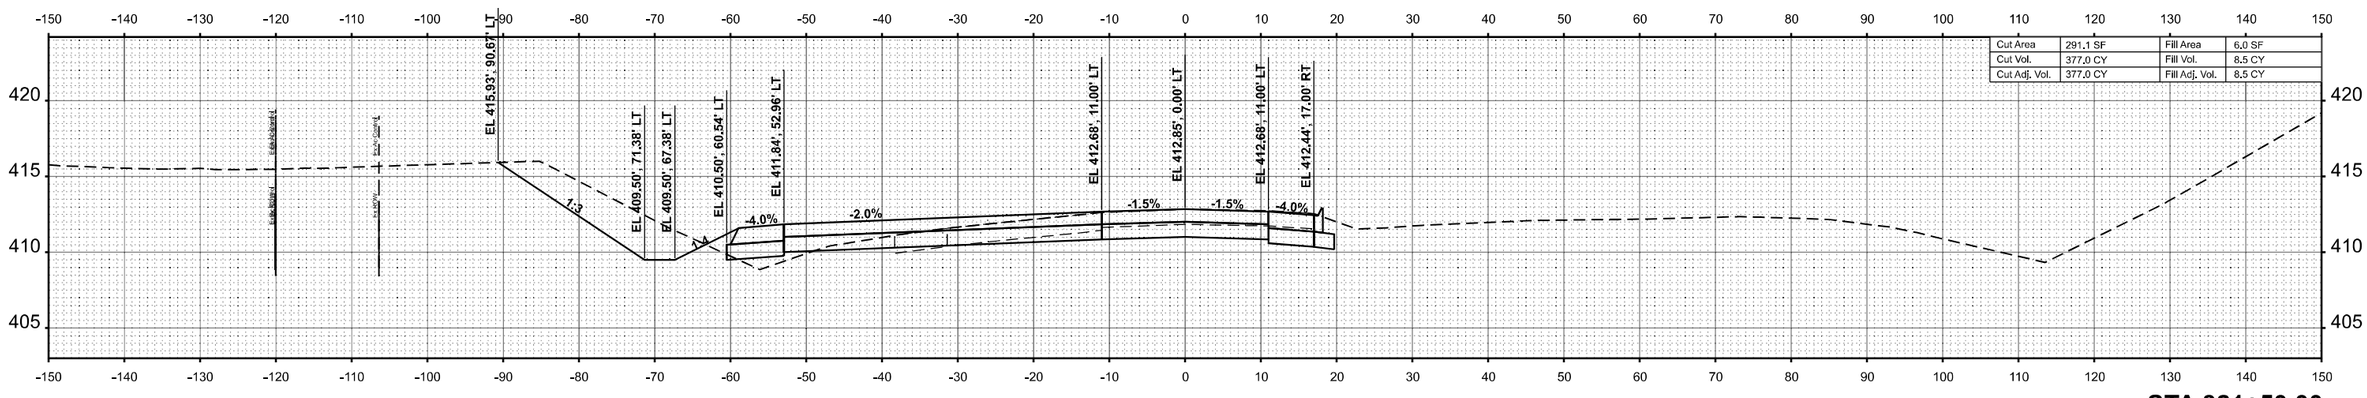

STA 321+50.00

FINAL SURVEY
NOTE BOOK
NO.
SURVEYED
PLOTTED
TEMPLATE
AREAS
AREAS CHECKED
BY
DATE

ORIGINAL SURVEY
NOTE BOOK
NO.
SURVEYED
PLOTTED
TEMPLATE
AREAS
AREAS CHECKED
BY
DATE

MODEL: 13WB_4 - 321+50.00 R2 [Sheet]
FILE NAME: P:\5XXX\50XX\51XX\5000 - IDOT PTB 200-038 D9 IL 13 Crab Orchard Bridges\02e-Trans\CAD\Project Drawings\D9783734-ORD-XSec-Westbound.dgn

CIVIL DESIGN, INC.
WBE / DBE
EFFINGHAM, IL
LICENSE #184.003222

USER NAME = SBales	DESIGNED -	REVISED -
	DRAWN -	REVISED -
PLOT SCALE = 0.16666633 ' / In.	CHECKED -	REVISED -
PLOT DATE = 12/11/2024	DATE -	REVISED -

STATE OF ILLINOIS
DEPARTMENT OF TRANSPORTATION

CROSS SECTIONS
IL 13 WB

SCALE: 1"=10' | SHEET 38 OF 76 SHEETS | STA. | TO STA.

F.A.P. RTE.	SECTION	COUNTY	TOTAL SHEETS	SHEET NO.
331	(1-4)R-5,RS-2,B-1,B-2,B-3,B-4	WILLIAMSON	519	401
		CONTRACT NO. 78373		
	ILLINOIS	FED. AID PROJECT		

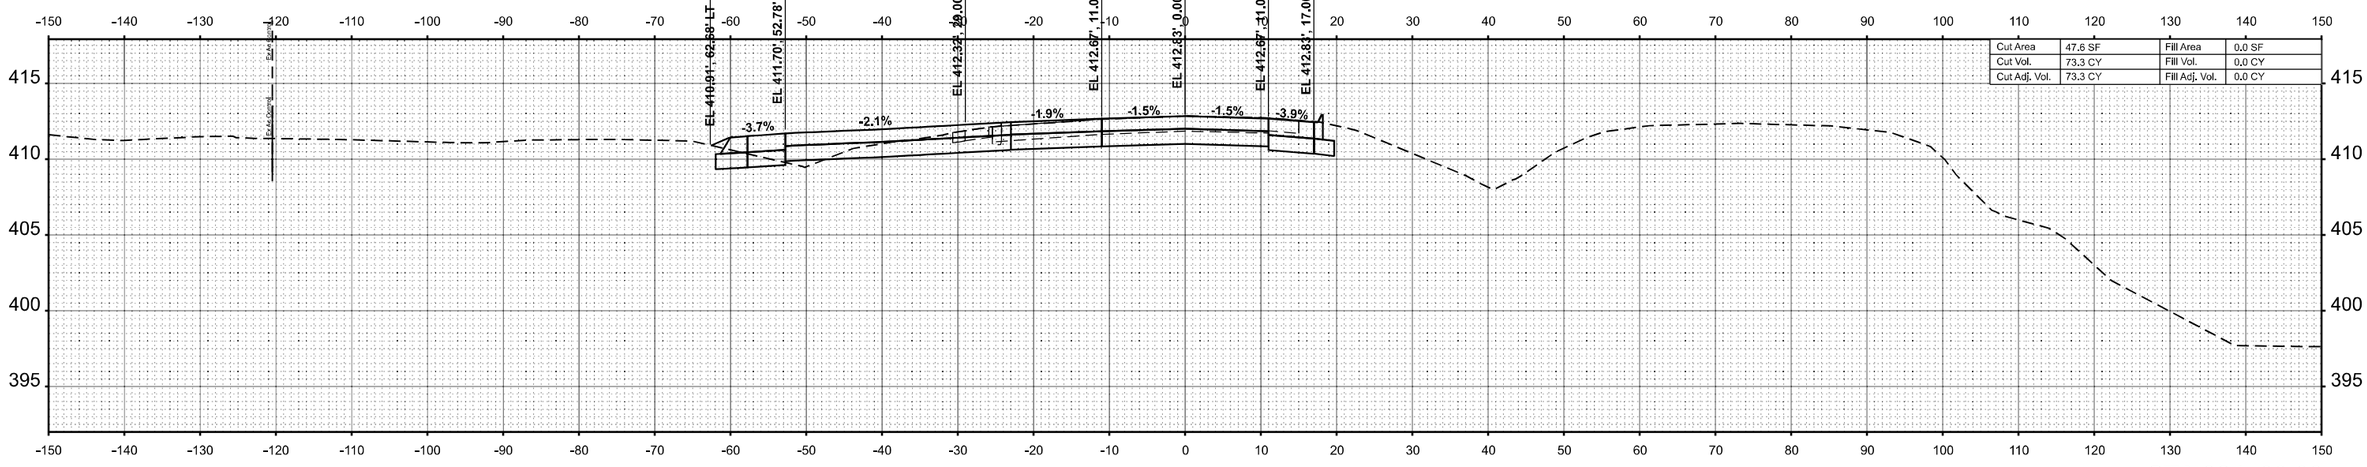

STA 324+00.00

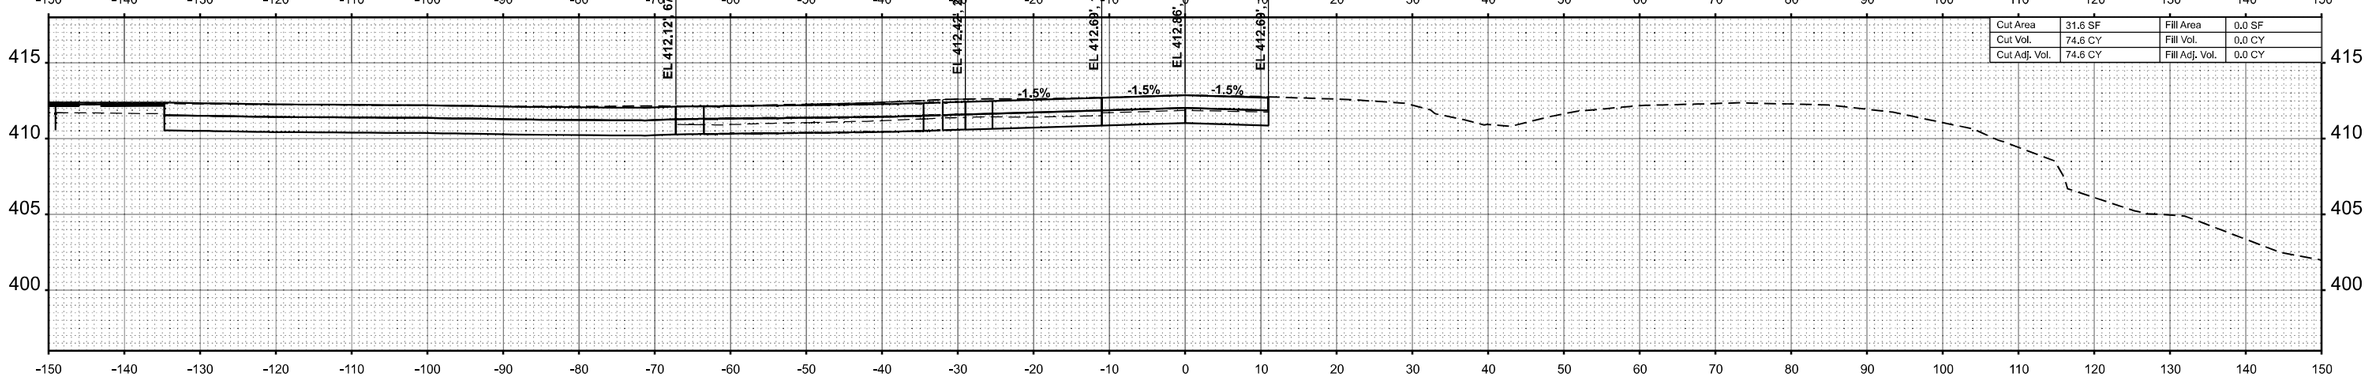

STA 323+50.00

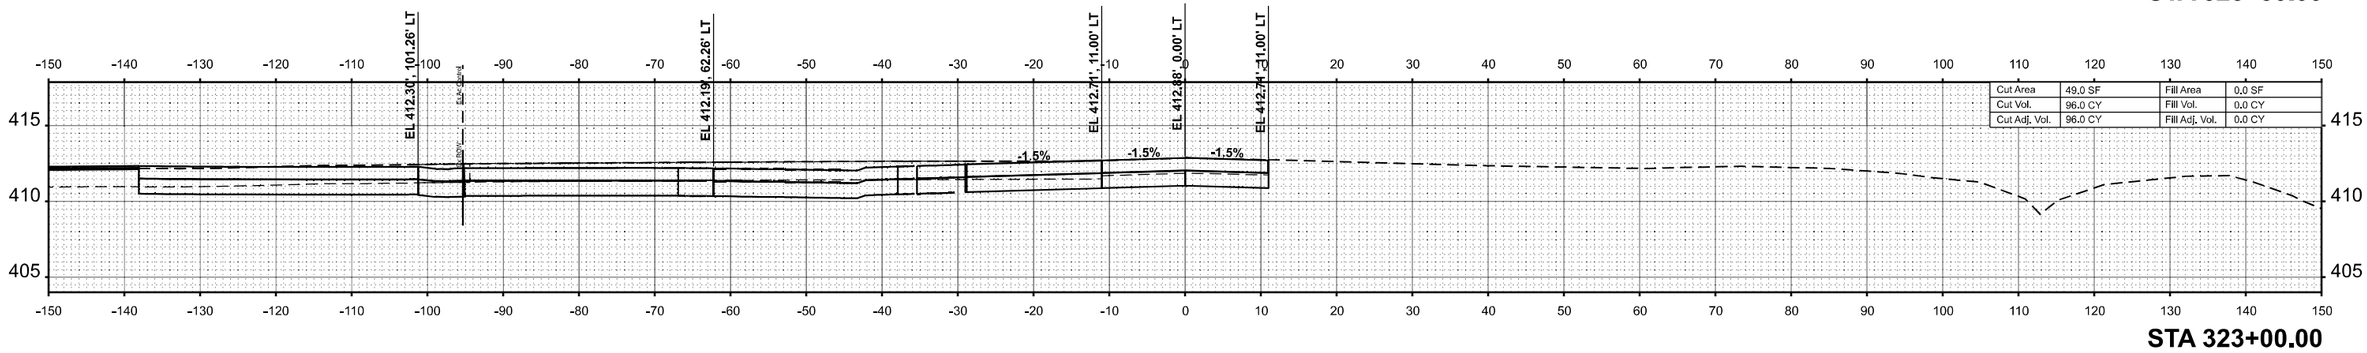

STA 323+00.00

FINAL SURVEY	BY	DATE
SURVEYED		
PLOTTED		
TEMPLATE		
AREAS		
AREAS CHECKED		
NOTE BOOK		
NO.		

ORIGINAL SURVEY	BY	DATE
SURVEYED		
PLOTTED		
TEMPLATE		
AREAS		
AREAS CHECKED		
NOTE BOOK		
NO.		

MODEL: 13WB_4 - 323+00.00 R2 [Sheet]
FILE NAME: P:\5XX\50XX\50XX-51(XX)5000 - IDOT PTB 200-038 D9 IL 13 Crab Orchard Bridges\28-Trans\CAD-Project Drawings\D0783373-XRD-XSec-Westbound.dgn

CIVIL DESIGN, INC.
WBE | DBE
EFFINGHAM, IL
LICENSE #184.003222

USER NAME = SBales	DESIGNED -	REVISED -	
	DRAWN -	REVISED -	
PLOT SCALE = 0.16666633 ' / In.	CHECKED -	REVISED -	
PLOT DATE = 12/11/2024	DATE -	REVISED -	

STATE OF ILLINOIS
DEPARTMENT OF TRANSPORTATION

CROSS SECTIONS
IL 13 WB

SCALE: 1"=10' | SHEET 39 OF 76 SHEETS | STA. | TO STA.

F.A.P. RTE.	SECTION	COUNTY	TOTAL SHEETS	SHEET NO.
331	(1-4)R-5,RS-2,B-1,B-2,B-3,B-4	WILLIAMSON	519	402
		CONTRACT NO. 78373		
	ILLINOIS	FED. AID PROJECT		

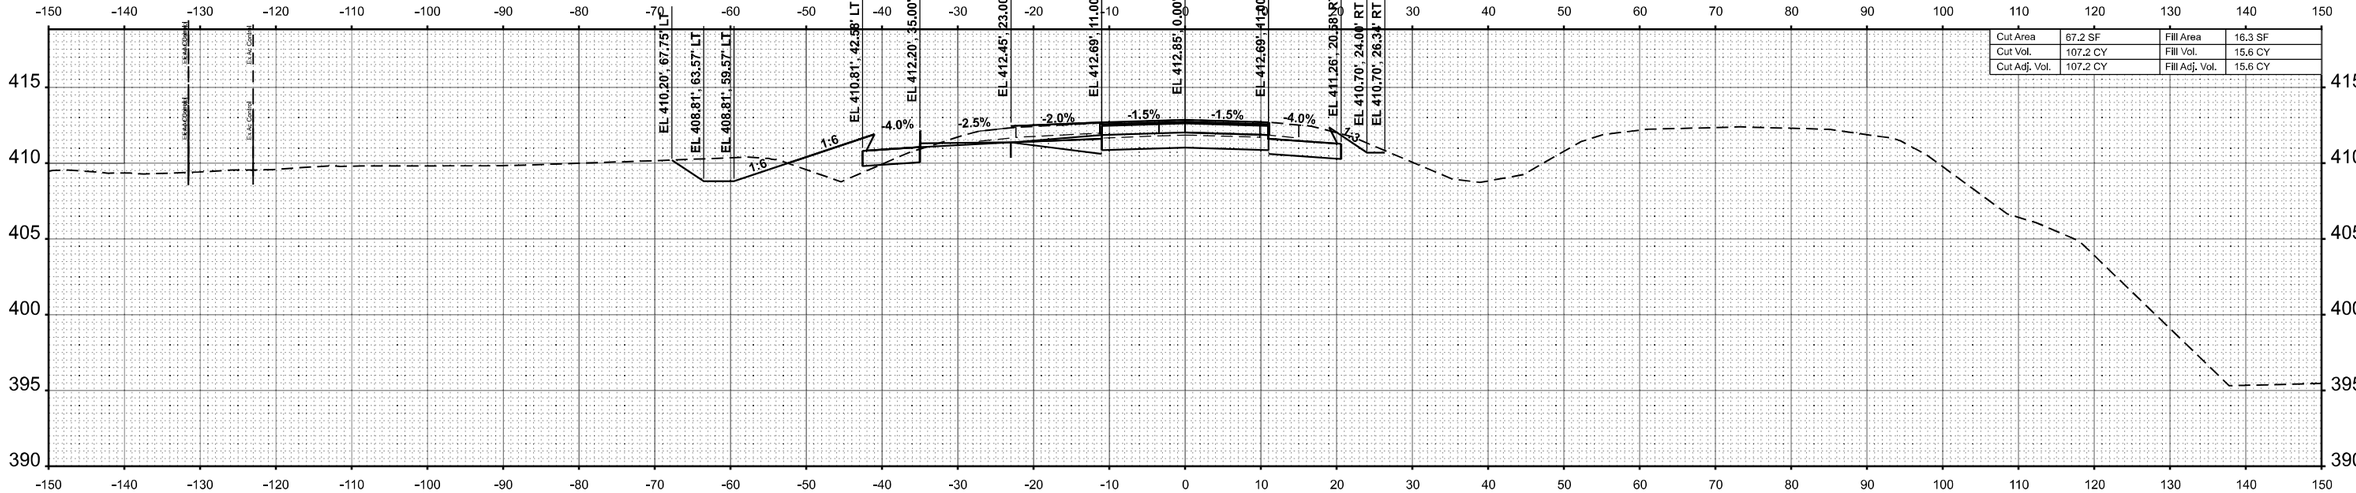

STA 325+00.00

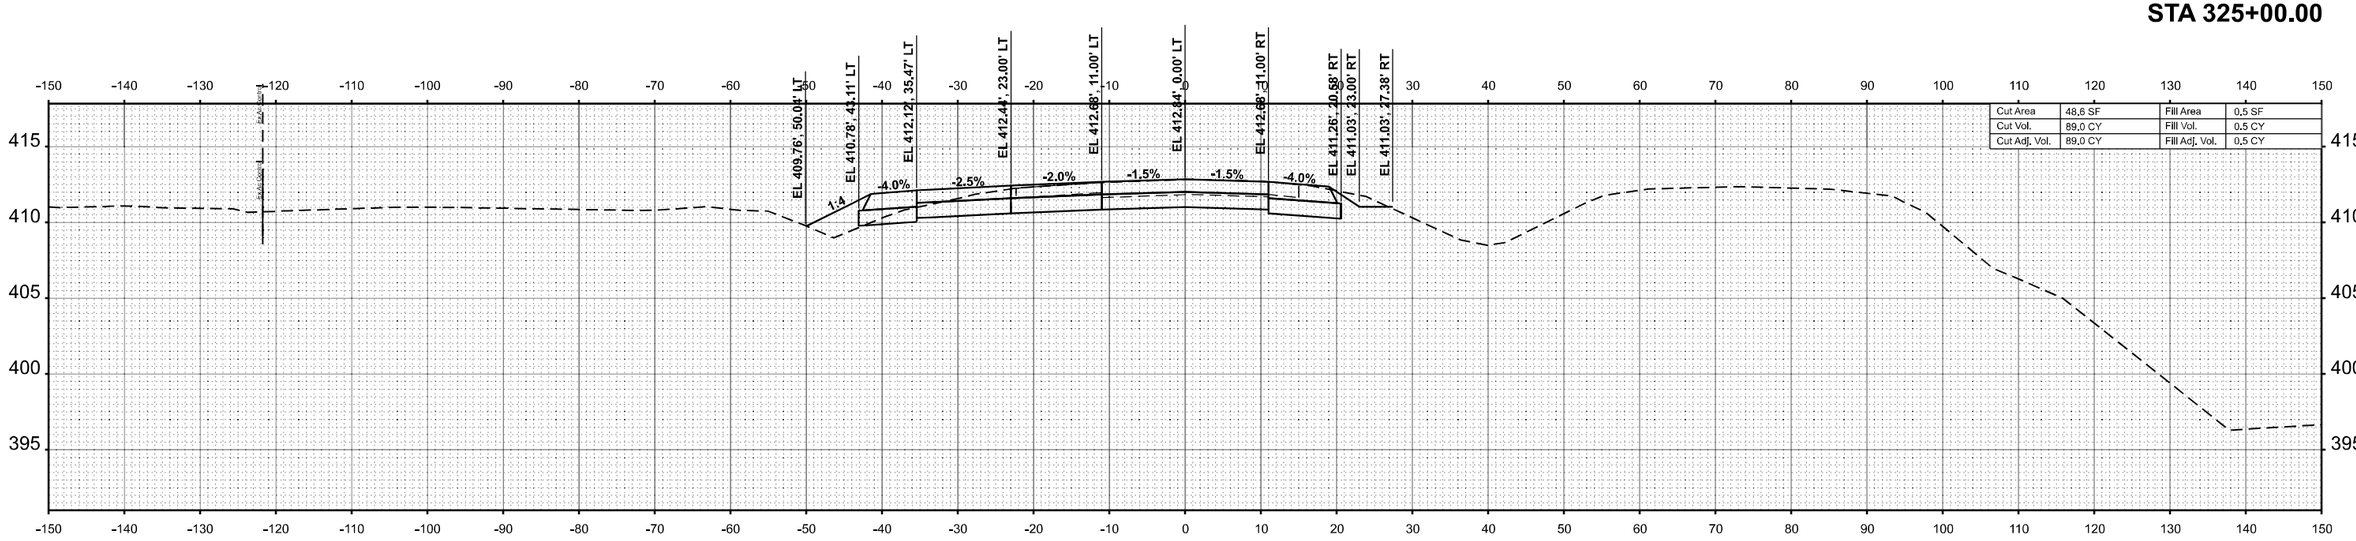

STA 324+50.00

FINAL SURVEY
NOTE BOOK
NO.
SURVEYED
PLOTTED
TEMPLATE
AREAS
AREAS CHECKED
BY
DATE

ORIGINAL SURVEY
NOTE BOOK
NO.
SURVEYED
PLOTTED
TEMPLATE
AREAS
AREAS CHECKED
BY
DATE

MODEL: 13WB_4 - 324+50.00 R2 [Sheet]
FILE NAME: P:\5XX\50XX\5150XX\01XX15000 - IDOT PTB 200+\338 D0 IL 13 Crab Orchard Bridges\d8-Trans\CAD\Project Drawings\D978373-CRD-XSec-Westbound.dgn

CIVIL DESIGN, INC.
WBE | DBE
EFFINGHAM, IL
LICENSE #184.003222

USER NAME = SBales	DESIGNED -	REVISED -
	DRAWN -	REVISED -
PLOT SCALE = 0.16666633 ' / in.	CHECKED -	REVISED -
PLOT DATE = 12/11/2024	DATE -	REVISED -

STATE OF ILLINOIS
DEPARTMENT OF TRANSPORTATION

CROSS SECTIONS
IL 13 WB

SCALE: 1"=10' | SHEET 40 OF 76 SHEETS | STA. | TO STA.

F.A.P. RTE.	SECTION	COUNTY	TOTAL SHEETS	SHEET NO.
331	(1-4)R-5,RS-2,B-1,B-2,B-3,B-4	WILLIAMSON	519	403
		CONTRACT NO. 78373		
	ILLINOIS	FED. AID PROJECT		

FINAL SURVEY	BY / DATE
SURVEYED	
PLOTTED	
TEMPLATE	
AREAS	
AREAS CHECKED	
NOTE BOOK	
NO.	

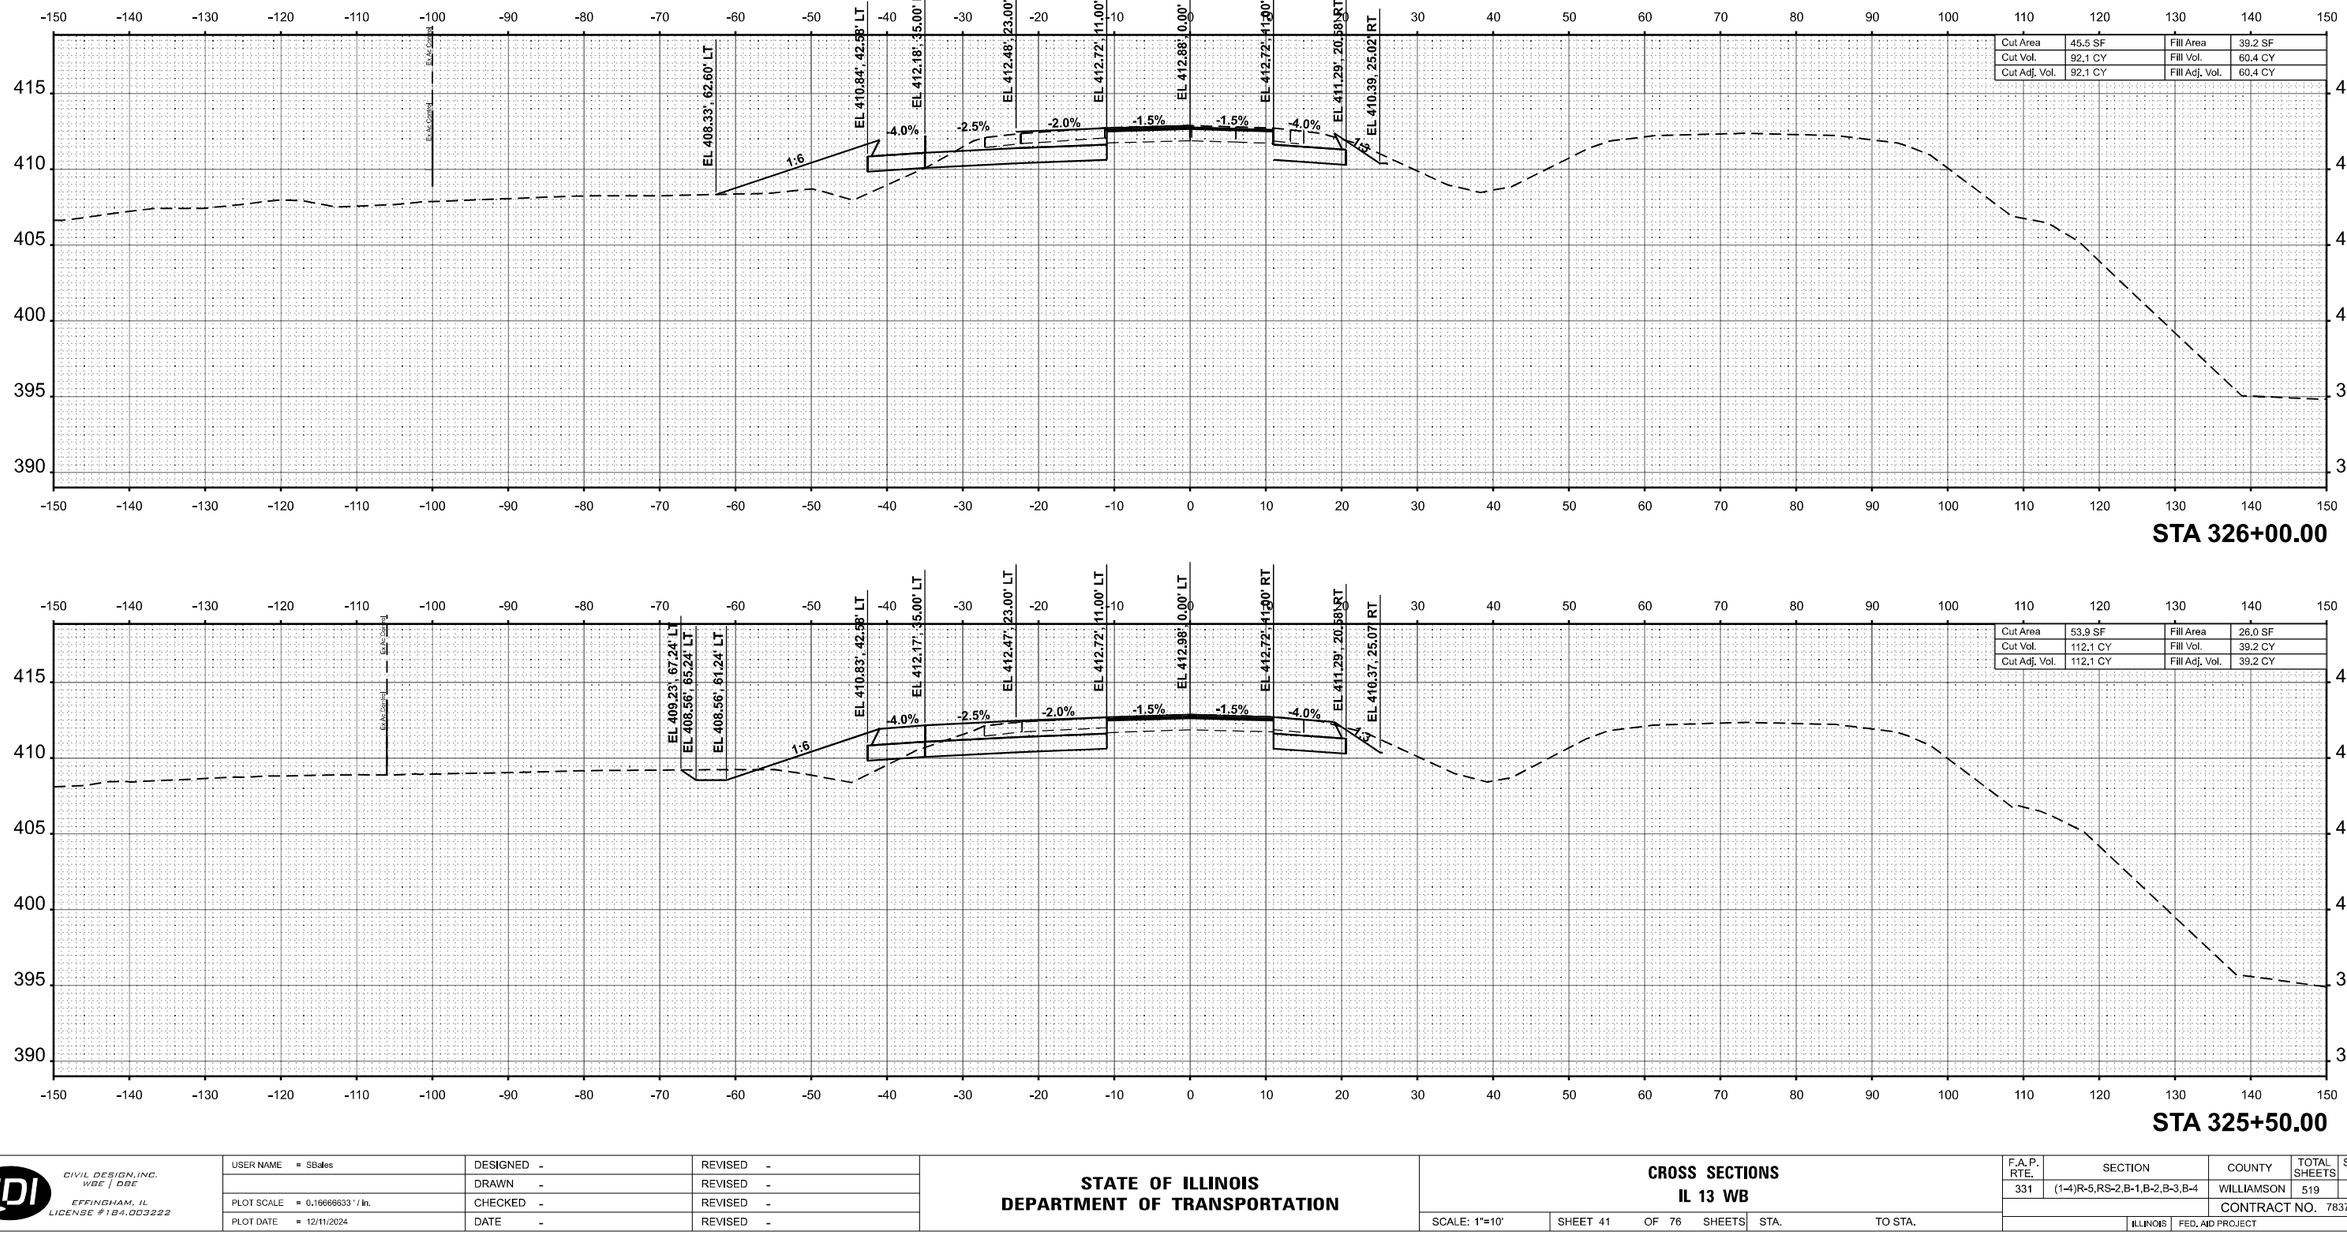

ORIGINAL SURVEY	BY / DATE
SURVEYED	
PLOTTED	
TEMPLATE	
AREAS	
AREAS CHECKED	
NOTE BOOK	
NO.	

MODEL: 13WB_4 - 325+50.00 R2 (Sheet)
FILE NAME: P:\5XX\560\X-51\XX\5000 - IDOT PTB 200+038 D9 IL 13 Cmb Orchard Bridges\26-Trans\CAD\Project Drawings\D978373-ORD-XSec-Westbound.dgn

CIVIL DESIGN, INC.
WBE | DBE
EFFINGHAM, IL
LICENSE #184.003222

USER NAME = SBales	DESIGNED -	REVISED -	STATE OF ILLINOIS DEPARTMENT OF TRANSPORTATION	CROSS SECTIONS IL 13 WB	
	DRAWN -	REVISED -			
PLOT SCALE = 0.16666633 ' / In.	CHECKED -	REVISED -		SCALE: 1"=10'	SHEET 41 OF 76 SHEETS STA. TO STA.
PLOT DATE = 12/11/2024	DATE -	REVISED -			

F.A.P. RTE.	SECTION	COUNTY	TOTAL SHEETS	SHEET NO.
331	(1-4)R-5,RS-2,B-1,B-2,B-3,B-4	WILLIAMSON	519	404
		CONTRACT NO. 78373		
		ILLINOIS	FED. AID PROJECT	

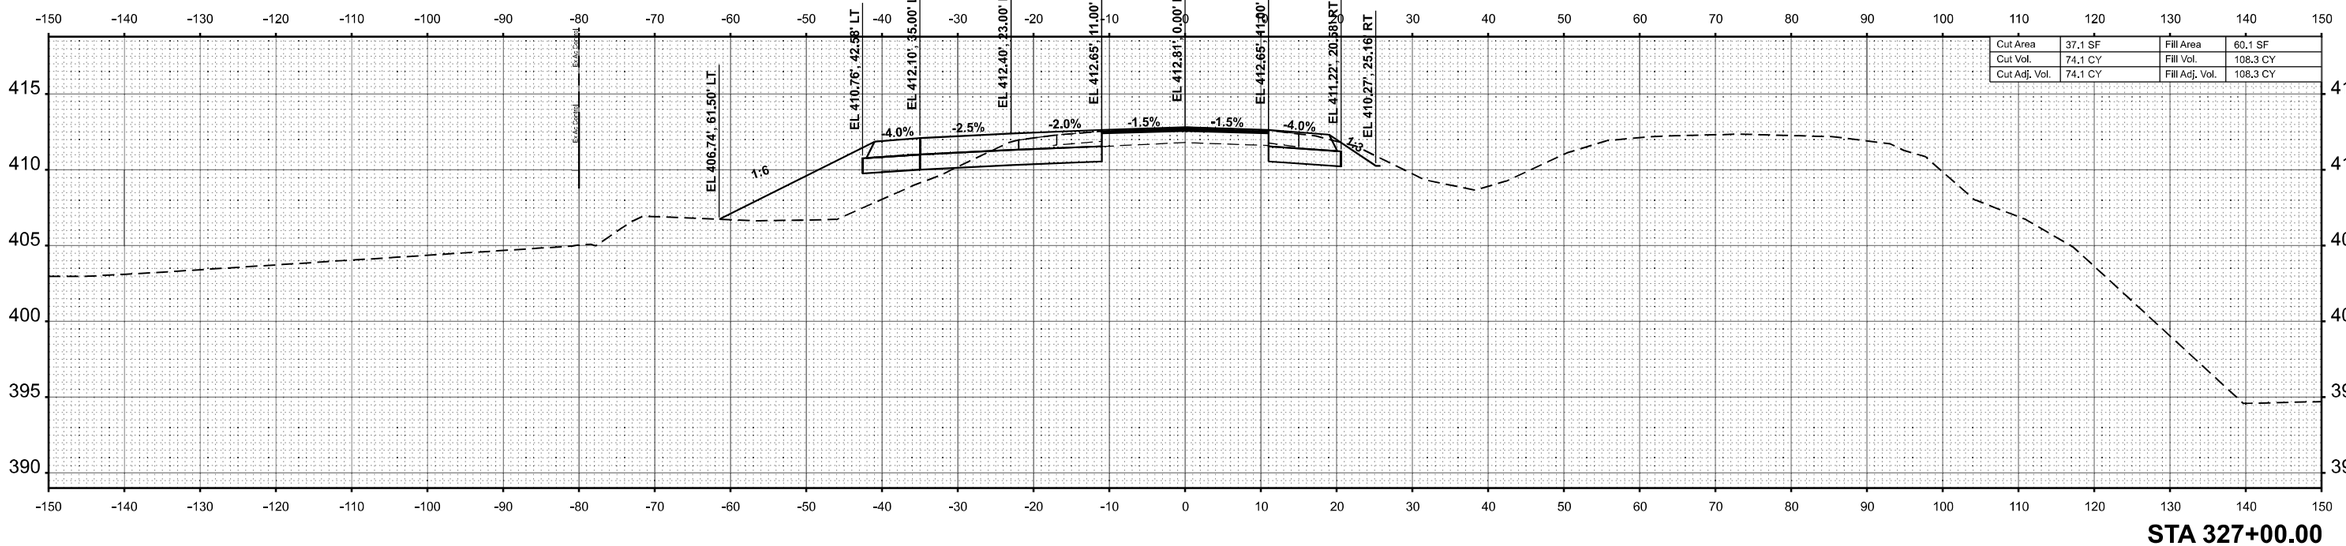

STA 327+00.00

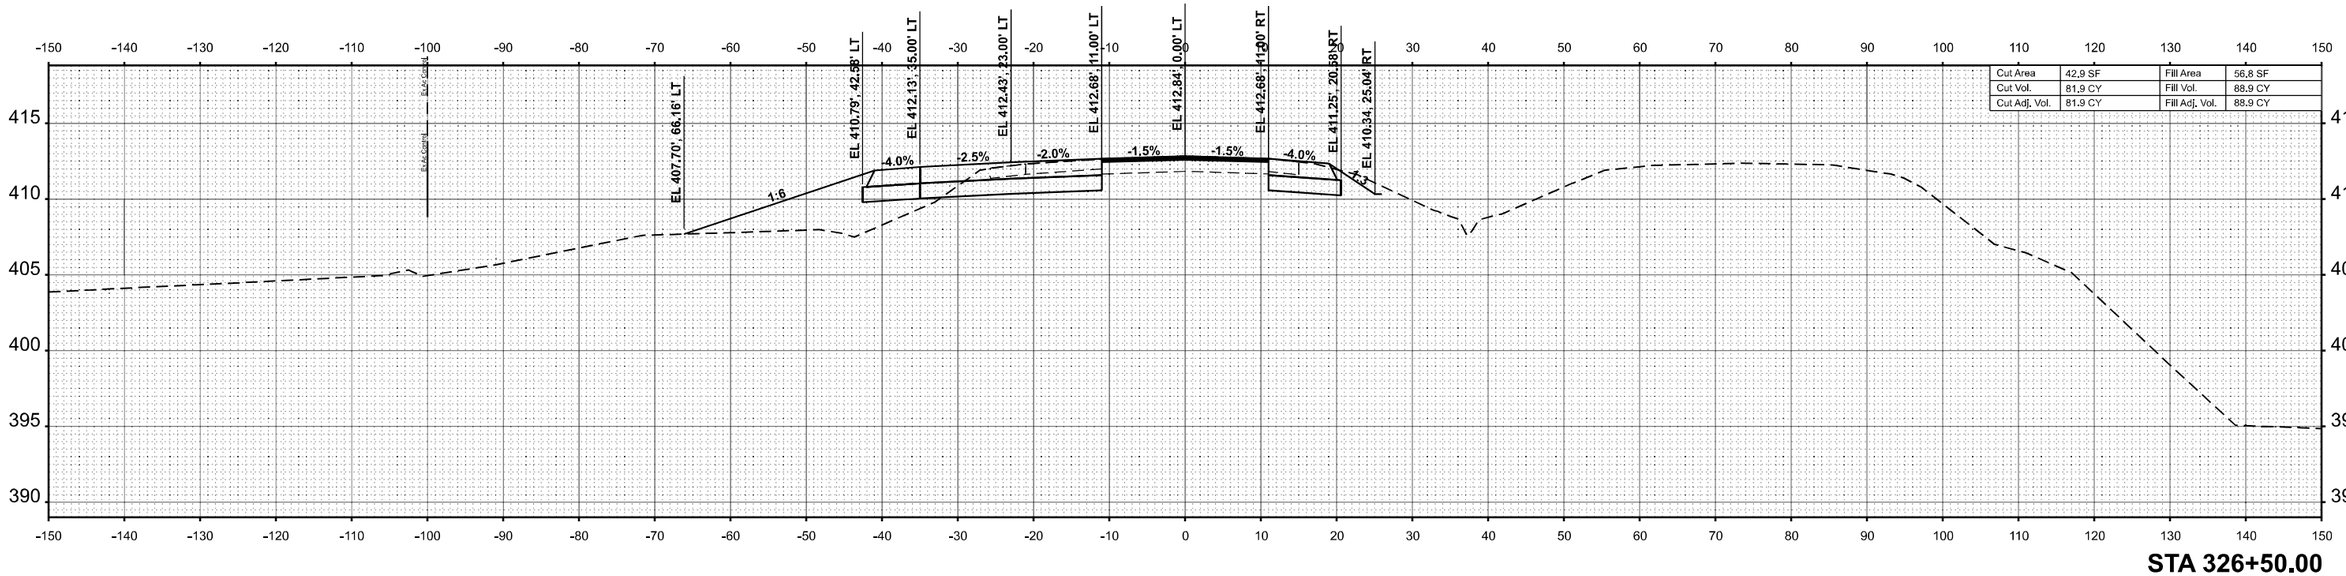

STA 326+50.00

FINAL SURVEY

NO.	NOTE BOOK	SURVEYED	PLOTTED	TEMPLATE	AREAS	AREAS CHECKED	BY	DATE

ORIGINAL SURVEY

NO.	NOTE BOOK	SURVEYED	PLOTTED	TEMPLATE	AREAS	AREAS CHECKED	BY	DATE

MODEL: 13WB_4 - 326+50.00 R2 [Sheet]
FILE NAME: P:\5XX\50X\X-51\XX\5000 - IDOT PTB 200-038 D9 IL 13 Crab Orchard Bridges\02e-Trans\CAD\Project Drawings\D978373-ORD-XSec-Westbound.dgn

CIVIL DESIGN, INC.
WBE / DBE
EFFINGHAM, IL
LICENSE #184.003222

USER NAME = SBales	DESIGNED -	REVISED -
	DRAWN -	REVISED -
PLOT SCALE = 0.16666633 ' / In.	CHECKED -	REVISED -
PLOT DATE = 12/11/2024	DATE -	REVISED -

STATE OF ILLINOIS
DEPARTMENT OF TRANSPORTATION

CROSS SECTIONS
IL 13 WB

SCALE: 1"=10' | SHEET 42 OF 76 SHEETS | STA. | TO STA.

F.A.P. RTE.	SECTION	COUNTY	TOTAL SHEETS	SHEET NO.
331	(1-4)R-5,RS-2,B-1,B-2,B-3,B-4	WILLIAMSON	519	405
		CONTRACT NO. 78373		
		ILLINOIS	FED. AID PROJECT	

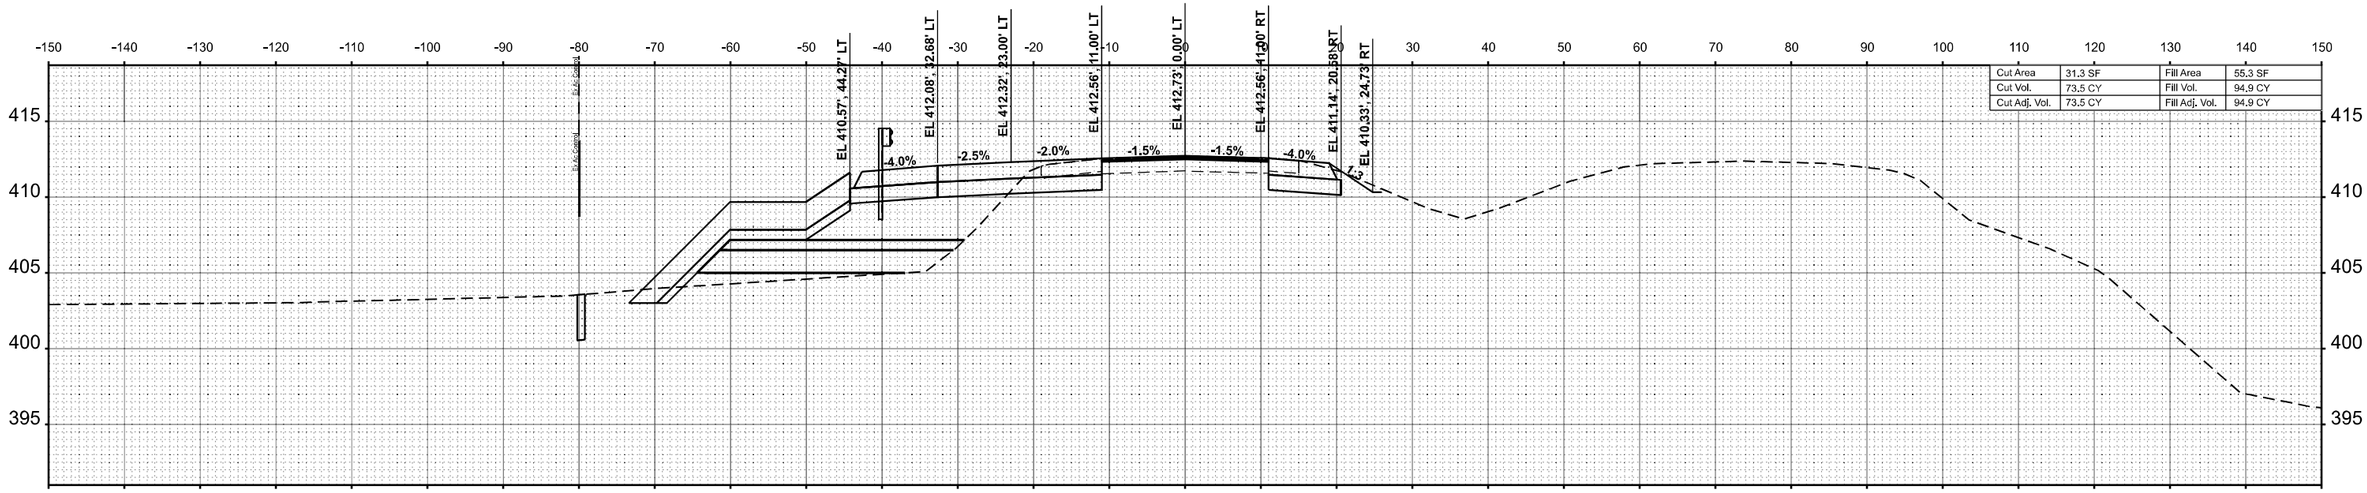

STA 328+00.00

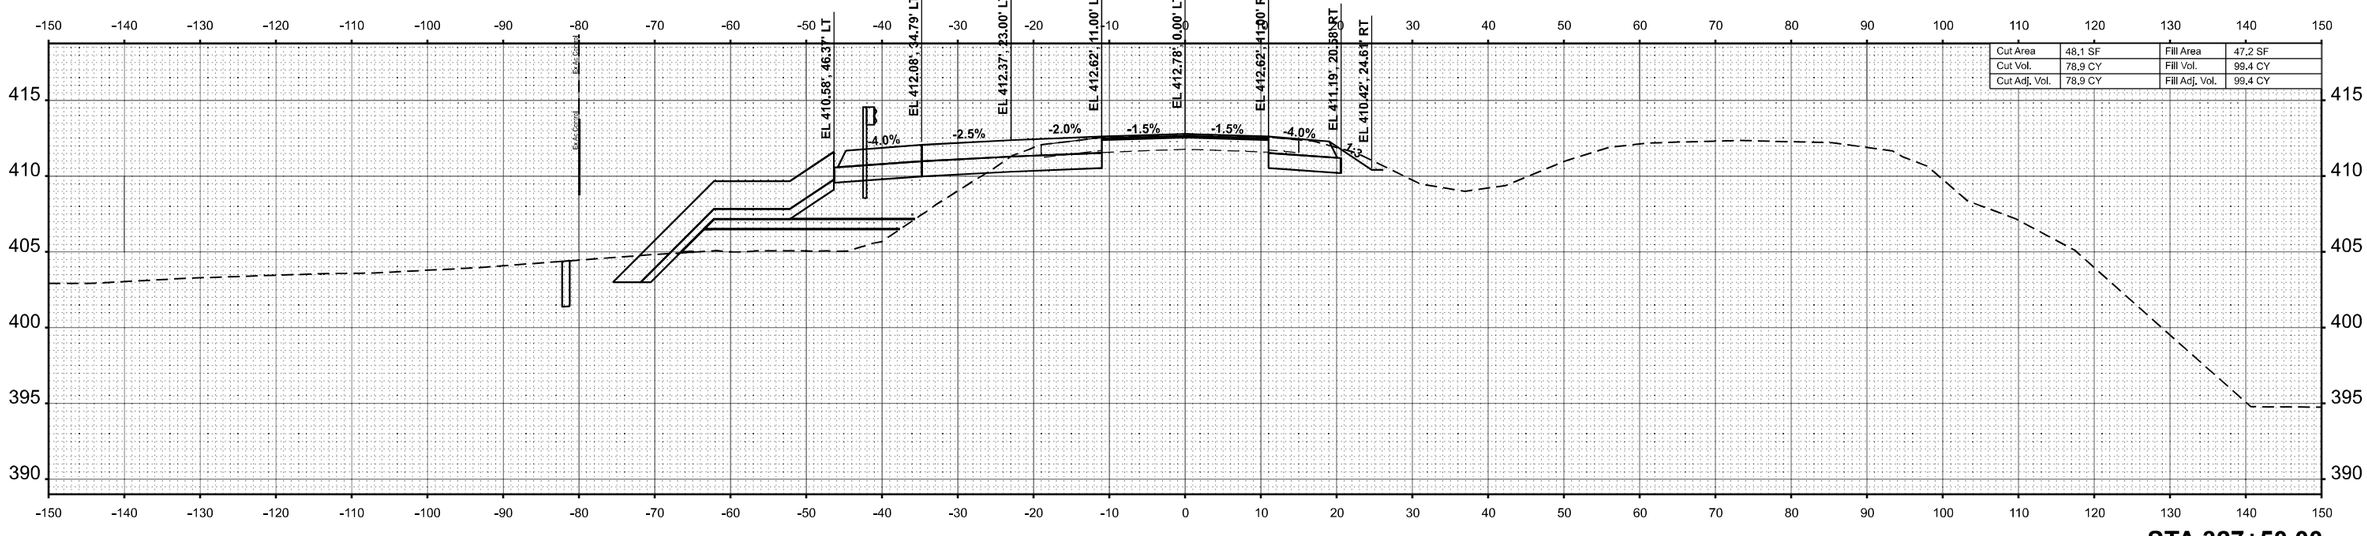

STA 327+50.00

FINAL SURVEY — NOTE BOOK — NO. — SURVEYED — PLOTTED — TEMPLATE — AREAS — AREAS CHECKED — BY — DATE

ORIGINAL SURVEY — NOTE BOOK — NO. — SURVEYED — PLOTTED — TEMPLATE — AREAS — AREAS CHECKED — BY — DATE

MODEL: 13WB_4 - 327+50.00 R2 [Sheet]
FILE NAME: P:\5XX\50X\X51\XX\5000 - IDOT PTB 200+\338 D9 IL 13 Grab Orchard Bridges\02a-Trans\CAD\Project Drawings\D978373-ORD-XSec-Westbound.dgn

CIVIL DESIGN, INC.
WBE / DBE
EFFINGHAM, IL
LICENSE #184.003222

USER NAME = SBales	DESIGNED -	REVISED -
	DRAWN -	REVISED -
PLOT SCALE = 0.16666633 ' / In.	CHECKED -	REVISED -
PLOT DATE = 12/11/2024	DATE -	REVISED -

STATE OF ILLINOIS
DEPARTMENT OF TRANSPORTATION

CROSS SECTIONS
IL 13 WB

SCALE: 1"=10' | SHEET 43 OF 76 SHEETS | STA. | TO STA.

F.A.P. RTE.	SECTION	COUNTY	TOTAL SHEETS	SHEET NO.
331	(1-4)R-5,RS-2,B-1,B-2,B-3,B-4	WILLIAMSON	519	406
		CONTRACT NO. 78373		
		ILLINOIS	FED. AID PROJECT	

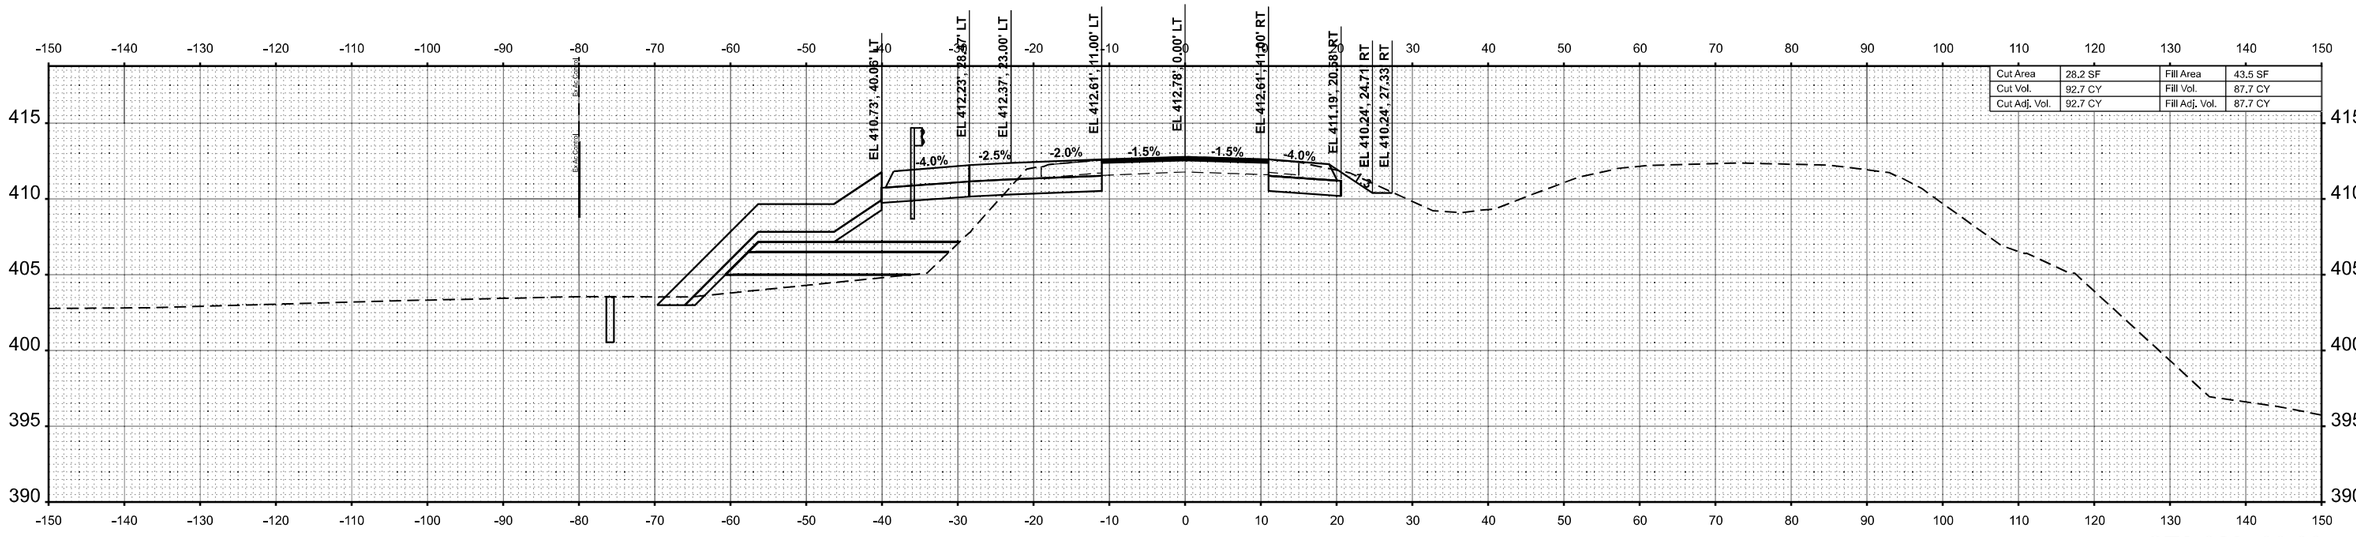

STA 329+00.00

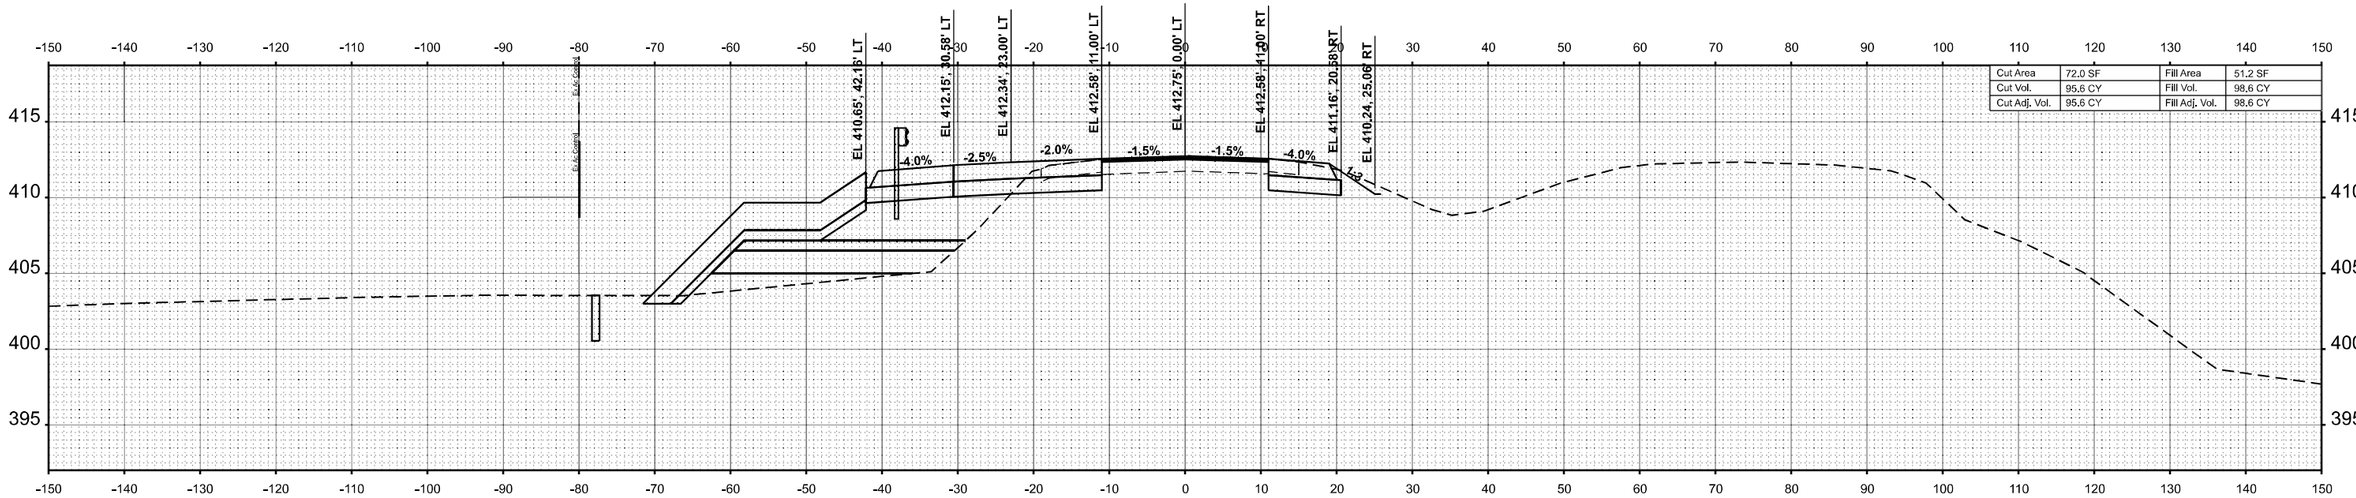

STA 328+50.00

FINAL SURVEY — NOTE BOOK — NO. — BY — DATE
SURVEYED — PLOTTED — TEMPLATE — AREAS — AREAS CHECKED

ORIGINAL SURVEY — NOTE BOOK — NO. — BY — DATE
SURVEYED — PLOTTED — TEMPLATE — AREAS — AREAS CHECKED

MODEL: 13WB_4 - 328+50.00 R2 [Sheet]
FILE NAME: P:\5XXX\50\X-5\XX5000 - IDOT PTB 200-098 D9 IL 13 Crab Orchard Bridges\28-Trans\CAD\Project Drawings\D978373-CRD-XSec-Westbound.dgn

CIVIL DESIGN, INC.
WBE | DBE
EFFINGHAM, IL
LICENSE #184.003222

USER NAME = SBales	DESIGNED -	REVISED -	
	DRAWN -	REVISED -	
PLOT SCALE = 0.16666633 ' / In.	CHECKED -	REVISED -	
PLOT DATE = 12/11/2024	DATE -	REVISED -	

STATE OF ILLINOIS
DEPARTMENT OF TRANSPORTATION

CROSS SECTIONS
IL 13 WB

SCALE: 1"=10' | SHEET 44 OF 76 SHEETS | STA. | TO STA.

F.A.P. RTE.	SECTION	COUNTY	TOTAL SHEETS	SHEET NO.
331	(1-4)R-5,RS-2,B-1,B-2,B-3,B-4	WILLIAMSON	519	407
		CONTRACT NO. 78373		
		ILLINOIS	FED. AID PROJECT	

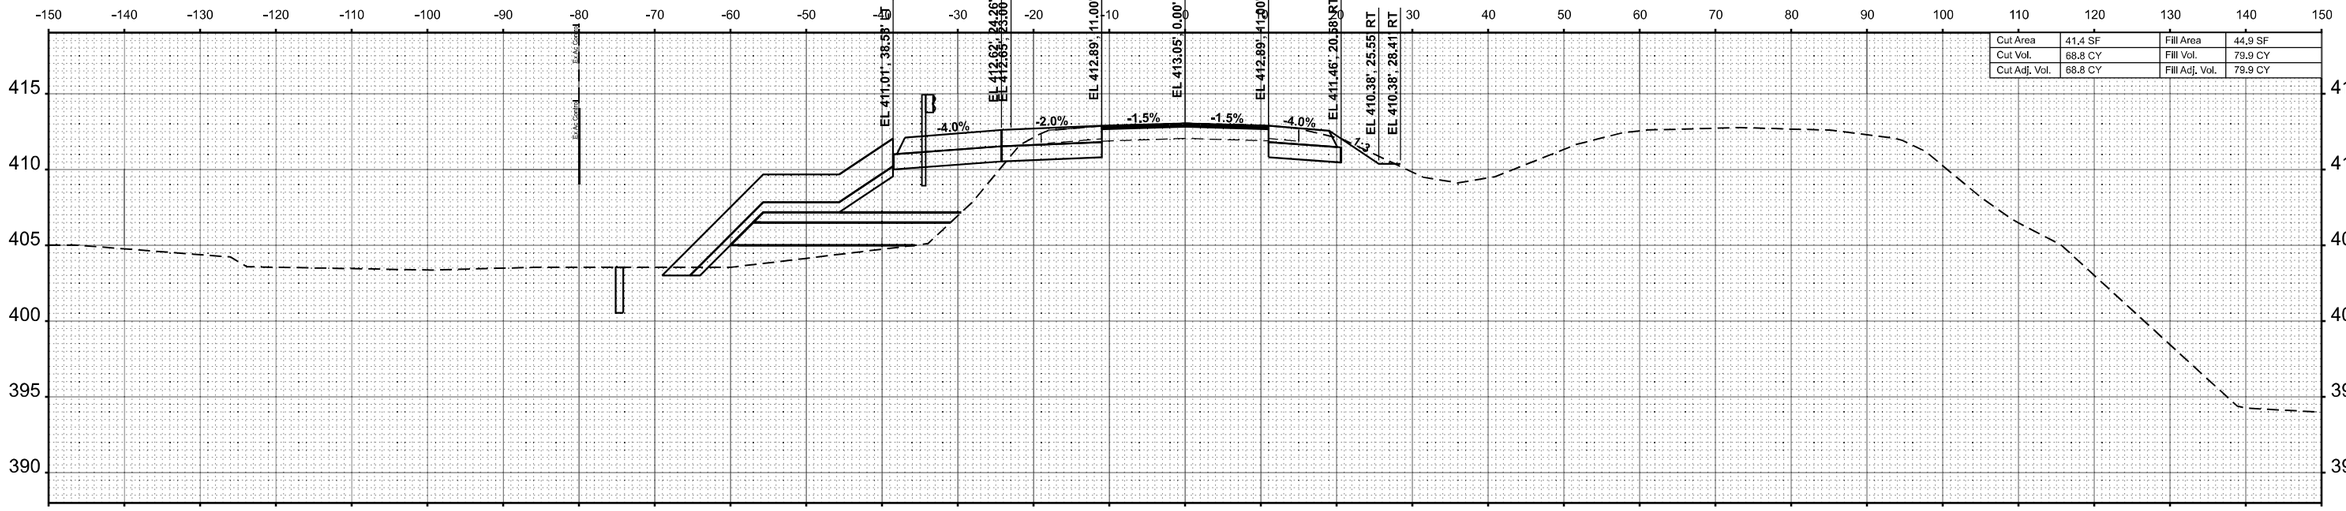

STA 330+00.00

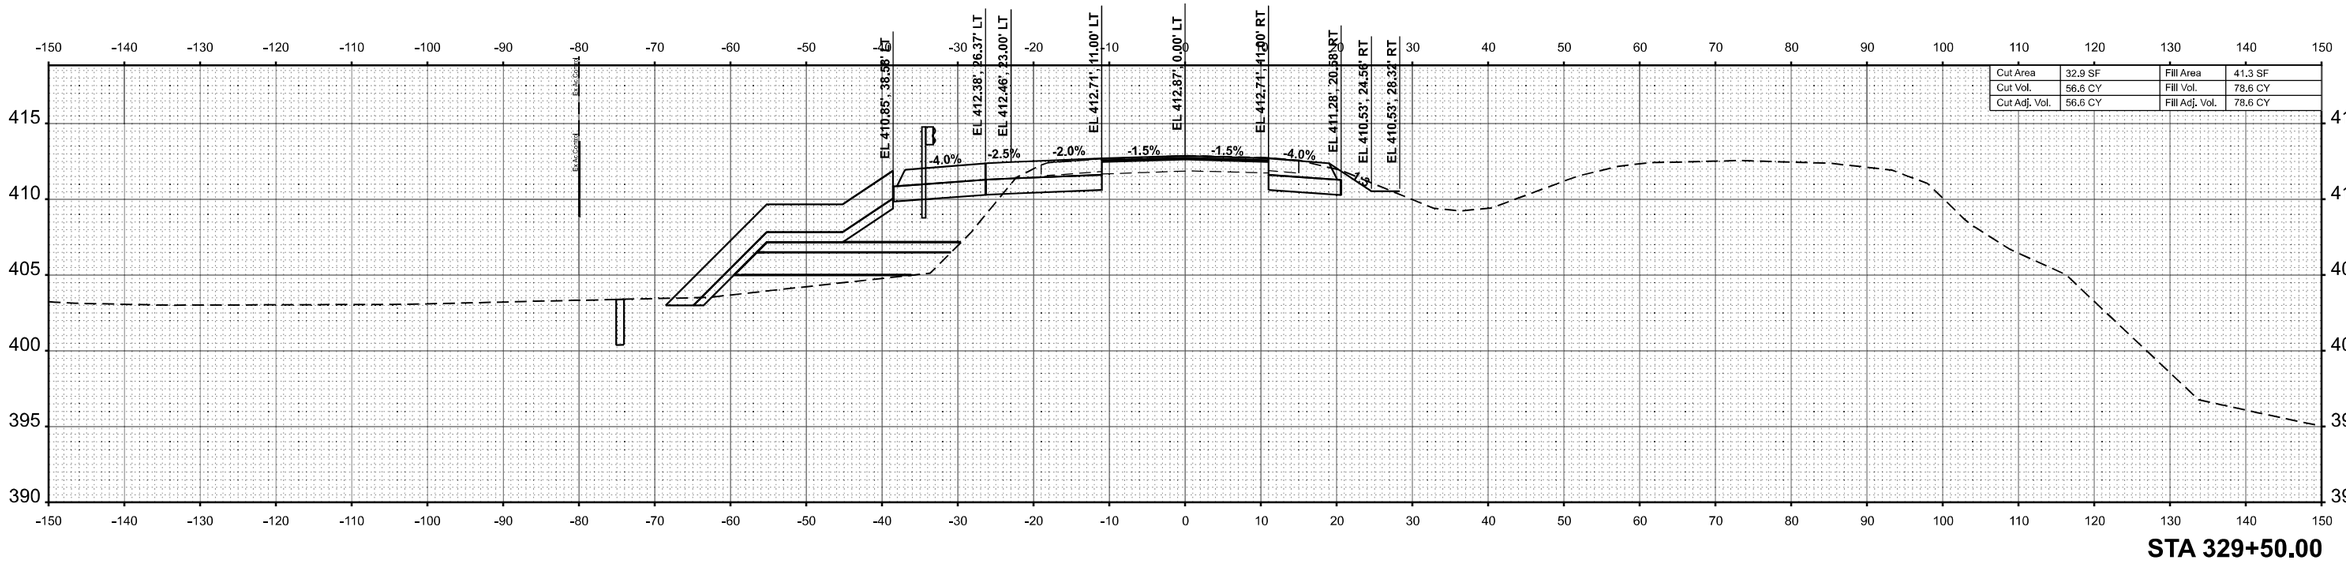

STA 329+50.00

FINAL SURVEY — NOTE BOOK — NO. — SURVEYED — PLOTTED — TEMPLATE — AREAS — AREAS CHECKED — BY — DATE

ORIGINAL SURVEY — NOTE BOOK — NO. — SURVEYED — PLOTTED — TEMPLATE — AREAS — AREAS CHECKED — BY — DATE

MODEL: 13WB_4 - 329+50.00 R2 (Sheet)
FILE NAME: P:\5XXX\50XX\51XX\5000 - IDOT PTB 200-238 D9 IL 13 Crab Orchard Bridges\26a-Trans\CAD Project Drawings\D9787373-CRD-X3Sec-Westbound.dgn

CIVIL DESIGN, INC.
WBE | DBE
EFFINGHAM, IL
LICENSE #184.003222

USER NAME = SBales	DESIGNED -	REVISED -	
	DRAWN -	REVISED -	
PLOT SCALE = 0.16666633 ' / In.	CHECKED -	REVISED -	
PLOT DATE = 12/11/2024	DATE -	REVISED -	

STATE OF ILLINOIS
DEPARTMENT OF TRANSPORTATION

CROSS SECTIONS
IL 13 WB

SCALE: 1"=10' | SHEET 45 OF 76 SHEETS | STA. | TO STA.

F.A.P. RTE.	SECTION	COUNTY	TOTAL SHEETS	SHEET NO.
331	(1-4)R-5,RS-2,B-1,B-2,B-3,B-4	WILLIAMSON	519	408
		CONTRACT NO. 78373		
	ILLINOIS	FED. AID PROJECT		

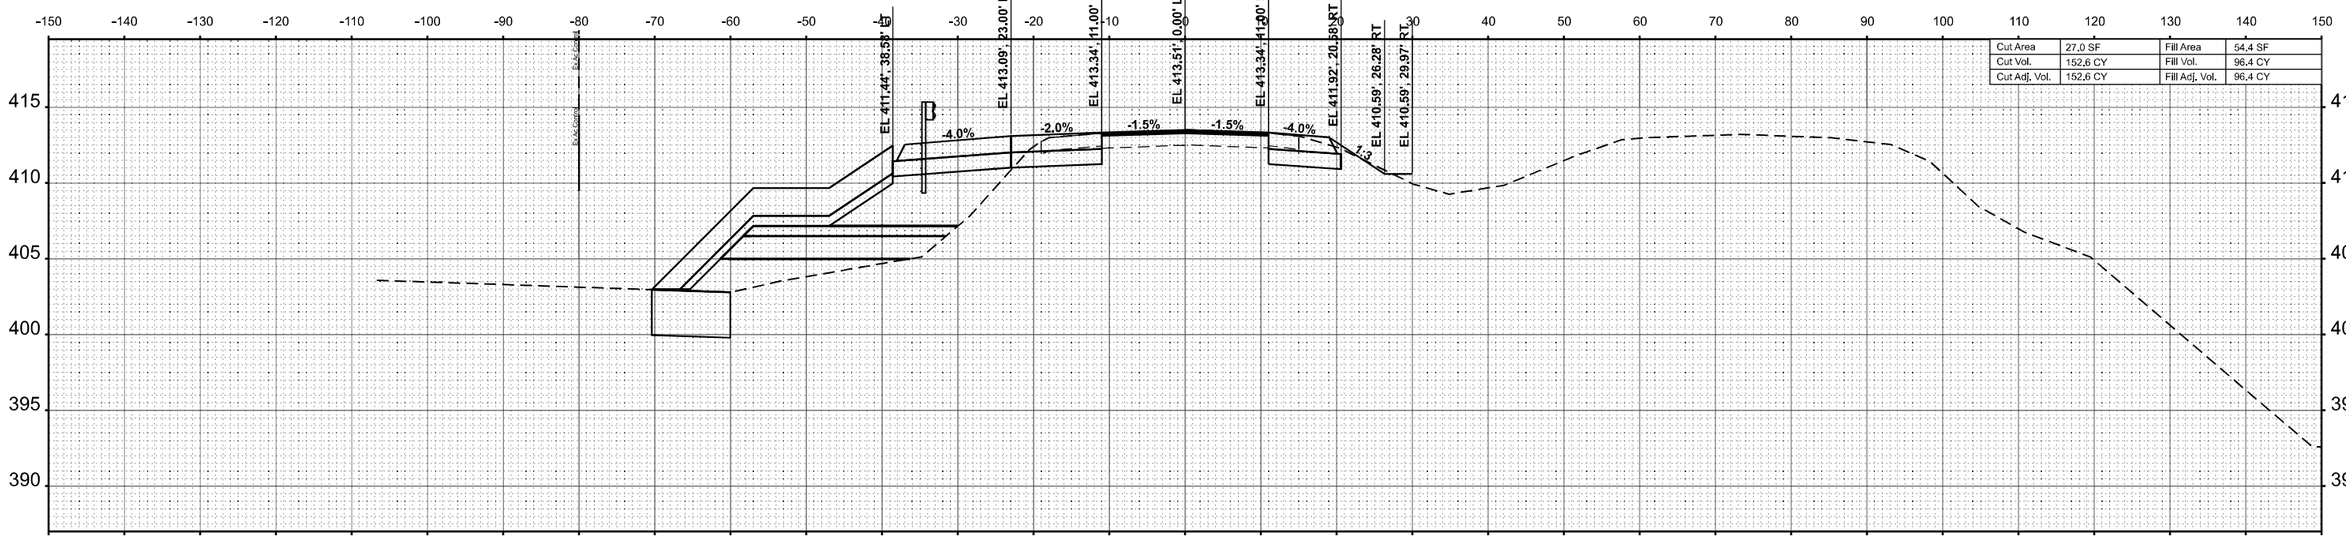

STA 331+00.00

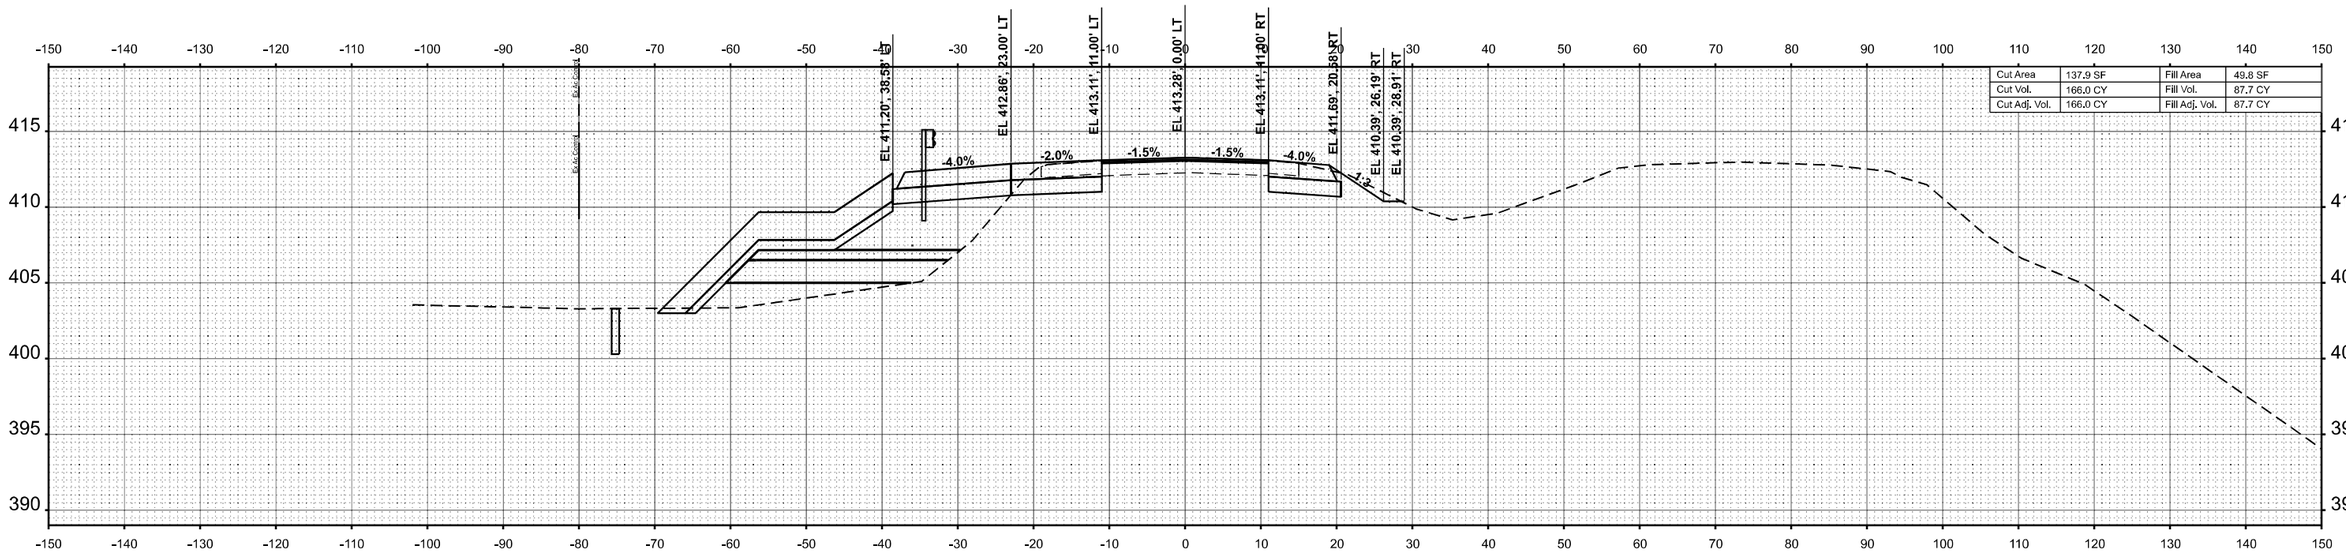

STA 330+50.00

FINAL SURVEY — NOTE BOOK — NO. — SURVEYED — PLOTTED — TEMPLATE — AREAS — AREAS CHECKED — BY — DATE

ORIGINAL SURVEY — NOTE BOOK — NO. — SURVEYED — PLOTTED — TEMPLATE — AREAS — AREAS CHECKED — BY — DATE

MODEL: 13WB_4 - 330+50.00 R2 [Sheet]
FILE NAME: P:\5XXX\50XX\5\1XX\5000 - IDOT PTB 200-238 D9 IL 13 Crab Orchard Bridges\32e-TransCAD\Project Drawings\D9783737x2RD-XSec-Westbound.dgn

CIVIL DESIGN, INC.
WBE | DBE
EFFINGHAM, IL
LICENSE #184.003222

USER NAME = SBales	DESIGNED -	REVISED -
	DRAWN -	REVISED -
PLOT SCALE = 0.16666633 ' / In.	CHECKED -	REVISED -
PLOT DATE = 12/11/2024	DATE -	REVISED -

STATE OF ILLINOIS
DEPARTMENT OF TRANSPORTATION

CROSS SECTIONS
IL 13 WB

SCALE: 1"=10' | SHEET 46 OF 76 SHEETS | STA. | TO STA.

F.A.P. RTE.	SECTION	COUNTY	TOTAL SHEETS	SHEET NO.
331	(1-4)R-5,RS-2,B-1,B-2,B-3,B-4	WILLIAMSON	519	409
		CONTRACT NO. 78373		
		ILLINOIS	FED. AID PROJECT	

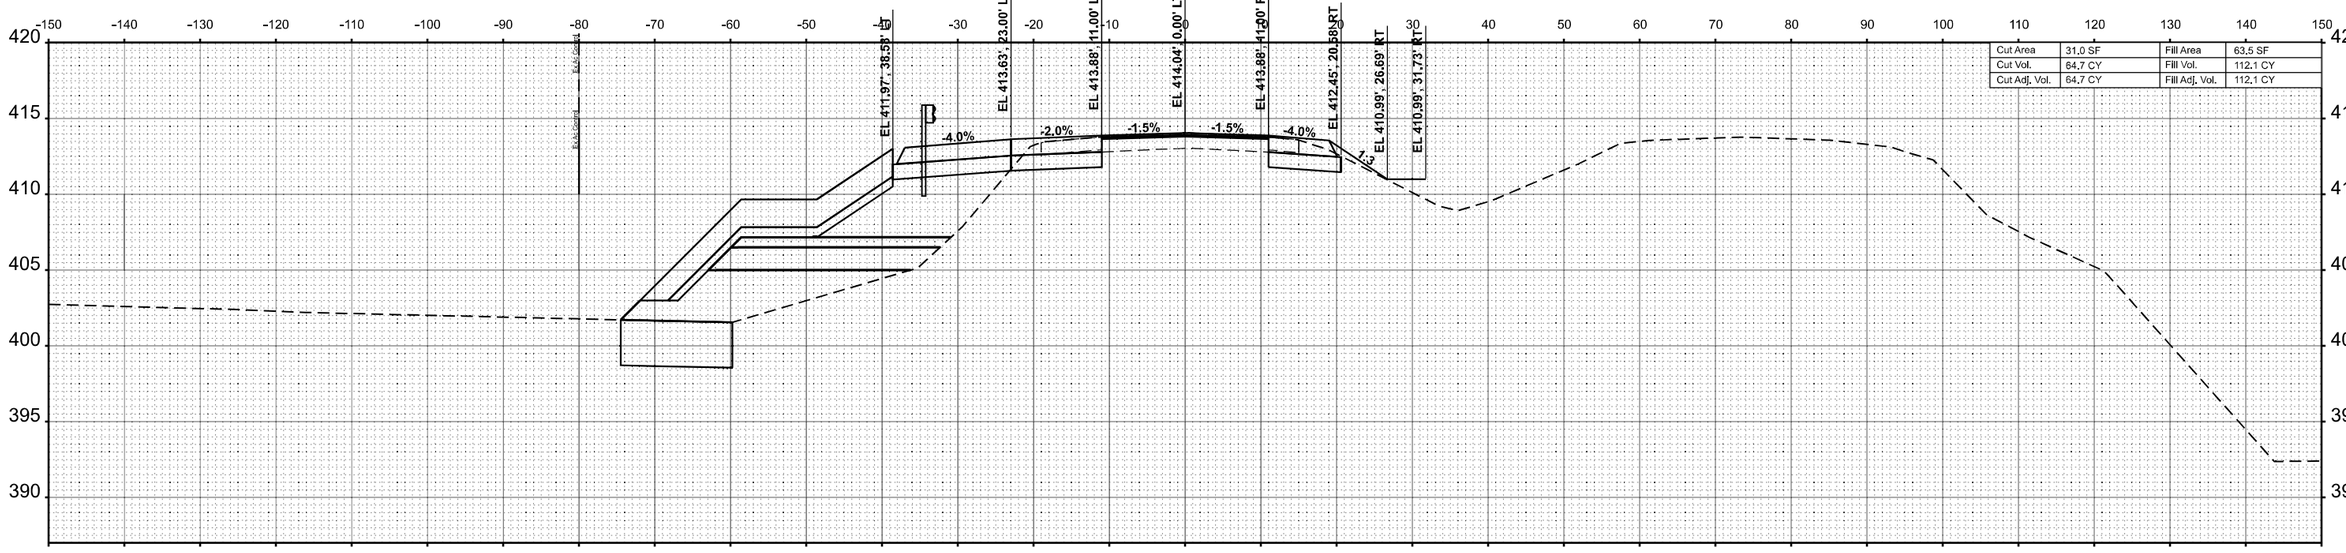

STA 332+00.00

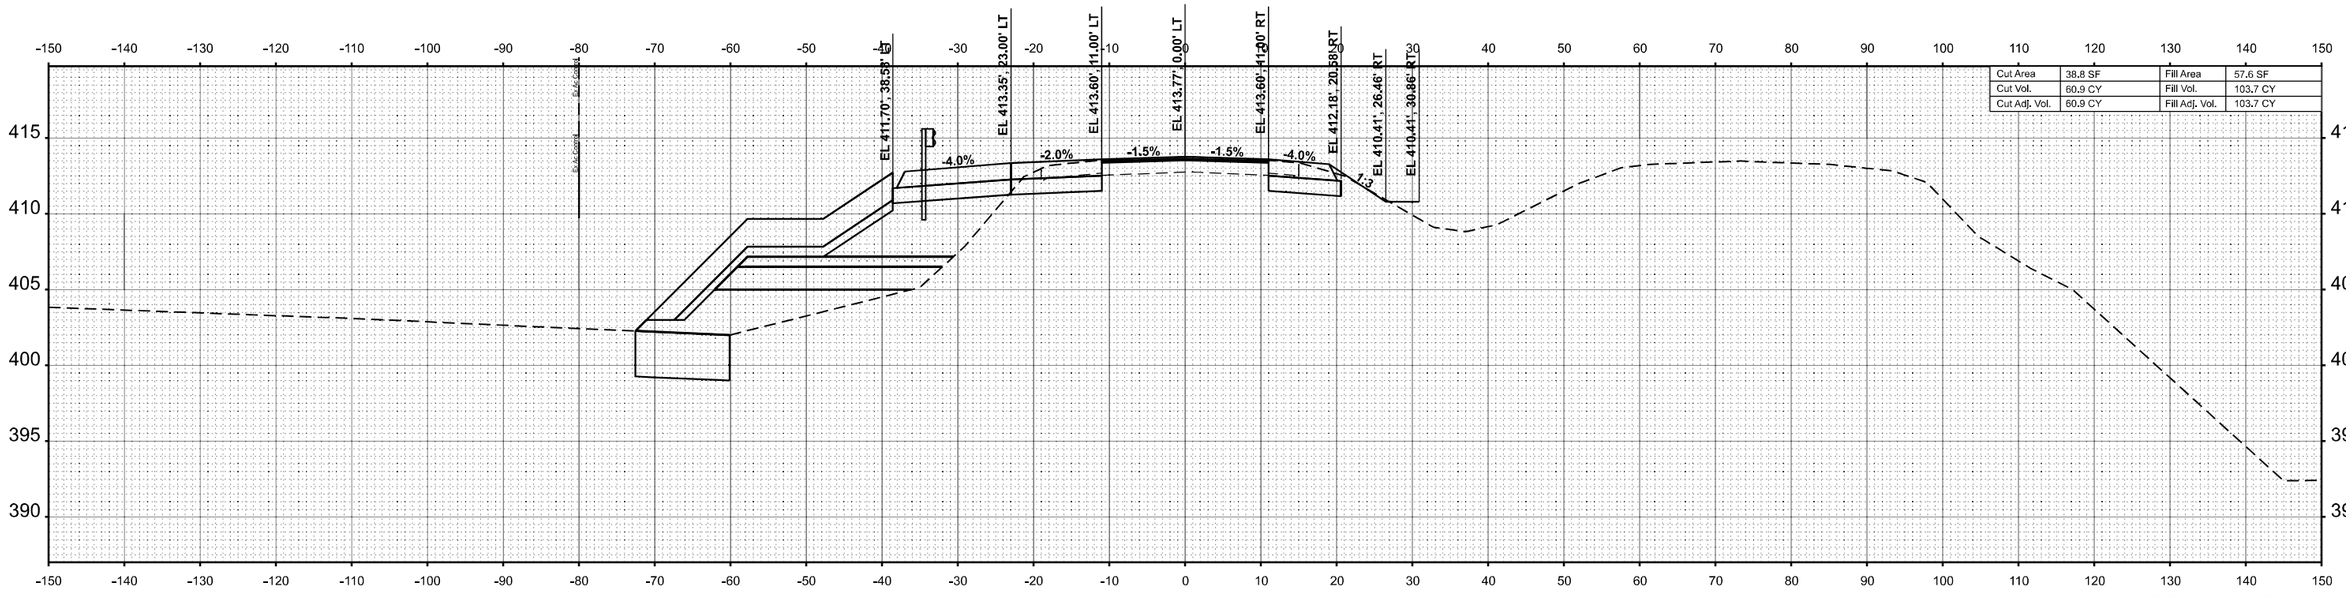

STA 331+50.00

FINAL SURVEY | NOTE BOOK | NO. | SURVEYED | PLOTTED | TEMPLATE | AREAS | AREAS CHECKED | BY | DATE

ORIGINAL SURVEY | NOTE BOOK | NO. | SURVEYED | PLOTTED | TEMPLATE | AREAS | AREAS CHECKED | BY | DATE

MODEL: 13WB_4 - 331+50.00 R2 [Sheet]
FILE NAME: P:\5XX\50X\5X1\XX15000 - IDOT PTB 200+208 D9 IL 13 Crab Orchard Bridges\28-Trans\CAD\Project Drawings\D978373-ORD-XSec-Westbound.dgn

CIVIL DESIGN, INC.
WBE | DBE
EFFINGHAM, IL
LICENSE #184.003222

USER NAME = SBales	DESIGNED -	REVISED -	
	DRAWN -	REVISED -	
PLOT SCALE = 0.16666633 ' / In.	CHECKED -	REVISED -	
PLOT DATE = 12/11/2024	DATE -	REVISED -	

STATE OF ILLINOIS
DEPARTMENT OF TRANSPORTATION

CROSS SECTIONS
IL 13 WB

SCALE: 1"=10' | SHEET 47 OF 76 SHEETS | STA. | TO STA.

F.A.P. RTE.	SECTION	COUNTY	TOTAL SHEETS	SHEET NO.
331	(1-4)R-5,RS-2,B-1,B-2,B-3,B-4	WILLIAMSON	519	410
		CONTRACT NO. 78373		
	ILLINOIS	FED. AID PROJECT		

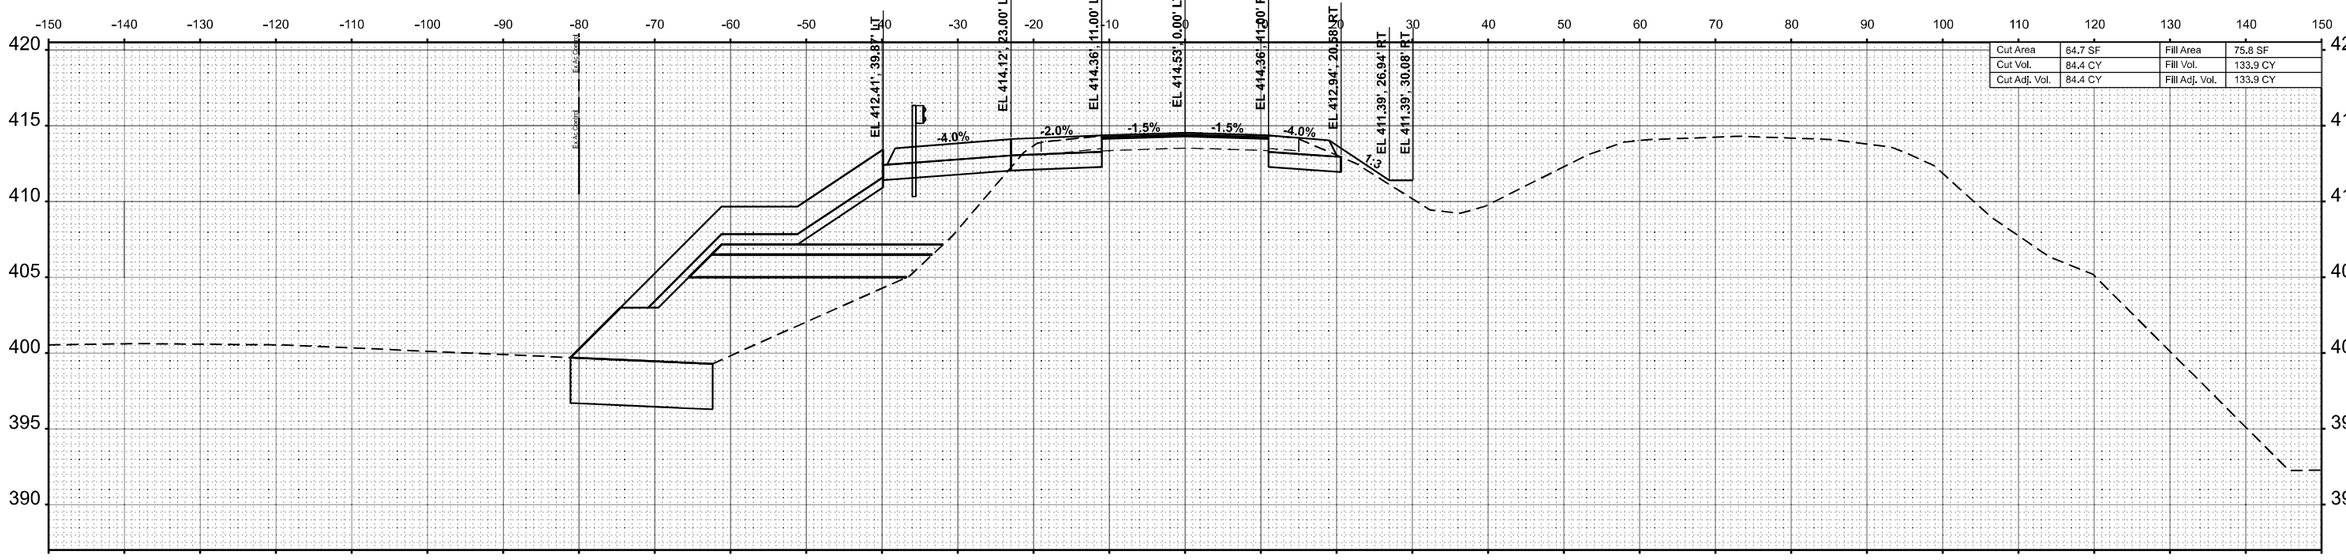

STA 333+00.00

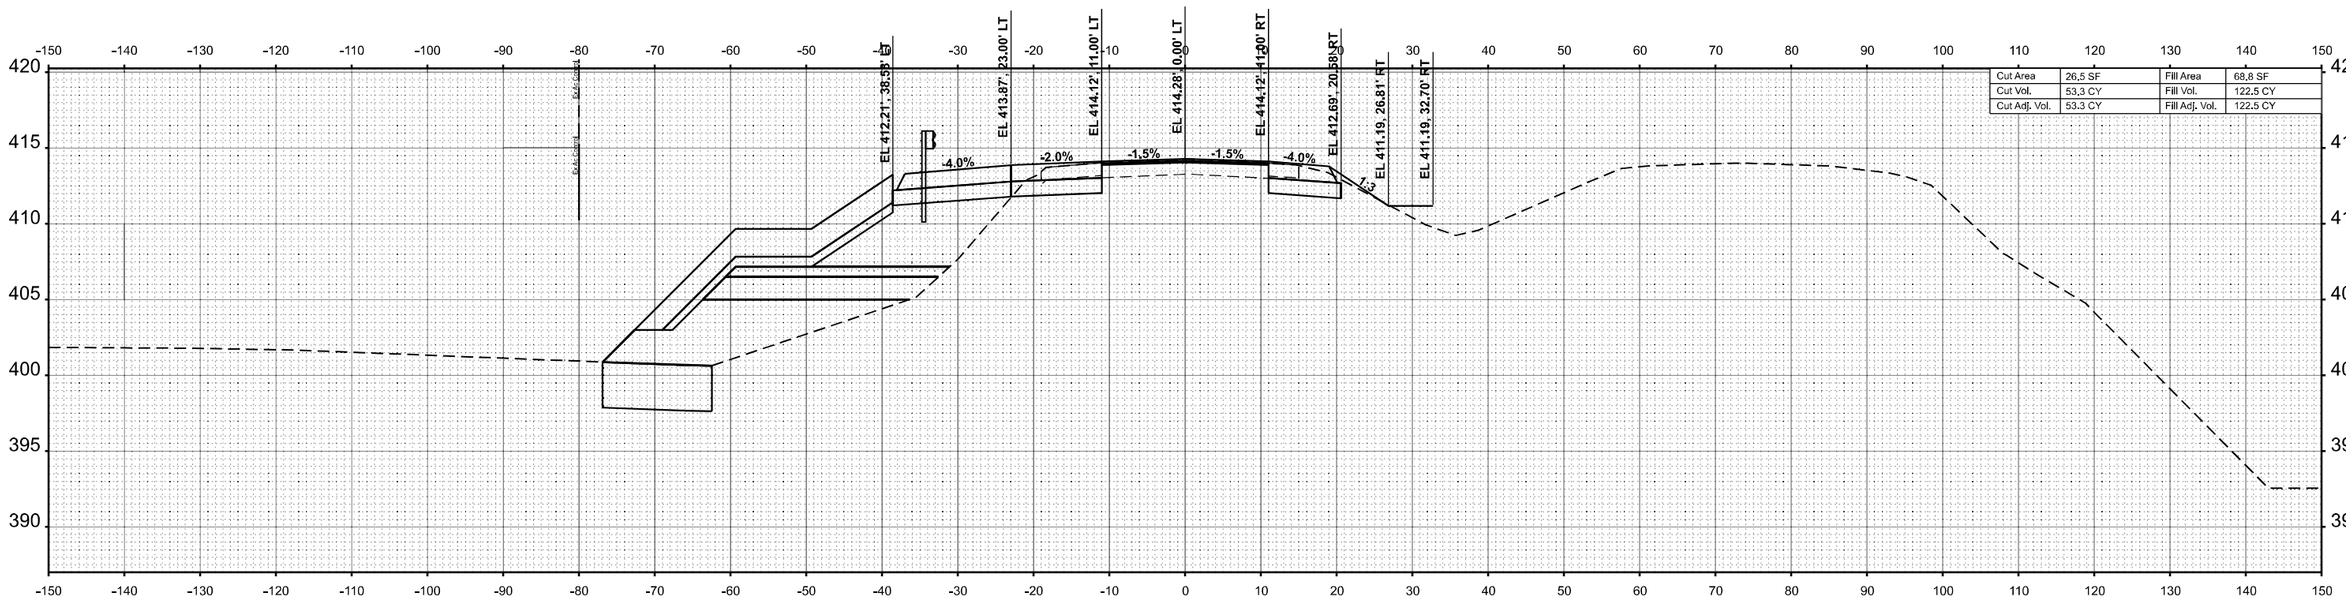

STA 332+50.00

FINAL SURVEY | NOTE BOOK | NO. | SURVEYED | PLOTTED | TEMPLATE | AREAS | AREAS CHECKED | BY | DATE

ORIGINAL SURVEY | NOTE BOOK | NO. | SURVEYED | PLOTTED | TEMPLATE | AREAS | AREAS CHECKED | BY | DATE

MODEL: 13WB_4 - 332+50.00 R2 [Sheet]
FILE NAME: P:\5XXX\50\XX-51\XX5000 - IDOT PTB 200+098 D9 IL 13 Crab Orchard Bridges\28-Trans\CAD\Project Drawings\D9783773-CRD-XSec-Westbound.dgn

CIVIL DESIGN, INC.
WBE | DBE
EFFINGHAM, IL
LICENSE #184.003222

USER NAME = SBales	DESIGNED -	REVISED -	
	DRAWN -	REVISED -	
PLOT SCALE = 0.16666633 ' / In.	CHECKED -	REVISED -	
PLOT DATE = 12/11/2024	DATE -	REVISED -	

STATE OF ILLINOIS
DEPARTMENT OF TRANSPORTATION

CROSS SECTIONS
IL 13 WB

SCALE: 1"=10' | SHEET 48 OF 76 SHEETS | STA. | TO STA.

F.A.P. RTE.	SECTION	COUNTY	TOTAL SHEETS	SHEET NO.
331	(1-4)R-5,RS-2,B-1,B-2,B-3,B-4	WILLIAMSON	519	411
		CONTRACT NO. 78373		
		ILLINOIS	FED. AID PROJECT	

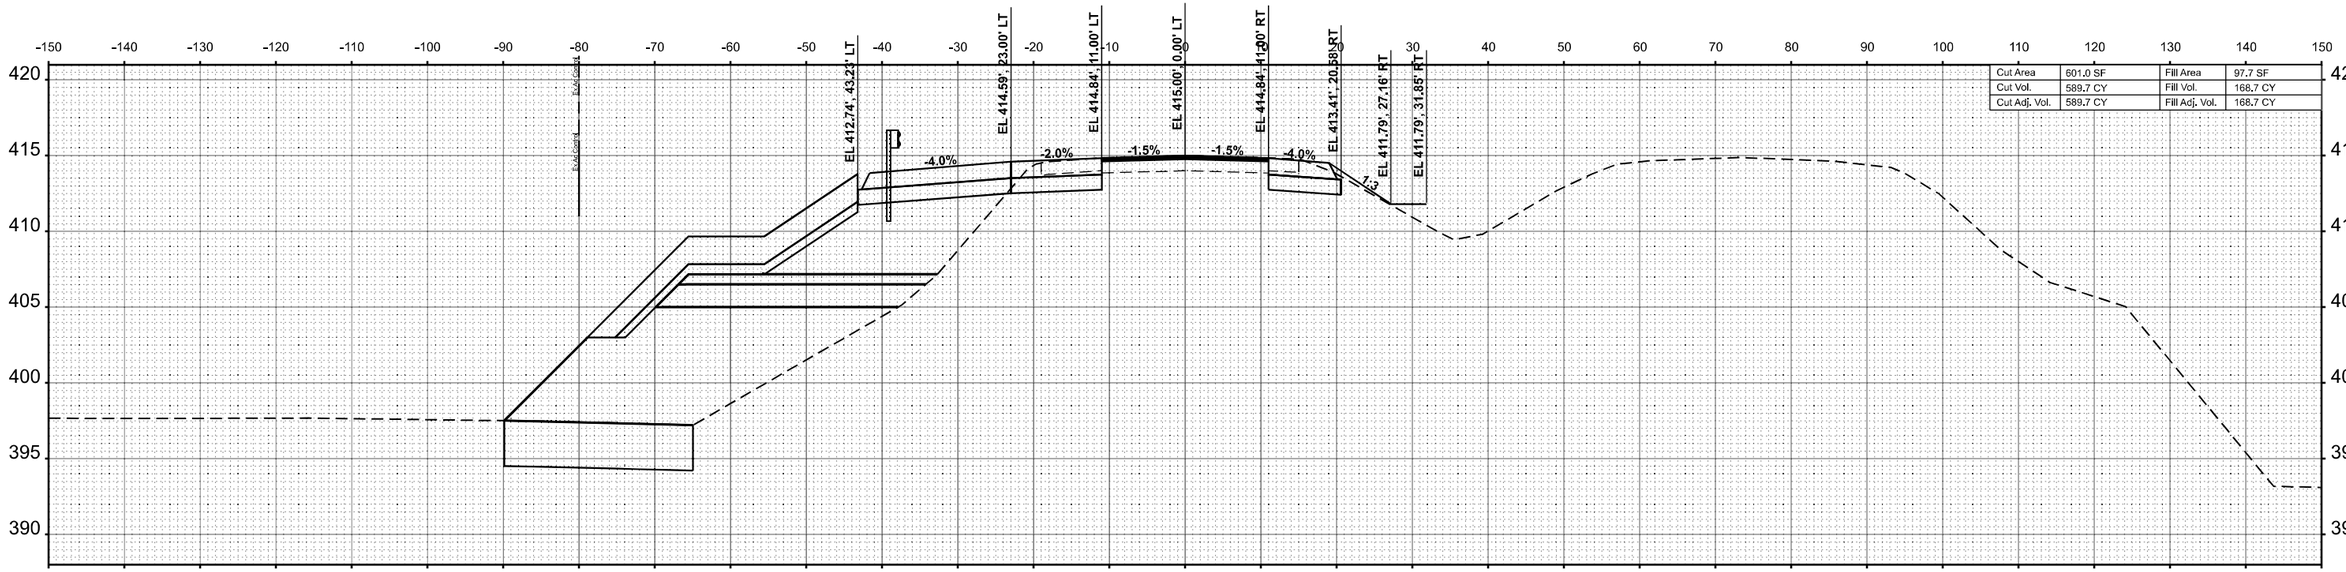

STA 334+00.00

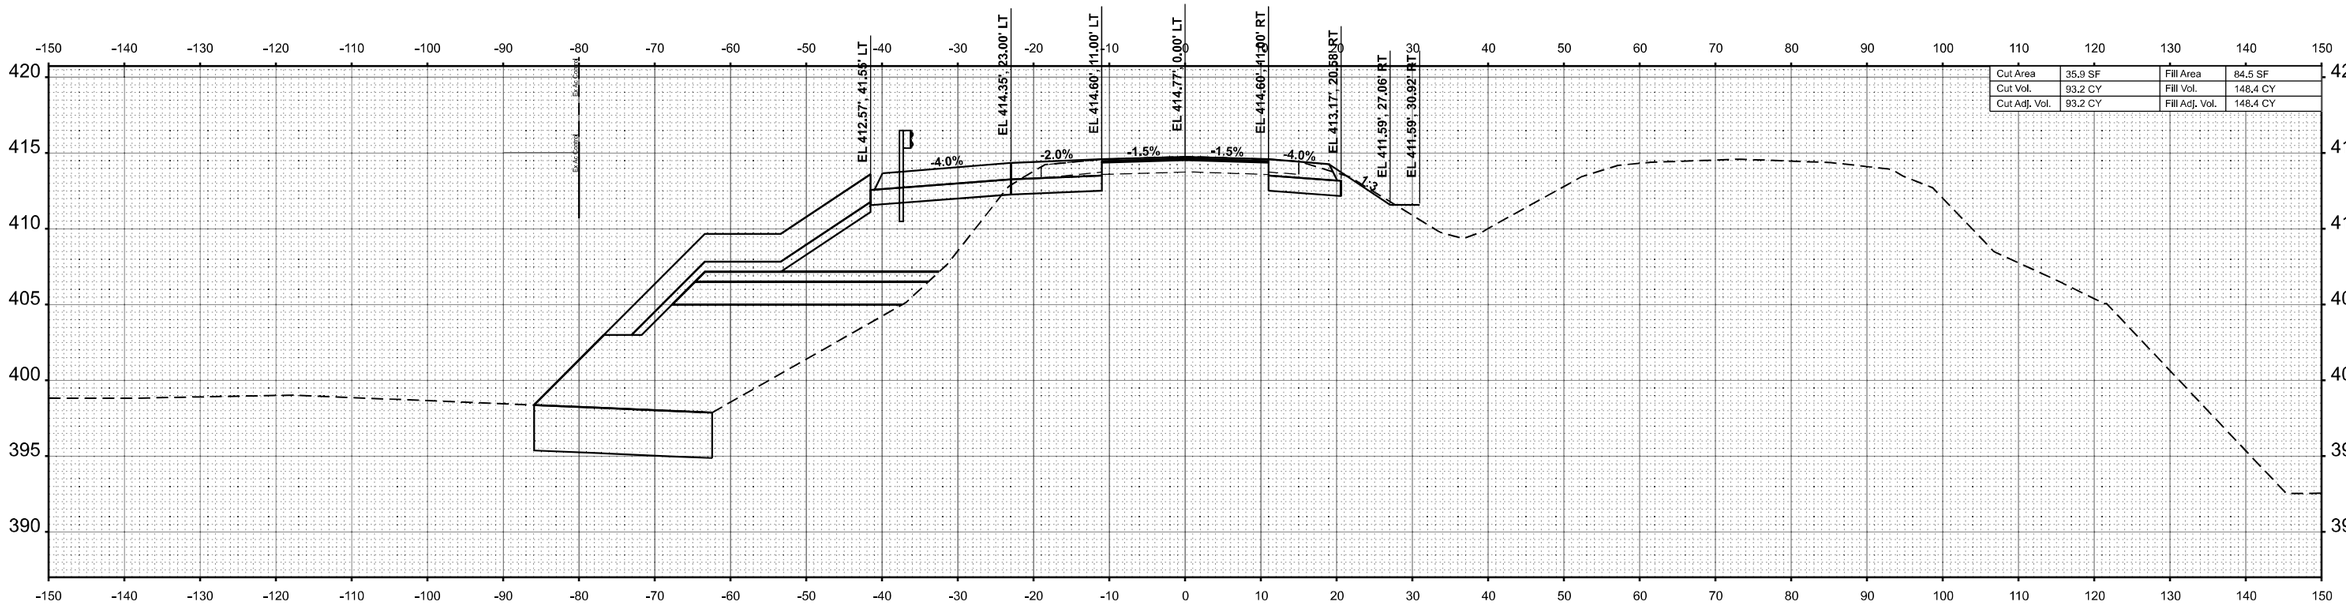

STA 333+50.00

FINAL SURVEY | NOTE BOOK | NO. | SURVEYED | PLOTTED | TEMPLATE | AREAS | AREAS CHECKED | BY | DATE

ORIGINAL SURVEY | NOTE BOOK | NO. | SURVEYED | PLOTTED | TEMPLATE | AREAS | AREAS CHECKED | BY | DATE

MODEL: 13WB_4 - 333+50.00 R2 (Sheet)
FILE NAME: P:\5XX\560X\5-01XX\5000 - IDOT PTB 200+\038 D9 IL 13 Orab Orchard Bridges\28-Trans\CAD-Project Drawings\D978373-ORB-XSec-Westbound.dgn

CIVIL DESIGN, INC.
WBE | DBE
EFFINGHAM, IL
LICENSE #184.003222

USER NAME = SBales	DESIGNED -	REVISED -
	DRAWN -	REVISED -
PLOT SCALE = 0.16666633 ' / In.	CHECKED -	REVISED -
PLOT DATE = 12/11/2024	DATE -	REVISED -

STATE OF ILLINOIS
DEPARTMENT OF TRANSPORTATION

CROSS SECTIONS
IL 13 WB

SCALE: 1"=10' | SHEET 49 OF 76 SHEETS | STA. | TO STA.

F.A.P. RTE.	SECTION	COUNTY	TOTAL SHEETS	SHEET NO.
331	(1-4)R-5,RS-2,B-1,B-2,B-3,B-4	WILLIAMSON	519	412
		CONTRACT NO. 78373		
	ILLINOIS	FED. AID PROJECT		

Cut Area	0.0 SF	Fill Area	0.0 SF
Cut Vol.	189.7 CY	Fill Vol.	273.3 CY
Cut Adj. Vol.	189.7 CY	Fill Adj. Vol.	273.3 CY

STA 335+00.00

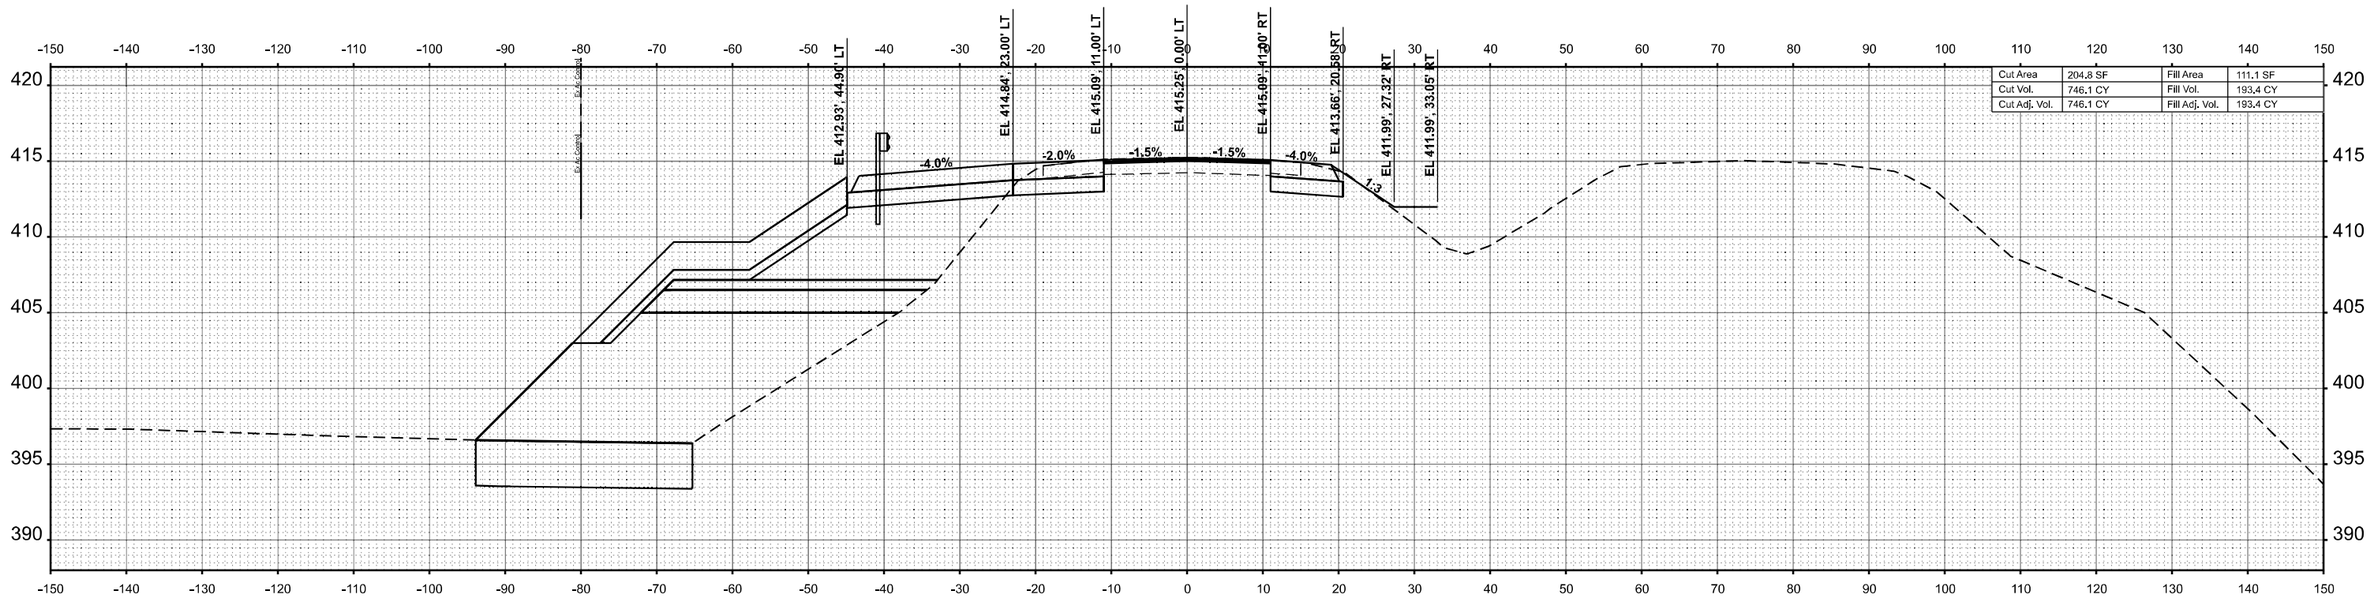

Cut Area	204.8 SF	Fill Area	111.1 SF
Cut Vol.	746.1 CY	Fill Vol.	193.4 CY
Cut Adj. Vol.	746.1 CY	Fill Adj. Vol.	193.4 CY

STA 334+50.00

FINAL SURVEY — NOTE BOOK — NO. — SURVEYED — PLOTTED — TEMPLATE — AREAS — AREAS CHECKED — BY — DATE

ORIGINAL SURVEY — NOTE BOOK — NO. — SURVEYED — PLOTTED — TEMPLATE — AREAS — AREAS CHECKED — BY — DATE

MODEL: 13WB_4 - 334+50.00 R2 [Sheet]
FILE NAME: P:\5XX\X50\X5X1\X015000 - IDOT PTB 200-038 D9 IL 13 Crab Orchard Bridges\02\8-Trans\CAD\Project Drawings\D978373-CRD-XSec-Westbound.dgn

CIVIL DESIGN, INC.
WBE / DBE
EFFINGHAM, IL
LICENSE #184.003222

USER NAME = SBales	DESIGNED -	REVISED -	
	DRAWN -	REVISED -	
PLOT SCALE = 0.16666633 ' / In.	CHECKED -	REVISED -	
PLOT DATE = 12/11/2024	DATE -	REVISED -	

STATE OF ILLINOIS
DEPARTMENT OF TRANSPORTATION

CROSS SECTIONS
IL 13 WB

SCALE: 1"=10' | SHEET 50 OF 76 SHEETS | STA. | TO STA.

F.A.P. RTE.	SECTION	COUNTY	TOTAL SHEETS	SHEET NO.
331	(1-4)R-5,RS-2,B-1,B-2,B-3,B-4	WILLIAMSON	519	413
		CONTRACT NO. 78373		
		ILLINOIS	FED. AID PROJECT	

FINAL SURVEY	NOTE BOOK	NO.
SURVEYED		
PLOTTED		
TEMPLATE		
AREAS		
AREAS CHECKED		

BY	DATE

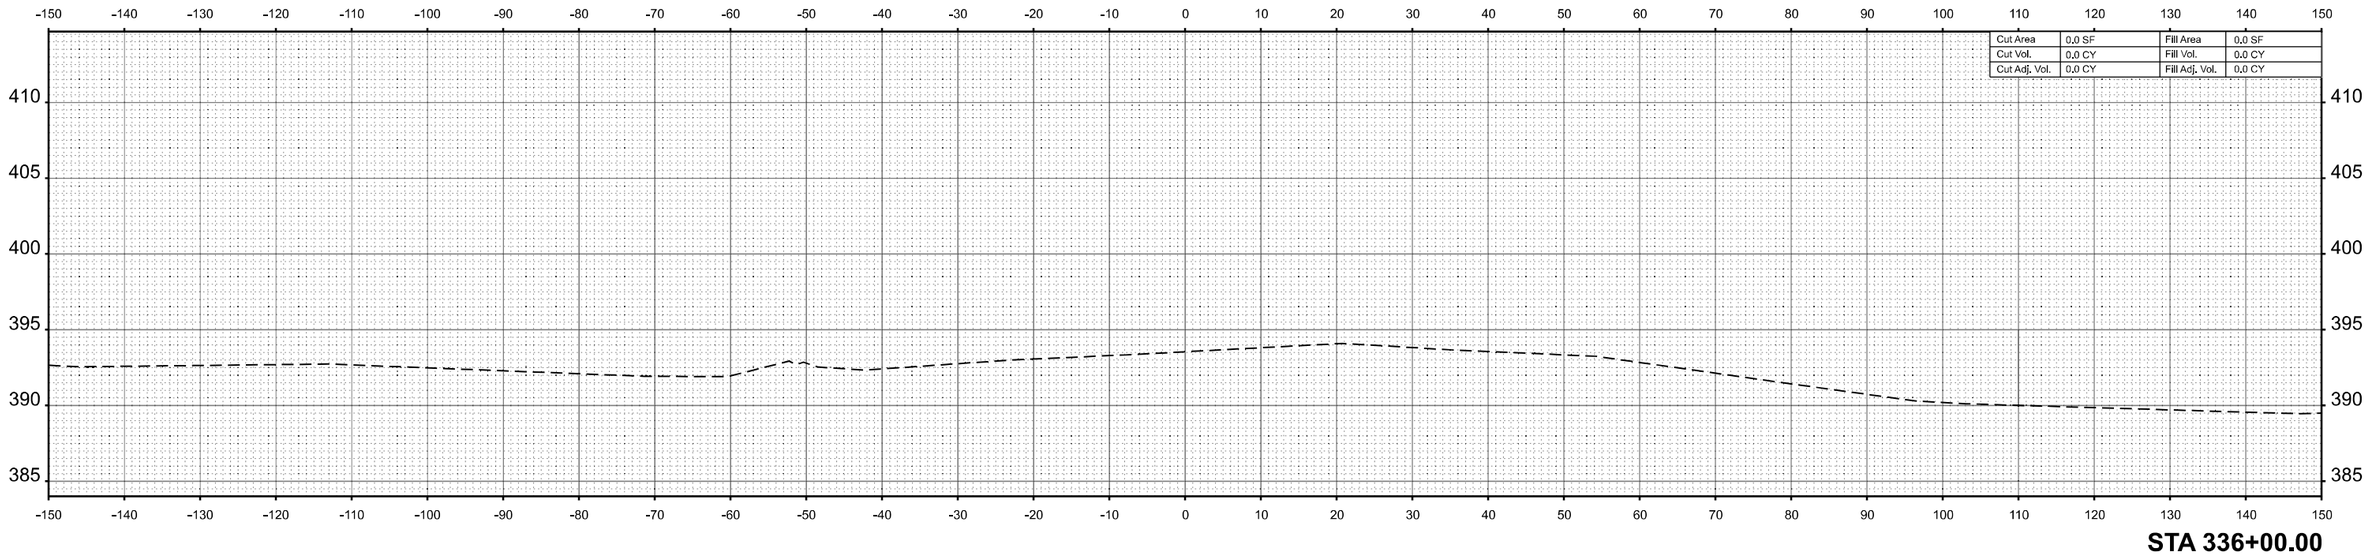

STA 336+00.00

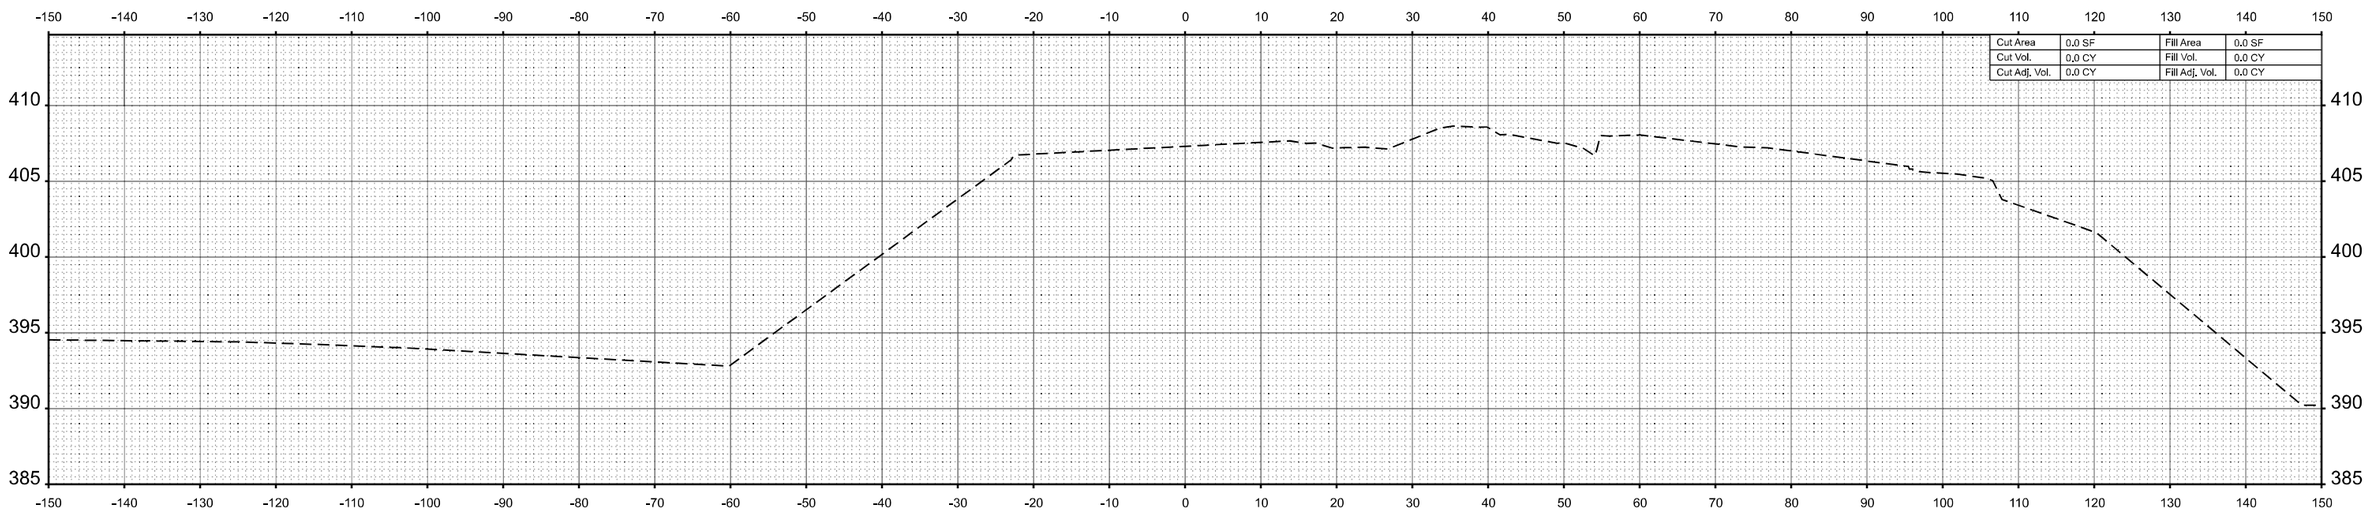

STA 335+50.00

ORIGINAL SURVEY	NOTE BOOK	NO.
SURVEYED		
PLOTTED		
TEMPLATE		
AREAS		
AREAS CHECKED		

BY	DATE

MODEL: 13WB_4 - 335+50.00 R2 [Sheet]
FILE NAME: P:\5XXX\50XX\5120XX\5000 - IDOT PTB 200+038 D9 IL 13 Crab Orchard Bridges\02-Trans\CAD\Project Drawings\D9T8373-OVRD-XSec-Westbound.dgn

CIVIL DESIGN, INC.
WBE | DBE
EFFINGHAM, IL
LICENSE # 184.003222

USER NAME = SBales	DESIGNED -	REVISED -	
	DRAWN -	REVISED -	
PLOT SCALE = 0.16666633 ' / In.	CHECKED -	REVISED -	
PLOT DATE = 12/11/2024	DATE -	REVISED -	

STATE OF ILLINOIS
DEPARTMENT OF TRANSPORTATION

CROSS SECTIONS
IL 13 WB

SCALE: 1"=10' | SHEET 51 OF 76 SHEETS | STA. | TO STA.

F.A.P. RTE.	SECTION	COUNTY	TOTAL SHEETS	SHEET NO.
331	(1-4)R-5,RS-2,B-1,B-2,B-3,B-4	WILLIAMSON	519	414
		CONTRACT NO. 78373		
		ILLINOIS	FED. AID PROJECT	

FINAL SURVEY	BY	DATE
NOTE BOOK	SURVEYED	
NO.	PLOTTED	
	TEMPLATE	
	AREAS	
	AREAS CHECKED	

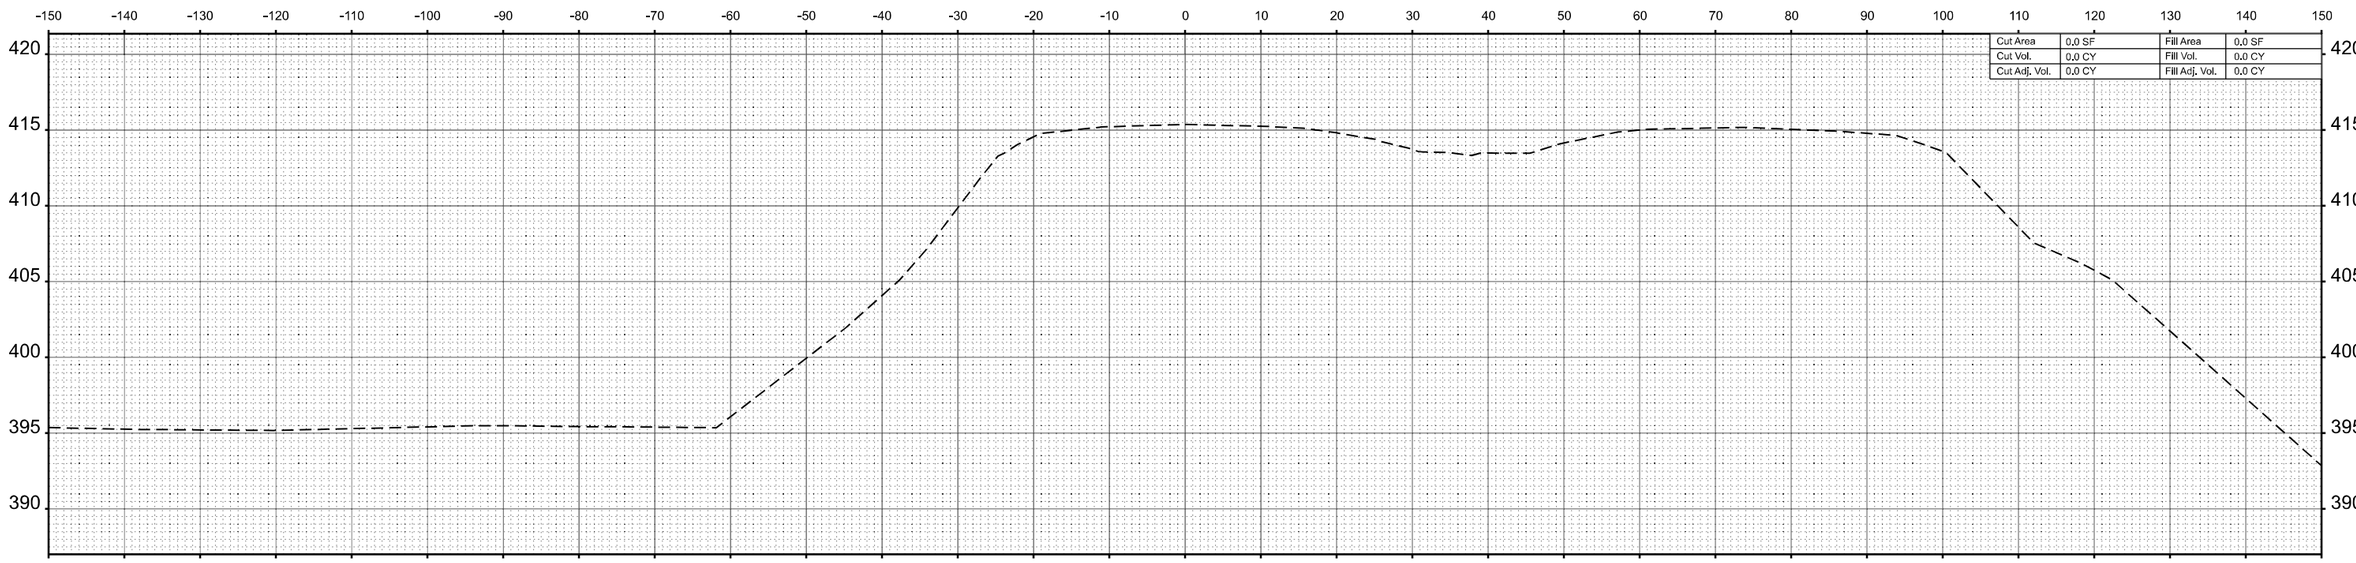

STA 337+00.00

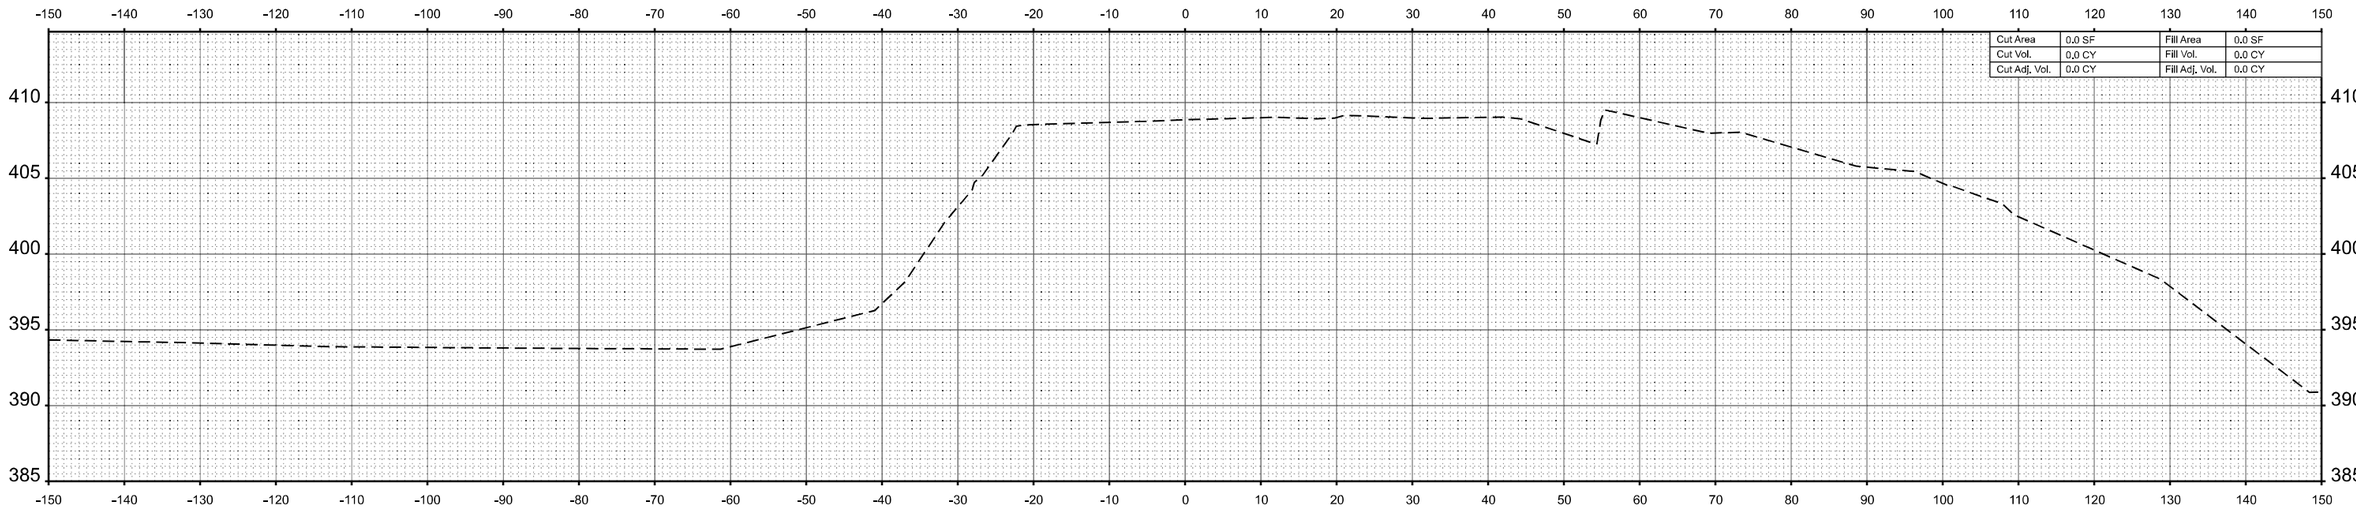

STA 336+50.00

ORIGINAL SURVEY	BY	DATE
NOTE BOOK	SURVEYED	
NO.	PLOTTED	
	TEMPLATE	
	AREAS	
	AREAS CHECKED	

MODEL: 13WB_4 - 336+50.00 R2 [Sheet]
FILE NAME: P:\5XXX\50XX\5 1XX\5000 - IDOT PTB 200-038 D9 IL 13 Crab Orchard Bridges\02-Trans\CAD\Project Drawings\D9T8373-3-CRD-XSec-Westbound.dgn

CIVIL DESIGN, INC.
WBE | DBE
EFFINGHAM, IL
LICENSE # 184.003222

USER NAME = SBales	DESIGNED -	REVISED -
	DRAWN -	REVISED -
PLOT SCALE = 0.16666633 ' / In.	CHECKED -	REVISED -
PLOT DATE = 12/11/2024	DATE -	REVISED -

STATE OF ILLINOIS
DEPARTMENT OF TRANSPORTATION

CROSS SECTIONS
IL 13 WB

SCALE: 1"=10' | SHEET 52 OF 76 SHEETS | STA. | TO STA.

F.A.P. RTE.	SECTION	COUNTY	TOTAL SHEETS	SHEET NO.
331	(1-4)R-5,RS-2,B-1,B-2,B-3,B-4	WILLIAMSON	519	415
		CONTRACT NO. 78373		
		ILLINOIS	FED. AID PROJECT	

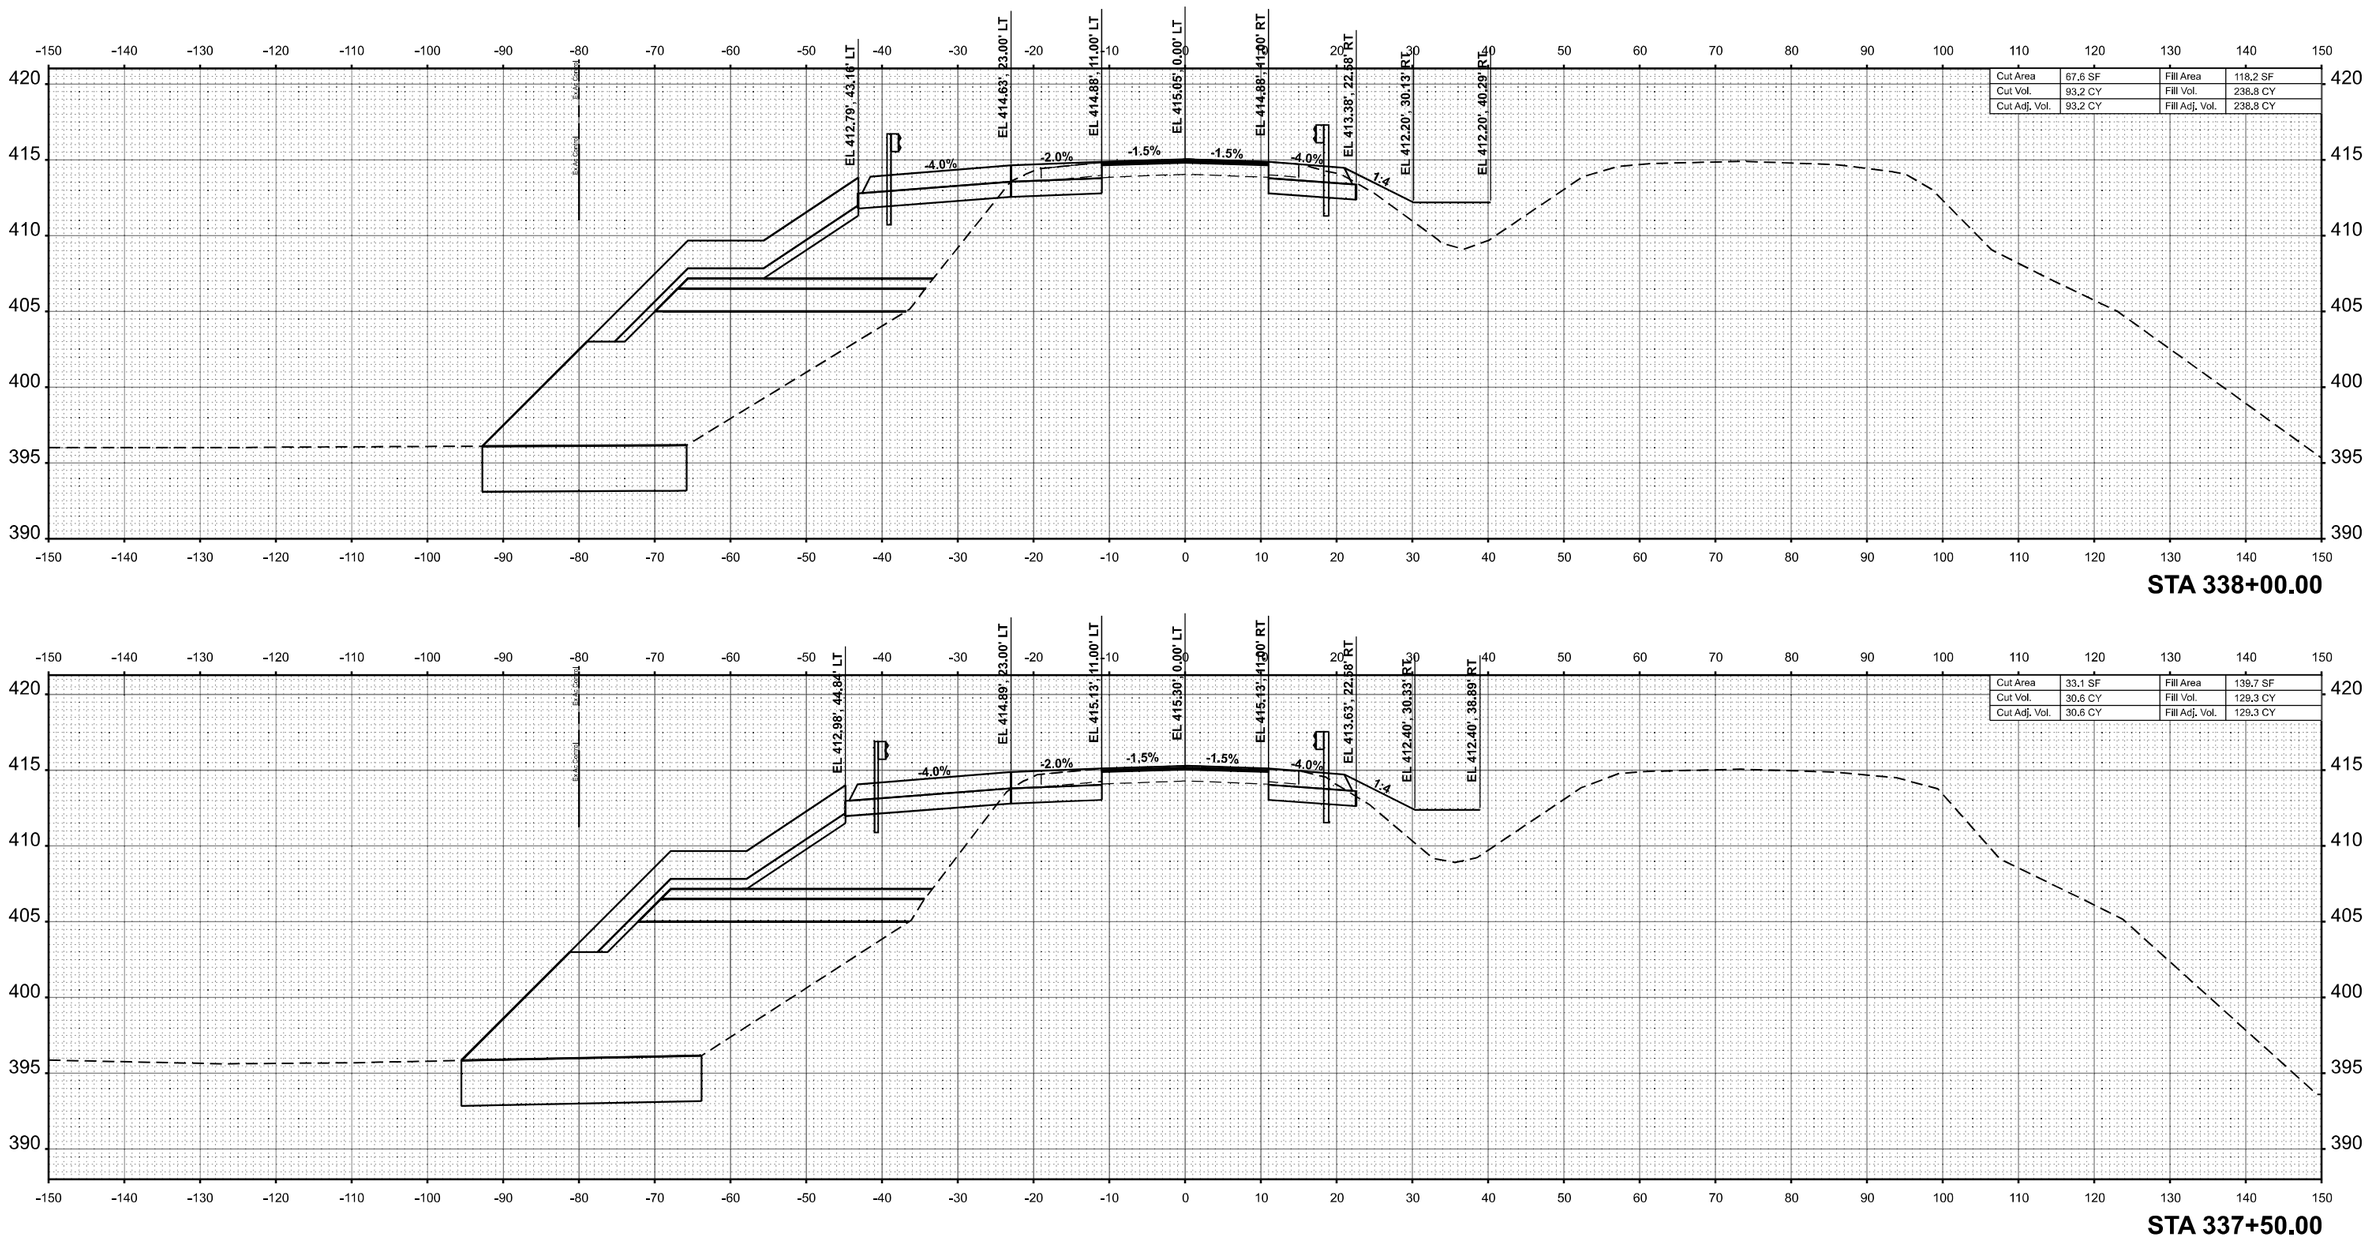

FINAL SURVEY — NOTE BOOK — NO. — SURVEYED — PLOTTED — TEMPLATE — AREAS — AREAS CHECKED — BY — DATE

ORIGINAL SURVEY — NOTE BOOK — NO. — SURVEYED — PLOTTED — TEMPLATE — AREAS — AREAS CHECKED — BY — DATE

MODEL: 13WB_4 - 337-50.00 R2 [Sheet]
FILE NAME: P:\5XXX\50\XX-51\XX5000 - IDOT PTB 200+098 D9 IL 13 Crab Orchard Bridges\28-Trans\CAD\Project Drawings\D9783737-CRD-XSec-Westbound.dgn

CIVIL DESIGN, INC.
WBE | DBE
EFFINGHAM, IL
LICENSE #184.003222

USER NAME = SBales	DESIGNED -	REVISED -	
	DRAWN -	REVISED -	
PLOT SCALE = 0.16666633 ' / In.	CHECKED -	REVISED -	
PLOT DATE = 12/11/2024	DATE -	REVISED -	

STATE OF ILLINOIS
DEPARTMENT OF TRANSPORTATION

CROSS SECTIONS
IL 13 WB

SCALE: 1"=10' | SHEET 53 OF 76 SHEETS | STA. | TO STA.

F.A.P. RTE.	SECTION	COUNTY	TOTAL SHEETS	SHEET NO.
331	(1-4)R-5,RS-2,B-1,B-2,B-3,B-4	WILLIAMSON	519	416
		CONTRACT NO. 78373		
		ILLINOIS	FED. AID PROJECT	

STA 339+00.00

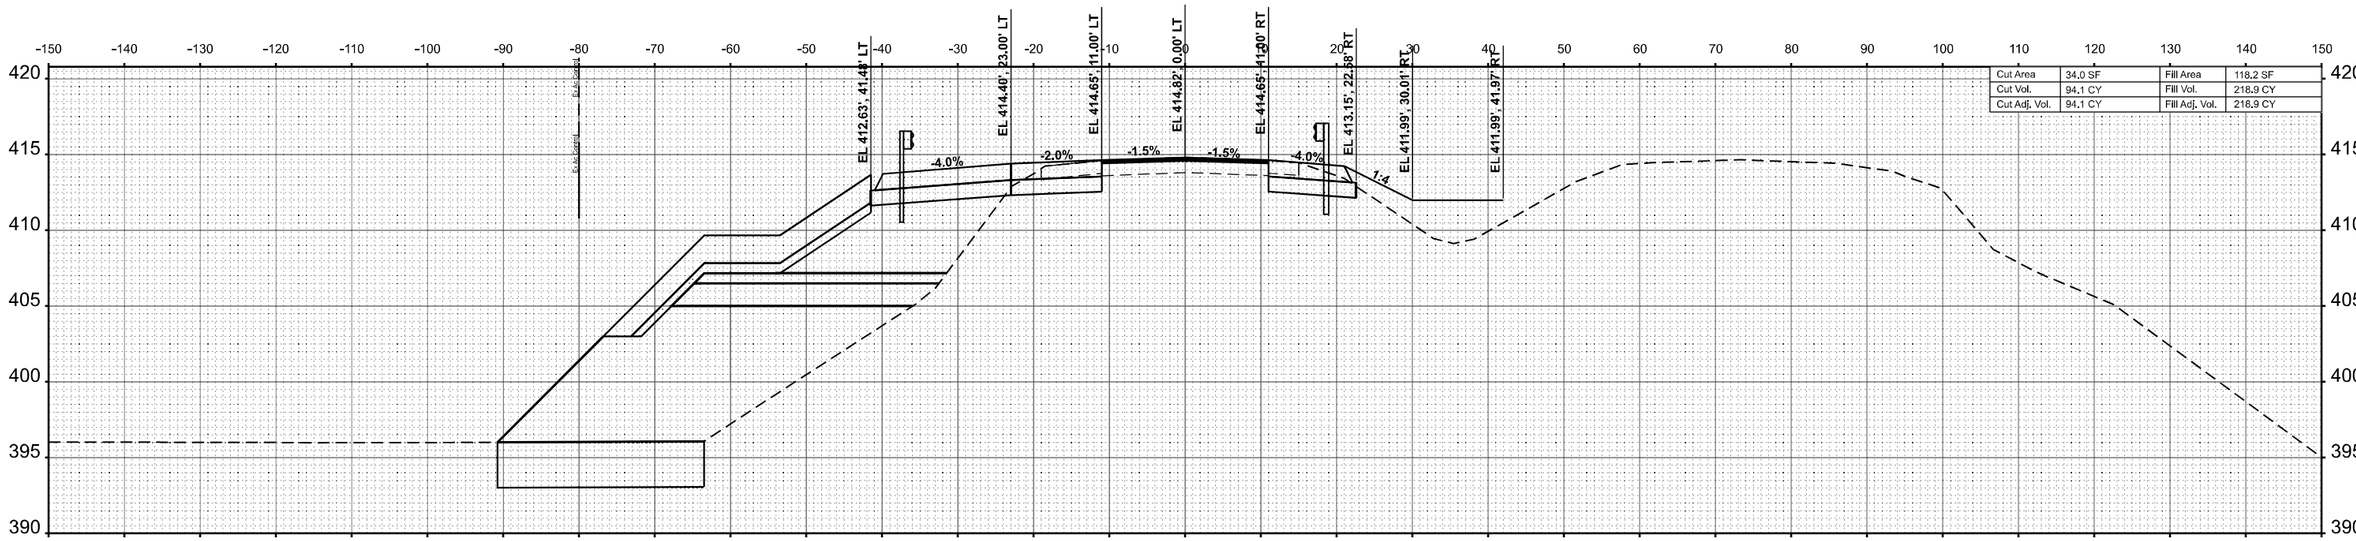

STA 338+50.00

USER NAME = SBales	DESIGNED -	REVISED -	
	DRAWN -	REVISED -	
PLOT SCALE = 0.16666633 ' / In.	CHECKED -	REVISED -	
PLOT DATE = 12/11/2024	DATE -	REVISED -	

CIVIL DESIGN, INC.
WBE | DBE
EFFINGHAM, IL
LICENSE #184.003222

STATE OF ILLINOIS
DEPARTMENT OF TRANSPORTATION

CROSS SECTIONS
IL 13 WB

SCALE: 1"=10' | SHEET 54 OF 76 SHEETS | STA. | TO STA.

F.A.P. RTE.	SECTION	COUNTY	TOTAL SHEETS	SHEET NO.
331	(1-4)R-5,RS-2,B-1,B-2,B-3,B-4	WILLIAMSON	519	417
		CONTRACT NO. 78373		
	ILLINOIS	FED. AID PROJECT		

ORIGINAL SURVEY | FINAL SURVEY
NOTE BOOK
NO.
SURVEYED
PLOTTED
TEMPLATE
AREAS
AREAS CHECKED
BY
DATE

MODEL: 13WB_4 - 338+50.00 R2 [Sheet]
FILE NAME: P:\5XX\590XX\5(1)XX\5000 - IDOT PTB 200+/38 D\ IL 13 Orab Orchard Bridges\26-Trans\CAD-Project Drawings\D978373-ORD-XSec-Westbound.dgn

FINAL SURVEY	NOTE BOOK	NO.
ORIGINAL SURVEY	NOTE BOOK	NO.

	BY	DATE
SURVEYED		
PLOTTED		
TEMPLATE		
AREAS		
AREAS CHECKED		

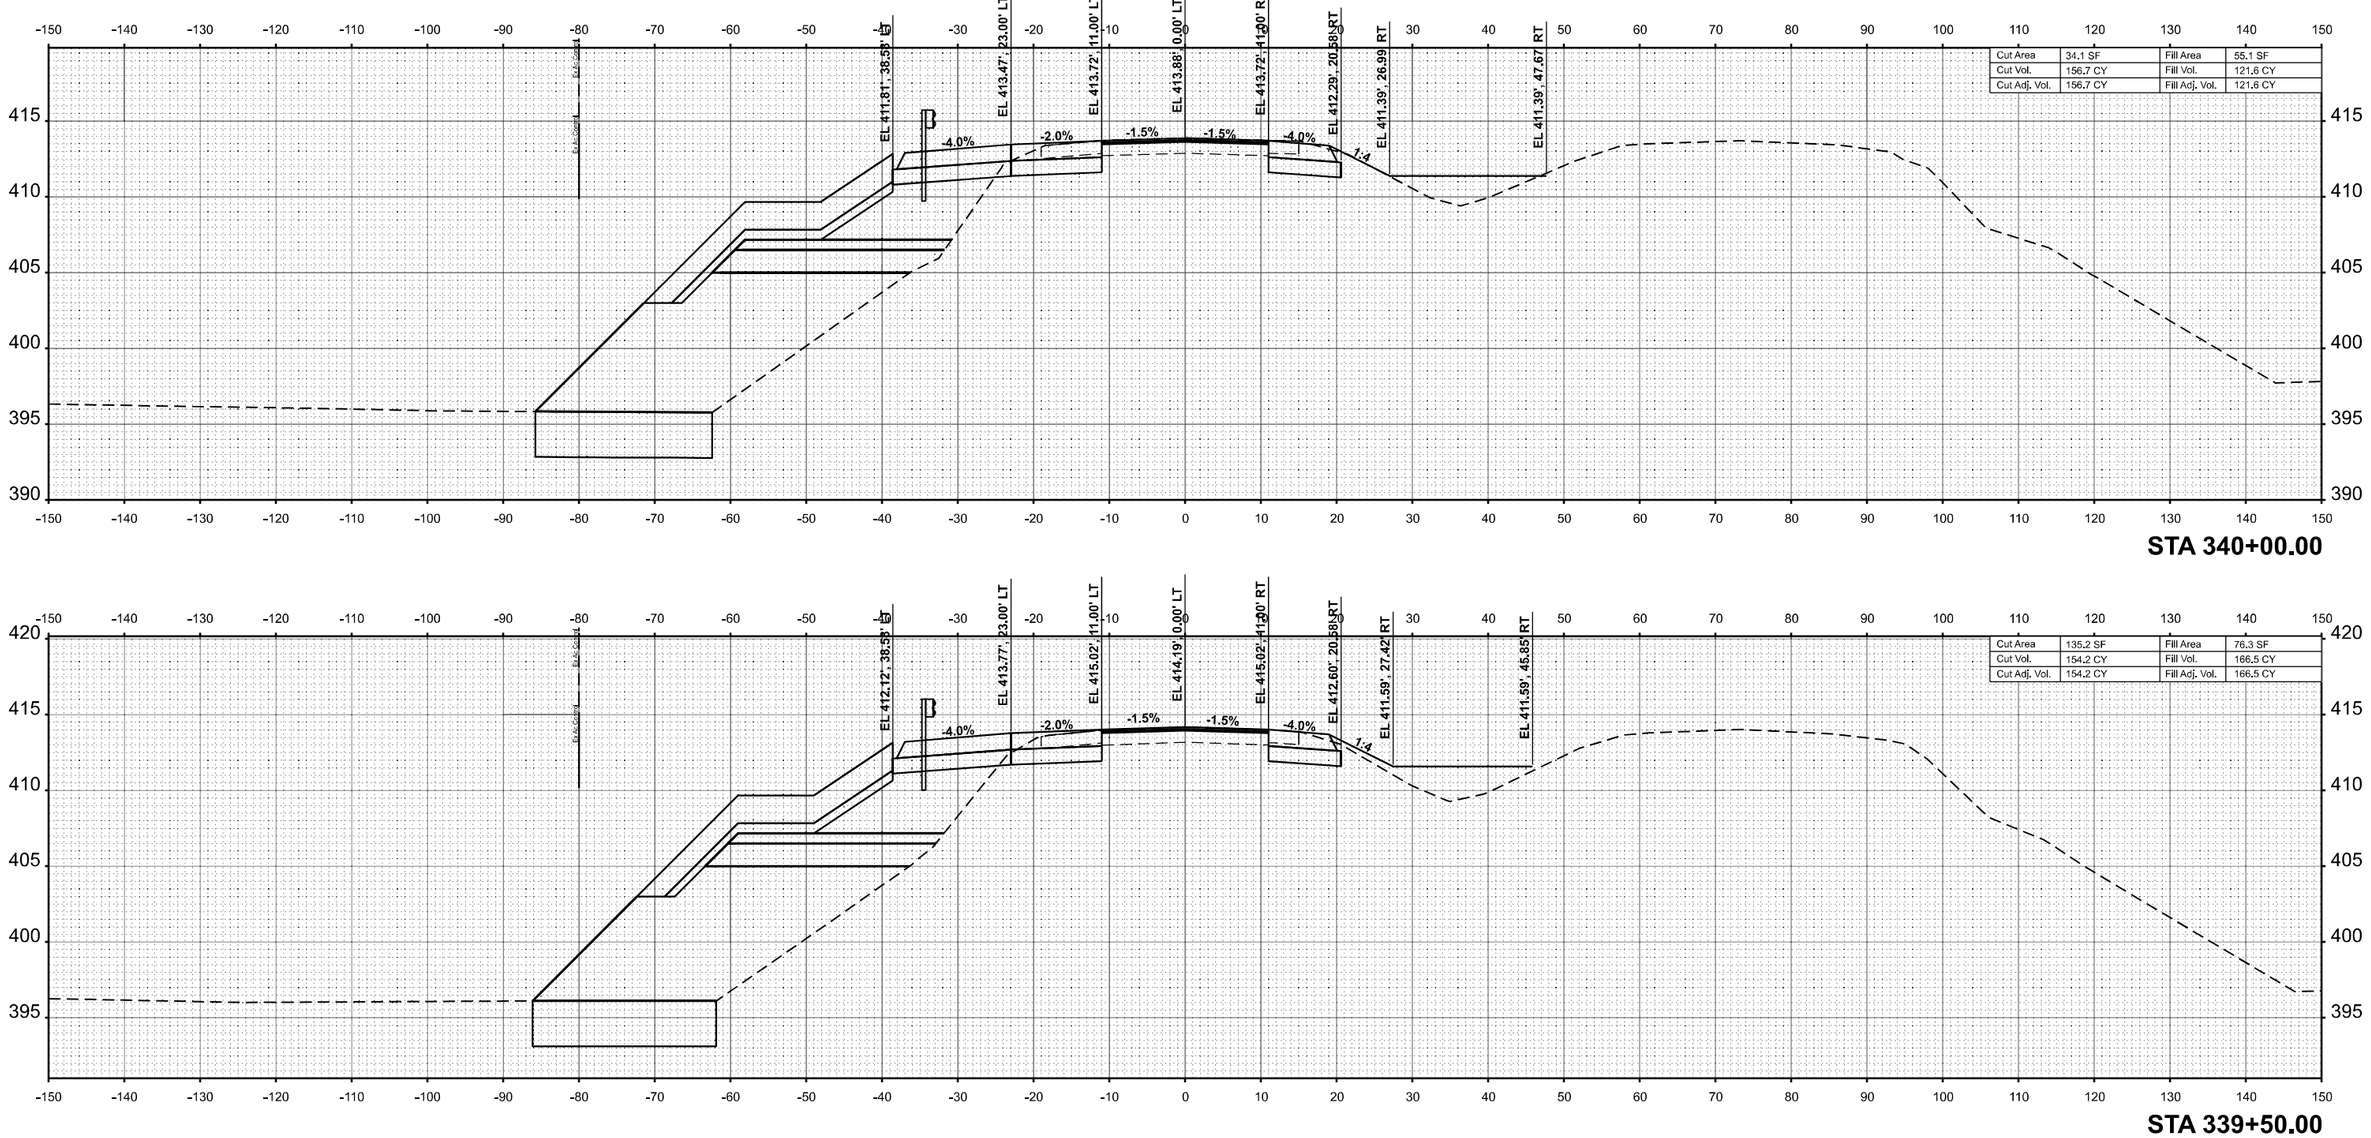

	BY	DATE
SURVEYED		
PLOTTED		
TEMPLATE		
AREAS		
AREAS CHECKED		

ORIGINAL SURVEY	NOTE BOOK	NO.

MODEL: 13WB_4 - 339+50.00 R2 [Sheet]
FILE NAME: P:\5XX\X150\X+51\X15000 - IDOT PTB 200-038 D9 IL 13 Crab Orchard Bridges\28-Trans\CAD\Project Drawings\D9787373-CRD-XSec-Westbound.dgn

CIVIL DESIGN, INC.
WBE | DBE
EFFINGHAM, IL
LICENSE #184.003222

USER NAME = SBales	DESIGNED -	REVISED -	
	DRAWN -	REVISED -	
PLOT SCALE = 0.16666633 ' / In.	CHECKED -	REVISED -	
PLOT DATE = 12/11/2024	DATE -	REVISED -	

STATE OF ILLINOIS
DEPARTMENT OF TRANSPORTATION

CROSS SECTIONS
IL 13 WB

SCALE: 1"=10' | SHEET 55 OF 76 SHEETS | STA. | TO STA.

F.A.P. RTE.	SECTION	COUNTY	TOTAL SHEETS	SHEET NO.
331	(1-4)R-5,RS-2,B-1,B-2,B-3,B-4	WILLIAMSON	519	418
		CONTRACT NO. 78373		
	ILLINOIS	FED. AID PROJECT		

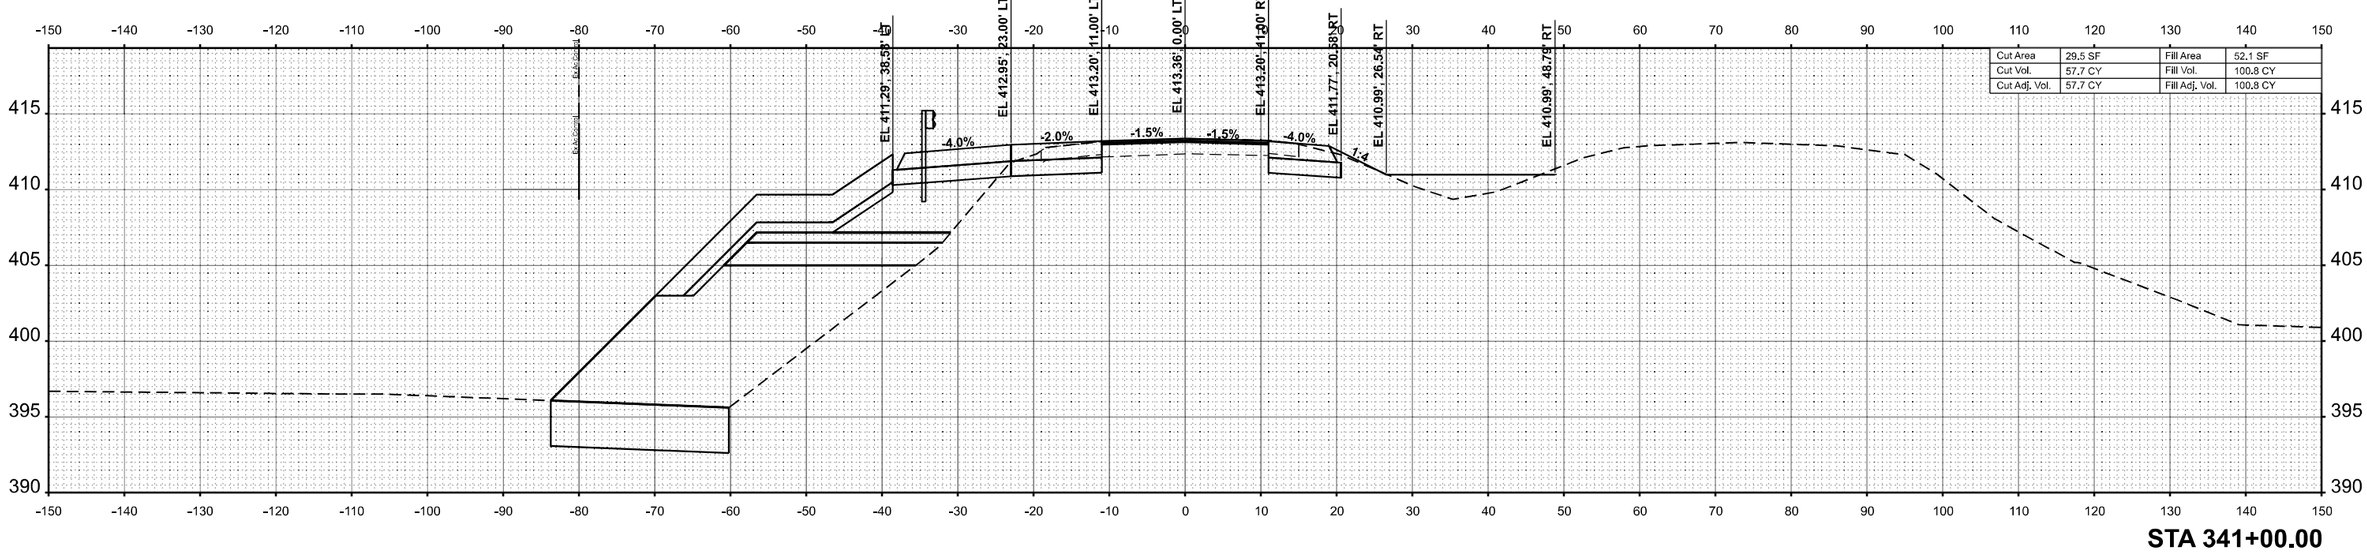

STA 341+00.00

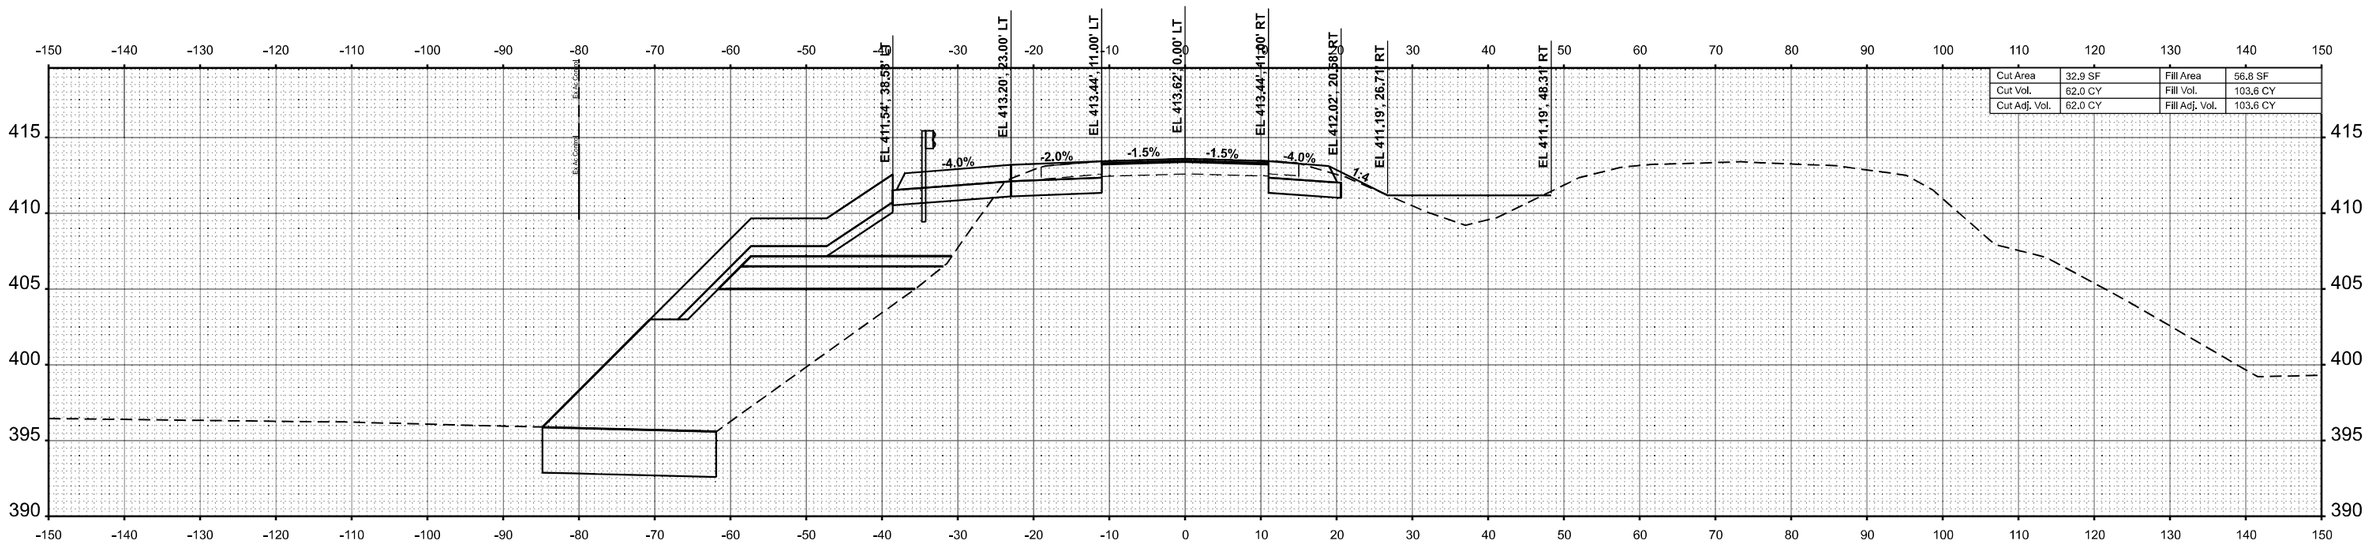

STA 340+50.00

FINAL SURVEY | NOTE BOOK | NO. | SURVEYED | PLOTTED | TEMPLATE | AREAS | AREAS CHECKED | BY | DATE

ORIGINAL SURVEY | NOTE BOOK | NO. | SURVEYED | PLOTTED | TEMPLATE | AREAS | AREAS CHECKED | BY | DATE

MODEL: 13WB_4 - 340+50.00 R2 [Sheet]
FILE NAME: P:\5XXX\50\XX\51\XX5000 - IDOT PTB 200\038 D9 IL 13 Crab Orchard Bridges\28-Trans\CAD\Project Drawings\D9783738\CRD-XSec-Westbound.dgn

CIVIL DESIGN, INC.
WBE | DBE
EFFINGHAM, IL
LICENSE #184.003222

USER NAME = SBailes	DESIGNED -	REVISED -	
	DRAWN -	REVISED -	
PLOT SCALE = 0.16666633 ' / In.	CHECKED -	REVISED -	
PLOT DATE = 12/11/2024	DATE -	REVISED -	

STATE OF ILLINOIS
DEPARTMENT OF TRANSPORTATION

CROSS SECTIONS
IL 13 WB

SCALE: 1"=10' | SHEET 56 OF 76 SHEETS | STA. | TO STA.

F.A.P. RTE.	SECTION	COUNTY	TOTAL SHEETS	SHEET NO.
331	(1-4)R-5,RS-2,B-1,B-2,B-3,B-4	WILLIAMSON	519	419
		CONTRACT NO. 78373		
		ILLINOIS	FED. AID PROJECT	

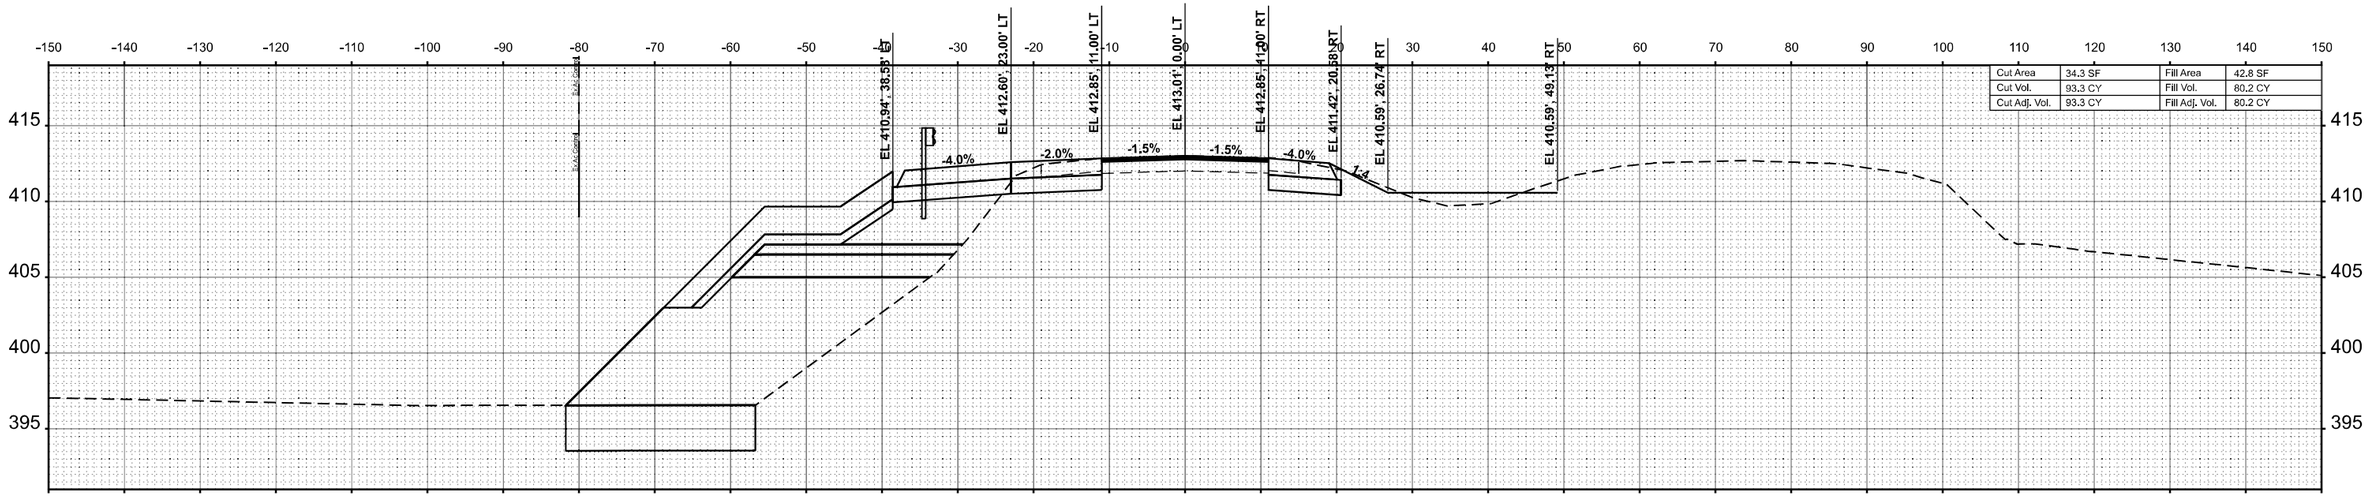

STA 342+00.00

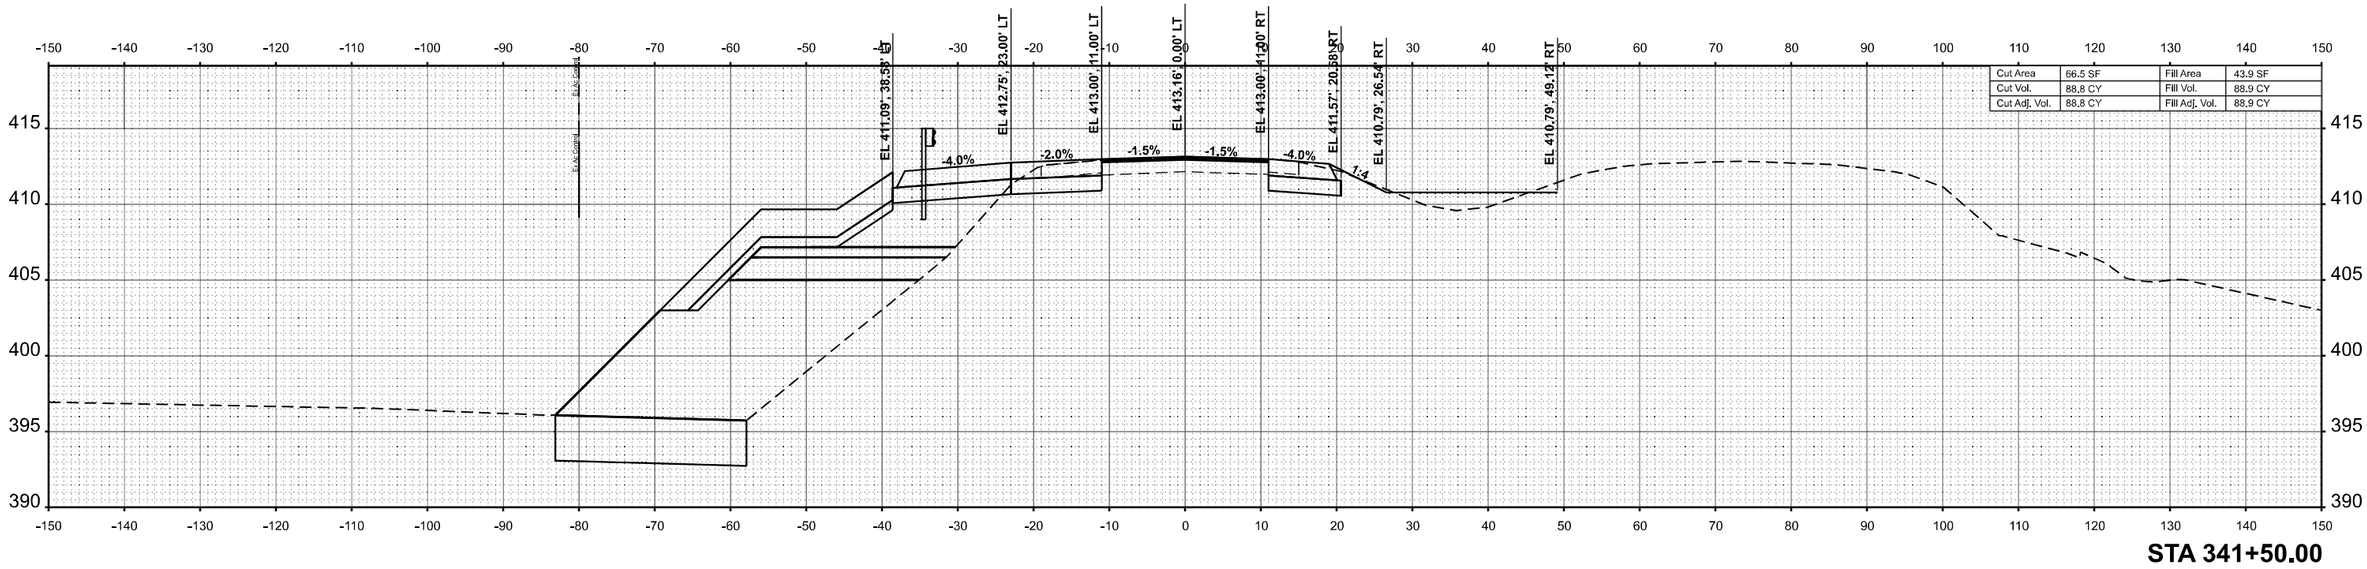

STA 341+50.00

FINAL SURVEY | NOTE BOOK | NO. | SURVEYED | PLOTTED | TEMPLATE | AREAS | AREAS CHECKED | BY | DATE

ORIGINAL SURVEY | NOTE BOOK | NO. | SURVEYED | PLOTTED | TEMPLATE | AREAS | AREAS CHECKED | BY | DATE

MODEL: 1SWB_4 - 341+50.00 R2 [Sheet]
FILE NAME: P:\5XX\50X\50XX\51XX\5000 - IDOT PTB 200-038 D9 IL 13 Crab Orchard Bridges\28-Trans\CAD-Project Drawings\D078373-XRD-XSec-Westbound.dgn

CIVIL DESIGN, INC.
WBE | DBE
EFFINGHAM, IL
LICENSE #184.003222

USER NAME = SBales	DESIGNED -	REVISED -	
	DRAWN -	REVISED -	
PLOT SCALE = 0.16666633 ' / In.	CHECKED -	REVISED -	
PLOT DATE = 12/11/2024	DATE -	REVISED -	

STATE OF ILLINOIS
DEPARTMENT OF TRANSPORTATION

CROSS SECTIONS
IL 13 WB

SCALE: 1"=10' | SHEET 57 OF 76 SHEETS | STA. | TO STA.

F.A.P. RTE.	SECTION	COUNTY	TOTAL SHEETS	SHEET NO.
331	(1-4)R-5,RS-2,B-1,B-2,B-3,B-4	WILLIAMSON	519	420
		CONTRACT NO. 78373		
		ILLINOIS	FED. AID PROJECT	

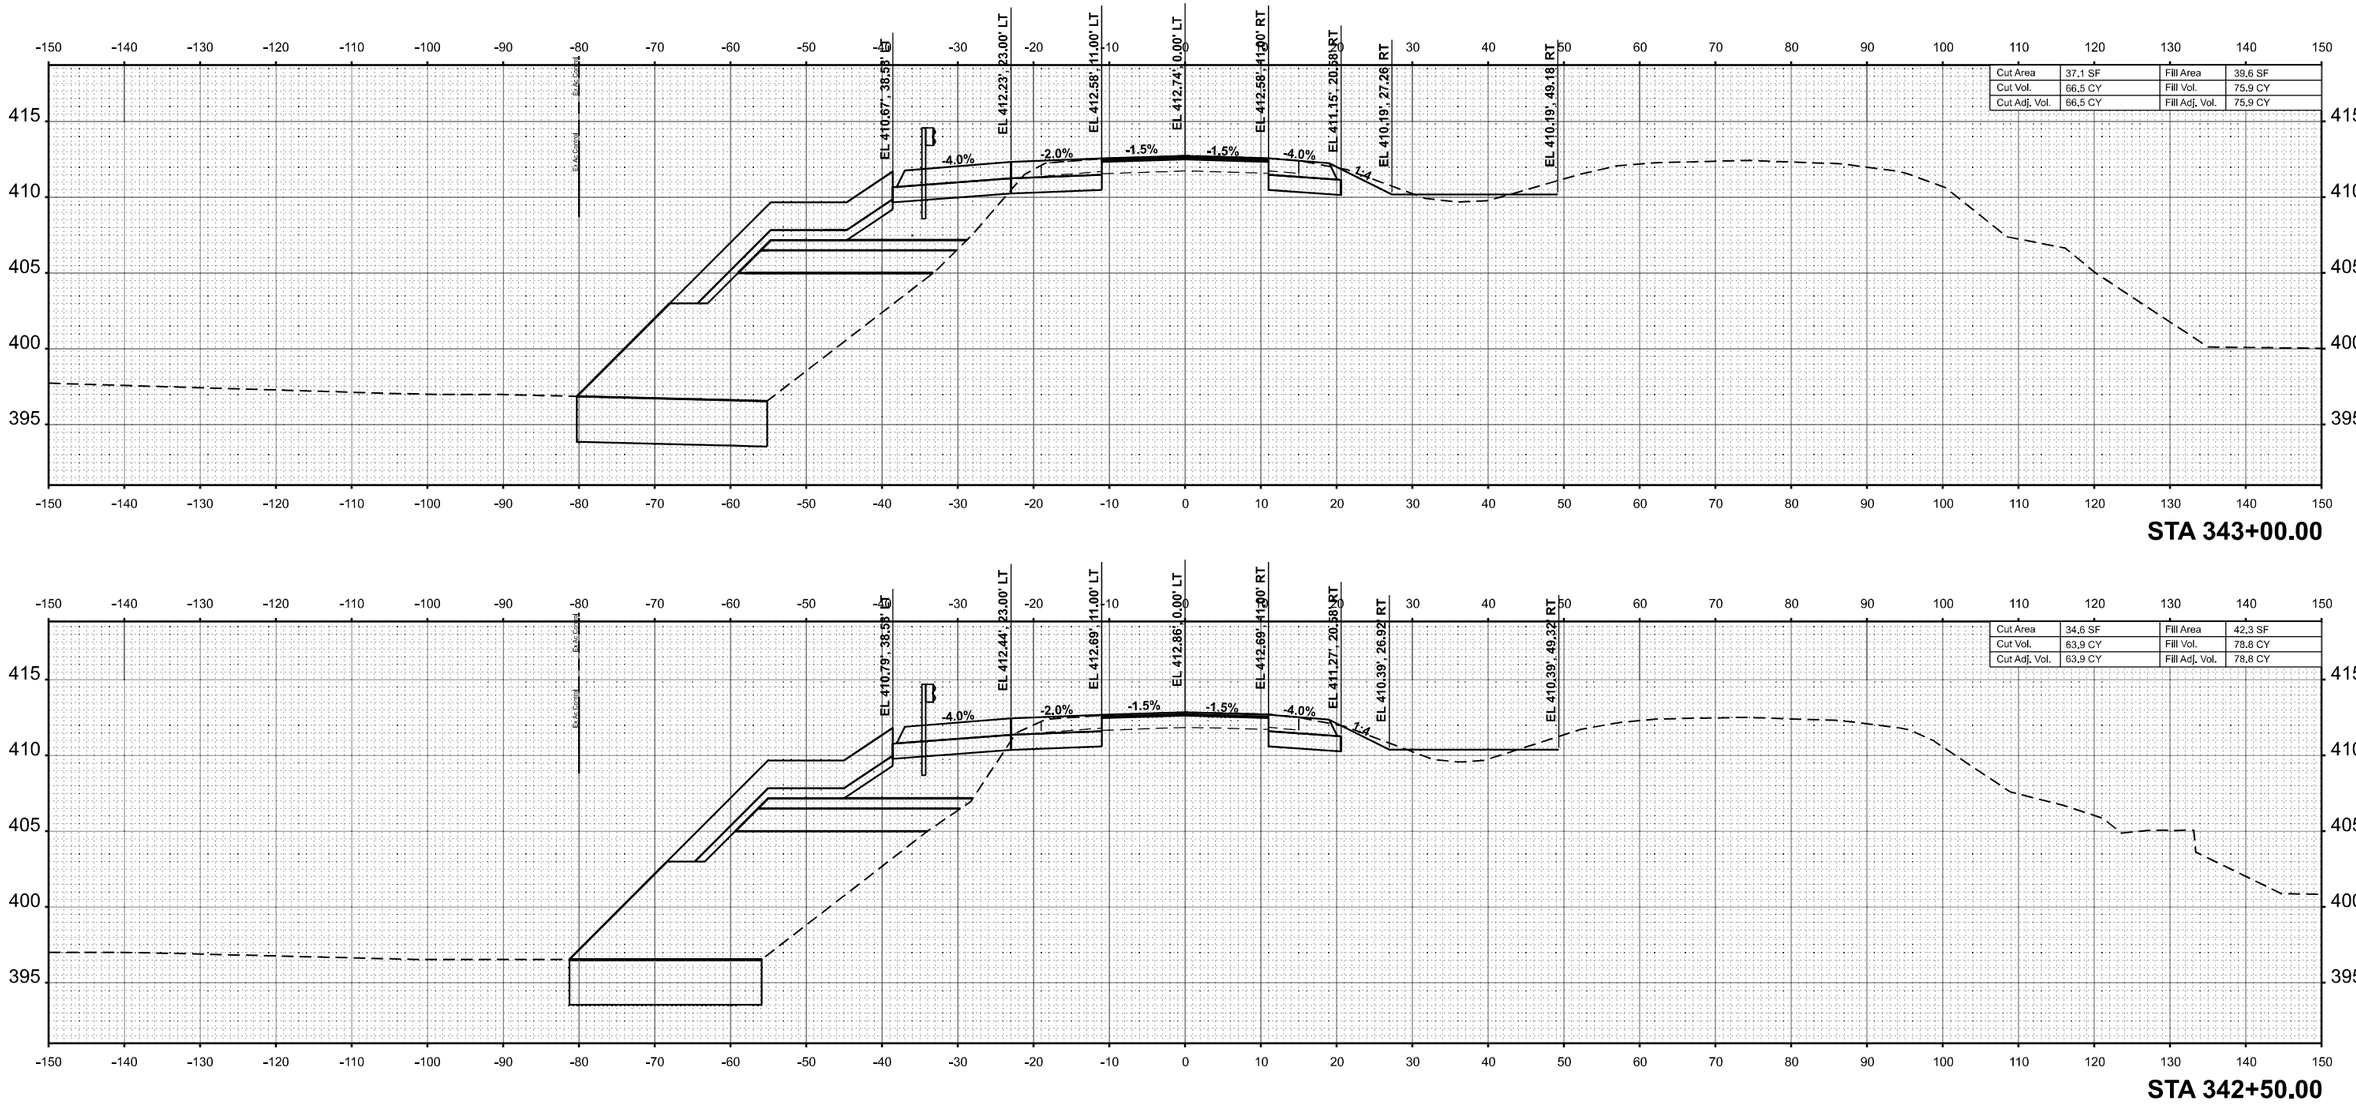

FINAL SURVEY

NO.	NOTE BOOK	PAGE NO.	SURVEYED	PLOTTED	TEMPLATE	AREAS	AREAS CHECKED	BY	DATE

ORIGINAL SURVEY

NO.	NOTE BOOK	PAGE NO.	SURVEYED	PLOTTED	TEMPLATE	AREAS	AREAS CHECKED	BY	DATE

MODEL: 13WB_4 - 342+50.00 R2 [Sheet]
FILE NAME: P:\5XXX\50XX\51XX\5000 - IDOT PTB 200-038 D9 IL 13 Crab Orchard Bridges\28-Trans\CAD-Project Drawings\D0783373-XRD-XSec-Westbound.dgn

CIVIL DESIGN, INC.
WBE | DBE
EFFINGHAM, IL
LICENSE #184.003222

USER NAME = SBales	DESIGNED -	REVISED -	
	DRAWN -	REVISED -	
PLOT SCALE = 0.16666633 ' / In.	CHECKED -	REVISED -	
PLOT DATE = 12/11/2024	DATE -	REVISED -	

STATE OF ILLINOIS
DEPARTMENT OF TRANSPORTATION

CROSS SECTIONS
IL 13 WB

SCALE: 1"=10' | SHEET 58 OF 76 SHEETS | STA. | TO STA.

F.A.P. RTE.	SECTION	COUNTY	TOTAL SHEETS	SHEET NO.
331	(1-4)R-5,RS-2,B-1,B-2,B-3,B-4	WILLIAMSON	519	421
		CONTRACT NO. 78373		
		ILLINOIS	FED. AID PROJECT	

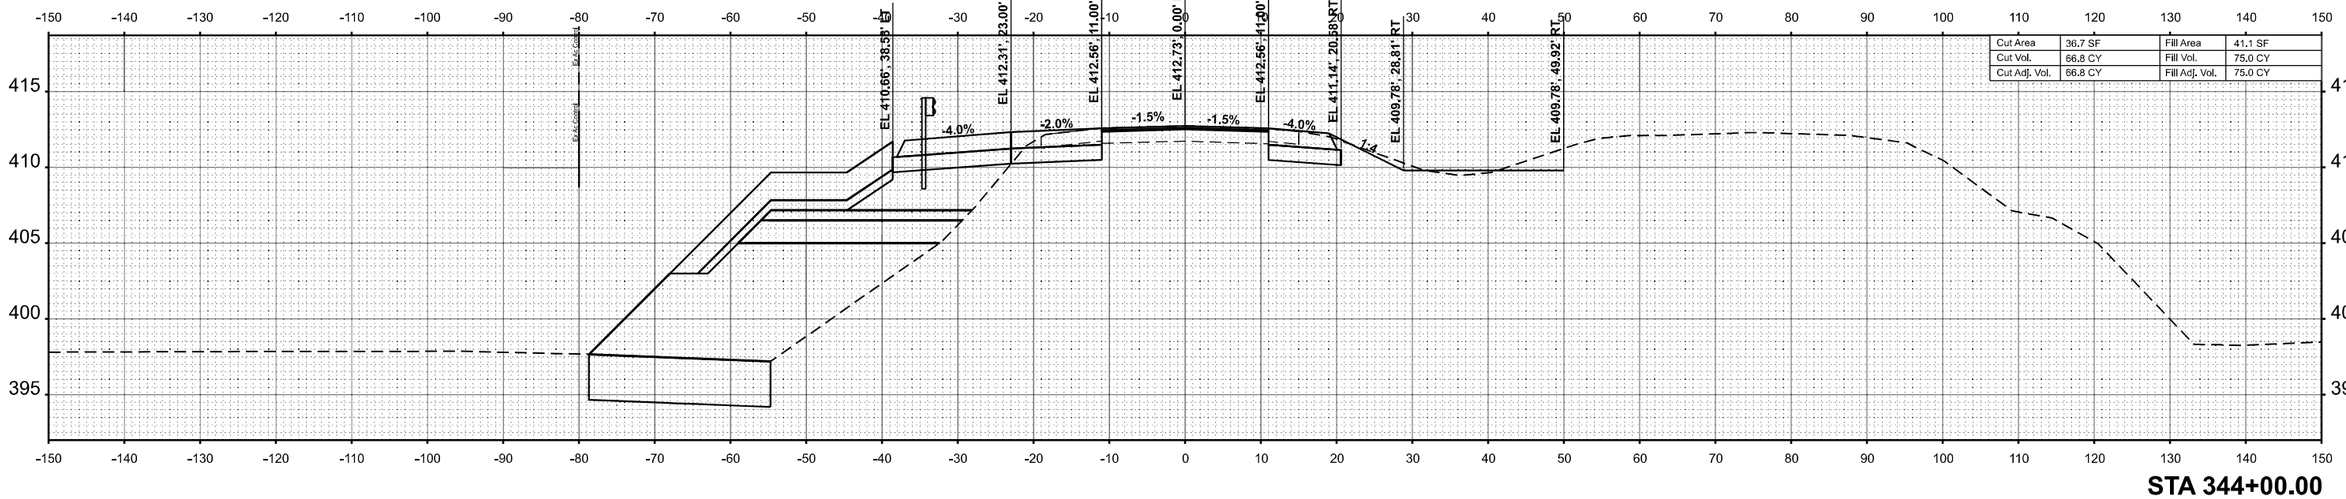

STA 344+00.00

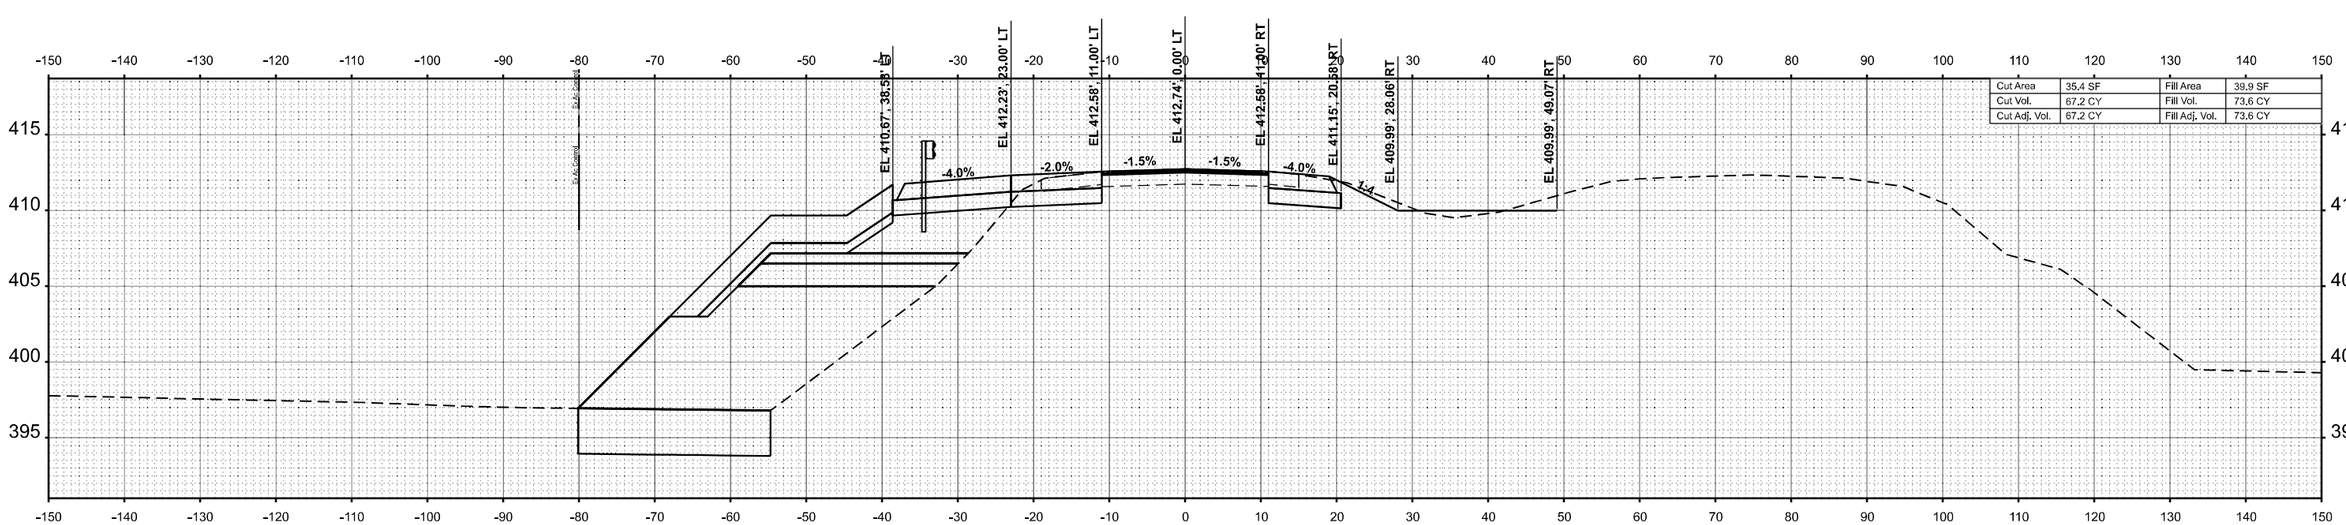

STA 343+50.00

FINAL SURVEY — NOTE BOOK — NO. — SURVEYED — PLOTTED — TEMPLATE — AREAS — AREAS CHECKED — BY — DATE

ORIGINAL SURVEY — NOTE BOOK — NO. — SURVEYED — PLOTTED — TEMPLATE — AREAS — AREAS CHECKED — BY — DATE

MODEL: 13WB_4 - 343+50.00 R2 [Sheet]
FILE NAME: P:\5XX\150\XX\5100 - IDOT PTB 200-038 D9 IL 13 Crab Orchard Bridges\28-TransCAD\Project Drawings\D5783?3~CRD~XSec~Westbound.dgn

CIVIL DESIGN, INC.
WBE | DBE
EFFINGHAM, IL
LICENSE #184.003222

USER NAME = SBales	DESIGNED -	REVISED -	
	DRAWN -	REVISED -	
PLOT SCALE = 0.16666633 ' / In.	CHECKED -	REVISED -	
PLOT DATE = 12/11/2024	DATE -	REVISED -	

STATE OF ILLINOIS
DEPARTMENT OF TRANSPORTATION

CROSS SECTIONS
IL 13 WB

SCALE: 1"=10' | SHEET 59 OF 76 SHEETS | STA. | TO STA.

F.A.P. RTE.	SECTION	COUNTY	TOTAL SHEETS	SHEET NO.
331	(1-4)R-5,RS-2,B-1,B-2,B-3,B-4	WILLIAMSON	519	422
		CONTRACT NO. 78373		
		ILLINOIS	FED. AID PROJECT	

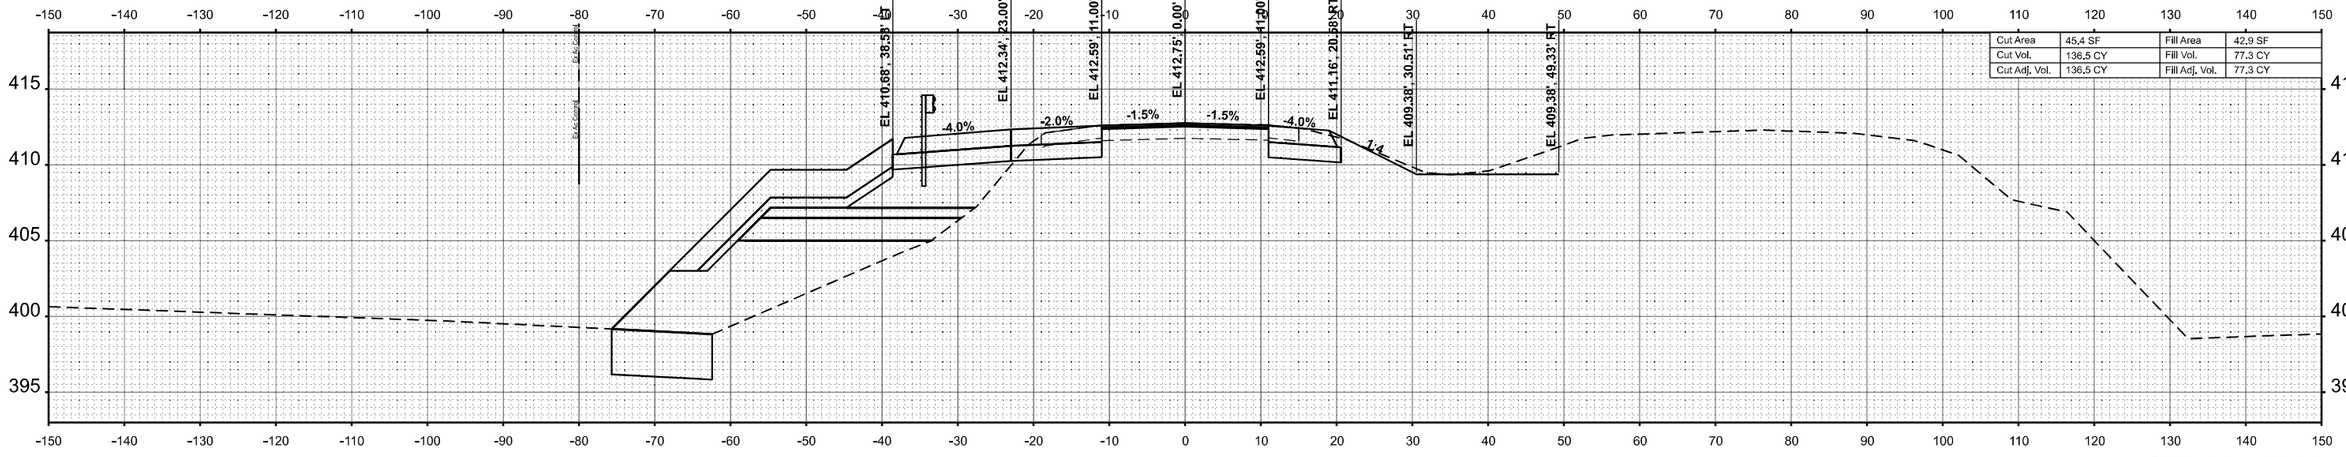

STA 345+00.00

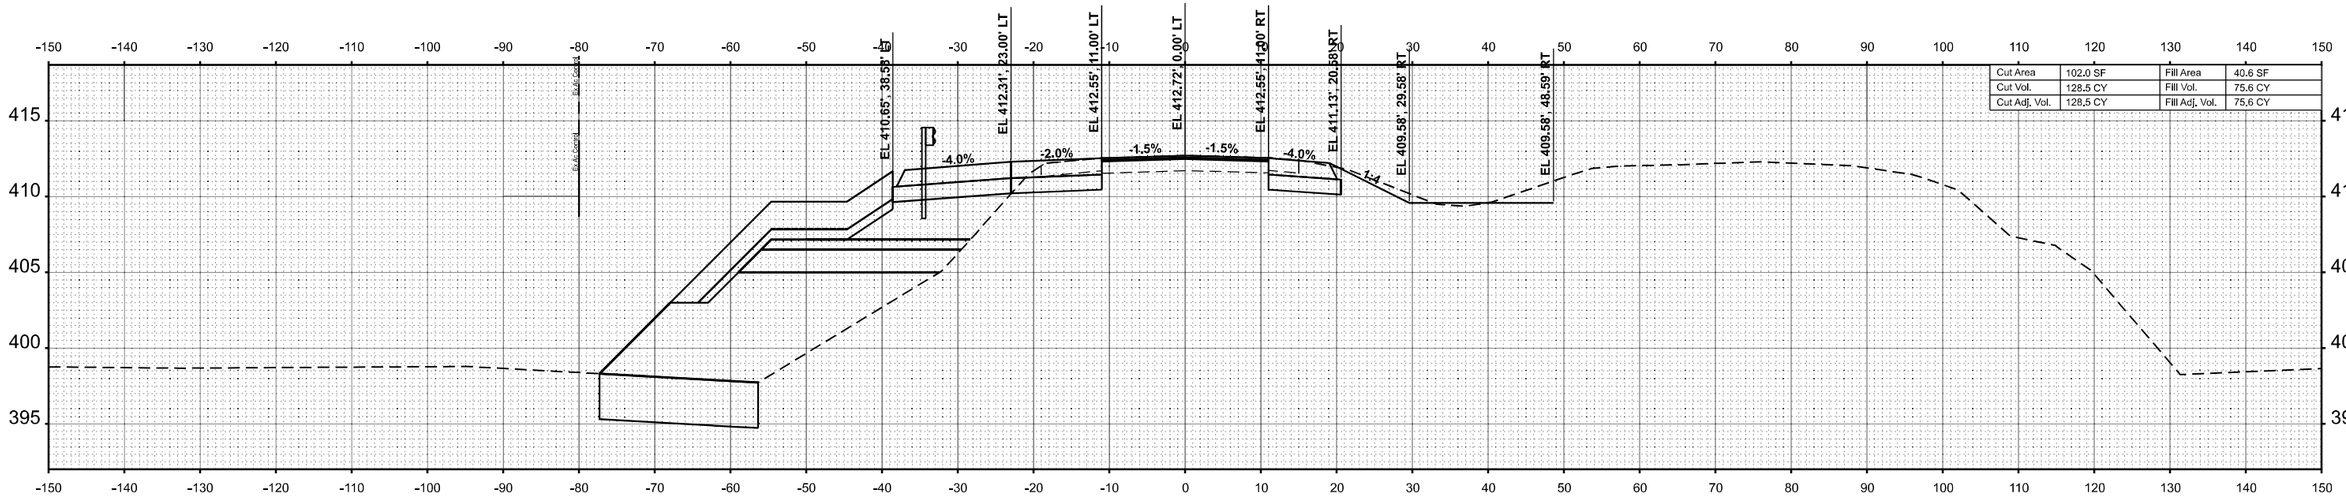

STA 344+50.00

FINAL SURVEY — NO. — NOTE BOOK — SURVEYED — PLOTTED — TEMPLATE — AREAS — AREAS CHECKED — BY — DATE

ORIGINAL SURVEY — NO. — NOTE BOOK — SURVEYED — PLOTTED — TEMPLATE — AREAS — AREAS CHECKED — BY — DATE

MODEL: 13WB_4 - 344+50.00 R2 [Sheet]
FILE NAME: P:\5XXX\50\X-5\XX5600 - IDOT PTB 200-098 D\ IL 13 Crab Orchard Bridges\28-Trans\CAD\Project Drawings\D978373-CRD-XSec-Westbound.dgn

CIVIL DESIGN, INC.
WBE | DBE
EFFINGHAM, IL
LICENSE #184.003222

USER NAME = SBailes	DESIGNED -	REVISED -	
	DRAWN -	REVISED -	
PLOT SCALE = 0.16666633 ' / In.	CHECKED -	REVISED -	
PLOT DATE = 12/11/2024	DATE -	REVISED -	

STATE OF ILLINOIS
DEPARTMENT OF TRANSPORTATION

CROSS SECTIONS
IL 13 WB

SCALE: 1"=10' | SHEET 60 OF 76 SHEETS | STA. | TO STA.

F.A.P. RTE.	SECTION	COUNTY	TOTAL SHEETS	SHEET NO.
331	(1-4)R-5,RS-2,B-1,B-2,B-3,B-4	WILLIAMSON	519	423
		CONTRACT NO. 78373		
		ILLINOIS	FED. AID PROJECT	

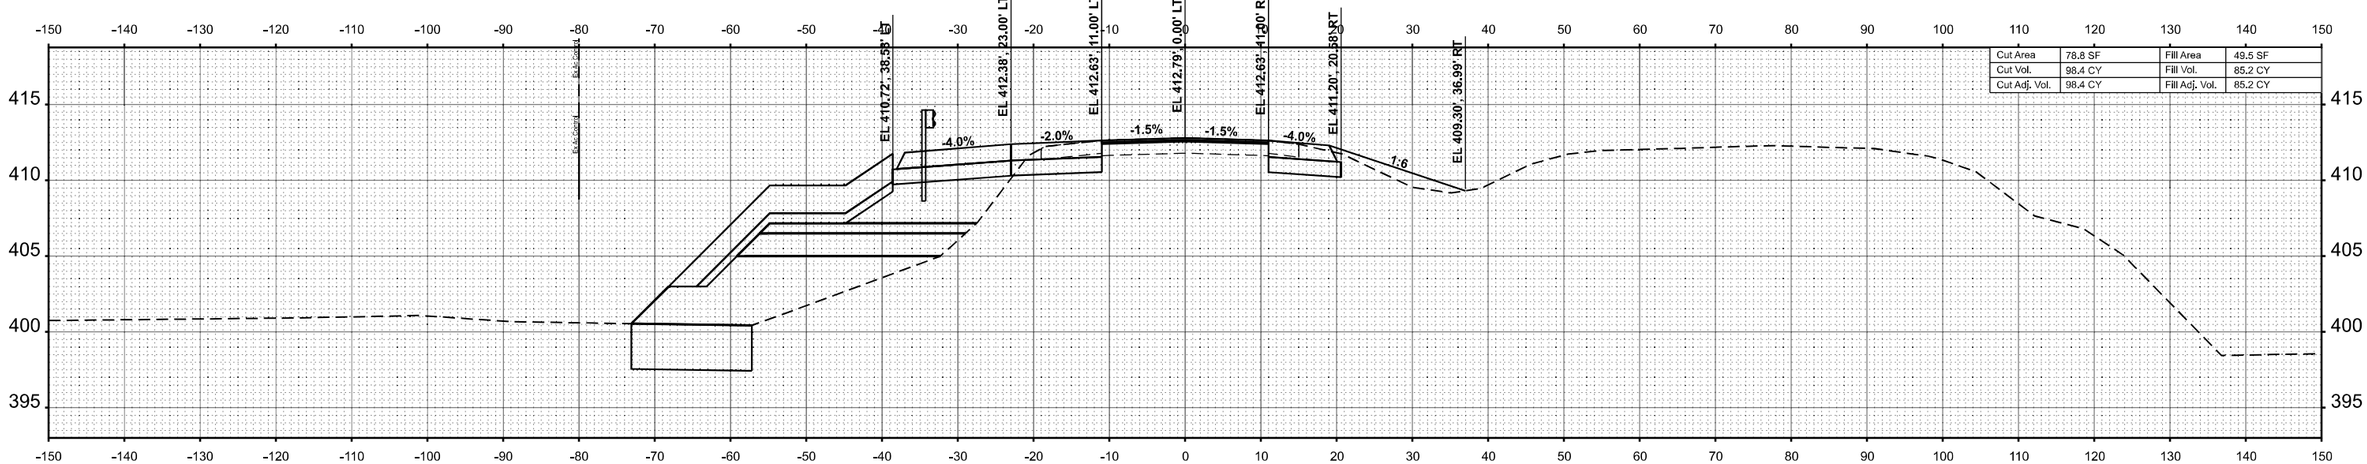

STA 346+00.00

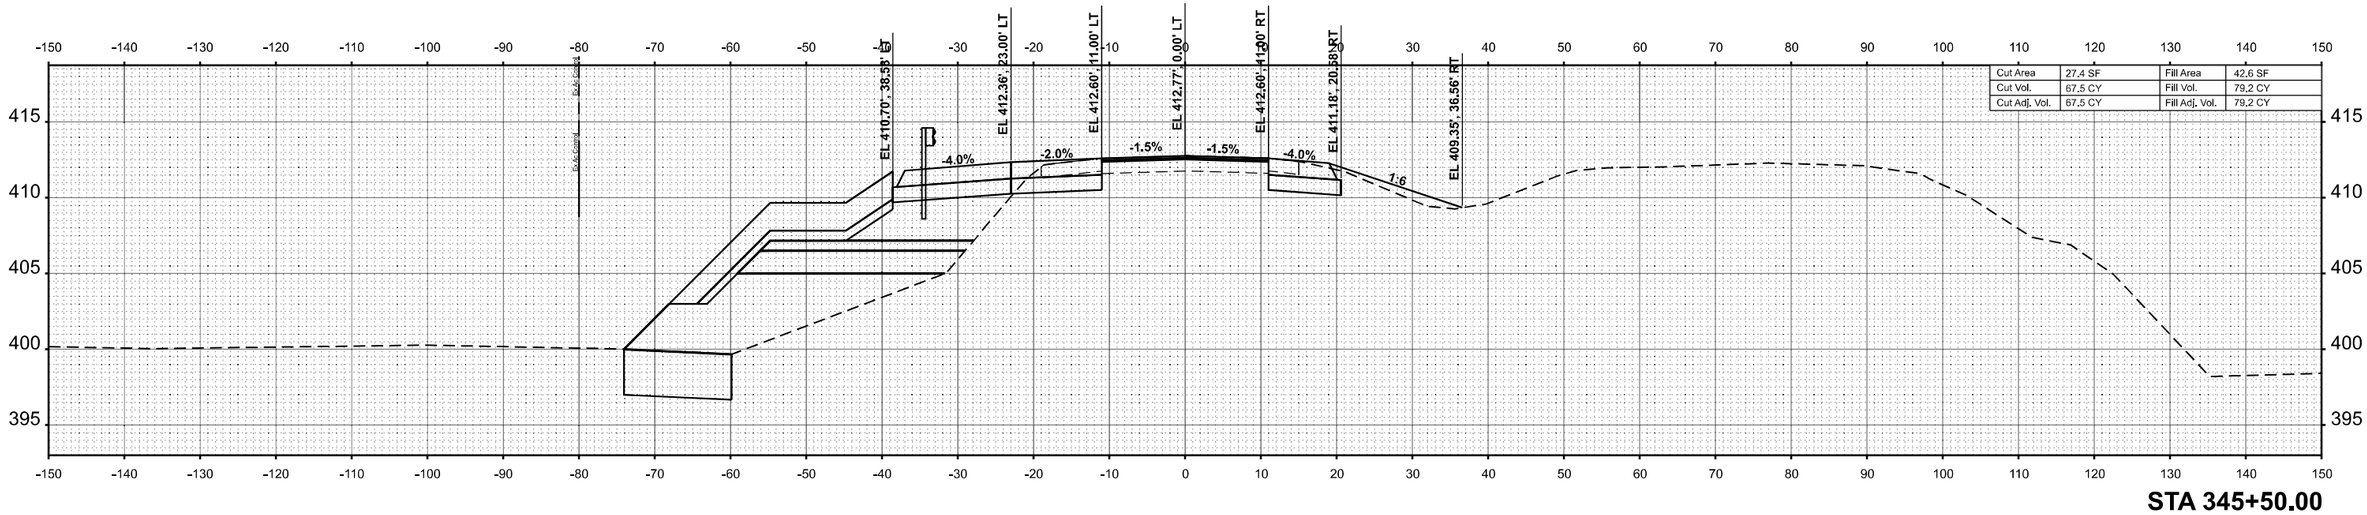

STA 345+50.00

FINAL SURVEY — NOTE BOOK — NO. — SURVEYED — PLOTTED — TEMPLATE — AREAS — AREAS CHECKED — BY — DATE

ORIGINAL SURVEY — NOTE BOOK — NO. — SURVEYED — PLOTTED — TEMPLATE — AREAS — AREAS CHECKED — BY — DATE

MODEL: 13WB_4 - 345+50.00 R2 [Sheet]
FILE NAME: P:\5XX\50X\X-51XX\5000 - IDOT PTB 200+038 D9 IL 13 Crab Orchard Bridges\28-Trans\CAD\Project Drawings\D978373-CRD-XSec-Westbound.dgn

CIVIL DESIGN, INC.
WBE | DBE
EFFINGHAM, IL
LICENSE #184.003222

USER NAME = SBales	DESIGNED -	REVISED -
	DRAWN -	REVISED -
PLOT SCALE = 0.16666633 ' / In.	CHECKED -	REVISED -
PLOT DATE = 12/11/2024	DATE -	REVISED -

STATE OF ILLINOIS
DEPARTMENT OF TRANSPORTATION

CROSS SECTIONS
IL 13 WB

SCALE: 1"=10' | SHEET 61 OF 76 SHEETS | STA. | TO STA.

F.A.P. RTE.	SECTION	COUNTY	TOTAL SHEETS	SHEET NO.
331	(1-4)R-5,RS-2,B-1,B-2,B-3,B-4	WILLIAMSON	519	424
		CONTRACT NO. 78373		
		ILLINOIS	FED. AID PROJECT	

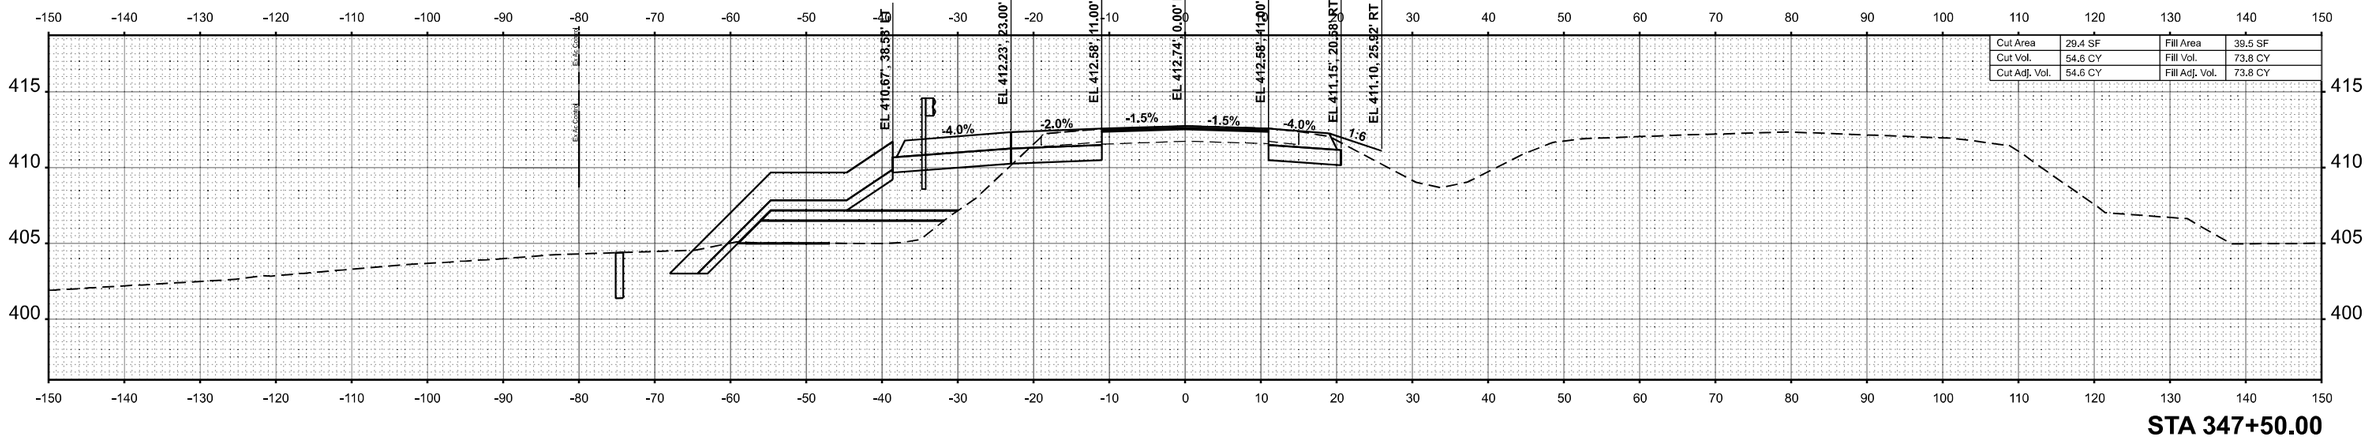

STA 347+50.00

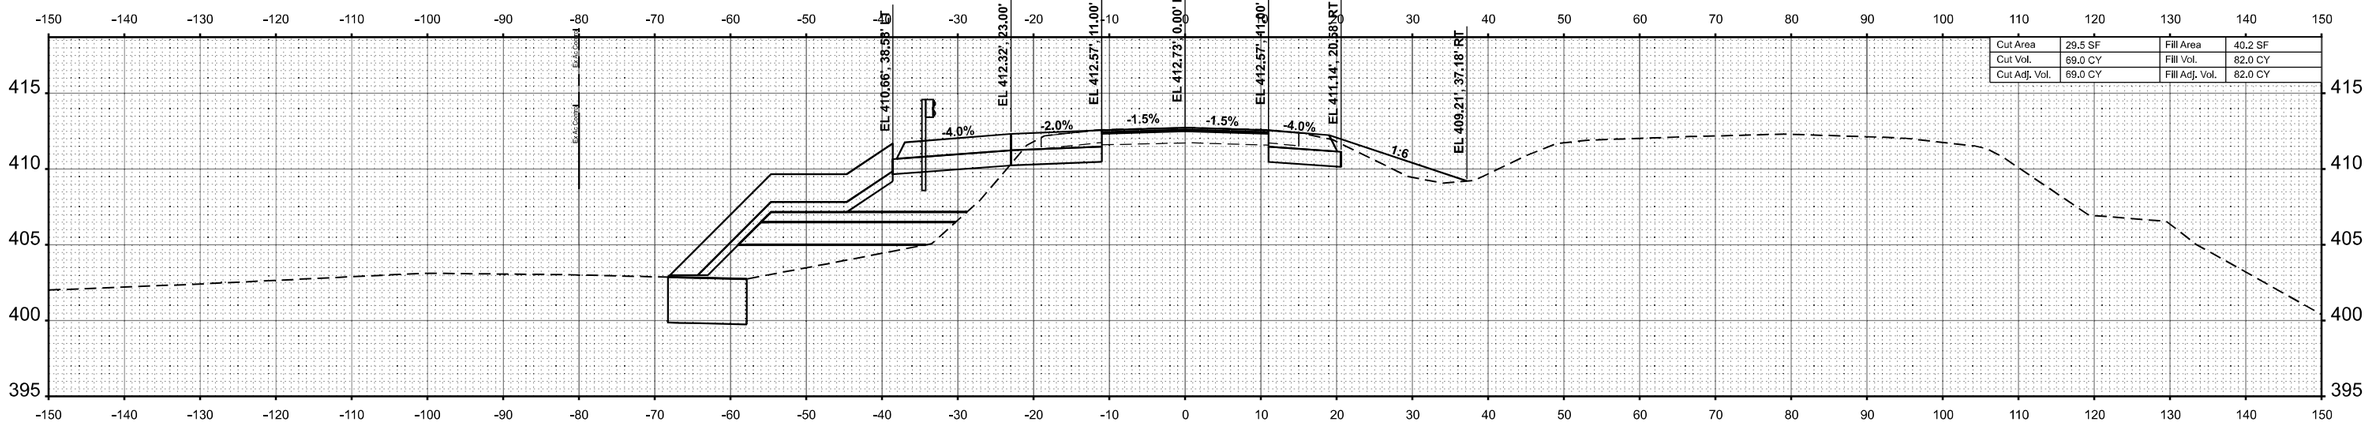

STA 347+00.00

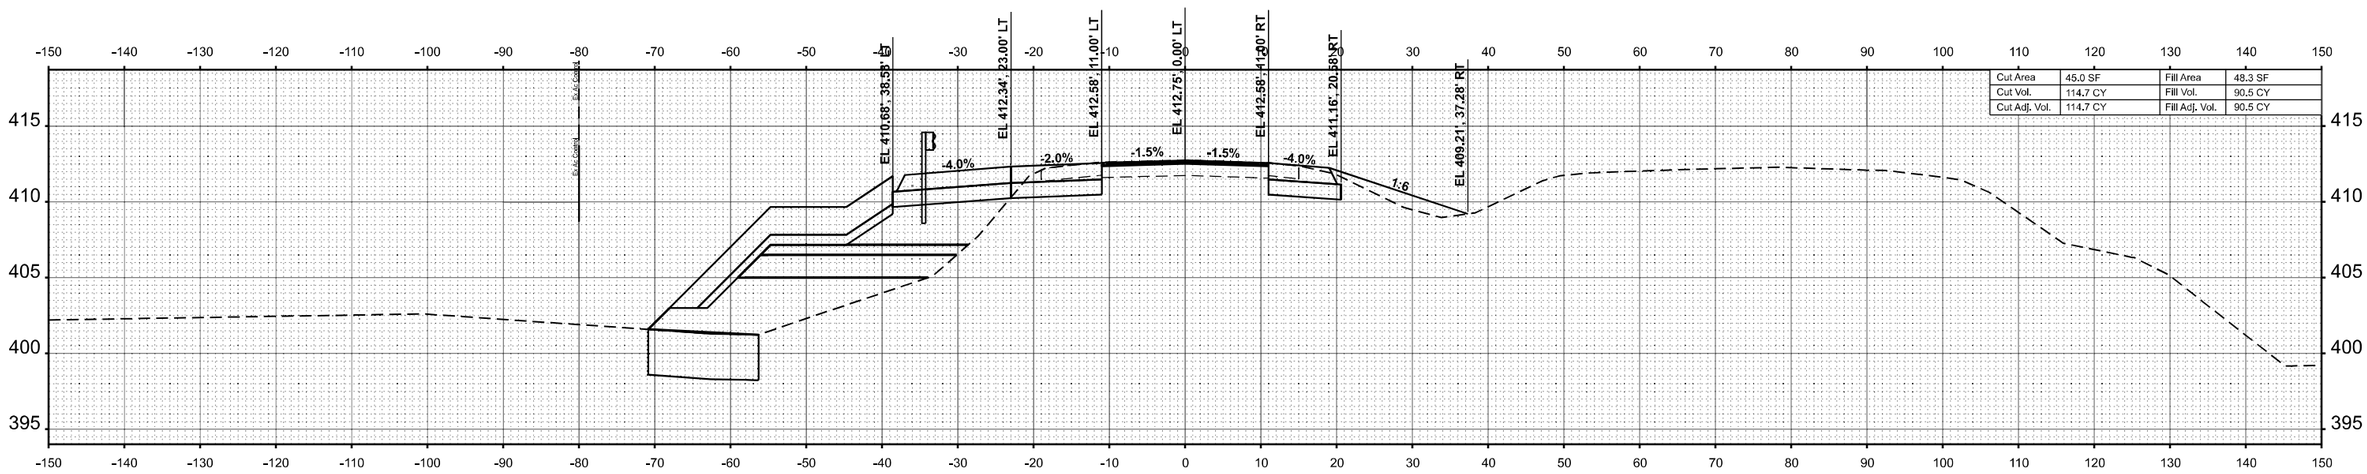

STA 346+50.00

FINAL SURVEY	NOTE BOOK	NO.
SURVEYED		
PLOTTED		
TEMPLATE		
AREAS		
AREAS CHECKED		

BY	DATE

ORIGINAL SURVEY	NOTE BOOK	NO.
SURVEYED		
PLOTTED		
TEMPLATE		
AREAS		
AREAS CHECKED		

BY	DATE

MODEL: 13WB_4 - 346+50.00 R2 [Sheet]
FILE NAME: P:\5XX\50X\50XX\51XX\51000 - IDOT PTB 200-038 D9 IL 13 Crab Orchard Bridges\28-Trans\CAD-Project Drawings\D078373-XRD-X\Sec-Westbound.dgn

CIVIL DESIGN, INC.
WBE | DBE
EFFINGHAM, IL
LICENSE #184.003222

USER NAME = SBales	DESIGNED -	REVISED -	
	DRAWN -	REVISED -	
PLOT SCALE = 0.16666633 ' / In.	CHECKED -	REVISED -	
PLOT DATE = 12/11/2024	DATE -	REVISED -	

STATE OF ILLINOIS
DEPARTMENT OF TRANSPORTATION

CROSS SECTIONS
IL 13 WB

SCALE: 1"=10' | SHEET 62 OF 76 SHEETS | STA. | TO STA.

F.A.P. RTE.	SECTION	COUNTY	TOTAL SHEETS	SHEET NO.
331	(1-4)R-5,RS-2,B-1,B-2,B-3,B-4	WILLIAMSON	519	425
		CONTRACT NO. 78373		
	ILLINOIS	FED. AID PROJECT		

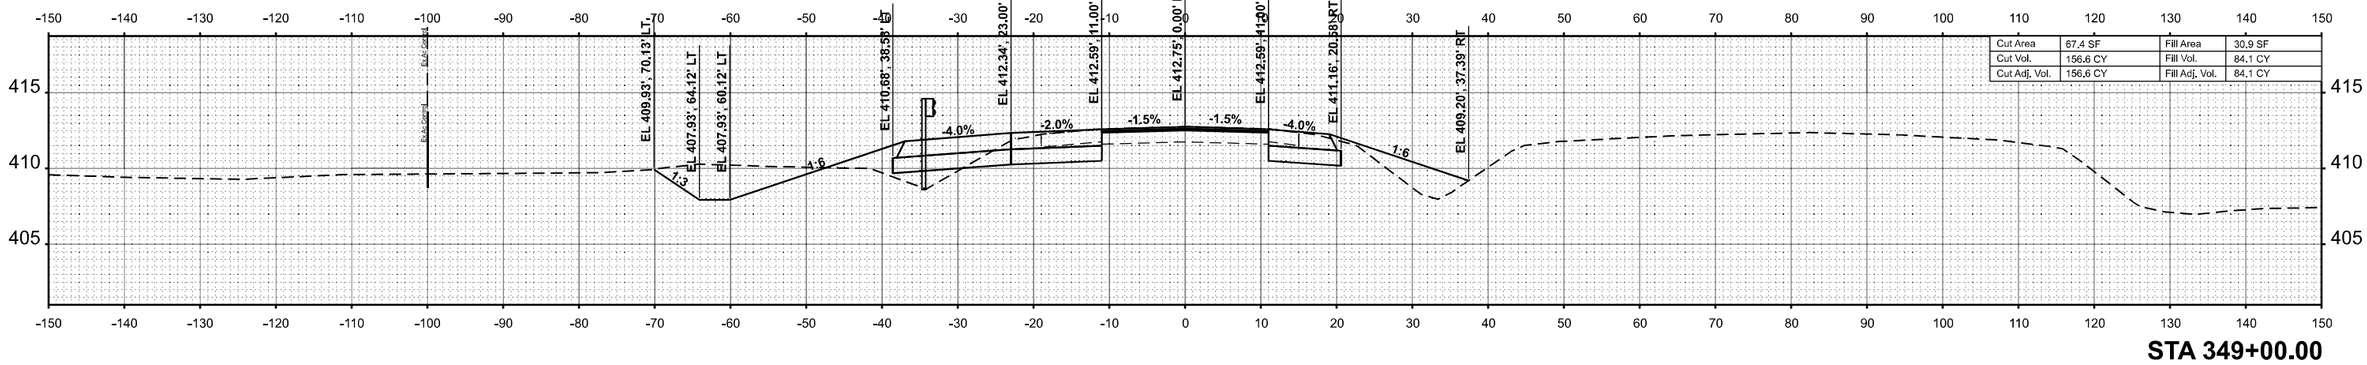

STA 349+00.00

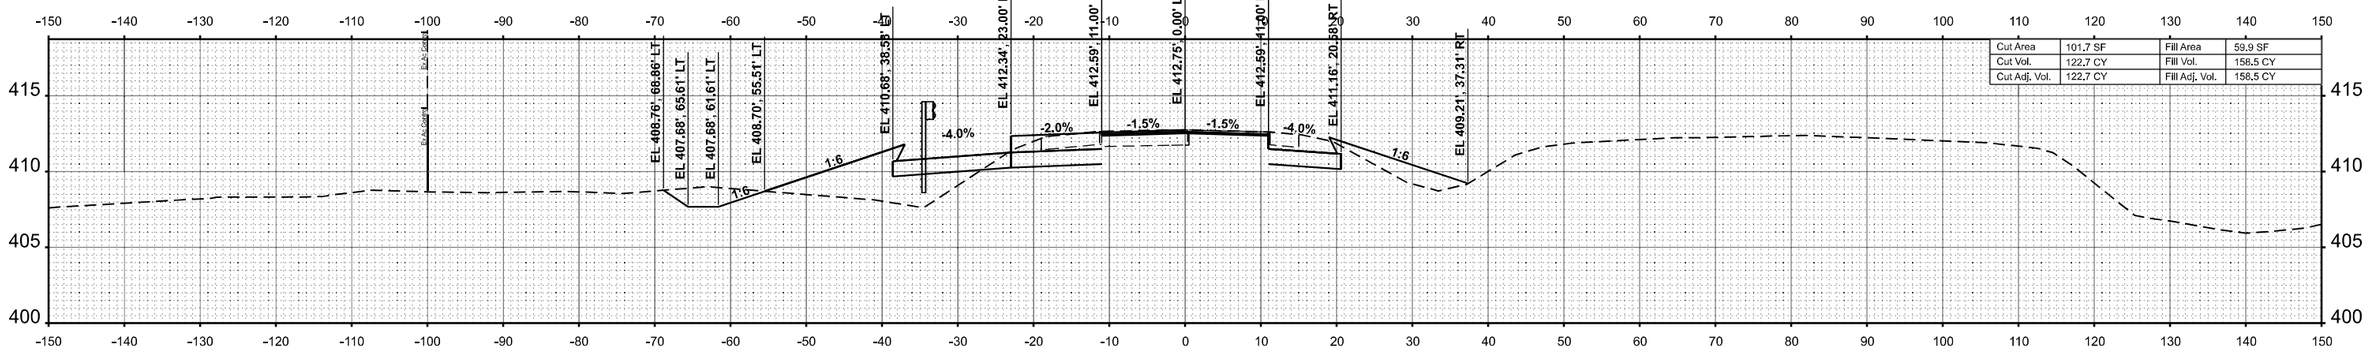

STA 348+50.00

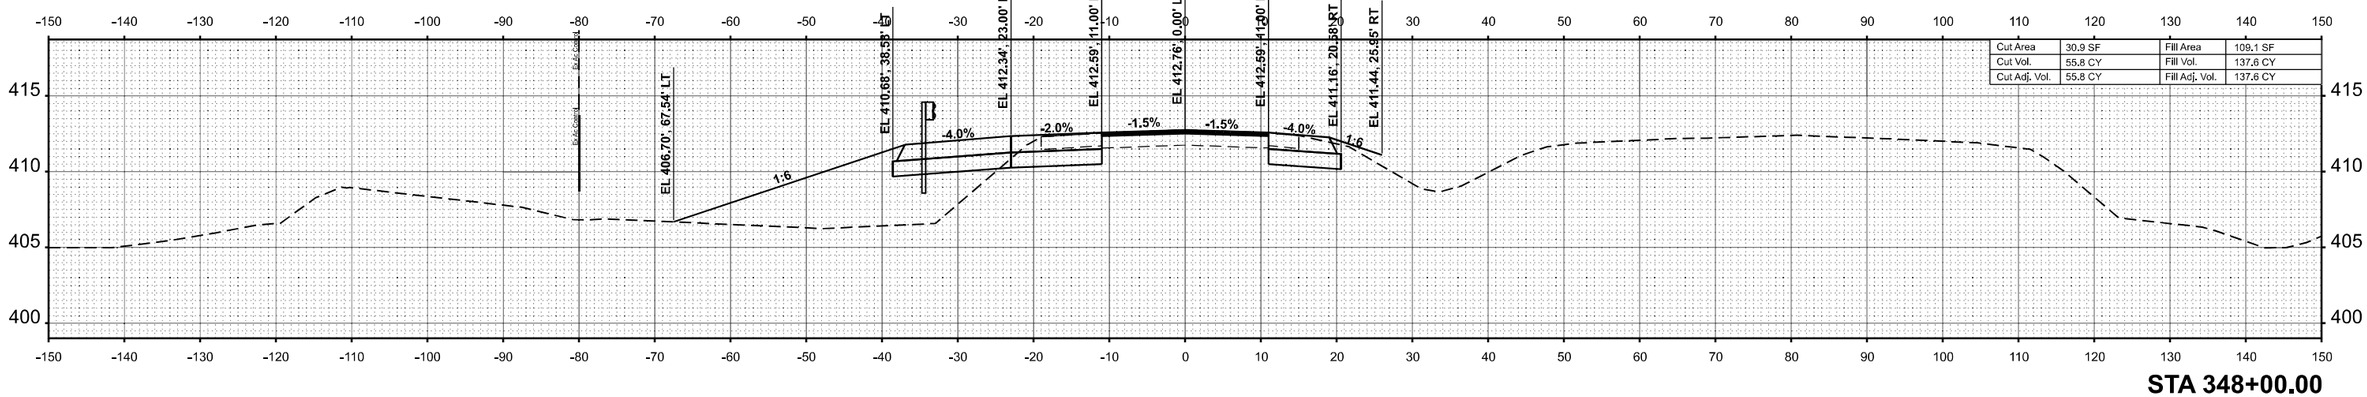

STA 348+00.00

FINAL SURVEY	BY	DATE
SURVEYED		
PLOTTED		
TEMPLATE		
NOTE BOOK	AREAS	
NO.	AREAS CHECKED	

ORIGINAL SURVEY	BY	DATE
SURVEYED		
PLOTTED		
TEMPLATE		
NOTE BOOK	AREAS	
NO.	AREAS CHECKED	

MODEL: 13WB_4 - 348+00.00 R2 (Sheet)
FILE NAME: P:\5XXX\50XX\51\X15000 - IDOT PTB 200-238 D9 IL 13 Crab Orchard Bridges\28-Trans\CAD\Project Drawings\D9787373-CRD-XSec-Westbound.dgn

CIVIL DESIGN, INC.
WBE | DBE
EFFINGHAM, IL
LICENSE #184.003222

USER NAME = SBales	DESIGNED -	REVISED -	
	DRAWN -	REVISED -	
PLOT SCALE = 0.16666633 ' / In.	CHECKED -	REVISED -	
PLOT DATE = 12/11/2024	DATE -	REVISED -	

STATE OF ILLINOIS
DEPARTMENT OF TRANSPORTATION

CROSS SECTIONS
IL 13 WB

SCALE: 1"=10' | SHEET 63 OF 76 SHEETS | STA. | TO STA.

F.A.P. RTE.	SECTION	COUNTY	TOTAL SHEETS	SHEET NO.
331	(1-4)R-5,RS-2,B-1,B-2,B-3,B-4	WILLIAMSON	519	426
		CONTRACT NO. 78373		
	ILLINOIS	FED. AID PROJECT		

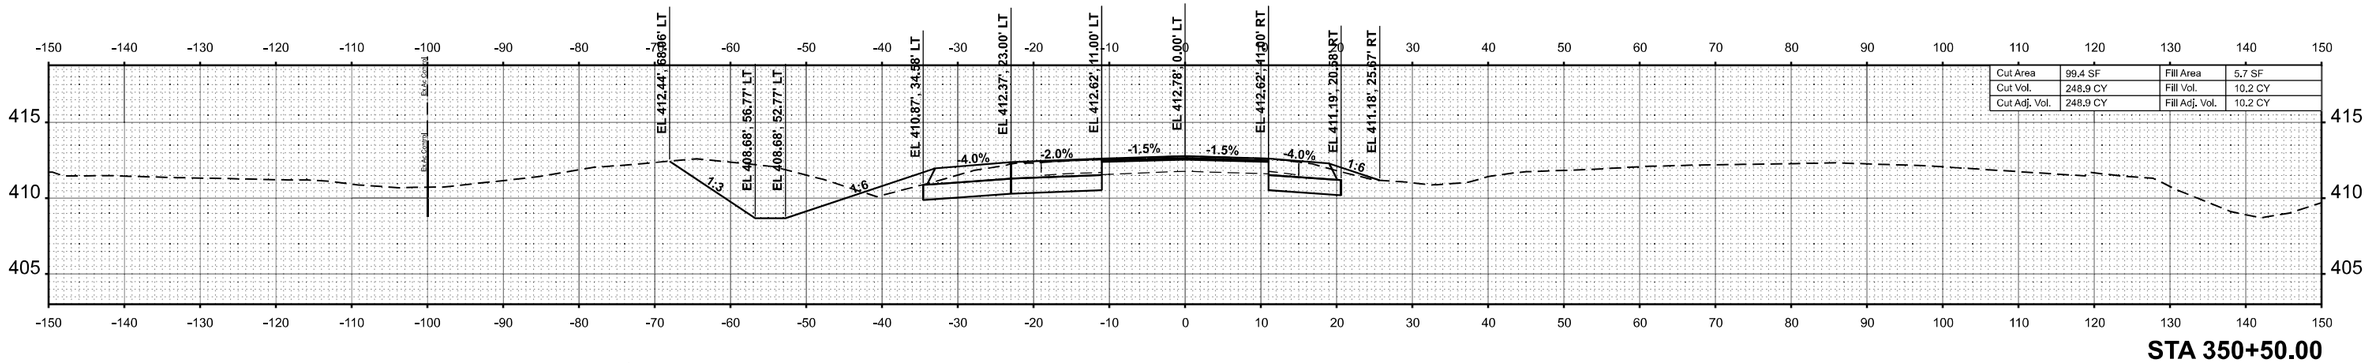

STA 350+50.00

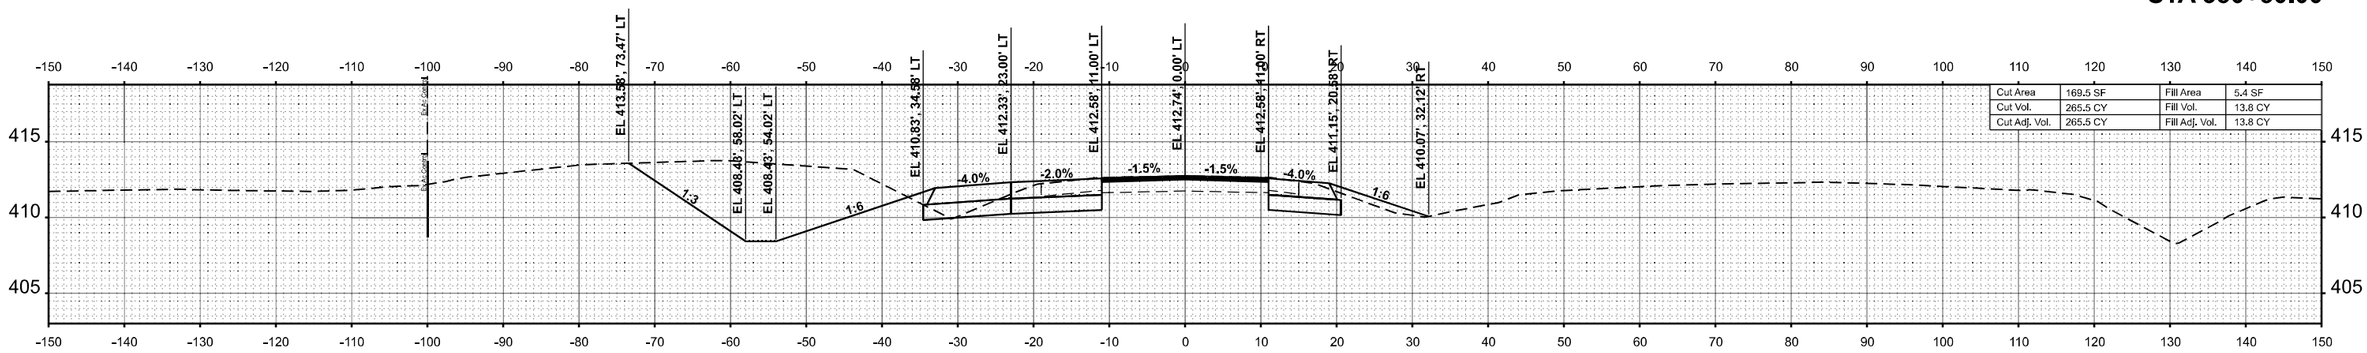

STA 350+00.00

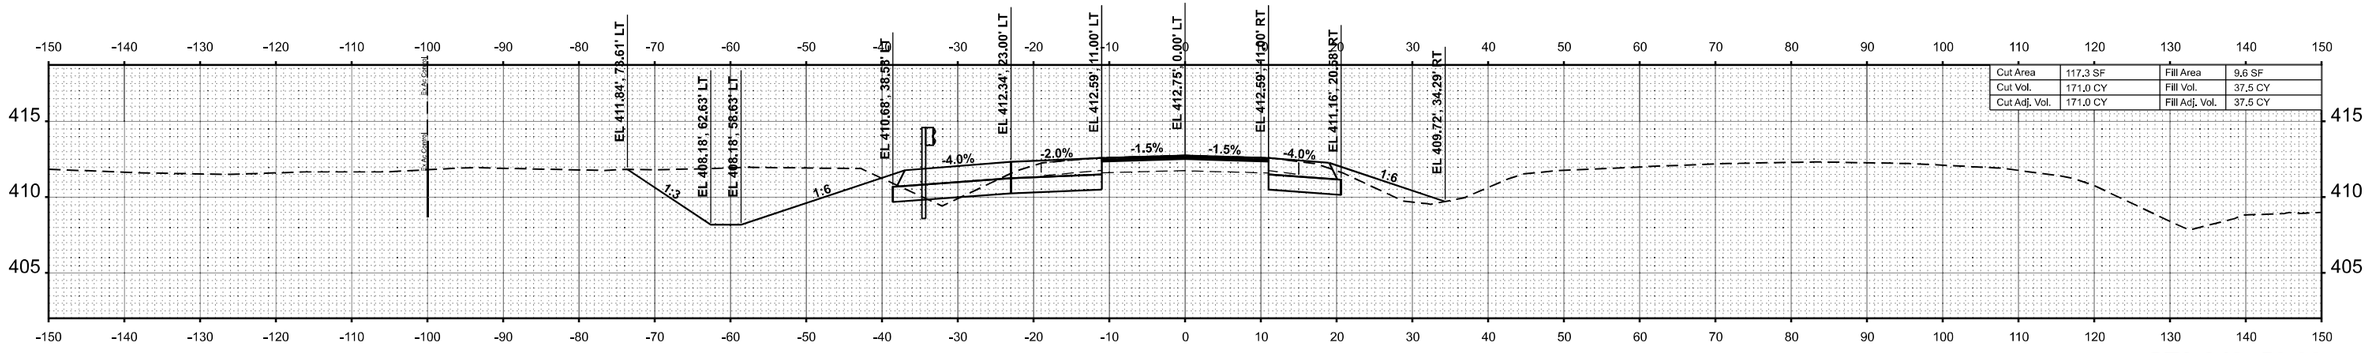

STA 349+50.00

FINAL SURVEY — NOTE BOOK — NO. — SURVEYED — PLOTTED — TEMPLATE — AREAS — AREAS CHECKED — BY — DATE

ORIGINAL SURVEY — NOTE BOOK — NO. — SURVEYED — PLOTTED — TEMPLATE — AREAS — AREAS CHECKED — BY — DATE

MODEL: 13WB_4 - 349+50.00 R2 [Sheet]
FILE NAME: P:\5XXX\50\XX\01\5600 - IDOT PTB 200\098 D1 IL 13 Crab Orchard Bridges\28-Trans\CAD\Project Drawings\D7\8373-CRD-XSec-Westbound.dgn

CIVIL DESIGN, INC.
WBE | DBE
EFFINGHAM, IL
LICENSE #184.003222

USER NAME = SBailes	DESIGNED -	REVISED -
	DRAWN -	REVISED -
PLOT SCALE = 0.16666633 ' / In.	CHECKED -	REVISED -
PLOT DATE = 12/11/2024	DATE -	REVISED -

STATE OF ILLINOIS
DEPARTMENT OF TRANSPORTATION

CROSS SECTIONS
IL 13 WB

SCALE: 1"=10' | SHEET 64 OF 76 SHEETS | STA. | TO STA.

F.A.P. RTE.	SECTION	COUNTY	TOTAL SHEETS	SHEET NO.
331	(1-4)R-5,RS-2,B-1,B-2,B-3,B-4	WILLIAMSON	519	427
		CONTRACT NO. 78373		
		ILLINOIS	FED. AID PROJECT	

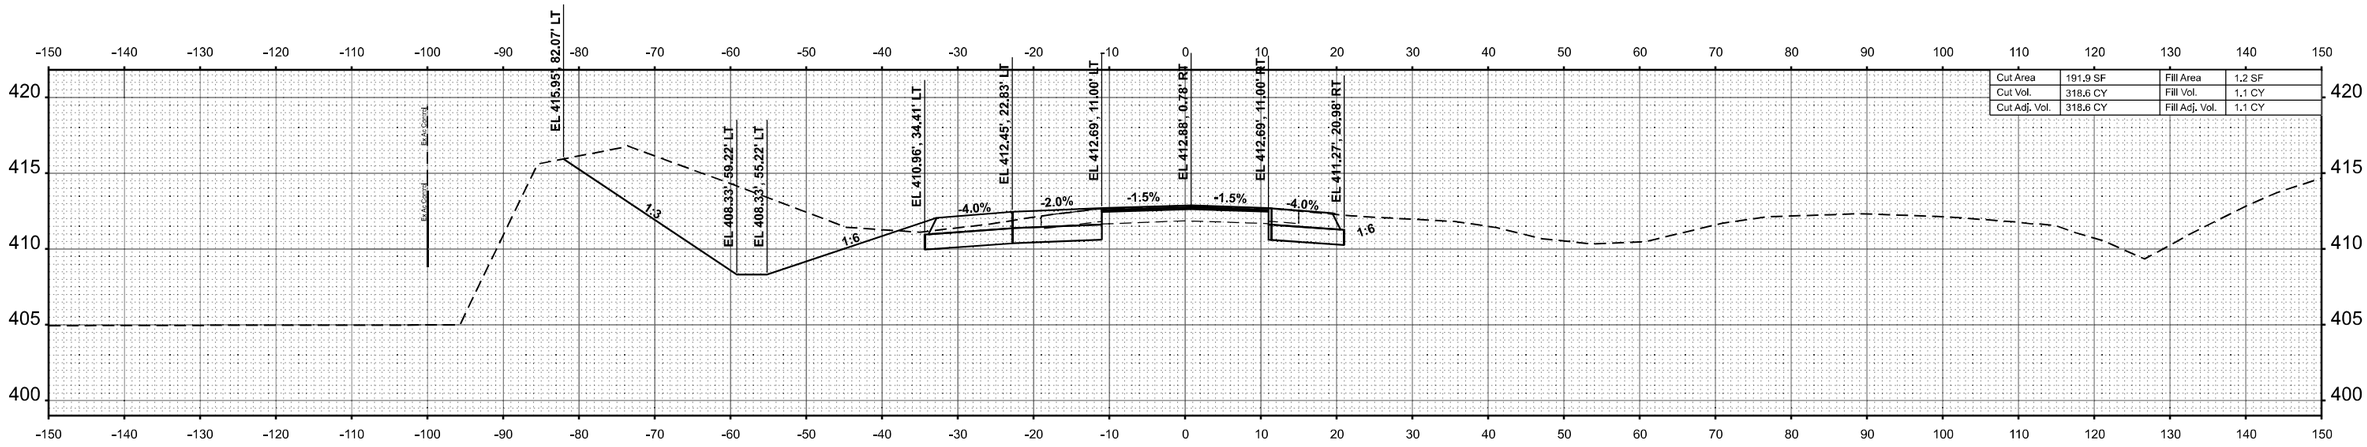

STA 352+00.00

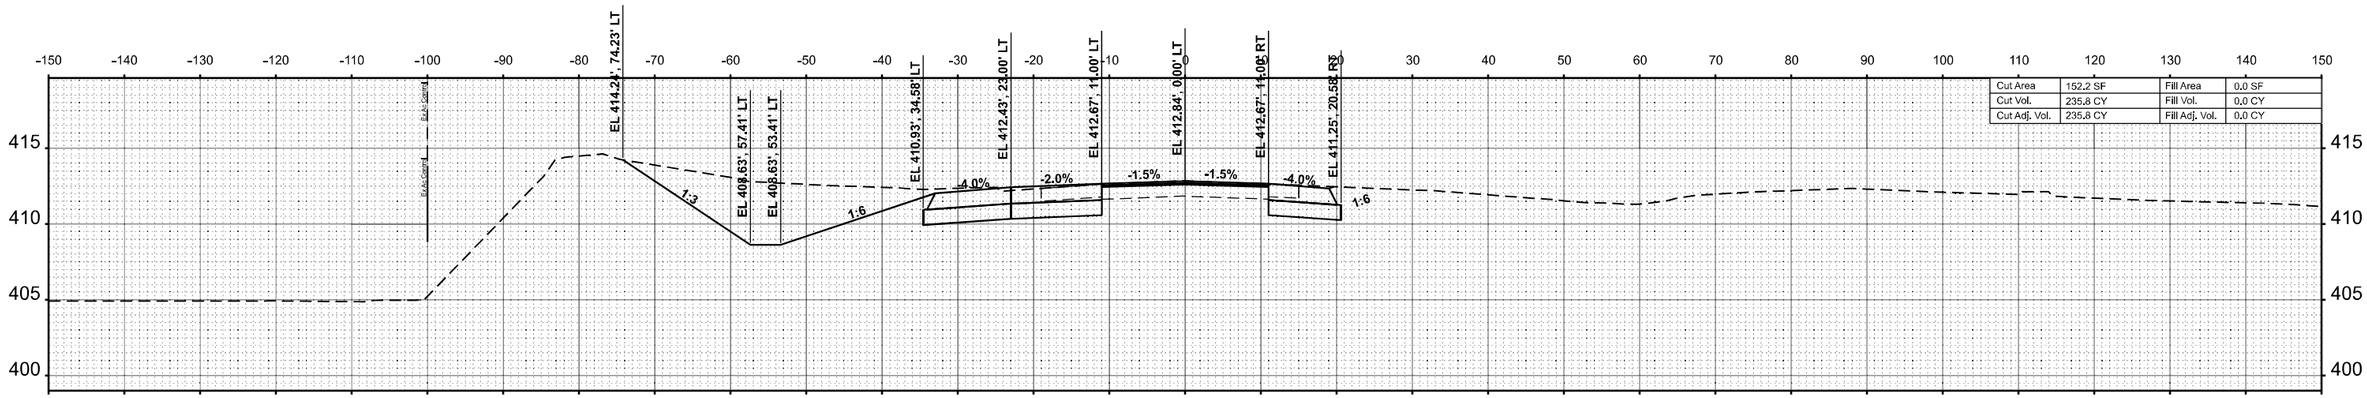

STA 351+50.00

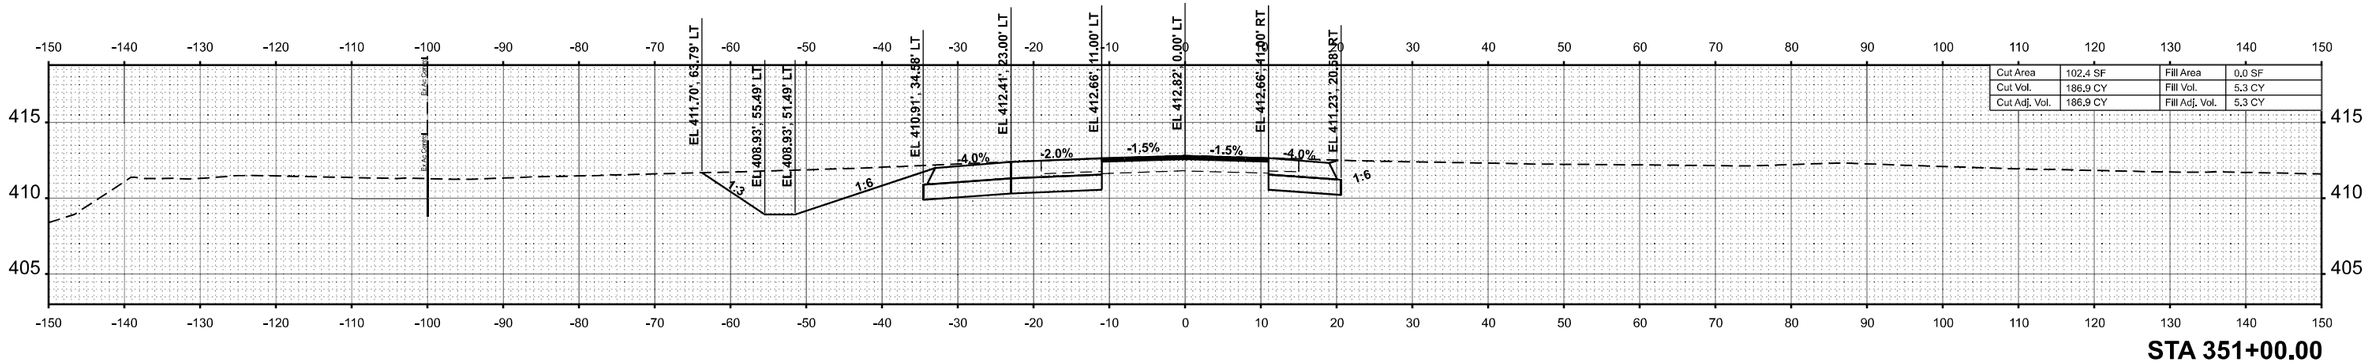

STA 351+00.00

FINAL SURVEY | NOTE BOOK | NO. | SURVEYED | PLOTTED | TEMPLATE | AREAS | AREAS CHECKED | BY | DATE

ORIGINAL SURVEY | NOTE BOOK | NO. | SURVEYED | PLOTTED | TEMPLATE | AREAS | AREAS CHECKED | BY | DATE

MODEL: 13WB_4 - 351+00.00 R2 [Sheet]
FILE NAME: P:\5XX\56XX\5-01\XX\5000 - IDOT PTB 200+\338 DI IL 13 Crab Orchard Bridges\02-Trans\CAD\Project Drawings\D978373-CRD-XSec-Westbound.dgn

CIVIL DESIGN, INC.
WBE | DBE
EFFINGHAM, IL
LICENSE #184.003222

USER NAME = SBales	DESIGNED -	REVISED -	
	DRAWN -	REVISED -	
PLOT SCALE = 0.16666633 ' / in.	CHECKED -	REVISED -	
PLOT DATE = 12/11/2024	DATE -	REVISED -	

STATE OF ILLINOIS
DEPARTMENT OF TRANSPORTATION

CROSS SECTIONS
IL 13 WB

SCALE: 1"=10' | SHEET 65 OF 76 SHEETS | STA. | TO STA.

F.A.P. RTE.	SECTION	COUNTY	TOTAL SHEETS	SHEET NO.
331	(1-4)R-5,RS-2,B-1,B-2,B-3,B-4	WILLIAMSON	519	428
		CONTRACT NO. 78373		
		ILLINOIS	FED. AID PROJECT	

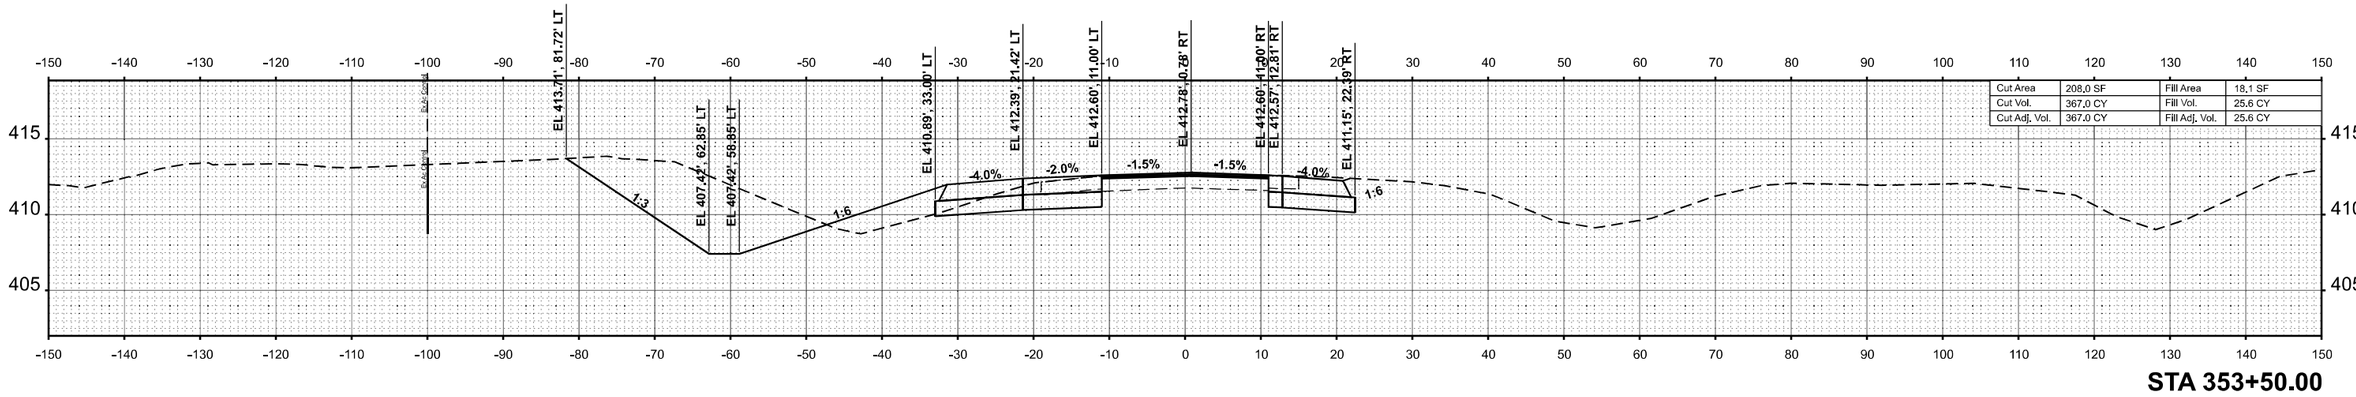

STA 353+50.00

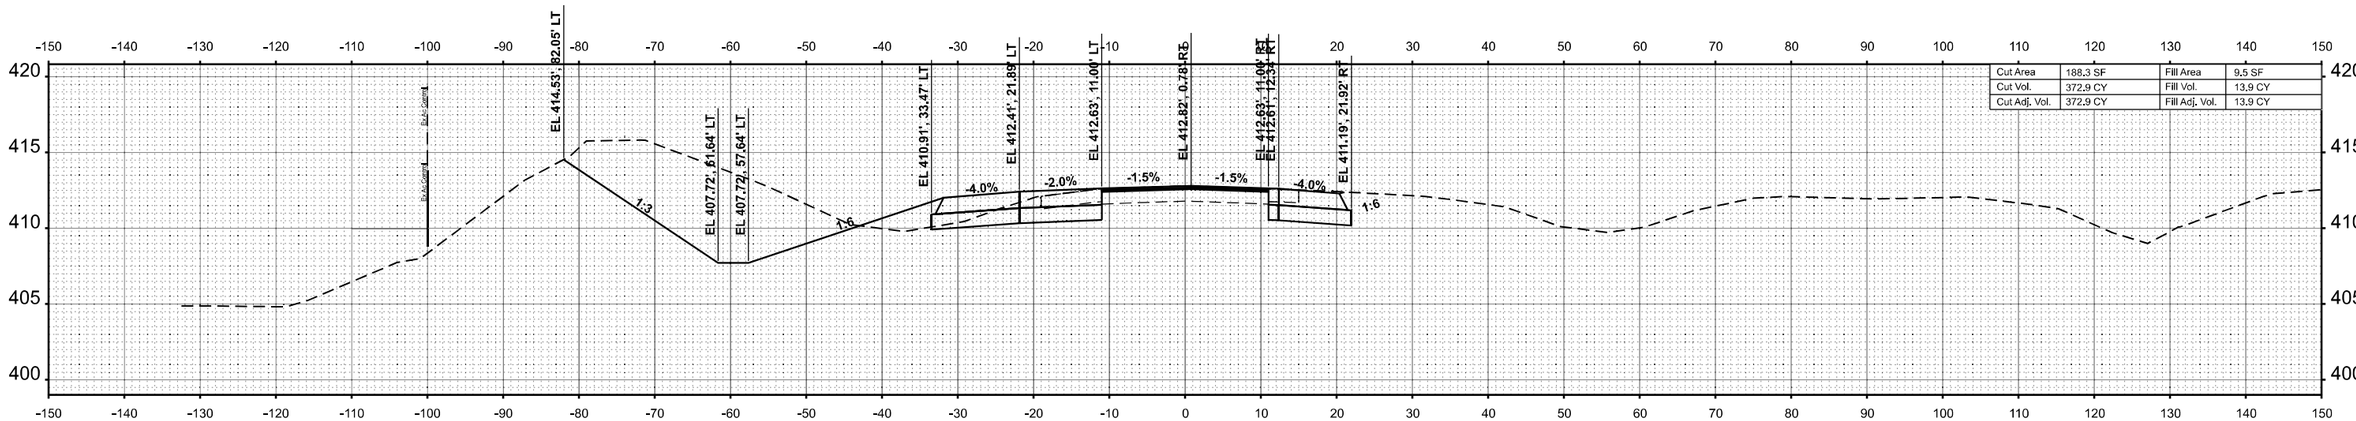

STA 353+00.00

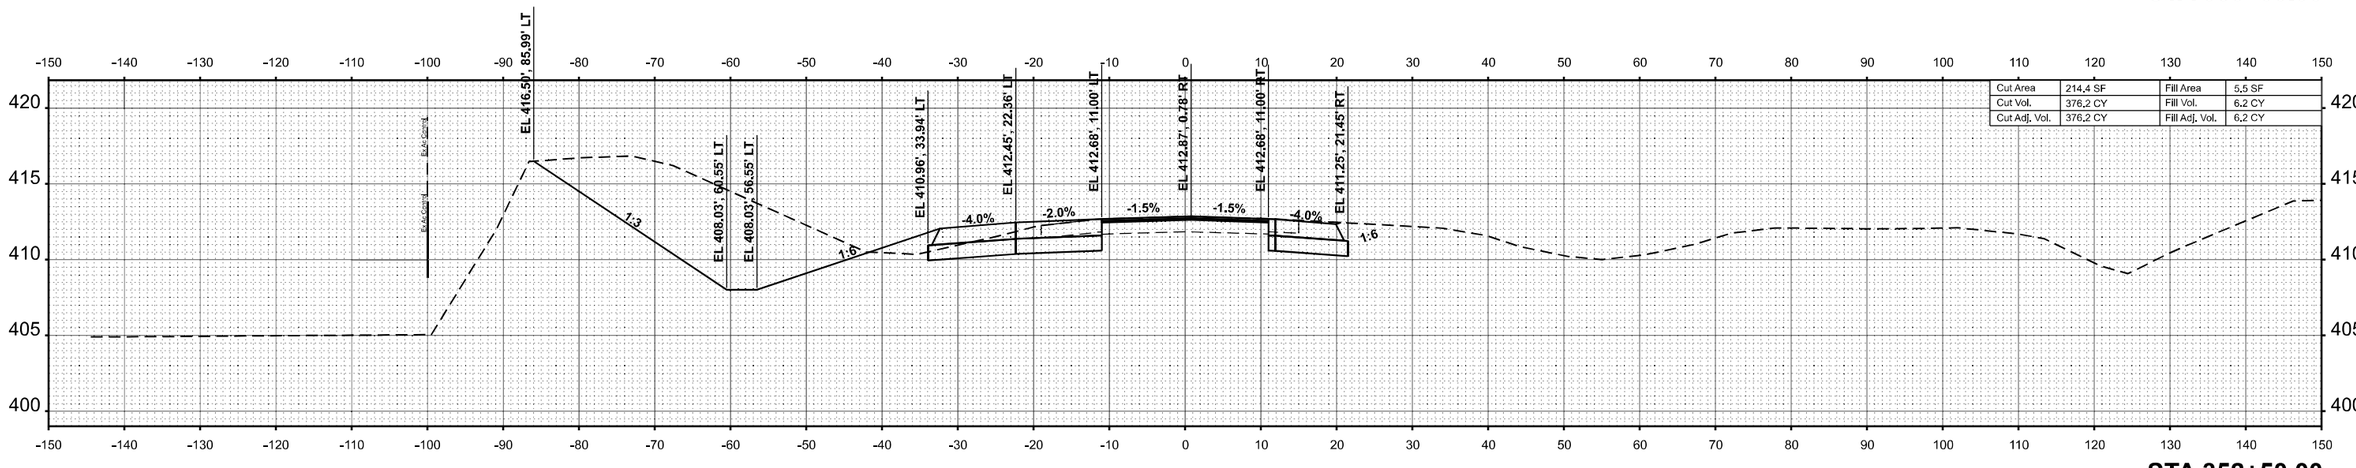

STA 352+50.00

FINAL SURVEY — NOTE BOOK — NO. — SURVEYED — PLOTTED — TEMPLATE — AREAS — AREAS CHECKED — BY — DATE

ORIGINAL SURVEY — NOTE BOOK — NO. — SURVEYED — PLOTTED — TEMPLATE — AREAS — AREAS CHECKED — BY — DATE

MODEL: 13WB_4 - 352+50.00 R2 [Sheet]
FILE NAME: P:\5XX\50XX\5(1)XX15000 - IDOT PTB 200+\338 DI IL 13 Crab Orchard Bridges\28-Trans\CAD\Project Drawings\D978373-CRD-XSec-Westbound.dgn

CIVIL DESIGN, INC.
WBE | DBE
EFFINGHAM, IL
LICENSE #184.003222

USER NAME = SBales	DESIGNED -	REVISED -	
	DRAWN -	REVISED -	
PLOT SCALE = 0.16666633 ' / in.	CHECKED -	REVISED -	
PLOT DATE = 12/11/2024	DATE -	REVISED -	

STATE OF ILLINOIS
DEPARTMENT OF TRANSPORTATION

CROSS SECTIONS
IL 13 WB

SCALE: 1"=10' | SHEET 66 OF 76 SHEETS | STA. | TO STA.

F.A.P. RTE.	SECTION	COUNTY	TOTAL SHEETS	SHEET NO.
331	(1-4)R-5,RS-2,B-1,B-2,B-3,B-4	WILLIAMSON	519	429
		CONTRACT NO. 78373		
		ILLINOIS	FED. AID PROJECT	

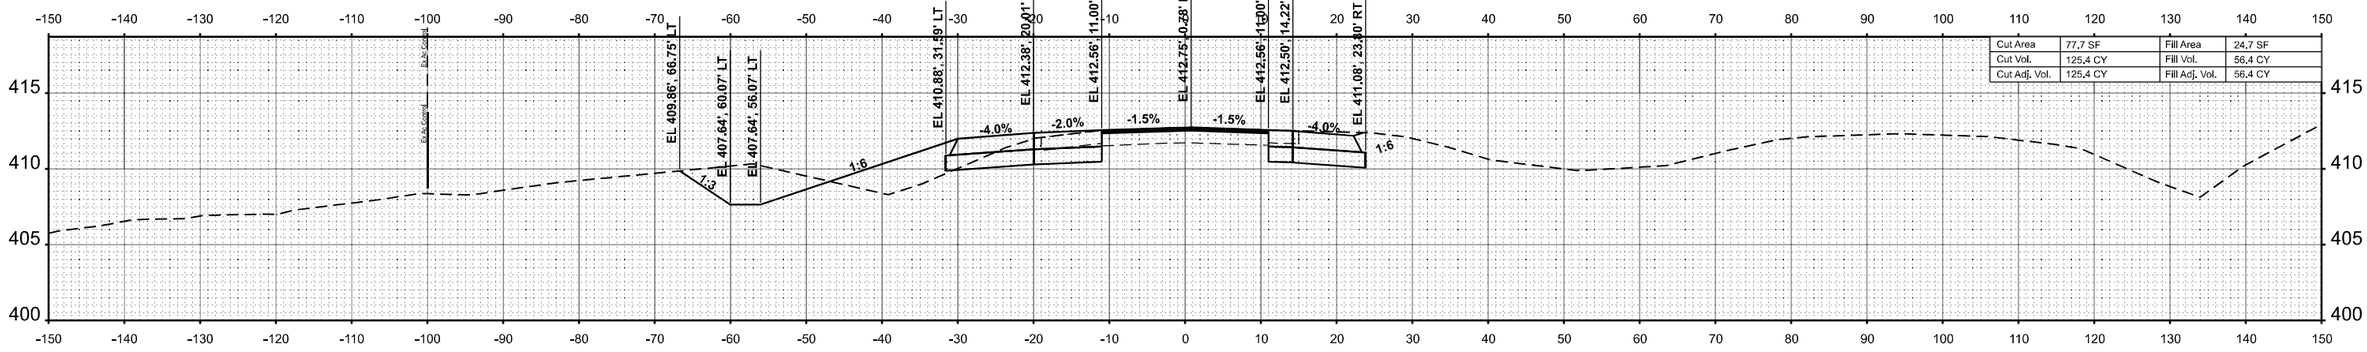

STA 355+00.00

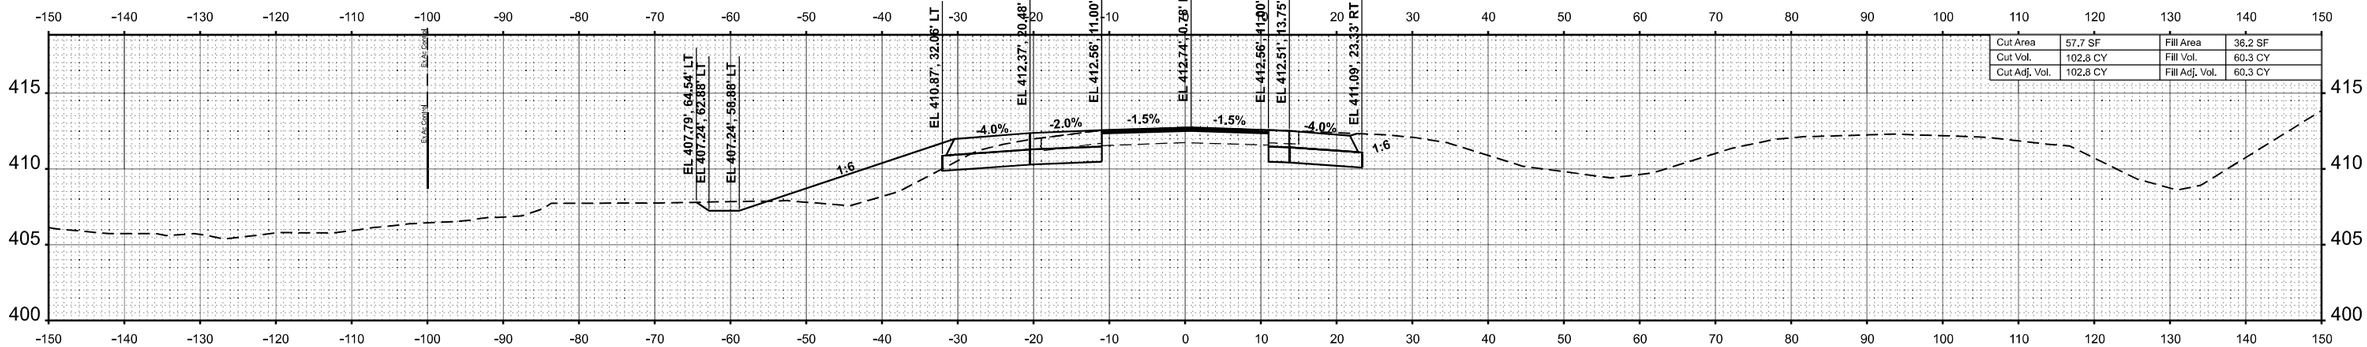

STA 354+50.00

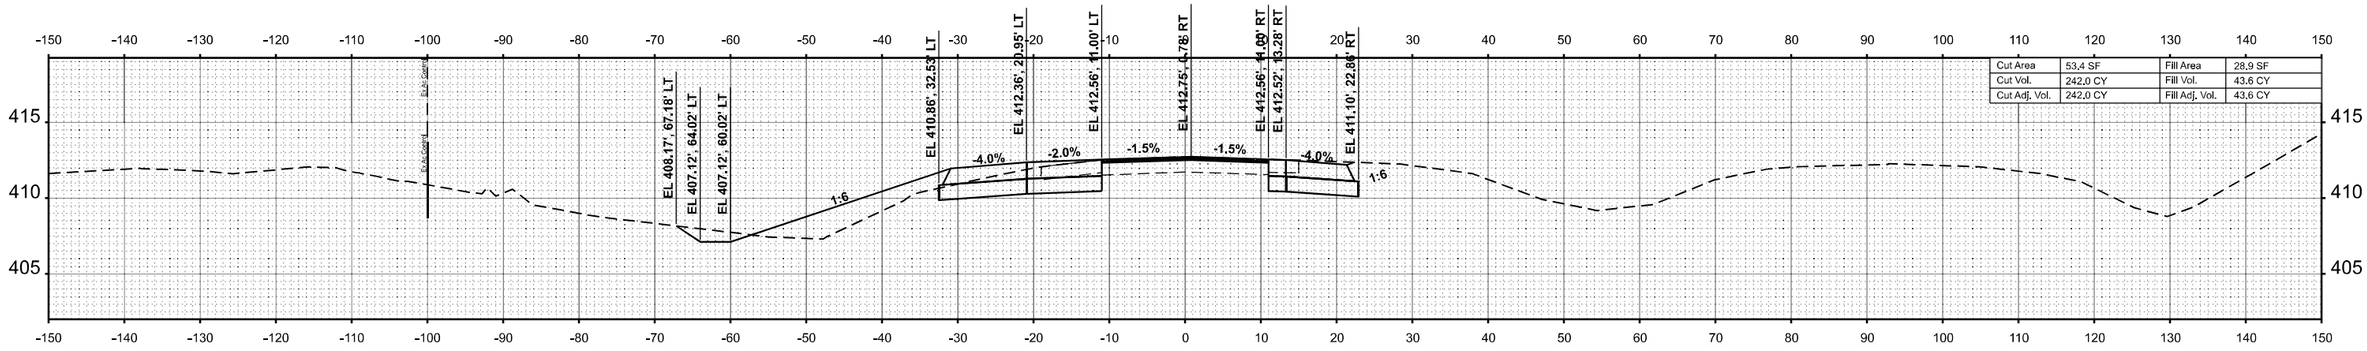

STA 354+00.00

FINAL SURVEY	BY	DATE
SURVEYED		
PLOTTED		
TEMPLATE		
AREAS		
AREAS CHECKED		
NOTE BOOK		
NO.		

ORIGINAL SURVEY	BY	DATE
SURVEYED		
PLOTTED		
TEMPLATE		
AREAS		
AREAS CHECKED		
NOTE BOOK		
NO.		

MODEL: 13WB_4 - 354+00.00 R2 (Sheet)
FILE NAME: P:\5XX\560\X-51\XX\5000 - IDOT PTB 200+038 D9 IL 13 Cmb Orchard Bridges\26-Trans\CAD-Project Drawings\D978373-ORD-XSec-Westbound.dgn

CIVIL DESIGN, INC.
WBE | DBE
EFFINGHAM, IL
LICENSE #184.003222

USER NAME = SBales	DESIGNED -	REVISED -
	DRAWN -	REVISED -
PLOT SCALE = 0.16666633 ' / In.	CHECKED -	REVISED -
PLOT DATE = 12/11/2024	DATE -	REVISED -

STATE OF ILLINOIS
DEPARTMENT OF TRANSPORTATION

CROSS SECTIONS
IL 13 WB

SCALE: 1"=10' | SHEET 67 OF 76 SHEETS | STA. | TO STA.

F.A.P. RTE.	SECTION	COUNTY	TOTAL SHEETS	SHEET NO.
331	(1-4)R-5,RS-2,B-1,B-2,B-3,B-4	WILLIAMSON	519	430
		CONTRACT NO. 78373		
		ILLINOIS	FED. AID PROJECT	

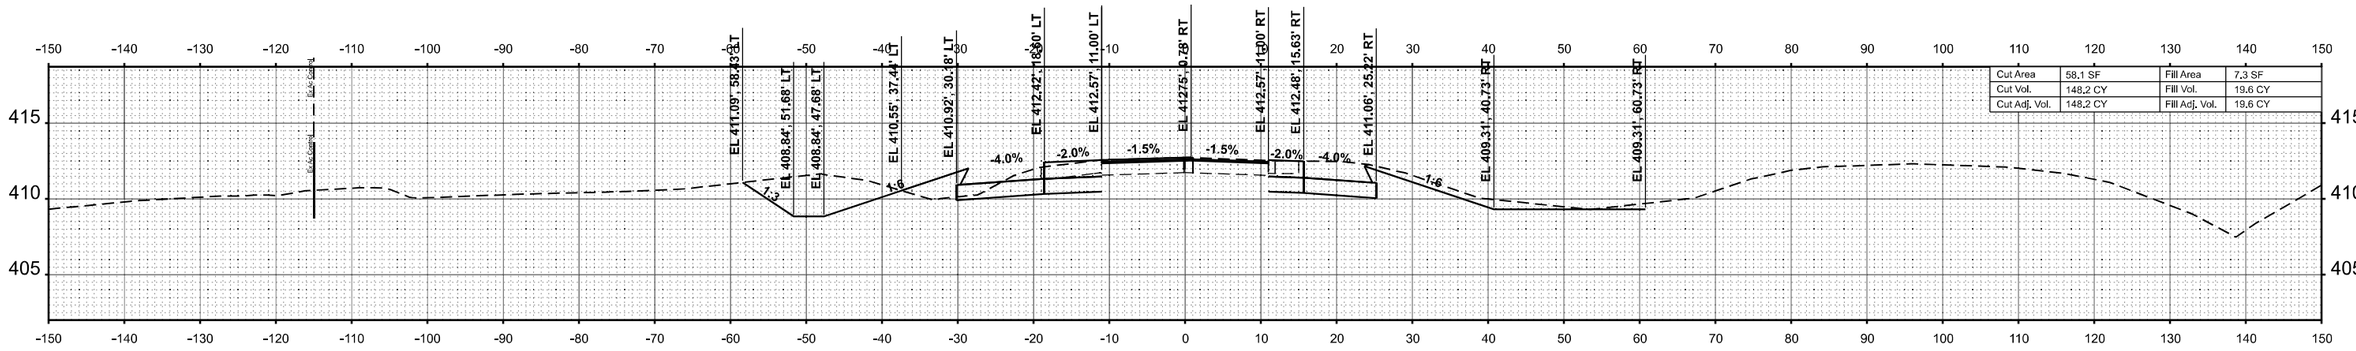

STA 356+50.00

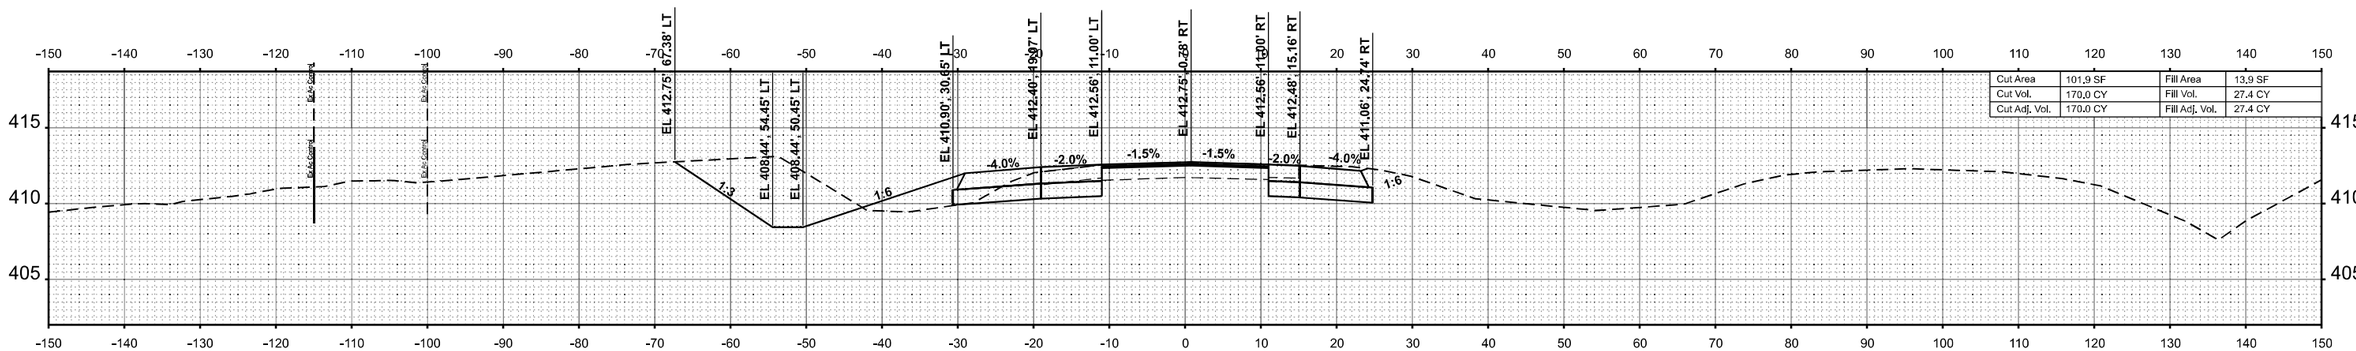

STA 356+00.00

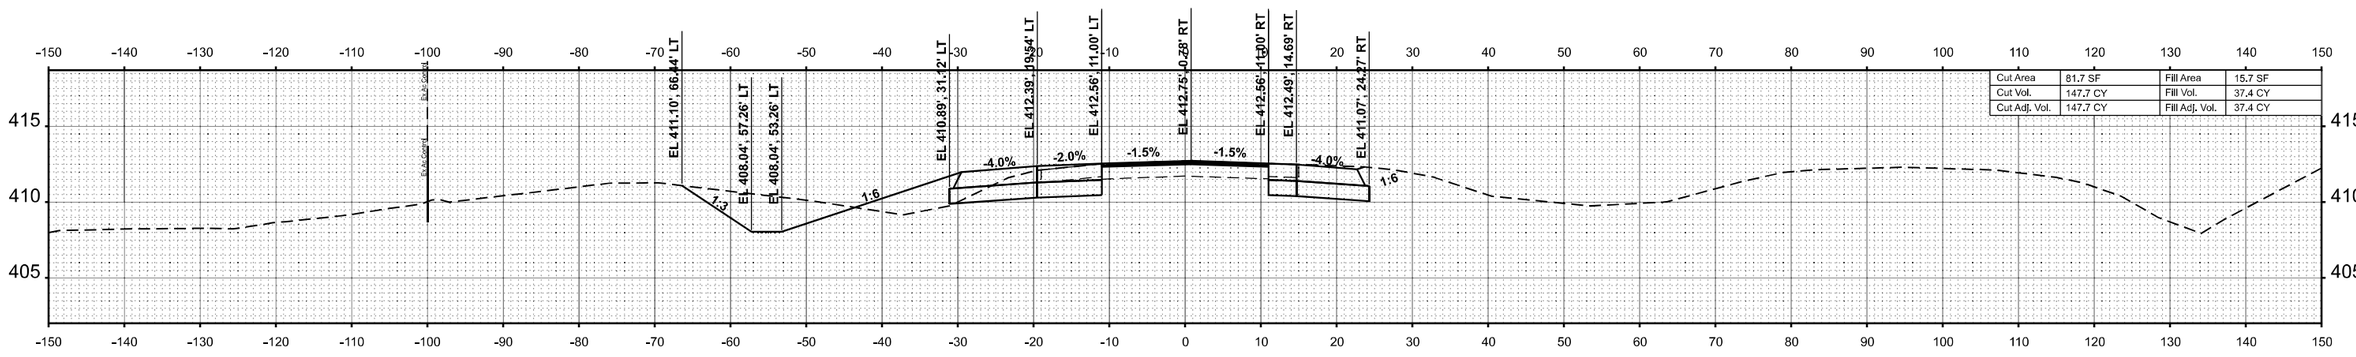

STA 355+50.00

FINAL SURVEY	NOTE BOOK	NO.
SURVEYED	BY	
PLOTTED		
TEMPLATE		
AREAS		
AREAS CHECKED		DATE

ORIGINAL SURVEY	NOTE BOOK	NO.
SURVEYED	BY	
PLOTTED		
TEMPLATE		
AREAS		
AREAS CHECKED		DATE

MODEL: 13WB_4 - 355+50.00 R2 [Sheet]
FILE NAME: P:\5XXX\50\X-6\XX\5600 - IDOT PTB 200-098 D\IL 13 Crab Orchard Bridges\28-Trans\CAD\Project Drawings\D978373-D\RD-XSec-Westbound.dgn

CIVIL DESIGN, INC.
WBE | DBE
EFFINGHAM, IL
LICENSE #184.003222

USER NAME = SBailes	DESIGNED -	REVISED -	
	DRAWN -	REVISED -	
PLOT SCALE = 0.16666633 ' / In.	CHECKED -	REVISED -	
PLOT DATE = 12/11/2024	DATE -	REVISED -	

STATE OF ILLINOIS
DEPARTMENT OF TRANSPORTATION

CROSS SECTIONS
IL 13 WB

SCALE: 1"=10' | SHEET 68 OF 76 SHEETS | STA. | TO STA.

F.A.P. RTE.	SECTION	COUNTY	TOTAL SHEETS	SHEET NO.
331	(1-4)R-5,RS-2,B-1,B-2,B-3,B-4	WILLIAMSON	519	431
		CONTRACT NO. 78373		
	ILLINOIS	FED. AID PROJECT		

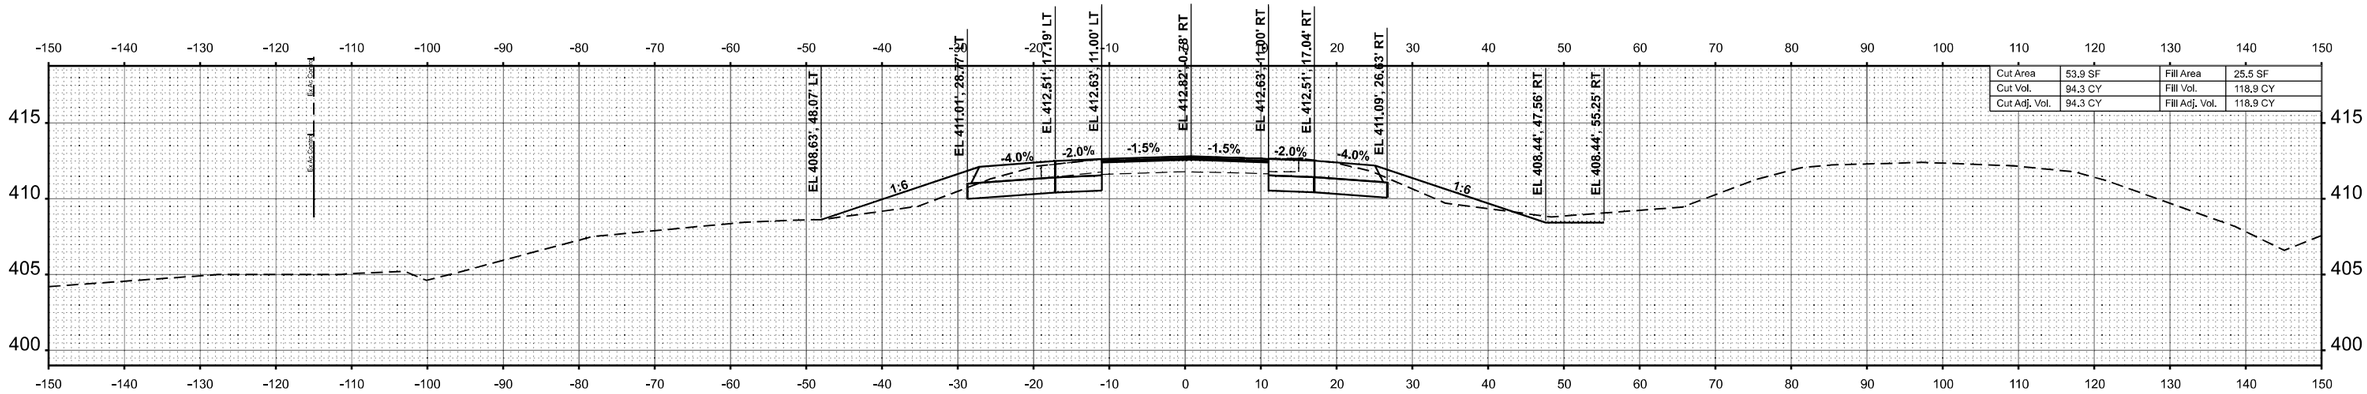

STA 358+00.00

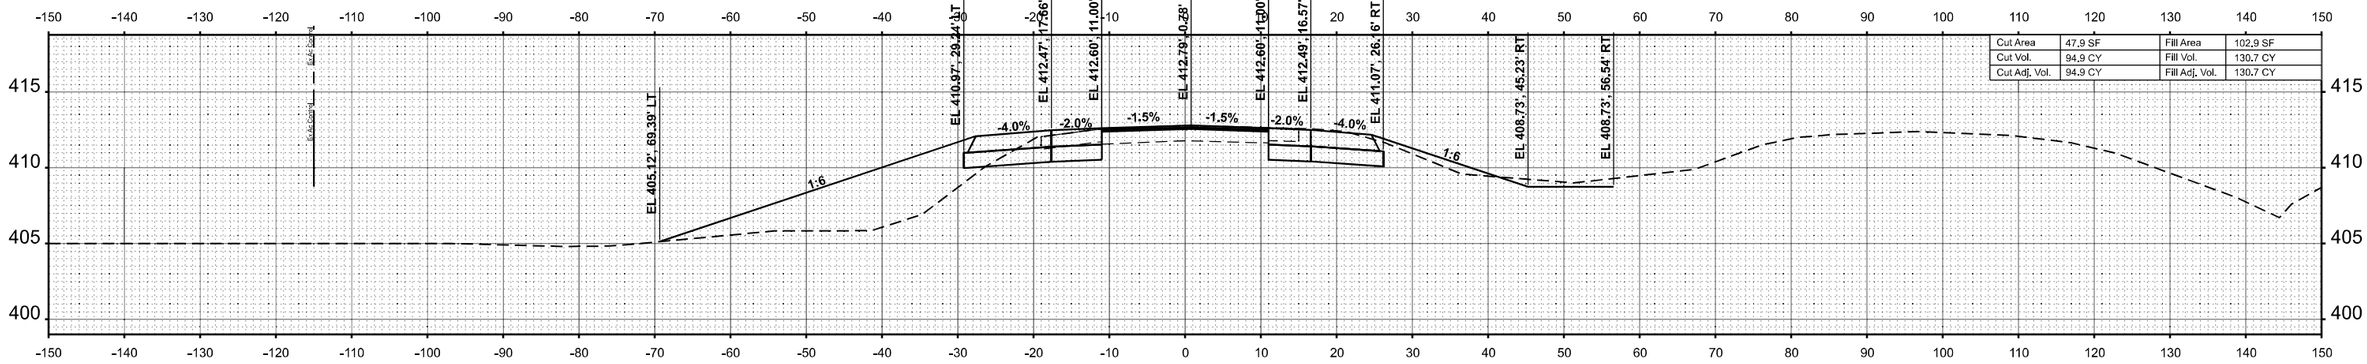

STA 357+50.00

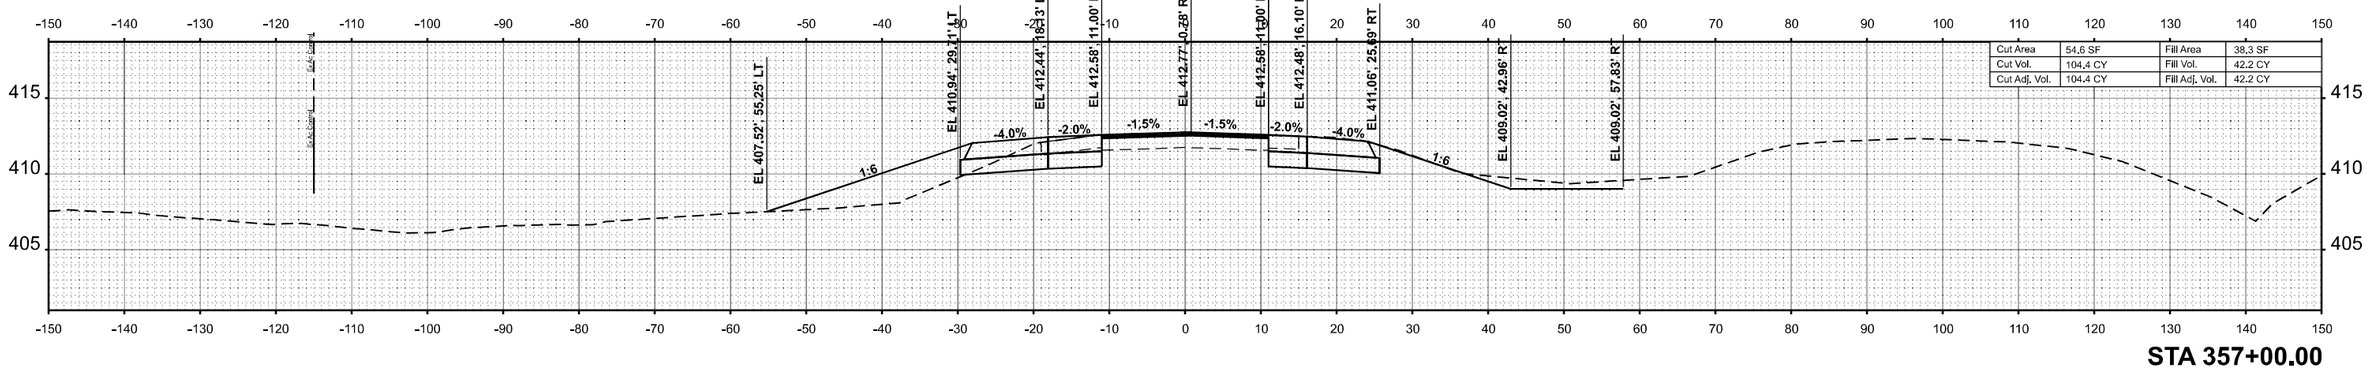

STA 357+00.00

FINAL SURVEY	BY	DATE
SURVEYED		
PLOTTED		
TEMPLATE		
AREAS		
AREAS CHECKED		
NOTE BOOK		
NO.		

ORIGINAL SURVEY	BY	DATE
SURVEYED		
PLOTTED		
TEMPLATE		
AREAS		
AREAS CHECKED		
NOTE BOOK		
NO.		

MODEL: 13WB_4 - 357+00.00 R2 [Sheet]
FILE NAME: P:\SXXX\150\XX\51\X\5000 - IDOT PTB 200-038 D9 IL 13 Crab Orchard Bridges\26-Trans\CAD\Project Drawings\D9787373-CRE-XSec-Westbound.dgn

CIVIL DESIGN, INC.
WBE | DBE
EFFINGHAM, IL
LICENSE #184.003222

USER NAME = SBales	DESIGNED -	REVISED -	
	DRAWN -	REVISED -	
PLOT SCALE = 0.16666633 ' / In.	CHECKED -	REVISED -	
PLOT DATE = 12/11/2024	DATE -	REVISED -	

STATE OF ILLINOIS
DEPARTMENT OF TRANSPORTATION

CROSS SECTIONS
IL 13 WB

SCALE: 1"=10' | SHEET 69 OF 76 SHEETS | STA. | TO STA.

F.A.P. RTE.	SECTION	COUNTY	TOTAL SHEETS	SHEET NO.
331	(1-4)R-5,RS-2,B-1,B-2,B-3,B-4	WILLIAMSON	519	432
		CONTRACT NO. 78373		
	ILLINOIS	FED. AID PROJECT		

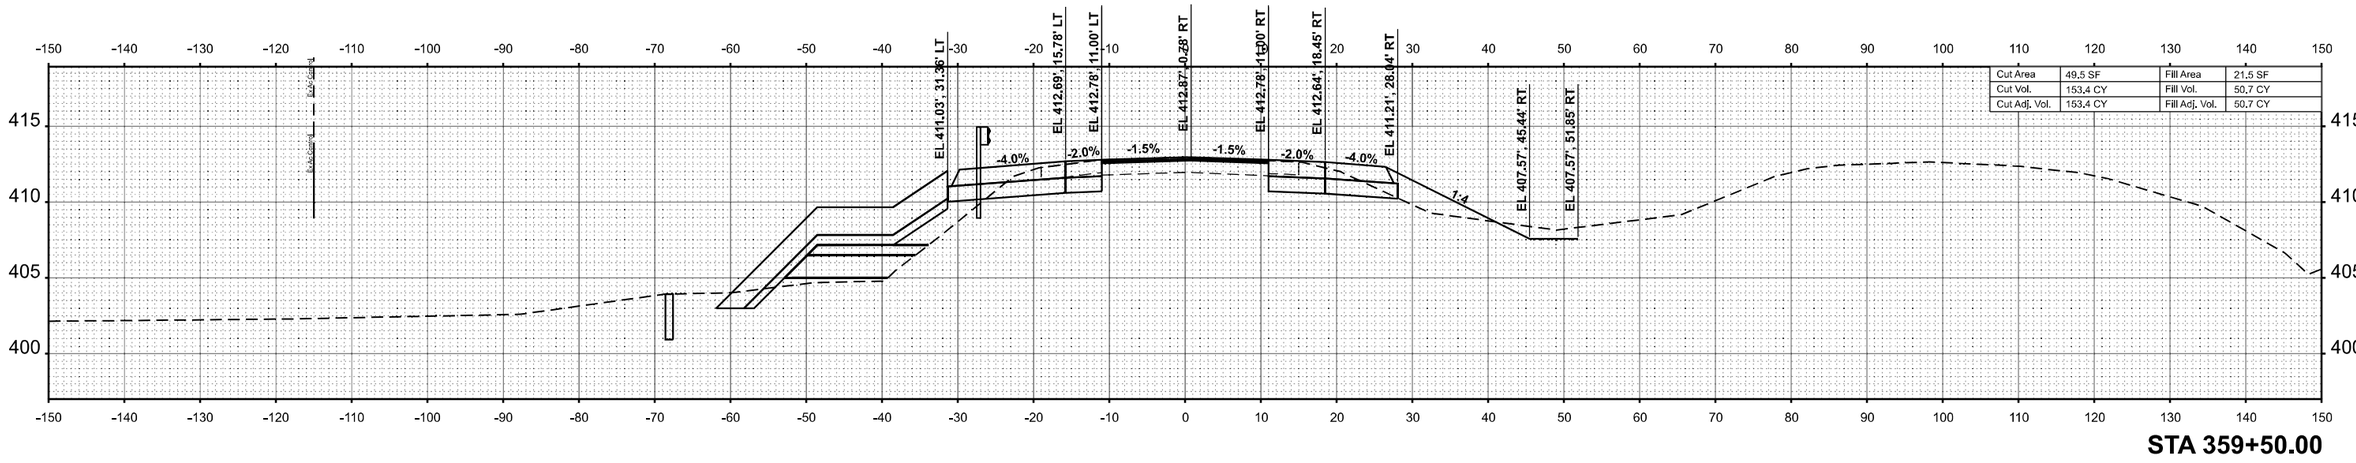

STA 359+50.00

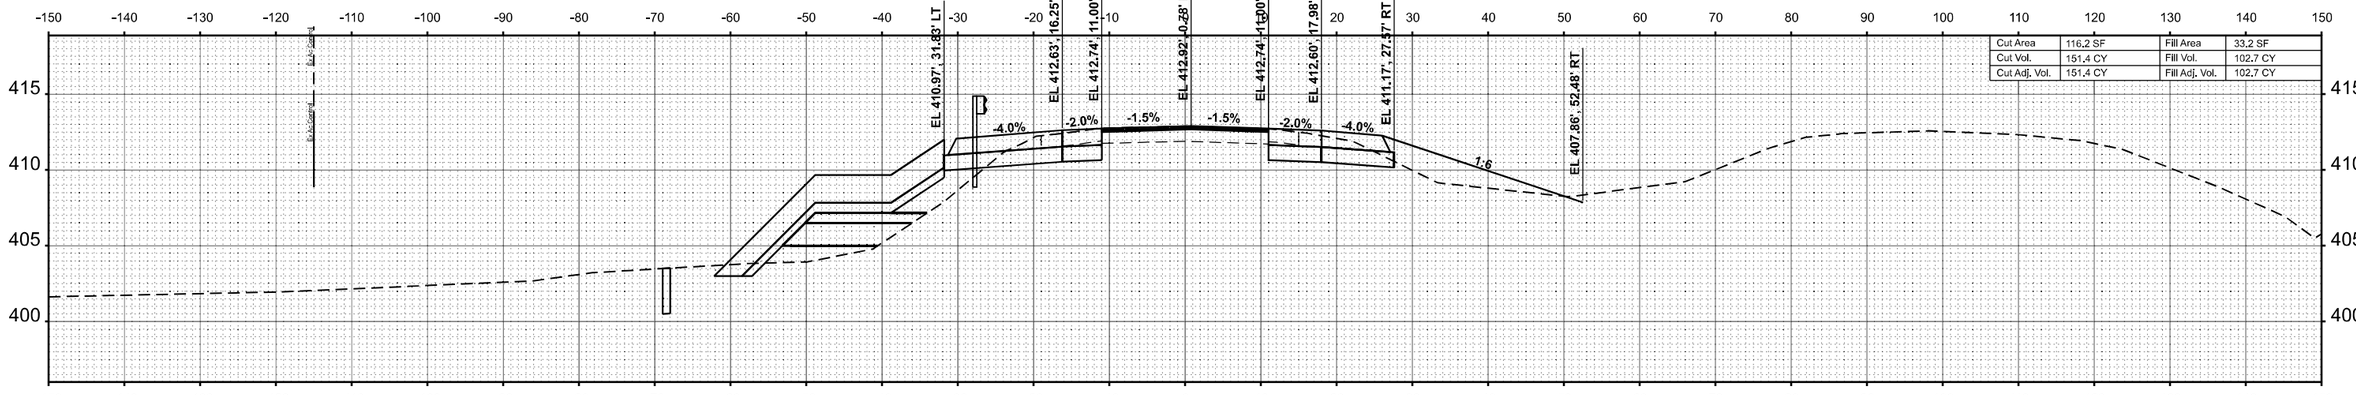

STA 359+00.00

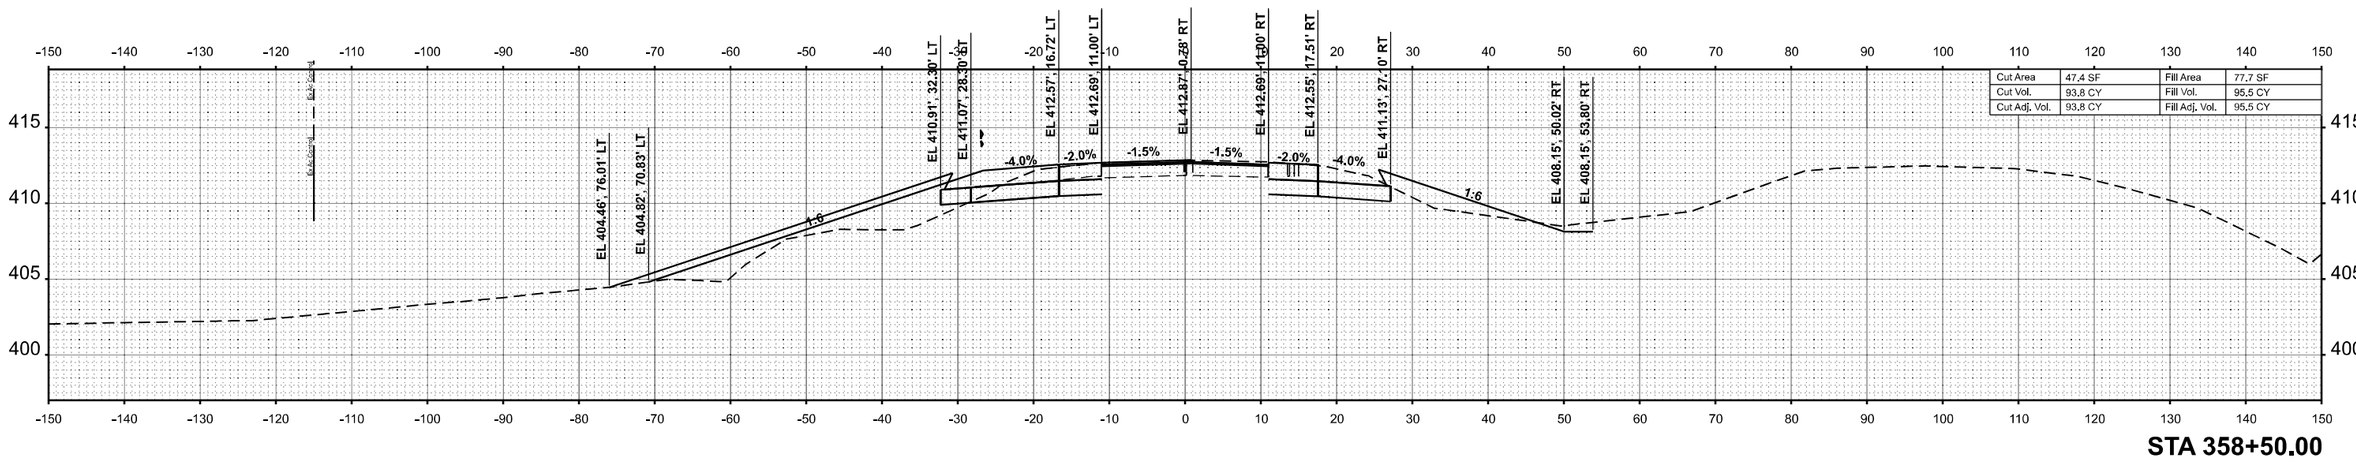

STA 358+50.00

FINAL SURVEY

NO.	NOTE BOOK	SURVEYED	PLOTTED	TEMPLATE	AREAS	AREAS CHECKED	BY	DATE

ORIGINAL SURVEY

NO.	NOTE BOOK	SURVEYED	PLOTTED	TEMPLATE	AREAS	AREAS CHECKED	BY	DATE

MODEL: 13WB_4 - 359+50.00 R2 [Sheet]
FILE NAME: P:\5XX\150X\x51X\15000 - IDOT PTB 200-038 D9 IL 13 Crab Orchard Bridges\28-Trans\CAD\Project Drawings\D9787373-XRD-XSec-Westbound.dgn

CIVIL DESIGN, INC.
WBE | DBE
EFFINGHAM, IL
LICENSE #184.003222

USER NAME = SBales	DESIGNED -	REVISED -	
	DRAWN -	REVISED -	
PLOT SCALE = 0.16666633 ' / In.	CHECKED -	REVISED -	
PLOT DATE = 12/11/2024	DATE -	REVISED -	

STATE OF ILLINOIS
DEPARTMENT OF TRANSPORTATION

CROSS SECTIONS
IL 13 WB

SCALE: 1"=10' | SHEET 70 OF 76 SHEETS | STA. | TO STA.

F.A.P. RTE.	SECTION	COUNTY	TOTAL SHEETS	SHEET NO.
331	(1-4)R-5,RS-2,B-1,B-2,B-3,B-4	WILLIAMSON	519	433
		CONTRACT NO. 78373		
	ILLINOIS	FED. AID PROJECT		

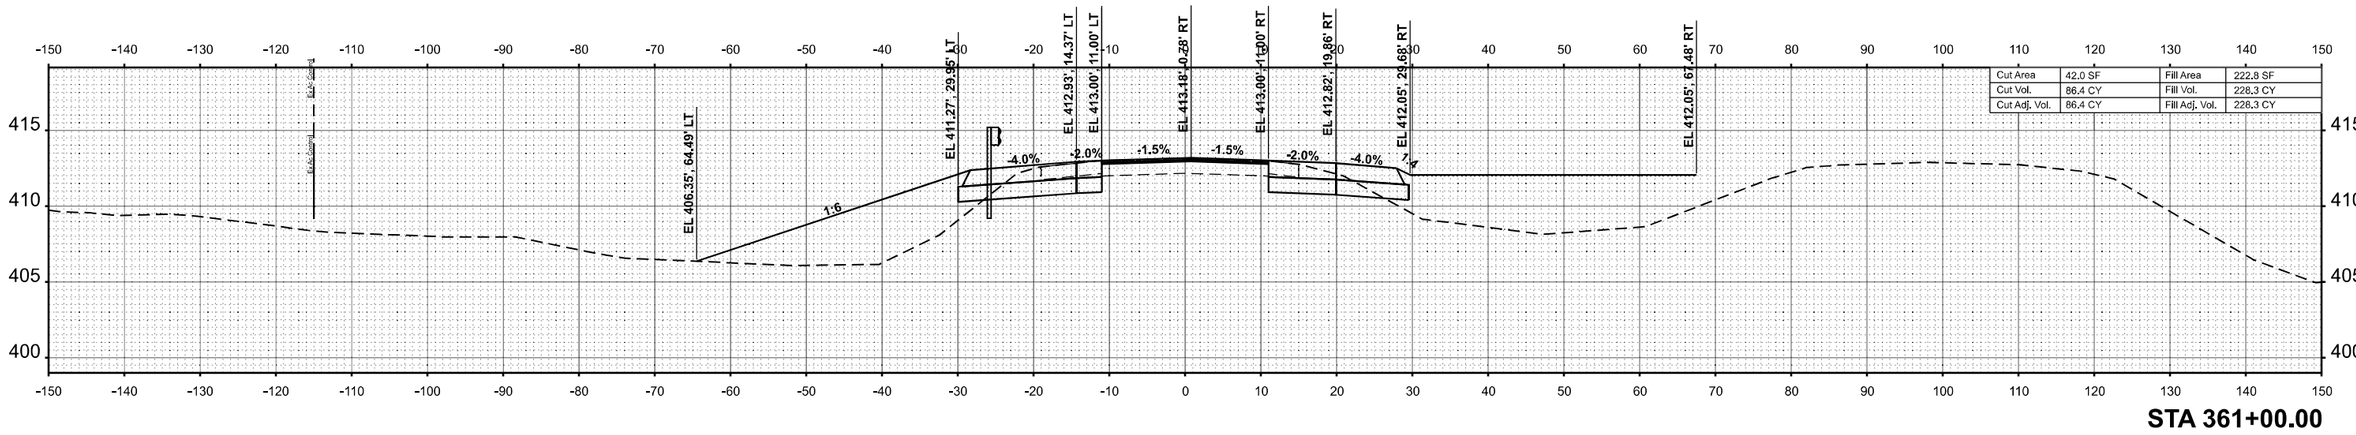

STA 361+00.00

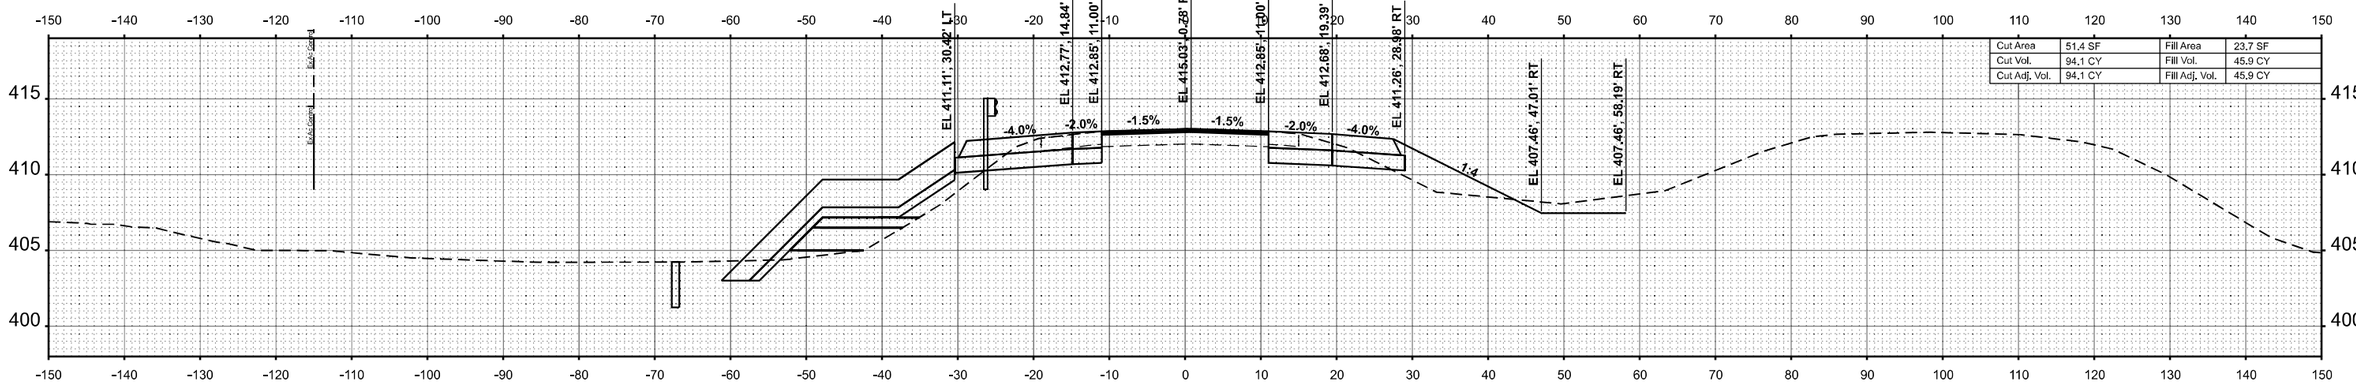

STA 360+50.00

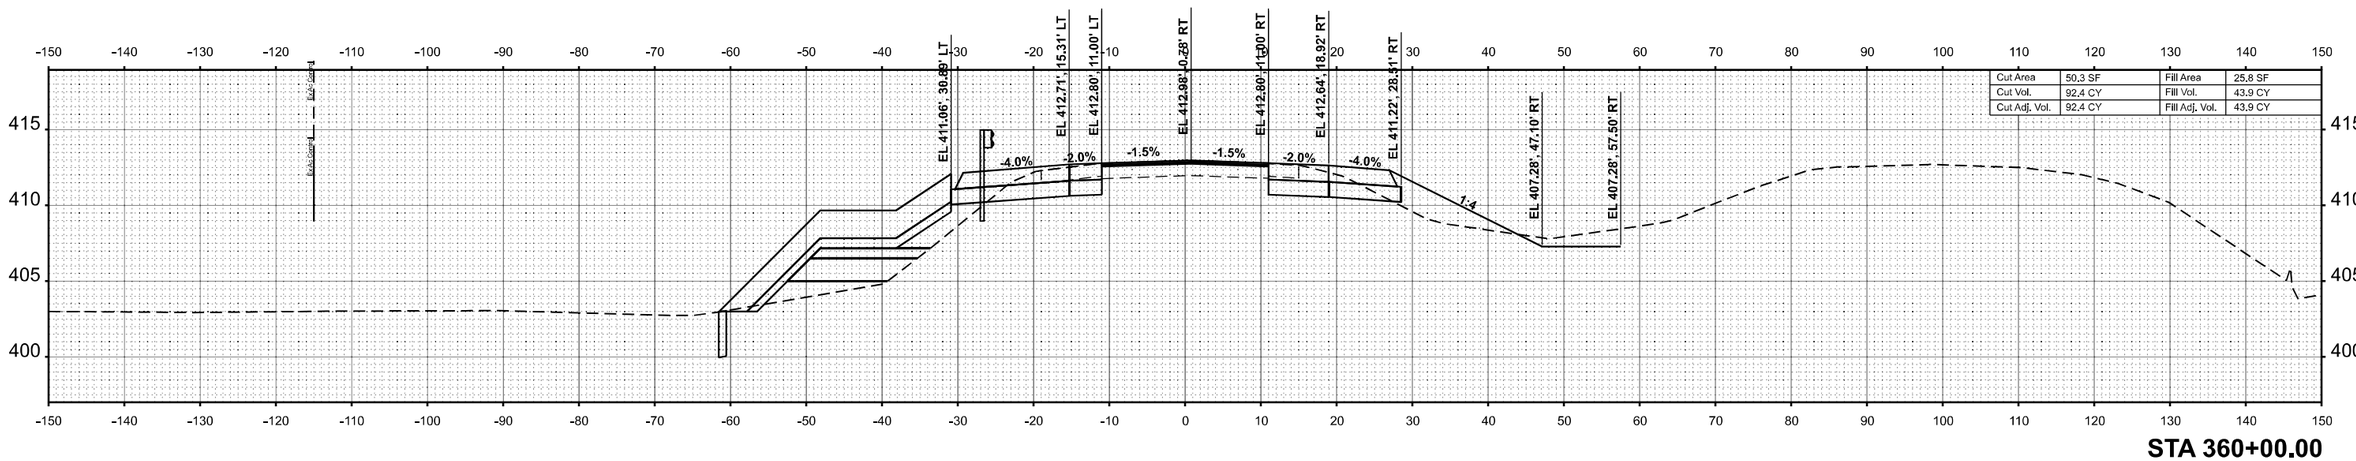

STA 360+00.00

FINAL SURVEY — NO. — NOTE BOOK — SURVEYED — PLOTTED — TEMPLATE — AREAS — AREAS CHECKED — BY — DATE

ORIGINAL SURVEY — NO. — NOTE BOOK — SURVEYED — PLOTTED — TEMPLATE — AREAS — AREAS CHECKED — BY — DATE

MODEL: 13WB_4 - 360+00.00 R2 [Sheet]
FILE NAME: P:\5XXX\50XX\5(XX)5000 - IDOT PTB 200-208 D9 IL 13 Crab Orchard Bridges\28-Trans\CAD\Project Drawings\D078373-XRD-XSec-Westbound.dgn

CIVIL DESIGN, INC.
WBE | DBE
EFFINGHAM, IL
LICENSE #184.003222

USER NAME = SBales	DESIGNED -	REVISED -
	DRAWN -	REVISED -
PLOT SCALE = 0.16666633 ' / In.	CHECKED -	REVISED -
PLOT DATE = 12/11/2024	DATE -	REVISED -

STATE OF ILLINOIS
DEPARTMENT OF TRANSPORTATION

CROSS SECTIONS
IL 13 WB

SCALE: 1"=10' | SHEET 71 OF 76 SHEETS | STA. | TO STA.

F.A.P. RTE.	SECTION	COUNTY	TOTAL SHEETS	SHEET NO.
331	(1-4)R-5,RS-2,B-1,B-2,B-3,B-4	WILLIAMSON	519	434
		CONTRACT NO. 78373		
	ILLINOIS	FED. AID PROJECT		

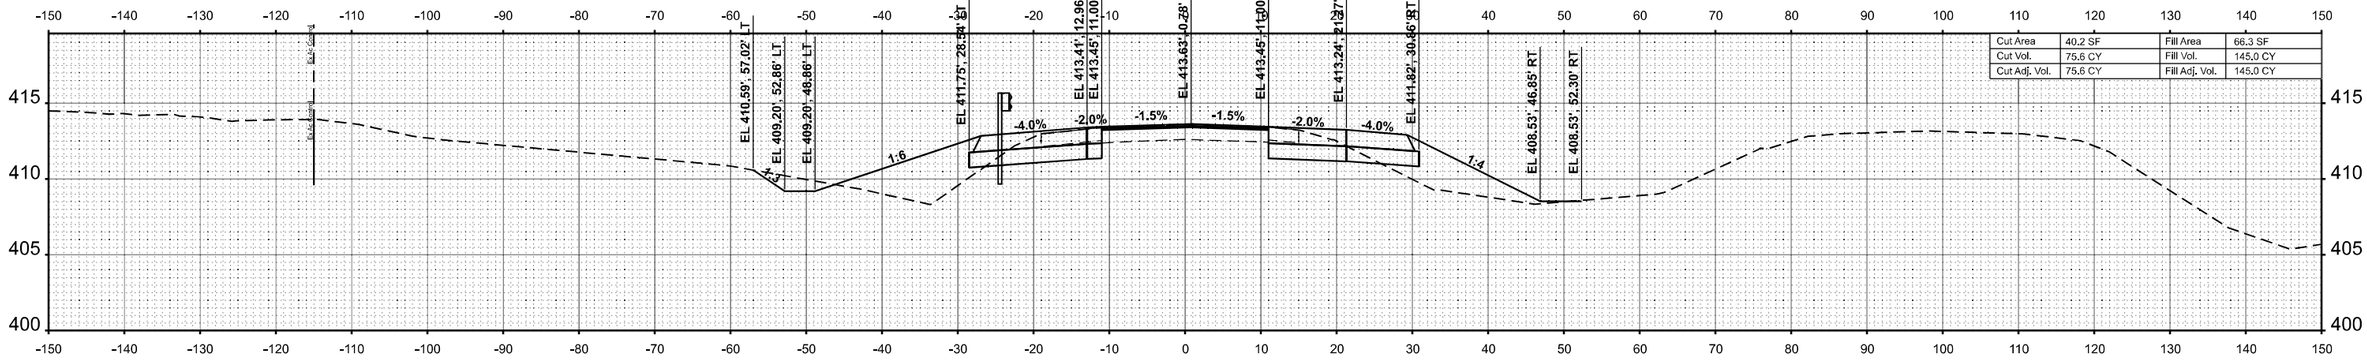

STA 362+50.00

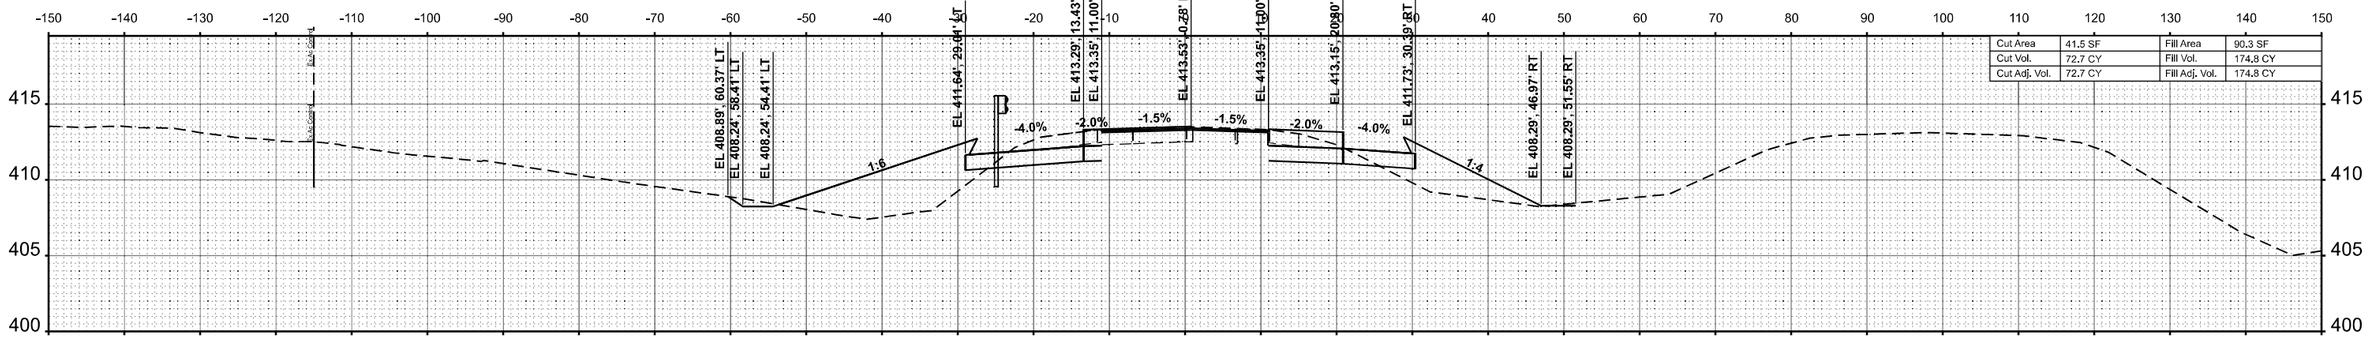

STA 362+00.00

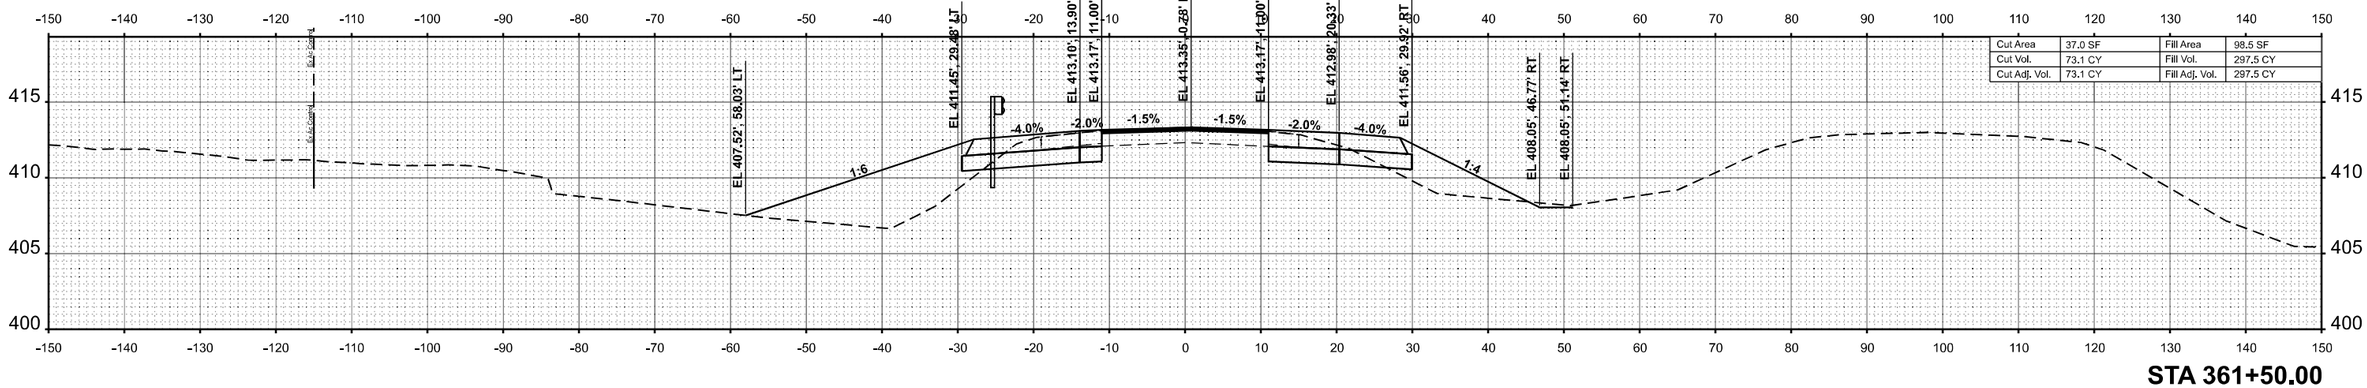

STA 361+50.00

FINAL SURVEY | NOTE BOOK | NO. | SURVEYED | PLOTTED | TEMPLATE | AREAS | AREAS CHECKED | BY | DATE

ORIGINAL SURVEY | NOTE BOOK | NO. | SURVEYED | PLOTTED | TEMPLATE | AREAS | AREAS CHECKED | BY | DATE

MODEL: 13WB_4 - 361+50.00 R2 [Sheet]
FILE NAME: P:\5XXX\50\X-6\1X\0500 - IDOT PTB 200+098 DI IL 13 Crab Orchard Bridges\28-Trans\CAD\Project Drawings\09783730RD-XSec-Westbound.dgn

CIVIL DESIGN, INC.
WBE | DBE
EFFINGHAM, IL
LICENSE #184.003222

USER NAME = SBailes	DESIGNED -	REVISED -	
	DRAWN -	REVISED -	
PLOT SCALE = 0.16666633 ' / In.	CHECKED -	REVISED -	
PLOT DATE = 12/11/2024	DATE -	REVISED -	

STATE OF ILLINOIS
DEPARTMENT OF TRANSPORTATION

CROSS SECTIONS
IL 13 WB

SCALE: 1"=10' | SHEET 72 OF 76 SHEETS | STA. | TO STA.

F.A.P. RTE.	SECTION	COUNTY	TOTAL SHEETS	SHEET NO.
331	(1-4)R-5,RS-2,B-1,B-2,B-3,B-4	WILLIAMSON	519	435
		CONTRACT NO. 78373		
		ILLINOIS	FED. AID PROJECT	

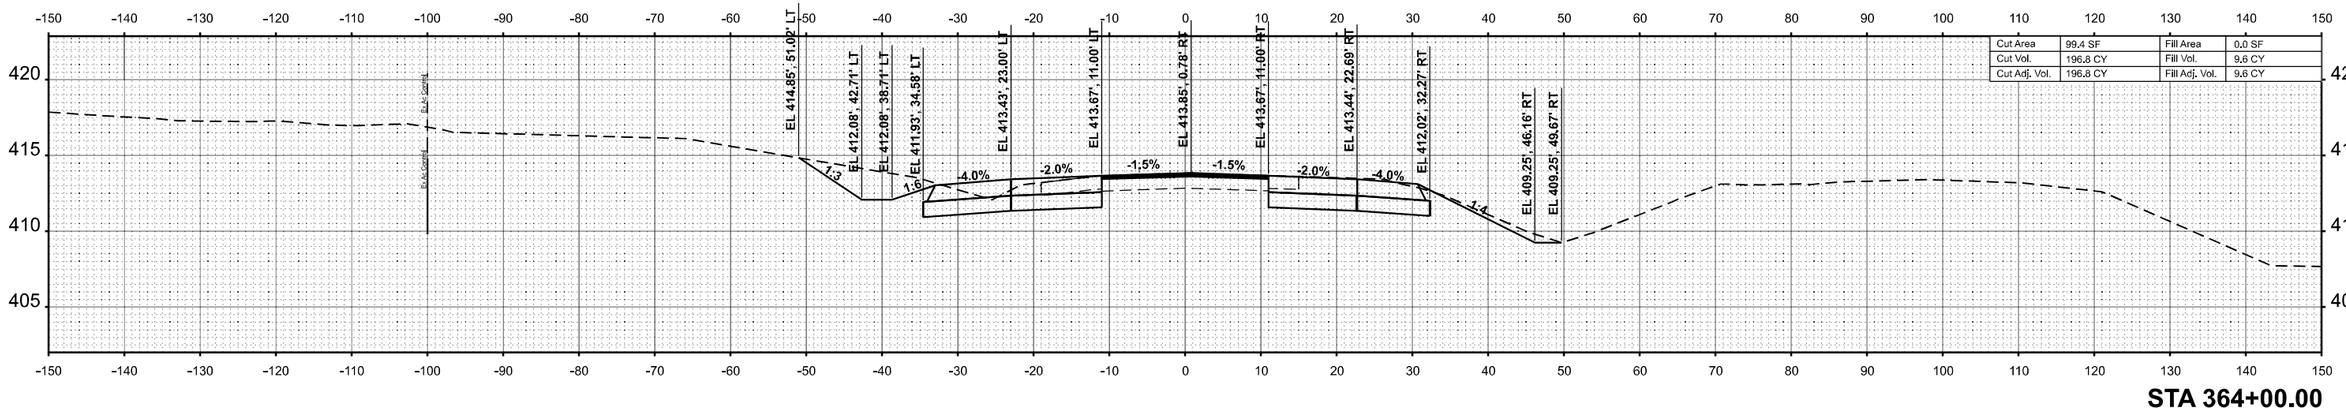

STA 364+00.00

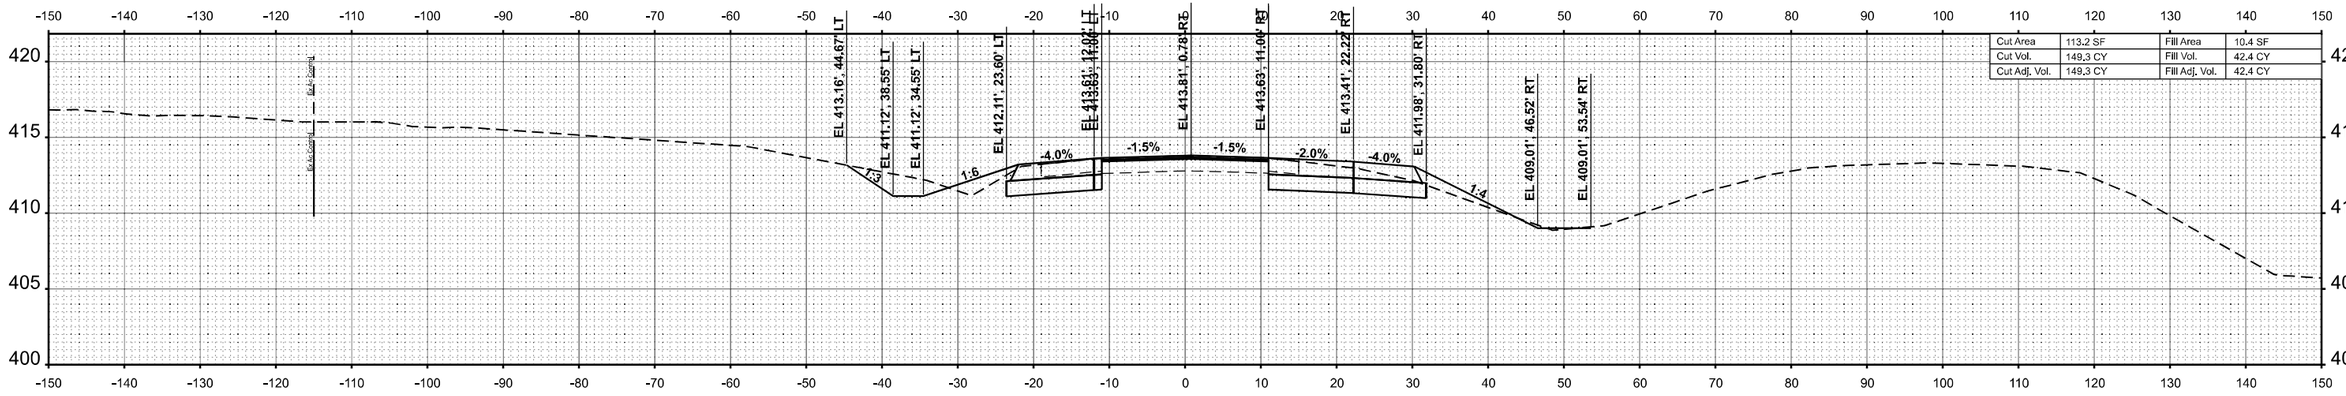

STA 363+50.00

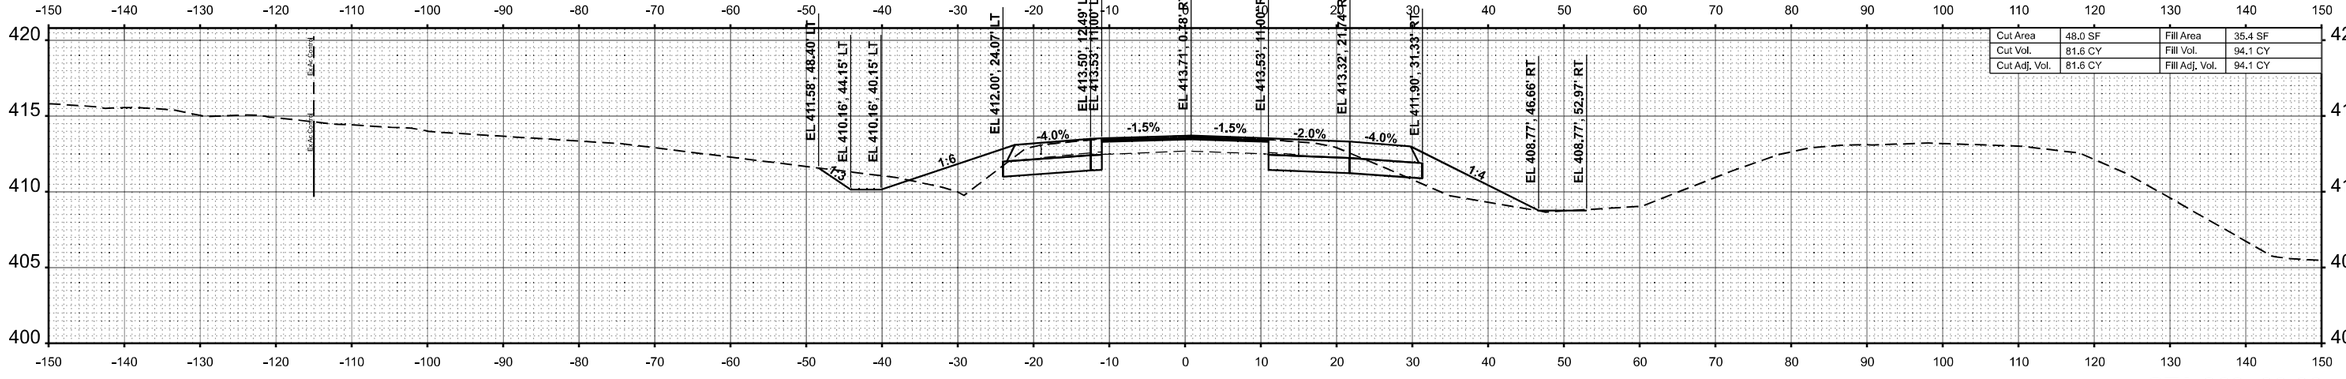

STA 363+00.00

FINAL SURVEY — NOTE BOOK — NO. — SURVEYED — PLOTTED — TEMPLATE — AREAS — AREAS CHECKED — BY — DATE

ORIGINAL SURVEY — NOTE BOOK — NO. — SURVEYED — PLOTTED — TEMPLATE — AREAS — AREAS CHECKED — BY — DATE

MODEL: 13WB_4 - 363+00.00 R2 [Sheet]
FILE NAME: P:\5XX\50XX\5{1XX\5000 - IDOT PTB 200+\338 D8 IL 13 Croft Orchard Bridges\08-Trans\CAD\Project Drawings\D978373-CRD-XSec-Westbound.dgn

CIVIL DESIGN, INC.
WBE | DBE
EFFINGHAM, IL
LICENSE #184.003222

USER NAME = SBales	DESIGNED -	REVISED -	
	DRAWN -	REVISED -	
PLOT SCALE = 0.16666633 ' / in.	CHECKED -	REVISED -	
PLOT DATE = 12/11/2024	DATE -	REVISED -	

STATE OF ILLINOIS
DEPARTMENT OF TRANSPORTATION

CROSS SECTIONS
IL 13 WB

SCALE: 1"=10' | SHEET 73 OF 76 SHEETS | STA. | TO STA.

F.A.P. RTE.	SECTION	COUNTY	TOTAL SHEETS	SHEET NO.
331	(1-4)R-5,RS-2,B-1,B-2,B-3,B-4	WILLIAMSON	519	436
		CONTRACT NO. 78373		
		ILLINOIS	FED. AID PROJECT	

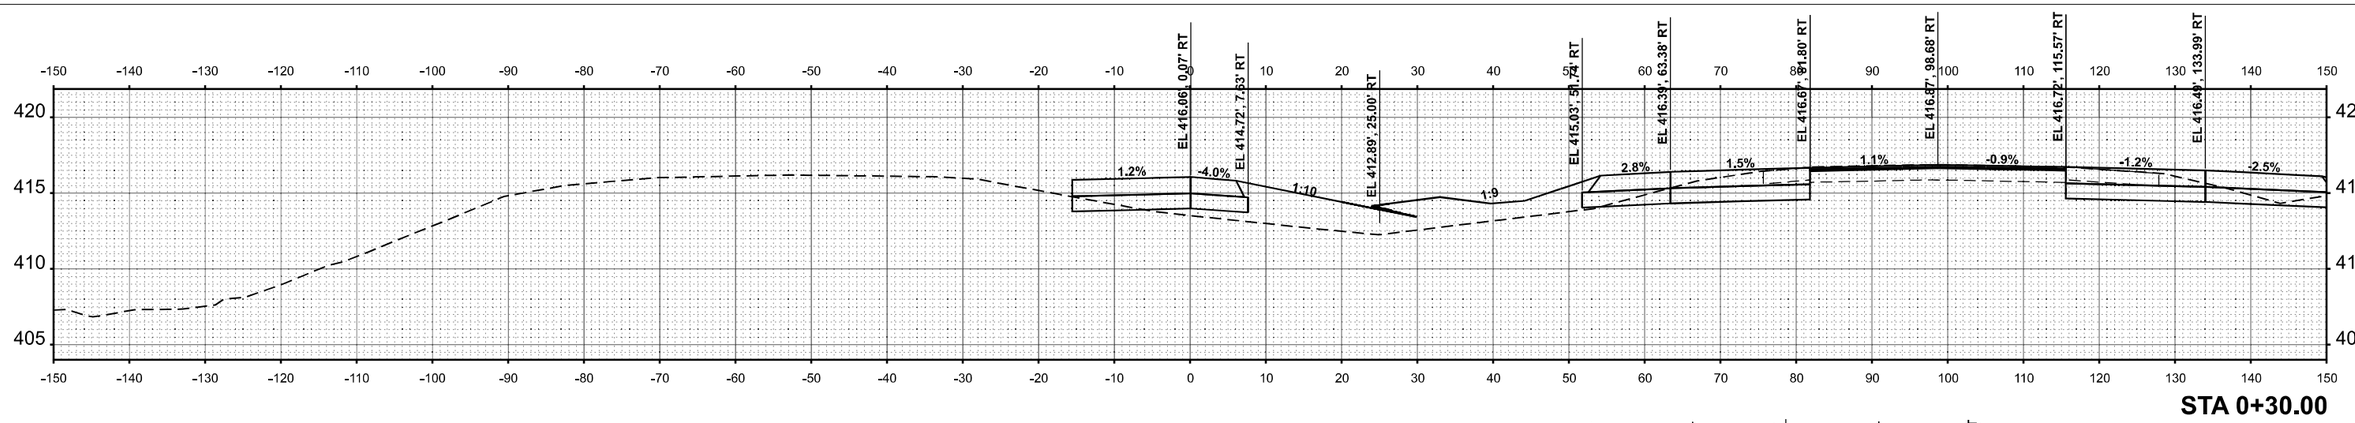

STA 0+30.00

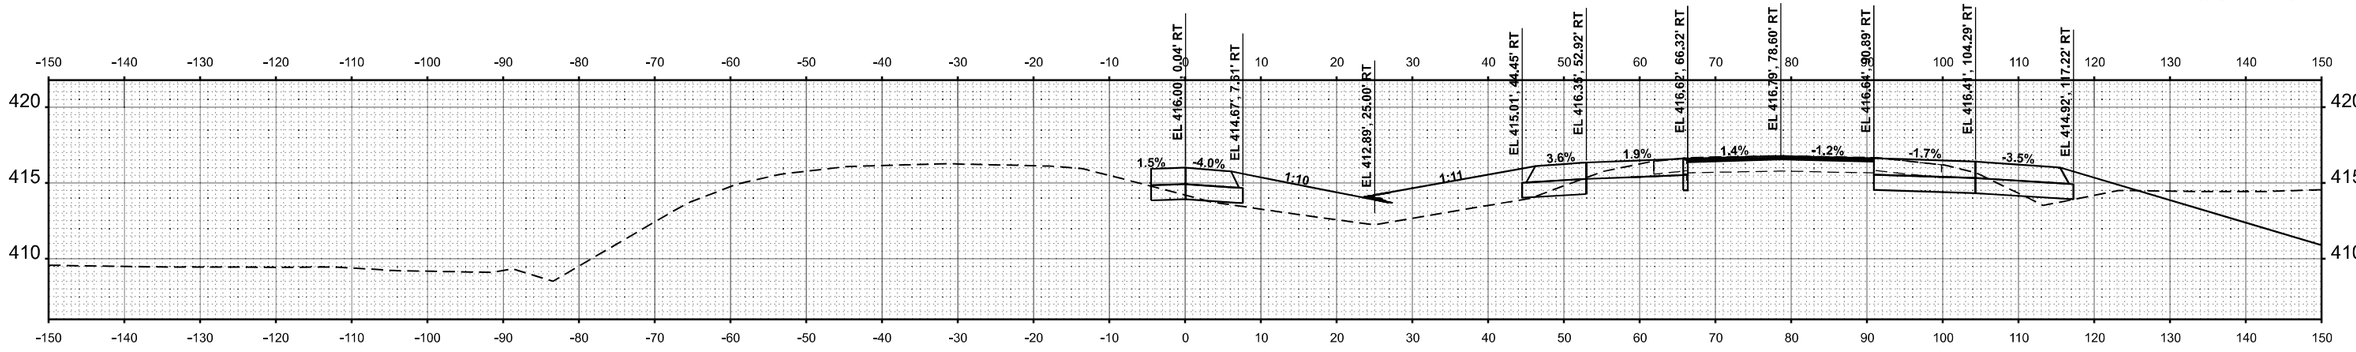

STA 0+20.00

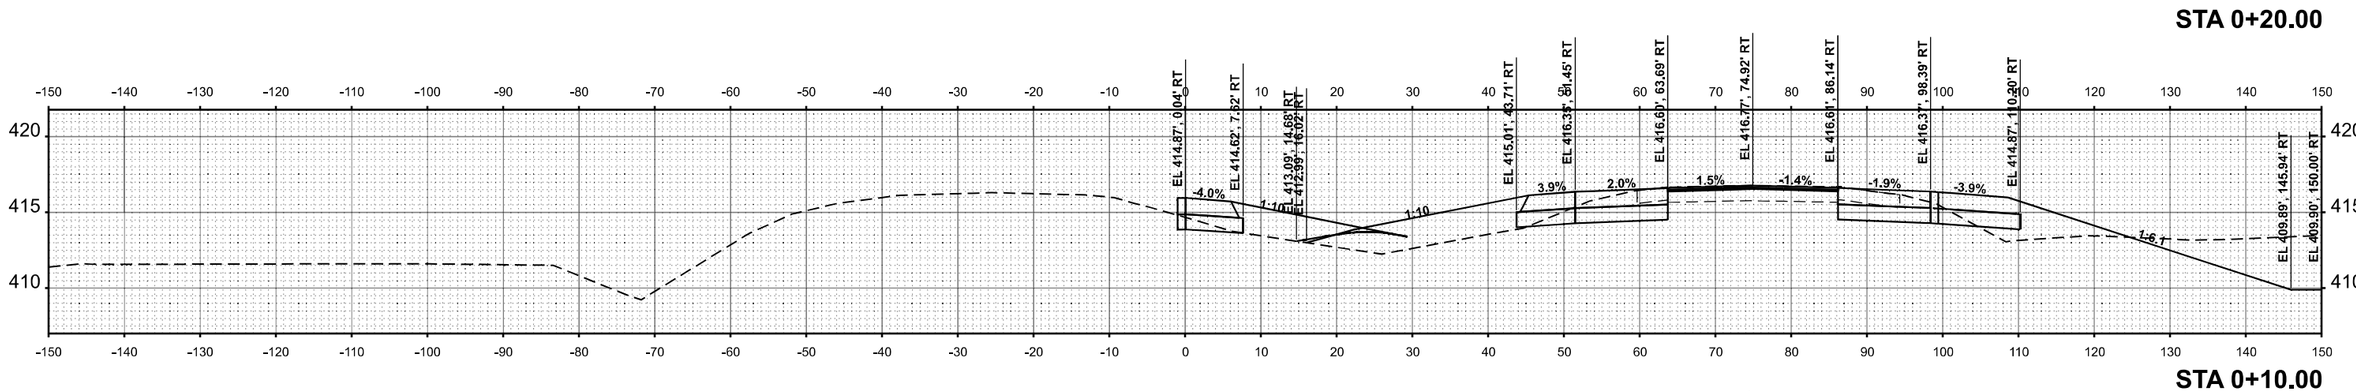

STA 0+10.00

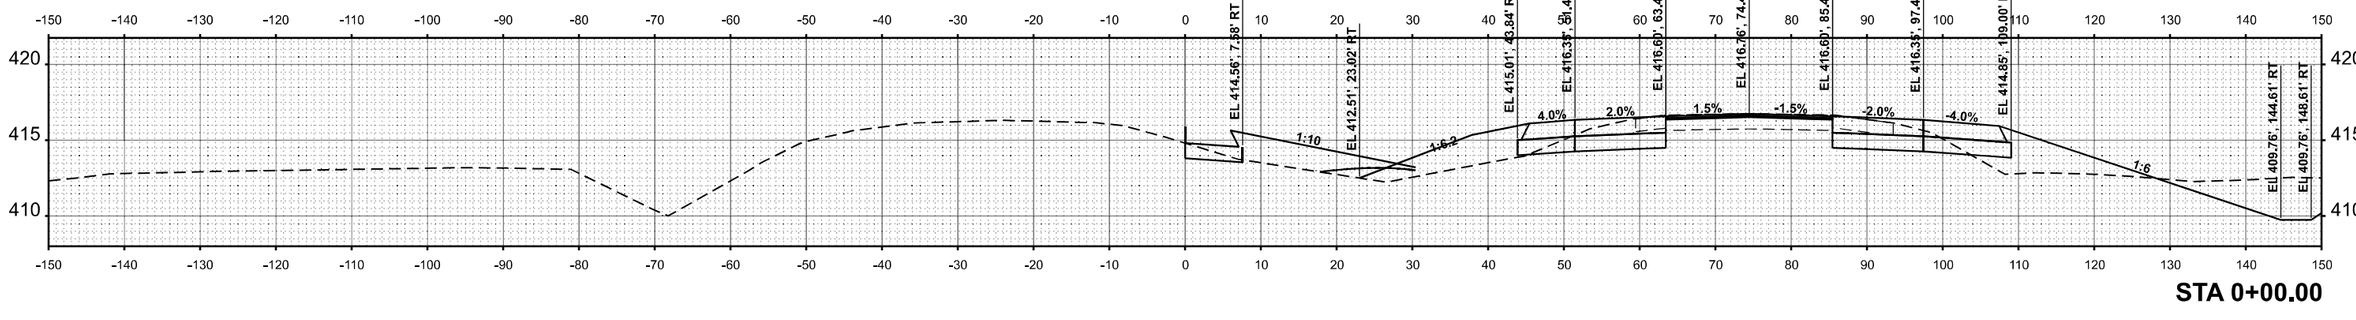

STA 0+00.00

USER NAME = SBales	DESIGNED -	REVISED -	
	DRAWN -	REVISED -	
PLOT SCALE = 0.16666633 ' / In.	CHECKED -	REVISED -	
PLOT DATE = 12/11/2024	DATE -	REVISED -	

CIVIL DESIGN, INC.
WBE | DBE
EFFINGHAM, IL
LICENSE #184.003222

STATE OF ILLINOIS
DEPARTMENT OF TRANSPORTATION

CROSS SECTIONS
IL 13 WB (MEDIAN)

SCALE: 1"=10' | SHEET 74 OF 76 SHEETS | STA. | TO STA.

F.A.P. RTE.	SECTION	COUNTY	TOTAL SHEETS	SHEET NO.
331	(1-4)R-5,RS-2,B-1,B-2,B-3,B-4	WILLIAMSON	519	437
		CONTRACT NO. 78373		
	ILLINOIS	FED. AID PROJECT		

FINAL SURVEY
NOTE BOOK
NO.
SURVEYED
PLOTTED
TEMPLATE
AREAS
AREAS CHECKED
BY
DATE

ORIGINAL SURVEY
NOTE BOOK
NO.
SURVEYED
PLOTTED
TEMPLATE
AREAS
AREAS CHECKED
BY
DATE

MODEL: WB Median 283+00 - 0+00.00 [Sheet]
FILE NAME: P:\SXX\X50\XX-X\1XX\5000 - IDOT PTB 200-038 D9 IL 13 Crab Orchard Bridges\02e-Trans\CAD\Project Drawings\D9783732-CRD-XSec-WB Median 283+00.dgn

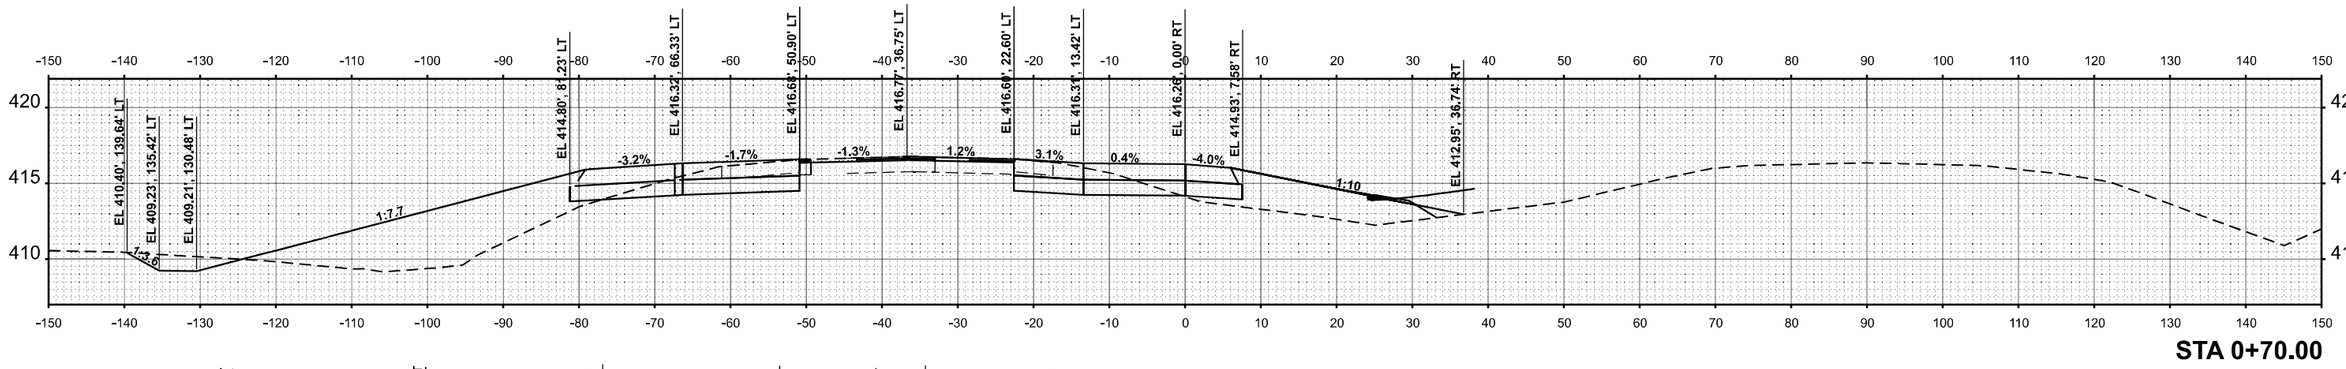

STA 0+70.00

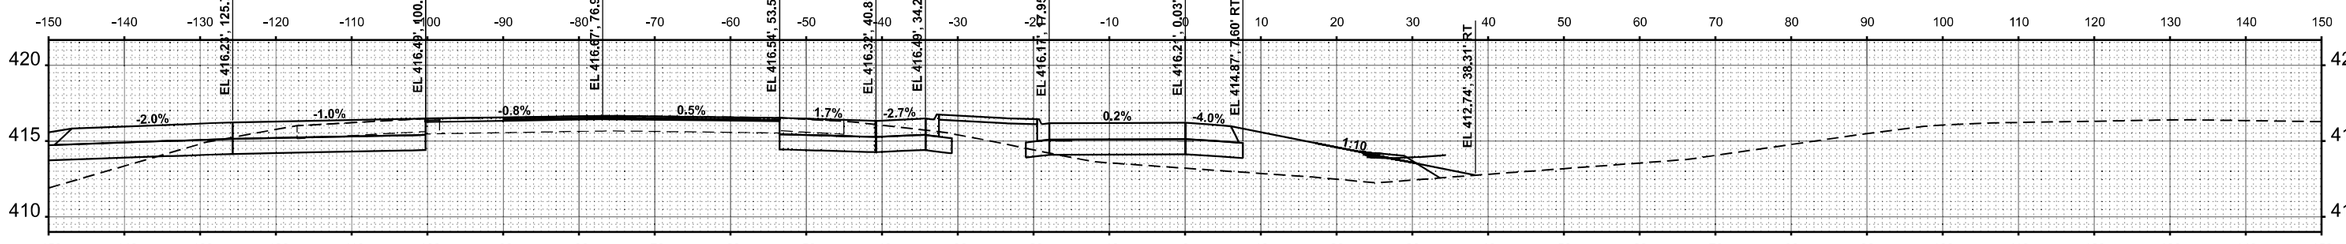

STA 0+60.00

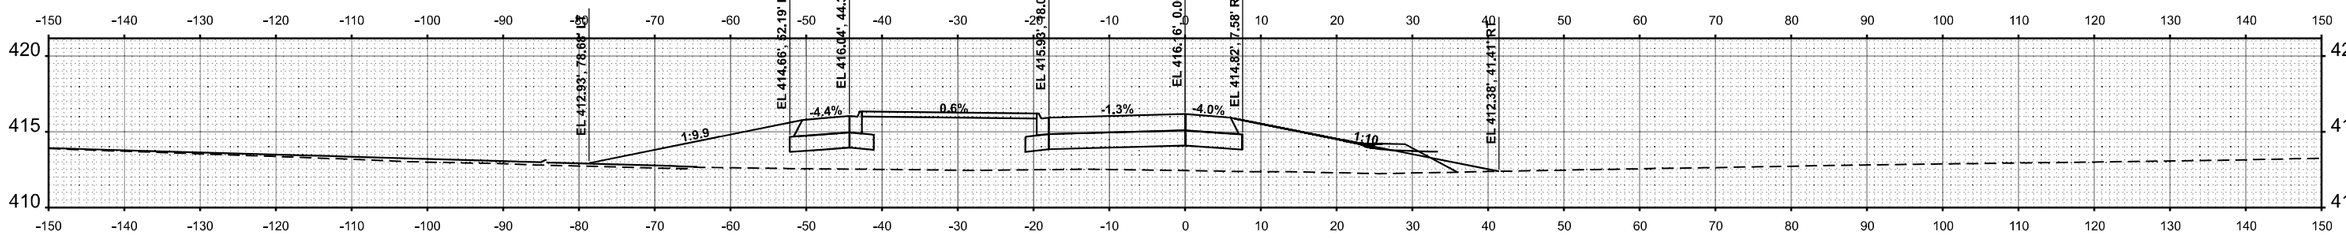

STA 0+50.00

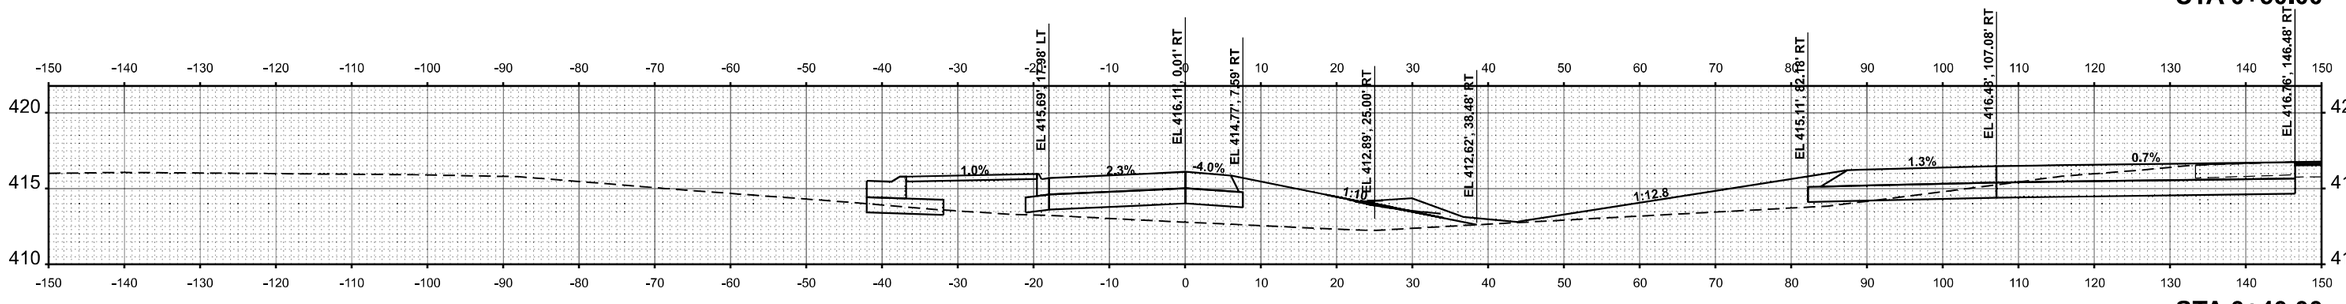

STA 0+40.00

FINAL SURVEY	BY	DATE
NOTE BOOK		
NO.		
SURVEYED		
PLOTTED		
TEMPLATE		
AREAS		
AREAS CHECKED		

ORIGINAL SURVEY	BY	DATE
NOTE BOOK		
NO.		
SURVEYED		
PLOTTED		
TEMPLATE		
AREAS		
AREAS CHECKED		

MODEL: WB Median 283+00 - 0+40.00 [Sheet]
FILE NAME: P:\SXX\150XX\51XX\5000 - IDOT PTB 200-038 D9 IL 13 Crab Orchard Bridges\28-Trans\CAD\Project Drawings\D9783?3~CRD~X\Sec~WB Median 283+00.dgn

CIVIL DESIGN, INC.
WBE | DBE
EFFINGHAM, IL
LICENSE #184.003222

USER NAME = SBales	DESIGNED -	REVISED -	
	DRAWN -	REVISED -	
PLOT SCALE = 0.16666633 ' / In.	CHECKED -	REVISED -	
PLOT DATE = 12/11/2024	DATE -	REVISED -	

STATE OF ILLINOIS
DEPARTMENT OF TRANSPORTATION

CROSS SECTIONS
IL 13 WB (MEDIAN)

SCALE: 1"=10' | SHEET 75 OF 76 SHEETS | STA. | TO STA.

F.A.P. RTE.	SECTION	COUNTY	TOTAL SHEETS	SHEET NO.
331	(1-4)R-5,RS-2,B-1,B-2,B-3,B-4	WILLIAMSON	519	438
		CONTRACT NO. 78373		
		ILLINOIS	FED. AID PROJECT	

FINAL SURVEY		BY	DATE
	SURVEYED		
	PLOTTED		
NOTE BOOK	TEMPLATE		
	AREAS		
NO.	AREAS CHECKED		

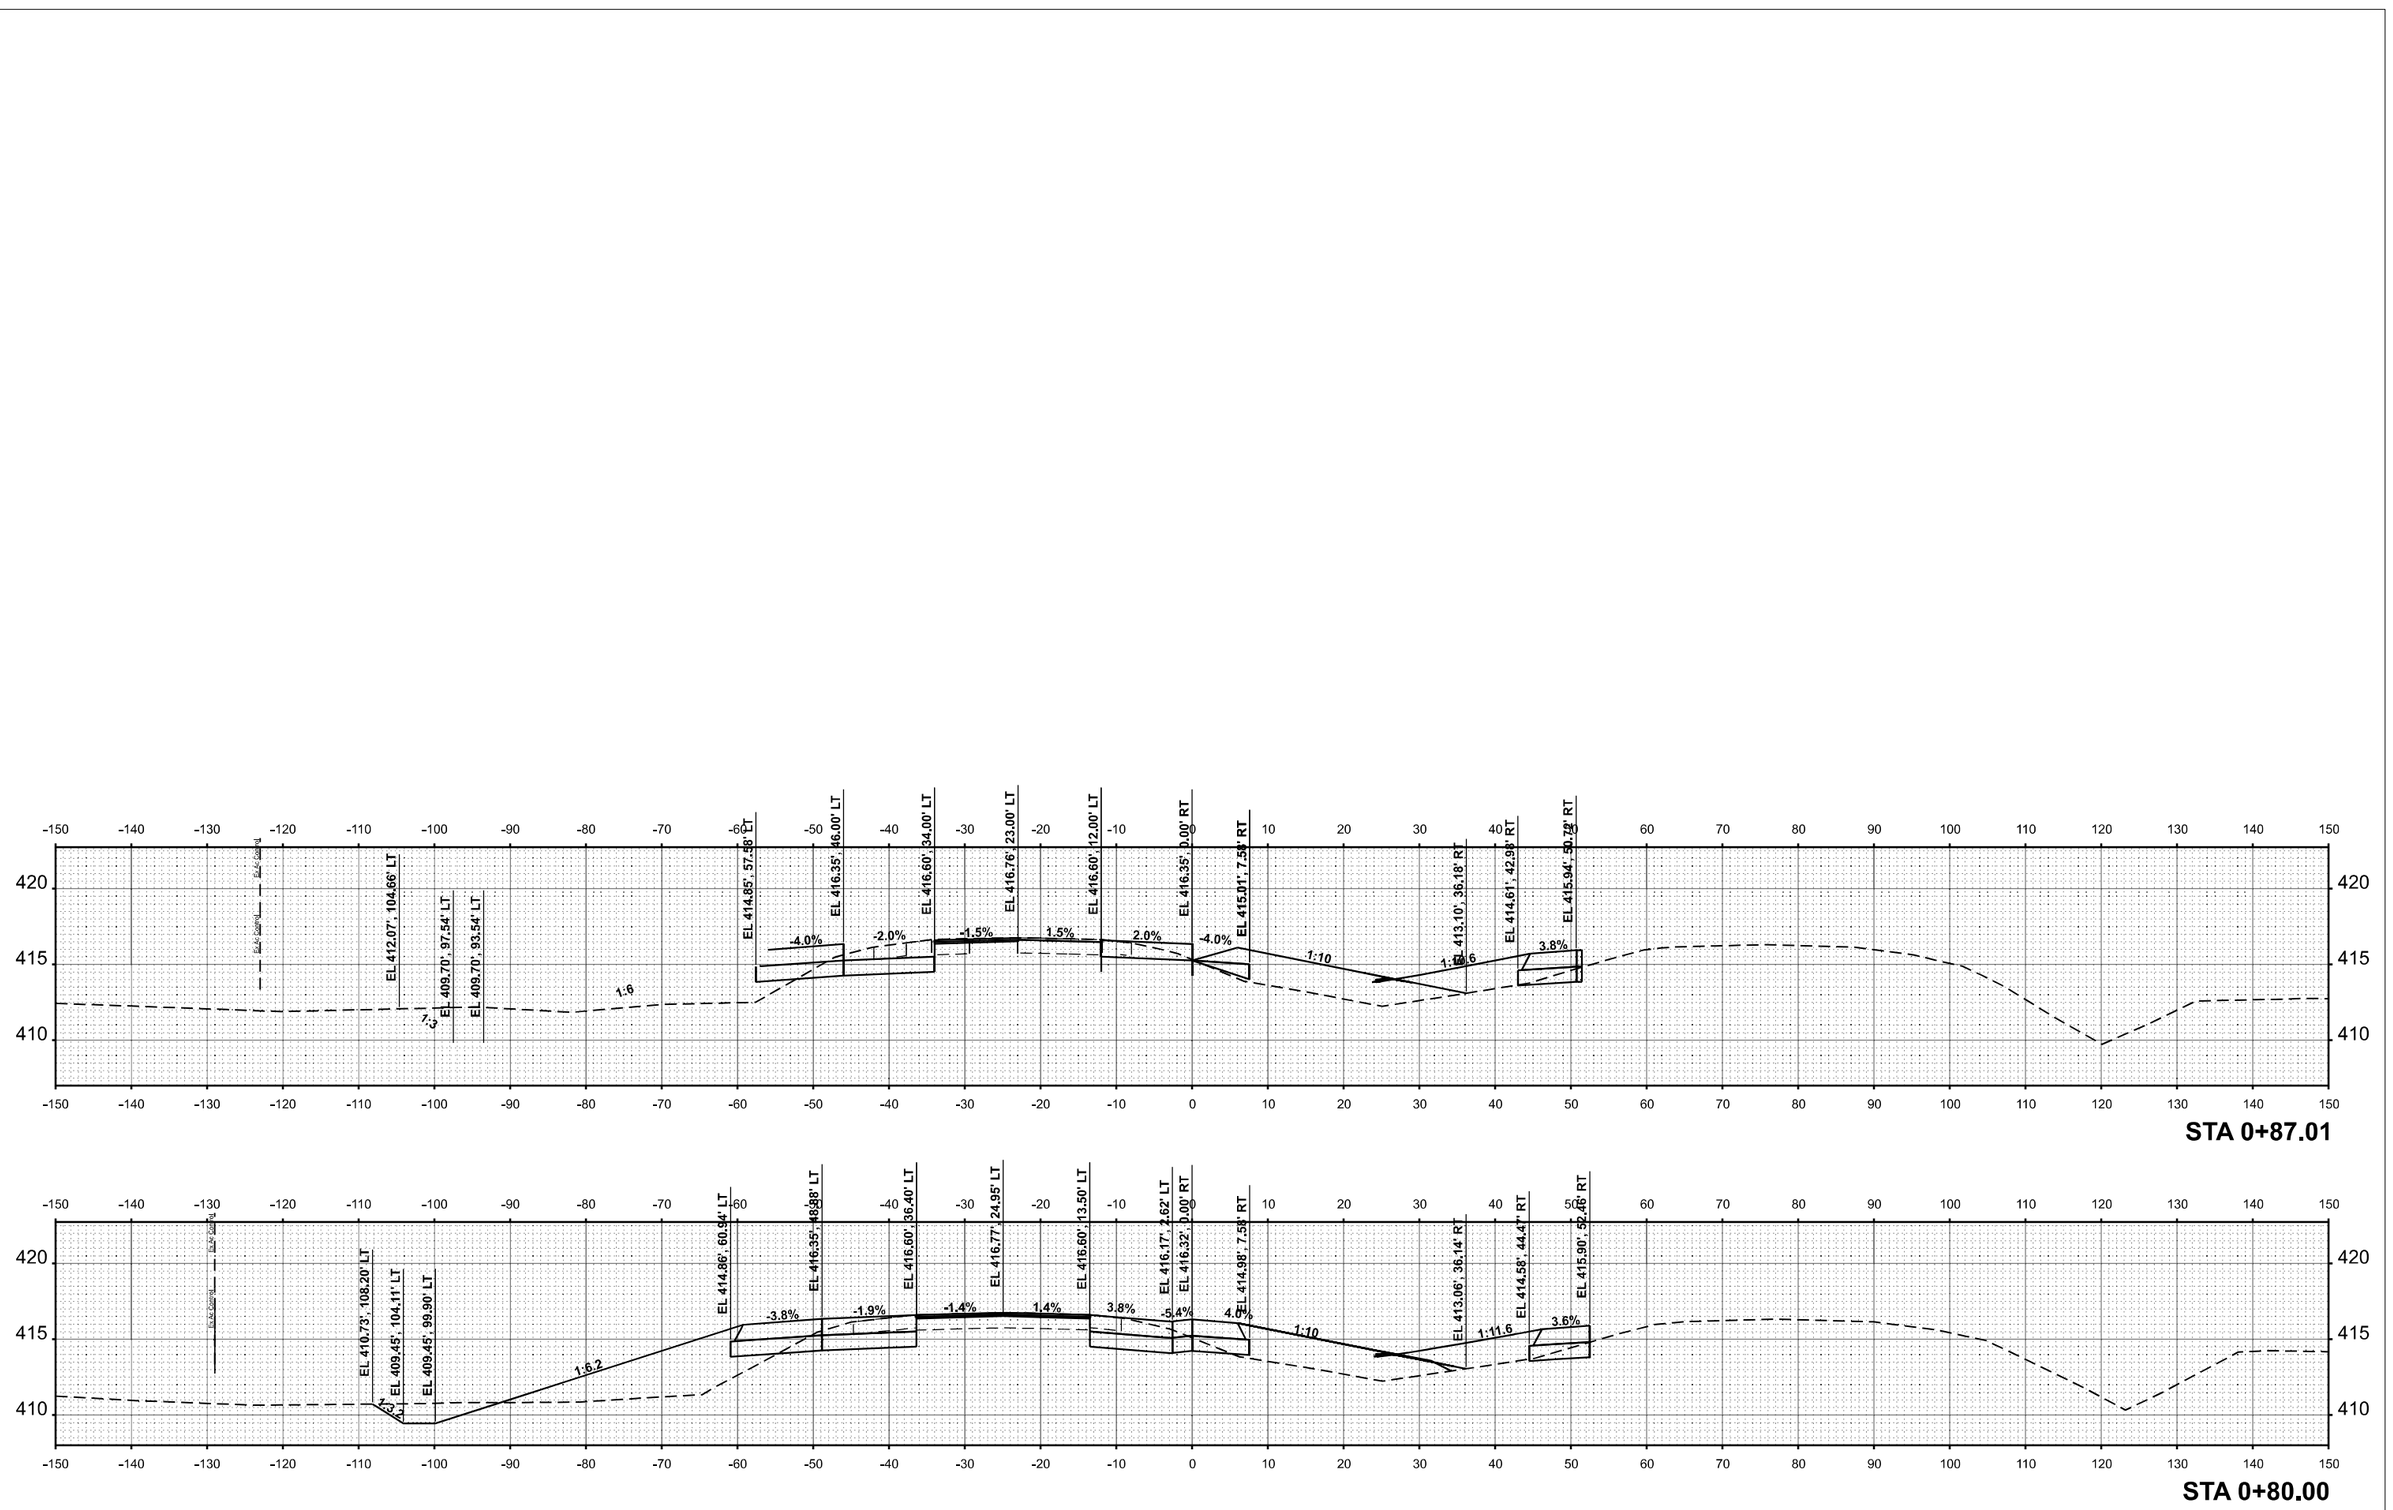

STA 0+87.01

STA 0+80.00

ORIGINAL SURVEY		BY	DATE
	SURVEYED		
	PLOTTED		
NOTE BOOK	TEMPLATE		
	AREAS		
NO.	AREAS CHECKED		

MODEL: WB Median 283+00 - 0+90.00 [Sheet]
FILE NAME: P:\SXX\150\XX-51\XX\5600 - IDOT PTB 200-038 D9 IL 13 Crab Orchard Bridges\02e-Trans\CAD\Project Drawings\D9783734-2\RDx\SSec+WB Median 283+00.dgn

CIVIL DESIGN, INC.
WBE | DBE
EFFINGHAM, IL
LICENSE #184.003222

USER NAME = SBales	DESIGNED -	REVISED -	
	DRAWN -	REVISED -	
PLOT SCALE = 0.16666633 ' / In.	CHECKED -	REVISED -	
PLOT DATE = 12/11/2024	DATE -	REVISED -	

STATE OF ILLINOIS
DEPARTMENT OF TRANSPORTATION

CROSS SECTIONS
IL 13 WB (MEDIAN)

SCALE: 1"=10' | SHEET 76 OF 76 SHEETS | STA. | TO STA.

F.A.P. RTE.	SECTION	COUNTY	TOTAL SHEETS	SHEET NO.
331	(1-4)R-5,RS-2,B-1,B-2,B-3,B-4	WILLIAMSON	519	439
		CONTRACT NO. 78373		
		ILLINOIS	FED. AID PROJECT	

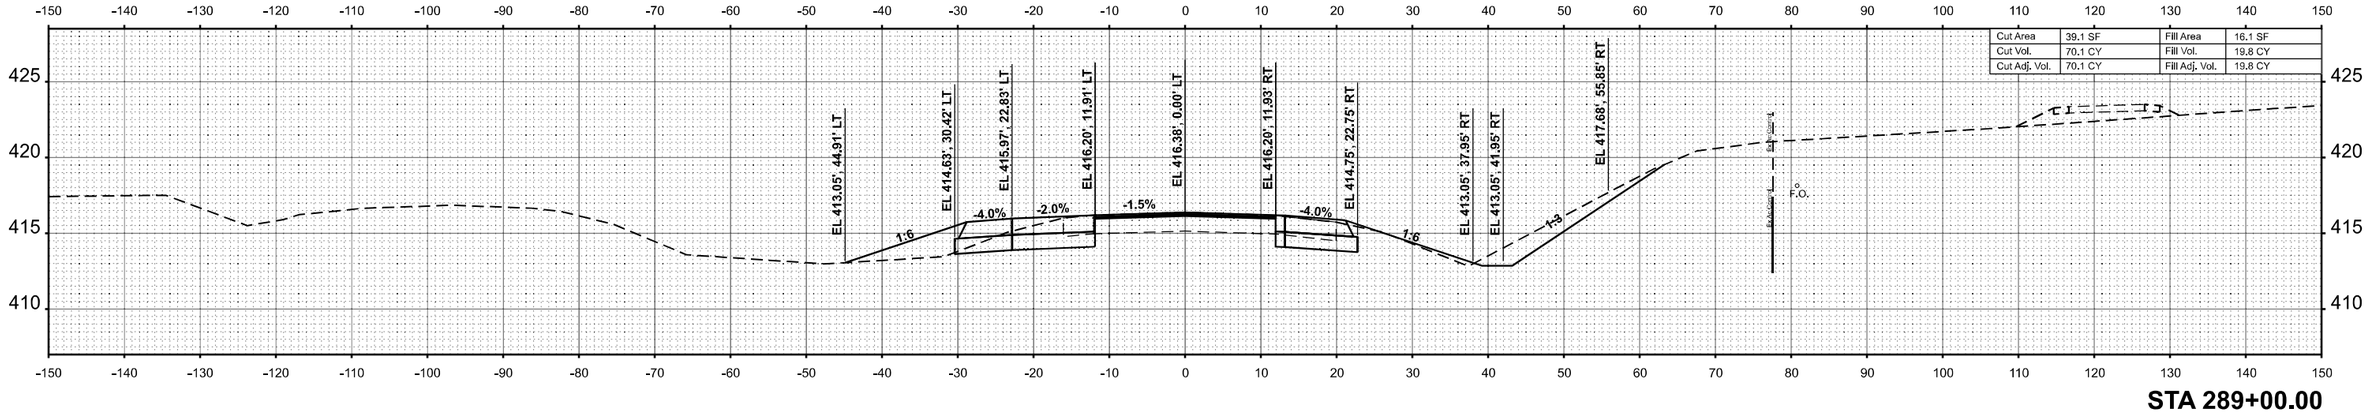

STA 289+00.00

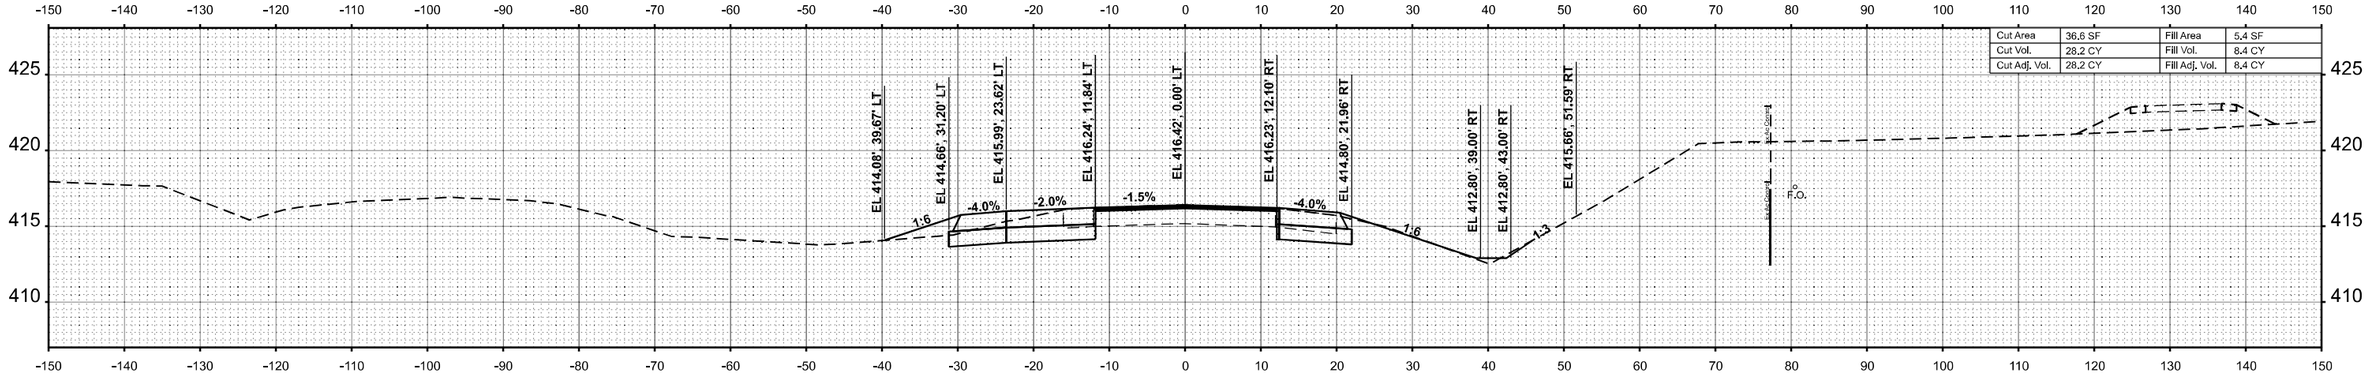

STA 288+50.00

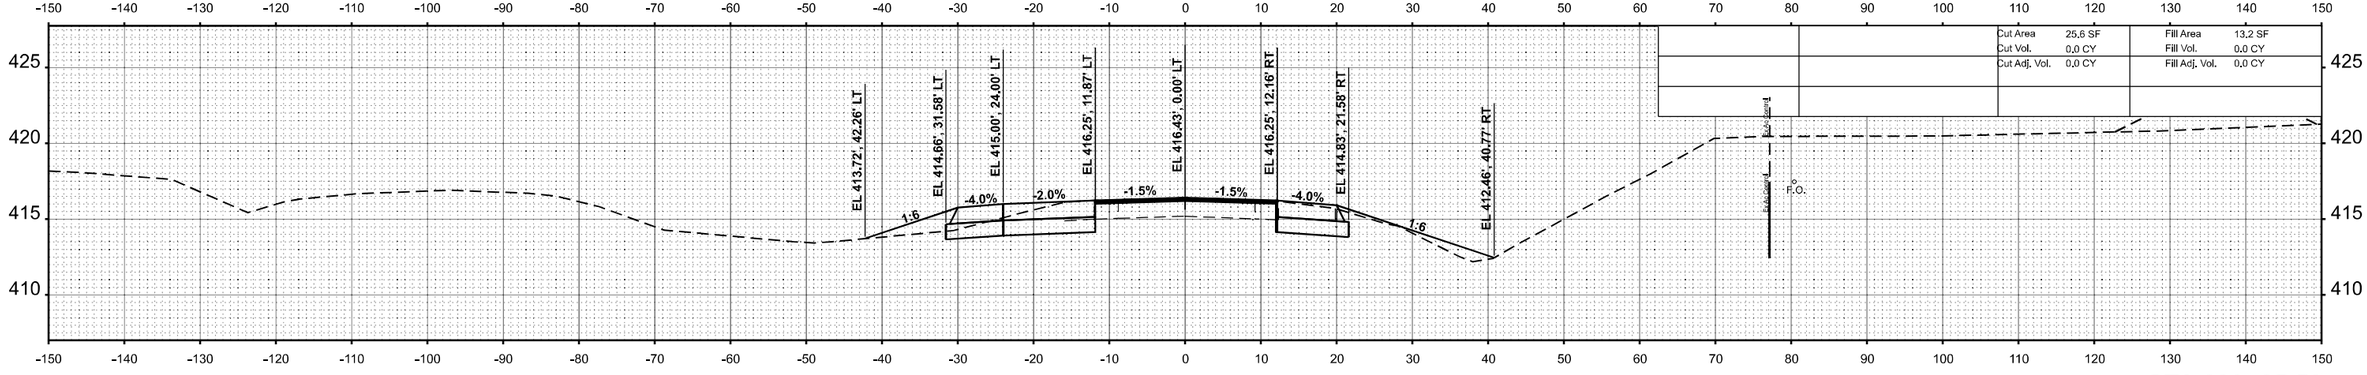

STA 288+25.50

CIVIL DESIGN, INC. WBE / DBE EFFINGHAM, IL LICENSE #184.003222	USER NAME = SBales	DESIGNED -	REVISED -
		DRAWN -	REVISED -
	PLOT SCALE = 0.16666633 ' / in.	CHECKED -	REVISED -
	PLOT DATE = 12/18/2024	DATE -	REVISED -

STATE OF ILLINOIS
DEPARTMENT OF TRANSPORTATION

CROSS SECTIONS
IL 13 EB

SCALE: 1"=10' | SHEET 1 OF 63 SHEETS | STA. | TO STA.

F.A.P. RTE.	SECTION	COUNTY	TOTAL SHEETS	SHEET NO.
331	(1-4)R-5,RS-2,B-1,B-2,B-3,B-4	WILLIAMSON	519	440
		CONTRACT NO. 78373		
		ILLINOIS	FED. AID PROJECT	

FINAL SURVEY | NOTE BOOK | NO. | SURVEYED | PLOTTED | TEMPLATE | AREAS | AREAS CHECKED | BY | DATE

ORIGINAL SURVEY | NOTE BOOK | NO. | SURVEYED | PLOTTED | TEMPLATE | AREAS | AREAS CHECKED | BY | DATE

MODEL: 13EB_4 - 289+25.50 R3 [Sheet]
FILE NAME: P:\5XXX\50XX\5XXX5000 - IDOT PTB 200-038 D9 IL 13 Crab Orchard Bridges\28-Trans\CAD-Project Drawings\D078373-ORD-XSec-Eastbound.dgn

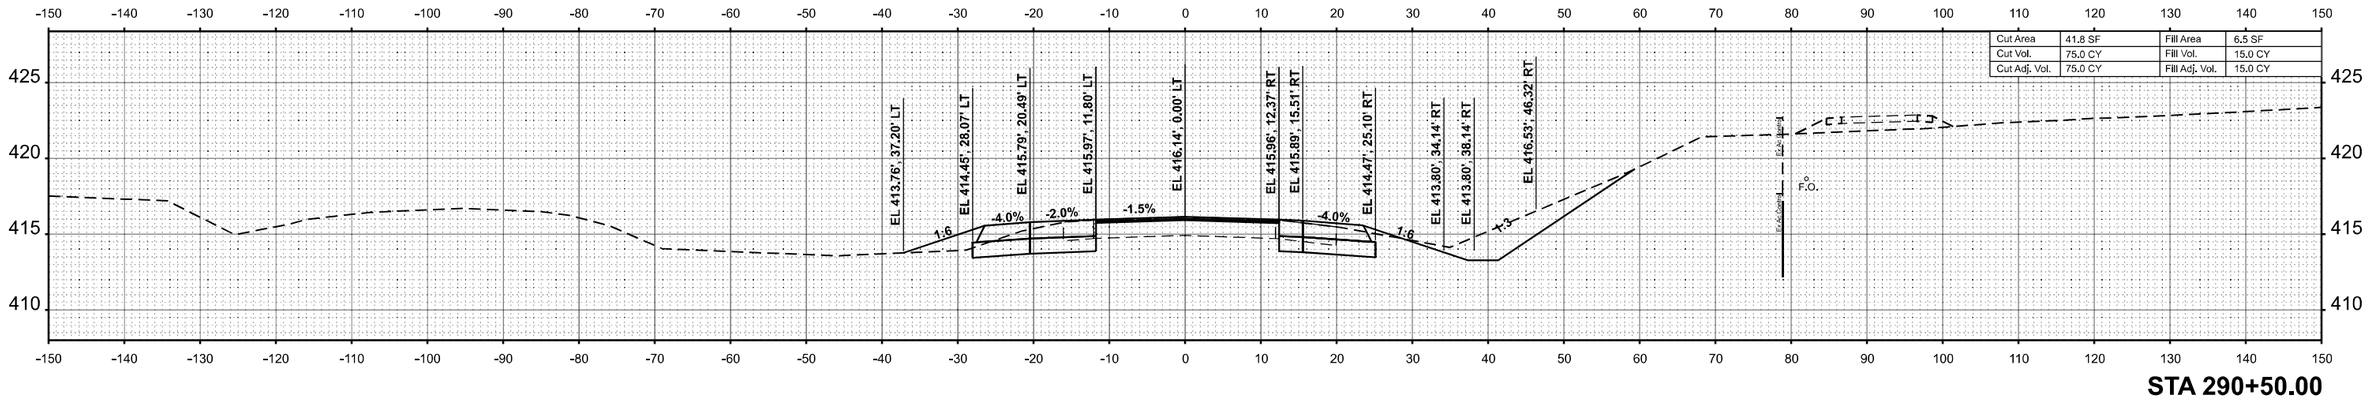

STA 290+50.00

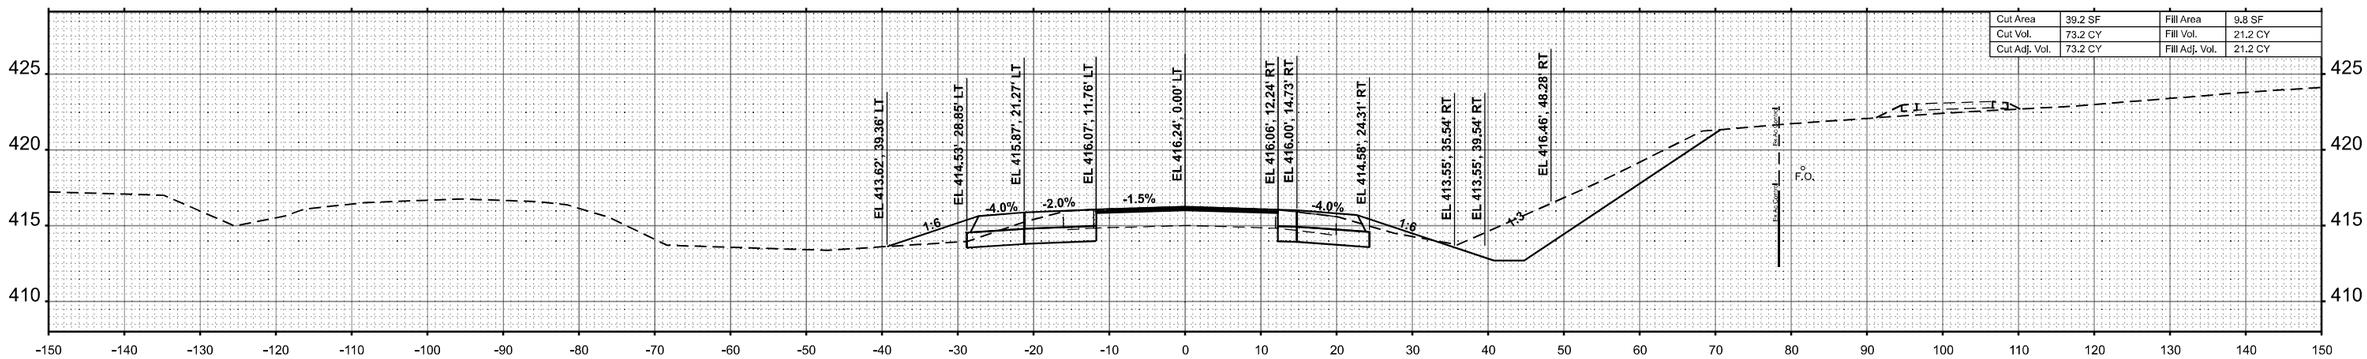

STA 290+00.00

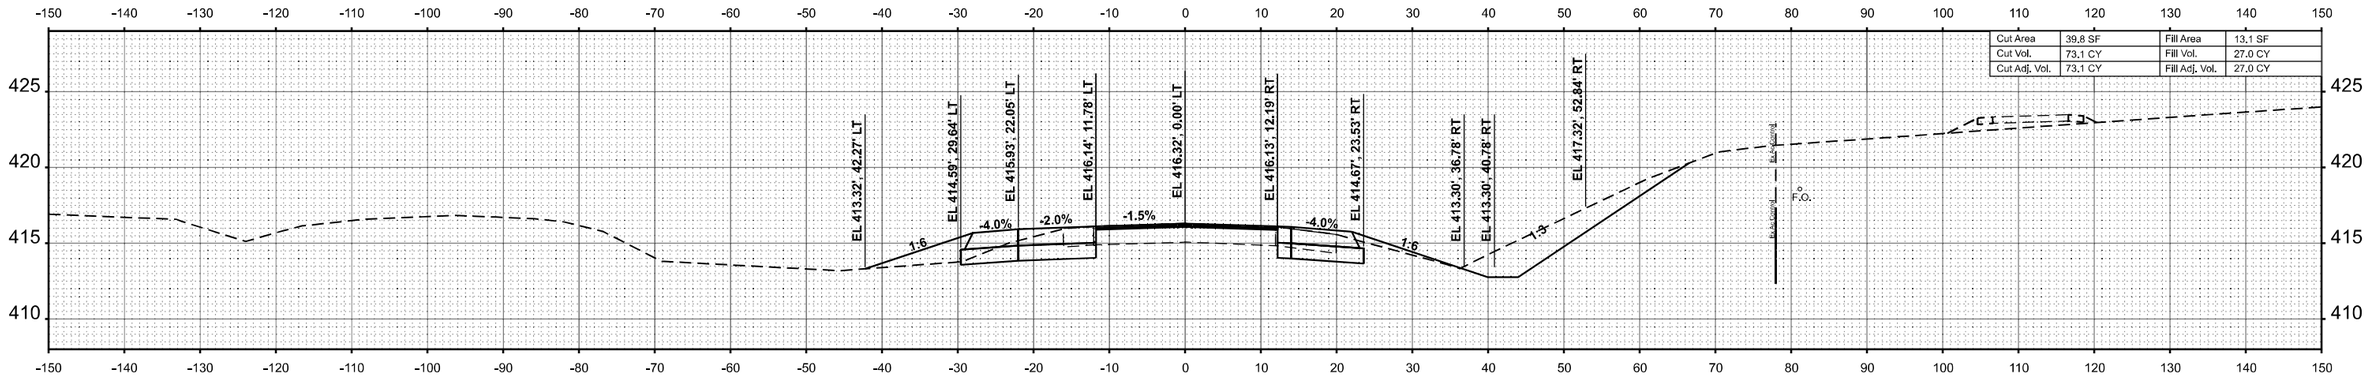

STA 289+50.00

FINAL SURVEY | NO. | NOTE BOOK | SURVEYED | PLOTTED | TEMPLATE | AREAS | AREAS CHECKED | BY | DATE

ORIGINAL SURVEY | NO. | NOTE BOOK | SURVEYED | PLOTTED | TEMPLATE | AREAS | AREAS CHECKED | BY | DATE

MODEL: 13EB_4 - 289+50.00 R3 [Sheet]
FILE NAME: P:\5XX\50X\50X\5XX\5000 - IDOT PTB 200+208 D9 IL 13 Crab Orchard Bridges\28-Trans\CAD\Project Drawings\D078373-XRD-XSec-Eastbound.dgn

CIVIL DESIGN, INC.
WBE | DBE
EFFINGHAM, IL
LICENSE #184.003222

USER NAME = SBales	DESIGNED -	REVISED -	
	DRAWN -	REVISED -	
PLOT SCALE = 0.16666633 ' / In.	CHECKED -	REVISED -	
PLOT DATE = 12/18/2024	DATE -	REVISED -	

STATE OF ILLINOIS
DEPARTMENT OF TRANSPORTATION

CROSS SECTIONS
IL 13 EB

SCALE: 1"=10' | SHEET 2 OF 63 SHEETS | STA. | TO STA.

F.A.P. RTE.	SECTION	COUNTY	TOTAL SHEETS	SHEET NO.
331	(1-4)R-5,RS-2,B-1,B-2,B-3,B-4	WILLIAMSON	519	441
		CONTRACT NO. 78373		
	ILLINOIS	FED. AID PROJECT		

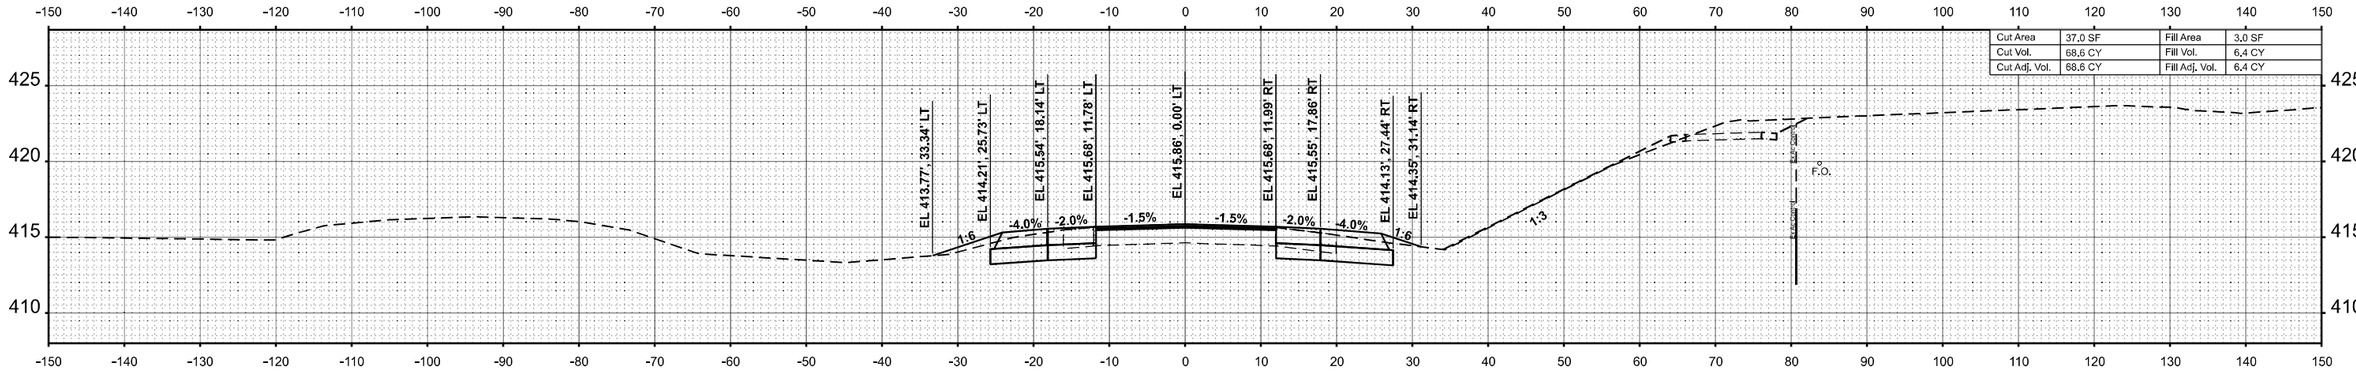

STA 292+00.00

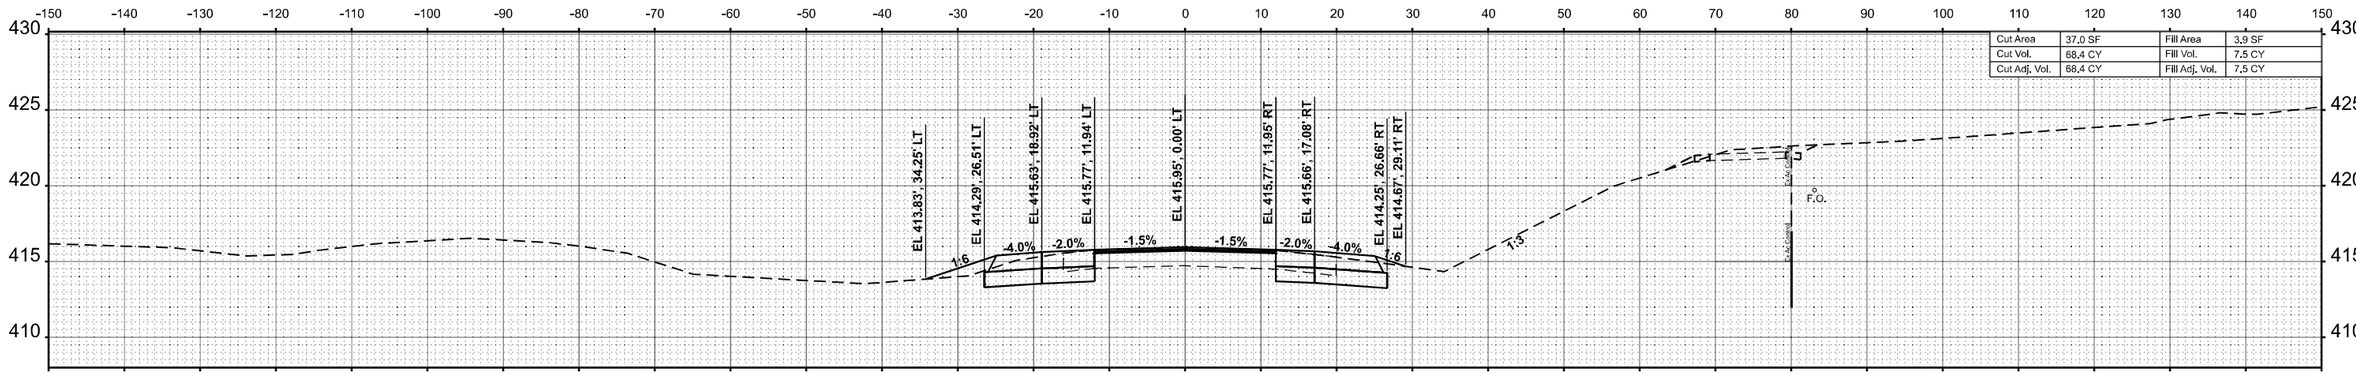

STA 291+50.00

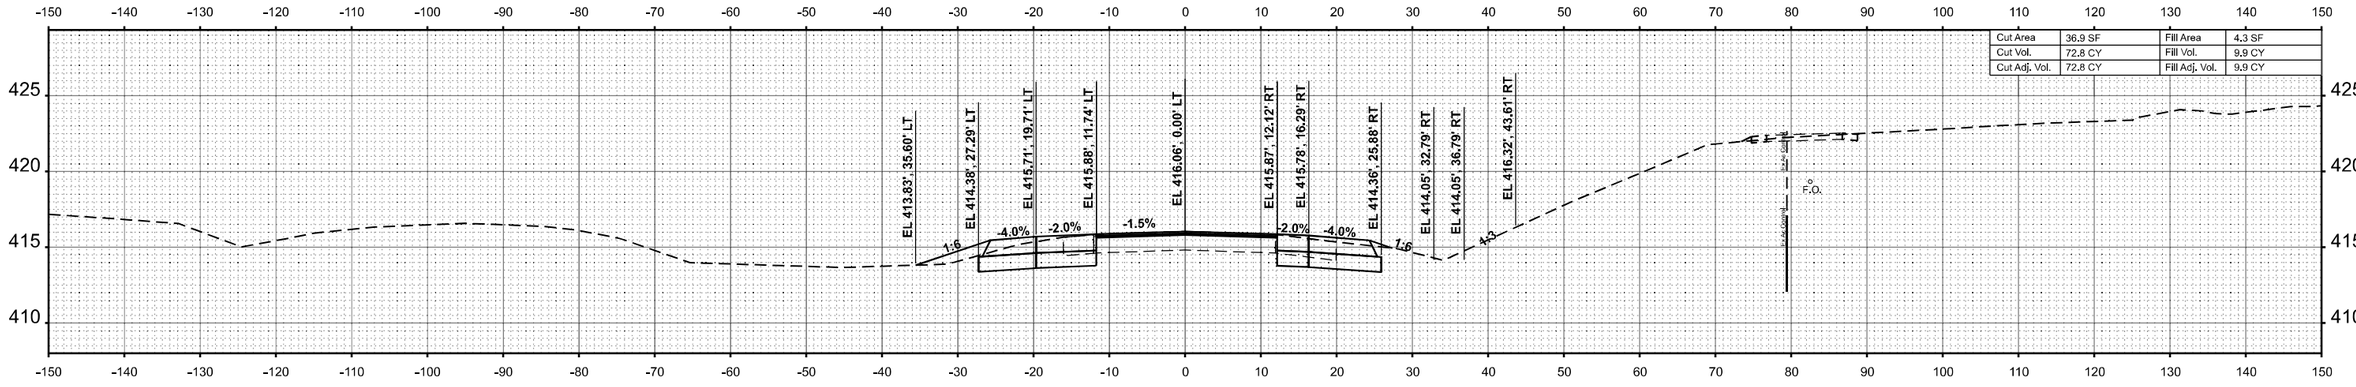

STA 291+00.00

FINAL SURVEY | NO. | NOTE BOOK | SURVEYED | PLOTTED | TEMPLATE | AREAS | AREAS CHECKED | BY | DATE

ORIGINAL SURVEY | NO. | NOTE BOOK | SURVEYED | PLOTTED | TEMPLATE | AREAS | AREAS CHECKED | BY | DATE

MODEL: 13EB_4 - 291+00.00 R3 [Sheet]
FILE NAME: P:\5XX\50\X-61\XX\5600 - IDOT PTB 200-098 D\IL 13 Crab Orchard Bridges\28-Trans\CAD\Project Drawings\0978373-CRD-XS<-Eastbound.dgn

CIVIL DESIGN, INC.
WBE | DBE
EFFINGHAM, IL
LICENSE #184.003222

USER NAME = SBailes	DESIGNED -	REVISED -	
	DRAWN -	REVISED -	
PLOT SCALE = 0.16666633 ' / In.	CHECKED -	REVISED -	
PLOT DATE = 12/18/2024	DATE -	REVISED -	

STATE OF ILLINOIS
DEPARTMENT OF TRANSPORTATION

CROSS SECTIONS
IL 13 EB

SCALE: 1"=10' | SHEET 3 OF 63 SHEETS | STA. | TO STA.

F.A.P. RTE.	SECTION	COUNTY	TOTAL SHEETS	SHEET NO.
331	(1-4)R-5,RS-2,B-1,B-2,B-3,B-4	WILLIAMSON	519	442
		CONTRACT NO. 78373		
		ILLINOIS	FED. AID PROJECT	

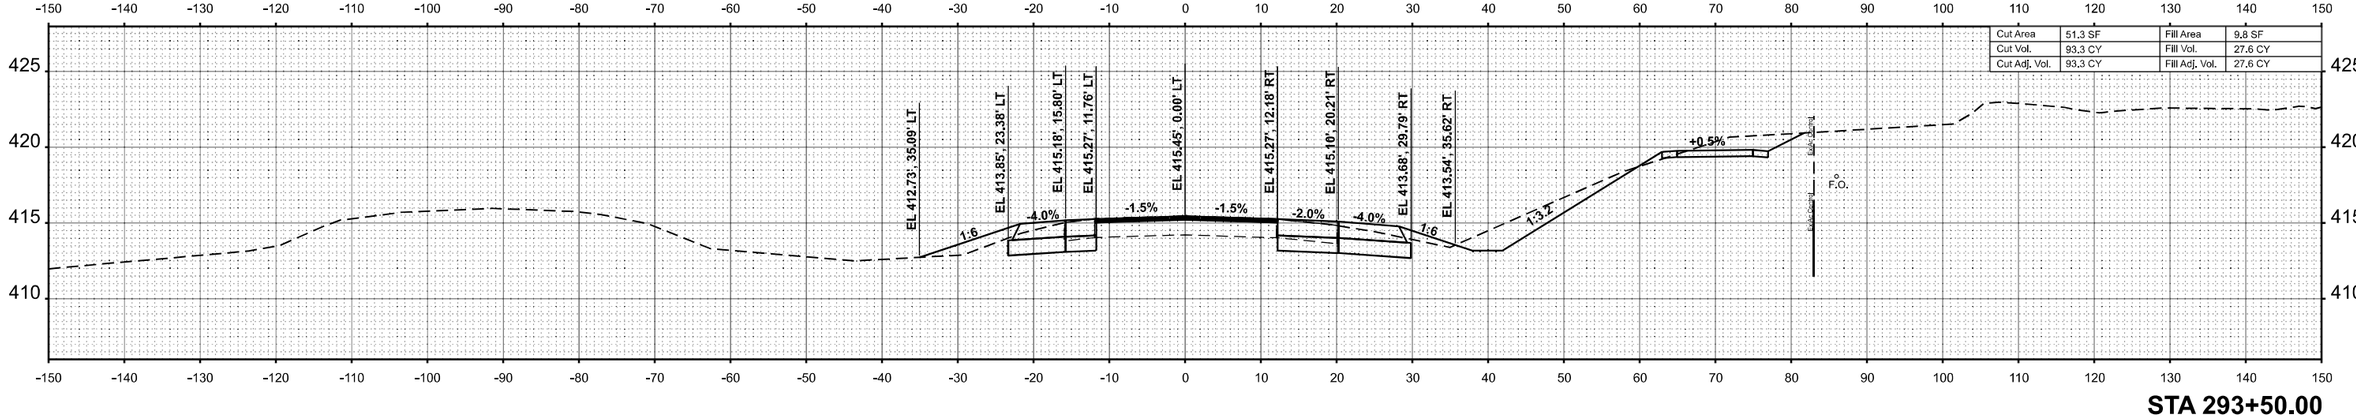

STA 293+50.00

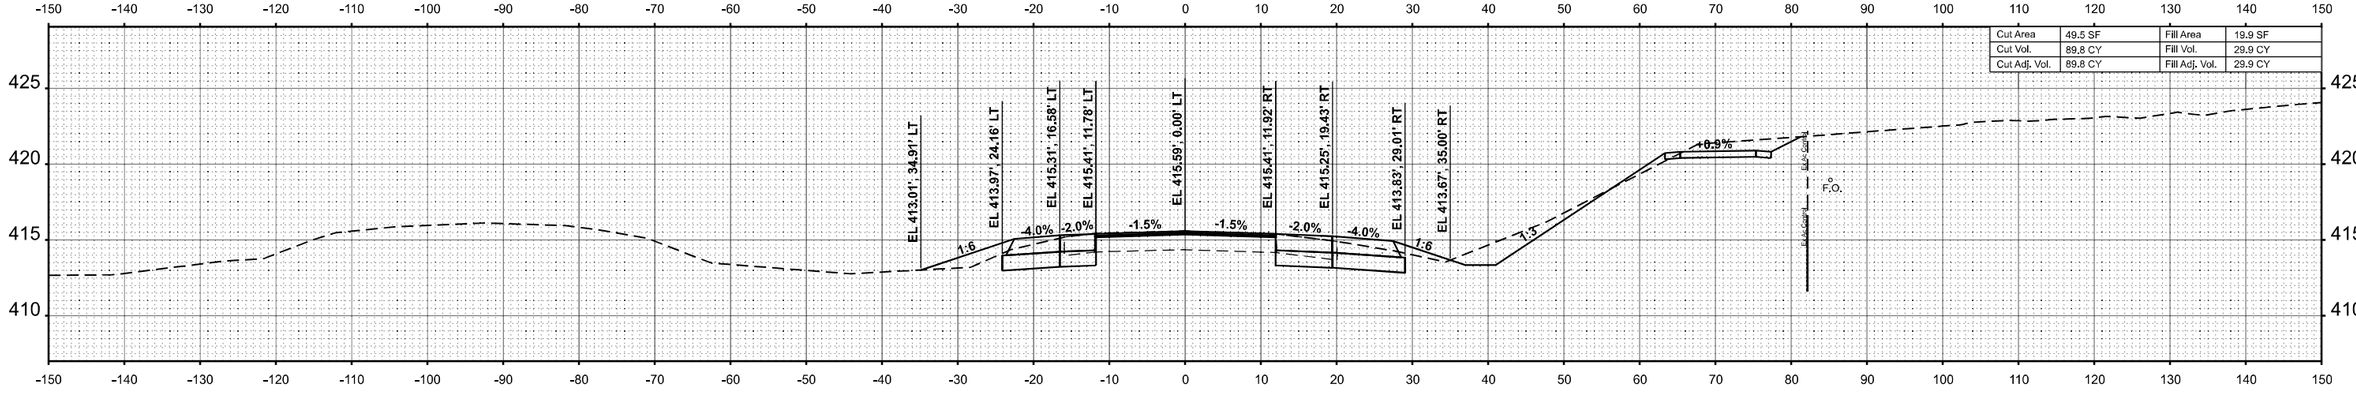

STA 293+00.00

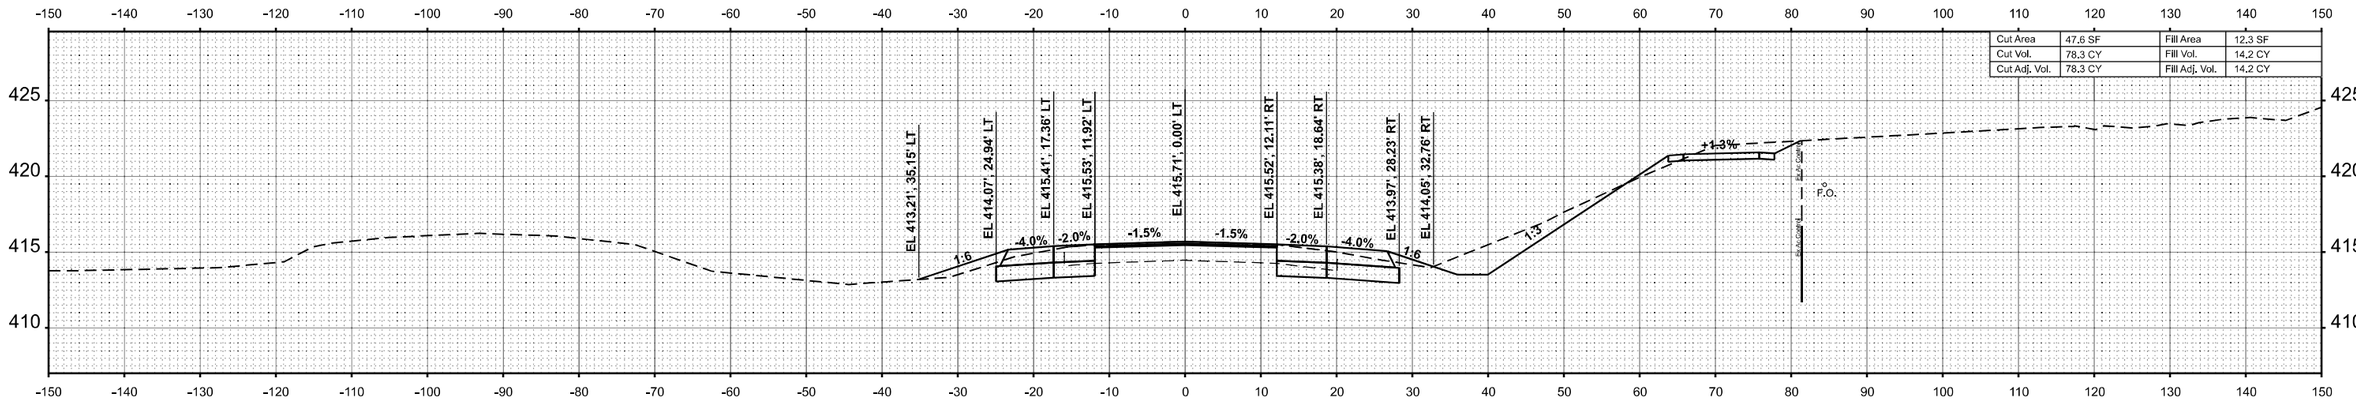

STA 292+50.00

FINAL SURVEY | NO. | NOTE BOOK | SURVEYED | PLOTTED | TEMPLATE | AREAS | AREAS CHECKED | BY | DATE

ORIGINAL SURVEY | NO. | NOTE BOOK | SURVEYED | PLOTTED | TEMPLATE | AREAS | AREAS CHECKED | BY | DATE

MODEL: 13FB_4 - 292+50.00 R3 [Sheet]
FILE NAME: P:\5XX\60X\60XX\5XX16000 - IDOT PTB 200+038 D9 IL 13 Crab Orchard Bridges\26-Trans\CAD-Project Drawings\D978373-ORD-XSec-Eastbound.dgn

CIVIL DESIGN, INC.
WBE | DBE
EFFINGHAM, IL
LICENSE #184.003222

USER NAME = SBales	DESIGNED -	REVISED -	
	DRAWN -	REVISED -	
PLOT SCALE = 0.16666633 ' / In.	CHECKED -	REVISED -	
PLOT DATE = 12/18/2024	DATE -	REVISED -	

STATE OF ILLINOIS
DEPARTMENT OF TRANSPORTATION

CROSS SECTIONS
IL 13 EB

SCALE: 1"=10' | SHEET 4 OF 63 SHEETS | STA. | TO STA.

F.A.P. RTE.	SECTION	COUNTY	TOTAL SHEETS	SHEET NO.
331	(1-4)R-5,RS-2,B-1,B-2,B-3,B-4	WILLIAMSON	519	443
		CONTRACT NO. 78373		
	ILLINOIS	FED. AID PROJECT		

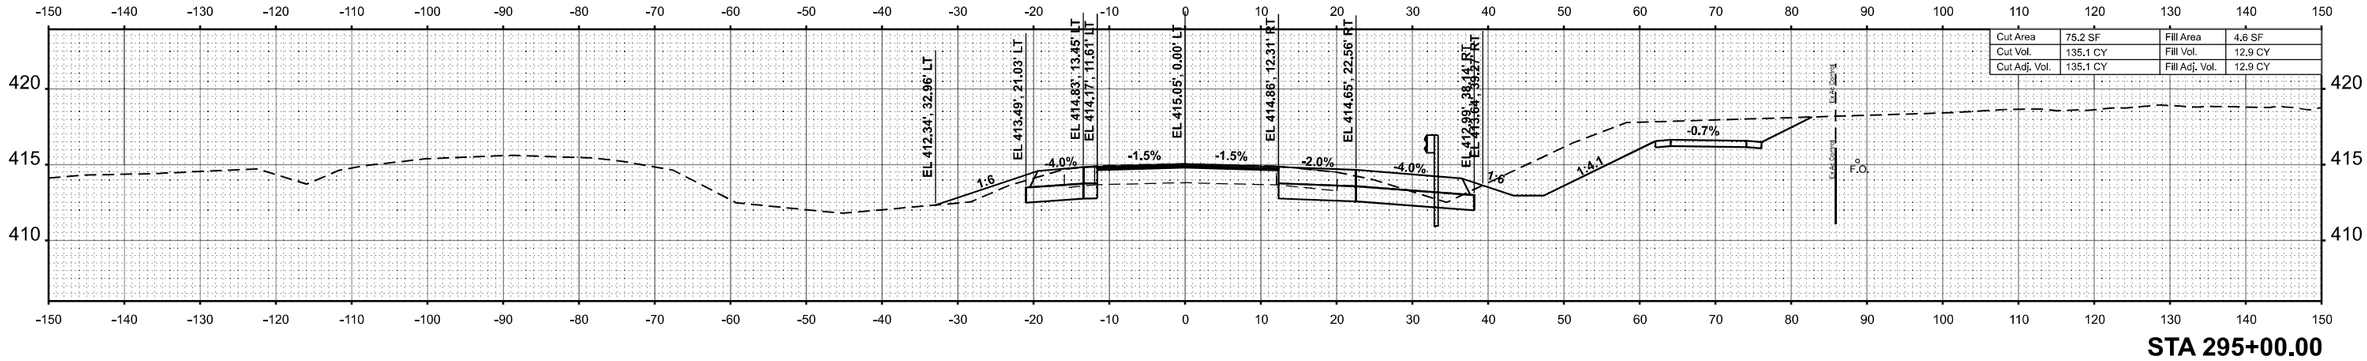

STA 295+00.00

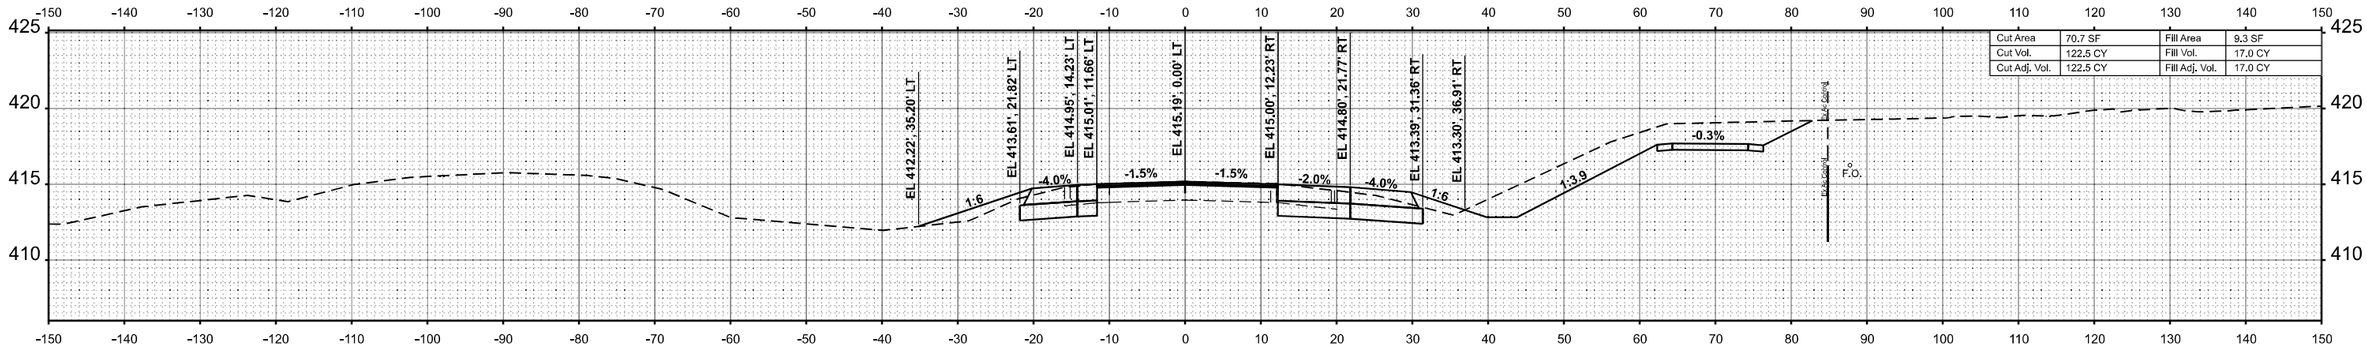

STA 294+50.00

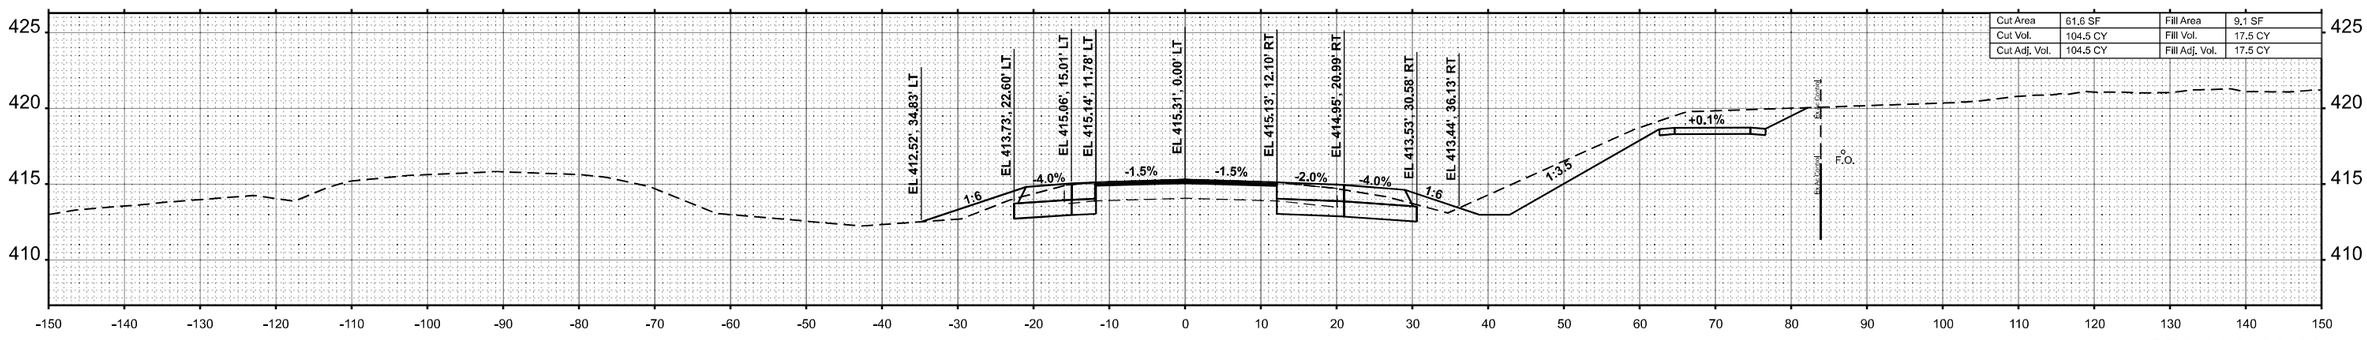

STA 294+00.00

FINAL SURVEY	NO.	NOTE BOOK	PAGE(S)	TEMPLATE	PLOTTED	SURVEYED	AREAS CHECKED	BY	DATE

ORIGINAL SURVEY	NO.	NOTE BOOK	PAGE(S)	TEMPLATE	PLOTTED	SURVEYED	AREAS CHECKED	BY	DATE

MODEL: 13EB_4 - 294+00.00 R3 [Sheet]
FILE NAME: P:\5XX\50\X-61\XX\5600 - IDOT PTB 200-098 D9 IL 13 Crab Orchard Bridges\28-Trans\CADD\Project Drawings\D978373-CRD-XS-c-Eastbound.dgn

CIVIL DESIGN, INC.
WBE | DBE
EFFINGHAM, IL
LICENSE #184.003222

USER NAME = SBales	DESIGNED -	REVISED -	
	DRAWN -	REVISED -	
PLOT SCALE = 0.16666633 ' / In.	CHECKED -	REVISED -	
PLOT DATE = 12/18/2024	DATE -	REVISED -	

STATE OF ILLINOIS
DEPARTMENT OF TRANSPORTATION

CROSS SECTIONS
IL 13 EB

SCALE: 1"=10' | SHEET 5 OF 63 SHEETS | STA. | TO STA.

F.A.P. RTE.	SECTION	COUNTY	TOTAL SHEETS	SHEET NO.
331	(1-4)R-5,RS-2,B-1,B-2,B-3,B-4	WILLIAMSON	519	444
		CONTRACT NO. 78373		
		ILLINOIS	FED. AID PROJECT	

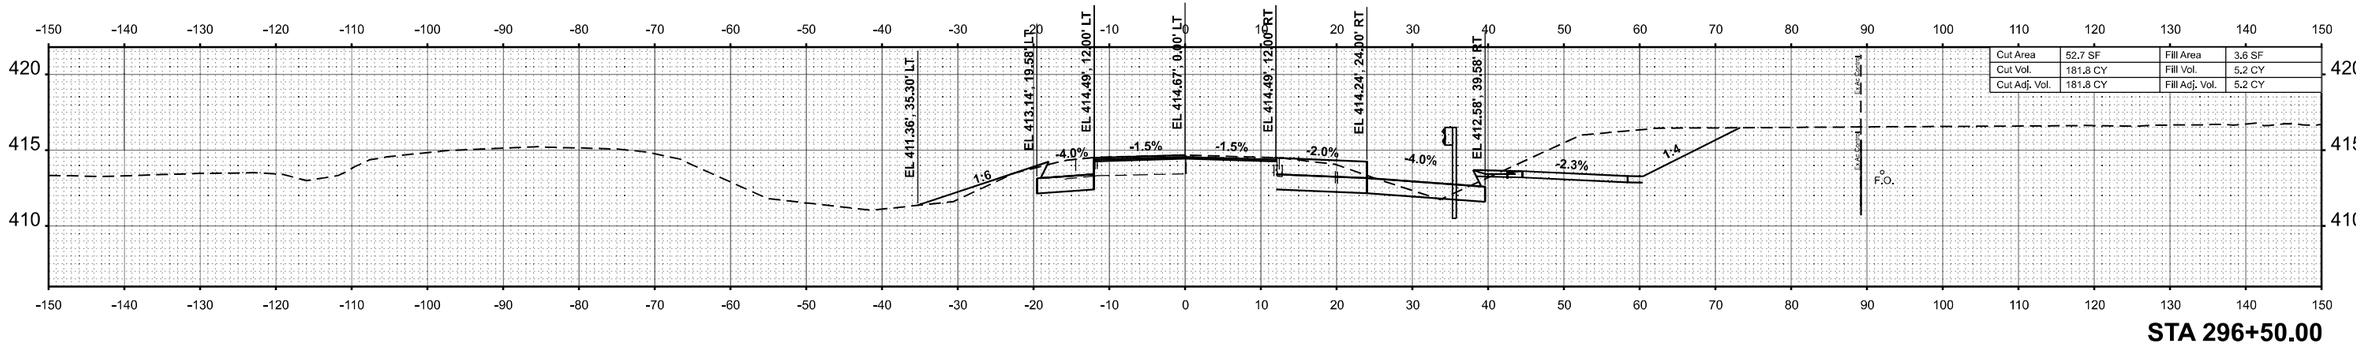

STA 296+50.00

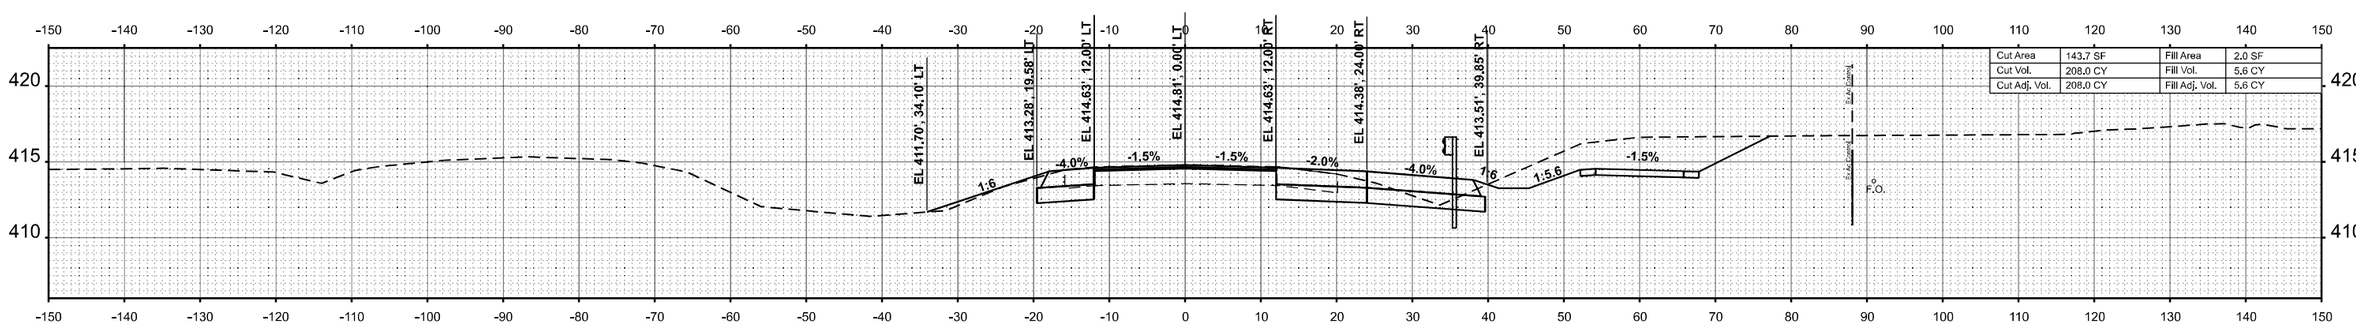

STA 296+00.00

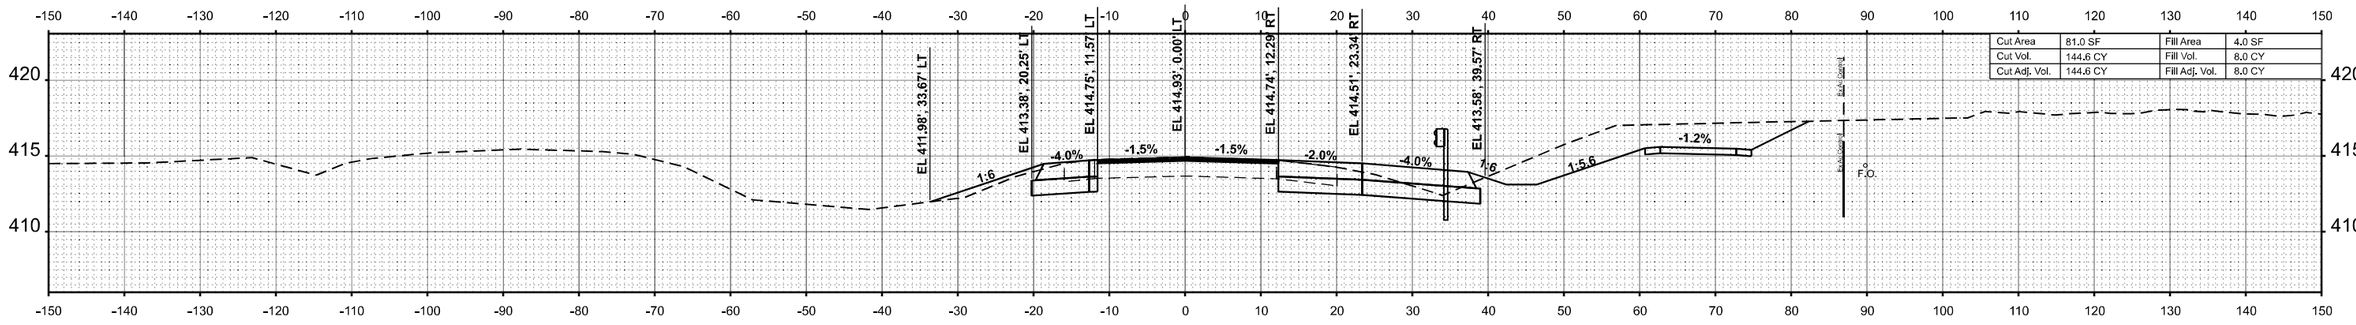

STA 295+50.00

FINAL SURVEY	NOTE BOOK	NO.
SURVEYED		
PLOTTED		
TEMPLATE		
AREAS		
AREAS CHECKED		

ORIGINAL SURVEY	NOTE BOOK	NO.
SURVEYED		
PLOTTED		
TEMPLATE		
AREAS		
AREAS CHECKED		

MODEL: 13EB_4 - 295+50.00 R3 (Sheet)
FILE NAME: P:\5XX\60XX\60XX-5\1XX\15000 - IDOT PTB 200+/08 D9 IL 13 Crab Orchard Bridges\d8-Trans\CAD-Project Drawings\D978373-ORD-XSec-Eastbound.dgn

CIVIL DESIGN, INC.
WBE | DBE
EFFINGHAM, IL
LICENSE #184.003222

USER NAME = SBales	DESIGNED -	REVISED -	
	DRAWN -	REVISED -	
PLOT SCALE = 0.16666633 ' / In.	CHECKED -	REVISED -	
PLOT DATE = 12/18/2024	DATE -	REVISED -	

STATE OF ILLINOIS
DEPARTMENT OF TRANSPORTATION

CROSS SECTIONS
IL 13 EB

SCALE: 1"=10' | SHEET 6 OF 63 SHEETS | STA. | TO STA.

F.A.P. RTE.	SECTION	COUNTY	TOTAL SHEETS	SHEET NO.
331	(1-4)R-5,RS-2,B-1,B-2,B-3,B-4	WILLIAMSON	519	445
		CONTRACT NO. 78373		
	ILLINOIS	FED. AID PROJECT		

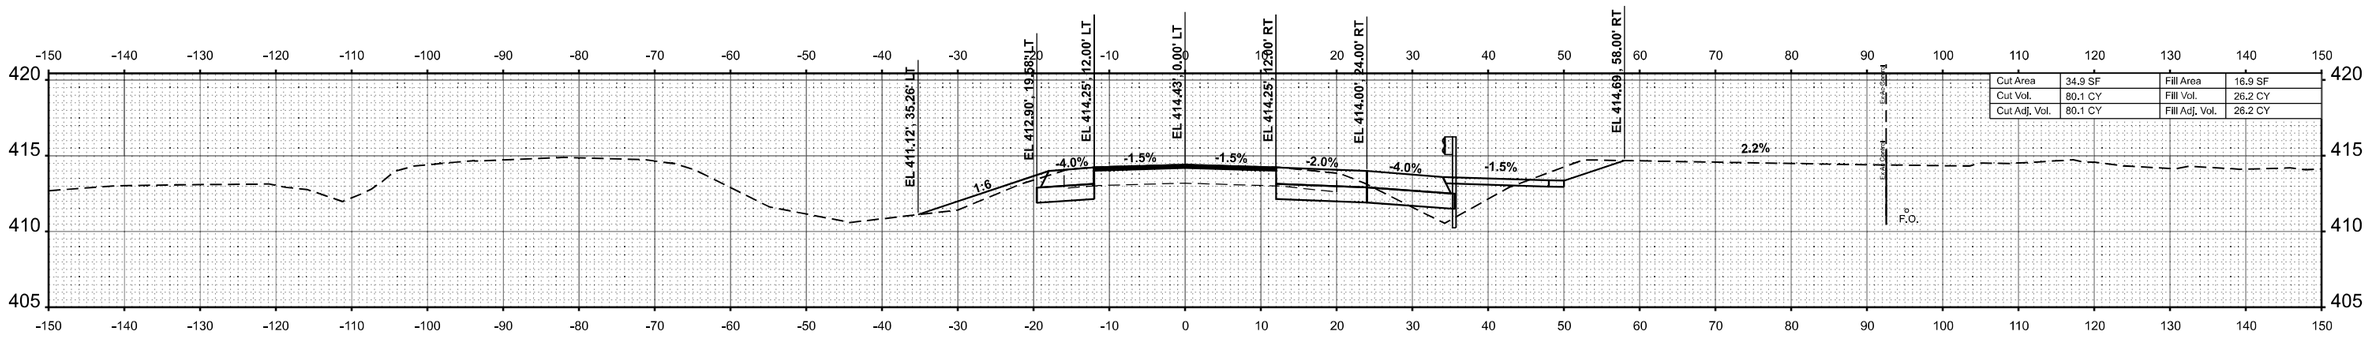

STA 298+00.00

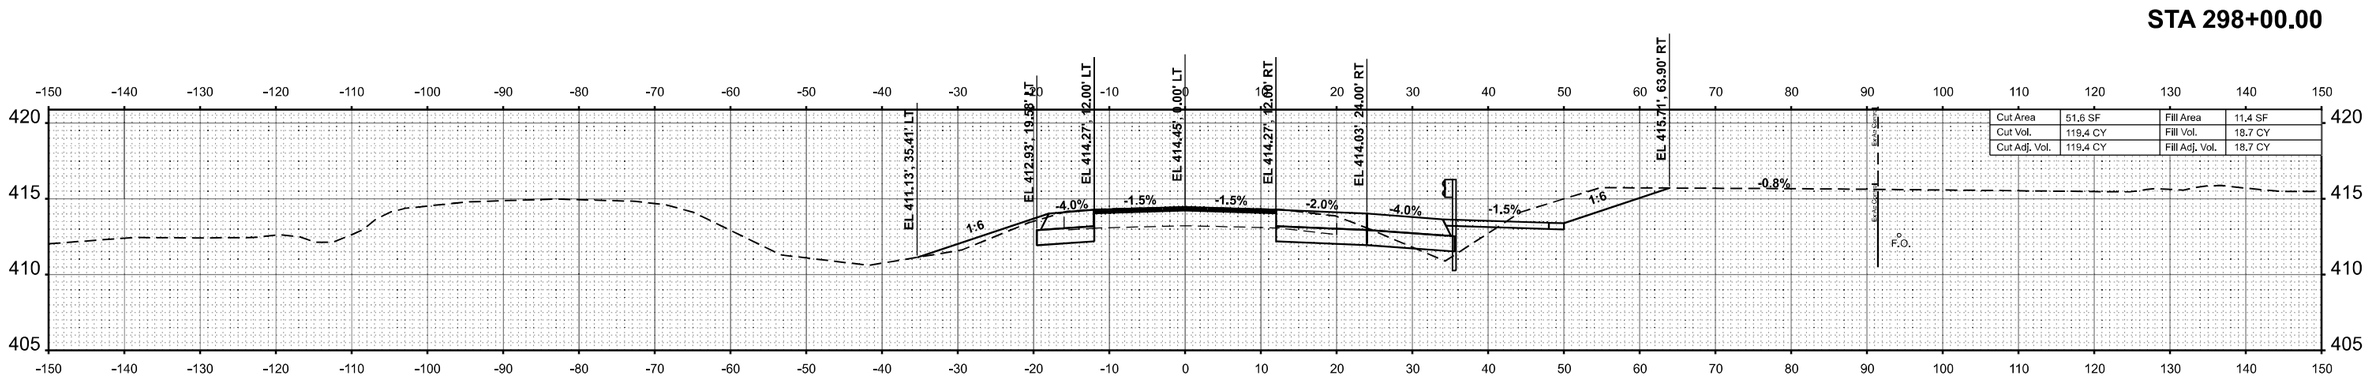

STA 297+50.00

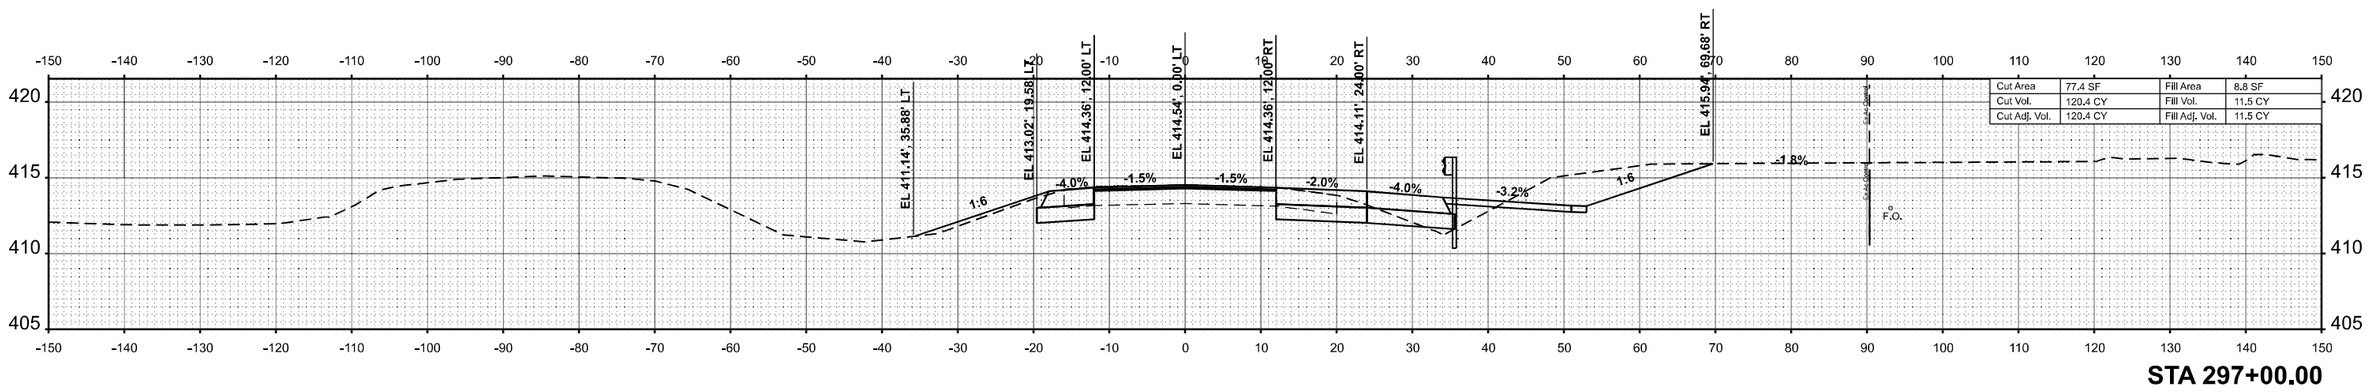

STA 297+00.00

FINAL SURVEY — NOTE BOOK — NO. — SURVEYED — PLOTTED — TEMPLATE — AREAS — AREAS CHECKED — BY — DATE

ORIGINAL SURVEY — NOTE BOOK — NO. — SURVEYED — PLOTTED — TEMPLATE — AREAS — AREAS CHECKED — BY — DATE

MODEL: 13EB_4 - 297+00.00 R3 [Sheet]
FILE NAME: P:\5XXX\50\XX41\X15000 - IDOT PTB 200+038 (I) IL 13 Crab Orchard Bridges\02\&-Trans\CAD\Project Drawings\D978373-C\RD-X\Sec-Eastbound.dgn

CIVIL DESIGN, INC.
WBE | DBE
EFFINGHAM, IL
LICENSE #184.003222

USER NAME = SBales	DESIGNED -	REVISED -
	DRAWN -	REVISED -
PLOT SCALE = 0.16666633 ' / In.	CHECKED -	REVISED -
PLOT DATE = 12/18/2024	DATE -	REVISED -

STATE OF ILLINOIS
DEPARTMENT OF TRANSPORTATION

CROSS SECTIONS
IL 13 EB

SCALE: 1"=10' | SHEET 7 OF 63 SHEETS | STA. | TO STA.

F.A.P. RTE.	SECTION	COUNTY	TOTAL SHEETS	SHEET NO.
331	(1-4)R-5,RS-2,B-1,B-2,B-3,B-4	WILLIAMSON	519	446
		CONTRACT NO. 78373		
		ILLINOIS	FED. AID PROJECT	

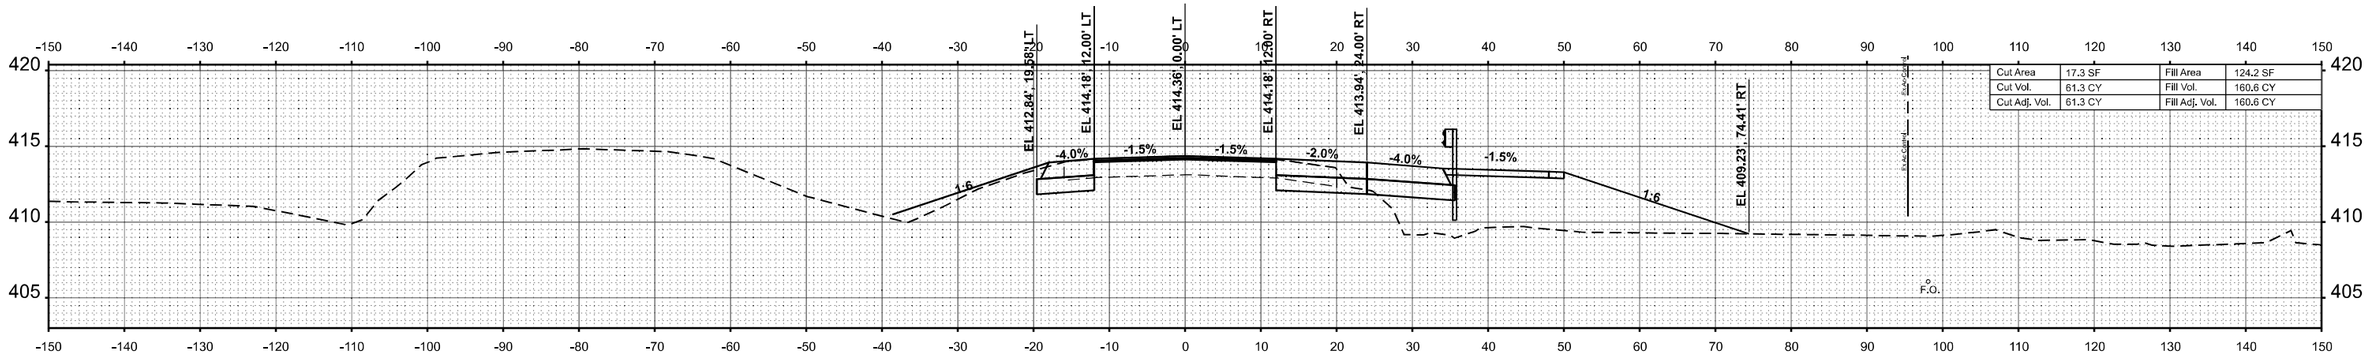

STA 299+50.00

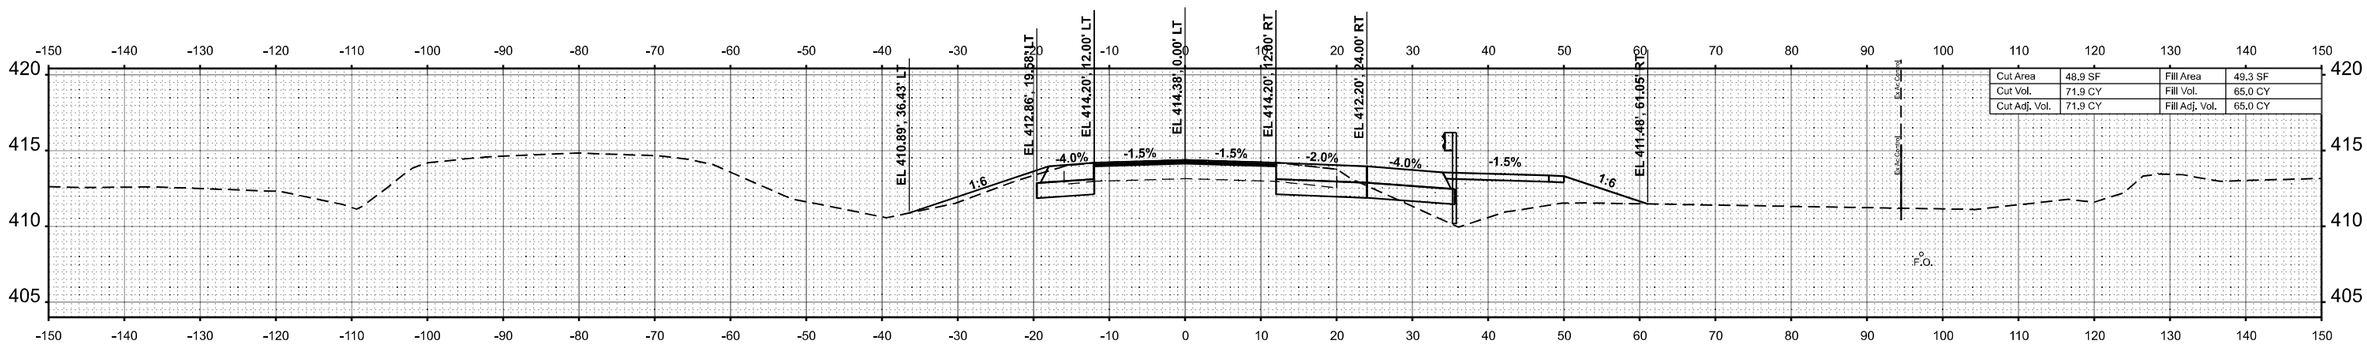

STA 299+00.00

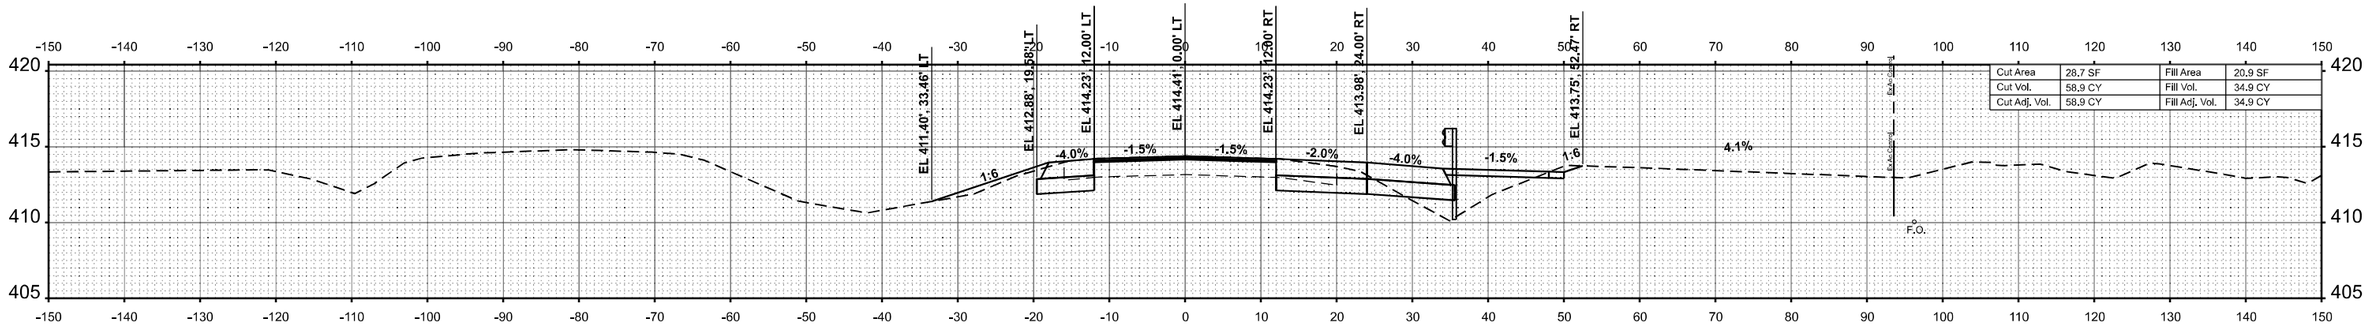

STA 298+50.00

USER NAME = SBales	DESIGNED -	REVISED -	
	DRAWN -	REVISED -	
PLOT SCALE = 0.16666633 ' / In.	CHECKED -	REVISED -	
PLOT DATE = 12/18/2024	DATE -	REVISED -	

CIVIL DESIGN, INC.
WBE / DBE
EFFINGHAM, IL
LICENSE # 184.003222

STATE OF ILLINOIS
DEPARTMENT OF TRANSPORTATION

CROSS SECTIONS
IL 13 EB

SCALE: 1"=10' | SHEET 8 OF 63 SHEETS | STA. | TO STA.

F.A.P. RTE.	SECTION	COUNTY	TOTAL SHEETS	SHEET NO.
331	(1-4)R-5,RS-2,B-1,B-2,B-3,B-4	WILLIAMSON	519	447
		CONTRACT NO. 78373		
		ILLINOIS	FED. AID PROJECT	

ORIGINAL SURVEY | NOTE BOOK | NO. | SURVEYED | PLOTTED | TEMPLATE | AREAS | AREAS CHECKED | BY | DATE

MODEL: 13EB_4 - 298+50.00 R3 [Sheet]
FILE NAME: P:\5XX\50X\50X45\XX\5000 - IDOT PTB 200+\338 D\IL 13 Orab Orchard Bridges\s28-Trans\CAD\Project Drawings\D978373-ORD-XSht-Eastbound.dgn

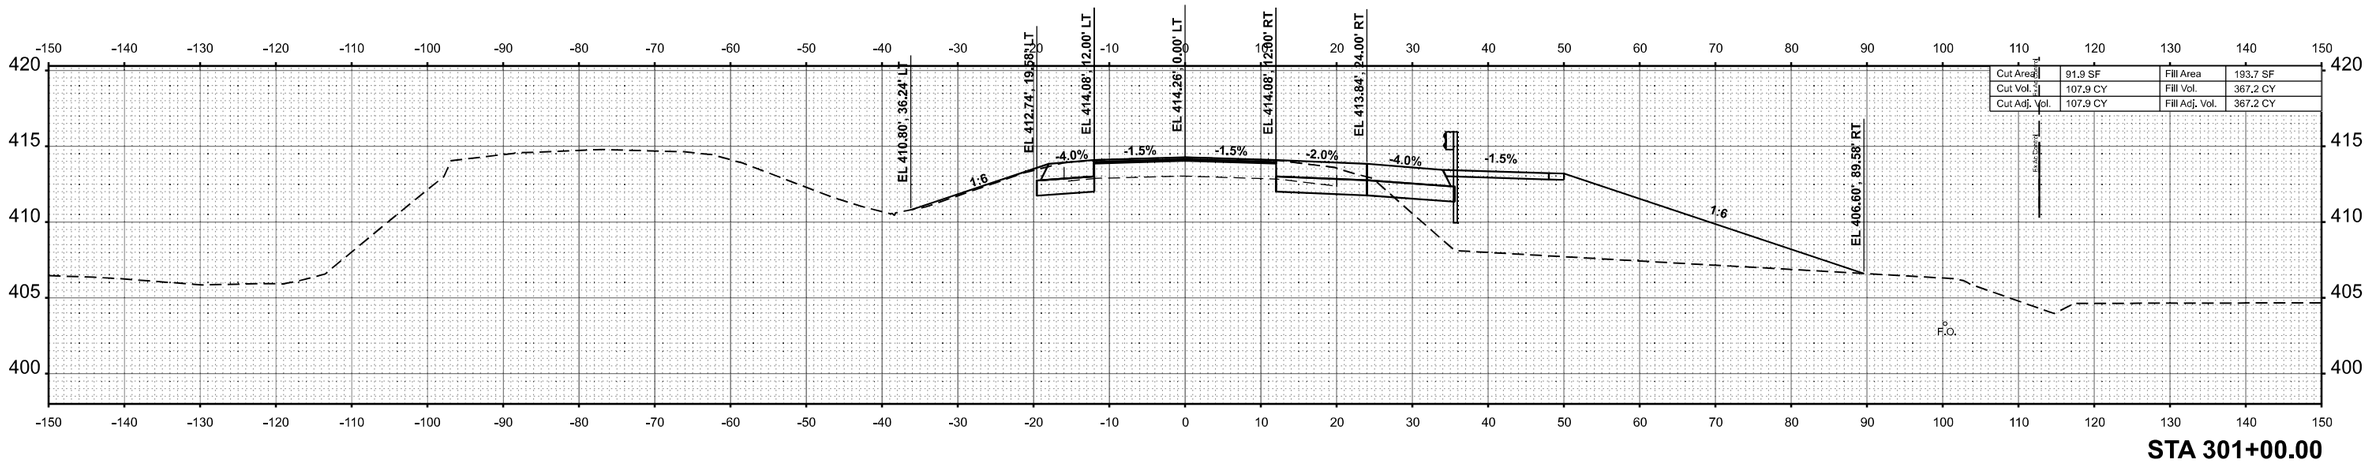

STA 301+00.00

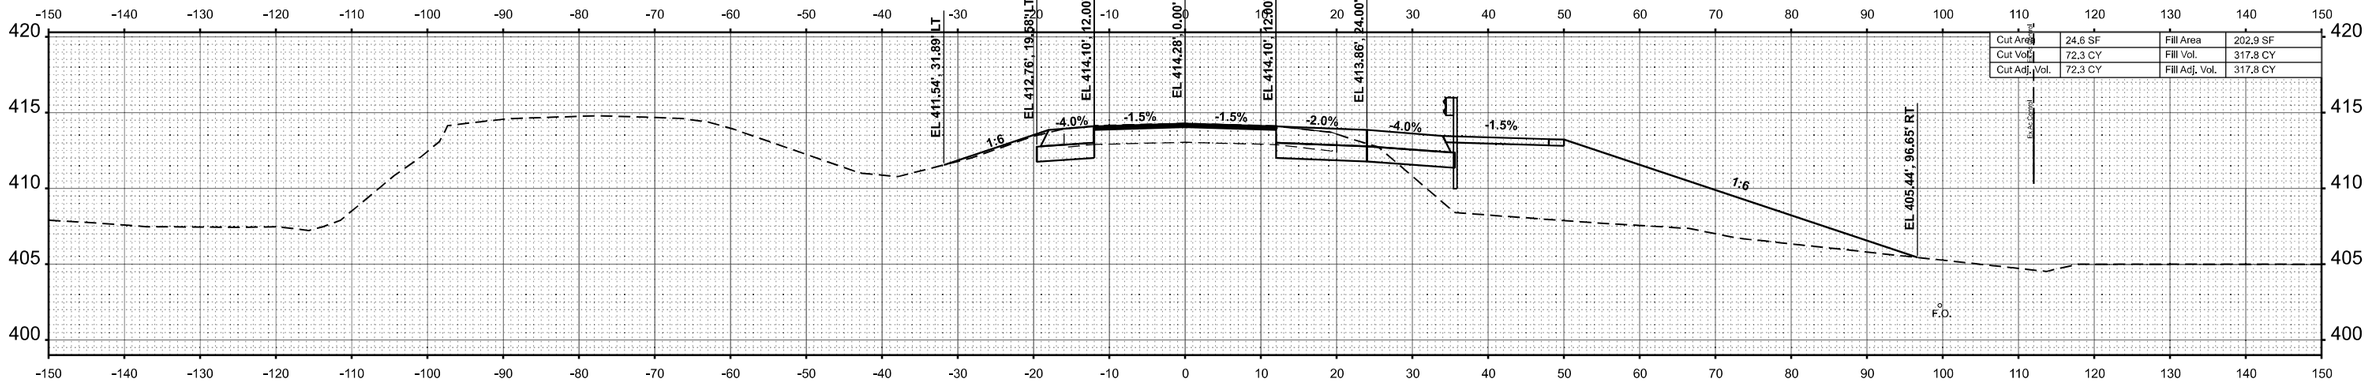

STA 300+50.00

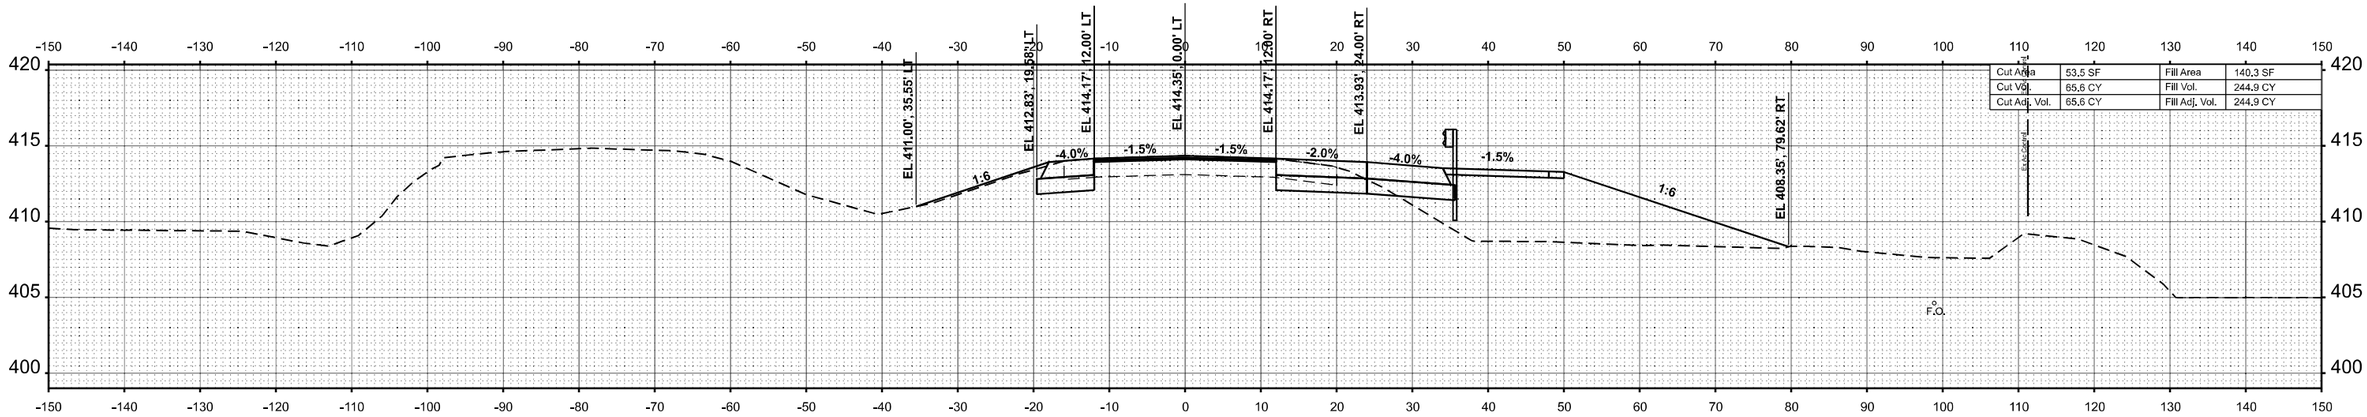

STA 300+00.00

FINAL SURVEY | NOTE BOOK | NO. | SURVEYED | PLOTTED | TEMPLATE | AREAS | AREAS CHECKED | BY | DATE

ORIGINAL SURVEY | NOTE BOOK | NO. | SURVEYED | PLOTTED | TEMPLATE | AREAS | AREAS CHECKED | BY | DATE

MODEL: 13EB_4 - 300+00.00 R3 [Sheet]
FILE NAME: P:\5XX\50\X-61\XX5600 - IDOT PTB 200-098 D9 IL 13 Crab Orchard Bridges\28-Trans\CAD\Project Drawings\D973737-CRD-XS\c-Eastbound.dgn

CIVIL DESIGN, INC.
WBE | DBE
EFFINGHAM, IL
LICENSE #184.003222

USER NAME = SBailes	DESIGNED -	REVISED -	
	DRAWN -	REVISED -	
PLOT SCALE = 0.16666633 ' / In.	CHECKED -	REVISED -	
PLOT DATE = 12/18/2024	DATE -	REVISED -	

STATE OF ILLINOIS
DEPARTMENT OF TRANSPORTATION

CROSS SECTIONS
IL 13 EB

SCALE: 1"=10' | SHEET 9 OF 63 SHEETS | STA. | TO STA.

F.A.P. RTE.	SECTION	COUNTY	TOTAL SHEETS	SHEET NO.
331	(1-4)R-5,RS-2,B-1,B-2,B-3,B-4	WILLIAMSON	519	448
		CONTRACT NO. 78373		
		ILLINOIS	FED. AID PROJECT	

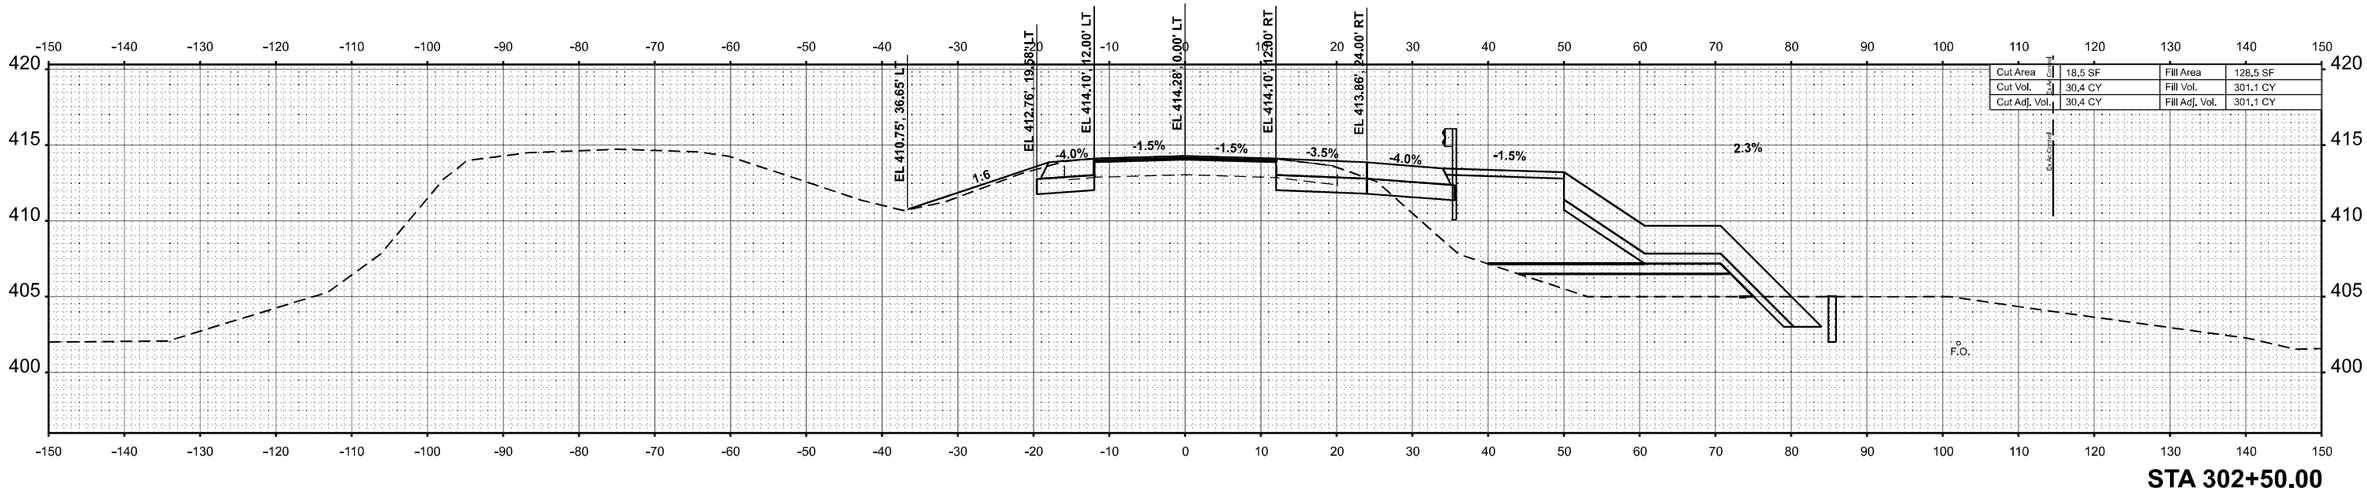

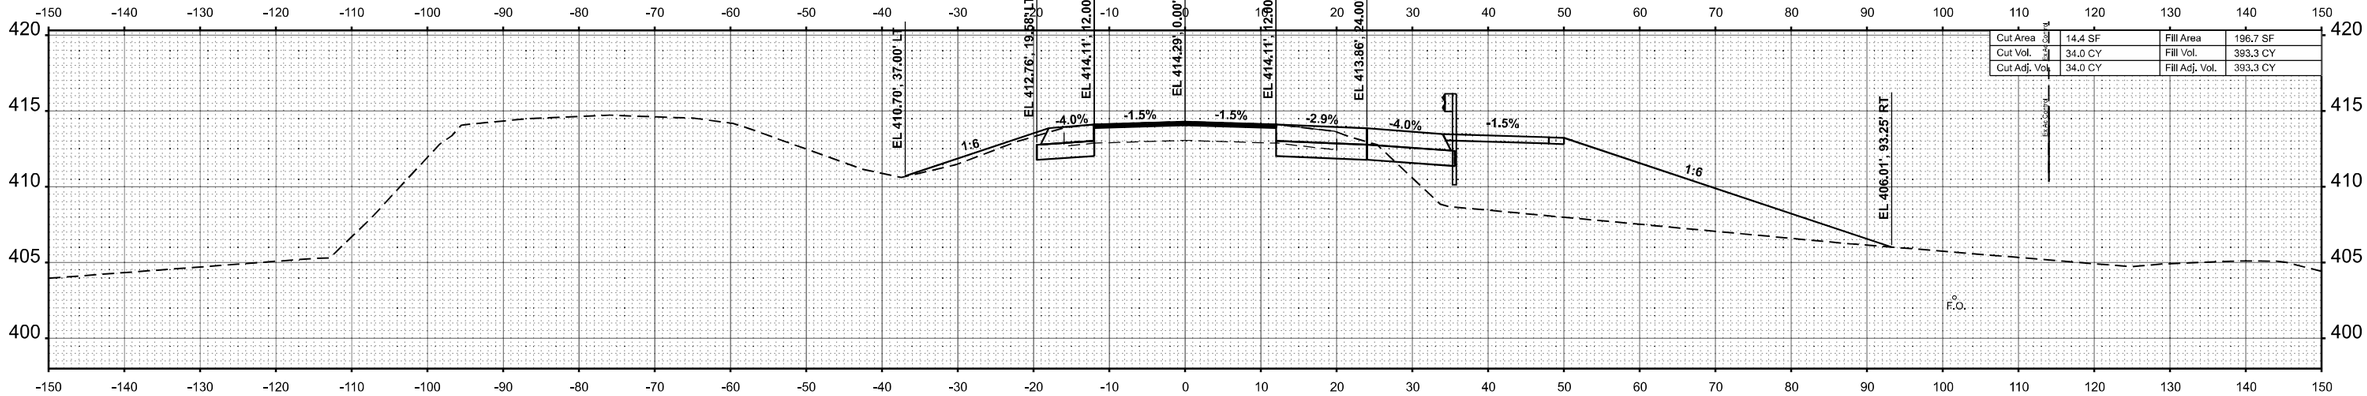

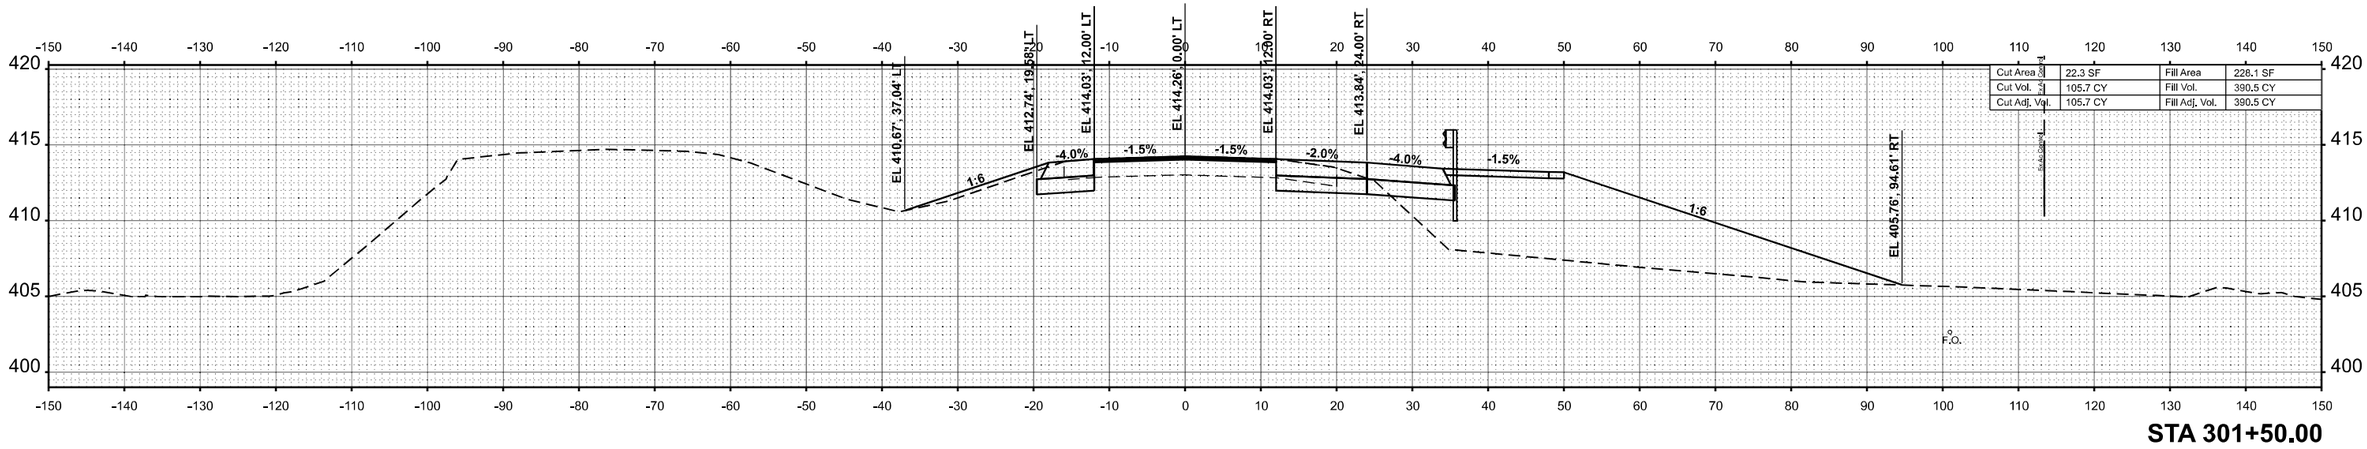

FINAL SURVEY	BY	DATE
NOTE BOOK		
NO.		
SURVEYED		
PLOTTED		
TEMPLATE		
AREAS		
AREAS CHECKED		

ORIGINAL SURVEY	BY	DATE
NOTE BOOK		
NO.		
SURVEYED		
PLOTTED		
TEMPLATE		
AREAS		
AREAS CHECKED		

MODEL: 13EB_4 - 301+50.00 R3 [Sheet]
FILE NAME: P:\5XX\50XX\50XX-61XX15000 - IDOT PTB 200+\38 D9 IL 13 Crab Orchard Bridges\28-Transi\CAD\Project Drawings\D978373-CRD-XS=-Eastbound.dgn

CIVIL DESIGN, INC.
WBE | DBE
EFFINGHAM, IL
LICENSE #184.003222

USER NAME = SBales	DESIGNED -	REVISED -	
	DRAWN -	REVISED -	
PLOT SCALE = 0.16666633 ' / In.	CHECKED -	REVISED -	
PLOT DATE = 12/18/2024	DATE -	REVISED -	

STATE OF ILLINOIS
DEPARTMENT OF TRANSPORTATION

CROSS SECTIONS
IL 13 EB

SCALE: 1"=10' | SHEET 10 OF 63 SHEETS | STA. | TO STA.

F.A.P. RTE.	SECTION	COUNTY	TOTAL SHEETS	SHEET NO.
331	(1-4)R-5,RS-2,B-1,B-2,B-3,B-4	WILLIAMSON	519	449
		CONTRACT NO. 78373		
	ILLINOIS	FED. AID PROJECT		

FINAL SURVEY	NOTE BOOK	SURVEYED	PLOTTED	TEMPLATE	AREAS	AREAS CHECKED	BY	DATE
NO.								

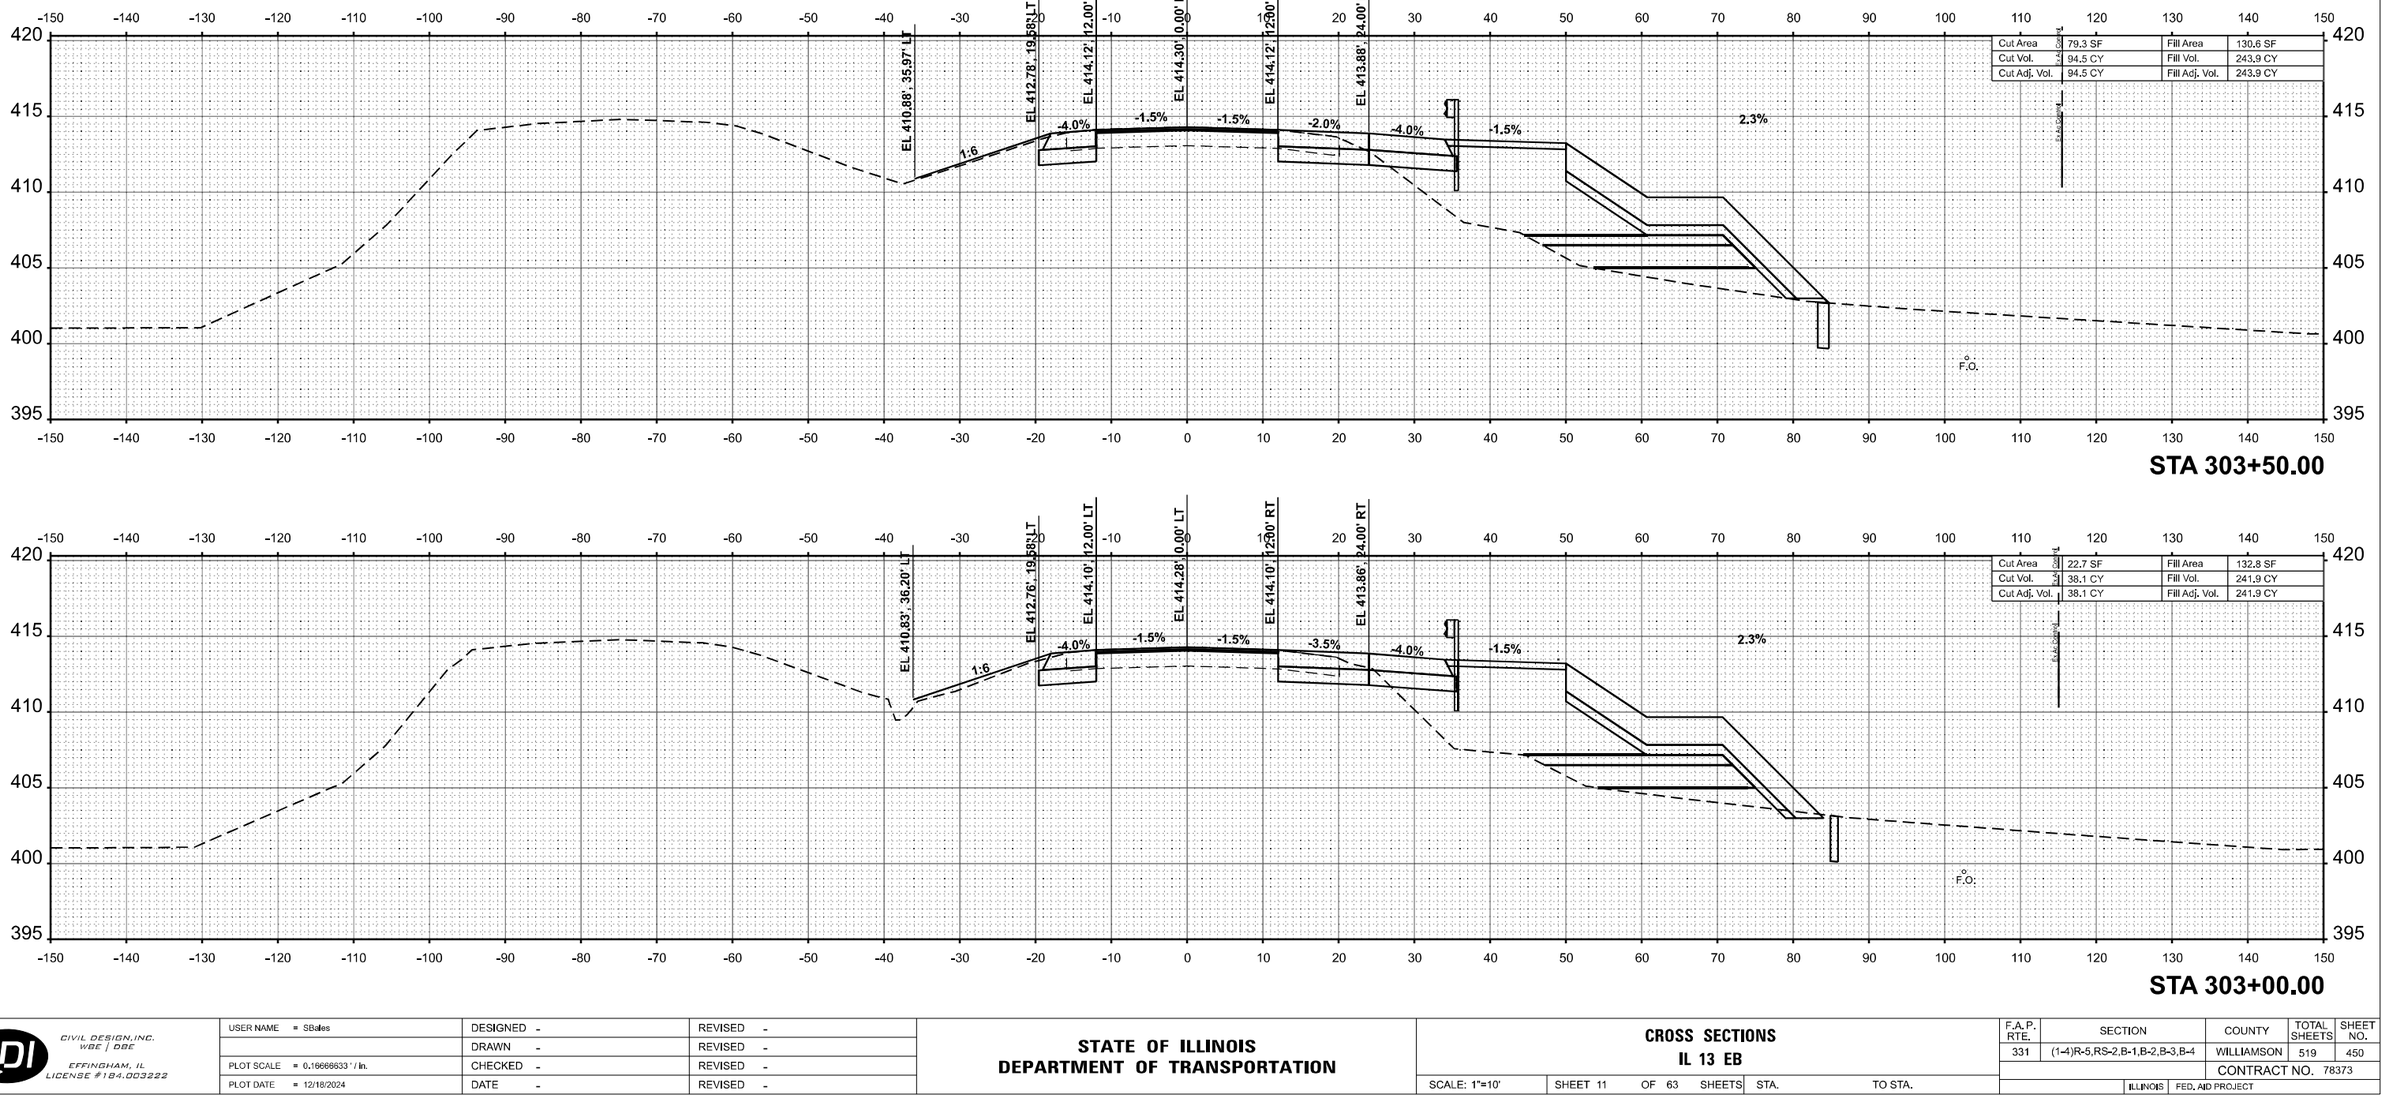

ORIGINAL SURVEY	NOTE BOOK	SURVEYED	PLOTTED	TEMPLATE	AREAS	AREAS CHECKED	BY	DATE
NO.								

MODEL: 13EB_4 - 303+00.00 R3 [Sheet]
FILE NAME: P:\5XXX\50\XX41\XX15000 - IDOT PTB 200-038 (D) IL 13 Crab Orchard Bridges\02\8-Trans\CAD\Project Drawings\D978373-CRD-XSec-Eastbound.dgn

CIVIL DESIGN, INC.
WBE / DBE
EFFINGHAM, IL
LICENSE #184.003222

USER NAME = SBales	DESIGNED -	REVISED -	
	DRAWN -	REVISED -	
PLOT SCALE = 0.16666633 ' / In.	CHECKED -	REVISED -	
PLOT DATE = 12/18/2024	DATE -	REVISED -	

STATE OF ILLINOIS
DEPARTMENT OF TRANSPORTATION

CROSS SECTIONS
IL 13 EB

SCALE: 1"=10' | SHEET 11 OF 63 SHEETS | STA. | TO STA.

F.A.P. RTE.	SECTION	COUNTY	TOTAL SHEETS	SHEET NO.
331	(1-4)R-5,RS-2,B-1,B-2,B-3,B-4	WILLIAMSON	519	450
		CONTRACT NO. 78373		
		ILLINOIS	FED. AID PROJECT	

FINAL SURVEY	BY	DATE
NOTE BOOK	SURVEYED	
NO.	PLOTTED	
	TEMPLATE	
	AREAS	
	AREAS CHECKED	

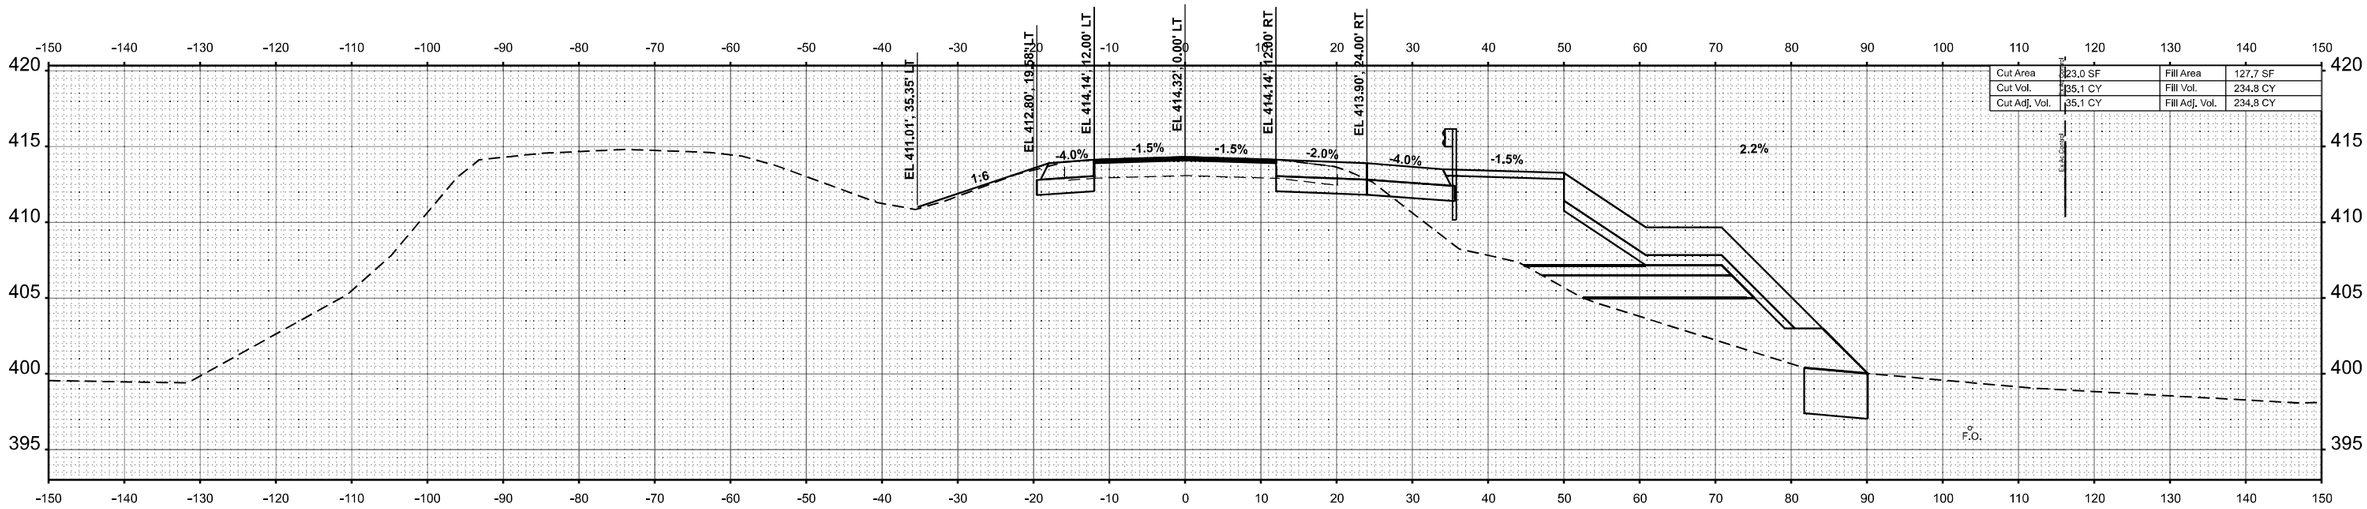

STA 304+50.00

ORIGINAL SURVEY	BY	DATE
NOTE BOOK	SURVEYED	
NO.	PLOTTED	
	TEMPLATE	
	AREAS	
	AREAS CHECKED	

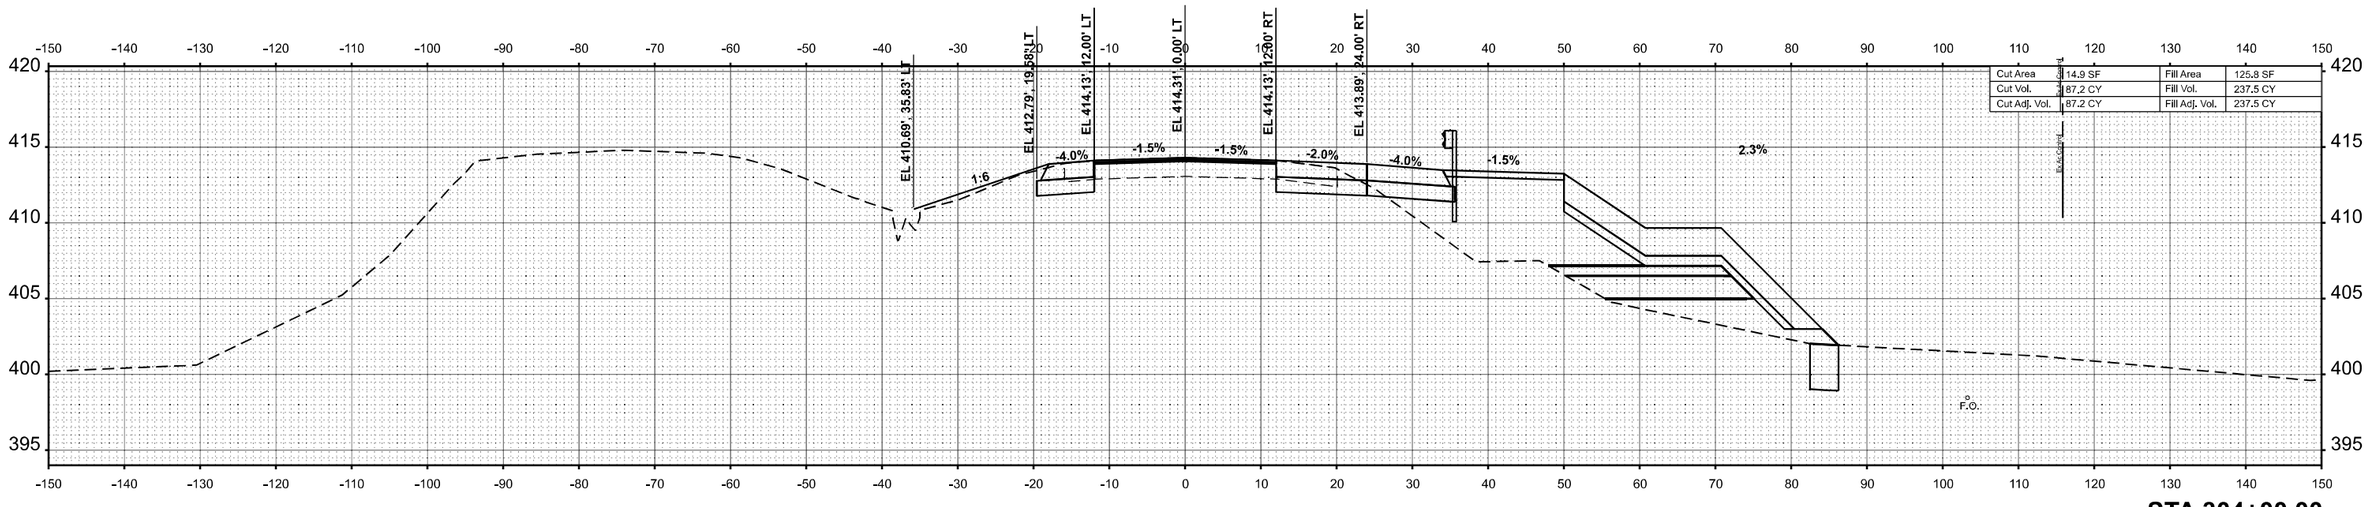

STA 304+00.00

MODEL: 13EB_4 - 304+00.00 R3 [Sheet]
FILE NAME: P:\5XXX\50XX\5{1XX\5000 - IDOT PTB 200+\38 DI IL 13 Crab Orchard Bridges\28-Trans\CAD\Project Drawings\D978373-CRD-XSs-Eastbound.dgn

CIVIL DESIGN, INC.
WBE / DBE
EFFINGHAM, IL
LICENSE #184.003222

USER NAME = SBales	DESIGNED -	REVISED -	
	DRAWN -	REVISED -	
PLOT SCALE = 0.16666633 ' / in.	CHECKED -	REVISED -	
PLOT DATE = 12/18/2024	DATE -	REVISED -	

STATE OF ILLINOIS
DEPARTMENT OF TRANSPORTATION

CROSS SECTIONS
IL 13 EB

SCALE: 1"=10' | SHEET 12 OF 63 SHEETS | STA. | TO STA.

F.A.P. RTE.	SECTION	COUNTY	TOTAL SHEETS	SHEET NO.
331	(1-4)R-5,RS-2,B-1,B-2,B-3,B-4	WILLIAMSON	519	451
		CONTRACT NO. 78373		
		ILLINOIS	FED. AID PROJECT	

FINAL SURVEY	NOTE BOOK	NO.

BY	DATE
SURVEYED	
PLOTTED	
TEMPLATE	
AREAS	
AREAS CHECKED	

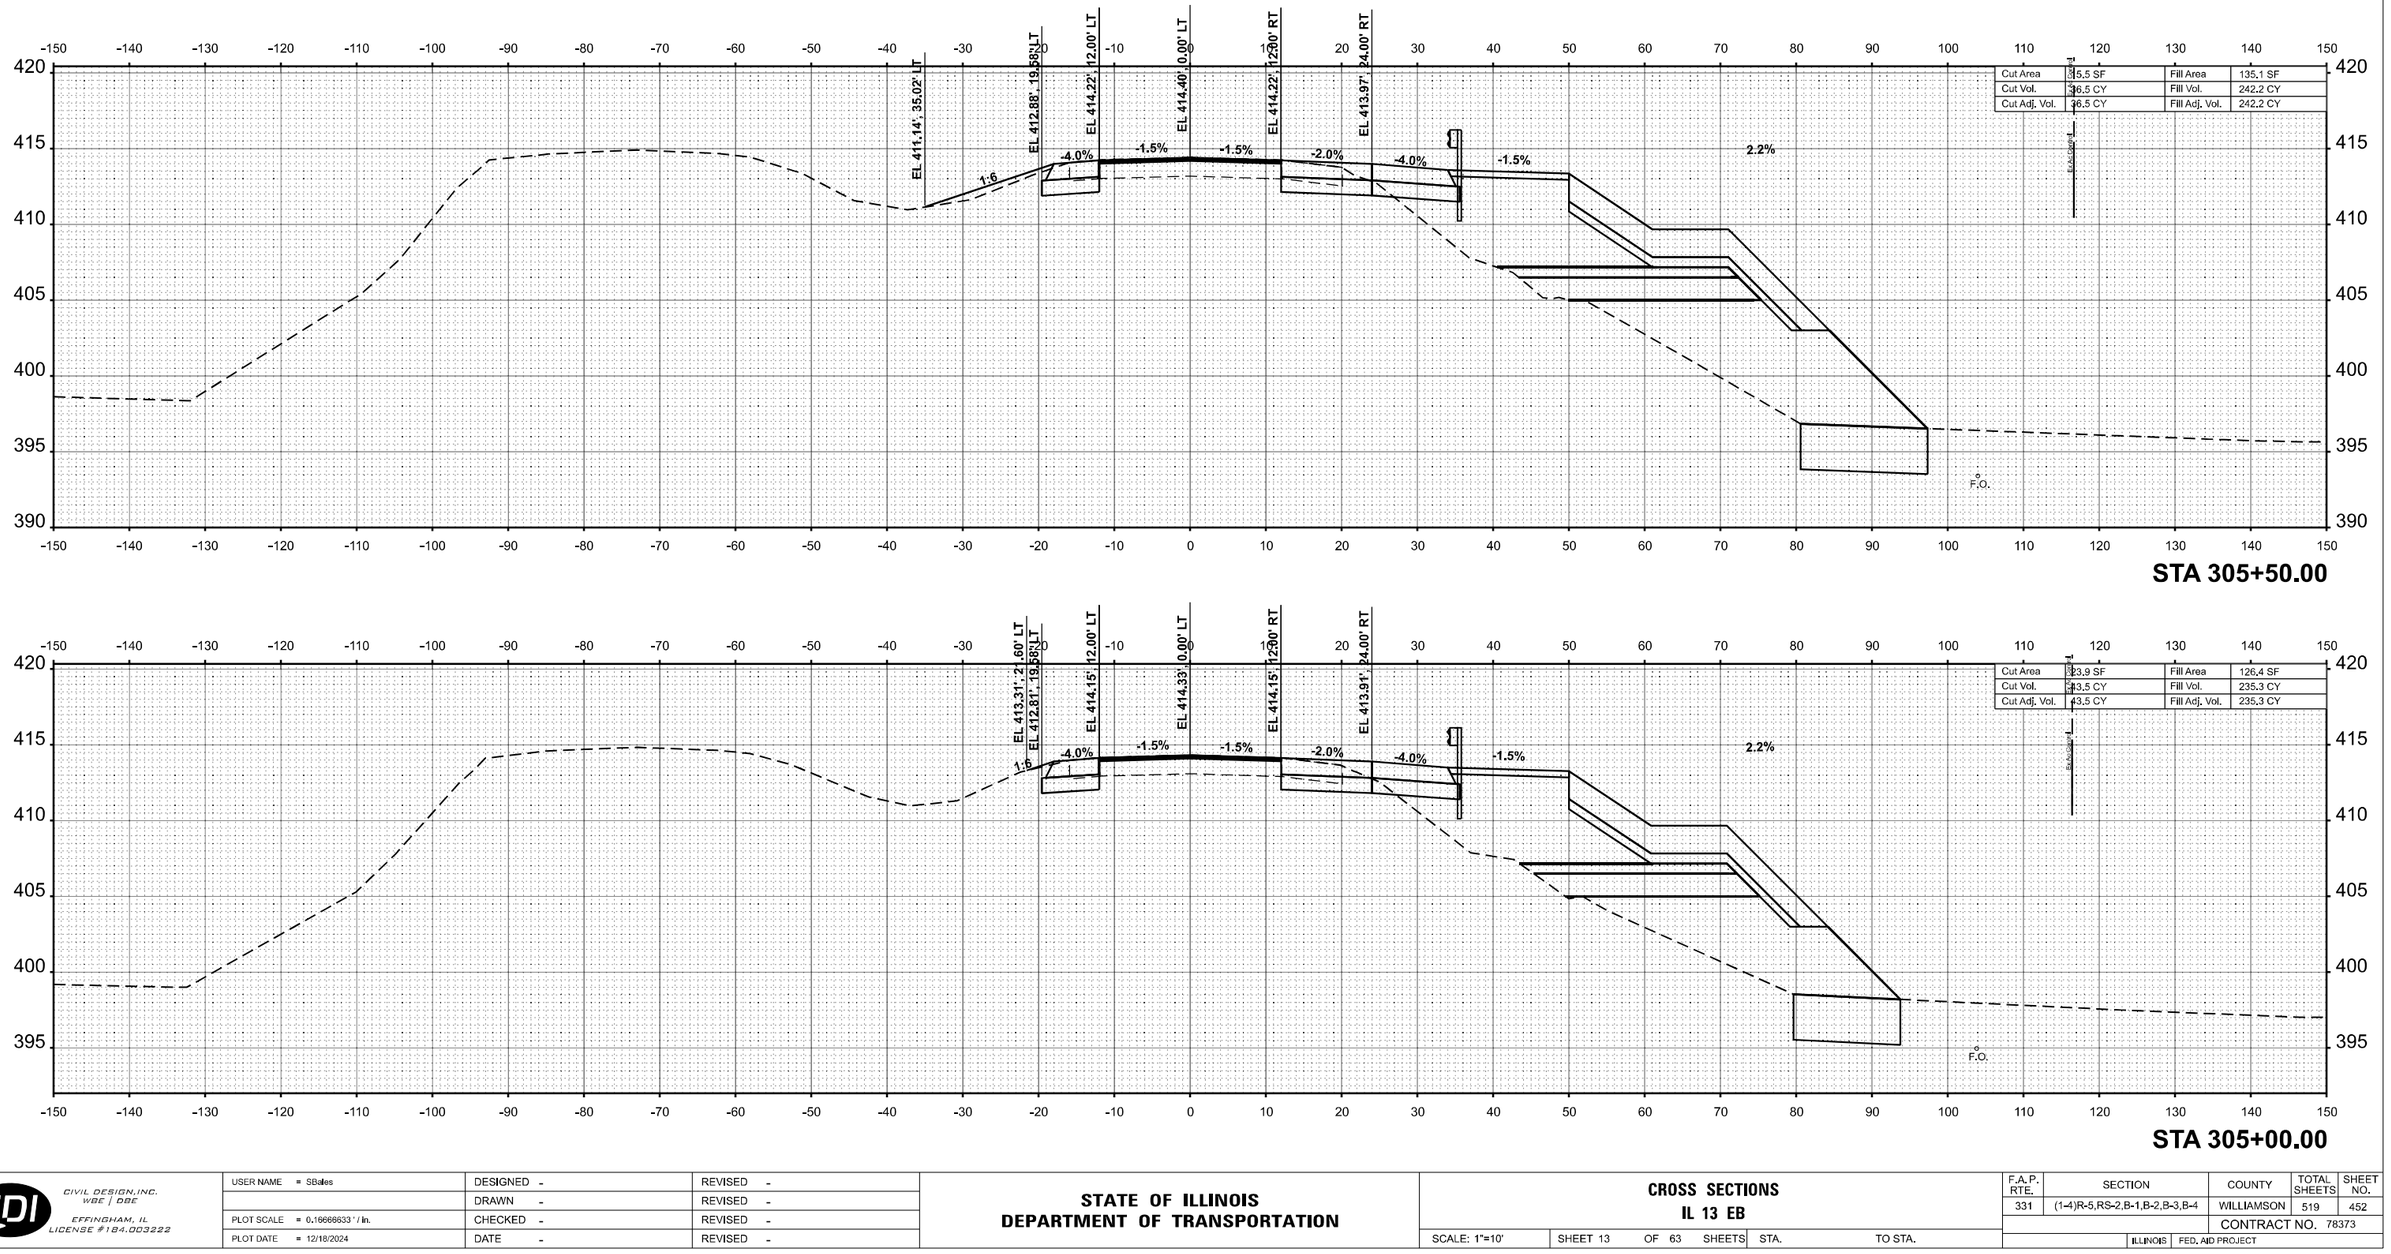

ORIGINAL SURVEY	NOTE BOOK	NO.

BY	DATE
SURVEYED	
PLOTTED	
TEMPLATE	
AREAS	
AREAS CHECKED	

MODEL: 13EB_4 - 305+00.00 R3 [Sheet]
FILE NAME: P:\5XX\560X\5-5\XX\5000 - IDOT PTB 204-038 D5 IL 13 Cmb Orchard Bridges\28-Trans\CAD-Project Drawings\D978373-ORD-XSec-Eastbound.dgn

CIVIL DESIGN, INC.
WBE | DBE
EFFINGHAM, IL
LICENSE #184.003222

USER NAME = SBales	DESIGNED -	REVISED -
	DRAWN -	REVISED -
PLOT SCALE = 0.16666633 ' / In.	CHECKED -	REVISED -
PLOT DATE = 12/18/2024	DATE -	REVISED -

STATE OF ILLINOIS
DEPARTMENT OF TRANSPORTATION

CROSS SECTIONS
IL 13 EB

SCALE: 1"=10' | SHEET 13 OF 63 SHEETS | STA. | TO STA.

F.A.P. RTE.	SECTION	COUNTY	TOTAL SHEETS	SHEET NO.
331	(1-4)R-5,RS-2,B-1,B-2,B-3,B-4	WILLIAMSON	519	452
		CONTRACT NO. 78373		
		ILLINOIS	FED. AID PROJECT	

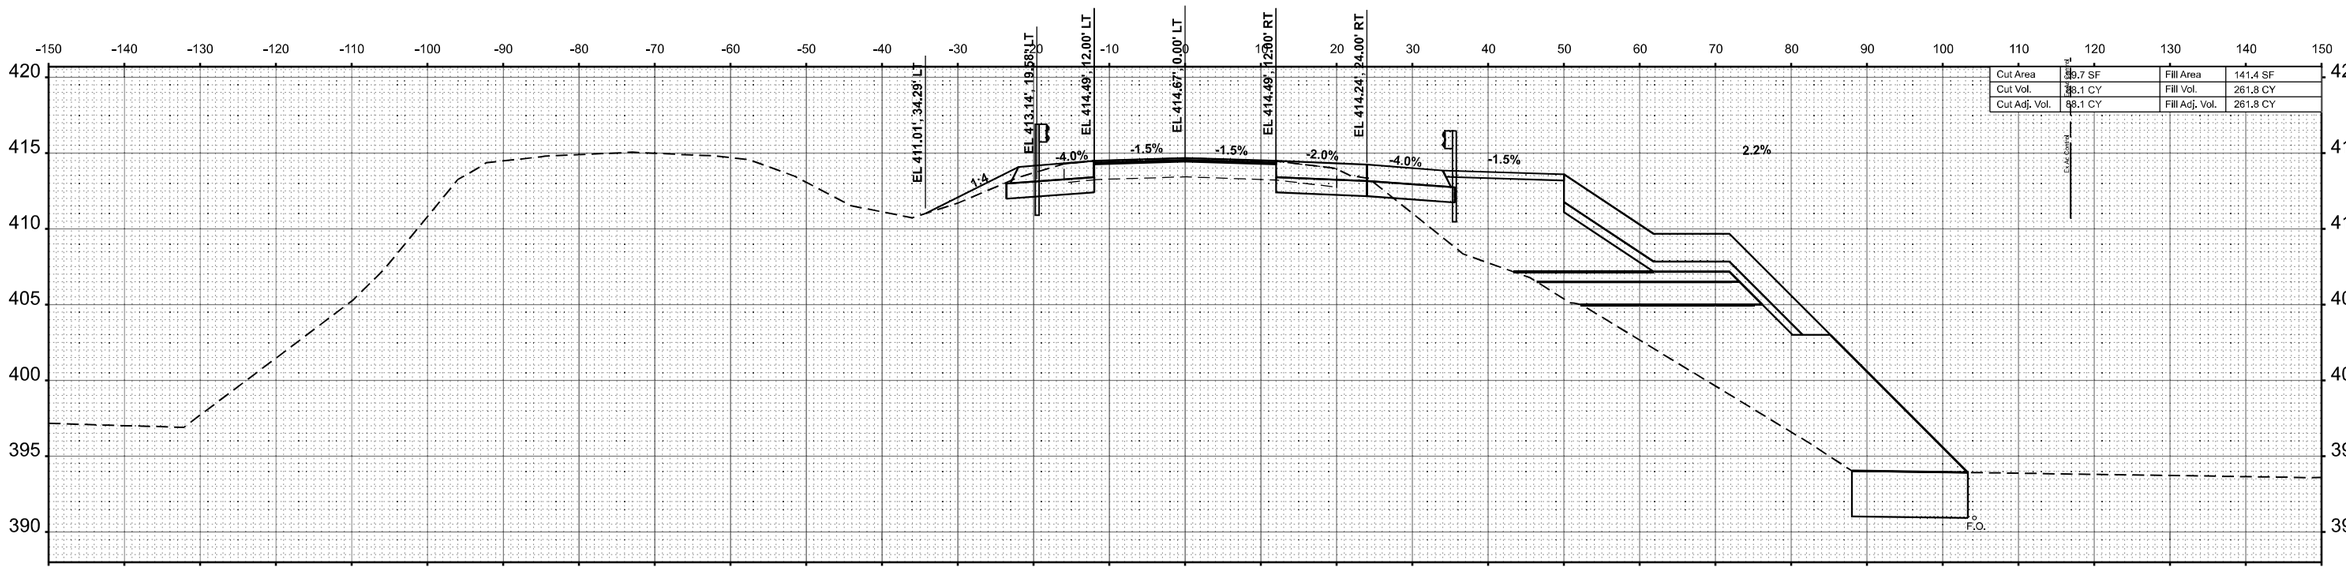

STA 306+50.00

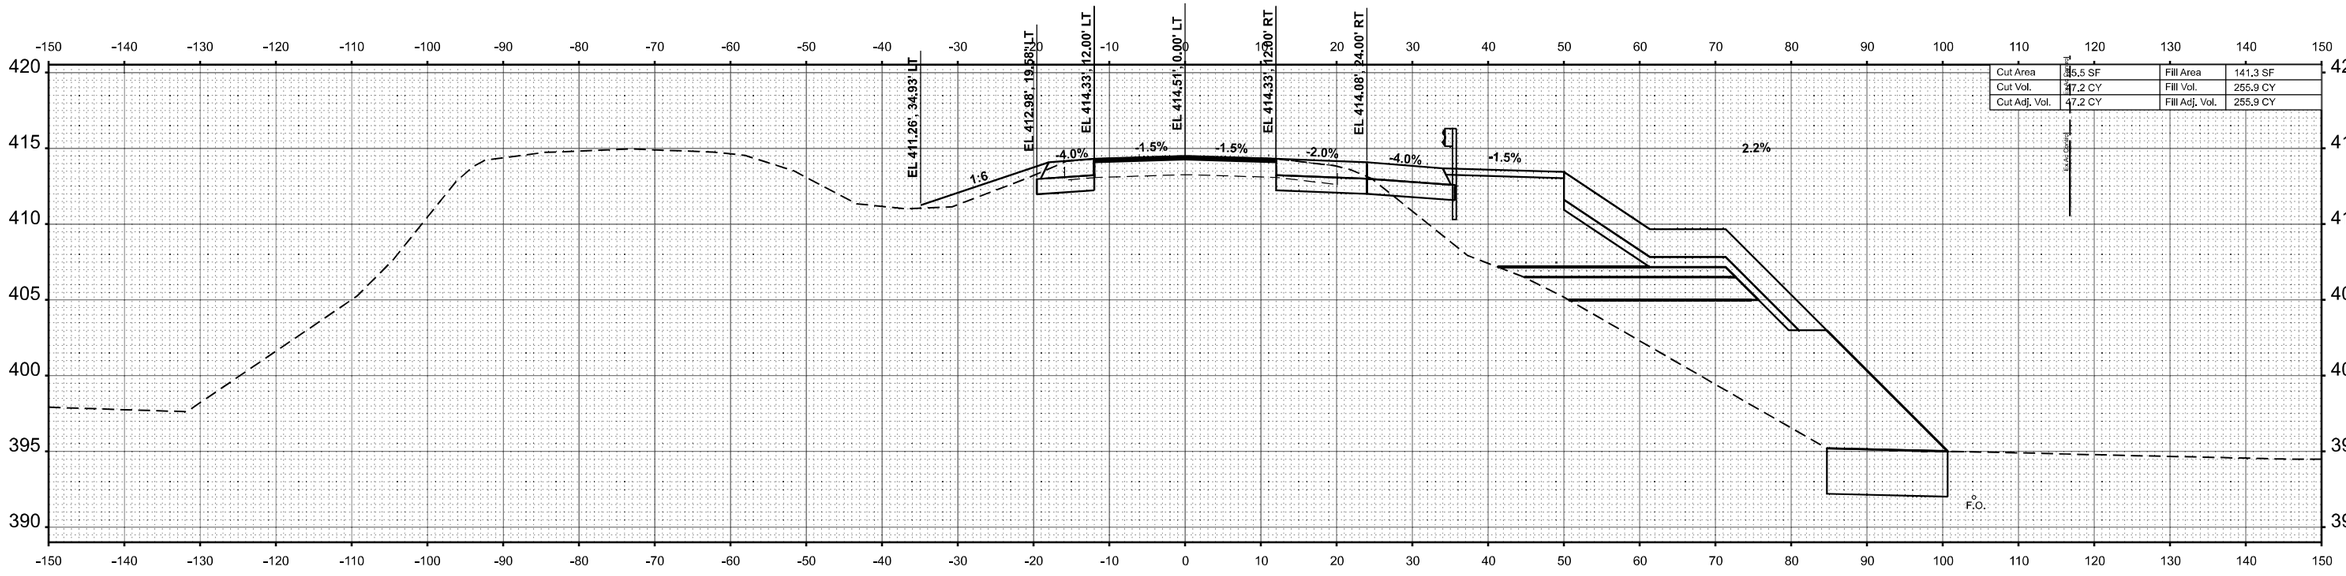

STA 306+00.00

FINAL SURVEY | NOTE BOOK | NO. | SURVEYED | PLOTTED | TEMPLATE | AREAS | AREAS CHECKED | BY | DATE

ORIGINAL SURVEY | NOTE BOOK | NO. | SURVEYED | PLOTTED | TEMPLATE | AREAS | AREAS CHECKED | BY | DATE

MODEL: 13EB_4 - 306+00.00 R3 [Sheet]
FILE NAME: P:\5XXX\50XX\5(1)XX\15000 - IDOT PTB 200+\38 D9 IL 13 Crab Orchard Bridges\28-Trans\CAD\Project Drawings\D9783737-CRD-XS=-Eastbound.dgn

CIVIL DESIGN, INC.
WBE | DBE
EFFINGHAM, IL
LICENSE #184.003222

USER NAME = SBales	DESIGNED -	REVISED -
	DRAWN -	REVISED -
PLOT SCALE = 0.16666633 ' / in.	CHECKED -	REVISED -
PLOT DATE = 12/18/2024	DATE -	REVISED -

STATE OF ILLINOIS
DEPARTMENT OF TRANSPORTATION

CROSS SECTIONS
IL 13 EB

SCALE: 1"=10' | SHEET 14 OF 63 SHEETS | STA. | TO STA.

F.A.P. RTE.	SECTION	COUNTY	TOTAL SHEETS	SHEET NO.
331	(1-4)R-5,RS-2,B-1,B-2,B-3,B-4	WILLIAMSON	519	453
		CONTRACT NO. 78373		
		ILLINOIS	FED. AID PROJECT	

STA 307+50.00

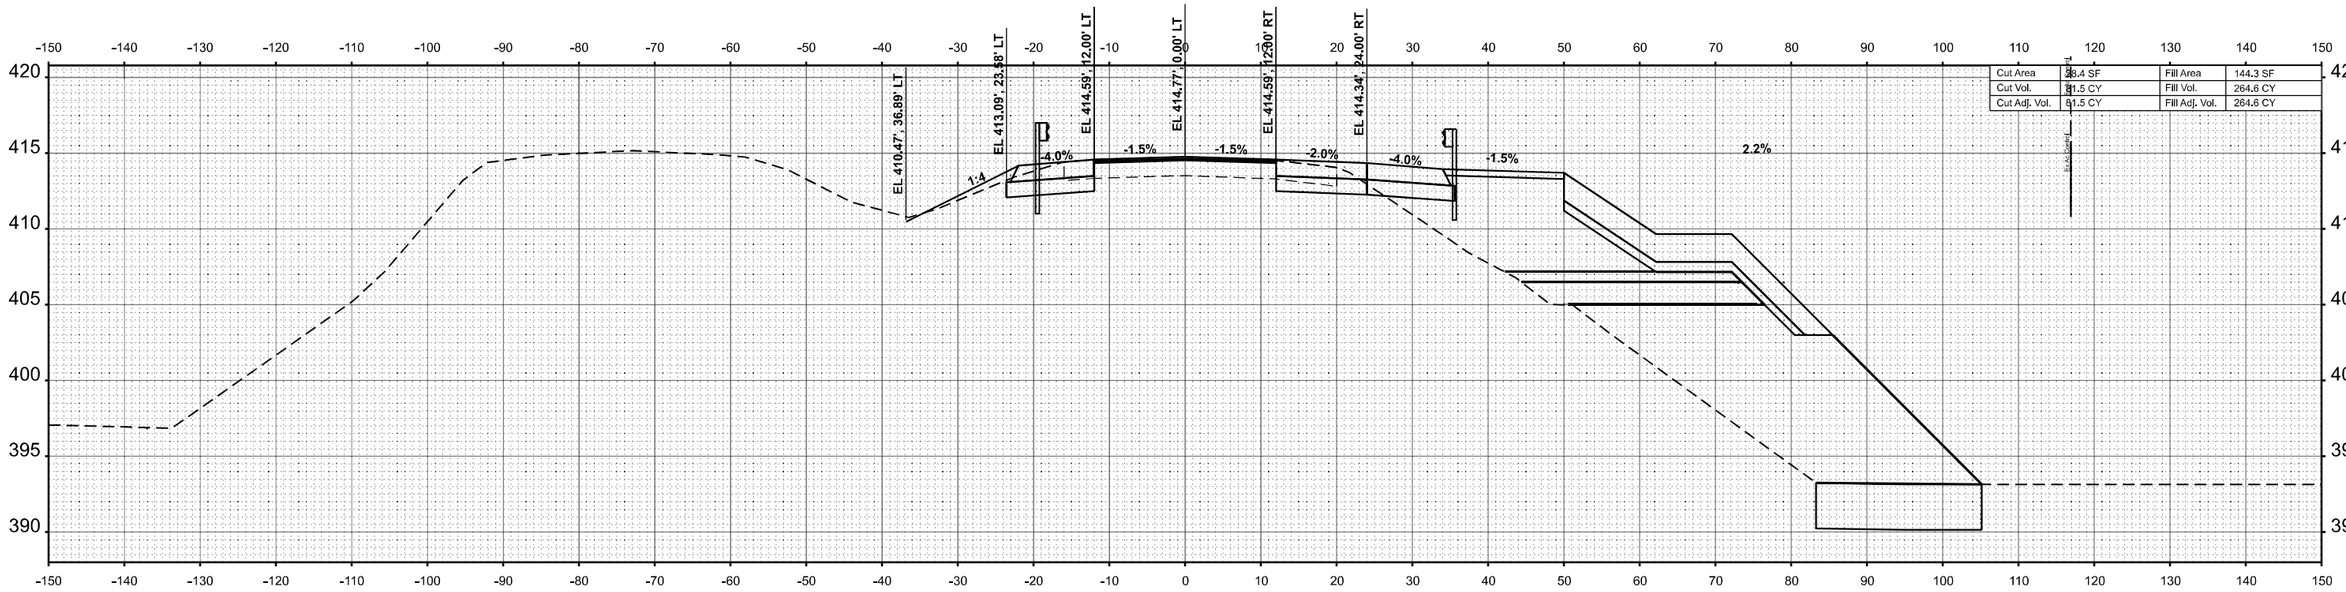

STA 307+00.00

FINAL SURVEY | ORIGINAL SURVEY
NO. | NOTE BOOK | SURVEYED | PLOTTED | TEMPLATE | AREAS | AREAS CHECKED | BY | DATE

MODEL: 13EB_4 - 307+00.00 R3 [Sheet]
FILE NAME: P:\SXX\50XX\50XX-51\XX\5000 - IDOT PTB 200-038 D9 IL 13 Crab Orchard Bridges\28-Trans\CAD-Project Drawings\D078373-CRD-XSec-Eastbound.dgn

CIVIL DESIGN, INC.
WBE | DBE
EFFINGHAM, IL
LICENSE #184.003222

USER NAME = SBales	DESIGNED -	REVISED -	
	DRAWN -	REVISED -	
PLOT SCALE = 0.16666633 ' / In.	CHECKED -	REVISED -	
PLOT DATE = 12/18/2024	DATE -	REVISED -	

STATE OF ILLINOIS
DEPARTMENT OF TRANSPORTATION

CROSS SECTIONS
IL 13 EB

SCALE: 1"=10' | SHEET 15 OF 63 SHEETS | STA. | TO STA.

F.A.P. RTE.	SECTION	COUNTY	TOTAL SHEETS	SHEET NO.
331	(1-4)R-5,RS-2,B-1,B-2,B-3,B-4	WILLIAMSON	519	454
		CONTRACT NO. 78373		
	ILLINOIS	FED. AID PROJECT		

Cut Area	0.0 SF	Fill Area	0.0 SF
Cut Vol.	16.4 CY	Fill Vol.	133.1 CY
Cut Adj. Vol.	16.4 CY	Fill Adj. Vol.	133.1 CY

F.O.

STA 308+50.00

Cut Area	37.7 SF	Fill Area	143.8 SF
Cut Vol.	220.0 CY	Fill Vol.	271.3 CY
Cut Adj. Vol.	220.0 CY	Fill Adj. Vol.	271.3 CY

EL 410.26', 34.52' LT
EL 413.33', 23.38' LT
EL 414.84', 12.00' LT
EL 415.02', 0.00' LT
EL 414.84', 12.00' RT
EL 414.59', 24.00' RT
1:3
-4.0%
-1.5%
-1.5%
-2.0%
-4.0%
-1.5%
2.2%
Existing Ground

STA 308+00.00

FINAL SURVEY — NOTE BOOK — NO. — SURVEYED — PLOTTED — TEMPLATE — AREAS — AREAS CHECKED — BY — DATE

ORIGINAL SURVEY — NOTE BOOK — NO. — SURVEYED — PLOTTED — TEMPLATE — AREAS — AREAS CHECKED — BY — DATE

MODEL: 13EB_4 - 308+00.00 R3 [Sheet]
FILE NAME: P:\5XX\X60\X-5\1XX\5000 - IDOT PTB 200+038 D9 IL 13 Cmb Orchard Bridges\26-Trans\CAD-Project Drawings\D978373-ORD-XSec-Eastbound.dgn

CIVIL DESIGN, INC.
WBE | DBE
EFFINGHAM, IL
LICENSE #184.003222

USER NAME = SBales	DESIGNED -	REVISED -
	DRAWN -	REVISED -
PLOT SCALE = 0.16666633 ' / in.	CHECKED -	REVISED -
PLOT DATE = 12/18/2024	DATE -	REVISED -

STATE OF ILLINOIS
DEPARTMENT OF TRANSPORTATION

CROSS SECTIONS
IL 13 EB

SCALE: 1"=10' | SHEET 16 OF 63 SHEETS | STA. | TO STA.

F.A.P. RTE.	SECTION	COUNTY	TOTAL SHEETS	SHEET NO.
331	(1-4)R-5,RS-2,B-1,B-2,B-3,B-4	WILLIAMSON	519	455
		CONTRACT NO. 78373		
	ILLINOIS	FED. AID PROJECT		

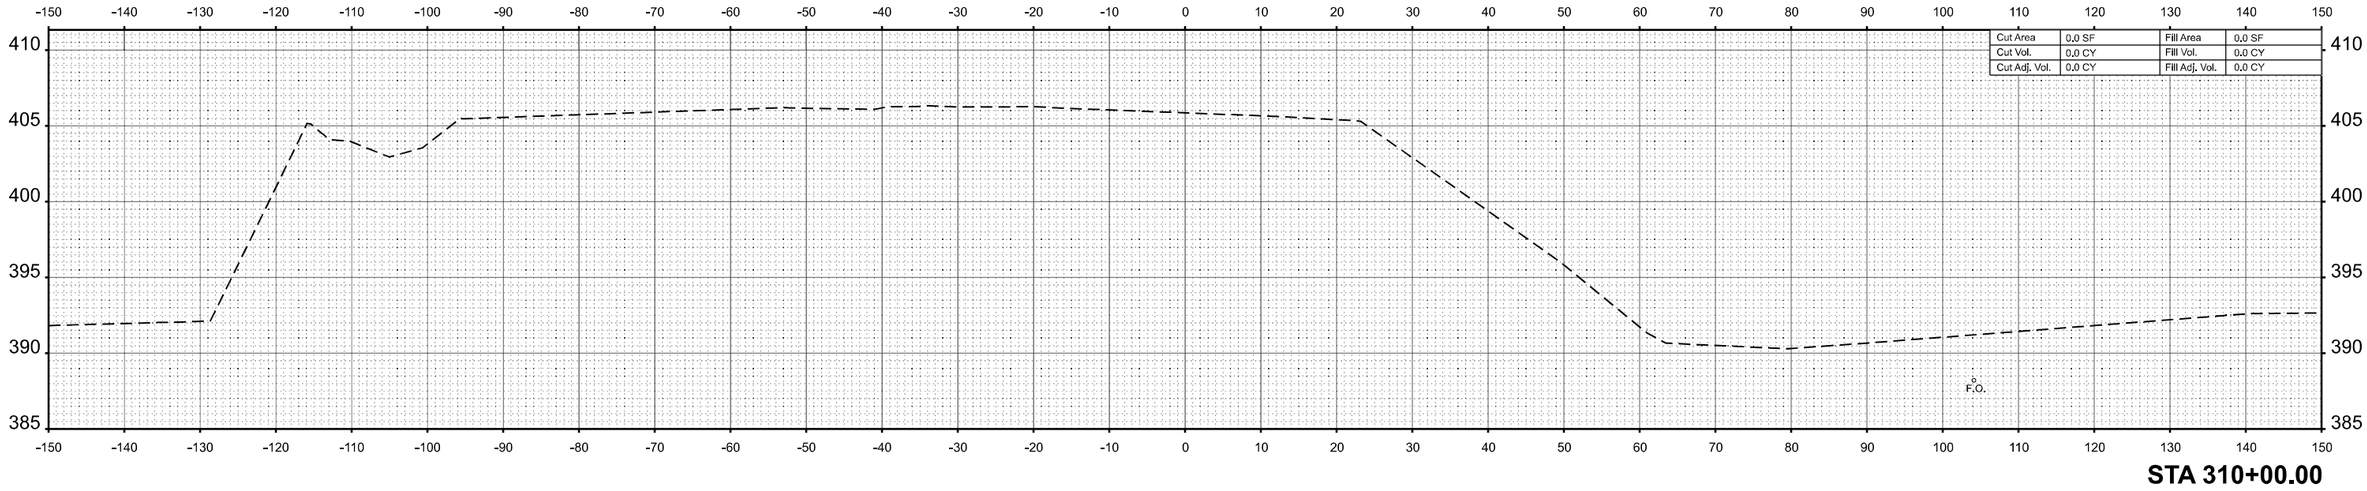

STA 310+00.00

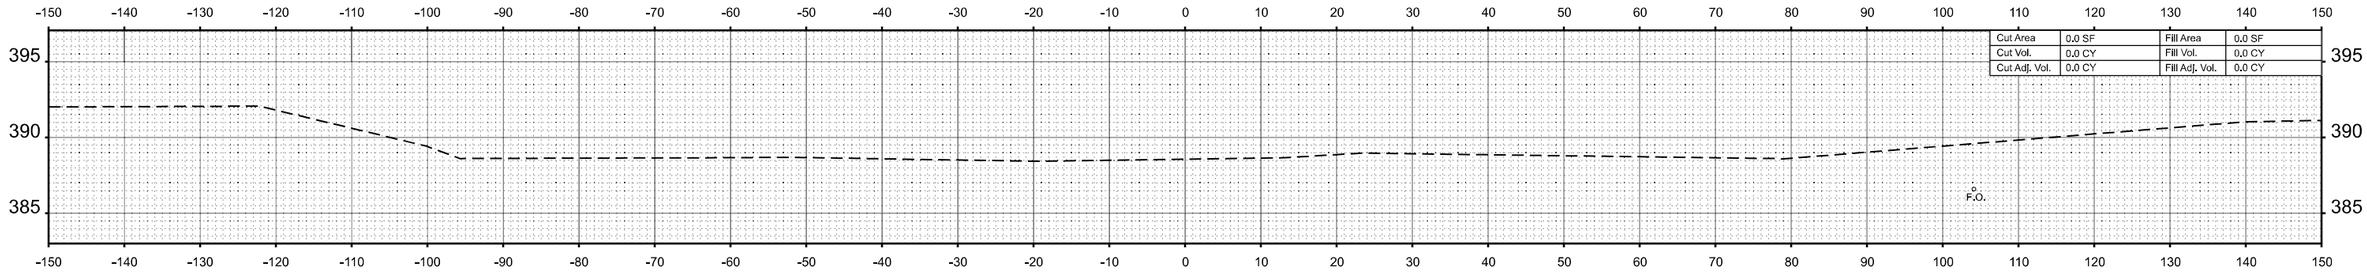

STA 309+50.00

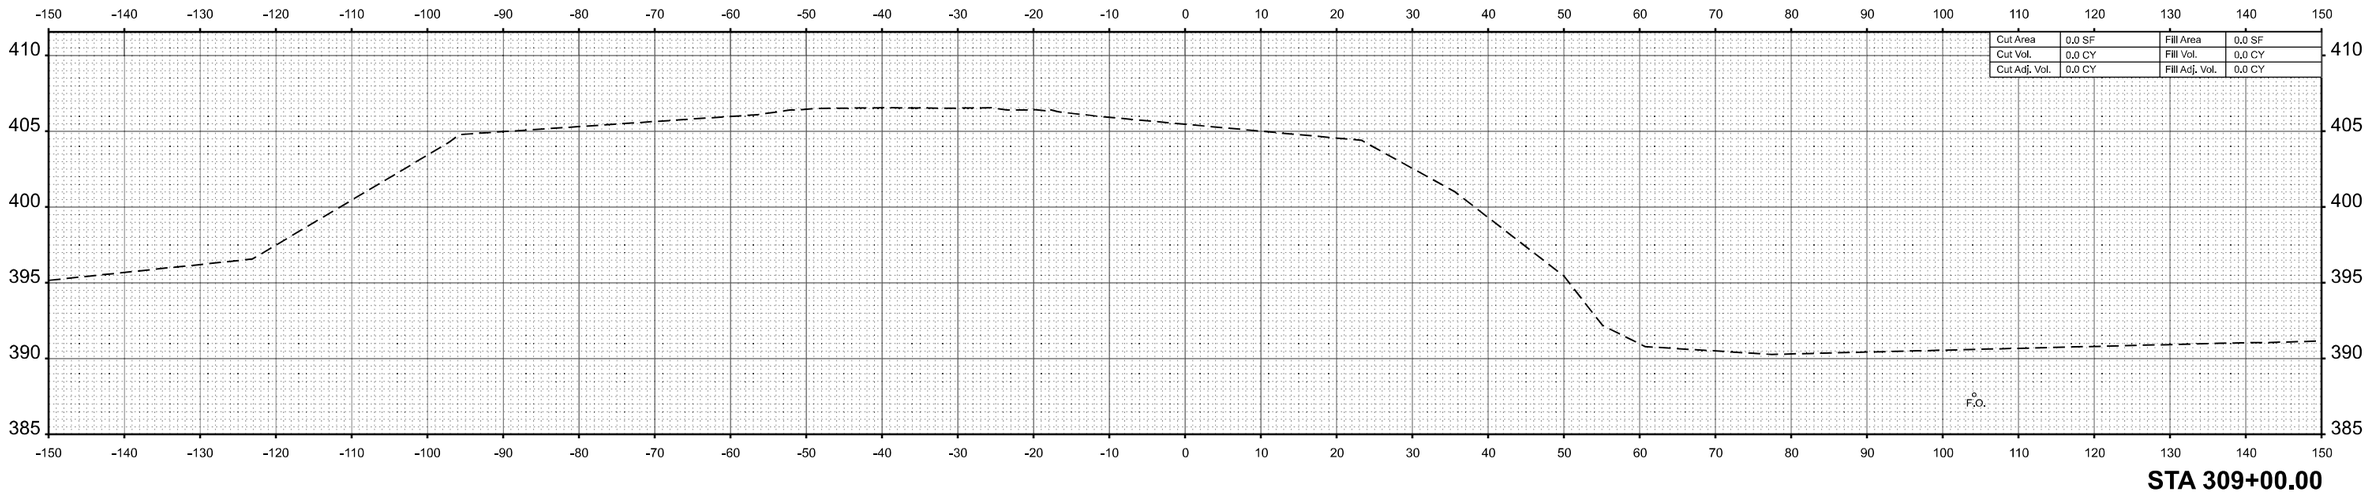

STA 309+00.00

FINAL SURVEY	NOTE BOOK	NO.
ORIGINAL SURVEY	NOTE BOOK	NO.

	BY	DATE
SURVEYED		
PLOTTED		
TEMPLATE		
AREAS		
AREAS CHECKED		

MODEL: 13EB_4 - 309+00.00 R3 (Sheet)
FILE NAME: P:\SVXX\50XX\51YX\5600 - IDOT PTB 200-038 D9 IL 13 Crab Orchard Bridges\28-Trans\CAD-Project Drawings\D078373-XRD-XSec-Eastbound.dgn

CIVIL DESIGN, INC.
WBE | DBE
EFFINGHAM, IL
LICENSE #184.003222

USER NAME = SBales	DESIGNED -	REVISED -	
	DRAWN -	REVISED -	
PLOT SCALE = 0.16666633 ' / In.	CHECKED -	REVISED -	
PLOT DATE = 12/18/2024	DATE -	REVISED -	

STATE OF ILLINOIS
DEPARTMENT OF TRANSPORTATION

CROSS SECTIONS
IL 13 EB

SCALE: 1"=10' | SHEET 17 OF 63 SHEETS | STA. | TO STA.

F.A.P. RTE.	SECTION	COUNTY	TOTAL SHEETS	SHEET NO.
331	(1-4)R-5,RS-2,B-1,B-2,B-3,B-4	WILLIAMSON	519	456
		CONTRACT NO. 78373		
	ILLINOIS	FED. AID PROJECT		

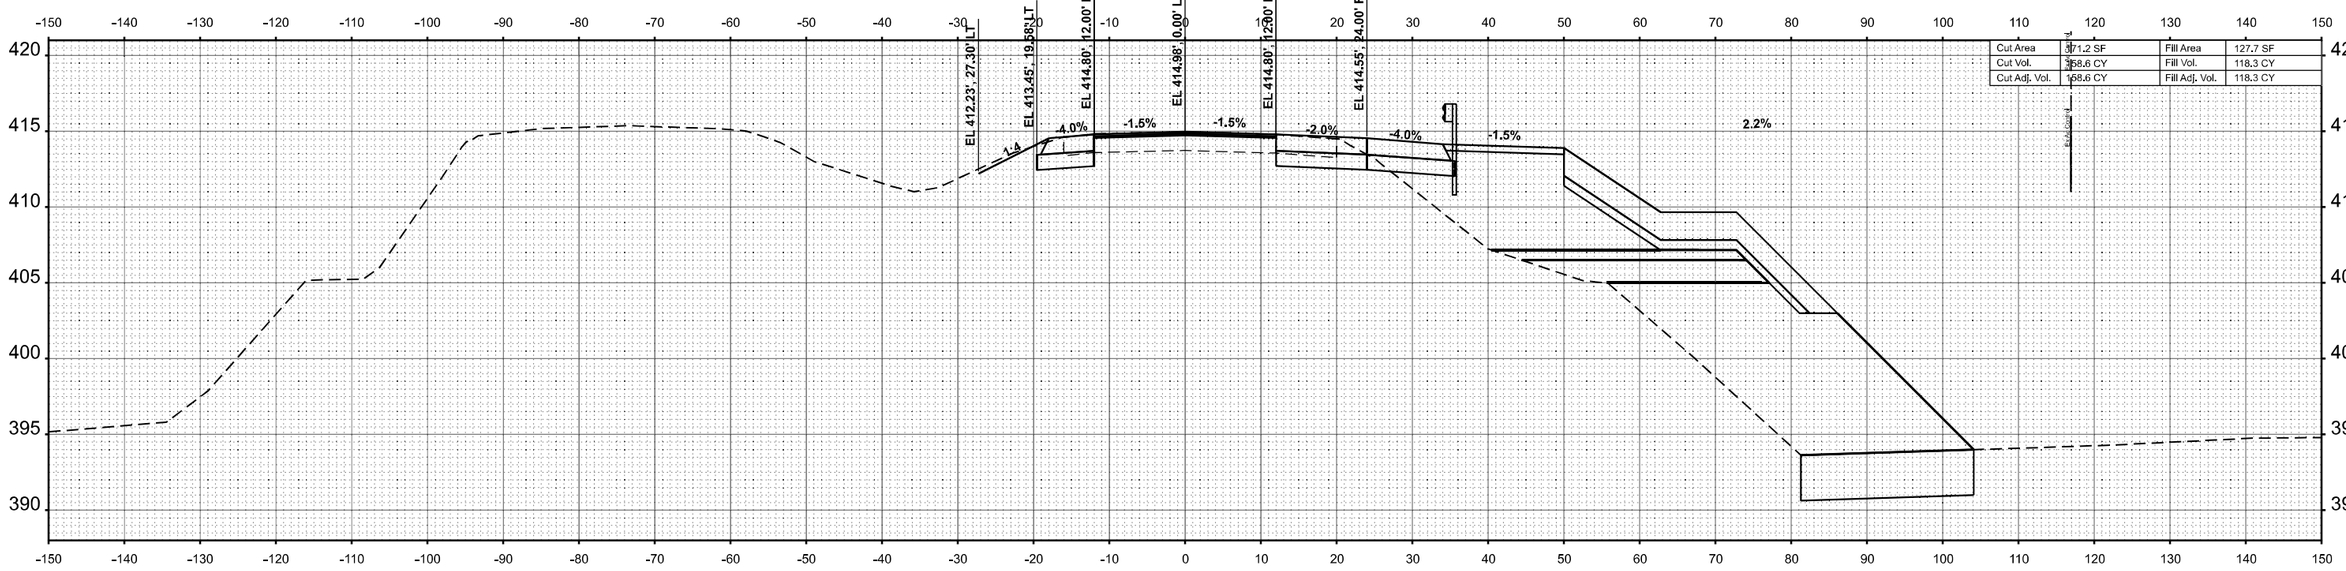

STA 311+00.00

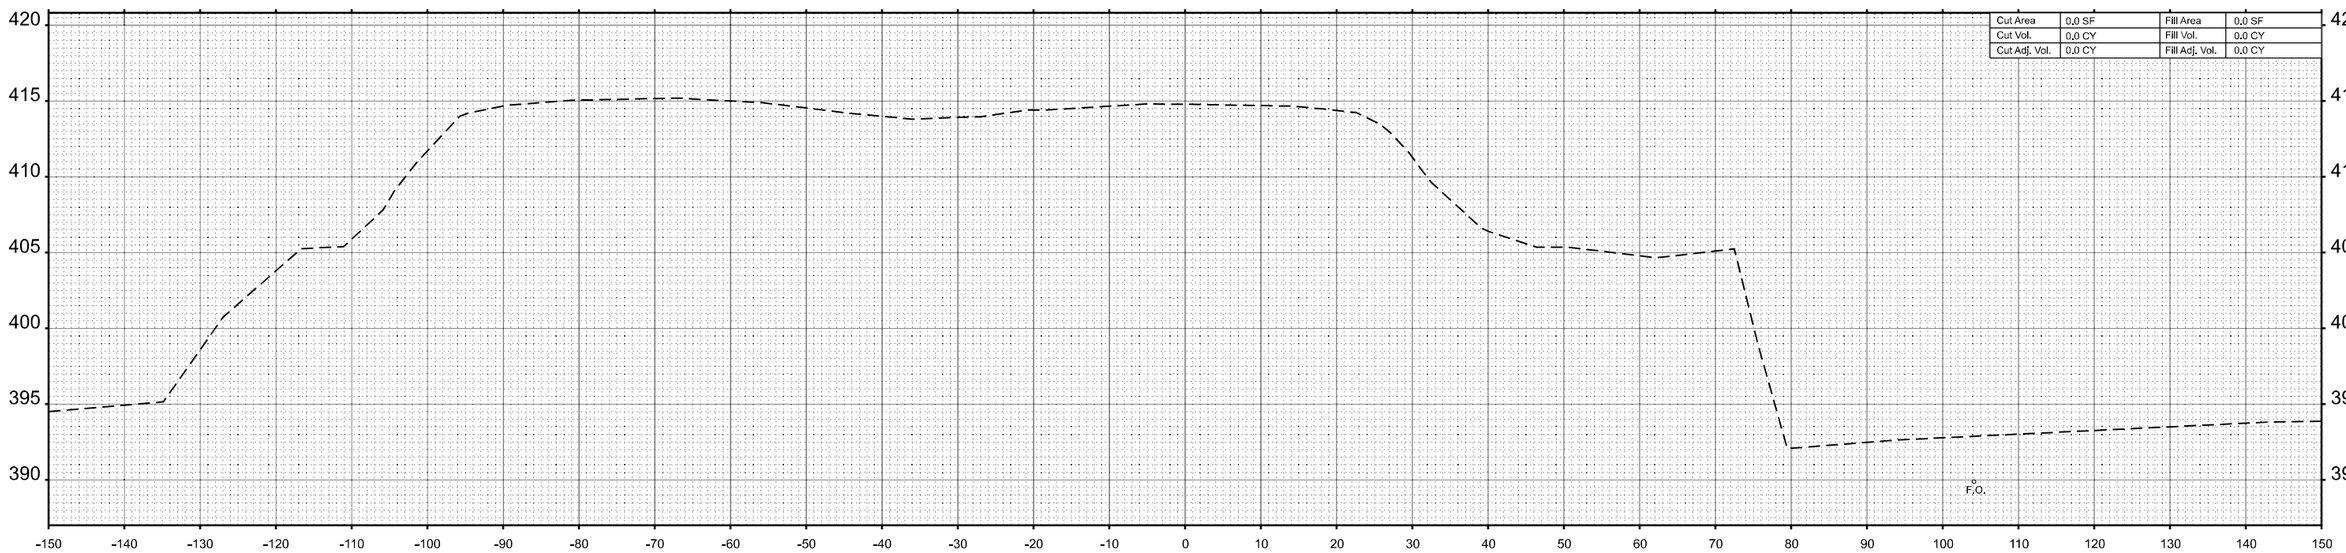

STA 310+50.00

DATE	BY	
		SURVEYED
		PLOTTED
		TEMPLATE
		AREAS
		AREAS CHECKED

FINAL SURVEY — NOTE BOOK — NO.

DATE	BY	
		SURVEYED
		PLOTTED
		TEMPLATE
		AREAS
		AREAS CHECKED

ORIGINAL SURVEY — NOTE BOOK — NO.

MODEL: 13EB_4 - 310+50.00 R3 [Sheet]
FILE NAME: P:\5XX\560\X-5\1XX\5000 - IDOT PTB 200+/038 D9 IL 13 Orab Orchard Bridges\26-Trans\CAD-Project Drawings\D978373-ORD-XSc-Eastbound.dgn

CIVIL DESIGN, INC.
WBE | DBE
EFFINGHAM, IL
LICENSE #184.003222

USER NAME = SBales	DESIGNED -	REVISED -
	DRAWN -	REVISED -
PLOT SCALE = 0.16666633 ' / In.	CHECKED -	REVISED -
PLOT DATE = 12/18/2024	DATE -	REVISED -

STATE OF ILLINOIS
DEPARTMENT OF TRANSPORTATION

CROSS SECTIONS
IL 13 EB

SCALE: 1"=10' | SHEET 18 OF 63 SHEETS | STA. | TO STA.

F.A.P. RTE.	SECTION	COUNTY	TOTAL SHEETS	SHEET NO.
331	(1-4)R-5,RS-2,B-1,B-2,B-3,B-4	WILLIAMSON	519	457
		CONTRACT NO. 78373		
	ILLINOIS	FED. AID PROJECT		

STA 312+00.00

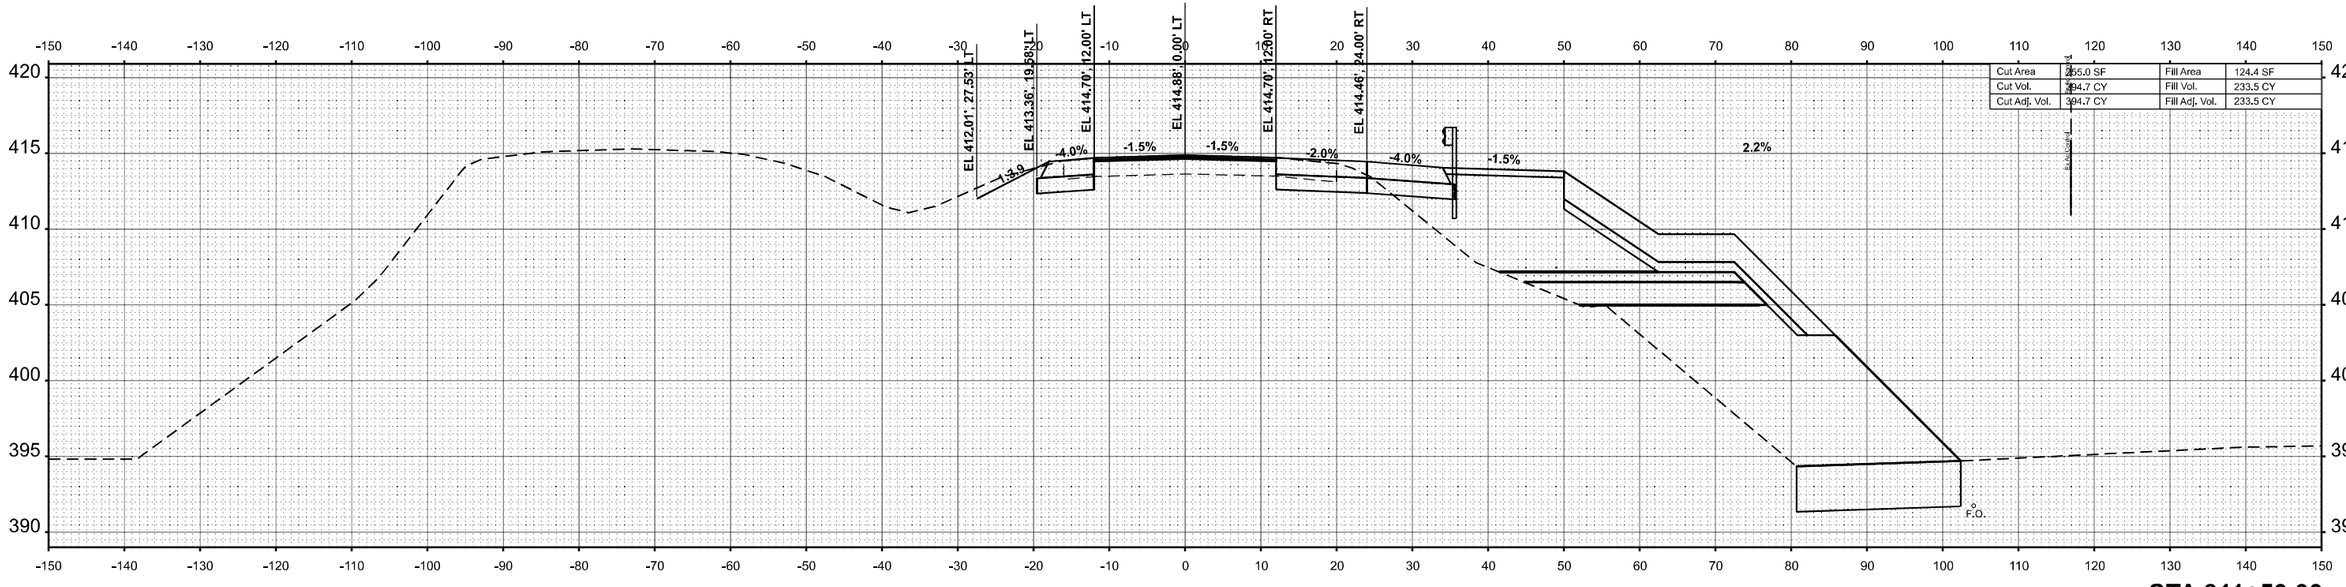

STA 311+50.00

FINAL SURVEY — NOTE BOOK — NO. — SURVEYED — PLOTTED — TEMPLATE — AREAS — AREAS CHECKED — BY — DATE

ORIGINAL SURVEY — NOTE BOOK — NO. — SURVEYED — PLOTTED — TEMPLATE — AREAS — AREAS CHECKED — BY — DATE

MODEL: 13EB_4 - 311+50.00 R3 [Sheet]
FILE NAME: P:\5XX\05XX\5YX\5000 - IDOT PTB 200-038 D9 IL 13 Crab Orchard Bridges\28-Trans\CAD-Project Drawings\D078373-<RD><Sec><Eastbound.dgn

CIVIL DESIGN, INC.
WBE | DBE
EFFINGHAM, IL
LICENSE #184.003222

USER NAME = SBales	DESIGNED -	REVISED -
	DRAWN -	REVISED -
PLOT SCALE = 0.16666633 ' / In.	CHECKED -	REVISED -
PLOT DATE = 12/18/2024	DATE -	REVISED -

STATE OF ILLINOIS
DEPARTMENT OF TRANSPORTATION

CROSS SECTIONS
IL 13 EB

SCALE: 1"=10' | SHEET 19 OF 63 SHEETS | STA. | TO STA.

F.A.P. RTE.	SECTION	COUNTY	TOTAL SHEETS	SHEET NO.
331	(1-4)R-5,RS-2,B-1,B-2,B-3,B-4	WILLIAMSON	519	458
		CONTRACT NO. 78373		
	ILLINOIS	FED. AID PROJECT		

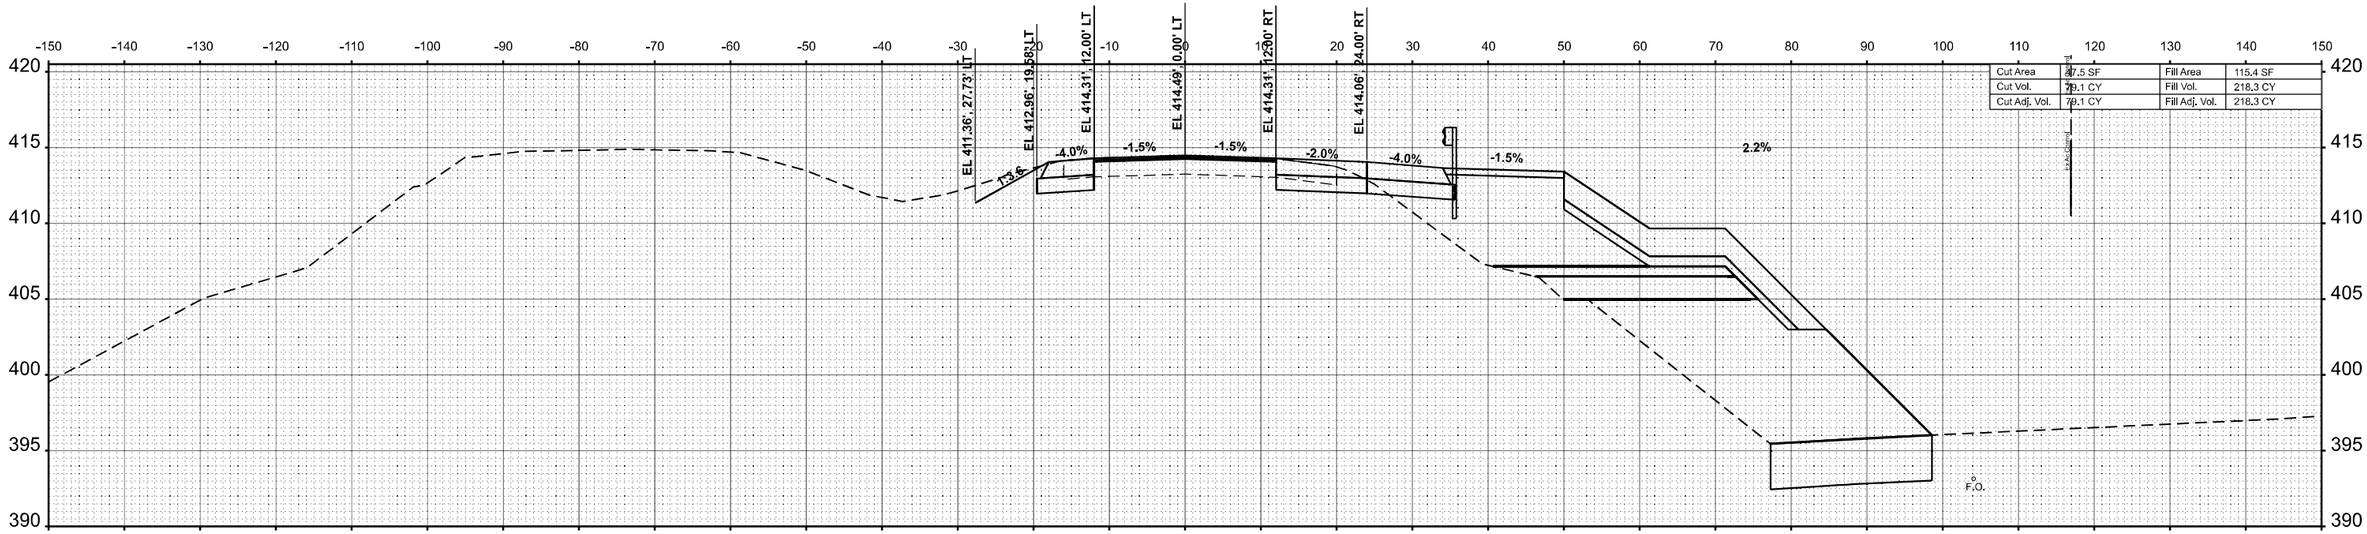

STA 313+00.00

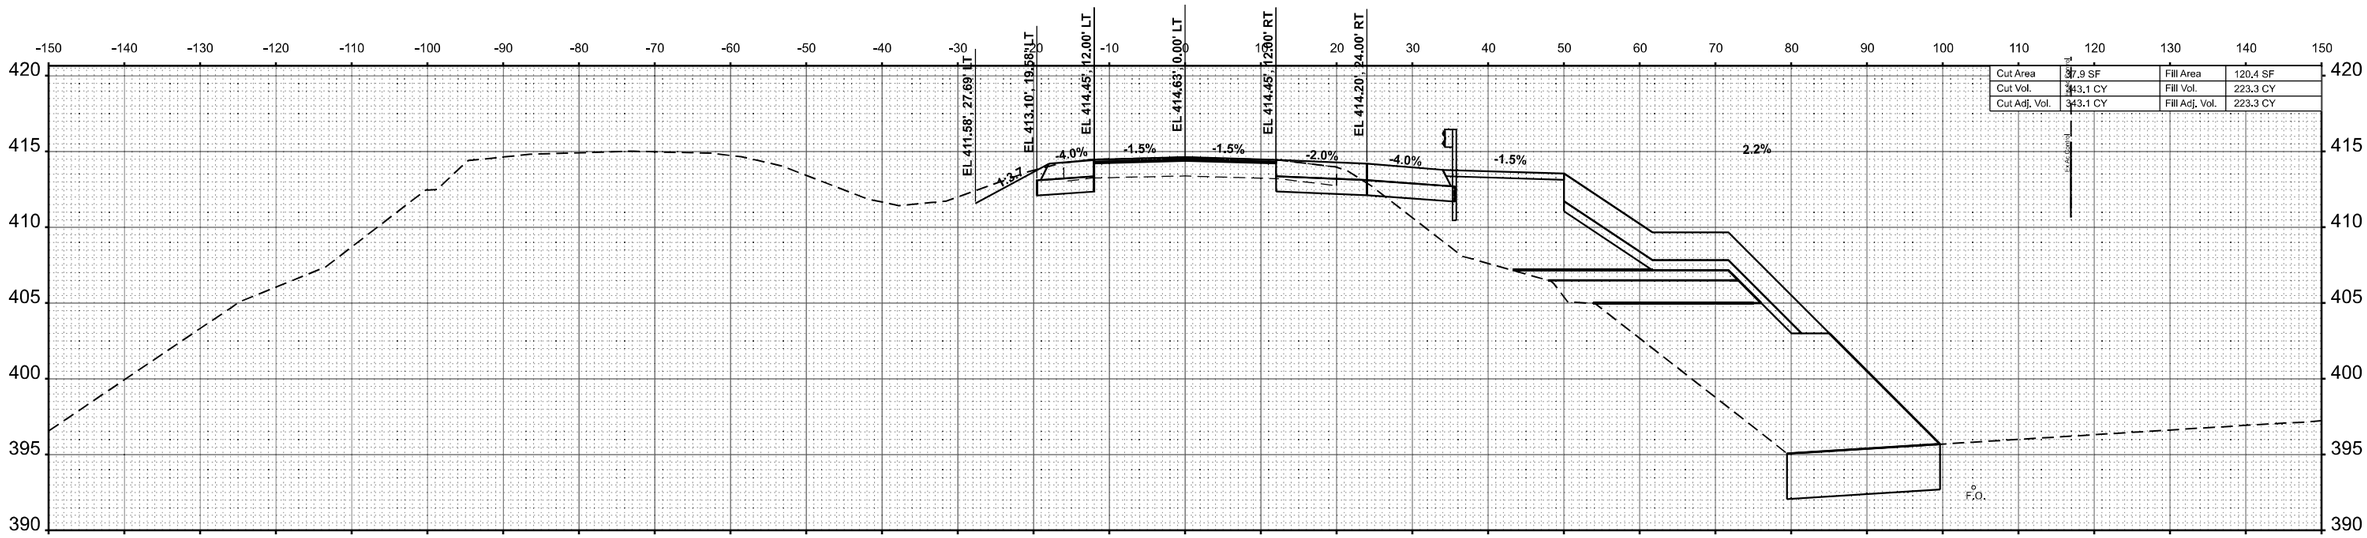

STA 312+50.00

FINAL SURVEY	NOTE BOOK	NO.
SURVEYED	BY	
PLOTTED		
TEMPLATE		
AREAS		
AREAS CHECKED		DATE

ORIGINAL SURVEY	NOTE BOOK	NO.
SURVEYED	BY	
PLOTTED		
TEMPLATE		
AREAS		
AREAS CHECKED		DATE

MODEL: 13EB_4 - 312+50.00 R3 [Sheet]
FILE NAME: P:\5XX\50XX\50XX-01\XX15000 - IDOT PTB 200+\338 D0 IL 13 Crab Orchard Bridges\02-Transl\CAD\Project Drawings\D0783373-CRD-XSs-Eastbound.dgn

CIVIL DESIGN, INC.
WBE | DBE
EFFINGHAM, IL
LICENSE #184.003222

USER NAME = SBales	DESIGNED -	REVISED -
	DRAWN -	REVISED -
PLOT SCALE = 0.16666633 ' / in.	CHECKED -	REVISED -
PLOT DATE = 12/18/2024	DATE -	REVISED -

STATE OF ILLINOIS
DEPARTMENT OF TRANSPORTATION

CROSS SECTIONS
IL 13 EB

SCALE: 1"=10' | SHEET 20 OF 63 SHEETS | STA. | TO STA.

F.A.P. RTE.	SECTION	COUNTY	TOTAL SHEETS	SHEET NO.
331	(1-4)R-5,RS-2,B-1,B-2,B-3,B-4	WILLIAMSON	519	459
		CONTRACT NO. 78373		
	ILLINOIS	FED. AID PROJECT		

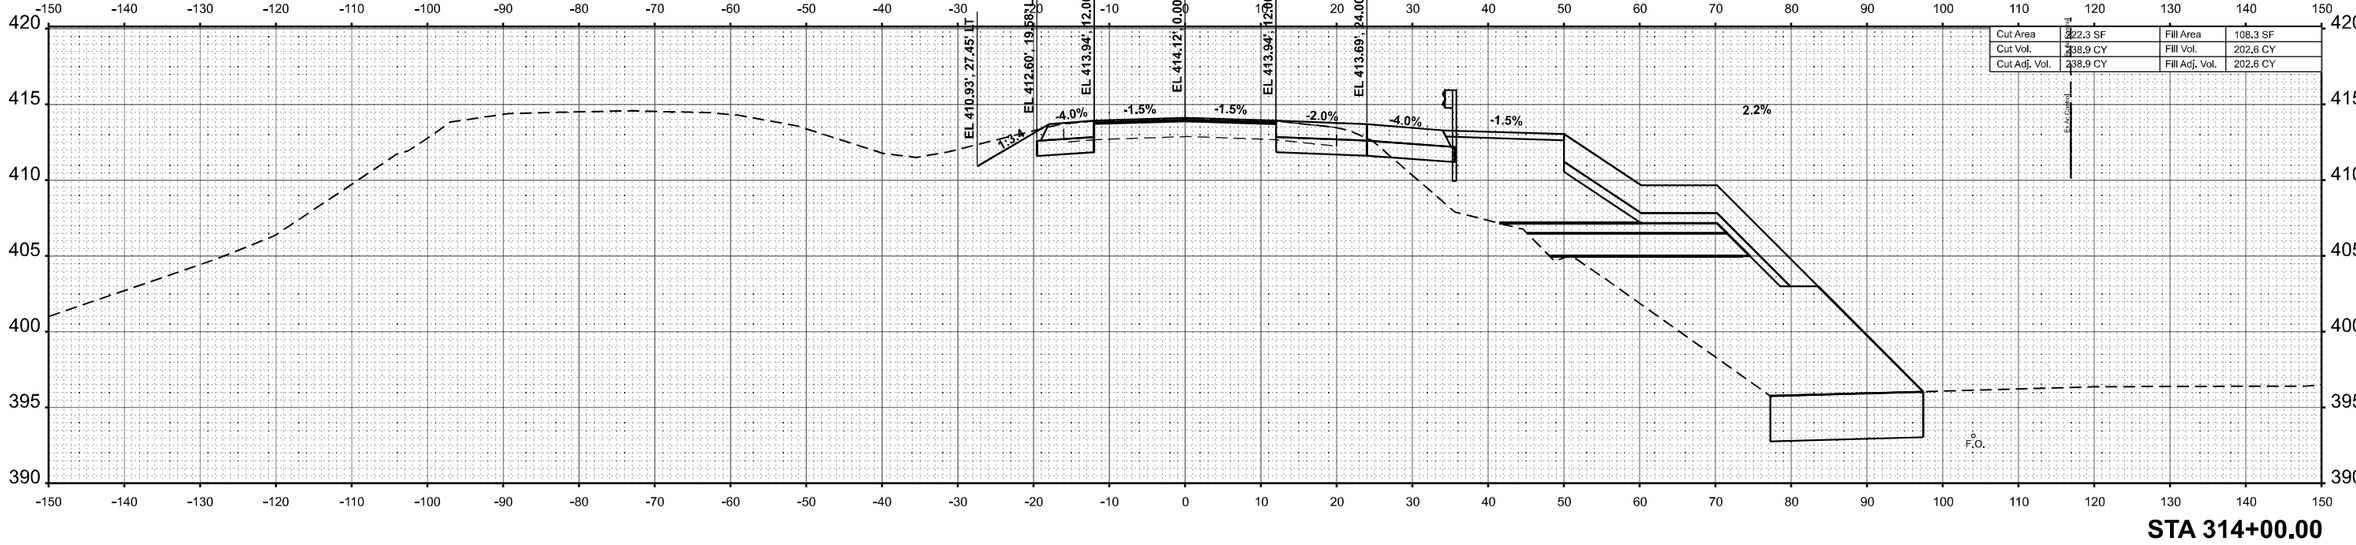

STA 314+00.00

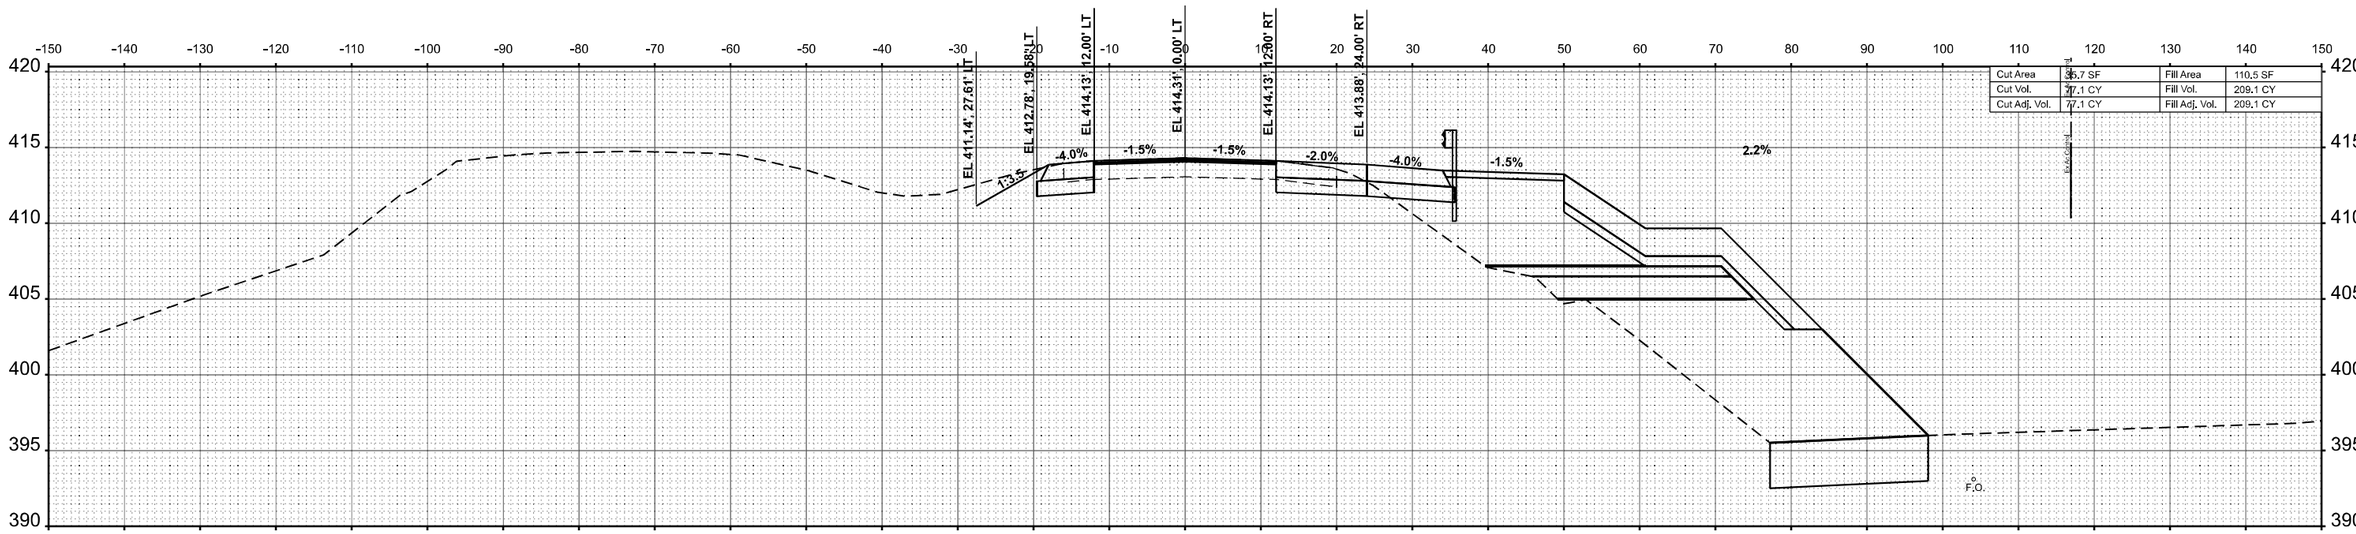

STA 313+50.00

FINAL SURVEY | ORIGINAL SURVEY
NOTE BOOK
NO.
SURVEYED
PLOTTED
TEMPLATE
AREAS
AREAS CHECKED
BY
DATE

MODEL: 13EB_4 - 313+50.00 RS [Sheet]
FILE NAME: P:\5XX\150\XX45\XX5900 - IDOT PTB 200-038 D9 IL 13 Crab Orchard Bridges\02e-Trans\CAD\Project Drawings\D9783734RDXSSec-Eastbound.dgn

CIVIL DESIGN, INC.
WBE | DBE
EFFINGHAM, IL
LICENSE #184.003222

USER NAME = SBales	DESIGNED -	REVISED -
	DRAWN -	REVISED -
PLOT SCALE = 0.16666633 ' / In.	CHECKED -	REVISED -
PLOT DATE = 12/18/2024	DATE -	REVISED -

STATE OF ILLINOIS
DEPARTMENT OF TRANSPORTATION

CROSS SECTIONS
IL 13 EB

SCALE: 1"=10' | SHEET 21 OF 63 SHEETS | STA. | TO STA.

F.A.P. RTE.	SECTION	COUNTY	TOTAL SHEETS	SHEET NO.
331	(1-4)R-5,RS-2,B-1,B-2,B-3,B-4	WILLIAMSON	519	460
		CONTRACT NO. 78373		
		ILLINOIS	FED. AID PROJECT	

STA 315+00.00

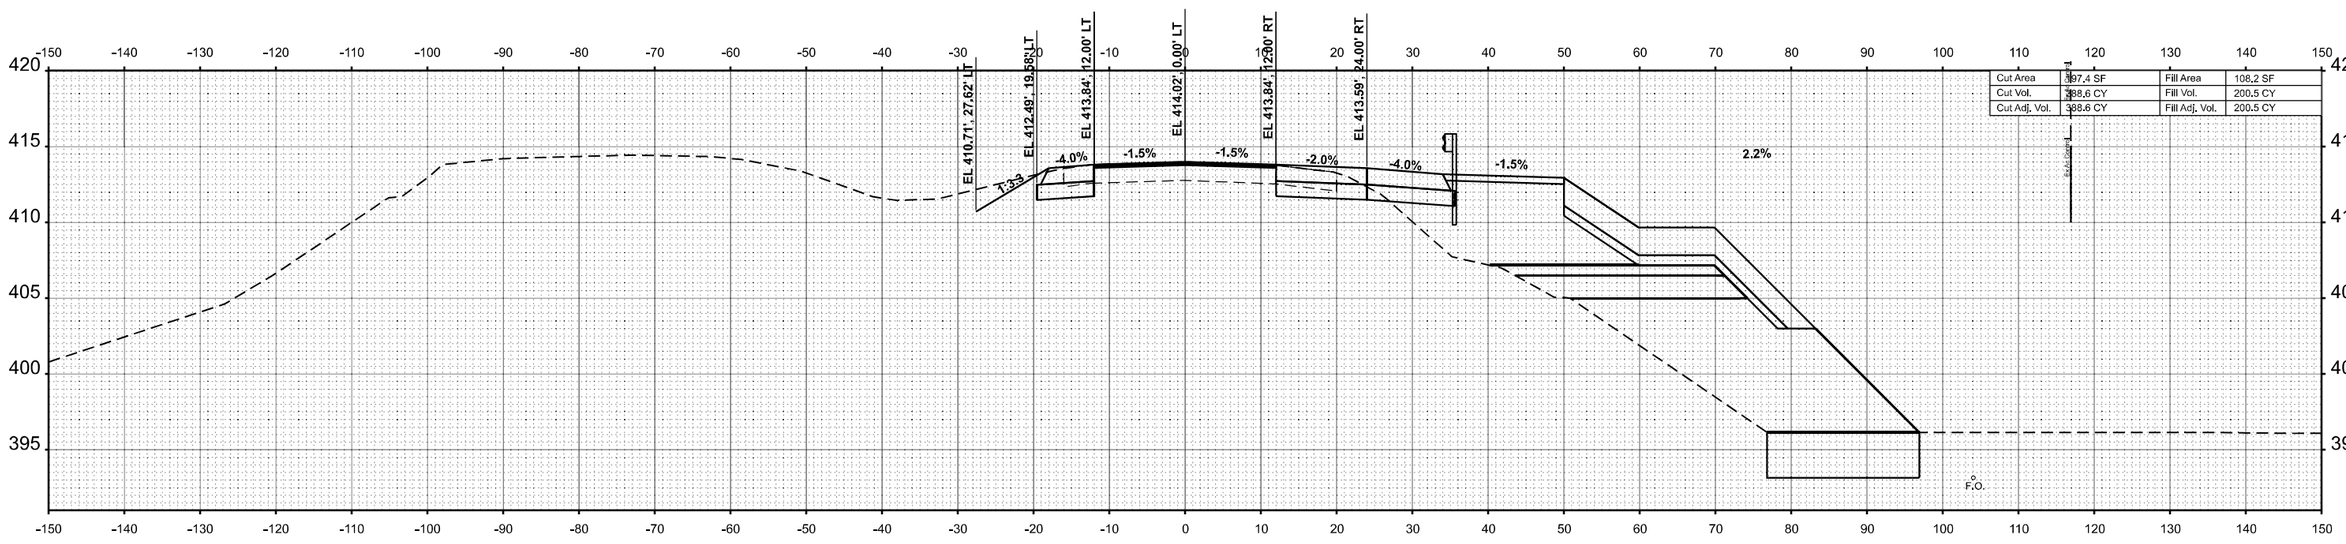

STA 314+50.00

FINAL SURVEY	NOTE BOOK	NO.
	SURVEYED	BY
	PLOTTED	
	TEMPLATE	
	AREAS	
	AREAS CHECKED	DATE

ORIGINAL SURVEY	NOTE BOOK	NO.
	SURVEYED	BY
	PLOTTED	
	TEMPLATE	
	AREAS	
	AREAS CHECKED	DATE

MODEL: 13EB_4 - 314+50.00 R3 [Sheet]
FILE NAME: P:\5XXX\50\XX41\X15000 - IDOT PTB 200-038 (3) IL 13 Crab Orchard Bridges\02-Trans\CAD\Project Drawings\D978373-CRD-X3e-Eastbound.dgn

CIVIL DESIGN, INC.
WBE / DBE
EFFINGHAM, IL
LICENSE #184.003222

USER NAME = SBales	DESIGNED -	REVISED -
	DRAWN -	REVISED -
PLOT SCALE = 0.16666633 ' / In.	CHECKED -	REVISED -
PLOT DATE = 12/18/2024	DATE -	REVISED -

STATE OF ILLINOIS
DEPARTMENT OF TRANSPORTATION

CROSS SECTIONS
IL 13 EB

SCALE: 1"=10' | SHEET 22 OF 63 SHEETS | STA. | TO STA.

F.A.P. RTE.	SECTION	COUNTY	TOTAL SHEETS	SHEET NO.
331	(1-4)R-5,RS-2,B-1,B-2,B-3,B-4	WILLIAMSON	519	461
		CONTRACT NO. 78373		
		ILLINOIS	FED. AID PROJECT	

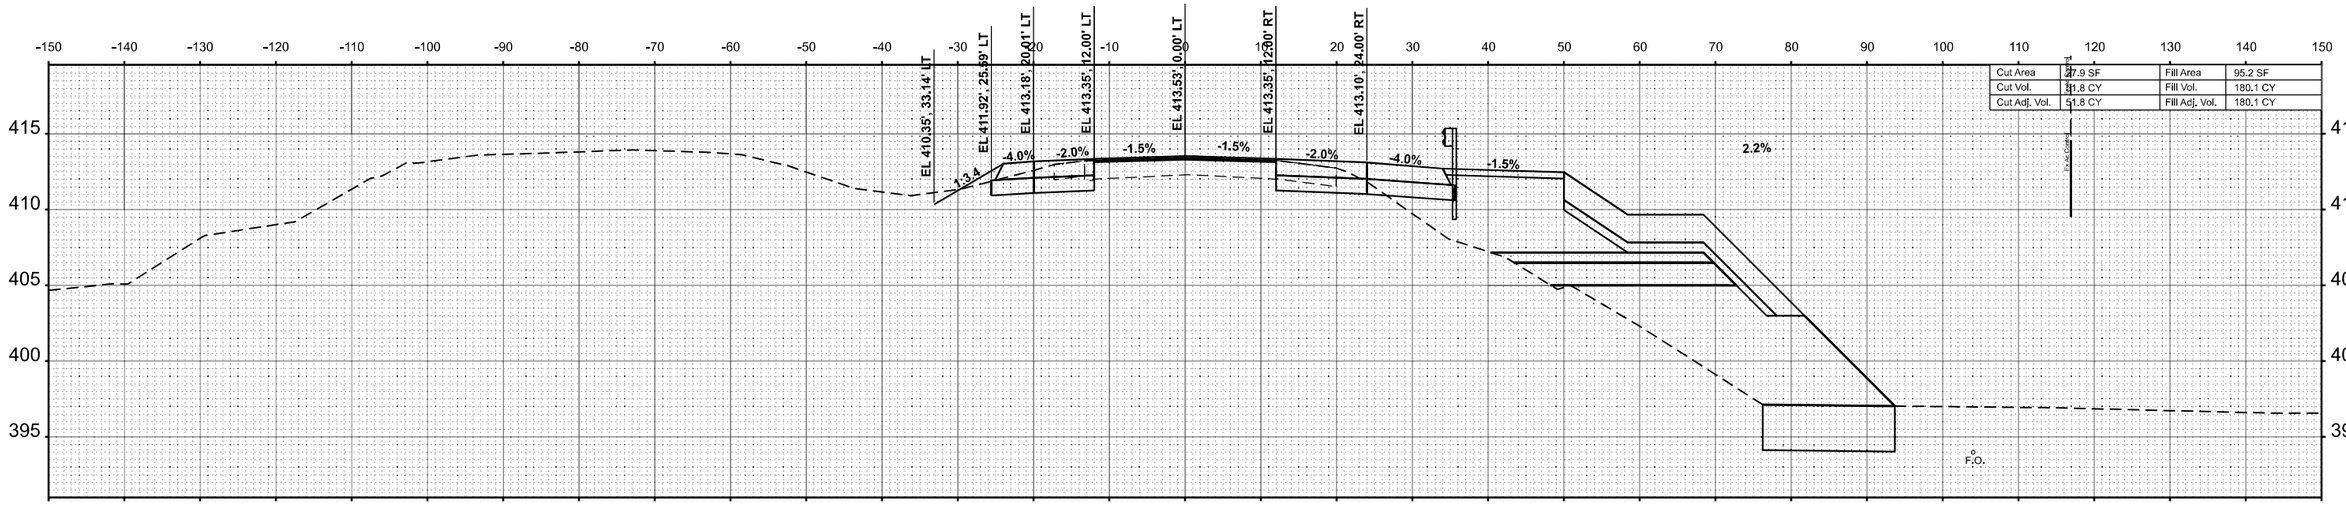

STA 316+00.00

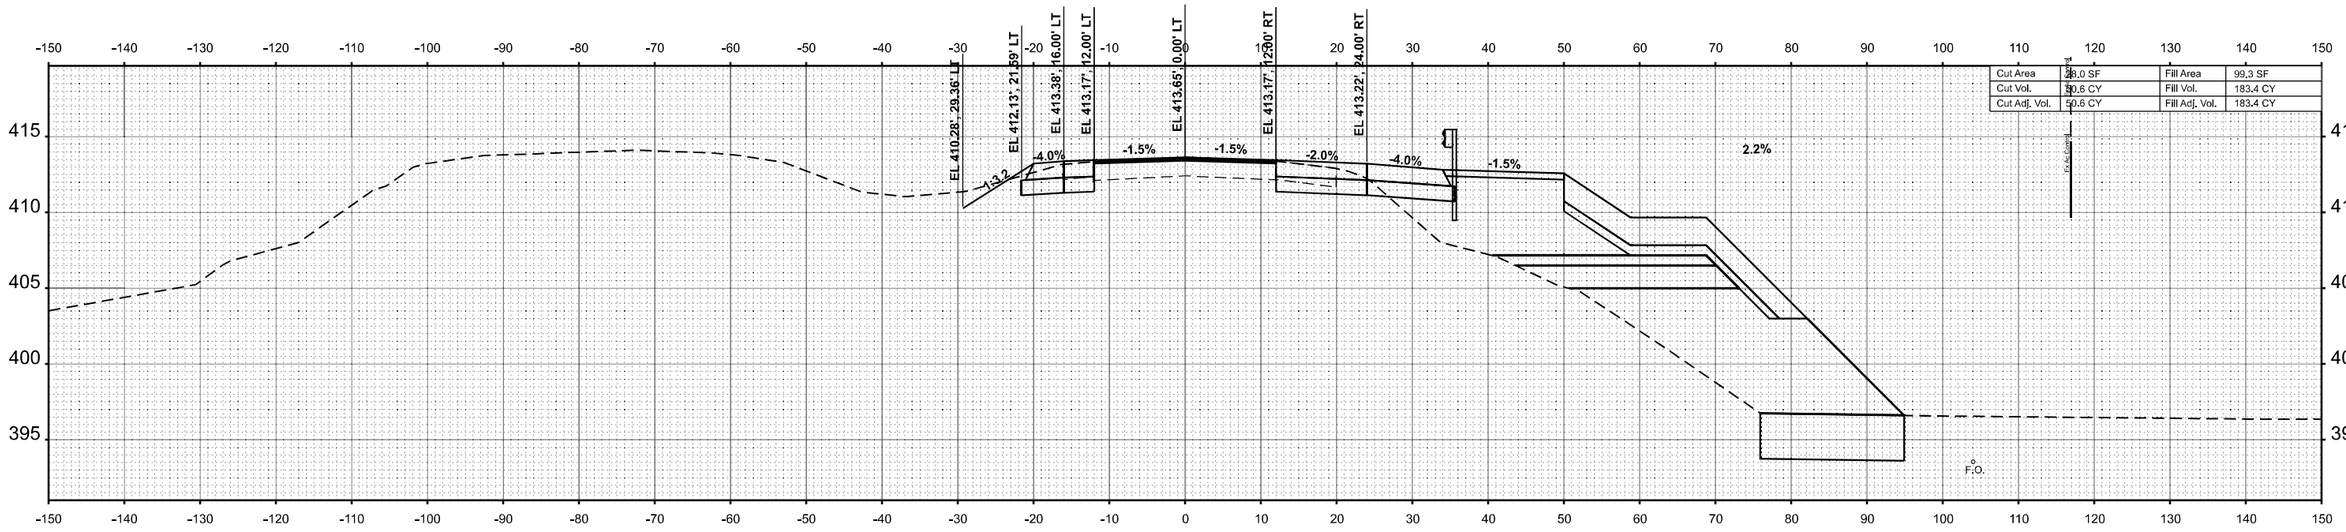

STA 315+50.00

FINAL SURVEY — ORIGINAL SURVEY?
NOTE BOOK — NO.
SURVEYED — PLOTTED — TEMPLATE — AREAS — AREAS CHECKED
BY — DATE

MODEL: 13EB_4 - 315+50.00 R3 [Sheet]
FILE NAME: P:\5XX\50X\50X\5**XX\5000 - IDOT PTB 200+208 D9 IL 13 Crab Orchard Bridges\28-Trans\CAD\Project Drawings\D9787373-XRD-XSec-Eastbound.dgn

CIVIL DESIGN, INC. WBE | DBE
EFFINGHAM, IL
LICENSE #184.003222

USER NAME = SBales	DESIGNED -	REVISED -	
	DRAWN -	REVISED -	
PLOT SCALE = 0.16666633 ' / In.	CHECKED -	REVISED -	
PLOT DATE = 12/18/2024	DATE -	REVISED -	

STATE OF ILLINOIS
DEPARTMENT OF TRANSPORTATION

CROSS SECTIONS
IL 13 EB

SCALE: 1"=10' | SHEET 23 OF 63 SHEETS | STA. | TO STA.

F.A.P. RTE.	SECTION	COUNTY	TOTAL SHEETS	SHEET NO.
331	(1-4)R-5,RS-2,B-1,B-2,B-3,B-4	WILLIAMSON	519	462
		CONTRACT NO. 78373		
	ILLINOIS	FED. AID PROJECT		

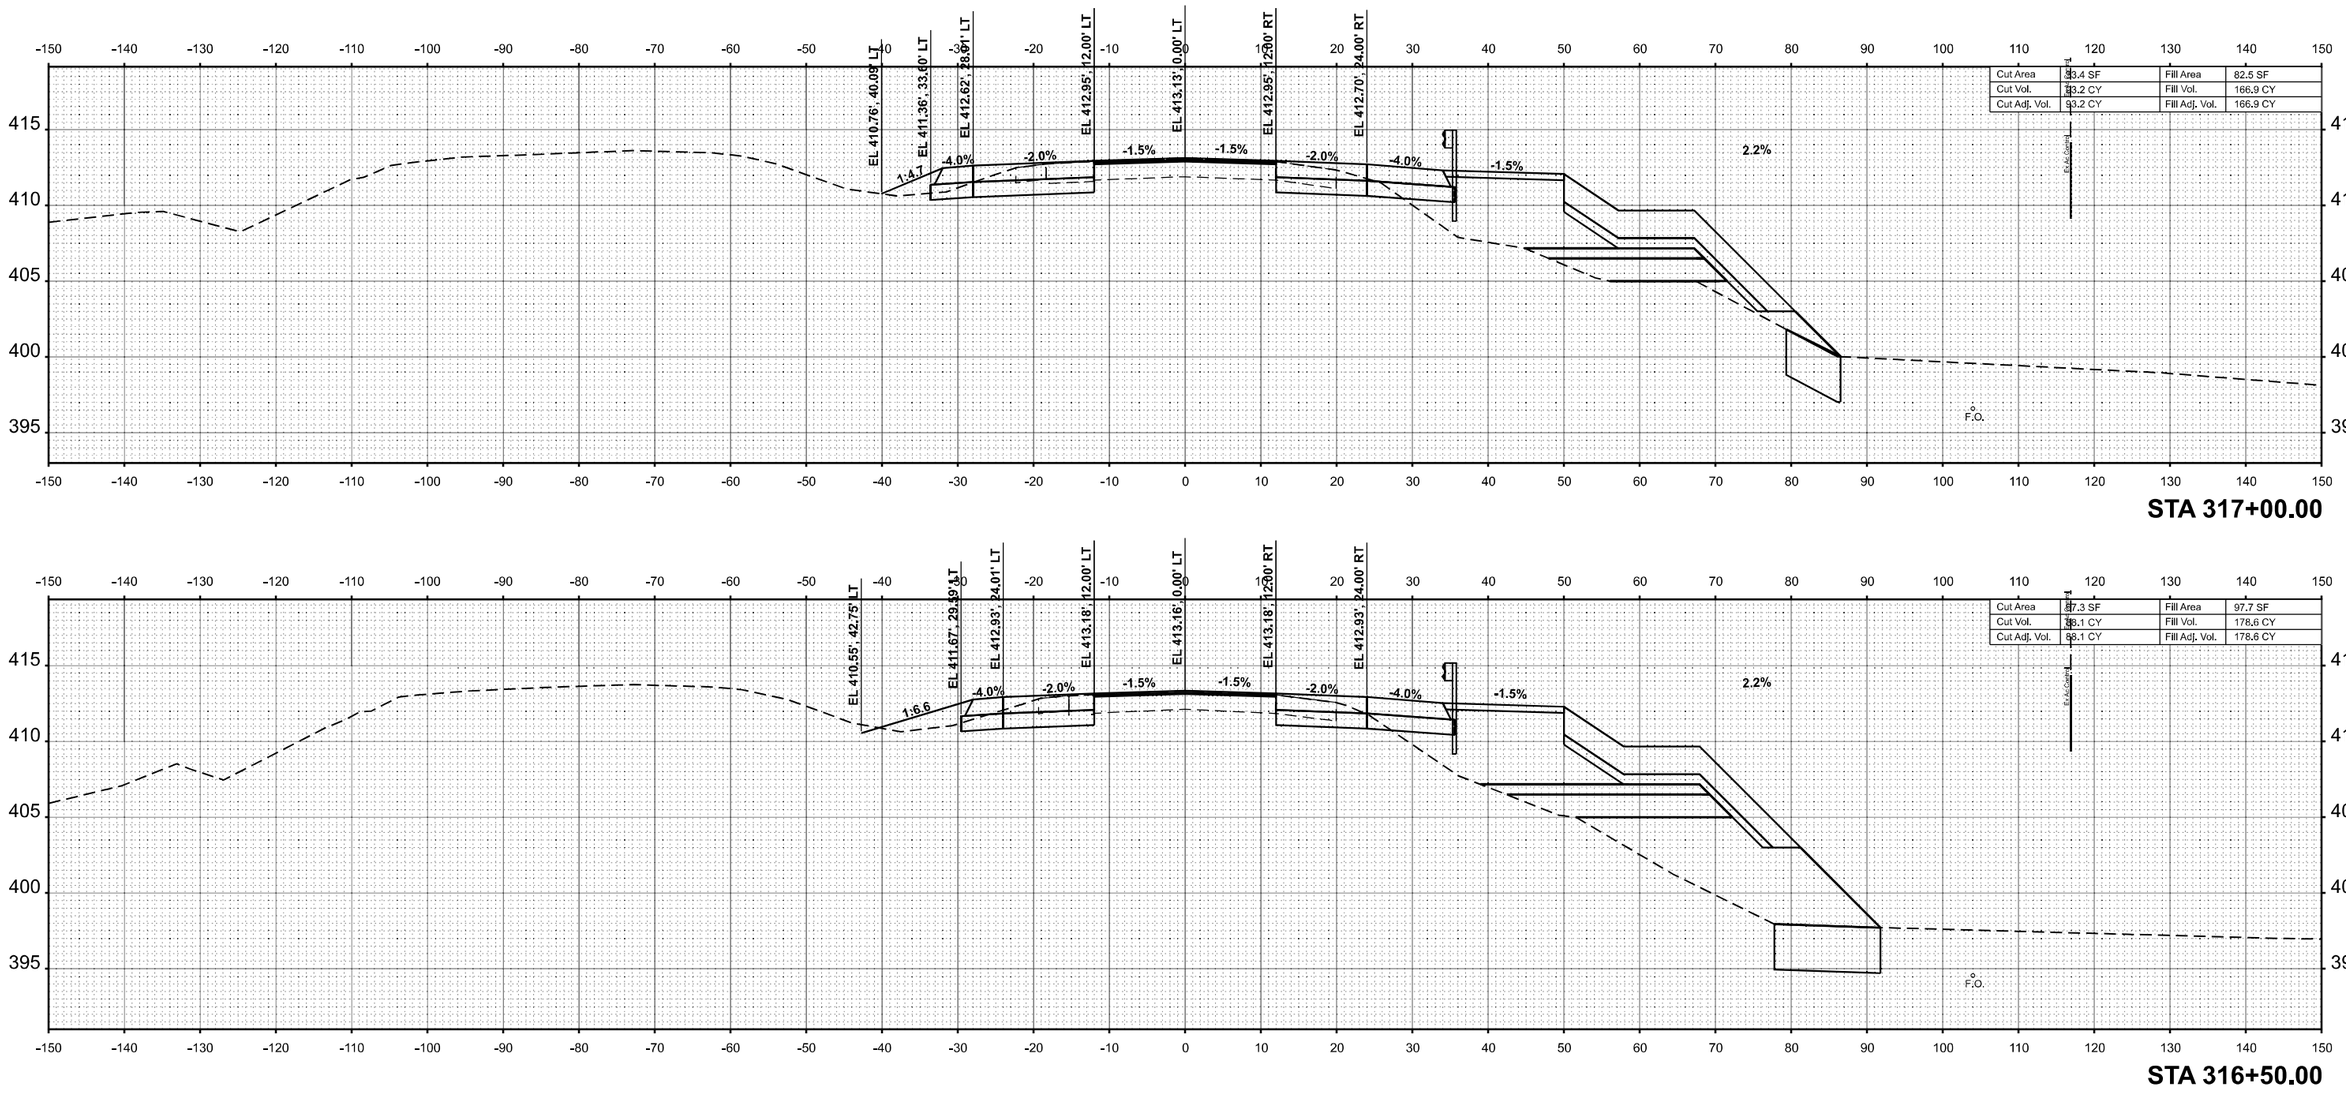

FINAL SURVEY	BY	DATE
SURVEYED		
PLOTTED		
TEMPLATE		
AREAS		
AREAS CHECKED		
NOTE BOOK		
NO.		

ORIGINAL SURVEY	BY	DATE
SURVEYED		
PLOTTED		
TEMPLATE		
AREAS		
AREAS CHECKED		
NOTE BOOK		
NO.		

MODEL: 13EB_4 - 316+50.00 R3 [Sheet]
FILE NAME: P:\5XX\50XX\50XX-01\XX15000 - IDOT PTB 200+\338 DII IL 13 Crab Orchard Bridges\02-Trans\CAD\Project Drawings\D978373-CRD-XS=-Eastbound.dgn

CIVIL DESIGN, INC.
WBE | DBE
EFFINGHAM, IL
LICENSE #184.003222

USER NAME = SBales	DESIGNED -	REVISED -	
	DRAWN -	REVISED -	
PLOT SCALE = 0.16666633 ' / in.	CHECKED -	REVISED -	
PLOT DATE = 12/18/2024	DATE -	REVISED -	

STATE OF ILLINOIS
DEPARTMENT OF TRANSPORTATION

CROSS SECTIONS
IL 13 EB

SCALE: 1"=10' | SHEET 24 OF 63 SHEETS | STA. | TO STA.

F.A.P. RTE.	SECTION	COUNTY	TOTAL SHEETS	SHEET NO.
331	(1-4)R-5,RS-2,B-1,B-2,B-3,B-4	WILLIAMSON	519	463
		CONTRACT NO. 78373		
	ILLINOIS	FED. AID PROJECT		

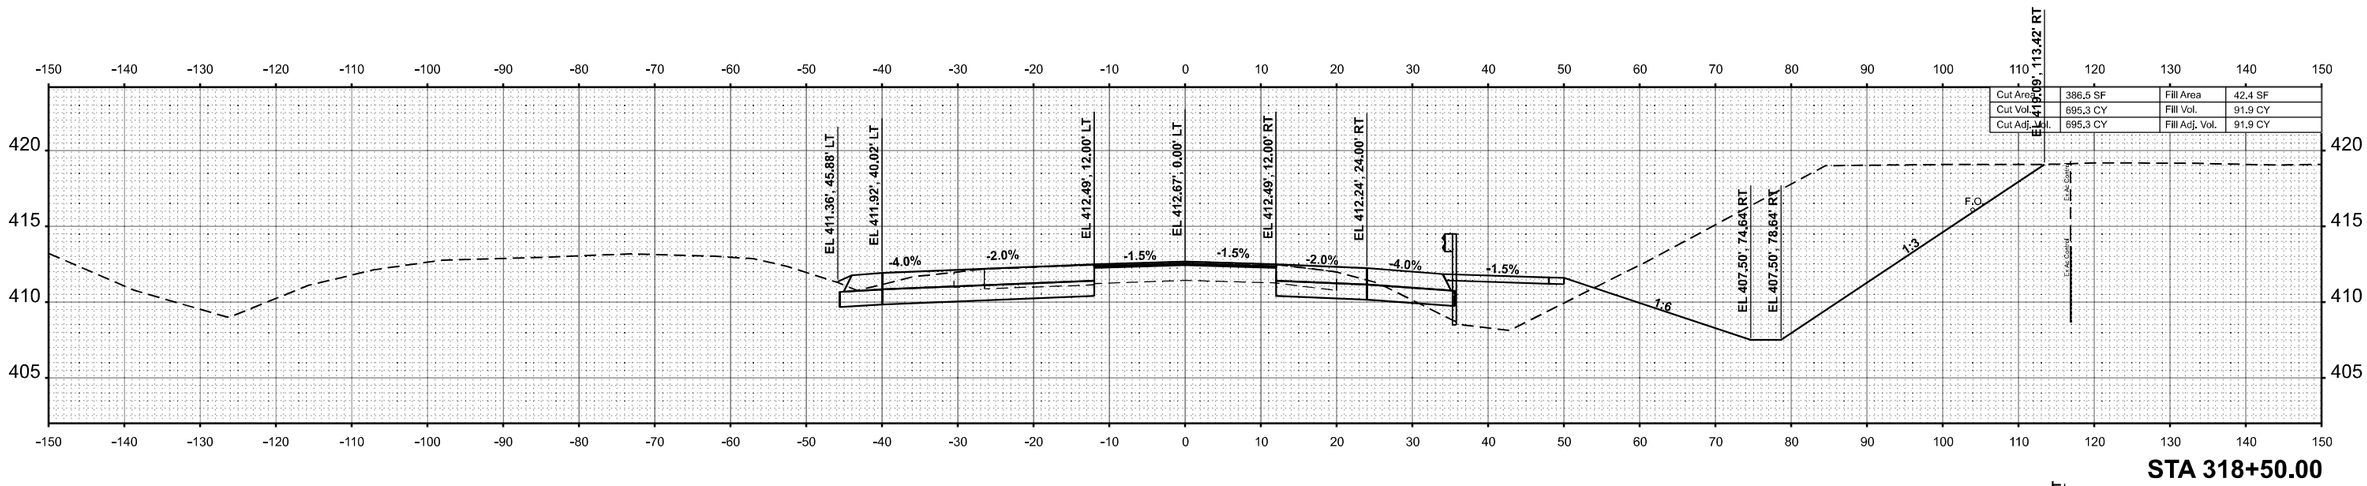

STA 318+50.00

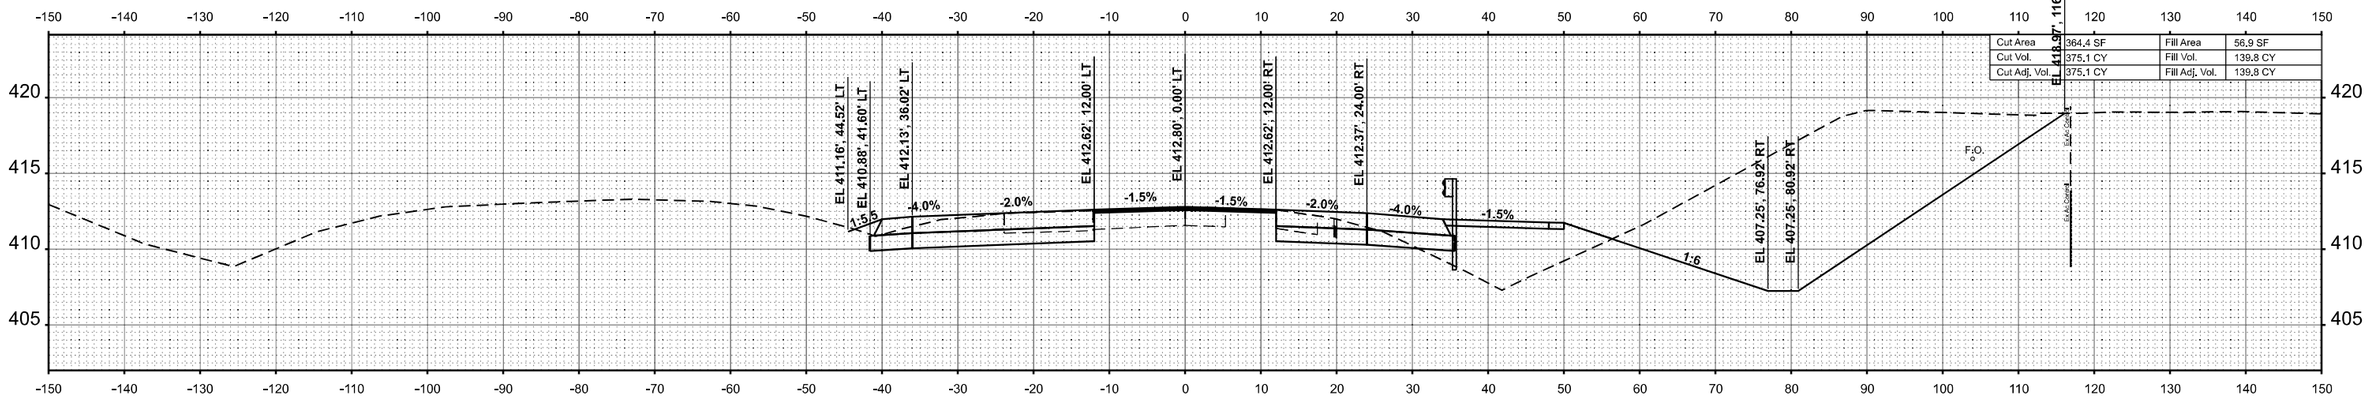

STA 318+00.00

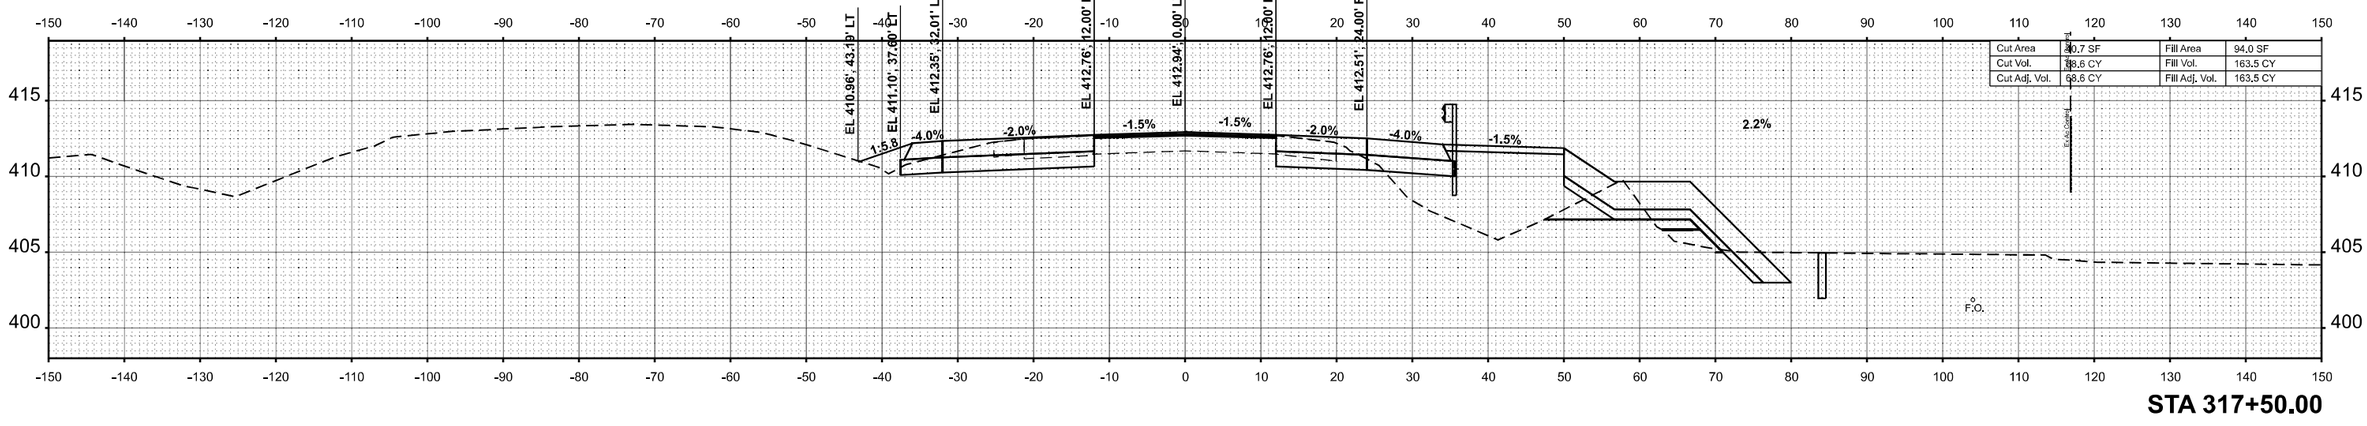

STA 317+50.00

FINAL SURVEY | NO. | NOTE BOOK | SURVEYED | PLOTTED | TEMPLATE | AREAS | AREAS CHECKED | BY | DATE

ORIGINAL SURVEY | NO. | NOTE BOOK | SURVEYED | PLOTTED | TEMPLATE | AREAS | AREAS CHECKED | BY | DATE

MODEL: 13EB_4 + 317+50.00 R3 [Sheet]
FILE NAME: P:\5XXX\5XXX\5XX\XX5000 - IDOT PTB 200-238 D9 IL 13 Crab Orchard Bridges\02e-Trans\CAD\Project Drawings\D9787373-XREx-Eastbound.dgn

CIVIL DESIGN, INC.
WBE | DBE
EFFINGHAM, IL
LICENSE #184.003222

USER NAME = SBales	DESIGNED -	REVISED -
	DRAWN -	REVISED -
PLOT SCALE = 0.16666633 ' / In.	CHECKED -	REVISED -
PLOT DATE = 12/18/2024	DATE -	REVISED -

STATE OF ILLINOIS
DEPARTMENT OF TRANSPORTATION

CROSS SECTIONS
IL 13 EB

SCALE: 1"=10' | SHEET 25 OF 63 SHEETS | STA. | TO STA.

F.A.P. RTE.	SECTION	COUNTY	TOTAL SHEETS	SHEET NO.
331	(1-4)R-5,RS-2,B-1,B-2,B-3,B-4	WILLIAMSON	519	464
		CONTRACT NO. 78373		
		ILLINOIS	FED. AID PROJECT	

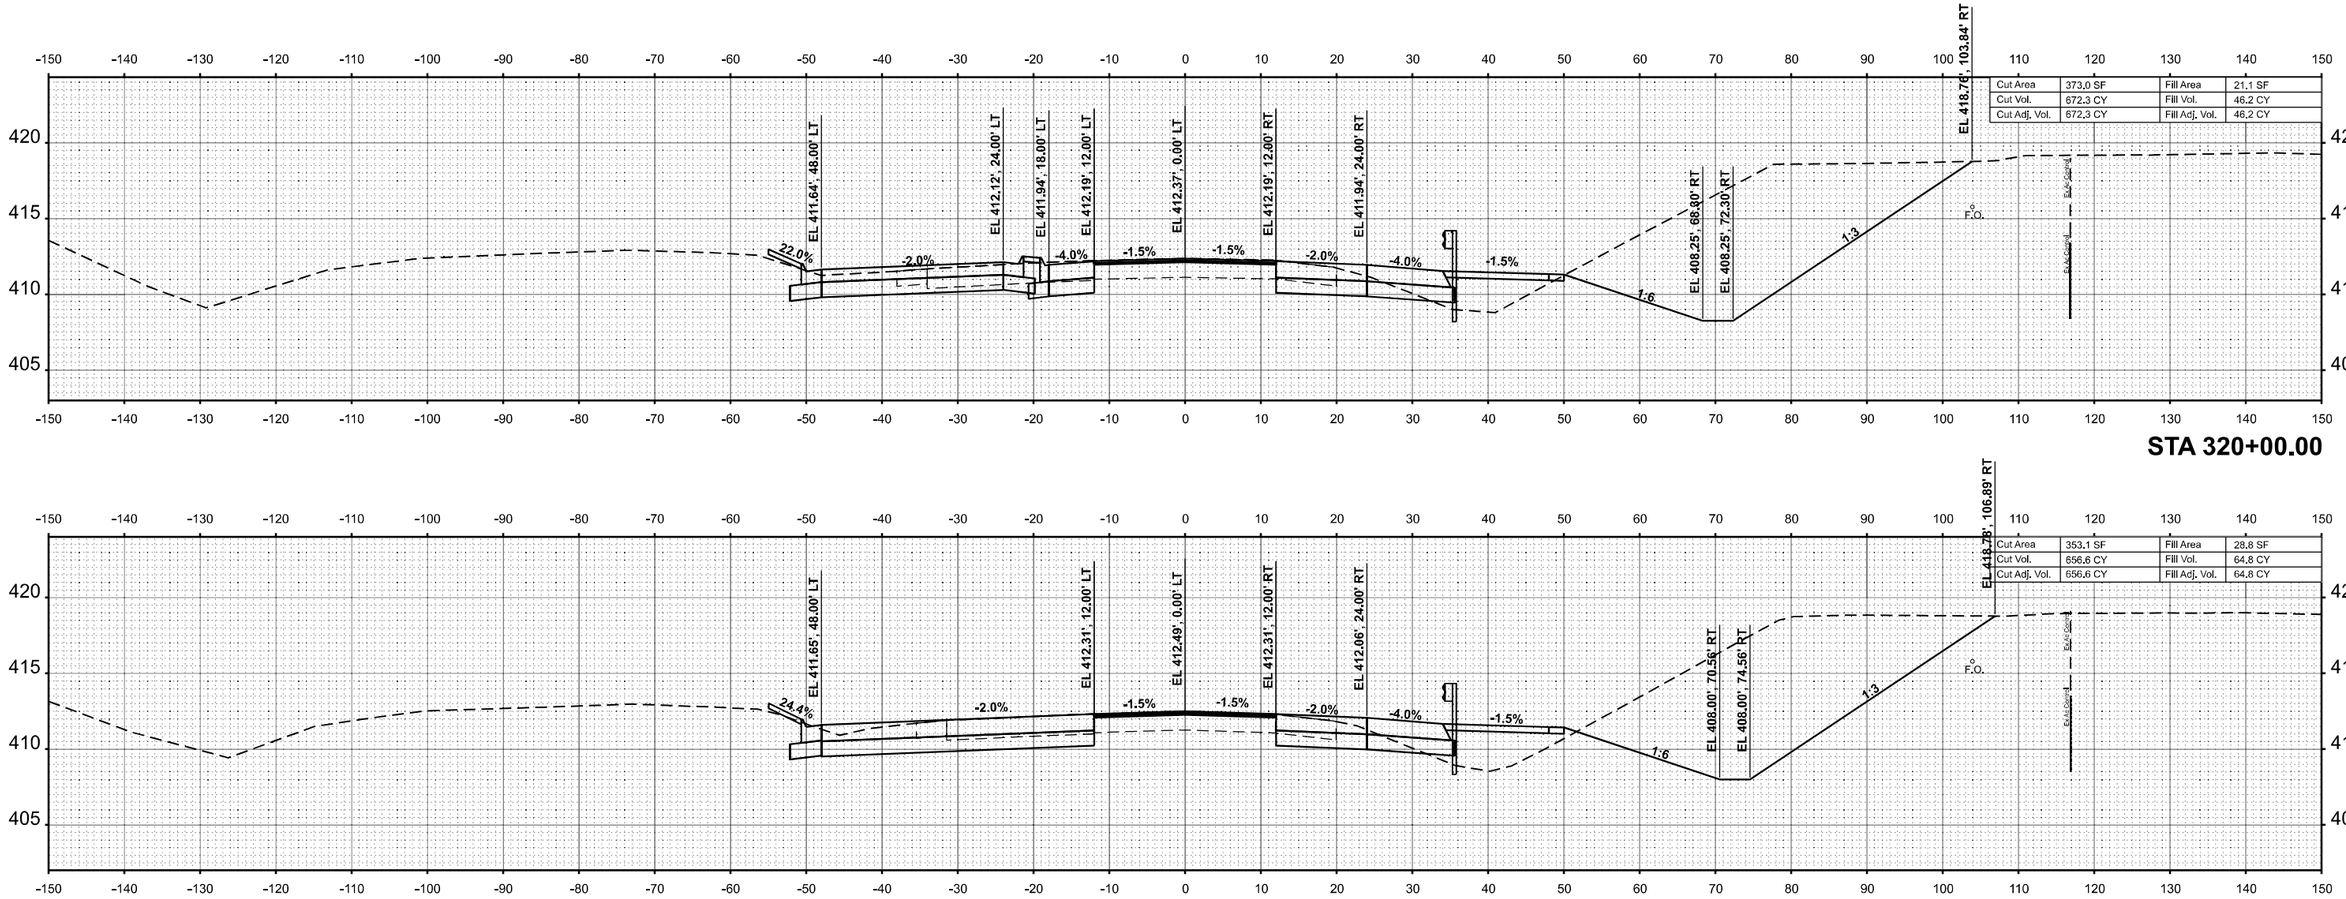

STA 320+00.00

STA 319+50.00

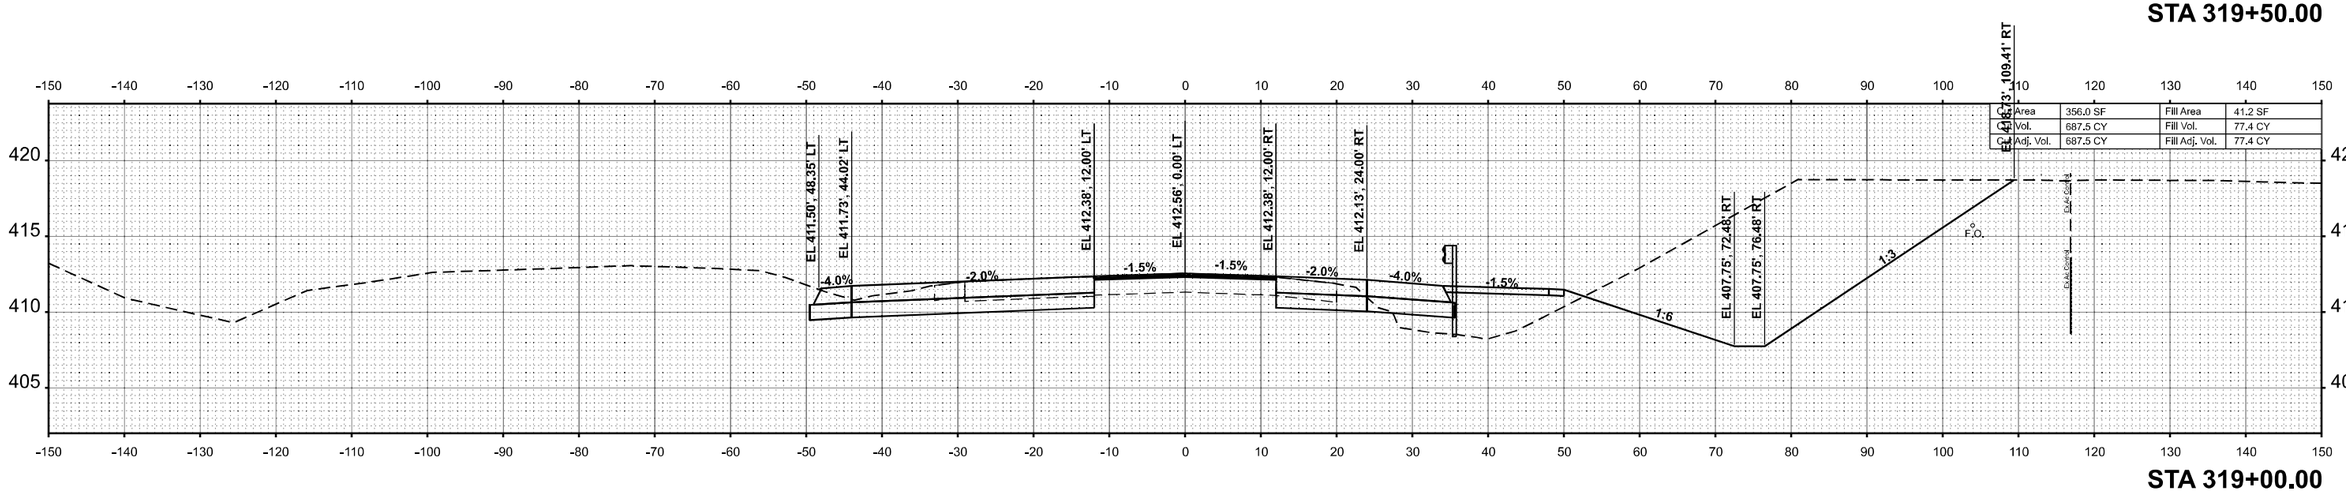

STA 319+00.00

NO.	NOTE BOOK	SURVEYED	PLOTTED	TEMPLATE	AREAS	AREAS CHECKED	BY	DATE
FINAL SURVEY								
ORIGINAL SURVEY								

MODEL: 13EB_4 - 319+00.00 R3 [Sheet]
FILE NAME: P:\SVXX\50XX\50XX-51\XX\5000 - IDOT PTB 200-038 D9 IL 13 Crab Orchard Bridges\28-Trans\CAD-Project Drawings\D0787373-XRD-XSec-Eastbound.dgn

CIVIL DESIGN, INC.
WBE | DBE
EFFINGHAM, IL
LICENSE #184.003222

USER NAME = SBales	DESIGNED -	REVISED -	
	DRAWN -	REVISED -	
PLOT SCALE = 0.16666633 ' / In.	CHECKED -	REVISED -	
PLOT DATE = 12/18/2024	DATE -	REVISED -	

STATE OF ILLINOIS
DEPARTMENT OF TRANSPORTATION

CROSS SECTIONS
IL 13 EB

SCALE: 1"=10' | SHEET 26 OF 63 SHEETS | STA. | TO STA.

F.A.P. RTE.	SECTION	COUNTY	TOTAL SHEETS	SHEET NO.
331	(1-4)R-5,RS-2,B-1,B-2,B-3,B-4	WILLIAMSON	519	465
		CONTRACT NO. 78373		
	ILLINOIS	FED. AID PROJECT		

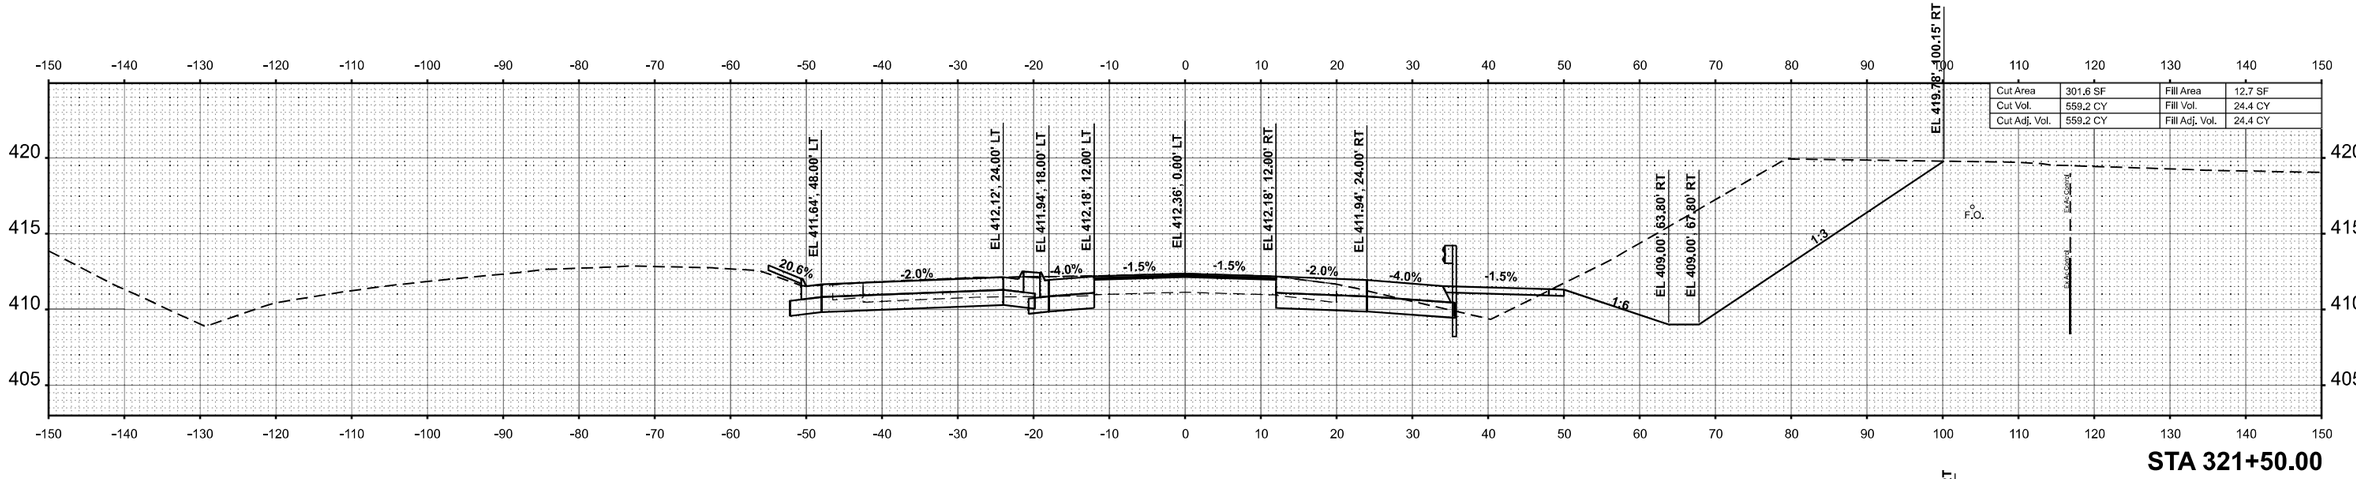

STA 321+50.00

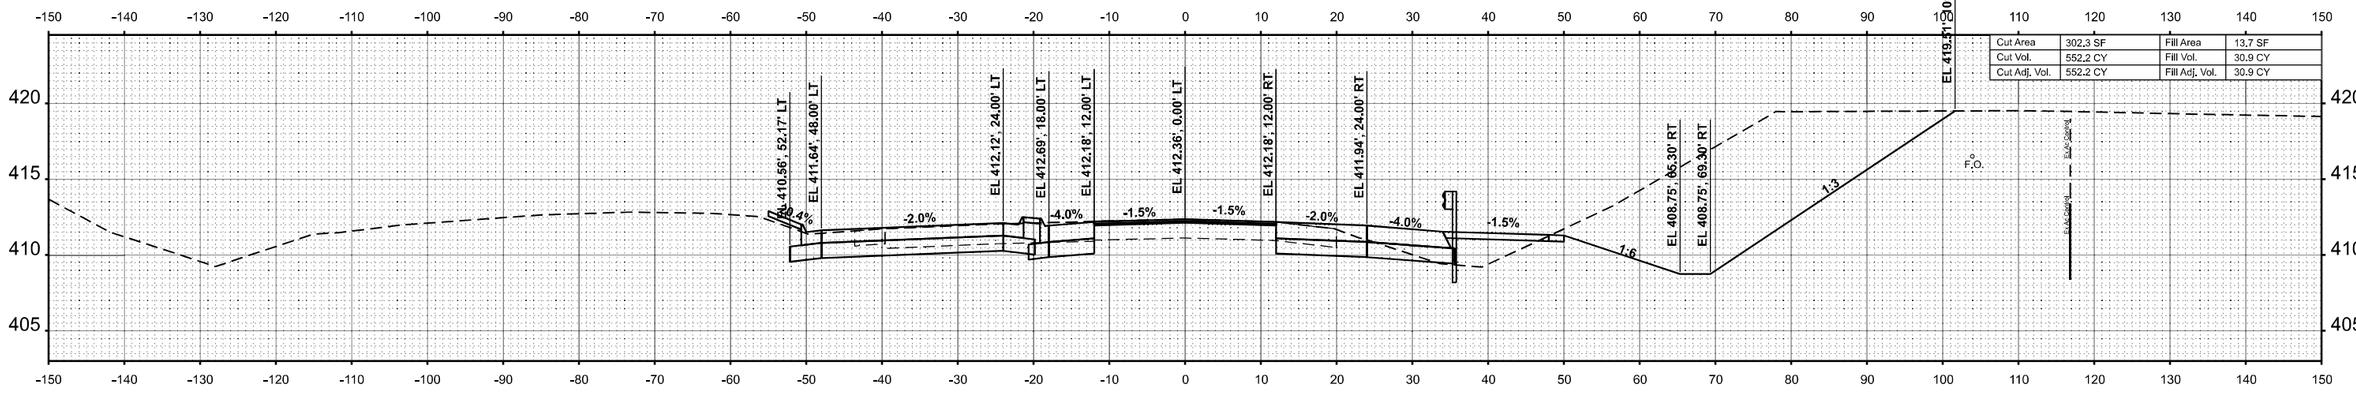

STA 321+00.00

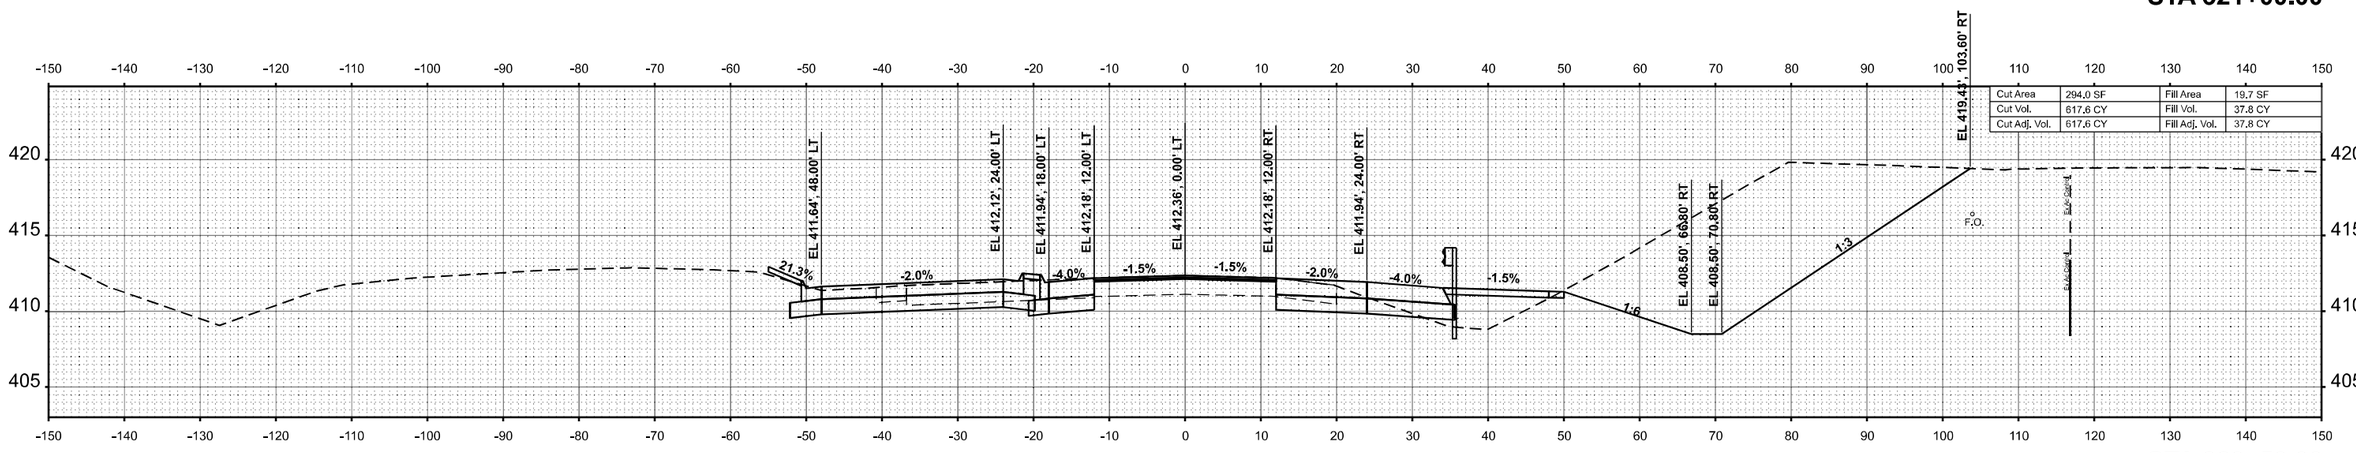

STA 320+50.00

FINAL SURVEY	BY	DATE
SURVEYED		
PLOTTED		
TEMPLATE		
AREAS		
NOTE BOOK	AREAS CHECKED	
NO.		

ORIGINAL SURVEY	BY	DATE
SURVEYED		
PLOTTED		
TEMPLATE		
AREAS		
NOTE BOOK	AREAS CHECKED	
NO.		

MODEL: 13EB_4 - 320+50.00 R3 [Sheet]
FILE NAME: P:\5XX\50X\50X45\XX\5000 - IDOT PTB 200+\338 DI IL 13 Grab Orchard Bridges\02e-Trans\CAD\Project Drawings\D978373-ORD-XSec-Eastbound.dgn

CIVIL DESIGN, INC.
WBE | DBE
EFFINGHAM, IL
LICENSE # 184.003222

USER NAME = SBales	DESIGNED -	REVISED -	
	DRAWN -	REVISED -	
PLOT SCALE = 0.16666633 ' / In.	CHECKED -	REVISED -	
PLOT DATE = 12/18/2024	DATE -	REVISED -	

STATE OF ILLINOIS
DEPARTMENT OF TRANSPORTATION

CROSS SECTIONS
IL 13 EB

SCALE: 1"=10' | SHEET 27 OF 63 SHEETS | STA. | TO STA.

F.A.P. RTE.	SECTION	COUNTY	TOTAL SHEETS	SHEET NO.
331	(1-4)R-5,RS-2,B-1,B-2,B-3,B-4	WILLIAMSON	519	466
		CONTRACT NO. 78373		
		ILLINOIS	FED. AID PROJECT	

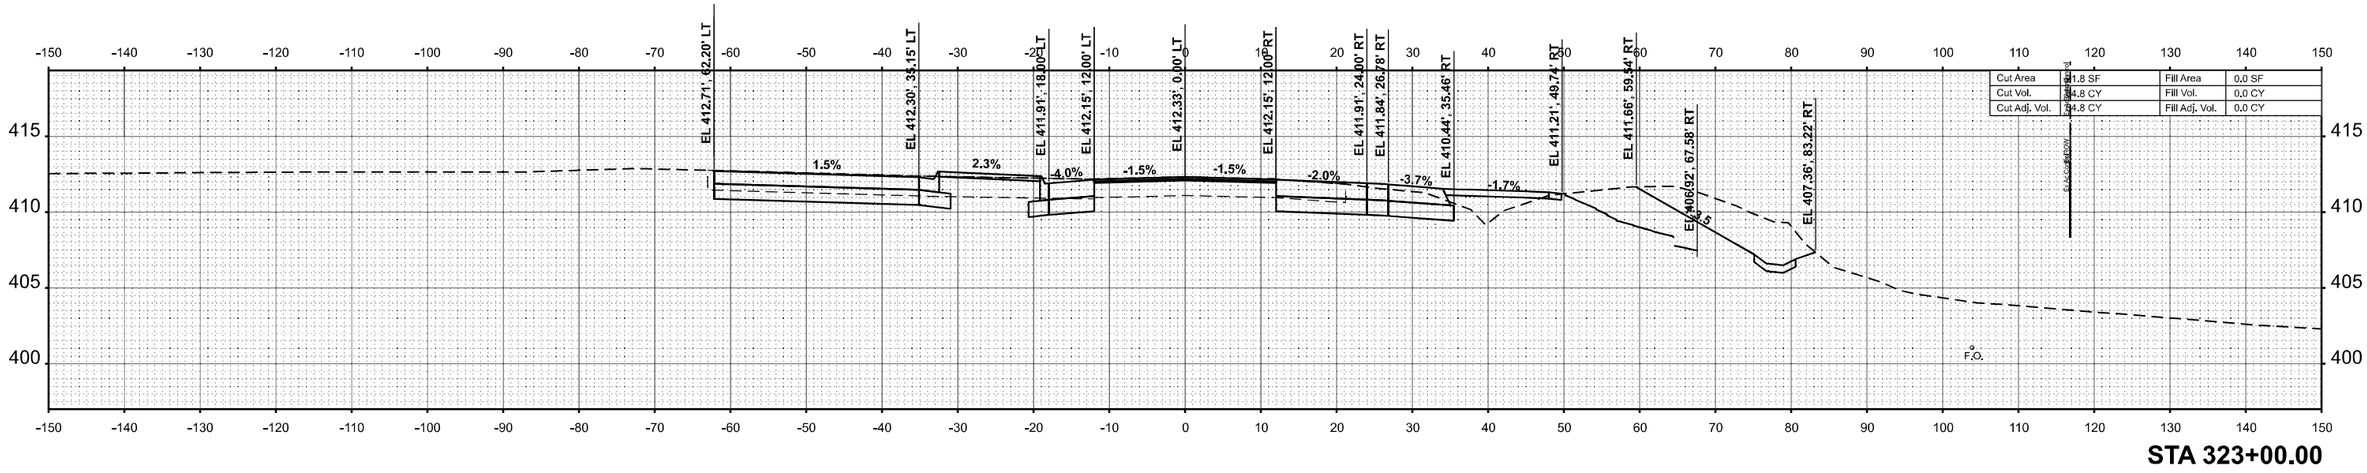

STA 323+00.00

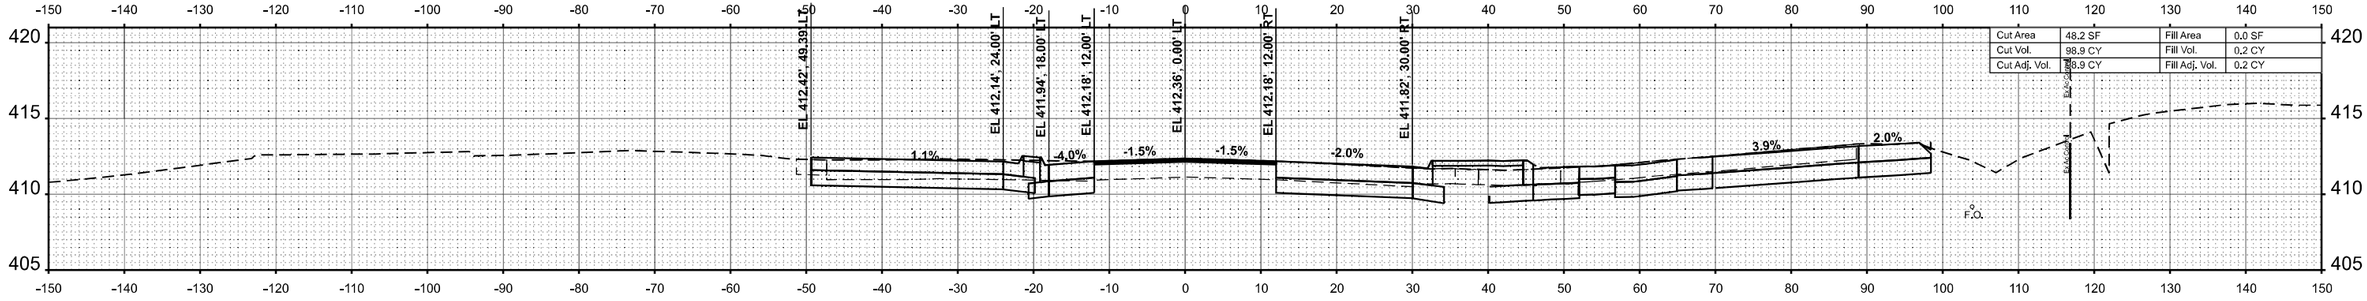

STA 322+50.00

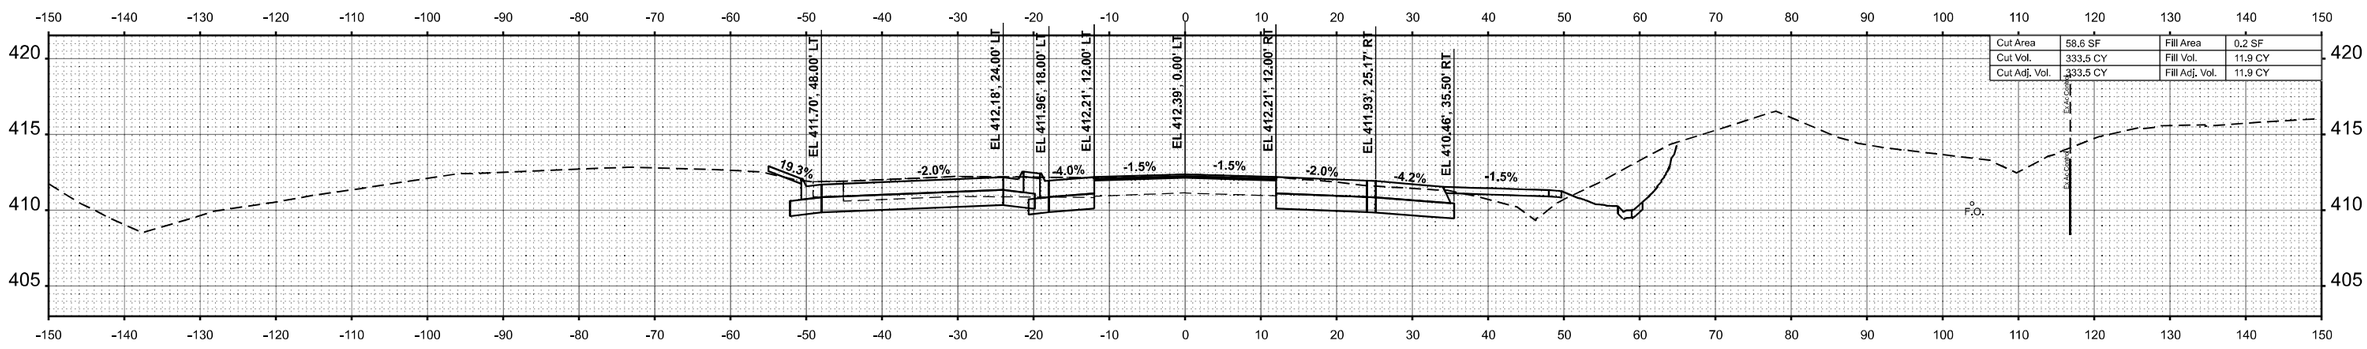

STA 322+00.00

FINAL SURVEY | NOTE BOOK | NO. | BY | DATE
SURVEYED | PLOTTED | TEMPLATE | AREAS | AREAS CHECKED

ORIGINAL SURVEY | NOTE BOOK | NO. | BY | DATE
SURVEYED | PLOTTED | TEMPLATE | AREAS | AREAS CHECKED

MODEL: 13EB_4 - 322+00.00 R3 (Sheet)
FILE NAME: P:\5XX\50X\50XX\51X\15000 - IDOT PTB 200-038 D9 IL 13 Crab Orchard Bridges\28-Trans\CAD-Project Drawings\D078373-XRD-XSec-Eastbound.dgn

CIVIL DESIGN, INC.
WBE / DBE
EFFINGHAM, IL
LICENSE #184.003222

USER NAME = SBales	DESIGNED -	REVISED -	
	DRAWN -	REVISED -	
PLOT SCALE = 0.16666633 ' / In.	CHECKED -	REVISED -	
PLOT DATE = 12/18/2024	DATE -	REVISED -	

STATE OF ILLINOIS
DEPARTMENT OF TRANSPORTATION

CROSS SECTIONS
IL 13 EB

SCALE: 1"=10' | SHEET 28 OF 63 SHEETS | STA. | TO STA.

F.A.P. RTE.	SECTION	COUNTY	TOTAL SHEETS	SHEET NO.
331	(1-4)R-5,RS-2,B-1,B-2,B-3,B-4	WILLIAMSON	519	467
		CONTRACT NO. 78373		
	ILLINOIS	FED. AID PROJECT		

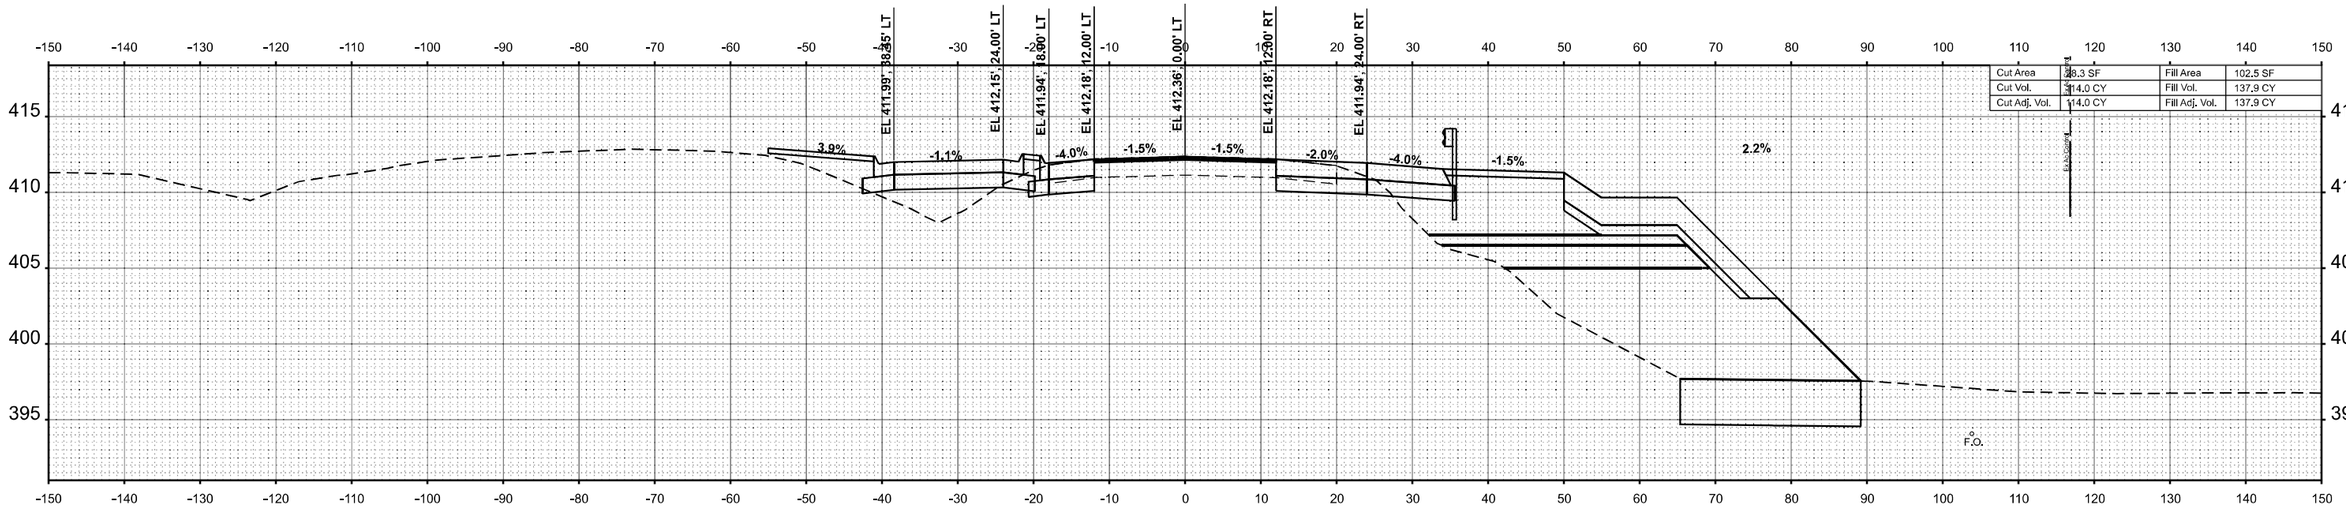

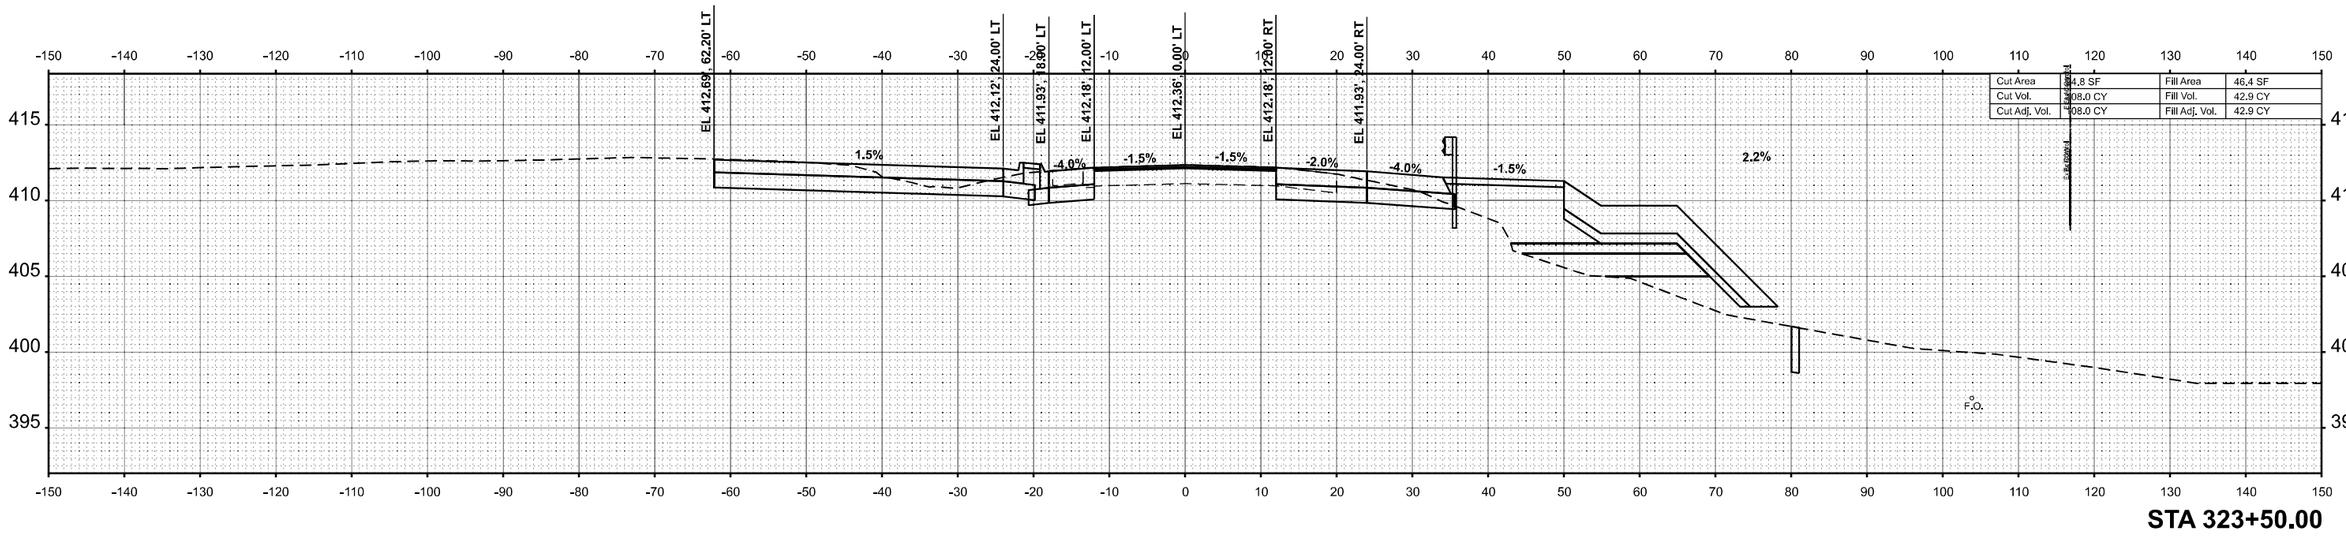

FINAL SURVEY | NOTE BOOK | NO. | SURVEYED | PLOTTED | TEMPLATE | AREAS | AREAS CHECKED | BY | DATE

ORIGINAL SURVEY | NOTE BOOK | NO. | SURVEYED | PLOTTED | TEMPLATE | AREAS | AREAS CHECKED | BY | DATE

MODEL: 13EB_4 - 323+50.00 R3 [Sheet]
FILE NAME: P:\5XX\50XX\50XX-01\XX15000 - IDOT PTB 200+\338 D0 IL 13 Crab Orchard Bridges\338-Trans\CAD\Project Drawings\D978373-CRD-XS=-Eastbound.dgn

CIVIL DESIGN, INC.
WBE | DBE
EFFINGHAM, IL
LICENSE #184.003222

USER NAME = SBales	DESIGNED -	REVISED -	
	DRAWN -	REVISED -	
PLOT SCALE = 0.16666633 ' / in.	CHECKED -	REVISED -	
PLOT DATE = 12/18/2024	DATE -	REVISED -	

STATE OF ILLINOIS
DEPARTMENT OF TRANSPORTATION

CROSS SECTIONS
IL 13 EB

SCALE: 1"=10' | SHEET 29 OF 63 SHEETS | STA. | TO STA.

F.A.P. RTE.	SECTION	COUNTY	TOTAL SHEETS	SHEET NO.
331	(1-4)R-5,RS-2,B-1,B-2,B-3,B-4	WILLIAMSON	519	468
		CONTRACT NO. 78373		
	ILLINOIS	FED. AID PROJECT		

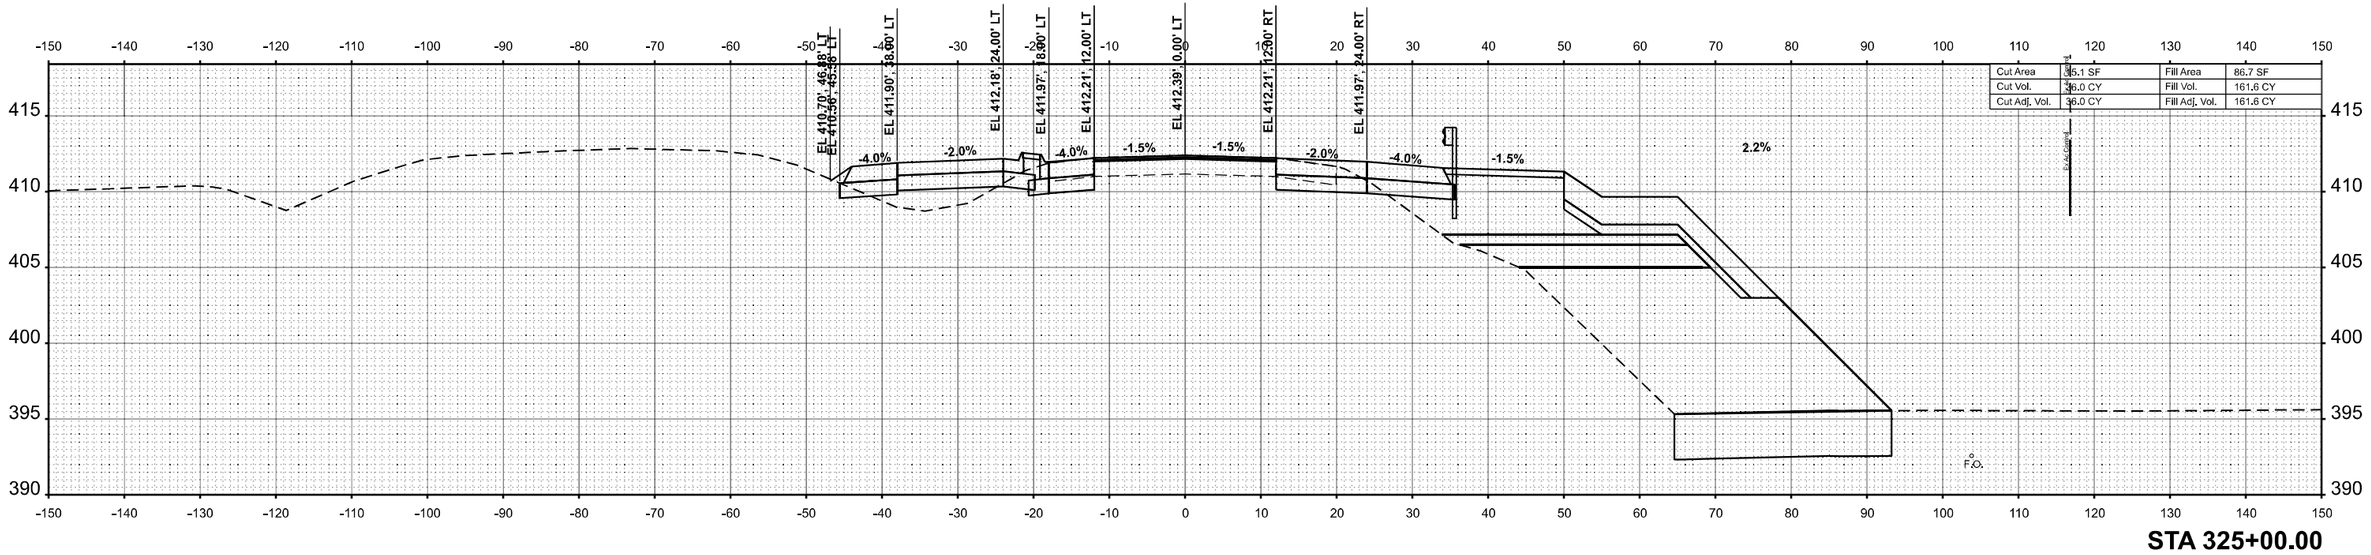

STA 325+00.00

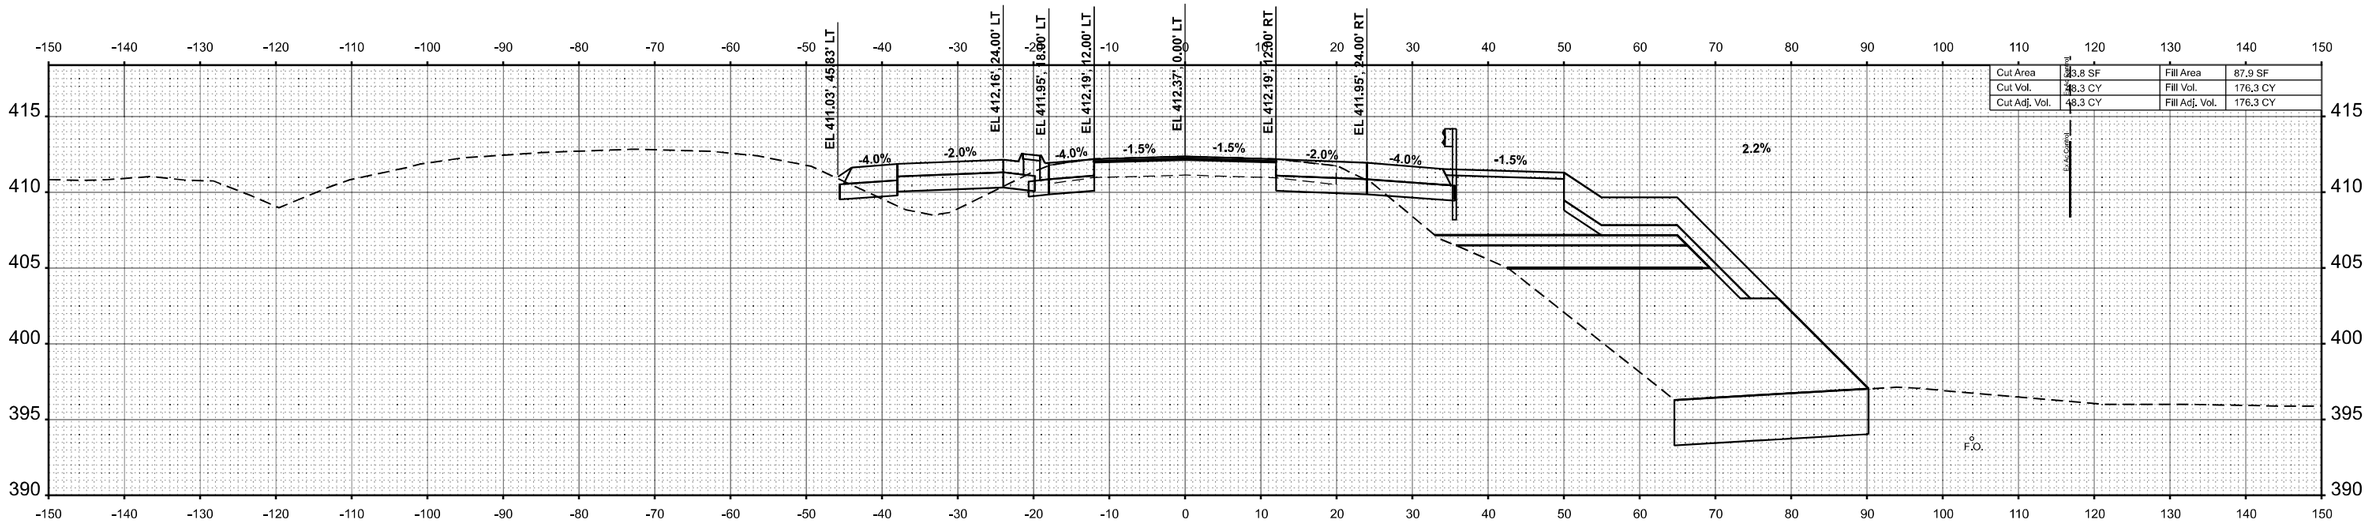

STA 324+50.00

FINAL SURVEY — NOTE BOOK — NO. — SURVEYED — PLOTTED — TEMPLATE — AREAS — AREAS CHECKED — BY — DATE

ORIGINAL SURVEY — NOTE BOOK — NO. — SURVEYED — PLOTTED — TEMPLATE — AREAS — AREAS CHECKED — BY — DATE

MODEL: 13EB_4 - 324+50.00 R3 (Sheet)
FILE NAME: P:\SXX\150\XX\51\XX15000 - IDOT PTB 200-038 D9 IL 13 Crab Orchard Bridges\28-Trans\CAD\Project Drawings\D9783?3-CRD-XSec-Eastbound.dgn

CIVIL DESIGN, INC.
WBE | DBE
EFFINGHAM, IL
LICENSE #184.003222

USER NAME = SBales	DESIGNED -	REVISED -
	DRAWN -	REVISED -
PLOT SCALE = 0.16666633 ' / In.	CHECKED -	REVISED -
PLOT DATE = 12/18/2024	DATE -	REVISED -

STATE OF ILLINOIS
DEPARTMENT OF TRANSPORTATION

CROSS SECTIONS
IL 13 EB

SCALE: 1"=10' | SHEET 30 OF 63 SHEETS | STA. | TO STA.

F.A.P. RTE.	SECTION	COUNTY	TOTAL SHEETS	SHEET NO.
331	(1-4)R-5,RS-2,B-1,B-2,B-3,B-4	WILLIAMSON	519	469
		CONTRACT NO. 78373		
	ILLINOIS	FED. AID PROJECT		

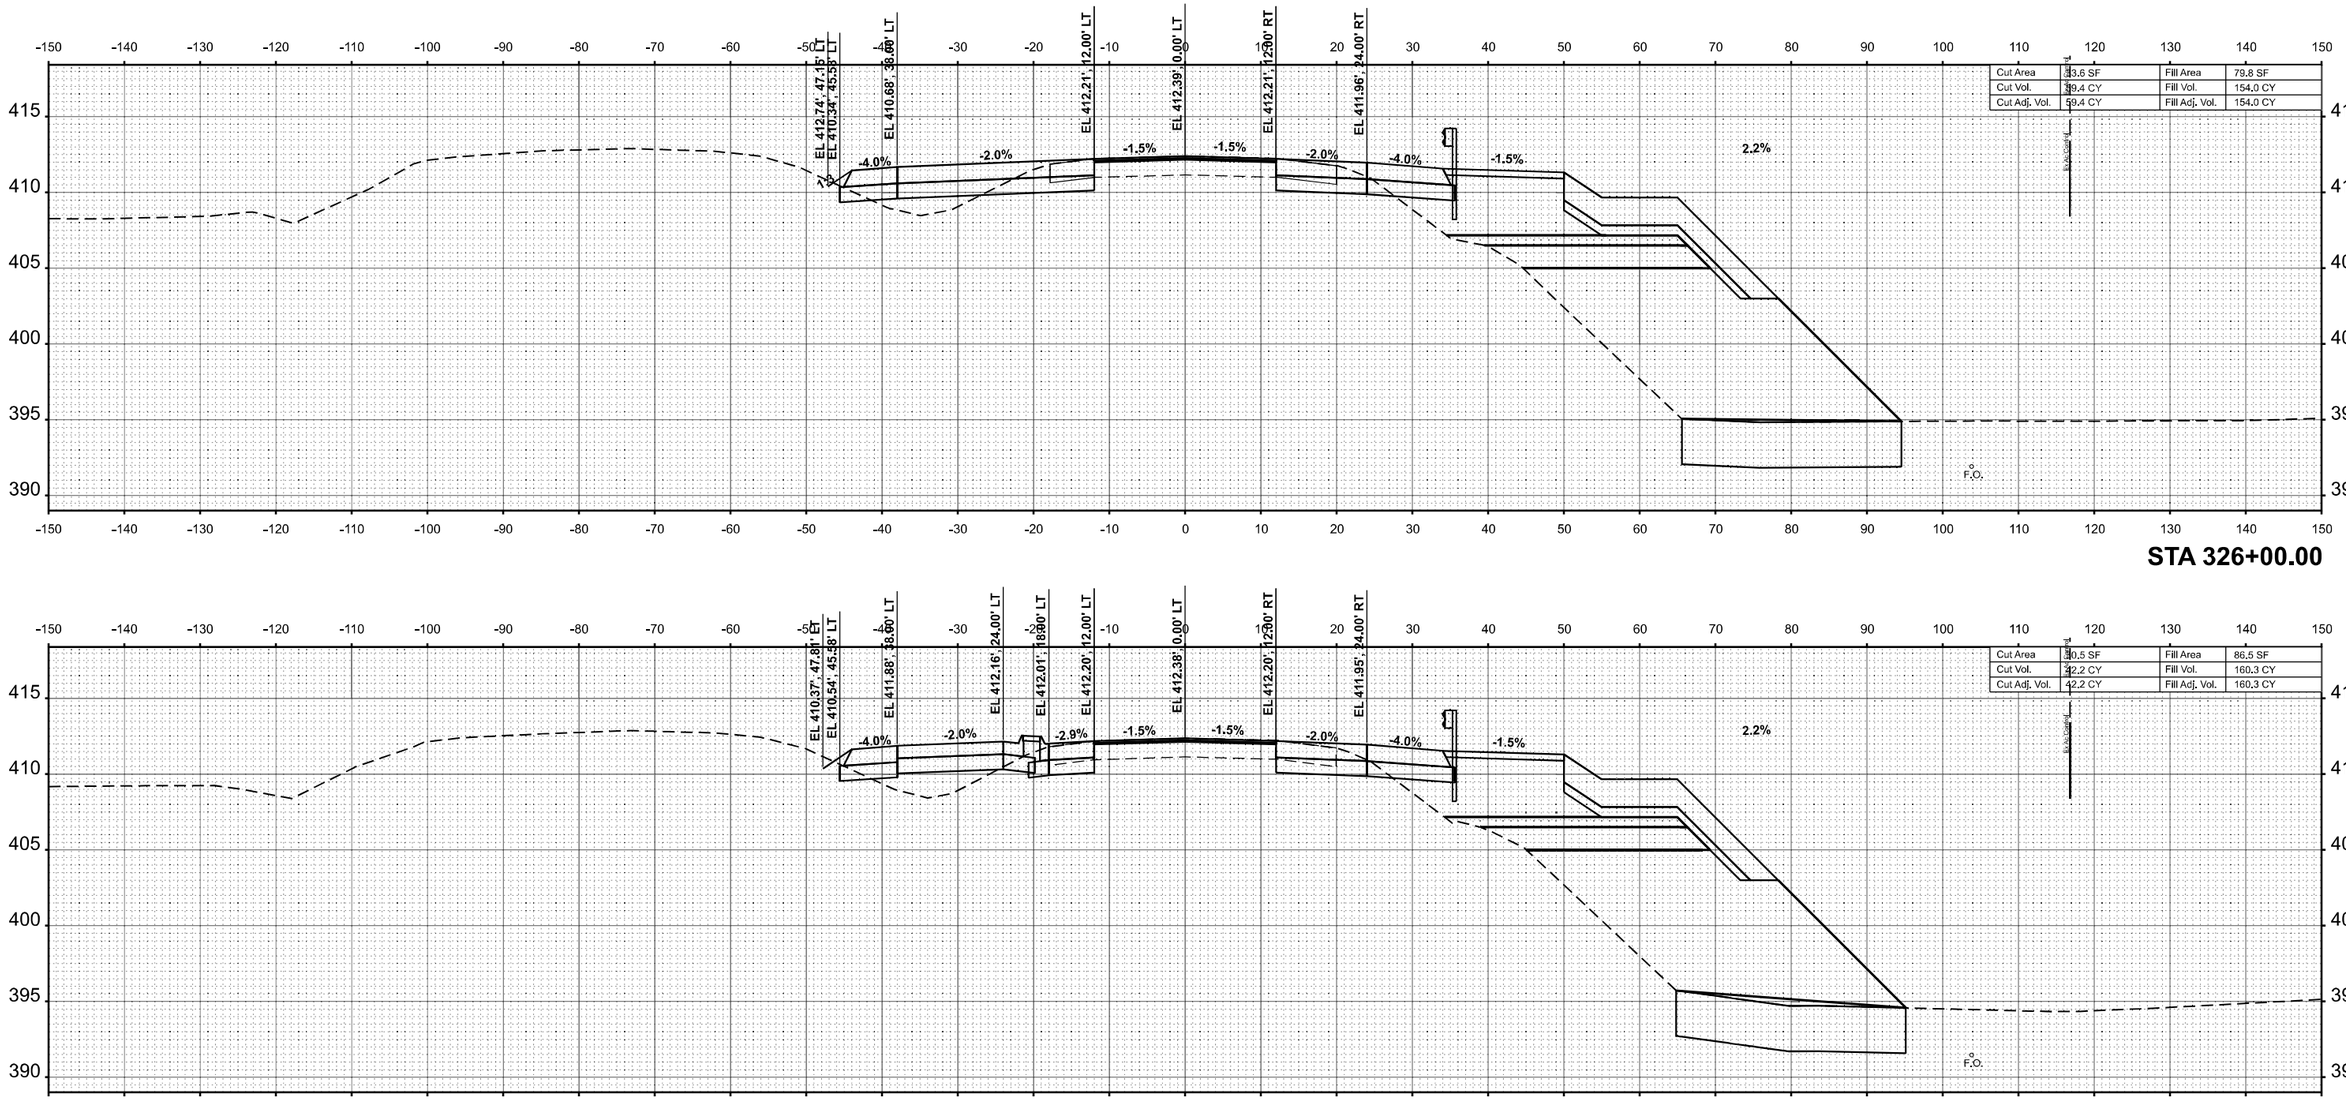

FINAL SURVEY	BY	DATE
SURVEYED		
PLOTTED		
TEMPLATE		
AREAS		
AREAS CHECKED		
NOTE BOOK		
NO.		

ORIGINAL SURVEY	BY	DATE
SURVEYED		
PLOTTED		
TEMPLATE		
AREAS		
AREAS CHECKED		
NOTE BOOK		
NO.		

MODEL: 13EB_4 - 325+50.00 RS [Sheet]
FILE NAME: P:\5XXX\50XX\51XX\5000 - IDOT PTB 200-038 09 IL 13 Crab Orchard Bridges\02e-Trans\CAD\Project Drawings\D0783734-2\RD-XSec-Eastbound.dgn

CIVIL DESIGN, INC.
WBE / DBE
EFFINGHAM, IL
LICENSE #184.003222

USER NAME = SBales	DESIGNED -	REVISED -	
	DRAWN -	REVISED -	
PLOT SCALE = 0.16666633 ' / In.	CHECKED -	REVISED -	
PLOT DATE = 12/18/2024	DATE -	REVISED -	

STATE OF ILLINOIS
DEPARTMENT OF TRANSPORTATION

CROSS SECTIONS
IL 13 EB

SCALE: 1"=10' | SHEET 31 OF 63 SHEETS | STA. | TO STA.

F.A.P. RTE.	SECTION	COUNTY	TOTAL SHEETS	SHEET NO.
331	(1-4)R-5,RS-2,B-1,B-2,B-3,B-4	WILLIAMSON	519	470
		CONTRACT NO. 78373		
		ILLINOIS	FED. AID PROJECT	

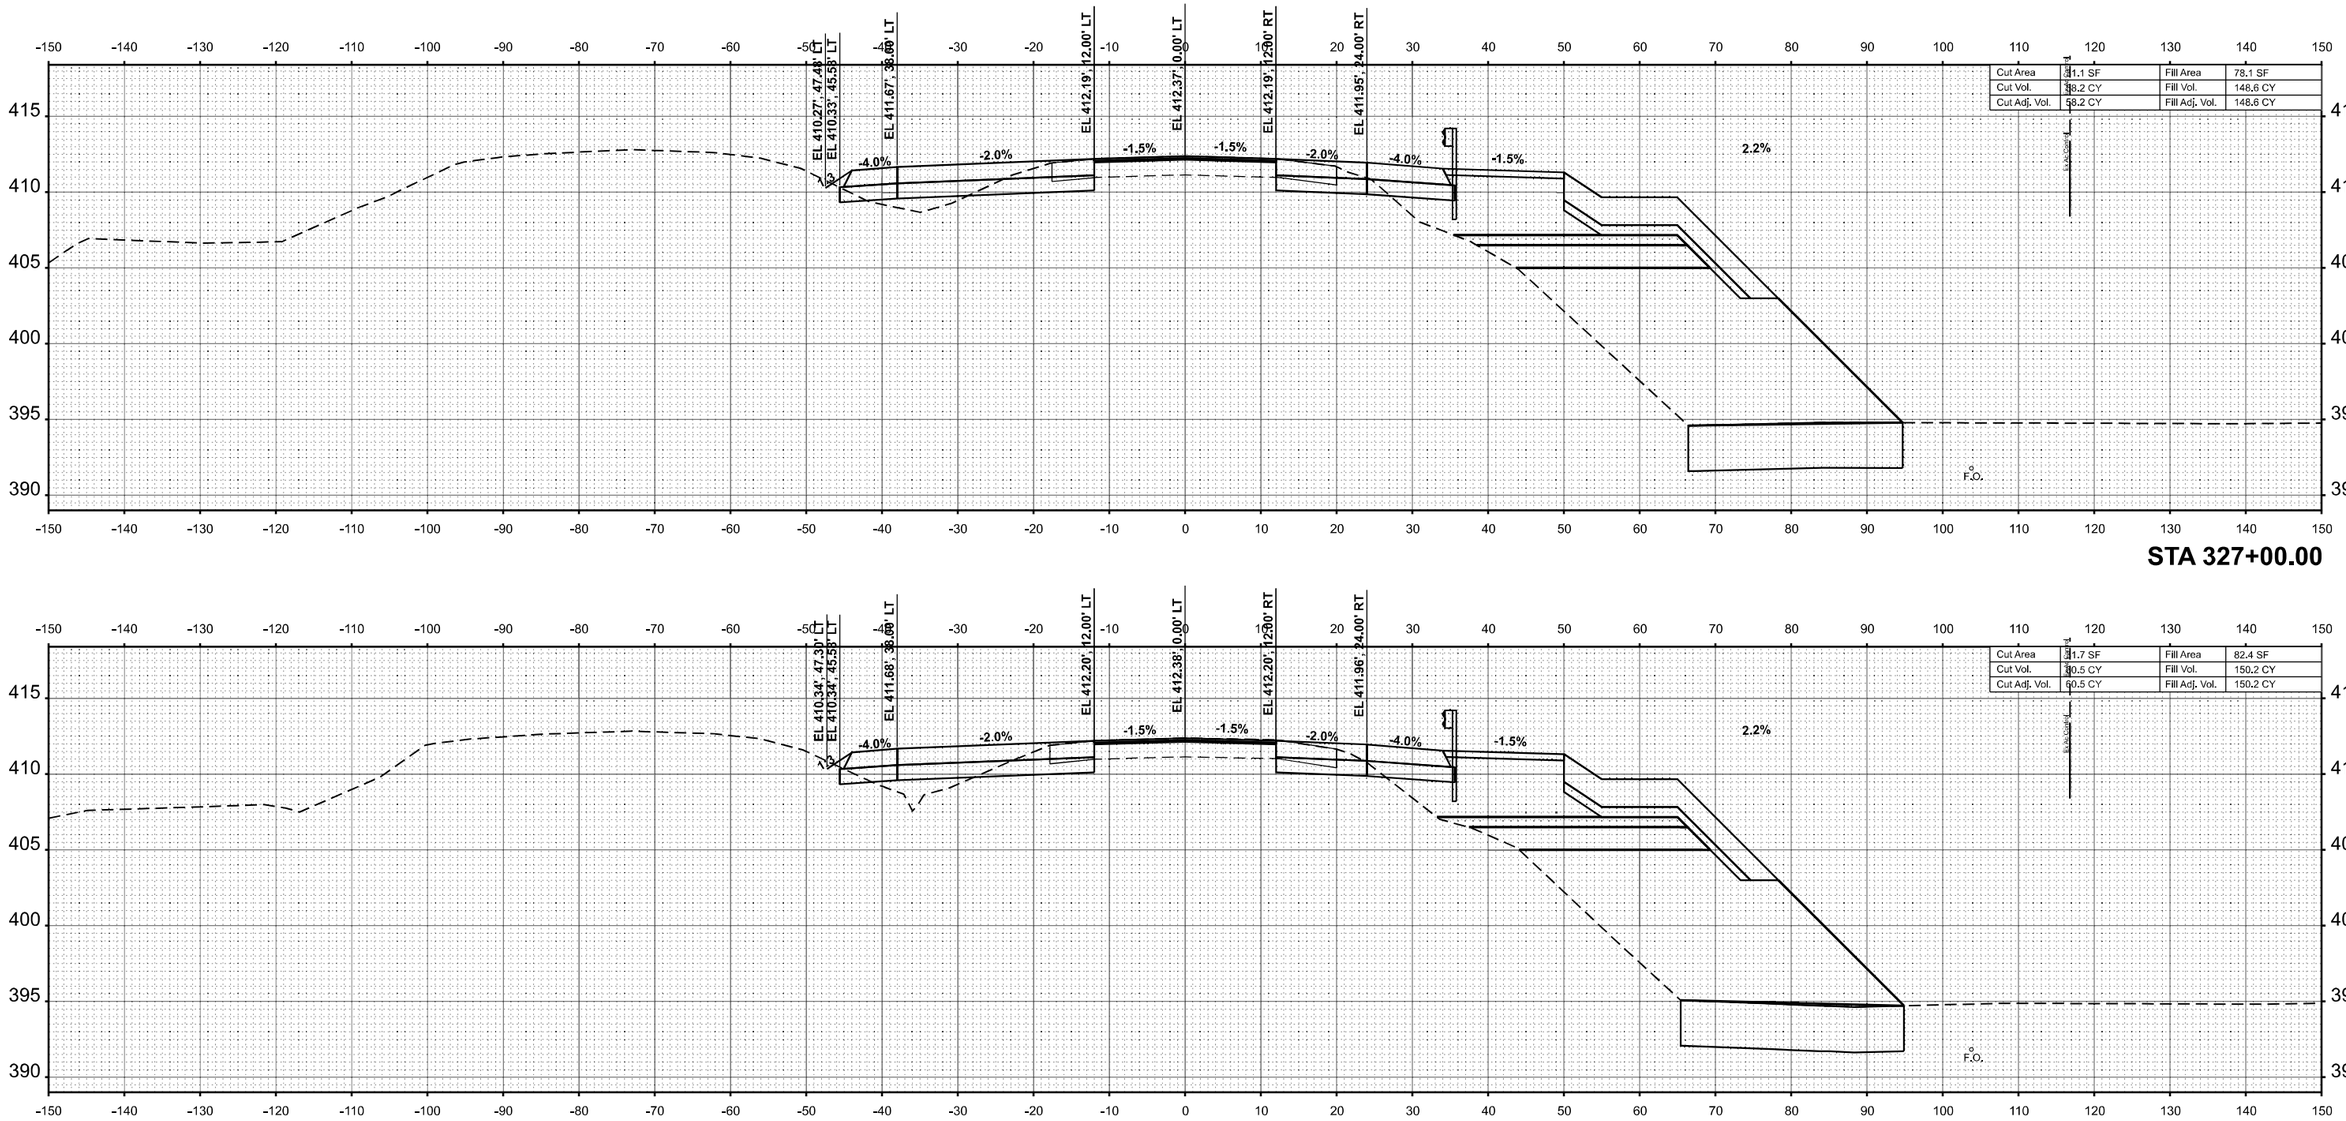

FINAL SURVEY	NOTE BOOK	NO.
SURVEYED		
PLOTTED		
TEMPLATE		
AREAS		
AREAS CHECKED		

BY	DATE

ORIGINAL SURVEY	NOTE BOOK	NO.
SURVEYED		
PLOTTED		
TEMPLATE		
AREAS		
AREAS CHECKED		

BY	DATE

MODEL: 13EB_4 - 326+50.00 RS [Sheet]
FILE NAME: P:\5XXX\50XX\51XX\5000 - IDOT PTB 200-038 D9 IL 13 Crab Orchard Bridges\02Trans\CAD\Project Drawings\D9783734-ARD-XSec-Eastbound.dgn

CIVIL DESIGN, INC.
WBE | DBE
EFFINGHAM, IL
LICENSE #184.003222

USER NAME = SBales	DESIGNED -	REVISED -	
	DRAWN -	REVISED -	
PLOT SCALE = 0.16666633 ' / In.	CHECKED -	REVISED -	
PLOT DATE = 12/18/2024	DATE -	REVISED -	

STATE OF ILLINOIS
DEPARTMENT OF TRANSPORTATION

CROSS SECTIONS
IL 13 EB

SCALE: 1"=10' | SHEET 32 OF 63 SHEETS | STA. | TO STA.

F.A.P. RTE.	SECTION	COUNTY	TOTAL SHEETS	SHEET NO.
331	(1-4)R-5,RS-2,B-1,B-2,B-3,B-4	WILLIAMSON	519	471
		CONTRACT NO. 78373		
		ILLINOIS	FED. AID PROJECT	

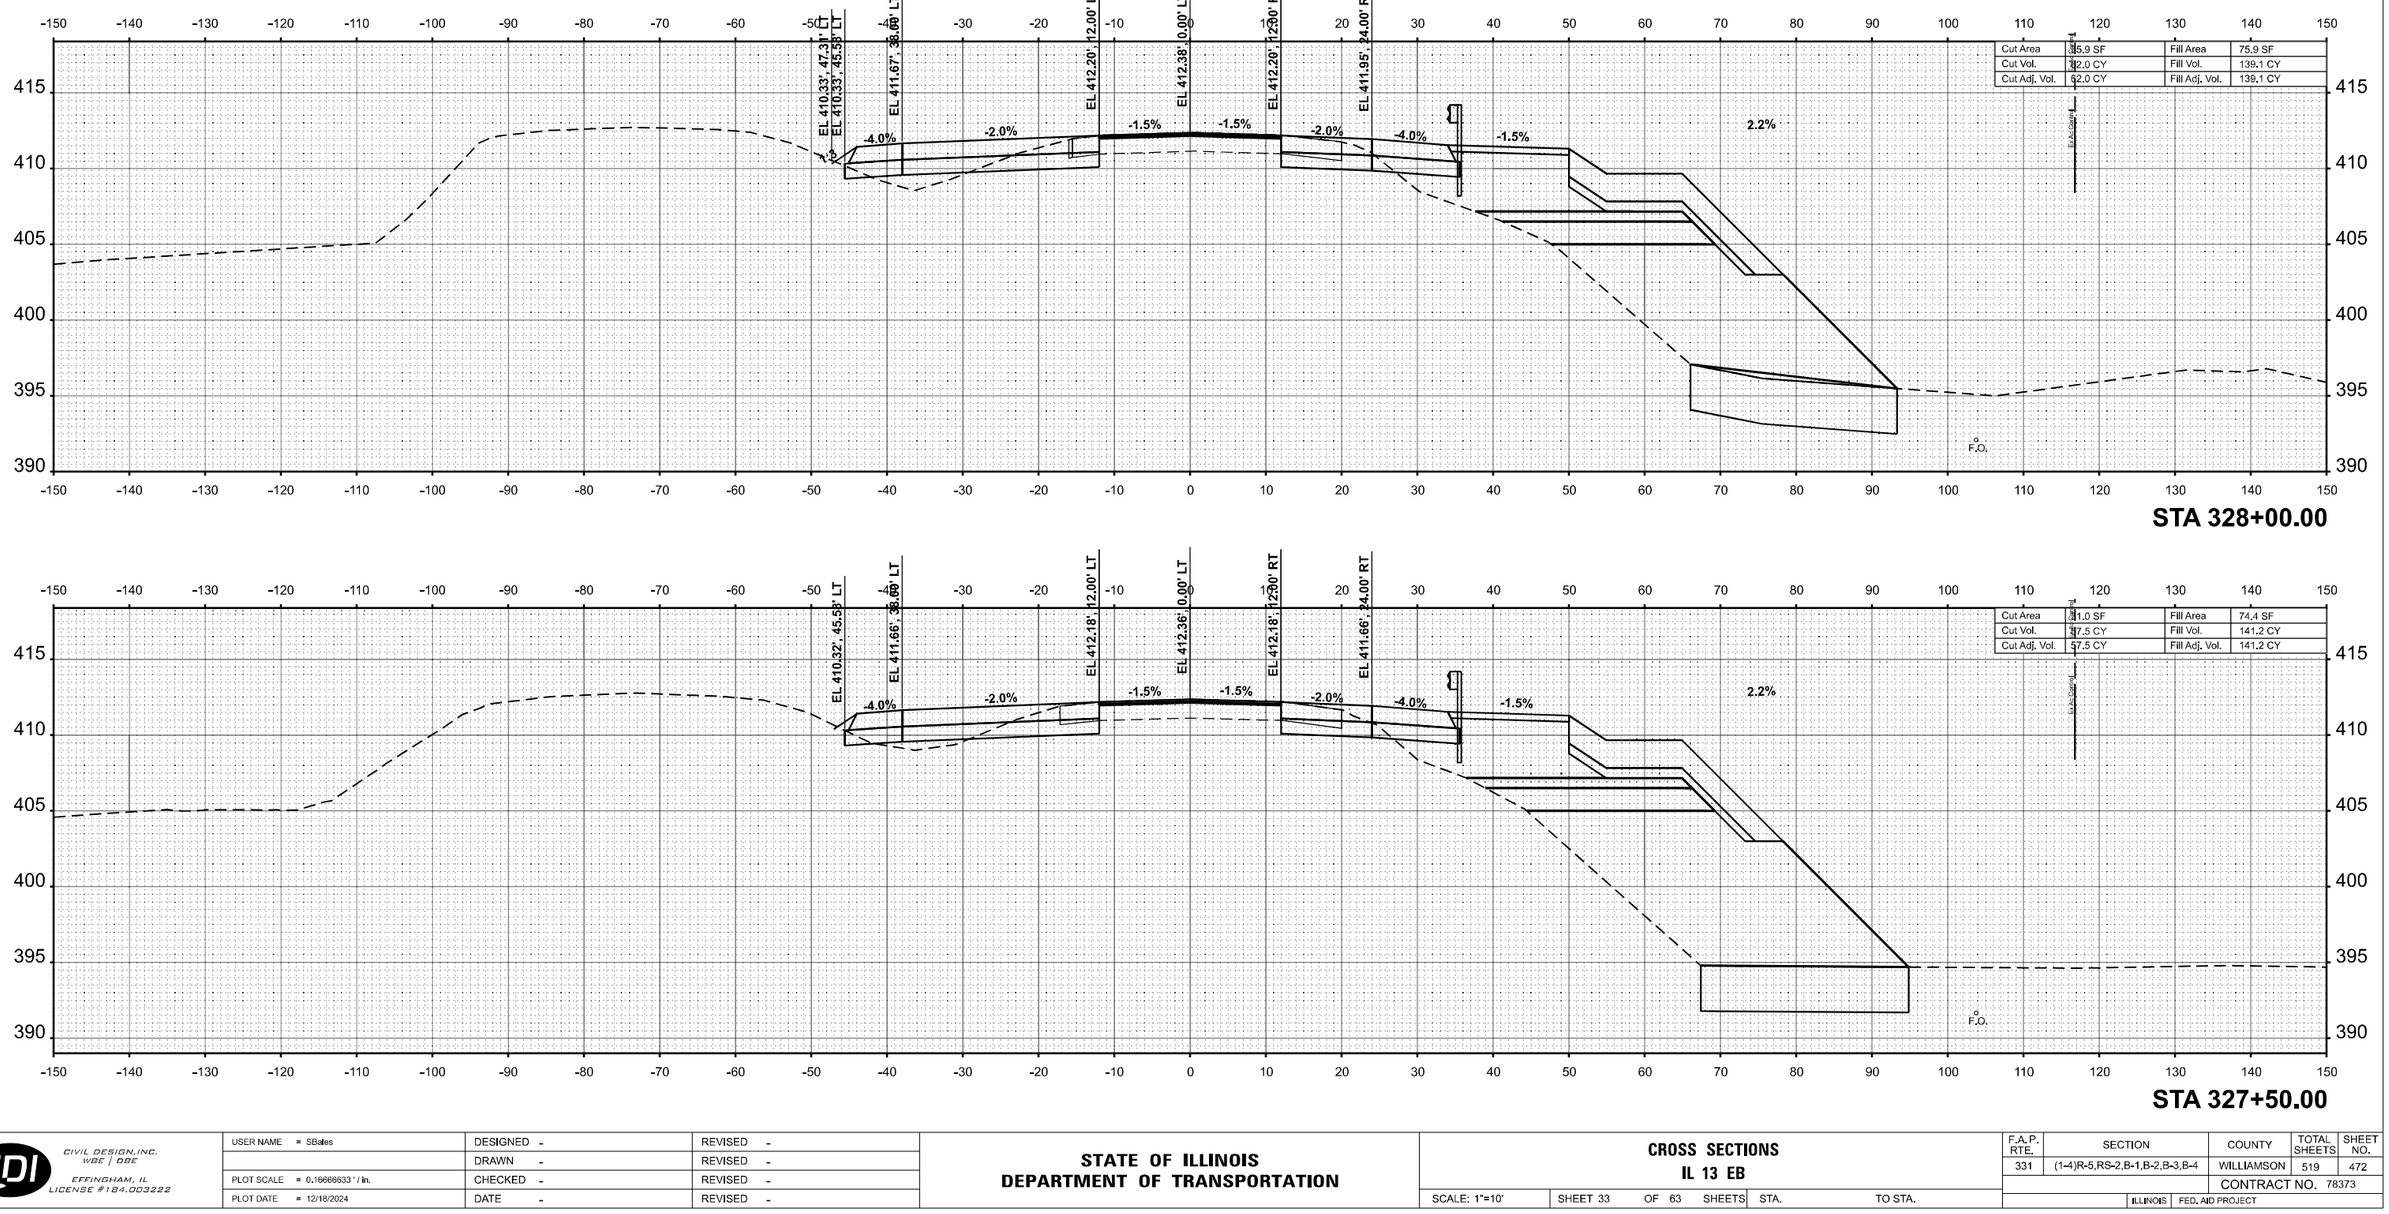

FINAL SURVEY

NO.	NOTE BOOK	PAGES	AREAS CHECKED	BY	DATE

ORIGINAL SURVEY

NO.	NOTE BOOK	PAGES	AREAS CHECKED	BY	DATE

MODEL: 13EB_4 - 327+50.00 RS [Sheet]
FILE NAME: P:\5XXX\50XX\51XX\5000 - IDOT PTB 200-038 D9 IL 13 Crab Orchard Bridges\02e-Trans\CAD\Project Drawings\D9783734-ARD-XSec-Eastbound.dgn

CIVIL DESIGN, INC.
WBE | DBE
EFFINGHAM, IL
LICENSE #184.003222

USER NAME = SBales	DESIGNED -	REVISED -	
	DRAWN -	REVISED -	
PLOT SCALE = 0.16666633 ' / In.	CHECKED -	REVISED -	
PLOT DATE = 12/18/2024	DATE -	REVISED -	

STATE OF ILLINOIS
DEPARTMENT OF TRANSPORTATION

CROSS SECTIONS
IL 13 EB

SCALE: 1"=10' | SHEET 33 OF 63 SHEETS | STA. | TO STA.

F.A.P. RTE.	SECTION	COUNTY	TOTAL SHEETS	SHEET NO.
331	(1-4)R-5,RS-2,B-1,B-2,B-3,B-4	WILLIAMSON	519	472
		CONTRACT NO. 78373		
		ILLINOIS	FED. AID PROJECT	

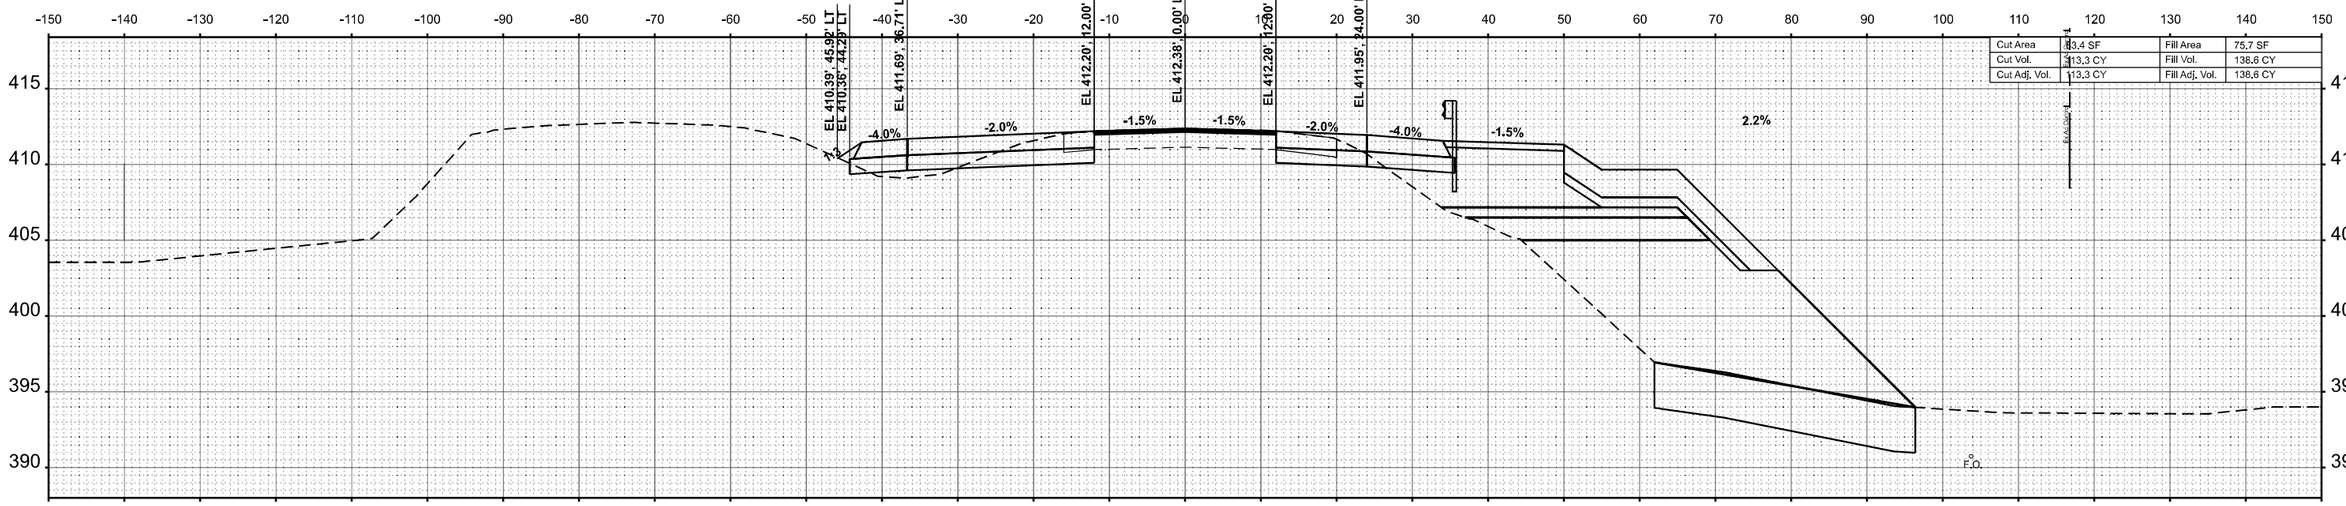

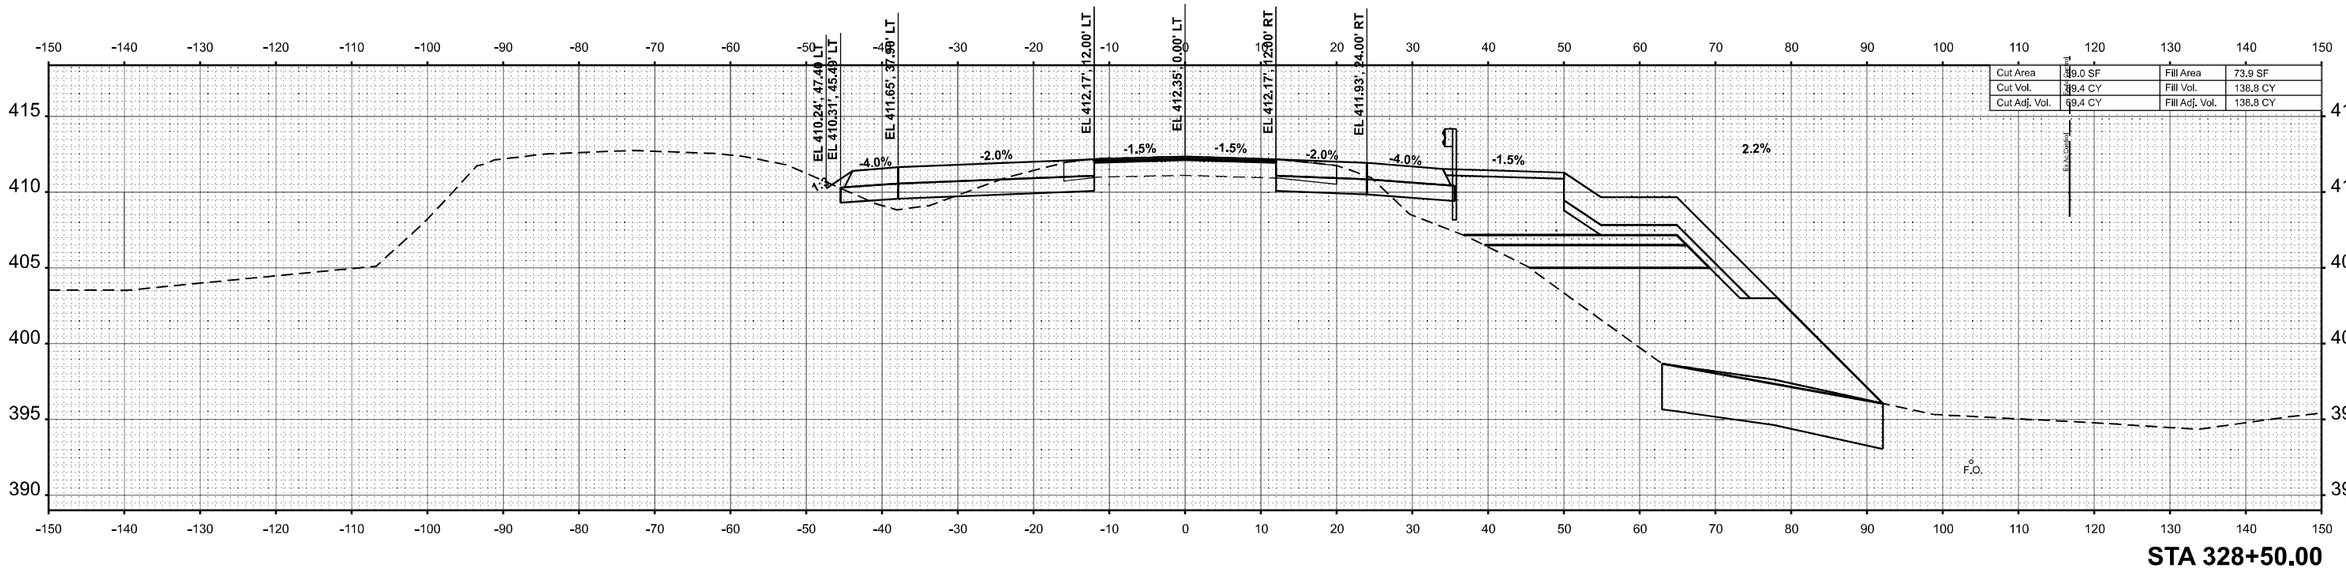

FINAL SURVEY

NO.	NOTE BOOK	SURVEYED	PLOTTED	TEMPLATE	AREAS	AREAS CHECKED	BY	DATE

ORIGINAL SURVEY

NO.	NOTE BOOK	SURVEYED	PLOTTED	TEMPLATE	AREAS	AREAS CHECKED	BY	DATE

MODEL: 13EB_4 - 328+50.00 RS [Sheet]
FILE NAME: P:\5XXX\150\XX45\XX5900 - IDOT PTB 200-038 09 IL 13 Crab Orchard Bridges\02e-Trans\CAD\Project Drawings\D0783734-ARD-XSSe-Eastbound.dgn

CIVIL DESIGN, INC.
WBE | DBE
EFFINGHAM, IL
LICENSE #184.003222

USER NAME = SBales	DESIGNED -	REVISED -	
	DRAWN -	REVISED -	
PLOT SCALE = 0.16666633 ' / In.	CHECKED -	REVISED -	
PLOT DATE = 12/18/2024	DATE -	REVISED -	

STATE OF ILLINOIS
DEPARTMENT OF TRANSPORTATION

CROSS SECTIONS
IL 13 EB

SCALE: 1"=10' | SHEET 34 OF 63 SHEETS | STA. | TO STA.

F.A.P. RTE.	SECTION	COUNTY	TOTAL SHEETS	SHEET NO.
331	(1-4)R-5,RS-2,B-1,B-2,B-3,B-4	WILLIAMSON	519	473
		CONTRACT NO. 78373		
		ILLINOIS	FED. AID PROJECT	

FINAL SURVEY	BY	DATE
NOTE BOOK	SURVEYED	
NO.	PLOTTED	
	TEMPLATE	
	AREAS	
	AREAS CHECKED	

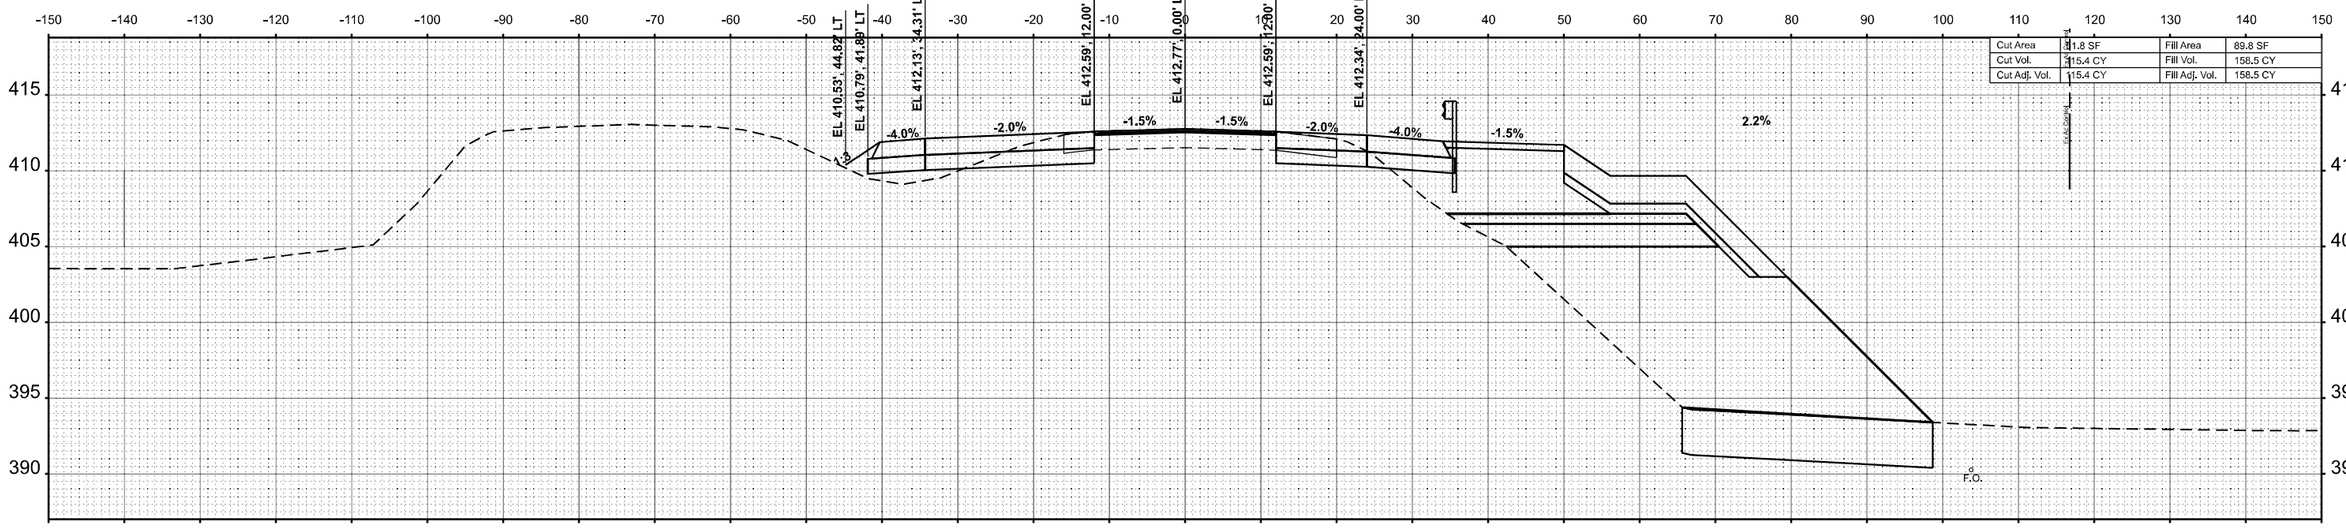

STA 330+00.00

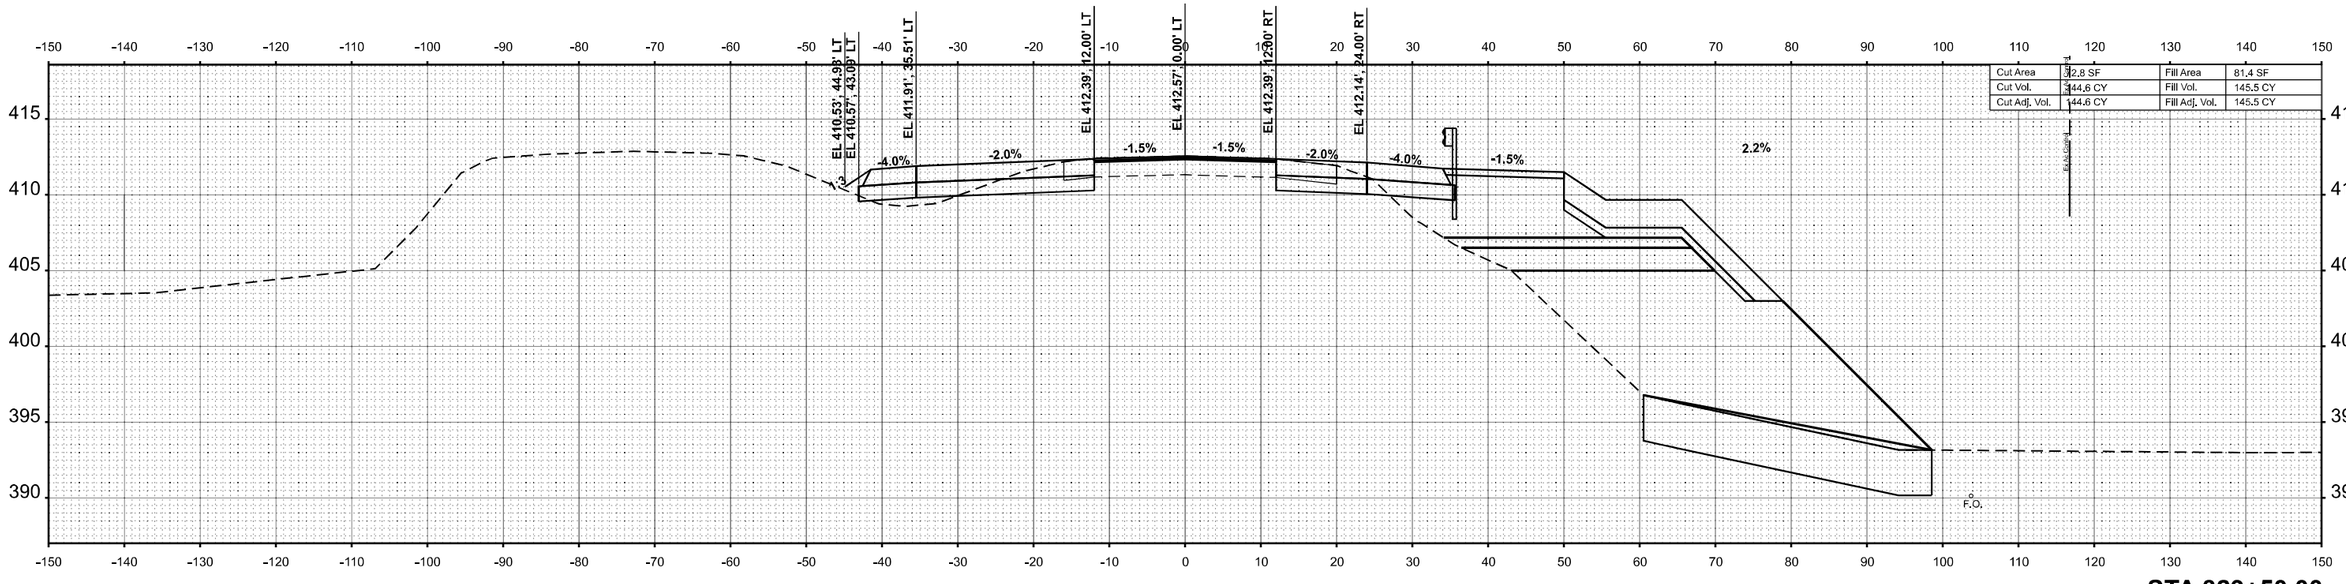

STA 329+50.00

ORIGINAL SURVEY	BY	DATE
NOTE BOOK	SURVEYED	
NO.	PLOTTED	
	TEMPLATE	
	AREAS	
	AREAS CHECKED	

MODEL: 13EB_4 - 329+50.00 R3 [Sheet]
FILE NAME: P:\5XX\5XX\50\XS\1XX\5000 - IDOT PTB 200-038 D2 IL 13 Crab Orchard Bridges\02e-Trans\CAD\Project Drawings\D078373-ORD-XSht-Eastbound.dgn

CIVIL DESIGN, INC.
WBE | DBE
EFFINGHAM, IL
LICENSE #184.003222

USER NAME = SBales	DESIGNED -	REVISED -
	DRAWN -	REVISED -
PLOT SCALE = 0.16666633 ' / In.	CHECKED -	REVISED -
PLOT DATE = 12/18/2024	DATE -	REVISED -

STATE OF ILLINOIS
DEPARTMENT OF TRANSPORTATION

CROSS SECTIONS
IL 13 EB

SCALE: 1"=10' | SHEET 35 OF 63 SHEETS | STA. | TO STA.

F.A.P. RTE.	SECTION	COUNTY	TOTAL SHEETS	SHEET NO.
331	(1-4)R-5,RS-2,B-1,B-2,B-3,B-4	WILLIAMSON	519	474
		CONTRACT NO. 78373		
		ILLINOIS	FED. AID PROJECT	

STA 331+00.00

STA 330+50.00

FINAL SURVEY — NOTE BOOK — NO. — BY — DATE
SURVEYED — PLOTTED — TEMPLATE — AREAS — AREAS CHECKED

ORIGINAL SURVEY — NOTE BOOK — NO. — BY — DATE
SURVEYED — PLOTTED — TEMPLATE — AREAS — AREAS CHECKED

MODEL: 13EB_4 • 330+50.00 R1 [Sheet]
FILE NAME: P:\5XXX\50XX\51YX\5000 - IDOT PTB 200-238 D9 IL 13 Crab Orchard Bridges\26-Trans\CAD\Project Drawings\D978373-CRD-Sht-Eastbound.dgn

CIVIL DESIGN, INC.
WBE | DBE
EFFINGHAM, IL
LICENSE #184.003222

USER NAME = SBales	DESIGNED -	REVISED -	
	DRAWN -	REVISED -	
PLOT SCALE = 0.16666633 ' / In.	CHECKED -	REVISED -	
PLOT DATE = 12/18/2024	DATE -	REVISED -	

STATE OF ILLINOIS
DEPARTMENT OF TRANSPORTATION

CROSS SECTIONS
IL 13 EB

SCALE: 1"=10' | SHEET 36 OF 63 SHEETS | STA. | TO STA.

F.A.P. RTE.	SECTION	COUNTY	TOTAL SHEETS	SHEET NO.
331	(1-4)R-5,RS-2,B-1,B-2,B-3,B-4	WILLIAMSON	519	475
		CONTRACT NO. 78373		
	ILLINOIS	FED. AID PROJECT		

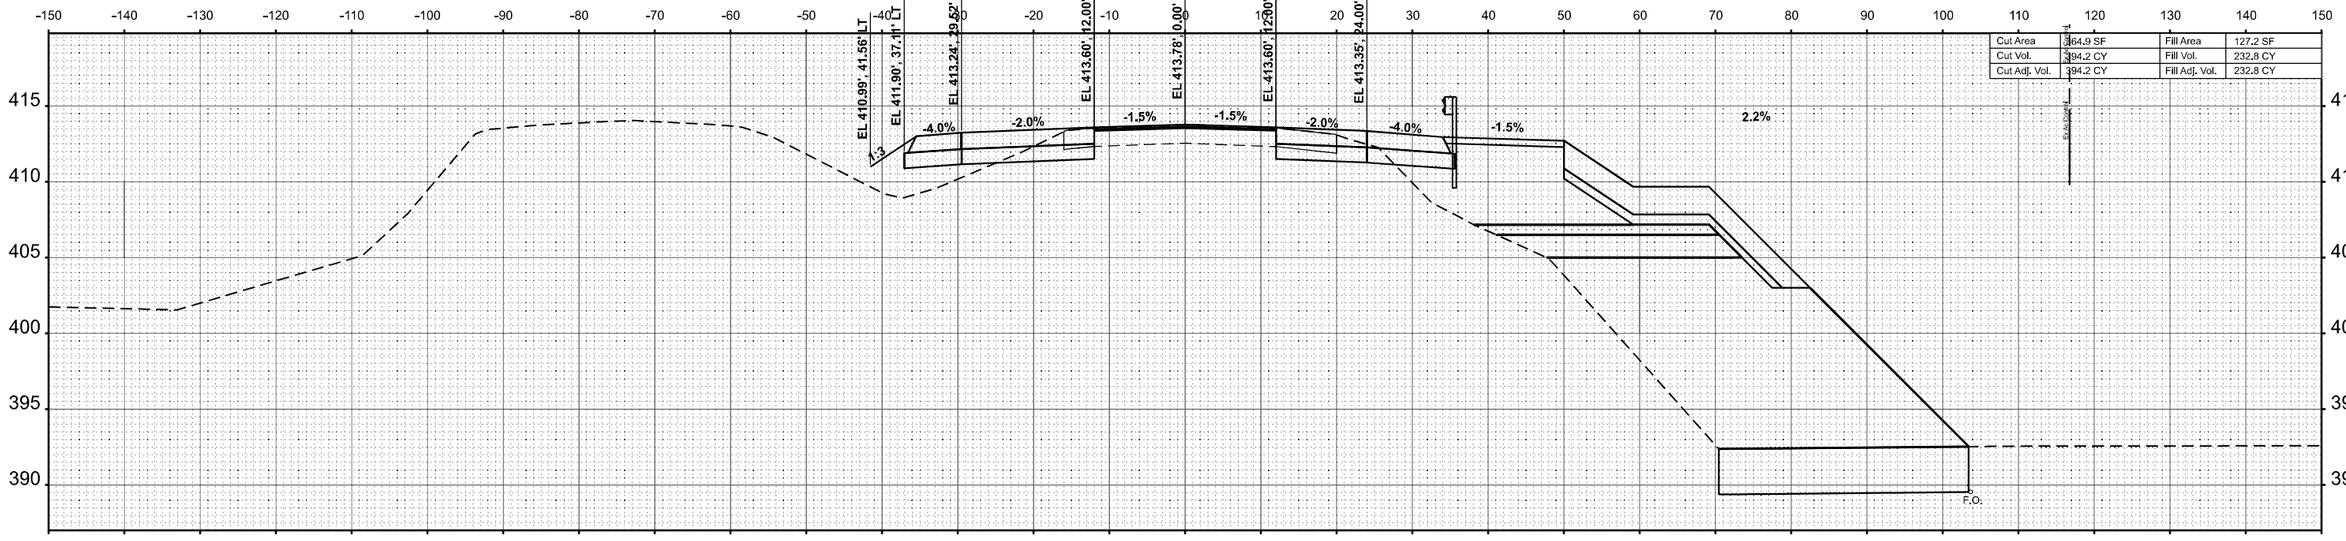

STA 332+00.00

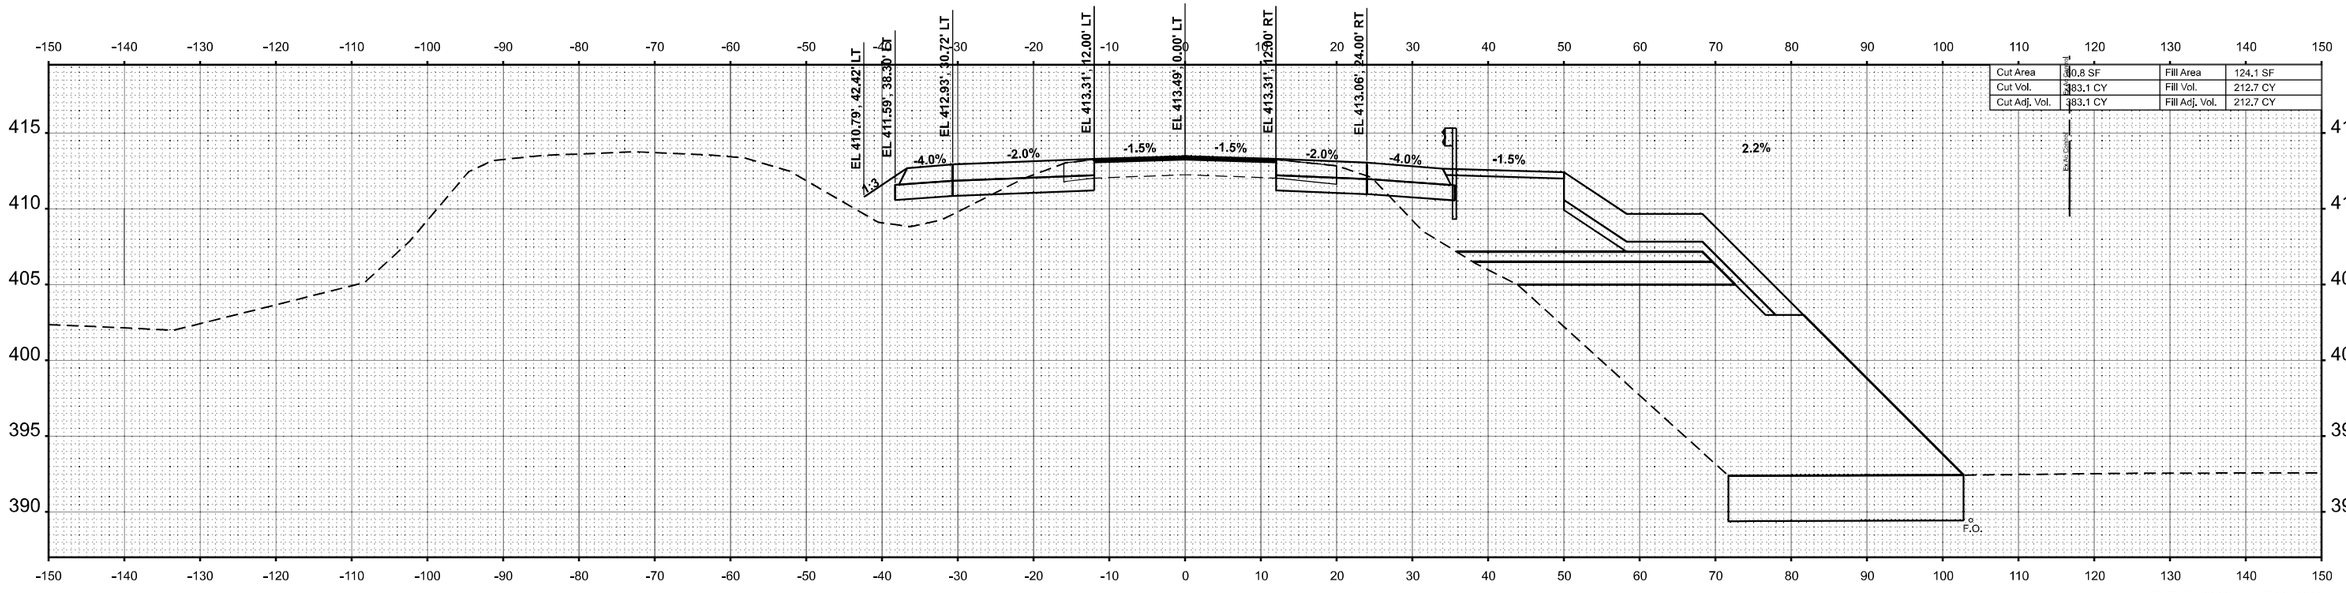

STA 331+50.00

FINAL SURVEY | NOTE BOOK | NO. | BY | DATE
SURVEYED
PLOTTED
TEMPLATE
AREAS
AREAS CHECKED

ORIGINAL SURVEY | NOTE BOOK | NO. | BY | DATE
SURVEYED
PLOTTED
TEMPLATE
AREAS
AREAS CHECKED

MODEL: 13EB_4 - 331+50.00 R3 [Sheet]
FILE NAME: P:\5XX\50XX\50XX-01\XX15000 - IDOT PTB 200+\38 D\IL 13 Crab Orchard Bridges\38-Trans\CAD\Project Drawings\D978373-CRD-XS=Eastbound.dgn

CIVIL DESIGN, INC.
WBE | DBE
EFFINGHAM, IL
LICENSE #184.003222

USER NAME = SBales	DESIGNED -	REVISED -
	DRAWN -	REVISED -
PLOT SCALE = 0.16666633 ' / in.	CHECKED -	REVISED -
PLOT DATE = 12/18/2024	DATE -	REVISED -

STATE OF ILLINOIS
DEPARTMENT OF TRANSPORTATION

CROSS SECTIONS
IL 13 EB

SCALE: 1"=10' | SHEET 37 OF 63 SHEETS | STA. | TO STA.

F.A.P. RTE.	SECTION	COUNTY	TOTAL SHEETS	SHEET NO.
331	(1-4)R-5,RS-2,B-1,B-2,B-3,B-4	WILLIAMSON	519	476
		CONTRACT NO. 78373		
	ILLINOIS	FED. AID PROJECT		

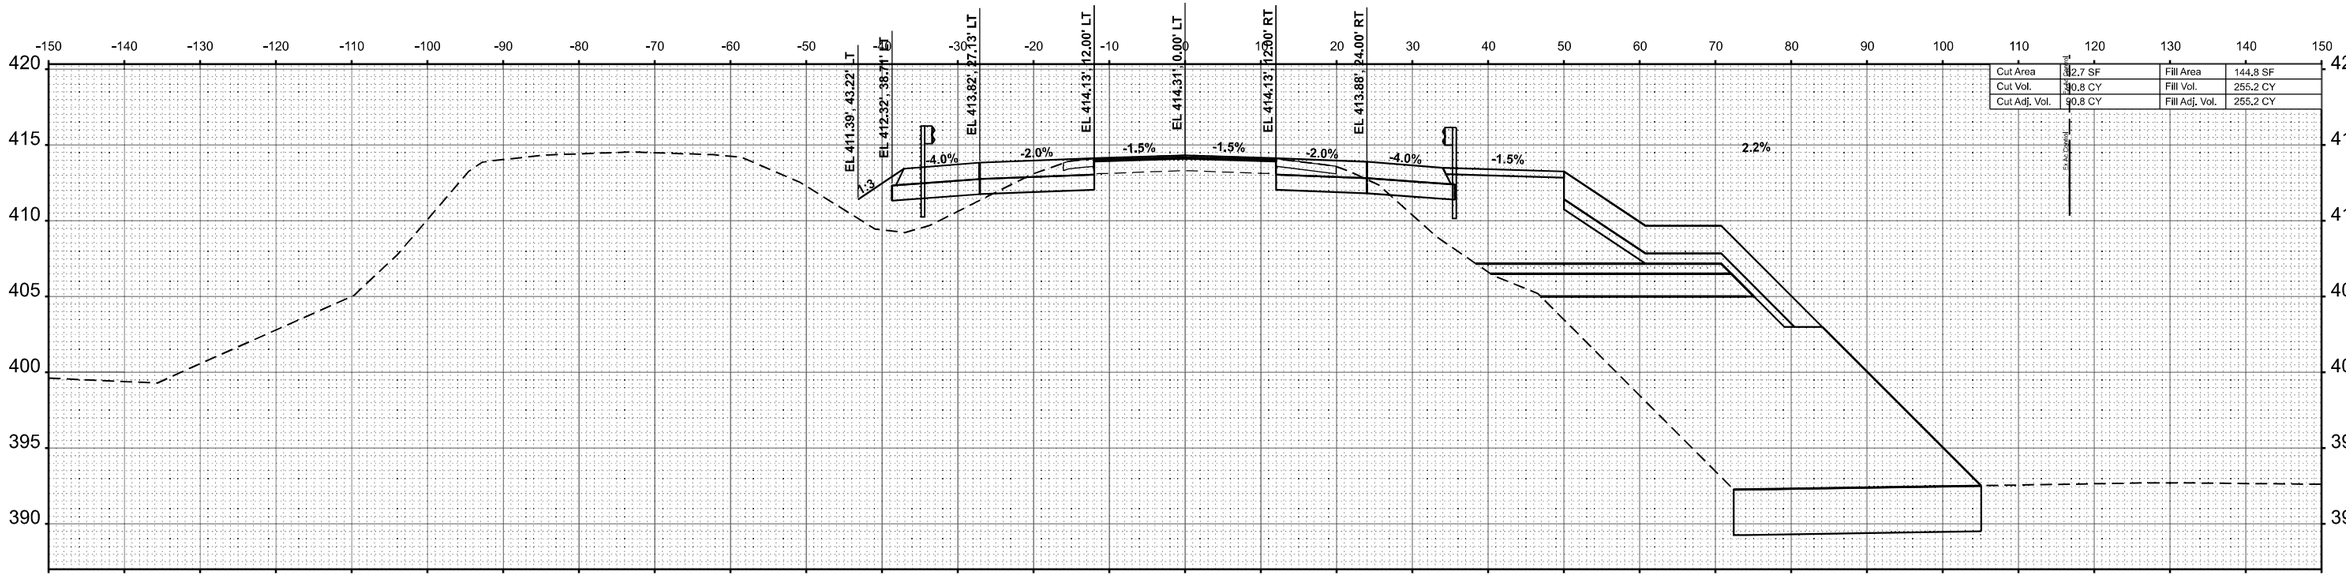

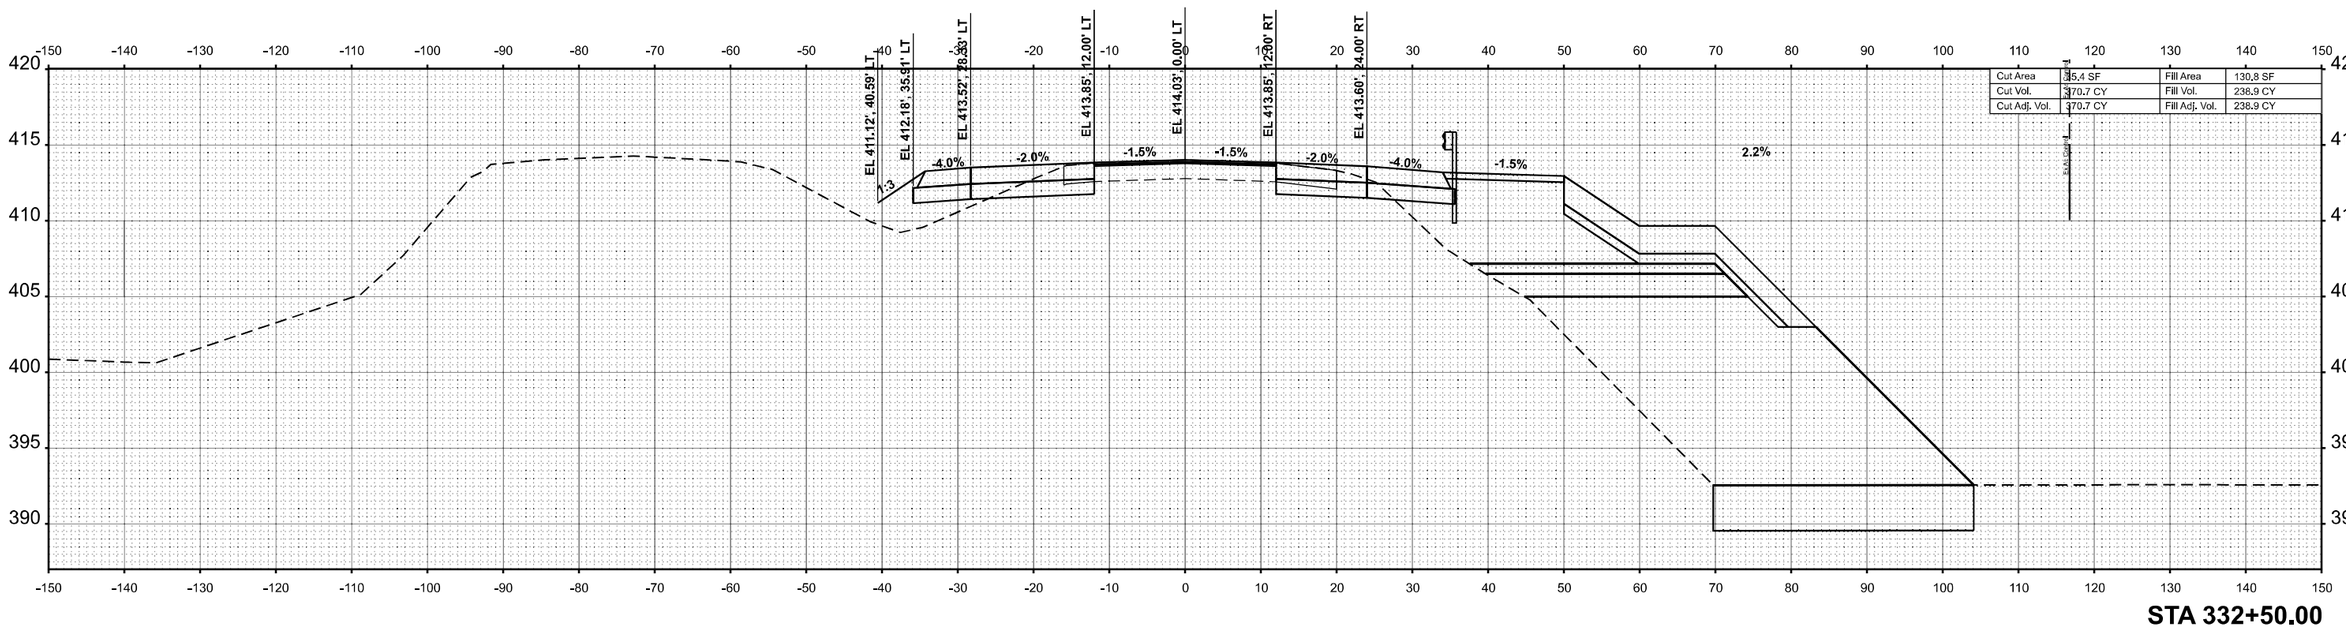

FINAL SURVEY	NOTE BOOK	NO.
SURVEYED	PLOTTED	TEMPLATE
AREAS	AREAS CHECKED	

BY	DATE

ORIGINAL SURVEY	NOTE BOOK	NO.
SURVEYED	PLOTTED	TEMPLATE
AREAS	AREAS CHECKED	

BY	DATE

MODEL: 13EB_4 • 332+50.00 R1 [Sheet]
FILE NAME: P:\5XX\X50\XX45\XX45000 - IDOT PTB 200-038 D9 IL 13 Crab Orchard B4\dgn\328-Trans\CAD\Project Drawings\D9778373-2REX-XSec-Eastbound.dgn

CIVIL DESIGN, INC.
WBE | DBE
EFFINGHAM, IL
LICENSE #184.003222

USER NAME = SBales	DESIGNED -	REVISED -	
	DRAWN -	REVISED -	
PLOT SCALE = 0.16666633 ' / in.	CHECKED -	REVISED -	
PLOT DATE = 12/18/2024	DATE -	REVISED -	

STATE OF ILLINOIS
DEPARTMENT OF TRANSPORTATION

CROSS SECTIONS
IL 13 EB

SCALE: 1"=10' | SHEET 38 OF 63 SHEETS | STA. | TO STA.

F.A.P. RTE.	SECTION	COUNTY	TOTAL SHEETS	SHEET NO.
331	(1-4)R-5,RS-2,B-1,B-2,B-3,B-4	WILLIAMSON	519	477
		CONTRACT NO. 78373		
	ILLINOIS	FED. AID PROJECT		

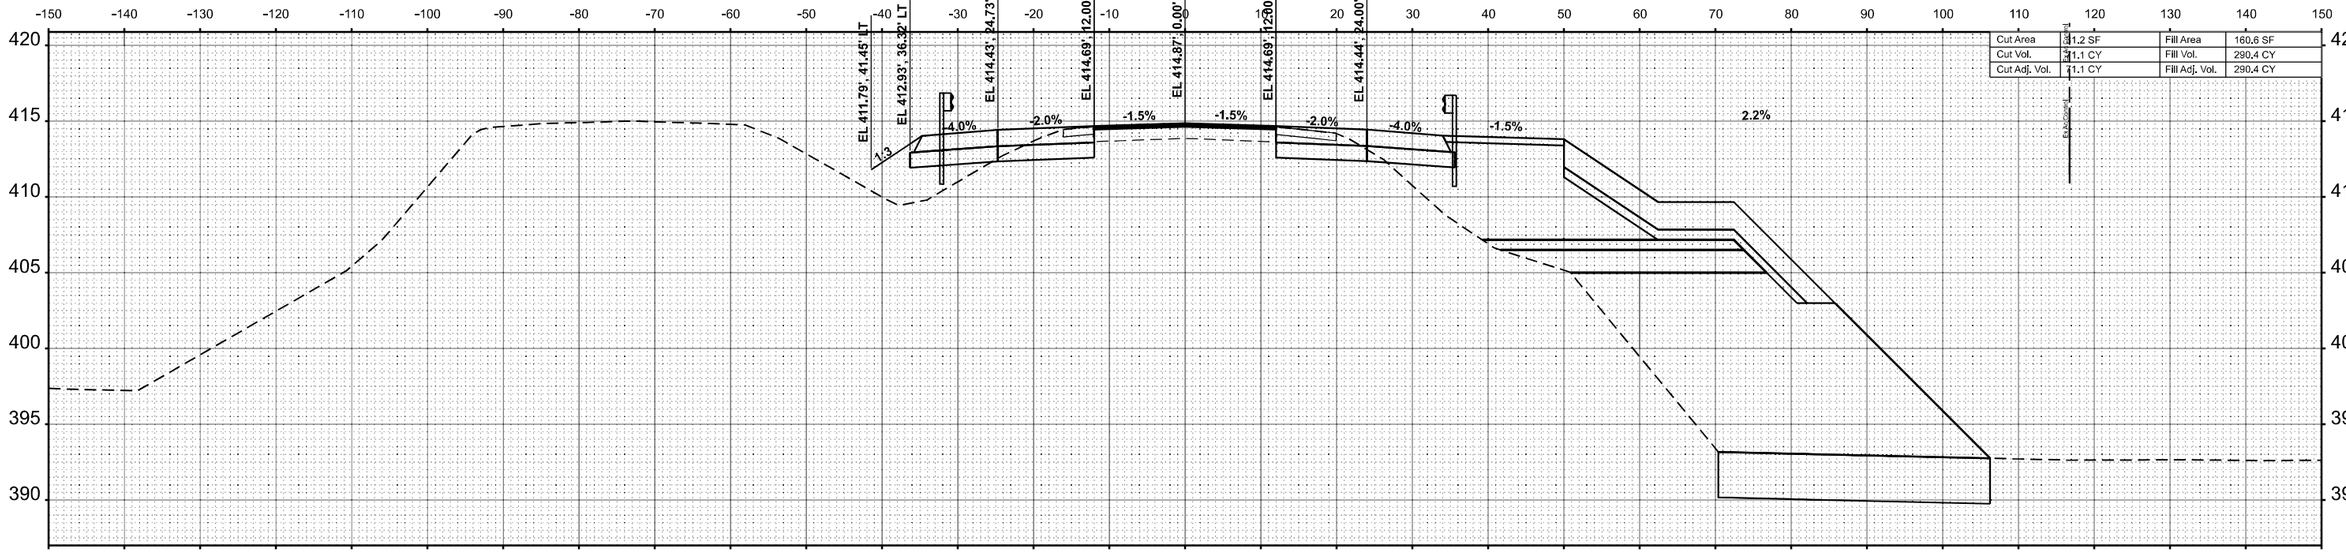

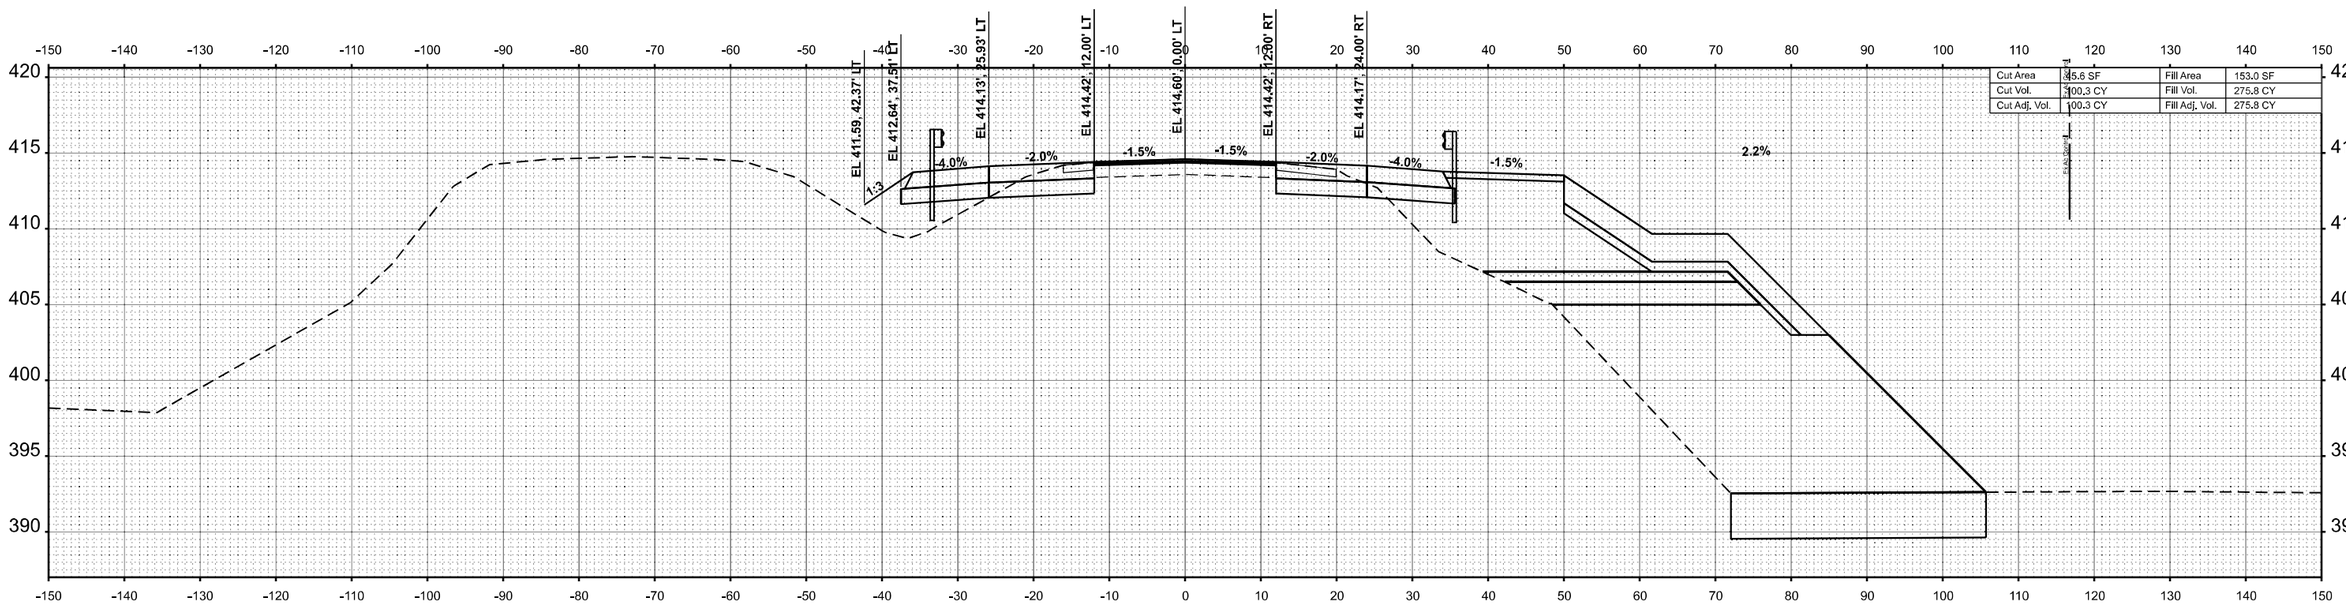

FINAL SURVEY	NOTE BOOK	NO.
SURVEYED		
PLOTTED		
TEMPLATE		
AREAS		
AREAS CHECKED		

BY	DATE

ORIGINAL SURVEY	NOTE BOOK	NO.
SURVEYED		
PLOTTED		
TEMPLATE		
AREAS		
AREAS CHECKED		

BY	DATE

MODEL: 13EB_4 - 333+50.00 R3 [Sheet]
FILE NAME: P:\5XX\560\X-5\1XX\5000 - IDOT PTB 200+\38 D9 IL 13 Cmb Orchard Bridges\28-Trans\CAD-Project Drawings\D978373-ORD-XSec-Eastbound.dgn

CIVIL DESIGN, INC.
WBE | DBE
EFFINGHAM, IL
LICENSE #184.003222

USER NAME = SBales	DESIGNED -	REVISED -	**STATE OF ILLINOIS**	**CROSS SECTIONS**	
	DRAWN -	REVISED -	**DEPARTMENT OF TRANSPORTATION**	**IL 13 EB**	
PLOT SCALE = 0.16666633 ' / In.	CHECKED -	REVISED -			
PLOT DATE = 12/18/2024	DATE -	REVISED -		SCALE: 1"=10' SHEET 39 OF 63 SHEETS STA. TO STA.	

F.A.P. RTE.	SECTION	COUNTY	TOTAL SHEETS	SHEET NO.
331	(1-4)R-5,RS-2,B-1,B-2,B-3,B-4	WILLIAMSON	519	478
		CONTRACT NO. 78373		
	ILLINOIS	FED. AID PROJECT		

Cut Area	0,0 SF	Fill Area	0,0 SF
Cut Vol.	109,9 CY	Fill Vol.	158,9 CY
Cut Adj. Vol.	109,9 CY	Fill Adj. Vol.	158,9 CY

F.O.

STA 335+00.00

Cut Area	118,7 SF	Fill Area	171,6 SF
Cut Vol.	138,8 CY	Fill Vol.	307,5 CY
Cut Adj. Vol.	138,8 CY	Fill Adj. Vol.	307,5 CY

EL 411.99', 40.26' LT
EL 413.13', 35.12' LT
EL 414.63', 23.54' LT
EL 414.87', 12.00' LT
EL 415.05', 0.00' LT
EL 414.87', 12.00' RT
EL 414.62', 24.00' RT
1:3
-4.0%
-2.0%
-1.5%
-1.5%
-2.0%
-4.0%
-1.5%
2.2%
PAVEMENT

STA 334+50.00

USER NAME = SBales	DESIGNED -	REVISED -	
	DRAWN -	REVISED -	
PLOT SCALE = 0.16666633 ' / In.	CHECKED -	REVISED -	
PLOT DATE = 12/18/2024	DATE -	REVISED -	

CIVIL DESIGN, INC.
WBE | DBE
EFFINGHAM, IL
LICENSE #184.003222

STATE OF ILLINOIS
DEPARTMENT OF TRANSPORTATION

CROSS SECTIONS
IL 13 EB

SCALE: 1"=10' | SHEET 40 OF 63 SHEETS | STA. | TO STA.

F.A.P. RTE.	SECTION	COUNTY	TOTAL SHEETS	SHEET NO.
331	(1-4)R-5,RS-2,B-1,B-2,B-3,B-4	WILLIAMSON	519	479
		CONTRACT NO. 78373		
	ILLINOIS	FED. AID PROJECT		

FINAL SURVEY | NOTE BOOK | NO. | SURVEYED | PLOTTED | TEMPLATE | AREAS | AREAS CHECKED | BY | DATE

ORIGINAL SURVEY | NOTE BOOK | NO. | SURVEYED | PLOTTED | TEMPLATE | AREAS | AREAS CHECKED | BY | DATE

MODEL: 13EB_4 - 334+50.00 R3 [Sheet]
FILE NAME: P:\5XX\X60\X-51\XX\5000 - IDOT PTB 200+038 D9 IL 13 Cmb Orchard Bridges\26-Trans\CAD\Project Drawings\D978373-ORD-XSec-Eastbound.dgn

FINAL SURVEY	BY	DATE
NOTE BOOK	SURVEYED	
NO.	PLOTTED	
	TEMPLATE	
	AREAS	
	AREAS CHECKED	

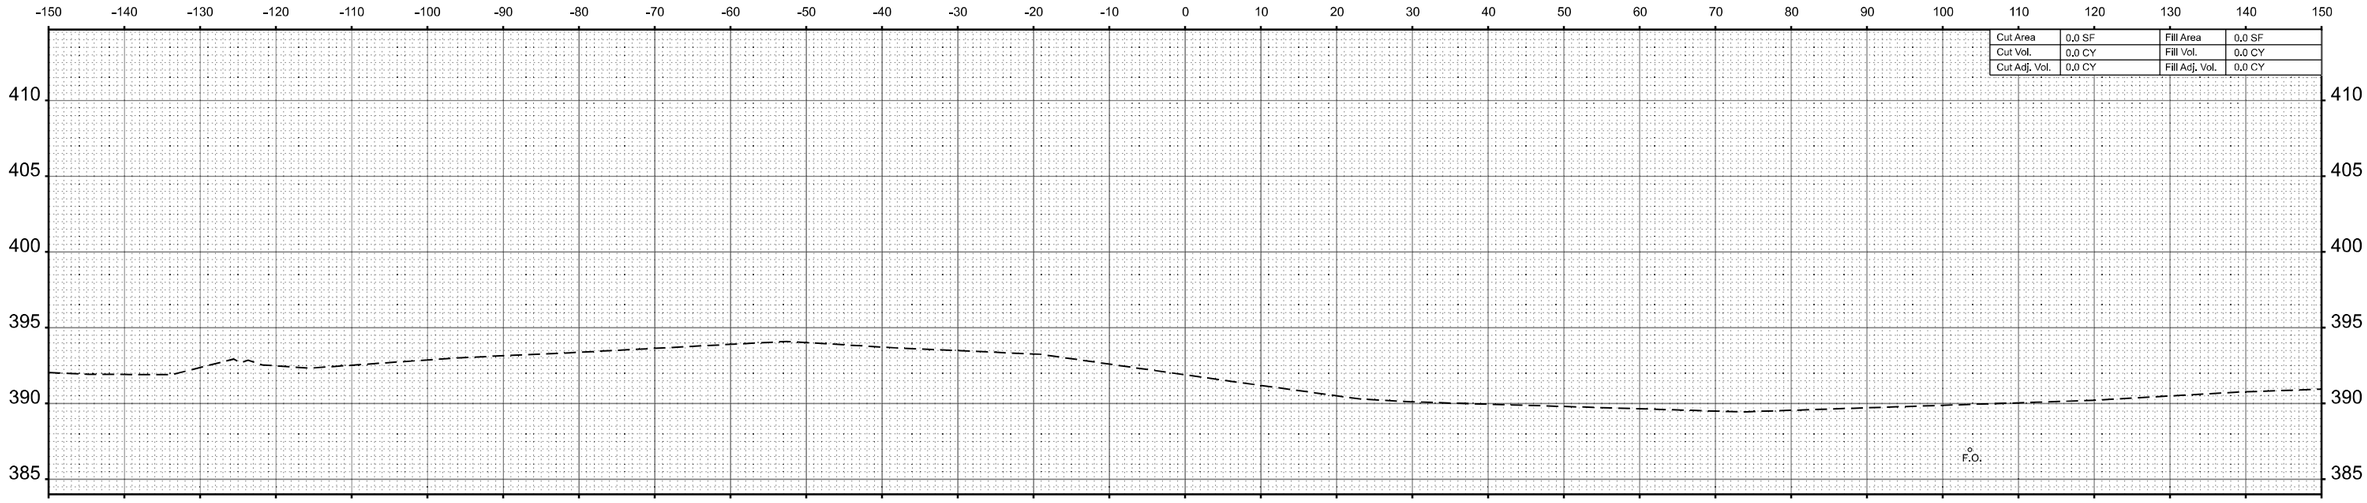

STA 336+00.00

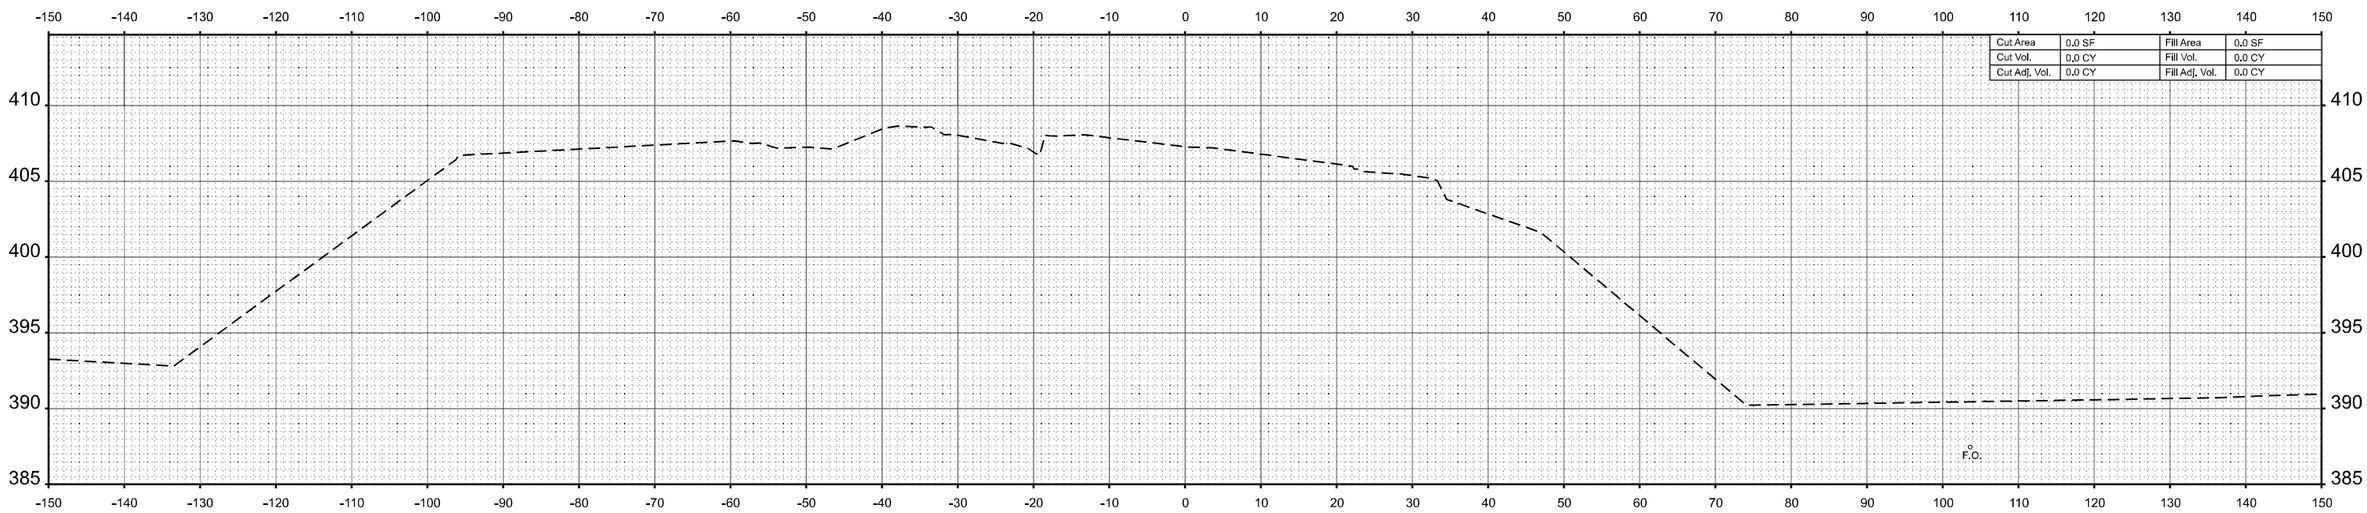

STA 335+50.00

ORIGINAL SURVEY	BY	DATE
NOTE BOOK	SURVEYED	
NO.	PLOTTED	
	TEMPLATE	
	AREAS	
	AREAS CHECKED	

MODEL: 13EB_4 = 335+50.00 R3 [Sheet]
FILE NAME: P:\5XXX\50XX\5150XX\5150XX\Project Drawings\D9783730RD-XSec-Eastbound.dgn

CIVIL DESIGN, INC.
WBE | DBE
EFFINGHAM, IL
LICENSE #184.003222

USER NAME = SBales	DESIGNED -	REVISED -
	DRAWN -	REVISED -
PLOT SCALE = 0.16666633 ' / In.	CHECKED -	REVISED -
PLOT DATE = 12/18/2024	DATE -	REVISED -

STATE OF ILLINOIS
DEPARTMENT OF TRANSPORTATION

CROSS SECTIONS
IL 13 EB

SCALE: 1"=10' | SHEET 41 OF 63 SHEETS | STA. | TO STA.

F.A.P. RTE.	SECTION	COUNTY	TOTAL SHEETS	SHEET NO.
331	(1-4)R-5,RS-2,B-1,B-2,B-3,B-4	WILLIAMSON	519	480
		CONTRACT NO. 78373		
		ILLINOIS	FED. AID PROJECT	

Cut Area	0.0 SF	Fill Area	0.0 SF
Cut Vol.	0.0 CY	Fill Vol.	0.0 CY
Cut Adj. Vol.	0.0 CY	Fill Adj. Vol.	0.0 CY

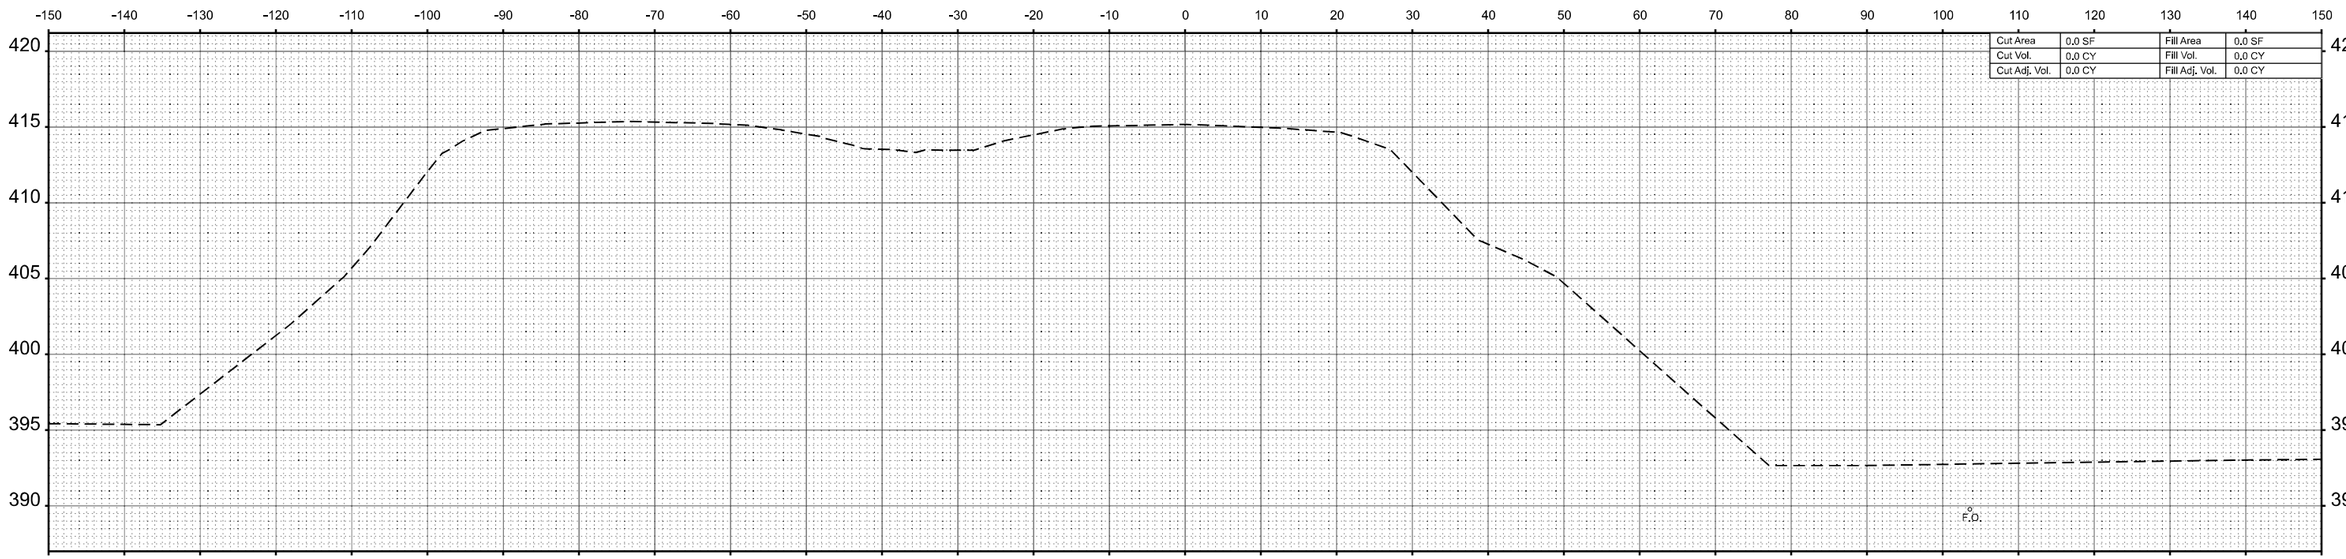

STA 337+00.00

Cut Area	0.0 SF	Fill Area	0.0 SF
Cut Vol.	0.0 CY	Fill Vol.	0.0 CY
Cut Adj. Vol.	0.0 CY	Fill Adj. Vol.	0.0 CY

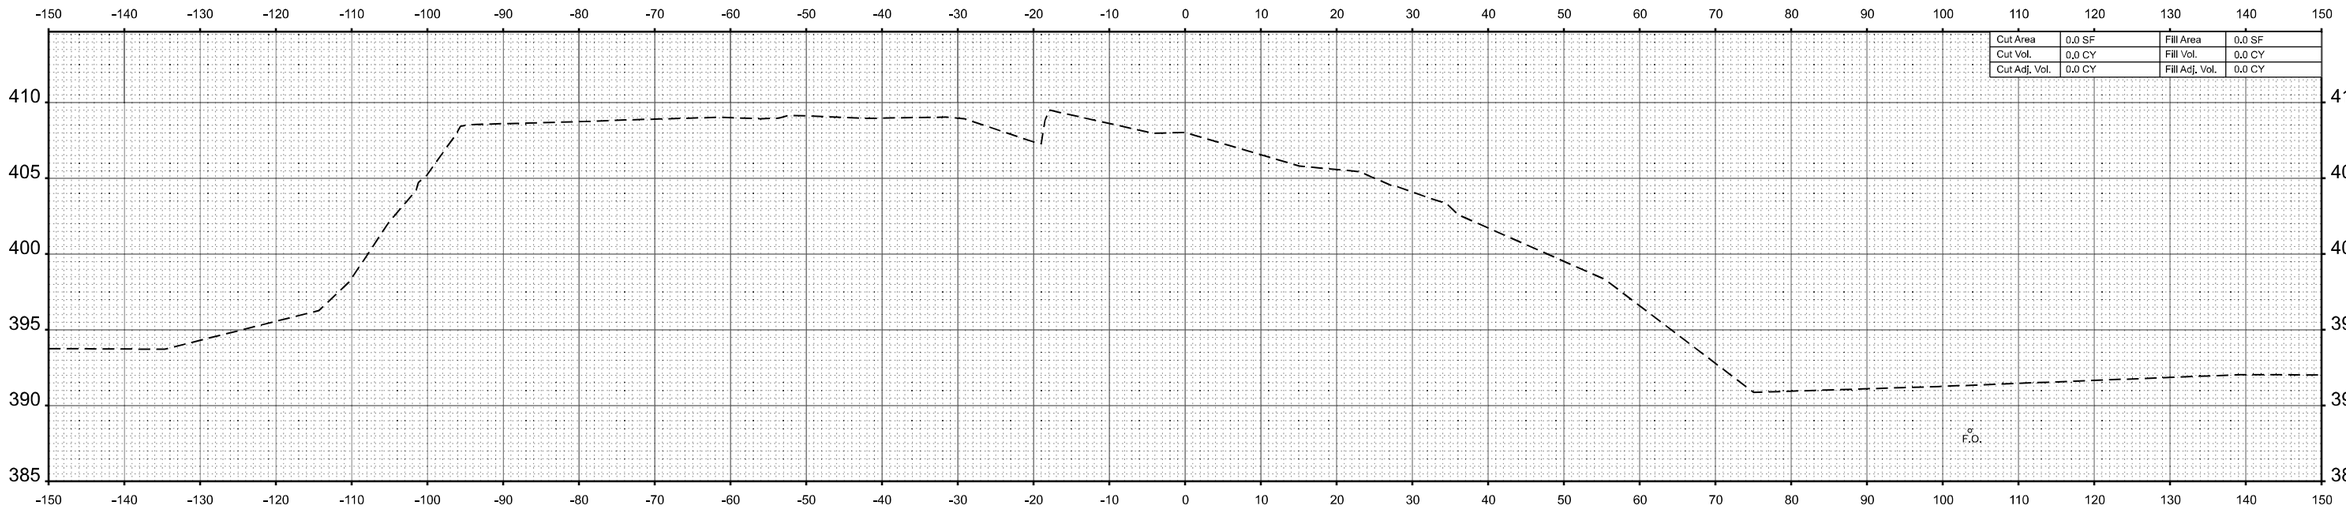

STA 336+50.00

FINAL SURVEY | NOTE BOOK | NO. | SURVEYED | PLOTTED | TEMPLATE | AREAS | AREAS CHECKED | BY | DATE

ORIGINAL SURVEY | NOTE BOOK | NO. | SURVEYED | PLOTTED | TEMPLATE | AREAS | AREAS CHECKED | BY | DATE

MODEL: 13EB_4 • 336+50.00 R3 [Sheet]
FILE NAME: P:\5XXX\50XX\5150XX\5150000 - IDOT PTB 200•038 D9 IL 13 Crab Orchard Bridges\02B-Trans\CAD\Project Drawings\D9T8373•CVRD•XS•c-Eastbound.dgn

CIVIL DESIGN, INC.
WBE | DBE
EFFINGHAM, IL
LICENSE # 184.003222

USER NAME = SBales	DESIGNED -	REVISED -
	DRAWN -	REVISED -
PLOT SCALE = 0.16666633 ' / In.	CHECKED -	REVISED -
PLOT DATE = 12/18/2024	DATE -	REVISED -

STATE OF ILLINOIS
DEPARTMENT OF TRANSPORTATION

CROSS SECTIONS
IL 13 EB

SCALE: 1"=10' | SHEET 42 OF 63 SHEETS | STA. | TO STA.

F.A.P. RTE.	SECTION	COUNTY	TOTAL SHEETS	SHEET NO.
331	(1-4)R-5,RS-2,B-1,B-2,B-3,B-4	WILLIAMSON	519	481
		CONTRACT NO. 78373		
		ILLINOIS	FED. AID PROJECT	

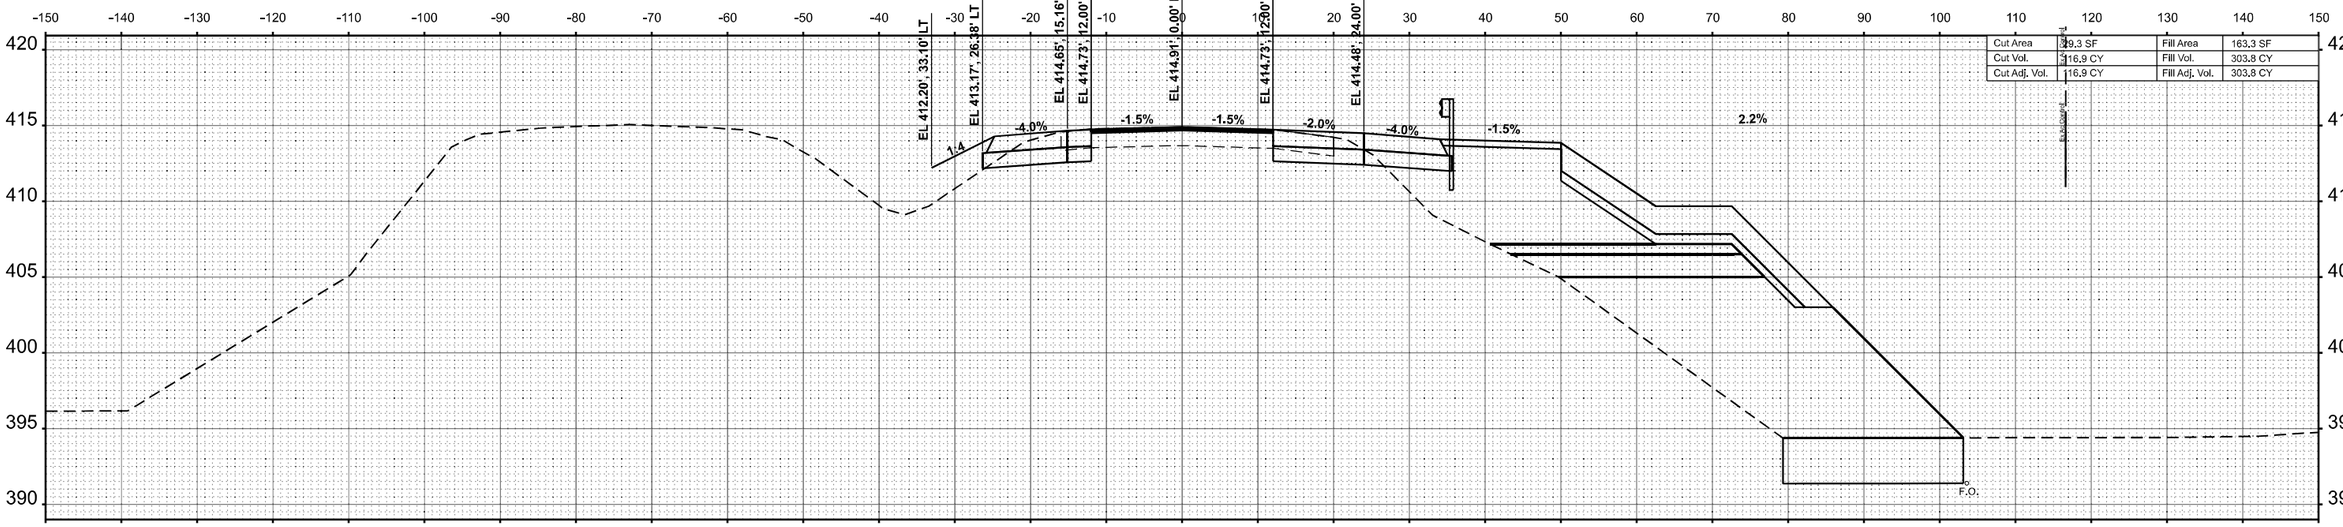

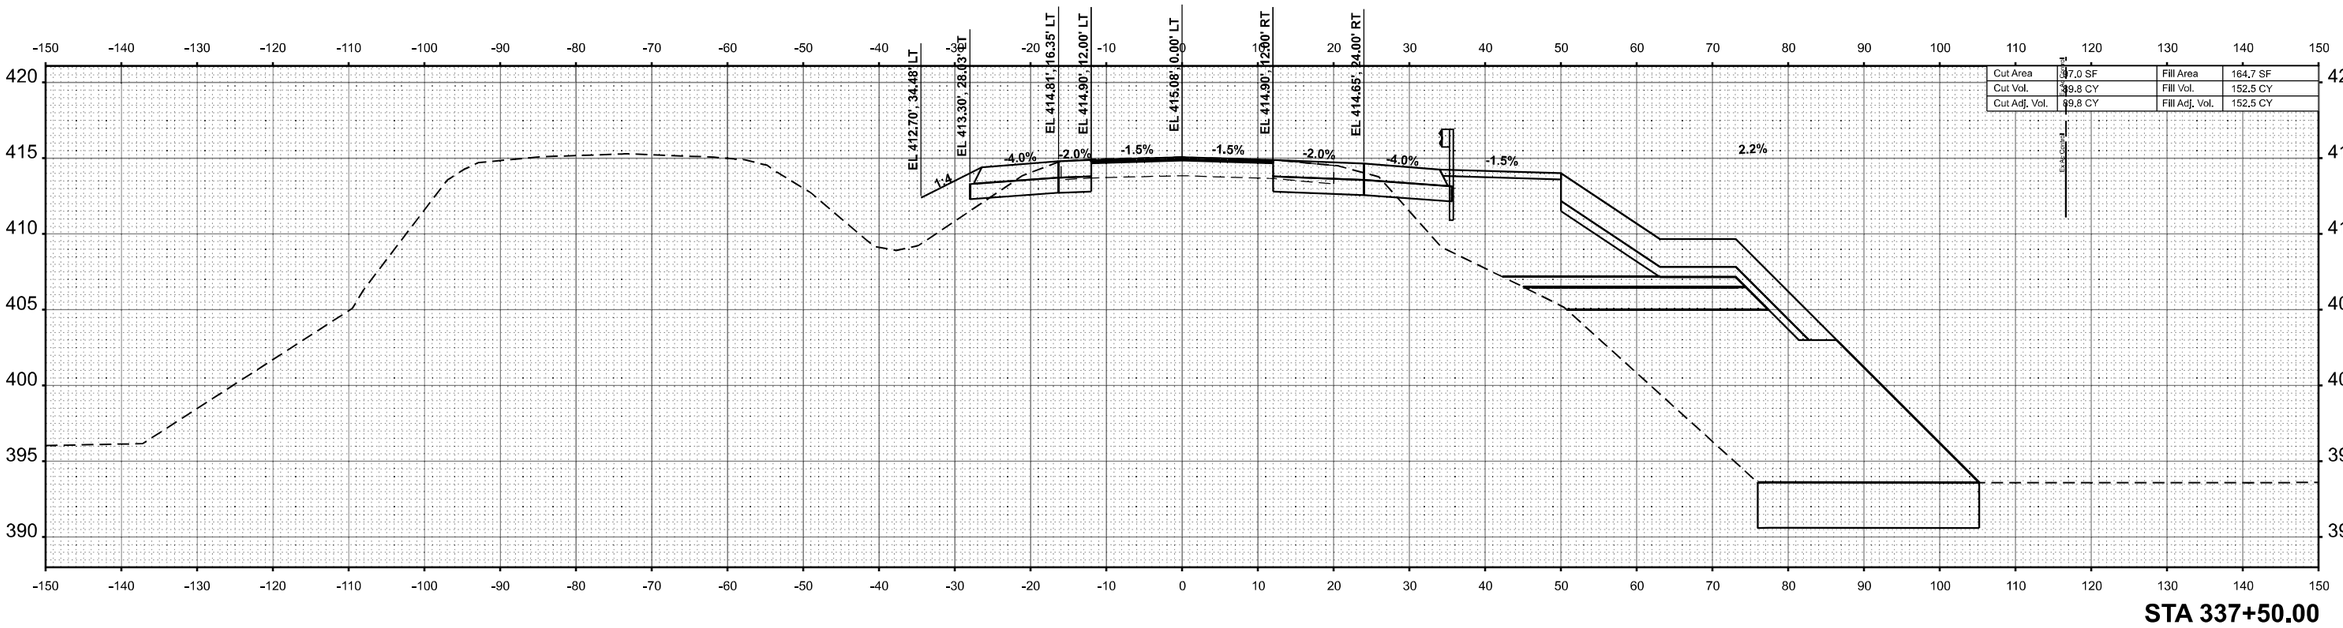

FINAL SURVEY | NOTE BOOK | NO. | SURVEYED | PLOTTED | TEMPLATE | AREAS | AREAS CHECKED | BY | DATE

ORIGINAL SURVEY | NOTE BOOK | NO. | SURVEYED | PLOTTED | TEMPLATE | AREAS | AREAS CHECKED | BY | DATE

MODEL: 13EB_4 - 337+50.00 R3 [Sheet]
FILE NAME: P:\5XXX\50\XX45\XX15000 - IDOT PTB 200-238 D9 IL 13 Crab Orchard Bridges\25-Trans\CAD\Project D:\drawings\D78373-CRD-XSec-Eastbound.dgn

CIVIL DESIGN, INC.
WBE / DBE
EFFINGHAM, IL
LICENSE #184.003222

USER NAME = SBales	DESIGNED -	REVISED -	
	DRAWN -	REVISED -	
PLOT SCALE = 0.16666633 ' / In.	CHECKED -	REVISED -	
PLOT DATE = 12/18/2024	DATE -	REVISED -	

STATE OF ILLINOIS
DEPARTMENT OF TRANSPORTATION

CROSS SECTIONS
IL 13 EB

SCALE: 1"=10' | SHEET 43 OF 63 SHEETS | STA. | TO STA.

F.A.P. RTE.	SECTION	COUNTY	TOTAL SHEETS	SHEET NO.
331	(1-4)R-5,RS-2,B-1,B-2,B-3,B-4	WILLIAMSON	519	482
		CONTRACT NO. 78373		
		ILLINOIS	FED. AID PROJECT	

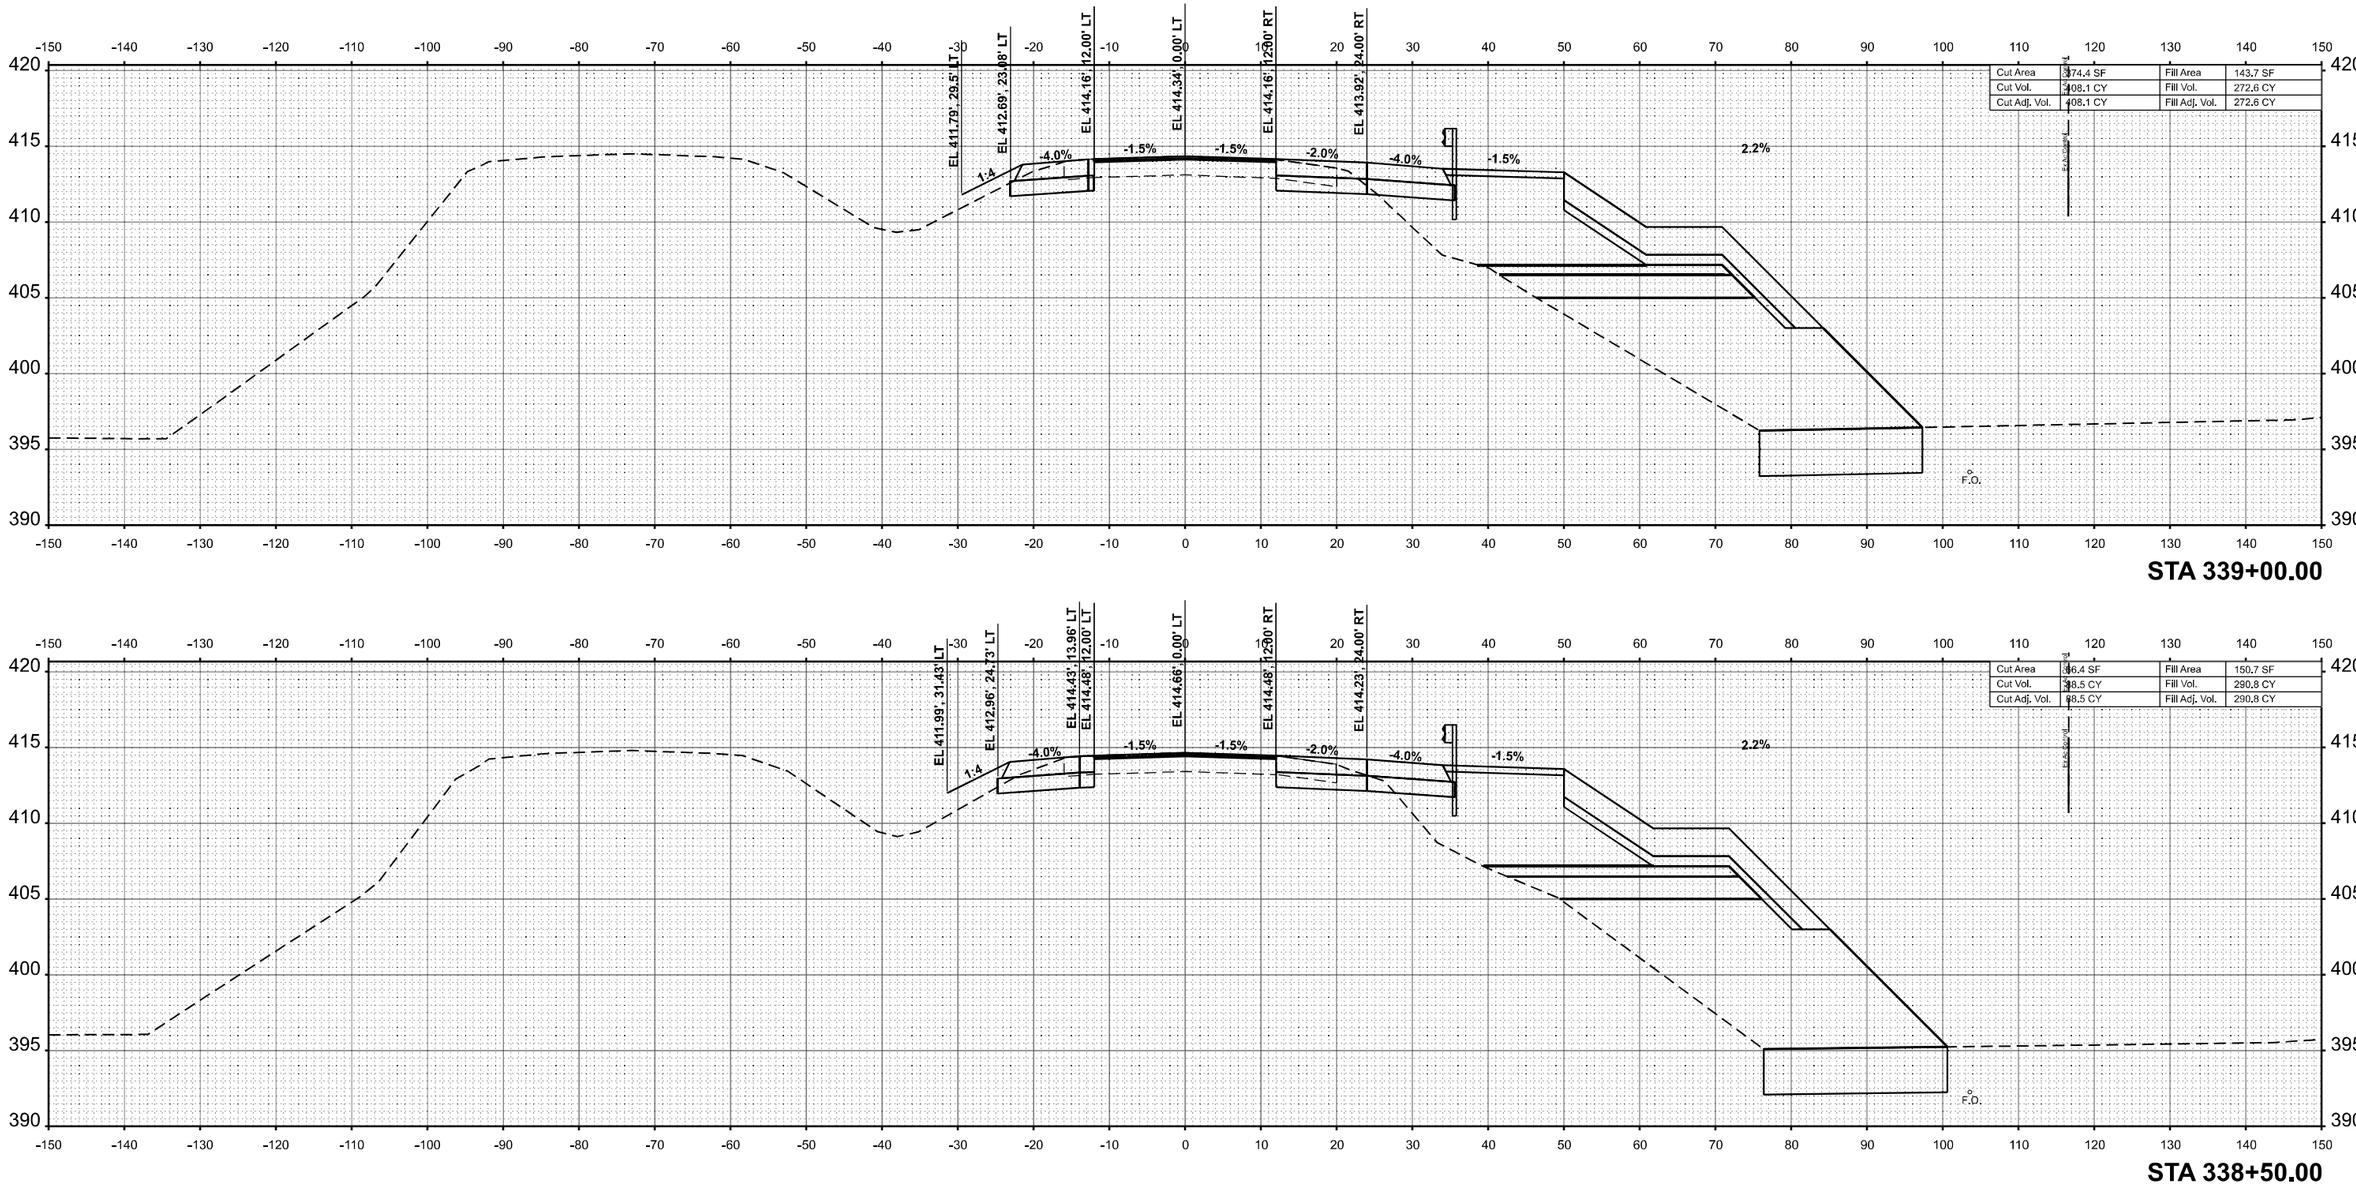

STA 339+00.00

STA 338+50.00

CIVIL DESIGN, INC. WBE / DBE EFFINGHAM, IL LICENSE # 184.003222	USER NAME = SBales	DESIGNED -	REVISED -
		DRAWN -	REVISED -
	PLOT SCALE = 0.16666633 ' / In.	CHECKED -	REVISED -
	PLOT DATE = 12/18/2024	DATE -	REVISED -

STATE OF ILLINOIS
DEPARTMENT OF TRANSPORTATION

CROSS SECTIONS
IL 13 EB

SCALE: 1"=10' | SHEET 44 OF 63 SHEETS | STA. | TO STA.

F.A.P. RTE.	SECTION	COUNTY	TOTAL SHEETS	SHEET NO.
331	(1-4)R-5,RS-2,B-1,B-2,B-3,B-4	WILLIAMSON	519	483
		CONTRACT NO. 78373		
		ILLINOIS	FED. AID PROJECT	

FINAL SURVEY | ORIGINAL SURVEY
NOTE BOOK
NO.
SURVEYED
PLOTTED
TEMPLATE
AREAS
AREAS CHECKED
BY
DATE

MODEL: 13EB_4 - 338+50.00 R3 [Sheet]
FILE NAME: P:\5XX\60X\X45\XX\5000 - IDOT PTB 200+\338 D\IL 13 Grab Orchard Bridges\02e-Trans\CAD\Project Drawings\D978373-ORD-XSec-Eastbound.dgn

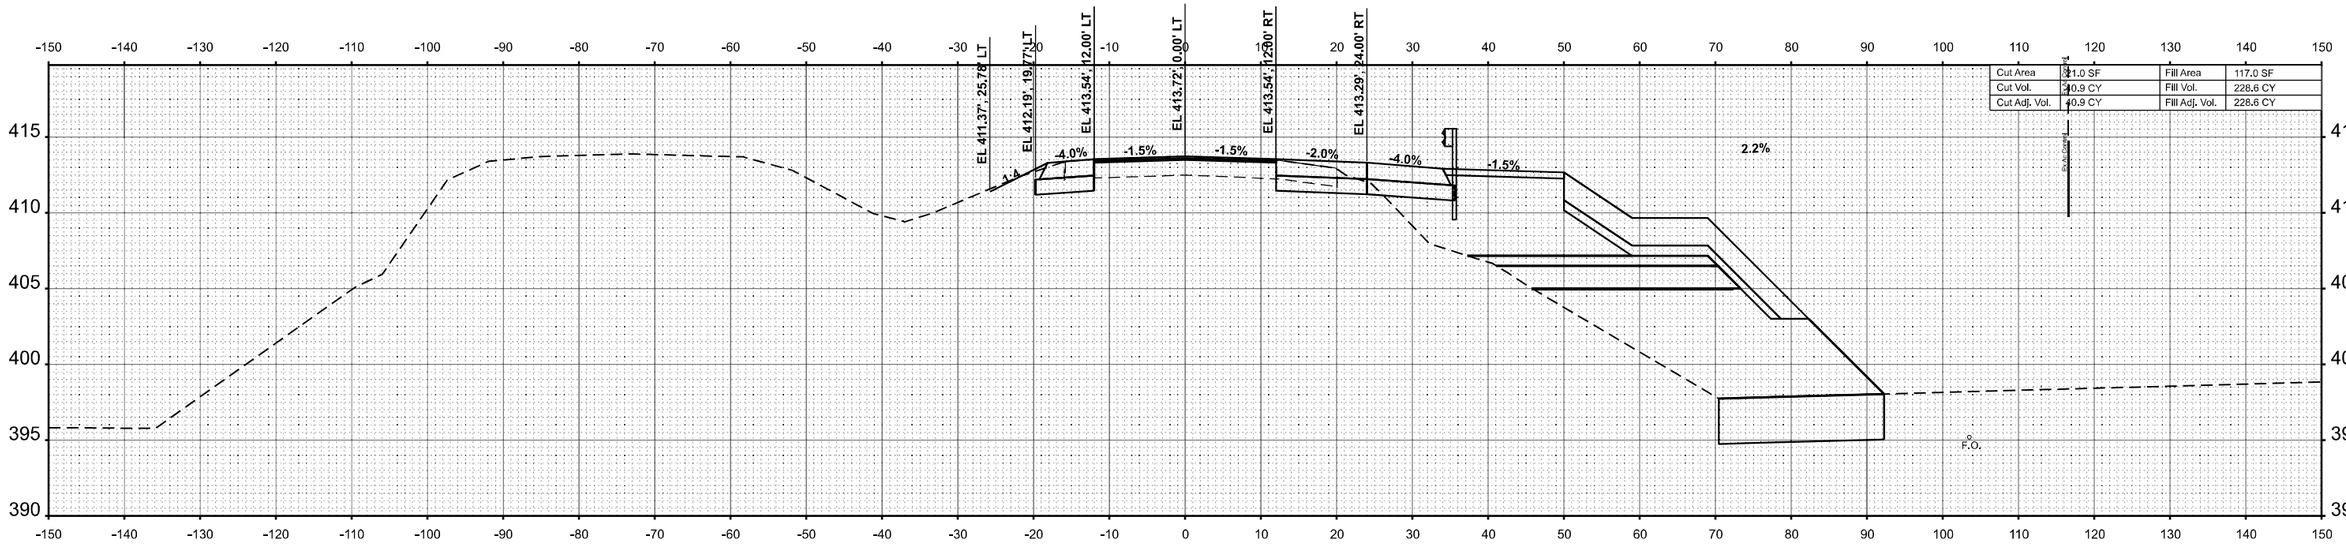

STA 340+00.00

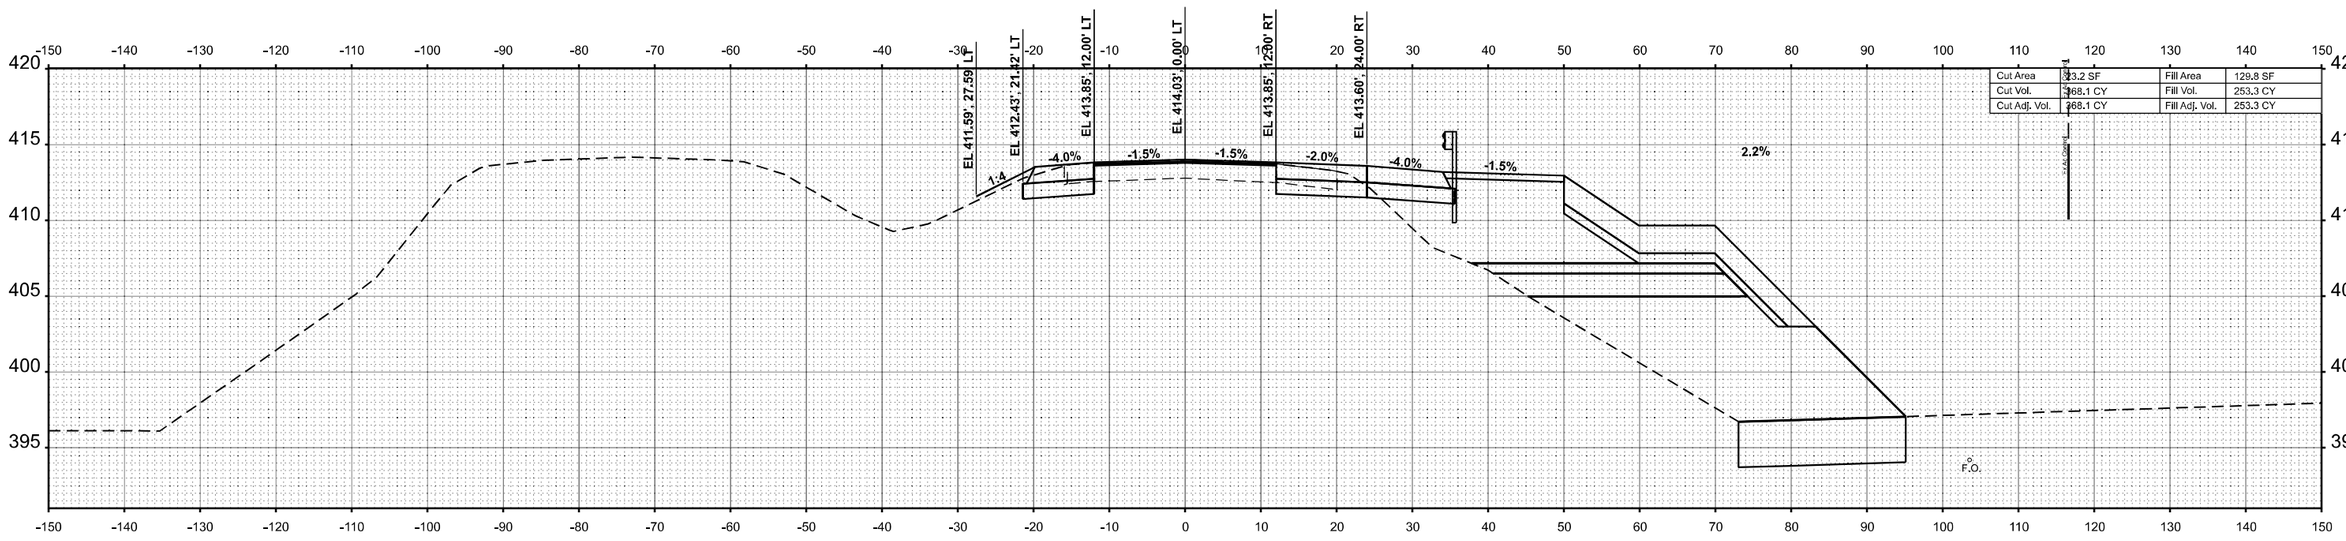

STA 339+50.00

FINAL SURVEY — NOTE BOOK — NO. — SURVEYED — PLOTTED — TEMPLATE — AREAS — AREAS CHECKED — BY — DATE

ORIGINAL SURVEY — NOTE BOOK — NO. — SURVEYED — PLOTTED — TEMPLATE — AREAS — AREAS CHECKED — BY — DATE

MODEL: 13EB_4 - 339+50.00 R3 [Sheet]
FILE NAME: P:\5XX\50X\X51\XX\5000 - IDOT PTB 200+\338 D0 IL 13 Crab Orchard Bridges\02e-Trans\CAD\Project Drawings\D978373-ACRD-XSec-Eastbound.dgn

CIVIL DESIGN, INC.
WBE / DBE
EFFINGHAM, IL
LICENSE #184.003222

USER NAME = SBales	DESIGNED -	REVISED -
	DRAWN -	REVISED -
PLOT SCALE = 0.16666633 ' / In.	CHECKED -	REVISED -
PLOT DATE = 12/18/2024	DATE -	REVISED -

STATE OF ILLINOIS
DEPARTMENT OF TRANSPORTATION

CROSS SECTIONS
IL 13 EB

SCALE: 1"=10' | SHEET 45 OF 63 SHEETS | STA. | TO STA.

F.A.P. RTE.	SECTION	COUNTY	TOTAL SHEETS	SHEET NO.
331	(1-4)R-5,RS-2,B-1,B-2,B-3,B-4	WILLIAMSON	519	484
		CONTRACT NO. 78373		
		ILLINOIS	FED. AID PROJECT	

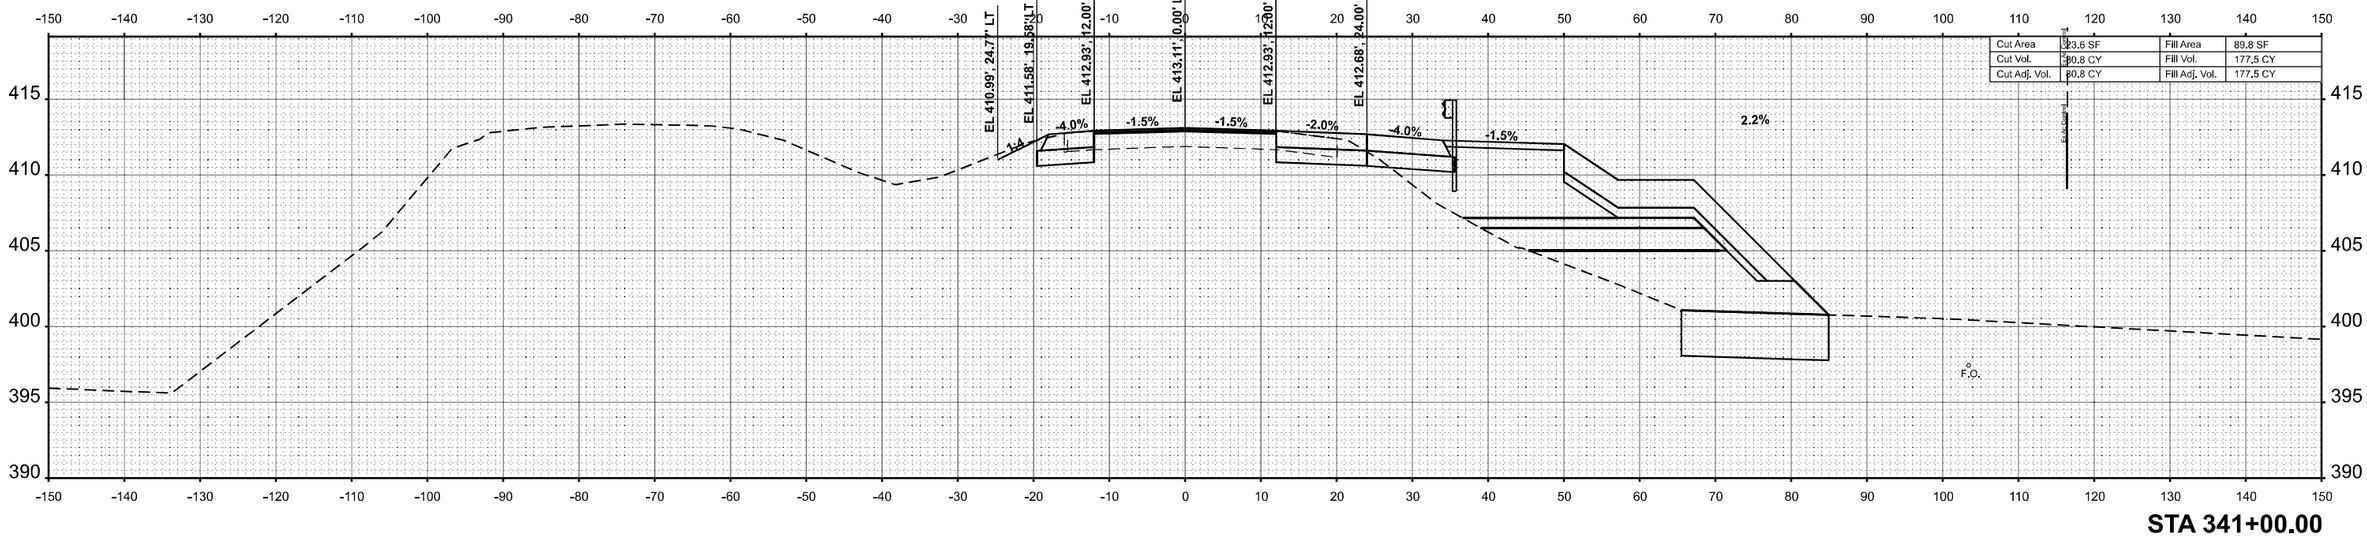

STA 341+00.00

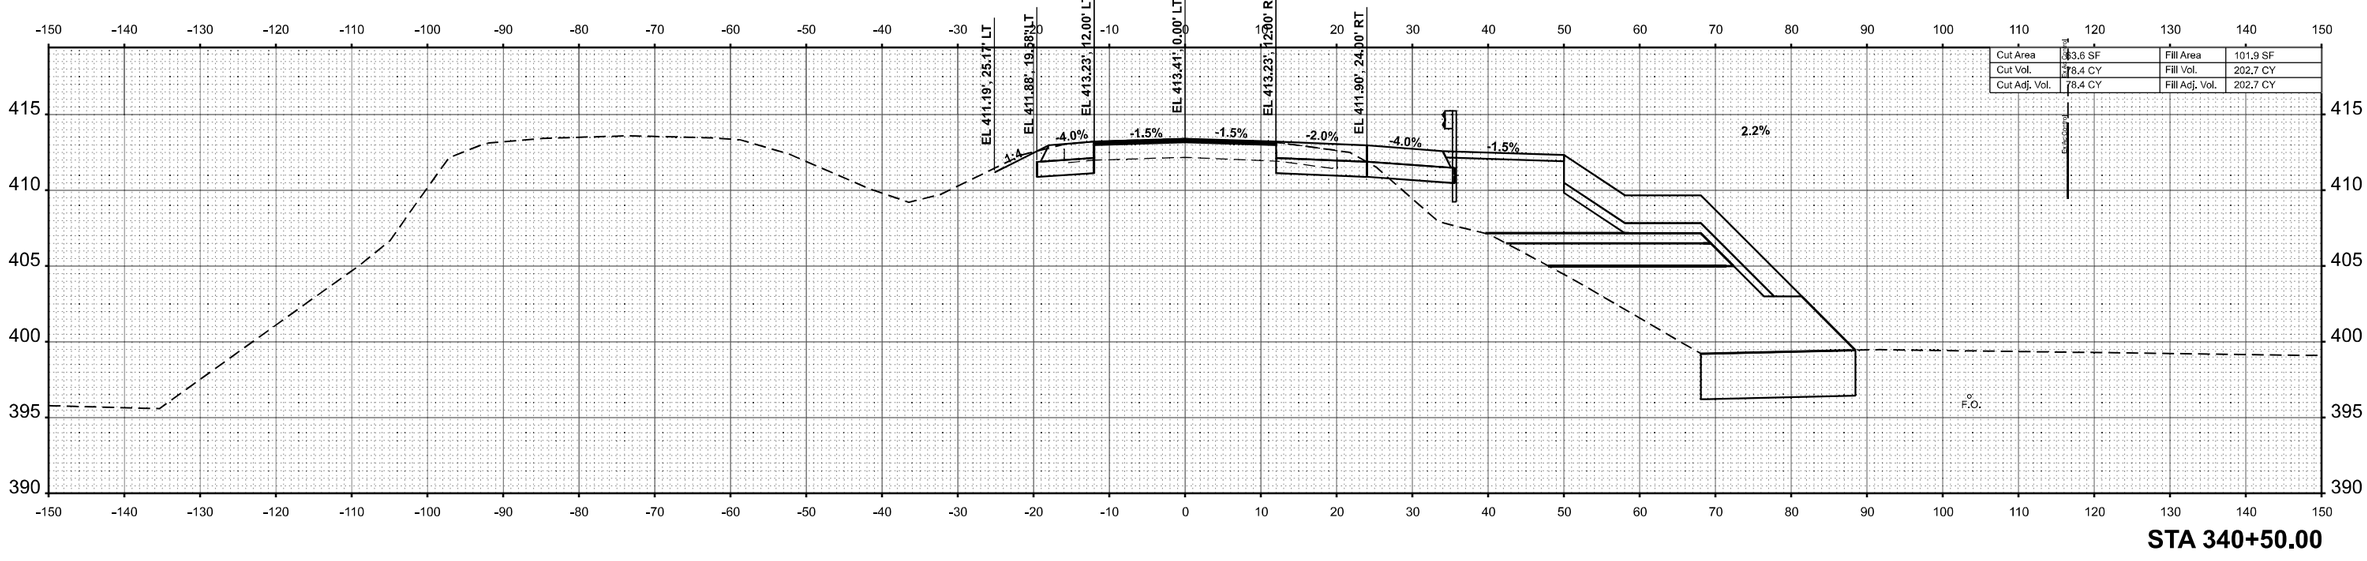

STA 340+50.00

FINAL SURVEY	NOTE BOOK	SURVEYED	PLOTTED	TEMPLATE	AREAS	AREAS CHECKED	NO.	BY	DATE
ORIGINAL SURVEY	NOTE BOOK	SURVEYED	PLOTTED	TEMPLATE	AREAS	AREAS CHECKED	NO.	BY	DATE

MODEL: 13EB_4 - 340+50.00 R3 [Sheet]
FILE NAME: P:\5XXX\50\XX45\XX15000 - IDOT PTB 200-238 D9 IL 13 Crab Orchard Bridges\25~Trans\CAD\Project Drawings\D9783734-CRD-X5so-Eastbound.dgn

CIVIL DESIGN, INC. WBE / DBE EFFINGHAM, IL LICENSE #184.003222	USER NAME = SBales	DESIGNED -	REVISED -	STATE OF ILLINOIS DEPARTMENT OF TRANSPORTATION	CROSS SECTIONS IL 13 EB
		DRAWN -	REVISED -		
	PLOT SCALE = 0.16666633 ' / In.	CHECKED -	REVISED -		SCALE: 1"=10' SHEET 46 OF 63 SHEETS STA. TO STA.
	PLOT DATE = 12/18/2024	DATE -	REVISED -		

F.A.P. RTE.	SECTION	COUNTY	TOTAL SHEETS	SHEET NO.
331	(1-4)R-5,RS-2,B-1,B-2,B-3,B-4	WILLIAMSON	519	485
		CONTRACT NO. 78373		
		ILLINOIS	FED. AID PROJECT	

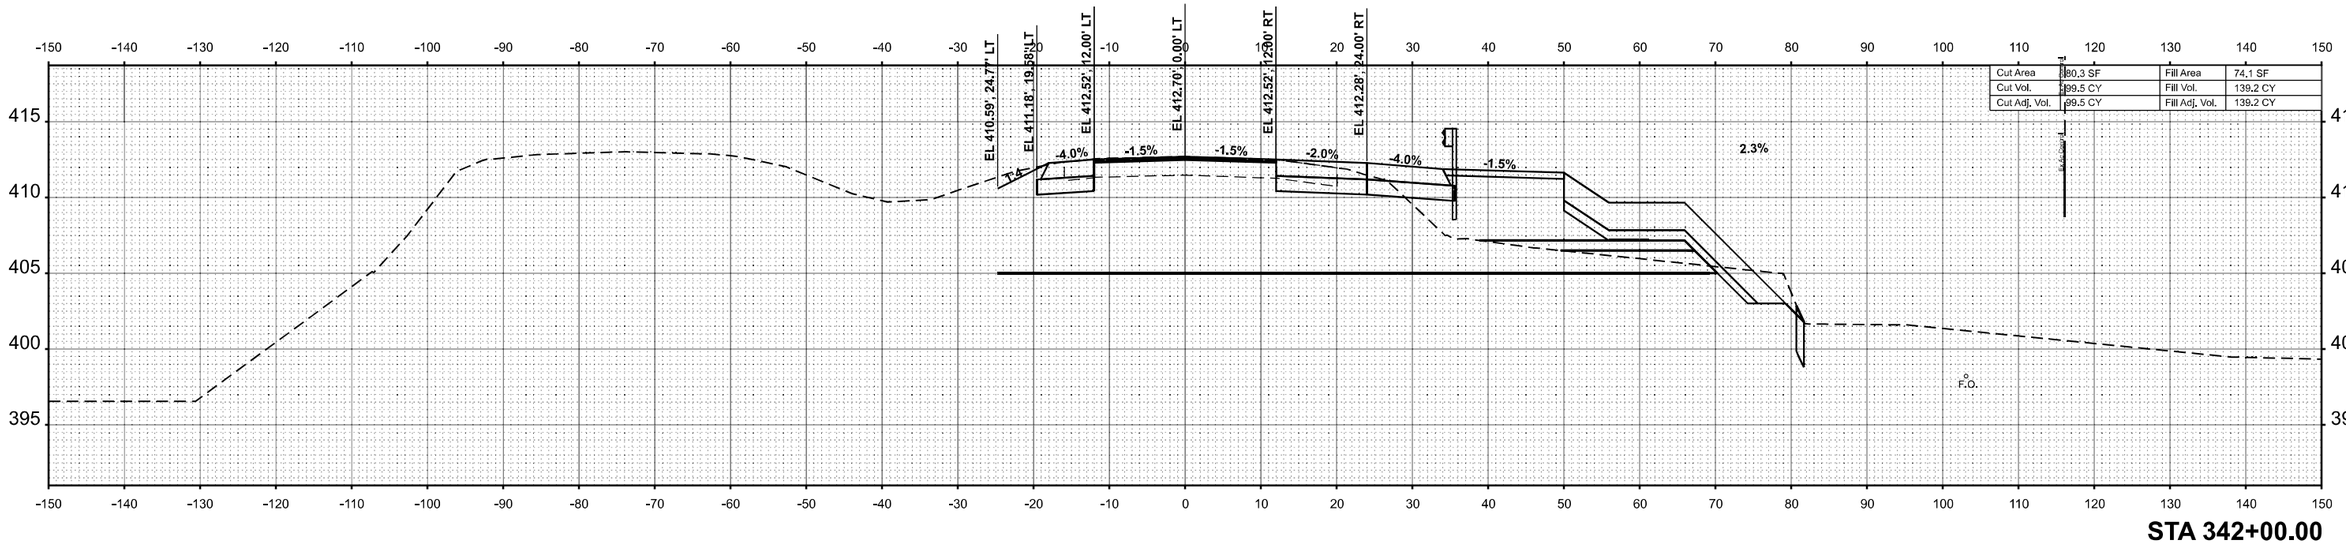

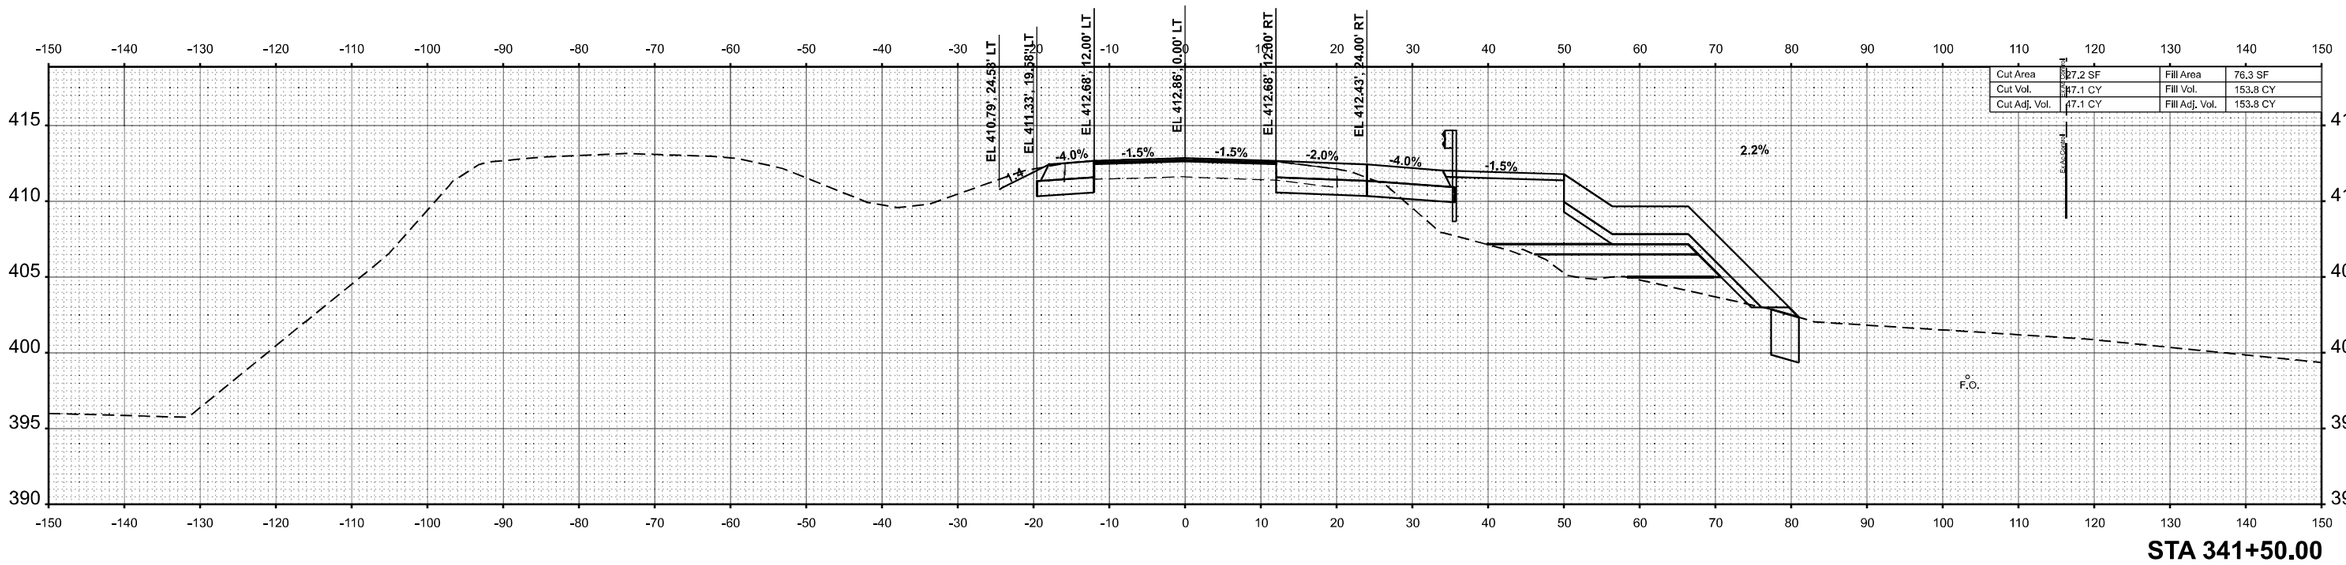

USER NAME = SBales	DESIGNED -	REVISED -	
	DRAWN -	REVISED -	
PLOT SCALE = 0.16666633 ' / In.	CHECKED -	REVISED -	
PLOT DATE = 12/18/2024	DATE -	REVISED -	

CIVIL DESIGN, INC.
WBE / DBE
EFFINGHAM, IL
LICENSE #184.003222

STATE OF ILLINOIS
DEPARTMENT OF TRANSPORTATION

SCALE: 1"=10' | SHEET 47 OF 63 SHEETS | STA. | TO STA.

F.A.P. RTE.	SECTION	COUNTY	TOTAL SHEETS	SHEET NO.
331	(1-4)R-5,RS-2,B-1,B-2,B-3,B-4	WILLIAMSON	519	486
		CONTRACT NO. 78373		
	ILLINOIS	FED. AID PROJECT		

FINAL SURVEY — NOTE BOOK — NO. — SURVEYED — PLOTTED — TEMPLATE — AREAS — AREAS CHECKED — BY — DATE

ORIGINAL SURVEY — NOTE BOOK — NO. — SURVEYED — PLOTTED — TEMPLATE — AREAS — AREAS CHECKED — BY — DATE

MODEL: 13EB_4 - 341+50.00 R3 [Sheet]
FILE NAME: P:\5XX\50\XX45\XX15000 - IDOT PTB 200-238 D9 IL 13 Crab Orchard Bridges\25-Trans\CAD\Project Drawings\D0783734-ORD-XSec-Eastbound.dgn

FINAL SURVEY	NOTE BOOK	SURVEYED	PLOTTED	TEMPLATE	AREAS	AREAS CHECKED	BY	DATE
NO.								

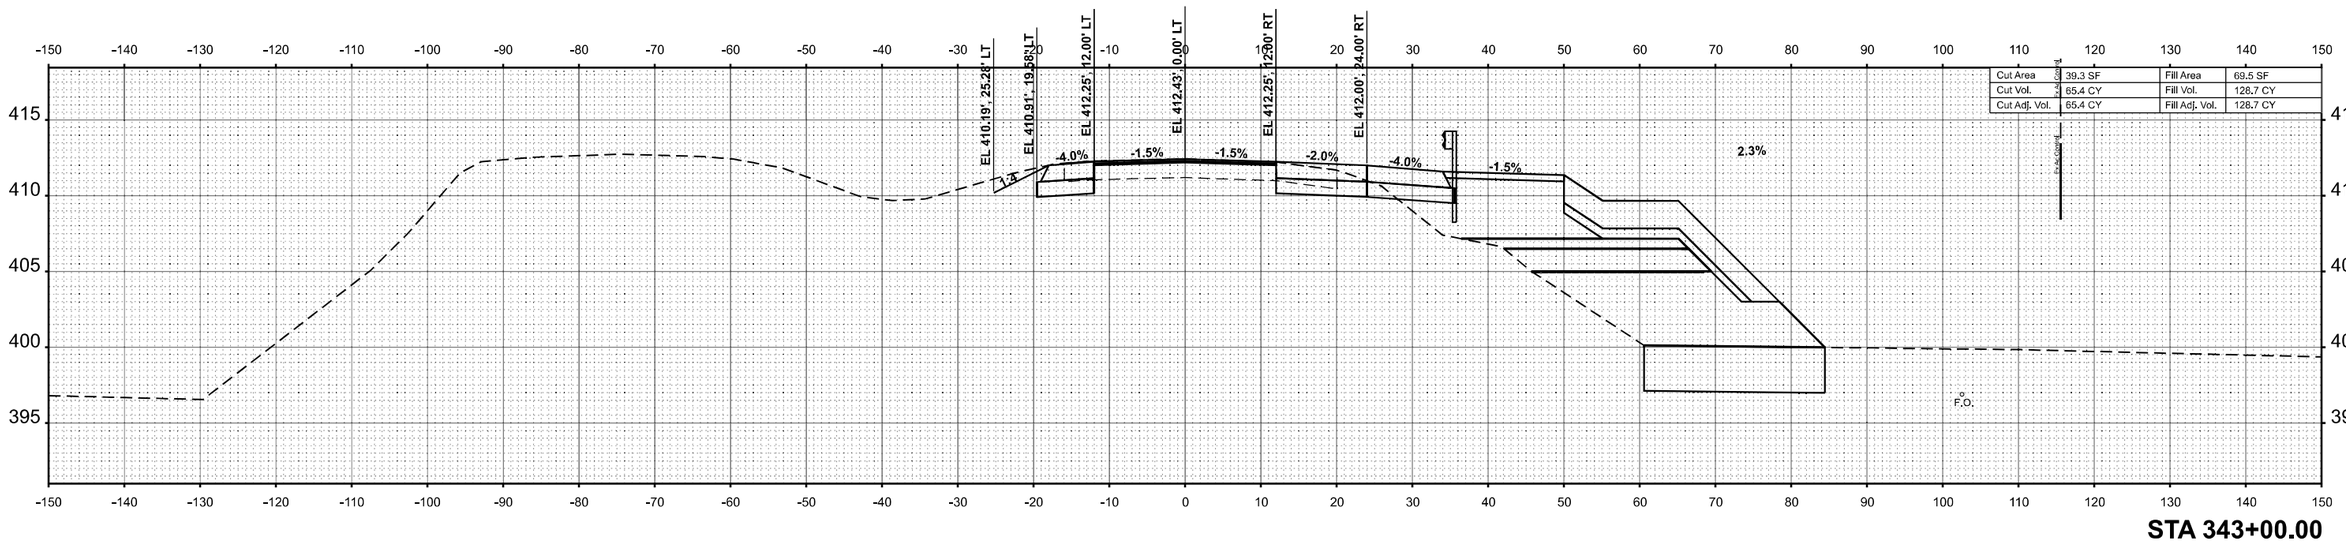

STA 343+00.00

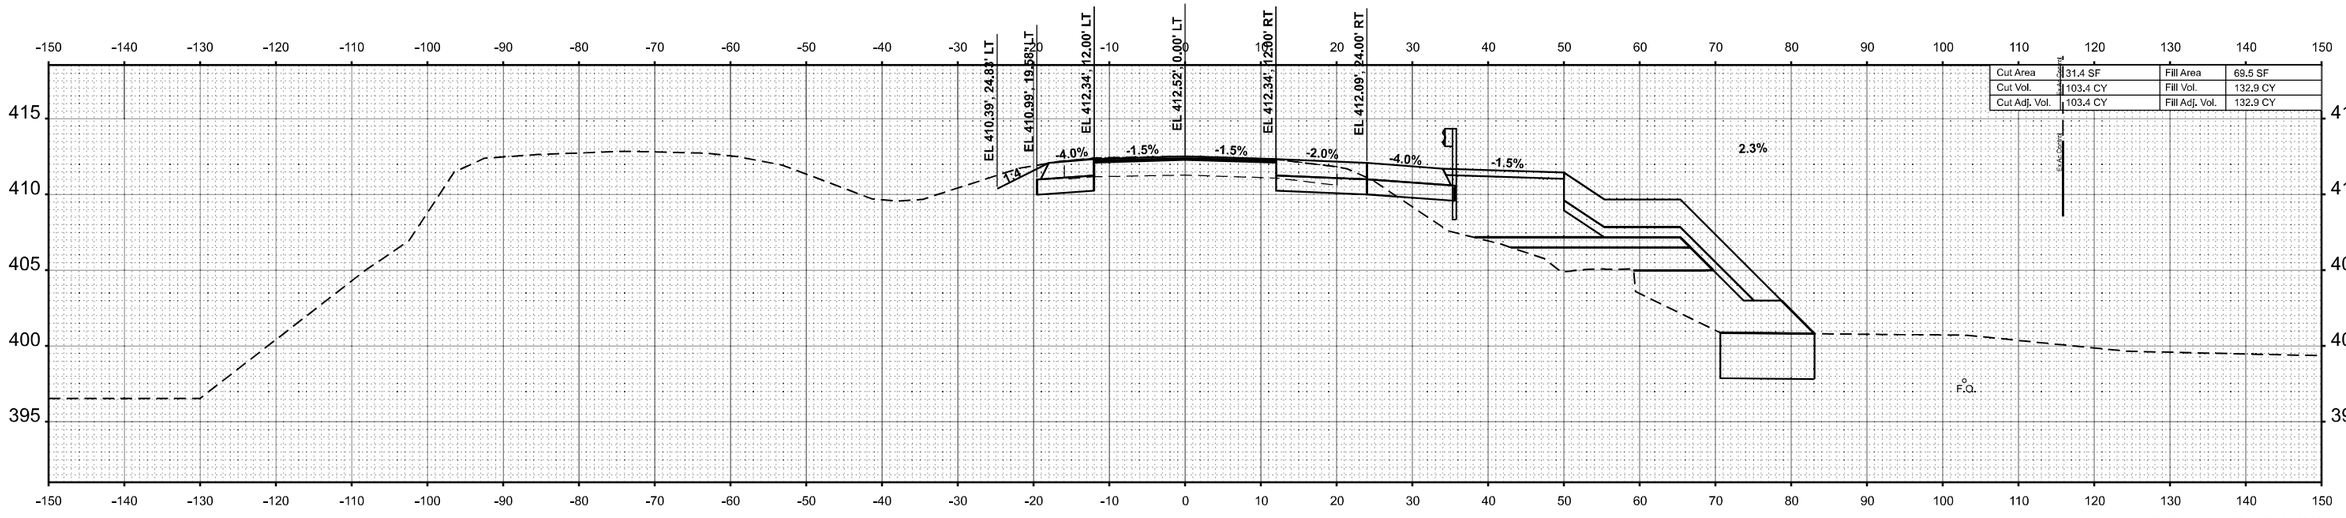

STA 342+50.00

ORIGINAL SURVEY	NOTE BOOK	SURVEYED	PLOTTED	TEMPLATE	AREAS	AREAS CHECKED	BY	DATE
NO.								

MODEL: 13FB_4 - 342+50.00 R3 [Sheet]
FILE NAME: P:\5XX\560X\5\1XX\5000 - IDOT PTB 204-038 D5 IL 13 Corb Orchard Bridges\28-Transit\CAD-Project Drawings\D0783373-ORD-XS<<EastboundLdgn

CIVIL DESIGN, INC.
WBE | DBE
EFFINGHAM, IL
LICENSE #184.003222

USER NAME = SBales	DESIGNED -	REVISED -
	DRAWN -	REVISED -
PLOT SCALE = 0.16666633 ' / In.	CHECKED -	REVISED -
PLOT DATE = 12/18/2024	DATE -	REVISED -

STATE OF ILLINOIS
DEPARTMENT OF TRANSPORTATION

SCALE: 1"=10' | SHEET 48 OF 63 SHEETS | STA. | TO STA.

F.A.P. RTE.	SECTION	COUNTY	TOTAL SHEETS	SHEET NO.
331	(1-4)R-5,RS-2,B-1,B-2,B-3,B-4	WILLIAMSON	519	487
		CONTRACT NO. 78373		
		ILLINOIS	FED. AID PROJECT	

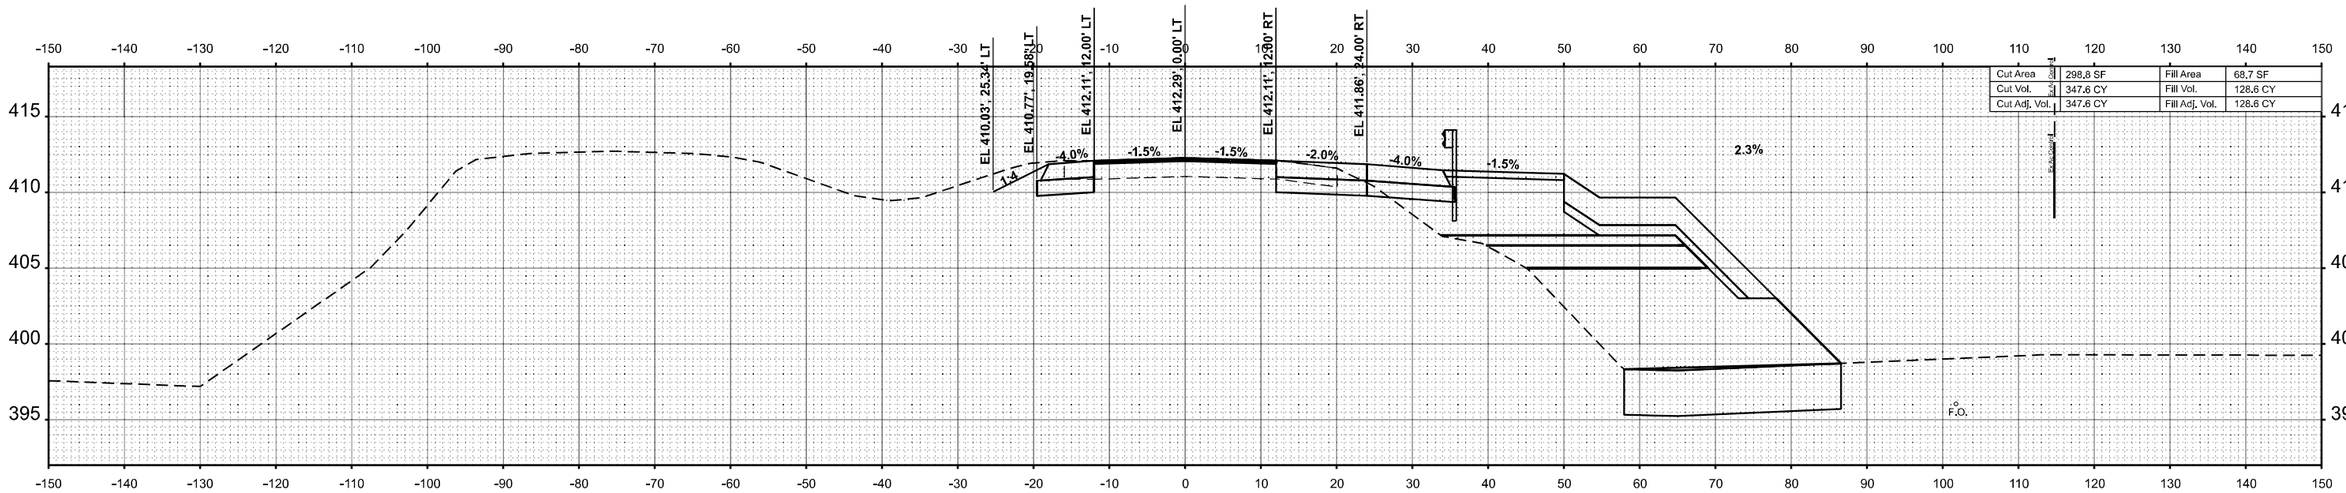

STA 344+00.00

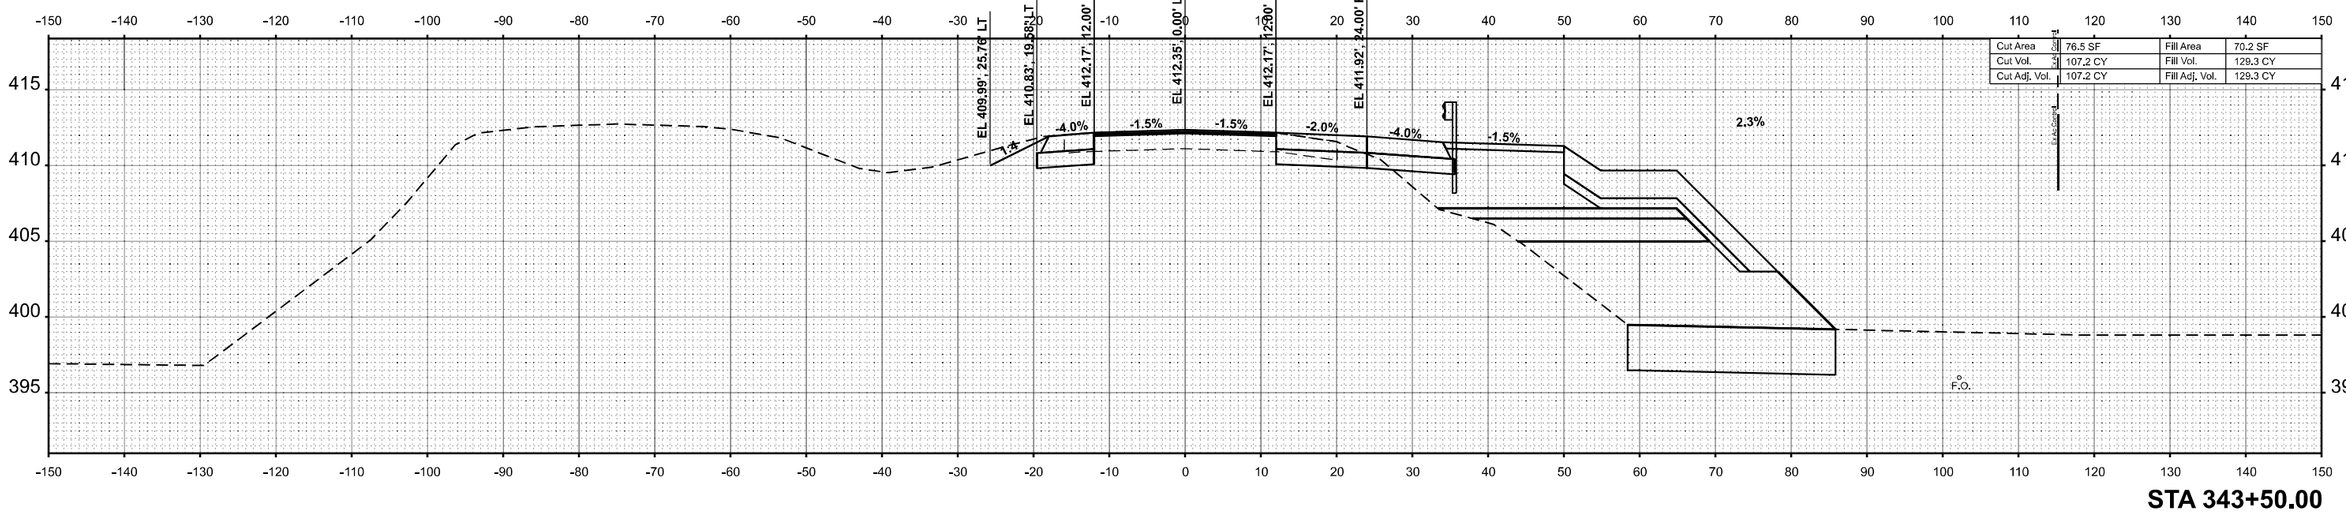

STA 343+50.00

FINAL SURVEY	NOTE BOOK	NO.
ORIGINAL SURVEY	NOTE BOOK	NO.

	BY	DATE
SURVEYED		
PLOTTED		
TEMPLATE		
AREAS		
AREAS CHECKED		

MODEL: 13EB_4 - 343+50.00 R3 [Sheet]
FILE NAME: P:\5XX\50XX\5(1)XX\15000 - IDOT PTB 200+\38 Dil IL 13 Crab Orchard Bridges\28-Trans\CAD\Project Drawings\D978373-CRD-XSec-Eastbound.dgn

CIVIL DESIGN, INC.
WBE | DBE
EFFINGHAM, IL
LICENSE #184.003222

USER NAME = SBales	DESIGNED -	REVISED -	
	DRAWN -	REVISED -	
PLOT SCALE = 0.16666633 ' / in.	CHECKED -	REVISED -	
PLOT DATE = 12/18/2024	DATE -	REVISED -	

STATE OF ILLINOIS
DEPARTMENT OF TRANSPORTATION

CROSS SECTIONS
IL 13 EB

SCALE: 1"=10' | SHEET 49 OF 63 SHEETS | STA. | TO STA.

F.A.P. RTE.	SECTION	COUNTY	TOTAL SHEETS	SHEET NO.
331	(1-4)R-5,RS-2,B-1,B-2,B-3,B-4	WILLIAMSON	519	488
		CONTRACT NO. 78373		
	ILLINOIS	FED. AID PROJECT		

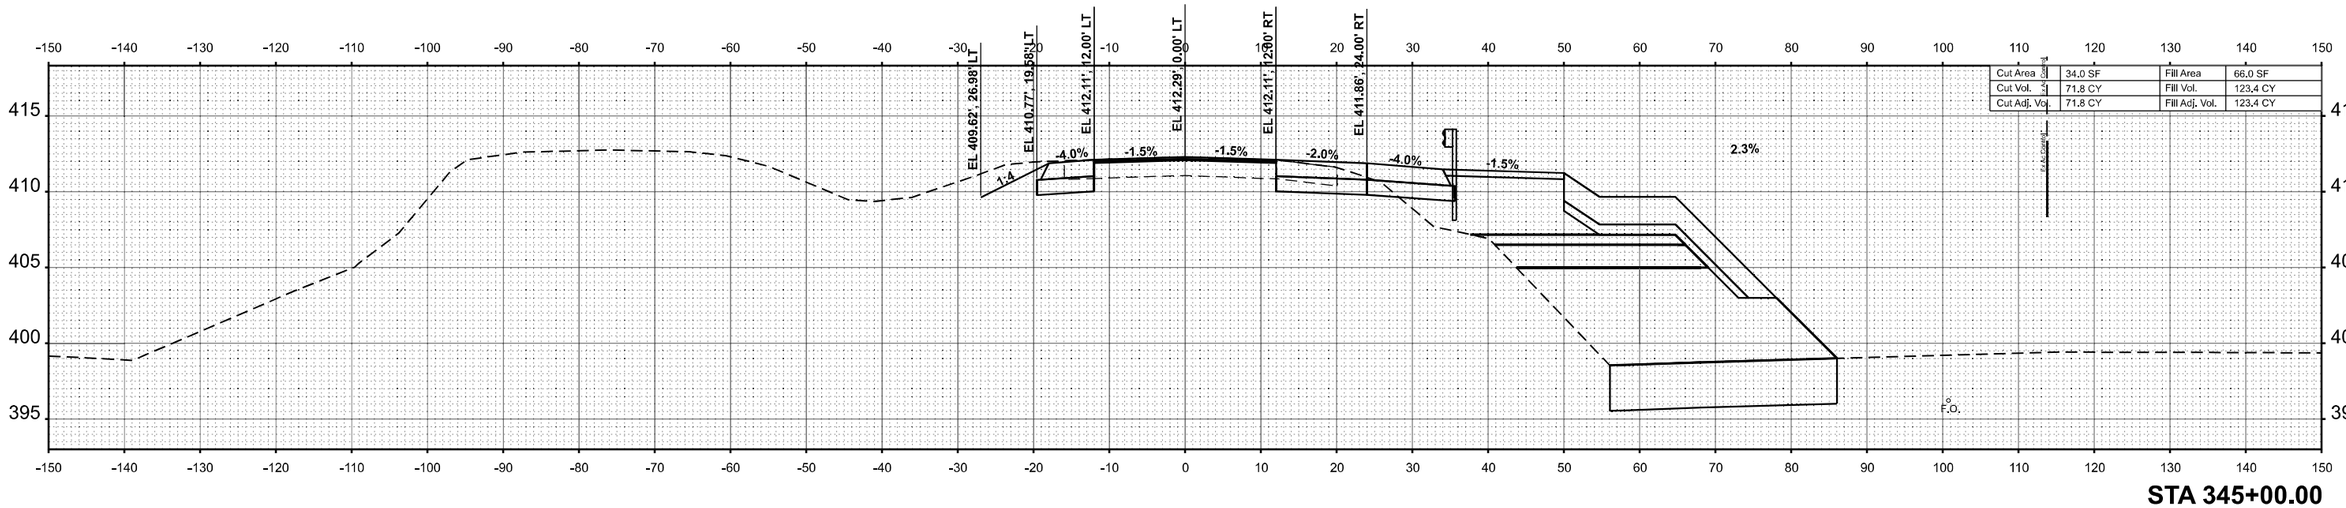

STA 345+00.00

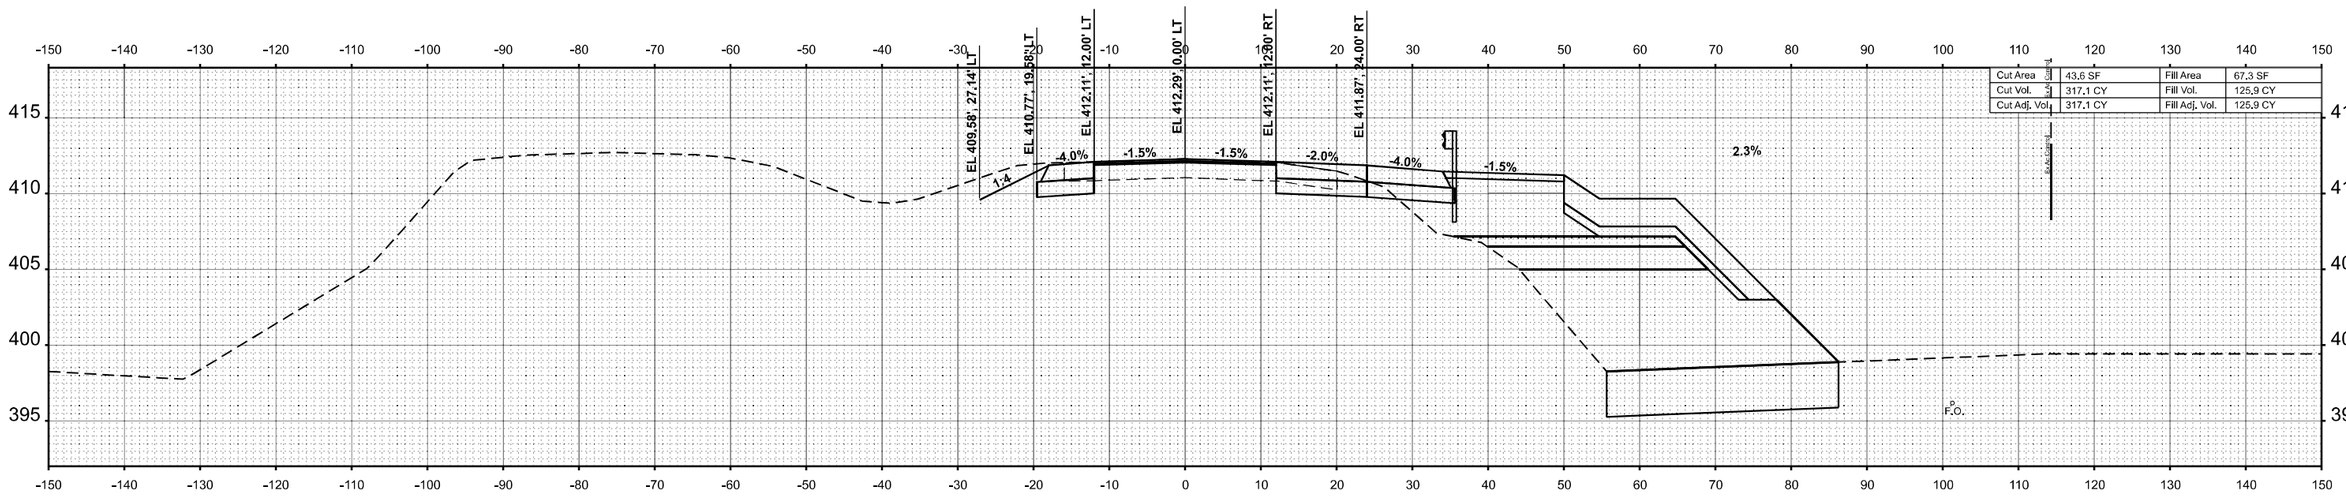

STA 344+50.00

FINAL SURVEY | NOTE BOOK | NO. | SURVEYED | PLOTTED | TEMPLATE | AREAS | AREAS CHECKED | BY | DATE

ORIGINAL SURVEY | NOTE BOOK | NO. | SURVEYED | PLOTTED | TEMPLATE | AREAS | AREAS CHECKED | BY | DATE

MODEL: 13EB_4 - 344+50.00 R3 [Sheet]
FILE NAME: P:\5XXX\50\X-61\XX\5600 - IDOT PTB 200+098 DI IL 13 Crab Orchard Bridges\28-Trans\CAD\Project Drawings\D7913737\3-CRD-XS\c-Eastbound.dgn

CIVIL DESIGN, INC.
WBE | DBE
EFFINGHAM, IL
LICENSE #184.003222

USER NAME = SBailes	DESIGNED -	REVISED -	
	DRAWN -	REVISED -	
PLOT SCALE = 0.16666633 ' / In.	CHECKED -	REVISED -	
PLOT DATE = 12/18/2024	DATE -	REVISED -	

STATE OF ILLINOIS
DEPARTMENT OF TRANSPORTATION

CROSS SECTIONS
IL 13 EB

SCALE: 1"=10' | SHEET 50 OF 63 SHEETS | STA. | TO STA.

F.A.P. RTE.	SECTION	COUNTY	TOTAL SHEETS	SHEET NO.
331	(1-4)R-5,RS-2,B-1,B-2,B-3,B-4	WILLIAMSON	519	489
		CONTRACT NO. 78373		
		ILLINOIS	FED. AID PROJECT	

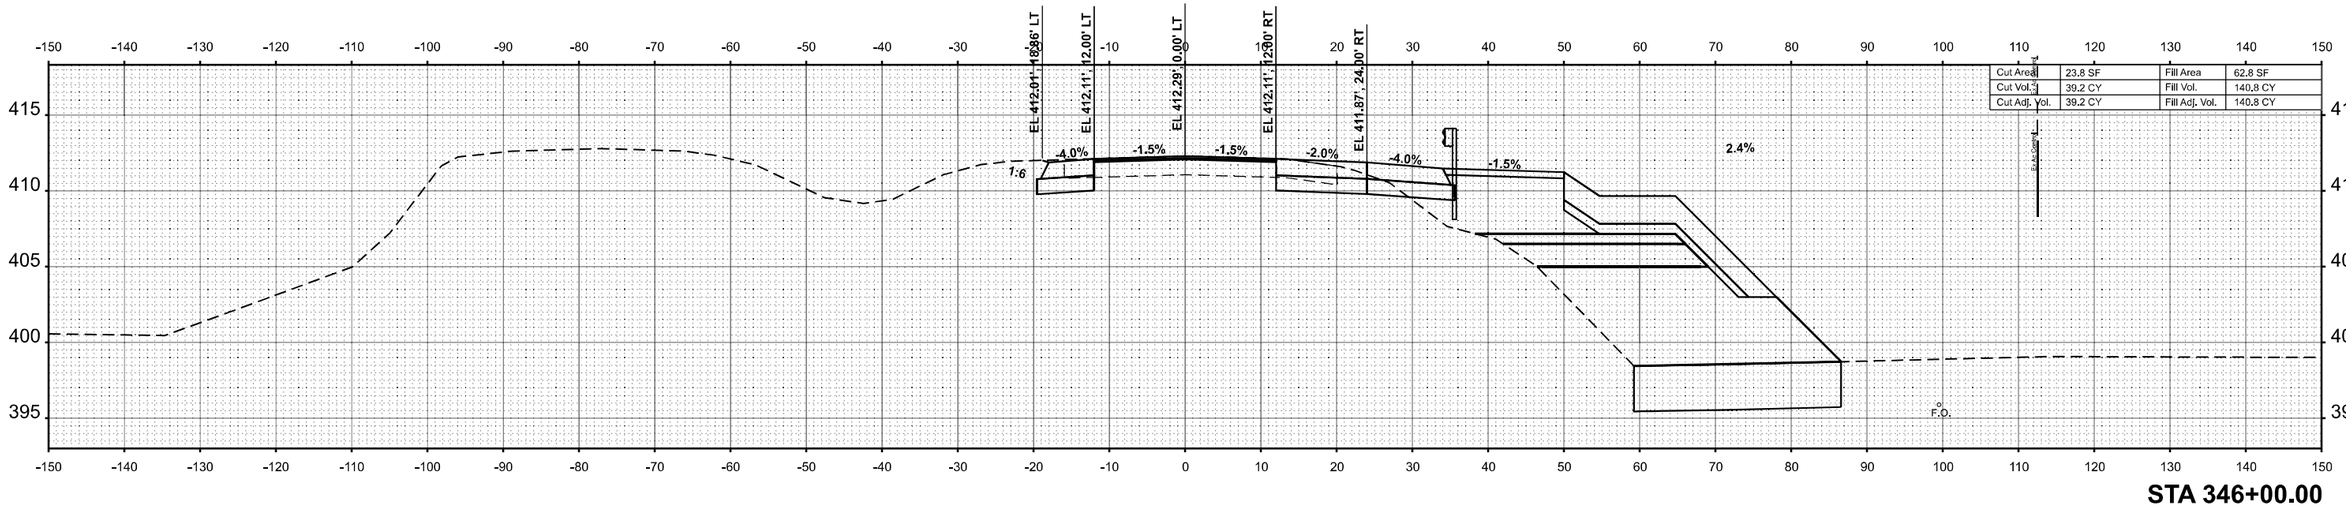

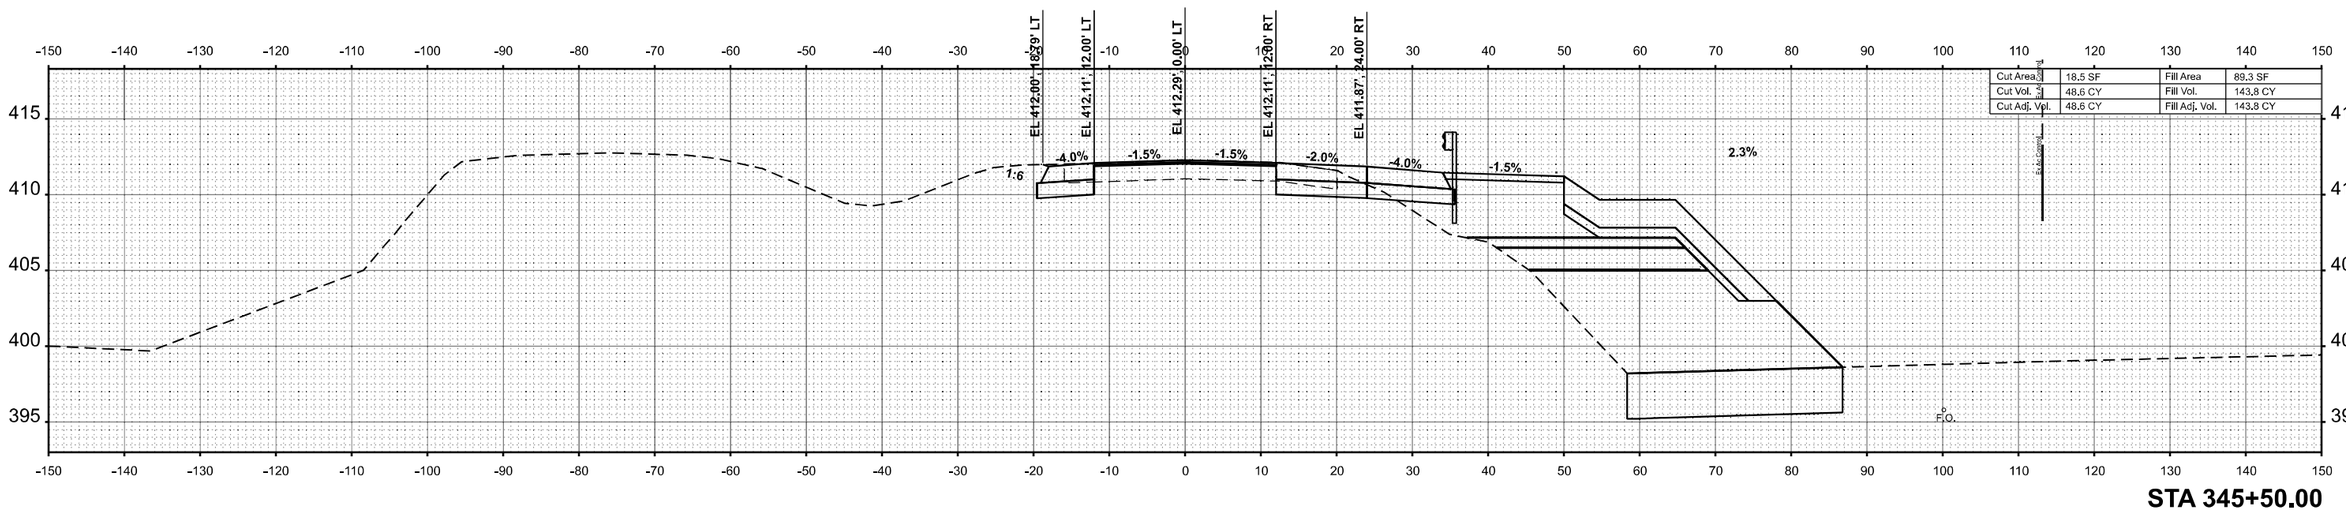

FINAL SURVEY

NO.	NOTE BOOK	SURVEYED	PLOTTED	TEMPLATE	AREAS	AREAS CHECKED	BY	DATE

ORIGINAL SURVEY

NO.	NOTE BOOK	SURVEYED	PLOTTED	TEMPLATE	AREAS	AREAS CHECKED	BY	DATE

MODEL: 13EB_4 - 345-50.00 R3 [Sheet]
FILE NAME: P:\5XXX\50\XX41\XX15000 - IDOT PTB 200-038 D3 IL 13 Crab Orchard Bridges\02&~Trans\CAD\Project Drawings\D9783734-CRD-XSec-Eastbound.dgn

CIVIL DESIGN, INC.
WBE / DBE
EFFINGHAM, IL
LICENSE #184.003222

USER NAME = SBales	DESIGNED -	REVISED -	
	DRAWN -	REVISED -	
PLOT SCALE = 0.16666633 ' / In.	CHECKED -	REVISED -	
PLOT DATE = 12/18/2024	DATE -	REVISED -	

STATE OF ILLINOIS
DEPARTMENT OF TRANSPORTATION

CROSS SECTIONS
IL 13 EB

SCALE: 1"=10' | SHEET 51 OF 63 SHEETS | STA. | TO STA.

F.A.P. RTE.	SECTION	COUNTY	TOTAL SHEETS	SHEET NO.
331	(1-4)R-5,RS-2,B-1,B-2,B-3,B-4	WILLIAMSON	519	490
		CONTRACT NO. 78373		
		ILLINOIS	FED. AID PROJECT	

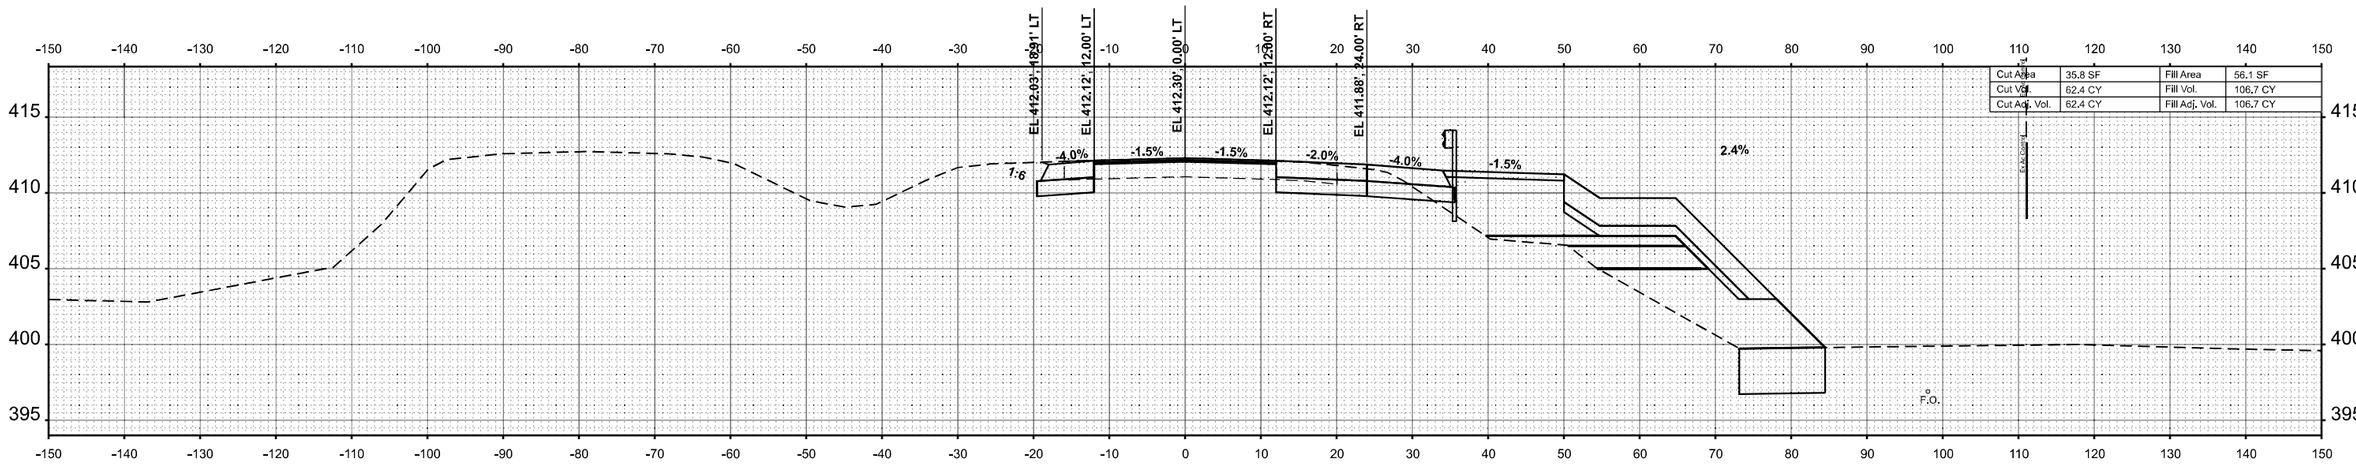

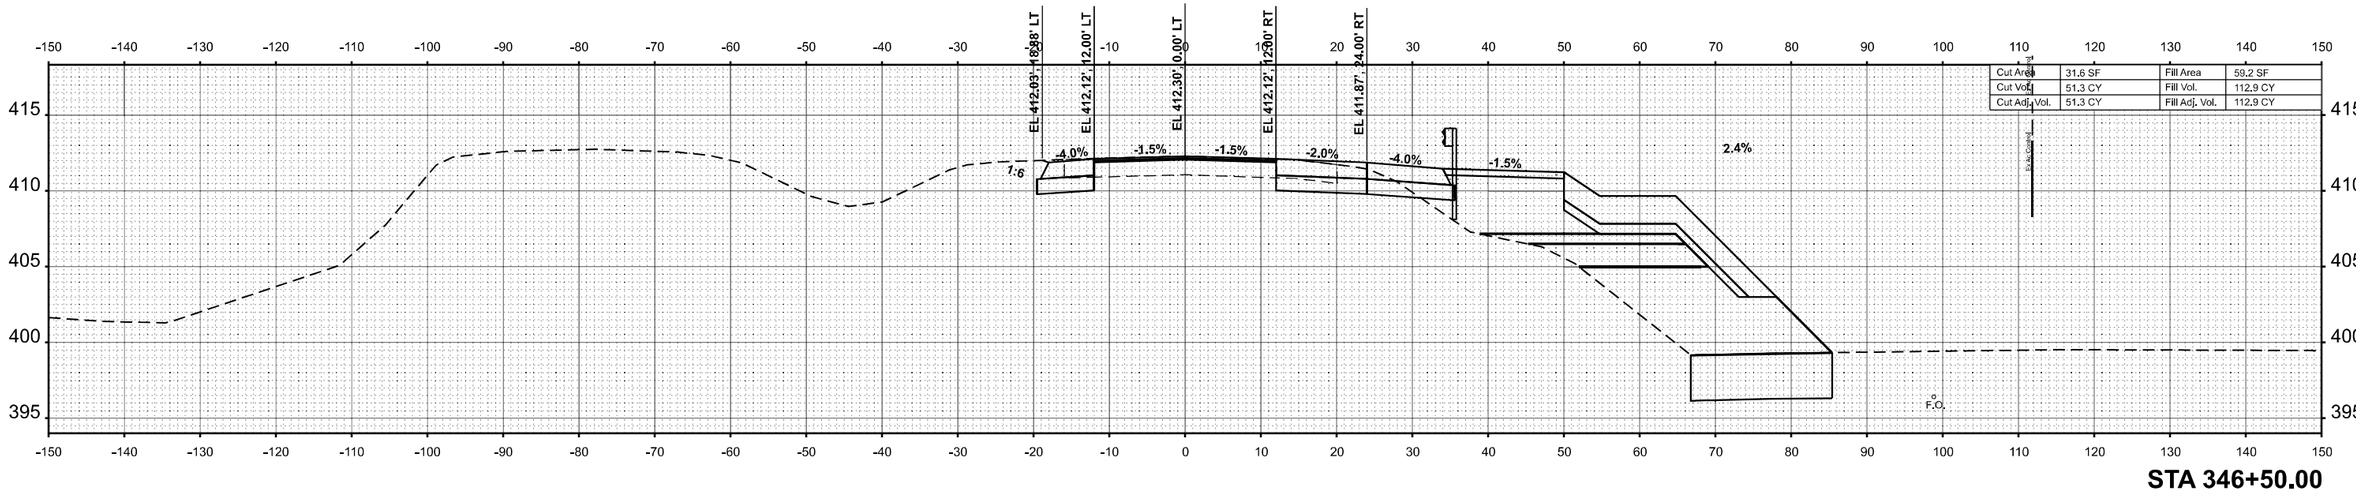

FINAL SURVEY	NO.	NOTE BOOK	TEMPLATE	AREAS CHECKED	PLOTTED	SURVEYED	BY	DATE

ORIGINAL SURVEY	NO.	NOTE BOOK	TEMPLATE	AREAS CHECKED	PLOTTED	SURVEYED	BY	DATE

MODEL: 13EB_4 - 346+50.00 R3 [Sheet]
FILE NAME: P:\5XXX\50XX\5043XX\50000 - IDOT PTB 200-038 DG IL 13 Crab Orchard Bridges\28-Trans\CAD\Project Drawings\D078373-XRD-XSec-Eastbound.dgn

CIVIL DESIGN, INC.
WBE | DBE
EFFINGHAM, IL
LICENSE #184.003222

USER NAME = SBales	DESIGNED -	REVISED -	
	DRAWN -	REVISED -	
PLOT SCALE = 0.16666633 ' / In.	CHECKED -	REVISED -	
PLOT DATE = 12/18/2024	DATE -	REVISED -	

STATE OF ILLINOIS
DEPARTMENT OF TRANSPORTATION

CROSS SECTIONS
IL 13 EB

SCALE: 1"=10' | SHEET 52 OF 63 SHEETS | STA. | TO STA.

F.A.P. RTE.	SECTION	COUNTY	TOTAL SHEETS	SHEET NO.
331	(1-4)R-5,RS-2,B-1,B-2,B-3,B-4	WILLIAMSON	519	491
		CONTRACT NO. 78373		
	ILLINOIS	FED. AID PROJECT		

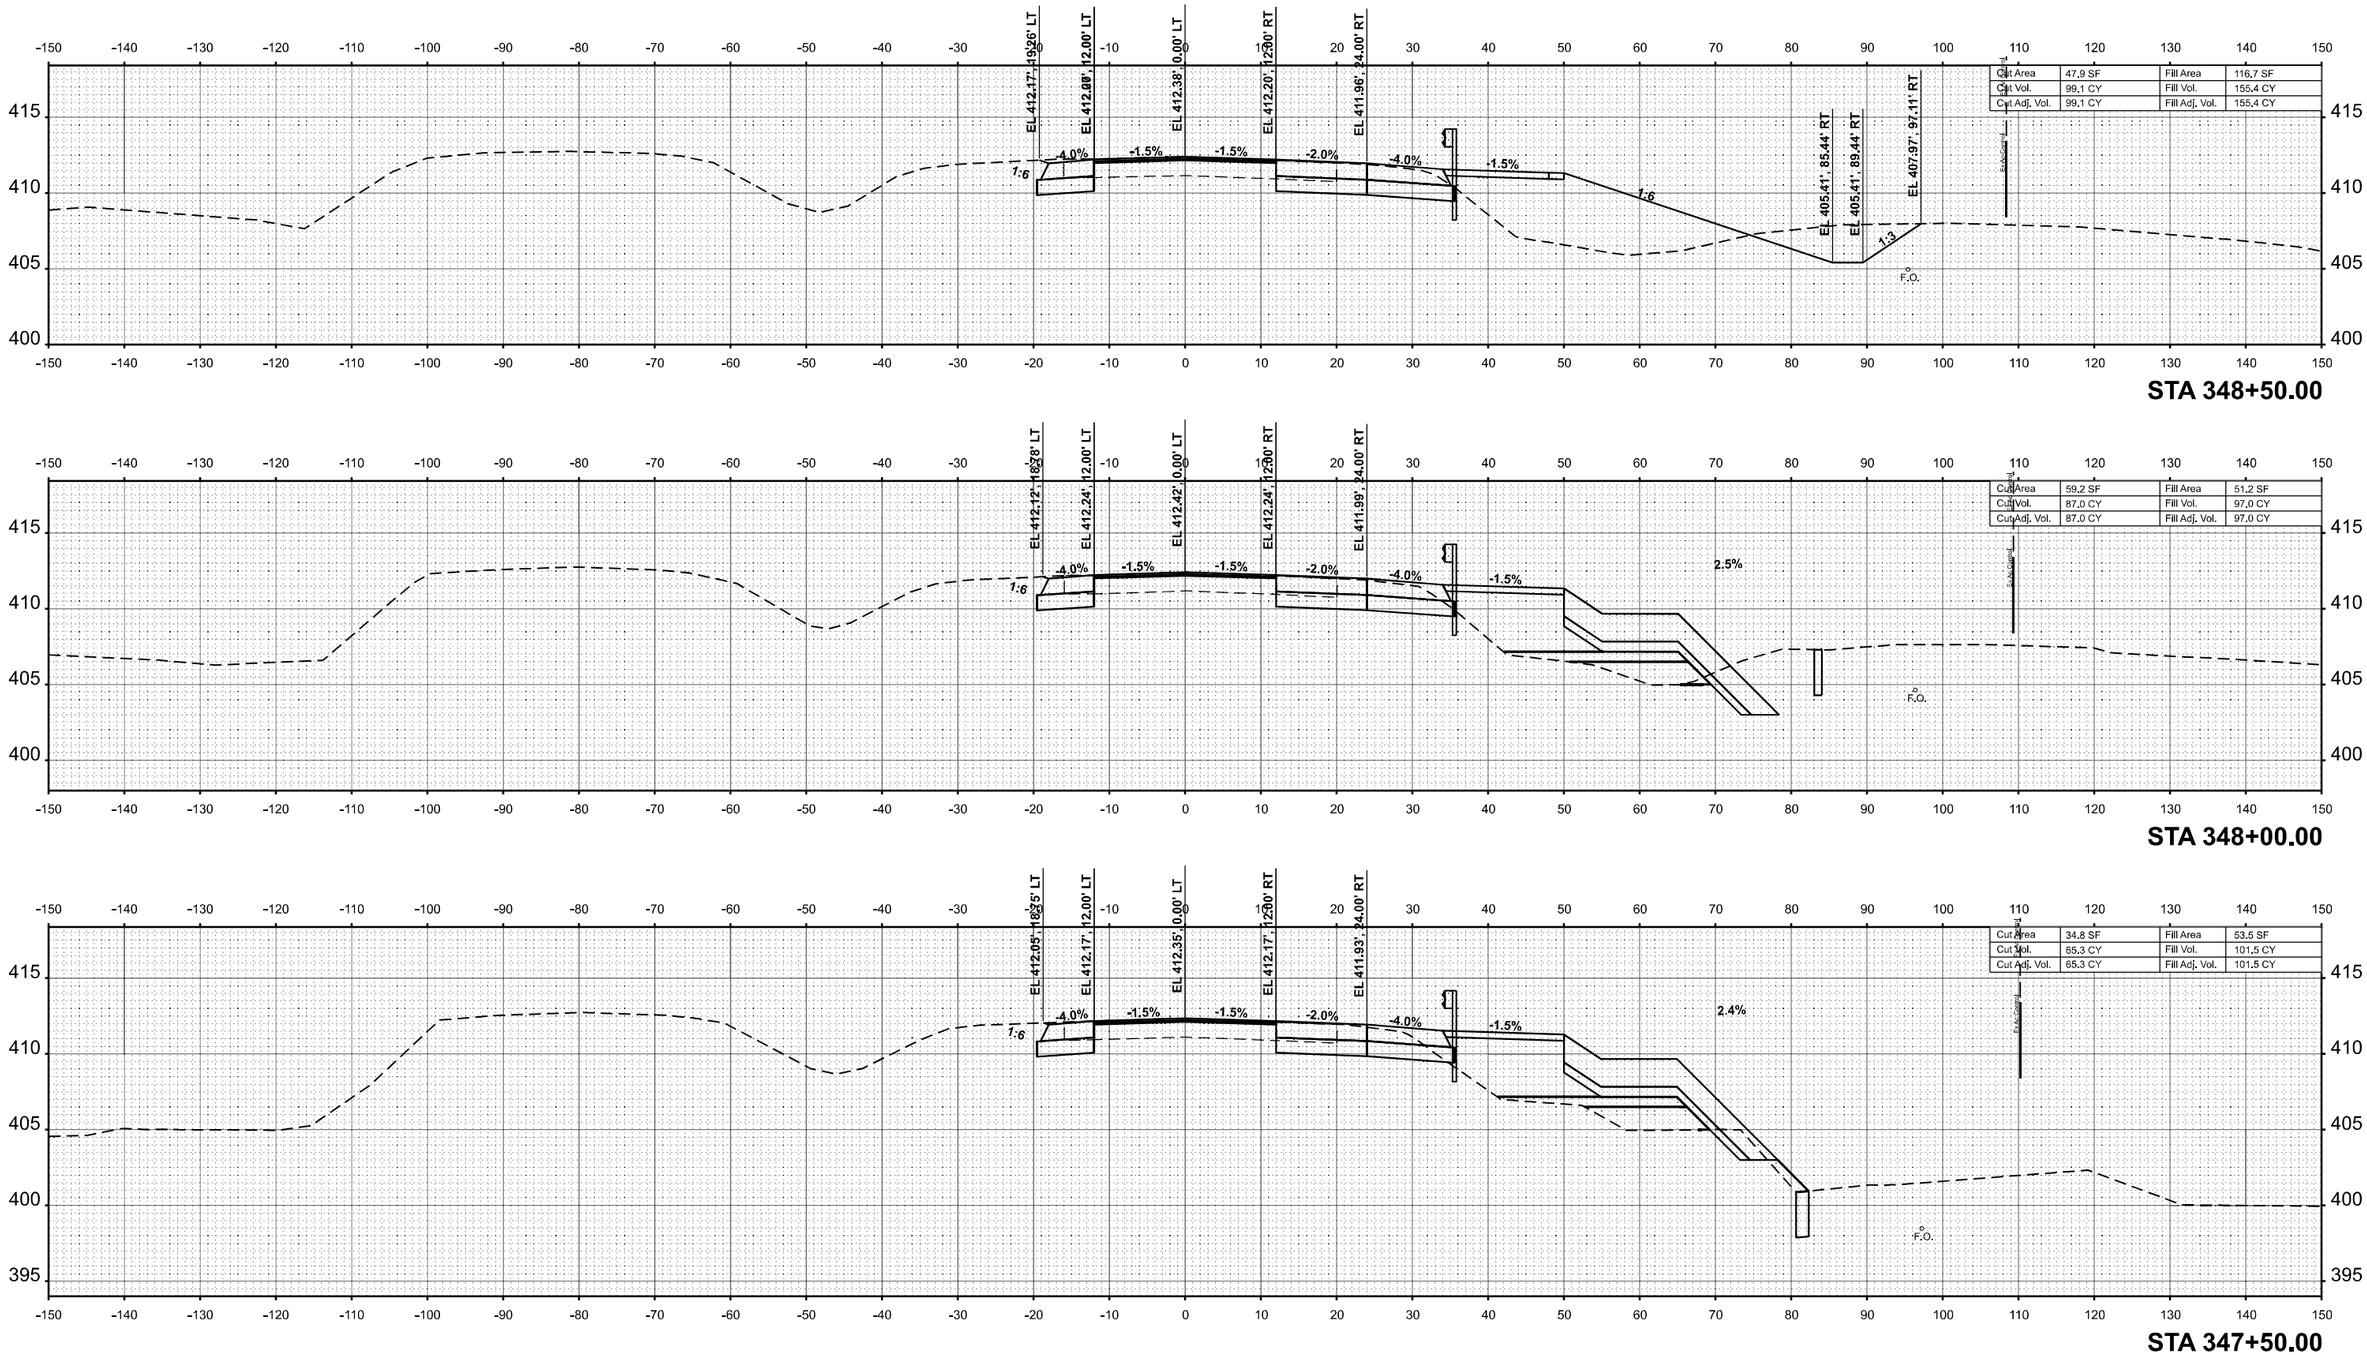

FINAL SURVEY | NO. | NOTE BOOK | SURVEYED | PLOTTED | TEMPLATE | AREAS | AREAS CHECKED | BY | DATE

ORIGINAL SURVEY | NO. | NOTE BOOK | SURVEYED | PLOTTED | TEMPLATE | AREAS | AREAS CHECKED | BY | DATE

MODEL: 13EB_4 • 347+50.00 R3 [Sheet]
FILE NAME: P:\5XXX\50XX\51XX\5000 - IDOT PTB 200-038 D9 IL 13 Crab Orchard Bridges\02a-Trans\CAD\Project Drawings\D9783734-2RD-XSec-EastboundJ.dgn

CIVIL DESIGN, INC.
WBE | DBE
EFFINGHAM, IL
LICENSE #184.003222

USER NAME = SBales	DESIGNED -	REVISED -	
	DRAWN -	REVISED -	
PLOT SCALE = 0.16666633 ' / In.	CHECKED -	REVISED -	
PLOT DATE = 12/18/2024	DATE -	REVISED -	

STATE OF ILLINOIS
DEPARTMENT OF TRANSPORTATION

CROSS SECTIONS
IL 13 EB

SCALE: 1"=10' | SHEET 53 OF 63 SHEETS | STA. | TO STA.

F.A.P. RTE.	SECTION	COUNTY	TOTAL SHEETS	SHEET NO.
331	(1-4)R-5,RS-2,B-1,B-2,B-3,B-4	WILLIAMSON	519	492
		CONTRACT NO. 78373		
		ILLINOIS	FED. AID PROJECT	

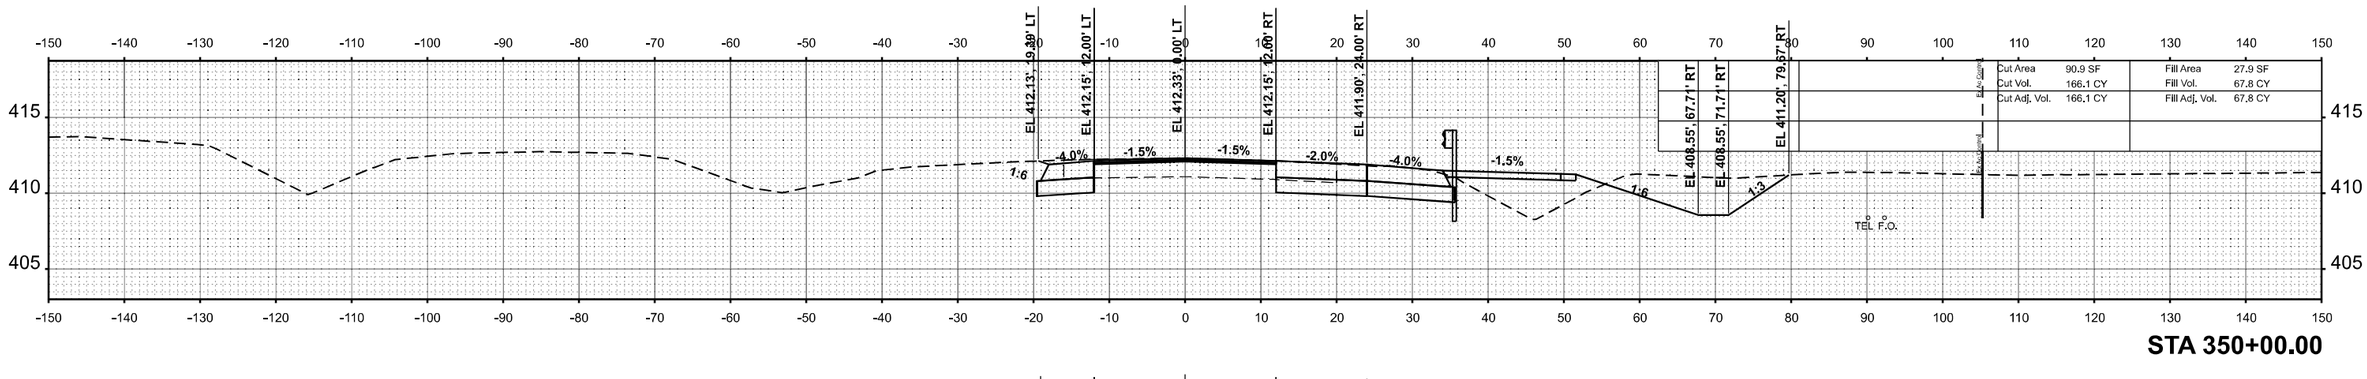

STA 350+00.00

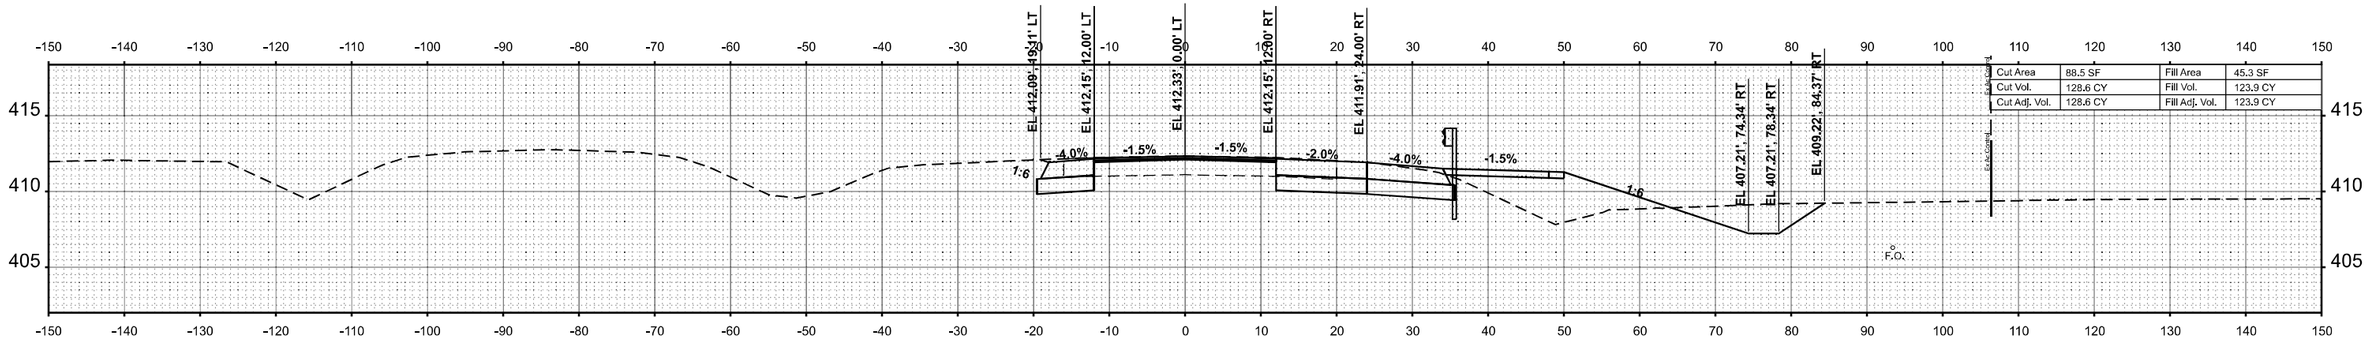

STA 349+50.00

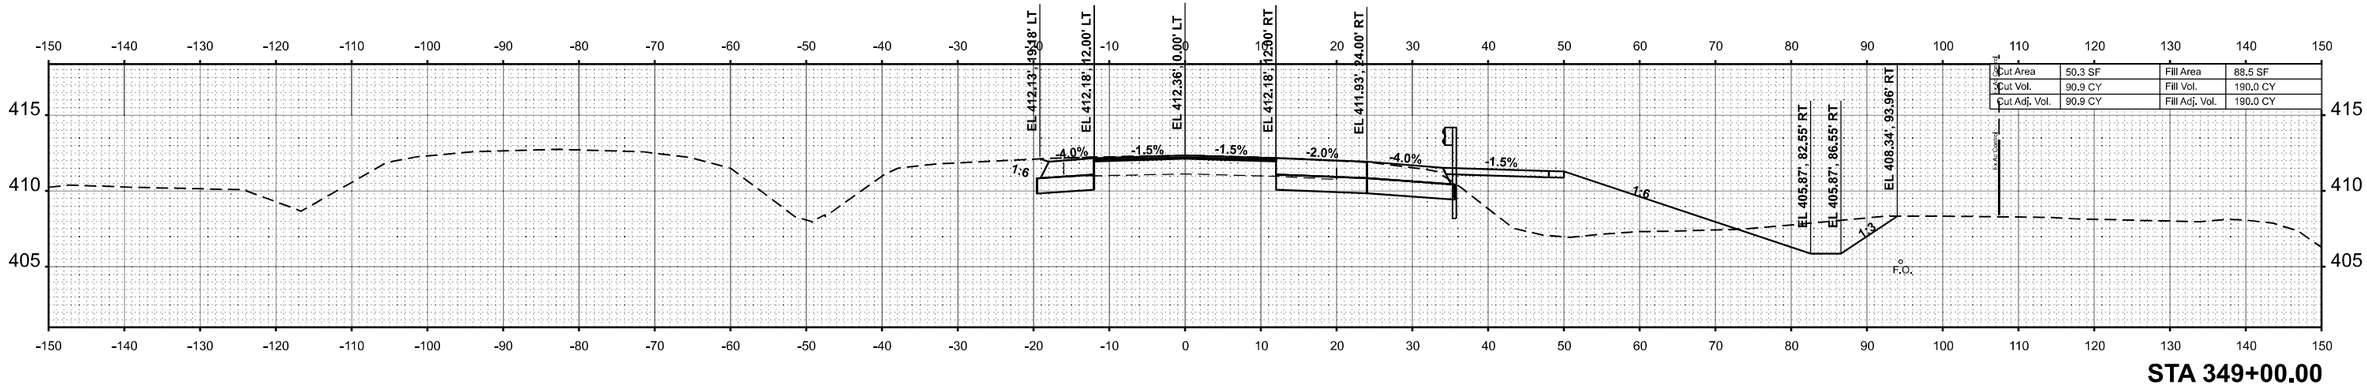

STA 349+00.00

FINAL SURVEY	BY	DATE
SURVEYED		
PLOTTED		
TEMPLATE		
AREAS		
NOTE BOOK		
NO.	AREAS CHECKED	

ORIGINAL SURVEY	BY	DATE
SURVEYED		
PLOTTED		
TEMPLATE		
AREAS		
NOTE BOOK		
NO.	AREAS CHECKED	

MODEL: 13EB_4 - 349+00.00 R3 [Sheet]
FILE NAME: P:\5XXX\50XX\45\1XX\15000 - IDOT PTB 200-038 D9 IL 13 Crab Orchard Bridges\28-Trans\CAD\Project Drawings\D978373-CRD-XSec-Eastbound.dgn

CIVIL DESIGN, INC.
WBE | DBE
EFFINGHAM, IL
LICENSE #184.003222

USER NAME = SBales	DESIGNED -	REVISED -	
	DRAWN -	REVISED -	
PLOT SCALE = 0.16666633 ' / in.	CHECKED -	REVISED -	
PLOT DATE = 12/18/2024	DATE -	REVISED -	

STATE OF ILLINOIS
DEPARTMENT OF TRANSPORTATION

CROSS SECTIONS
IL 13 EB

SCALE: 1"=10' | SHEET 54 OF 63 SHEETS | STA. | TO STA.

F.A.P. RTE.	SECTION	COUNTY	TOTAL SHEETS	SHEET NO.
331	(1-4)R-5,RS-2,B-1,B-2,B-3,B-4	WILLIAMSON	519	493
		CONTRACT NO. 78373		
		ILLINOIS	FED. AID PROJECT	

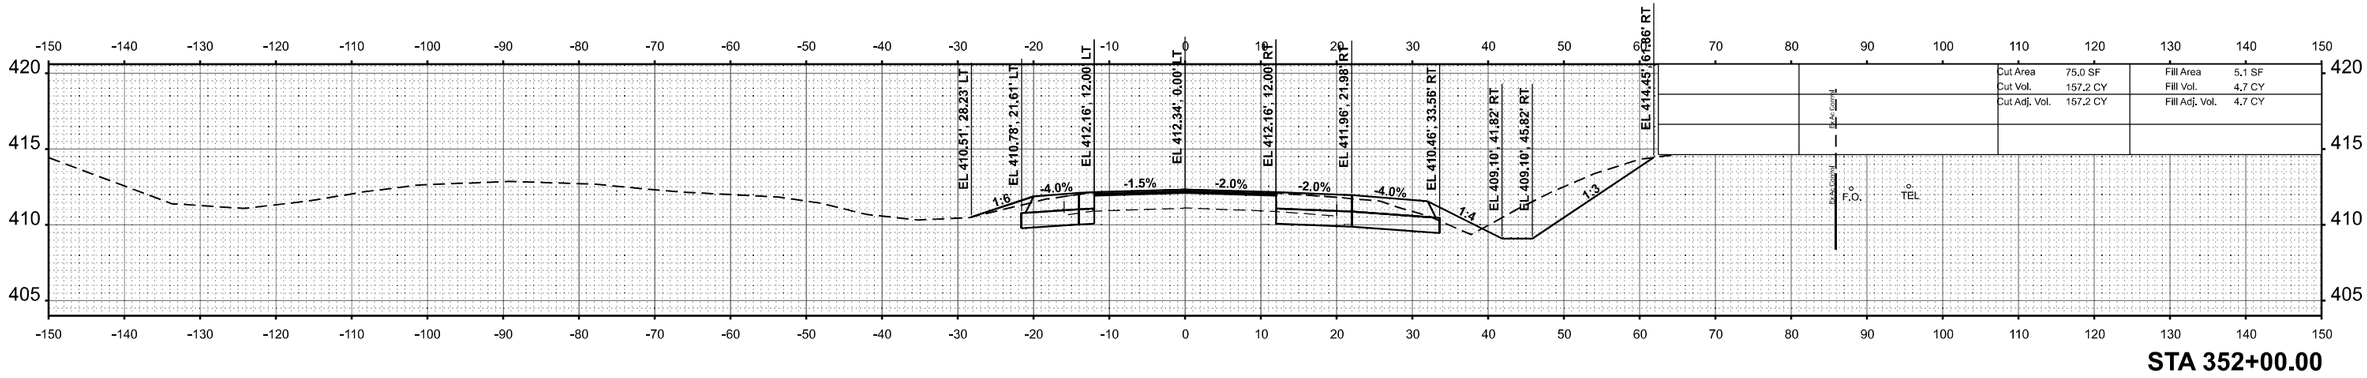

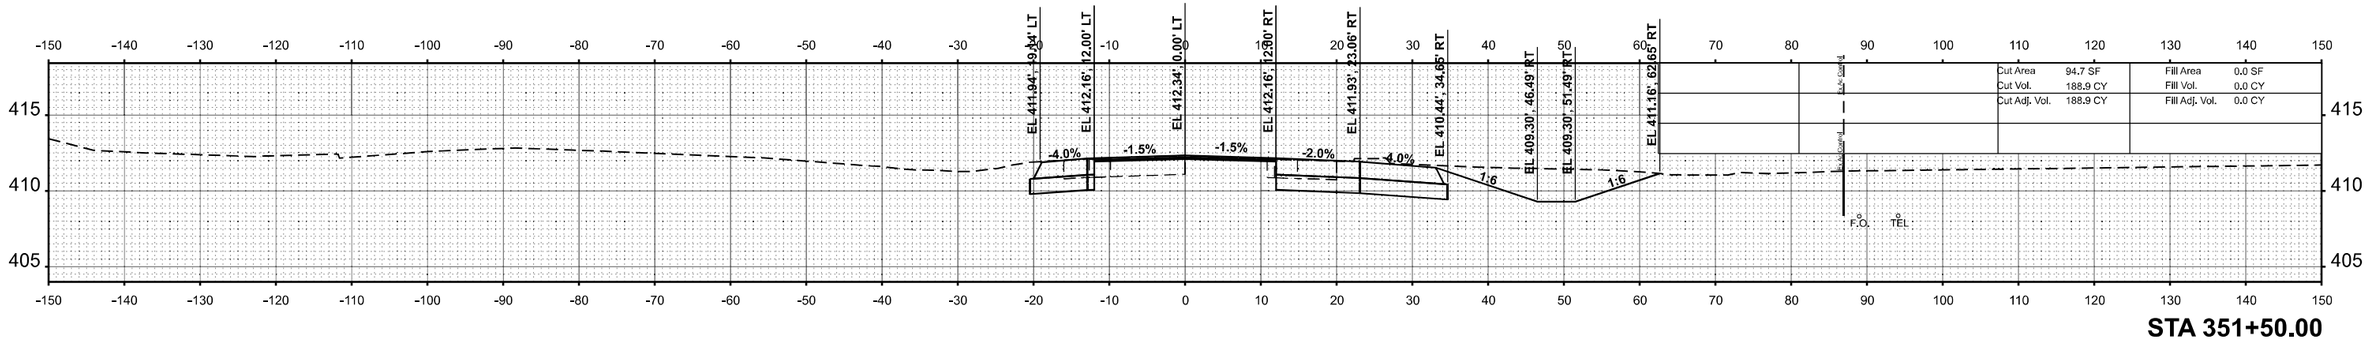

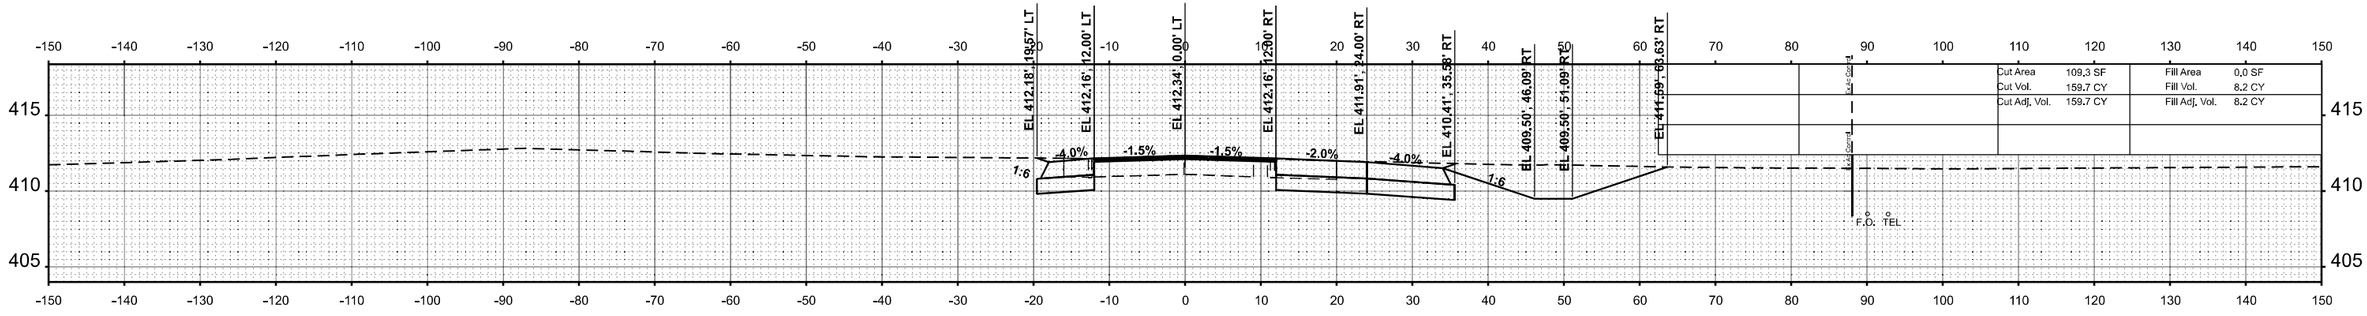

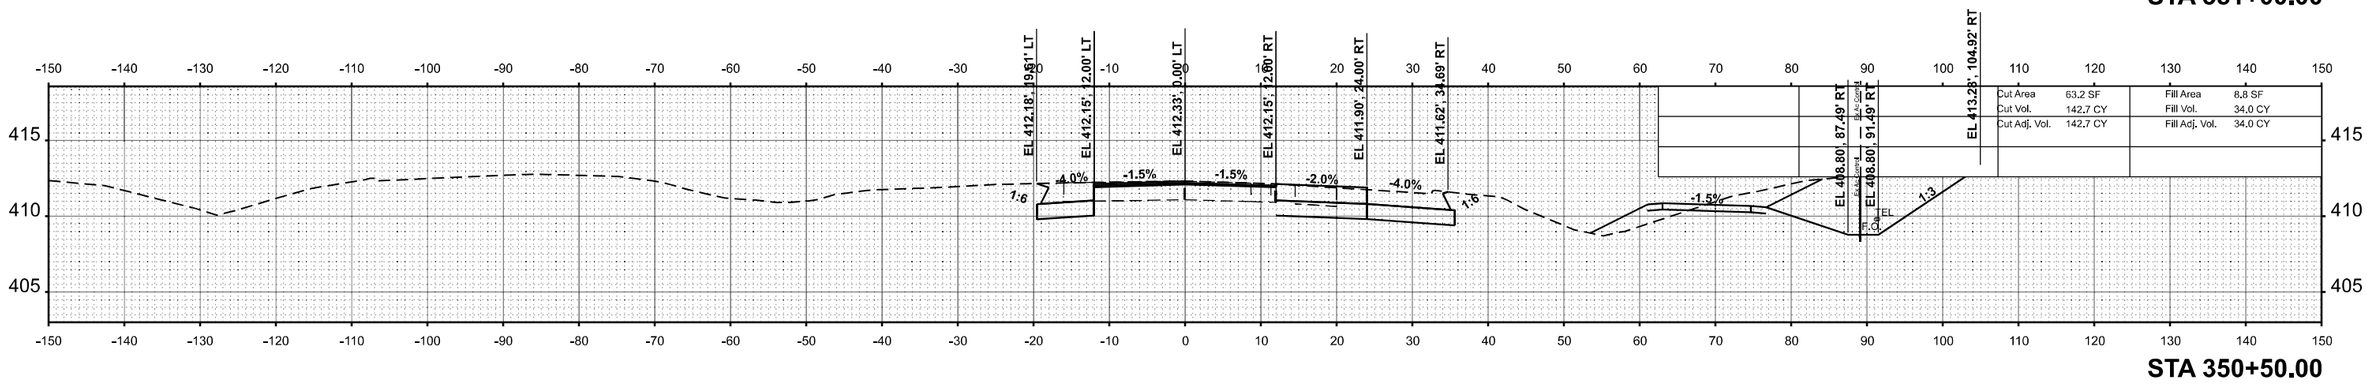

FINAL SURVEY
NOTE BOOK
NO.
SURVEYED
PLOTTED
TEMPLATE
AREAS
AREAS CHECKED
BY
DATE

ORIGINAL SURVEY
NOTE BOOK
NO.
SURVEYED
PLOTTED
TEMPLATE
AREAS
AREAS CHECKED
BY
DATE

MODEL: 13EB_4 - 350+50.00 R3 [Sheet]
FILE NAME: P:\5XX\50XX\50XX-01\XX15000 - IDOT PTB 200+\38 DII IL 13 Crab Orchard Bridges\38-Trans\CAD\Project Drawings\D978373-CRD-XS=-Eastbound.dgn

CIVIL DESIGN, INC.
WBE | DBE
EFFINGHAM, IL
LICENSE #184.003222

USER NAME = SBales	DESIGNED -	REVISED -	
	DRAWN -	REVISED -	
PLOT SCALE = 0.16666633 ' / in.	CHECKED -	REVISED -	
PLOT DATE = 12/18/2024	DATE -	REVISED -	

STATE OF ILLINOIS
DEPARTMENT OF TRANSPORTATION

CROSS SECTIONS
IL 13 EB

SCALE: 1"=10' | SHEET 55 OF 63 SHEETS | STA. | TO STA.

F.A.P. RTE.	SECTION	COUNTY	TOTAL SHEETS	SHEET NO.
331	(1-4)R-5,RS-2,B-1,B-2,B-3,B-4	WILLIAMSON	519	494
		CONTRACT NO. 78373		
		ILLINOIS	FED. AID PROJECT	

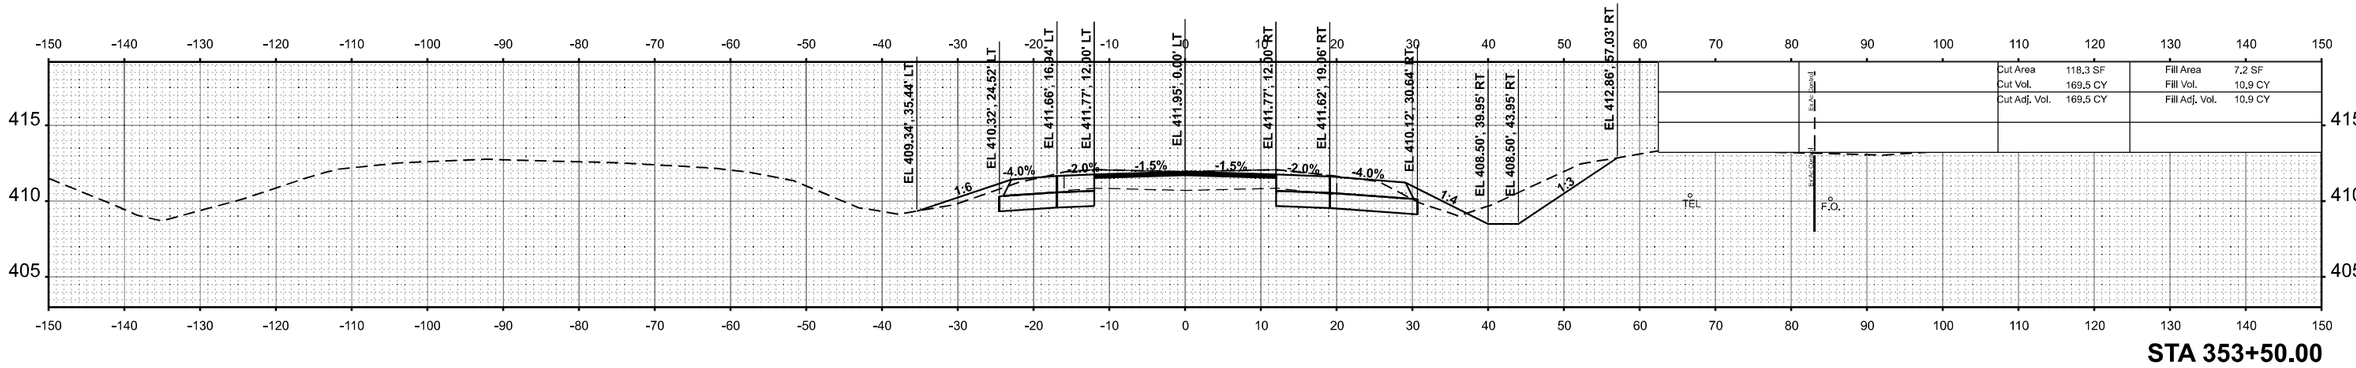

STA 353+50.00

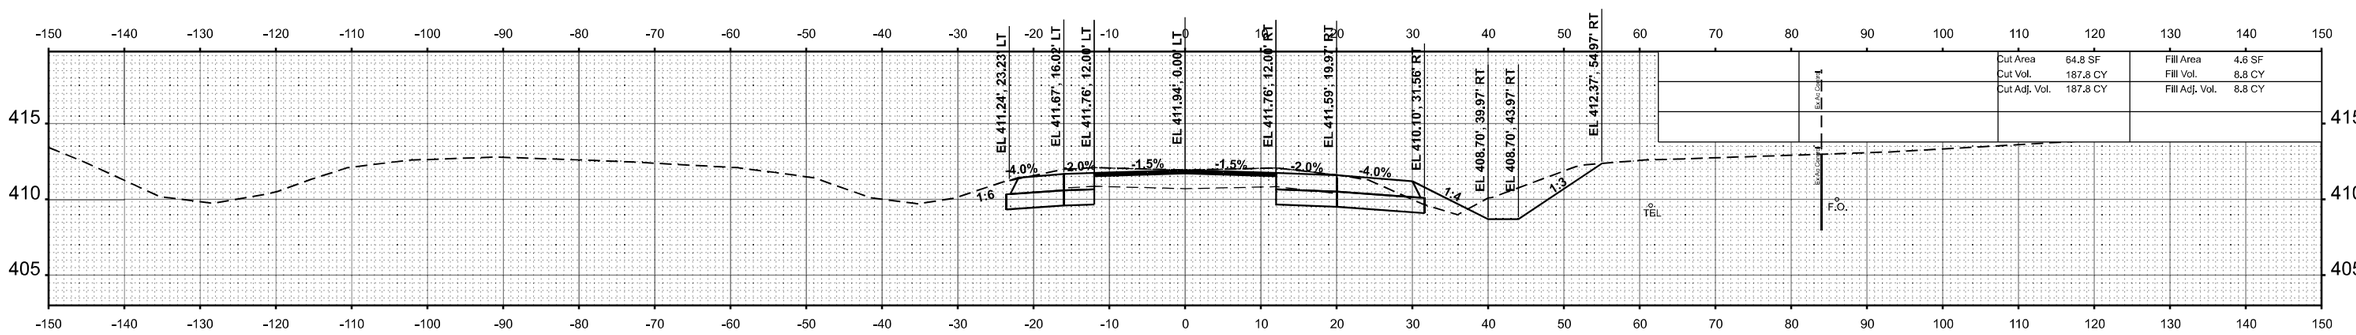

STA 353+00.00

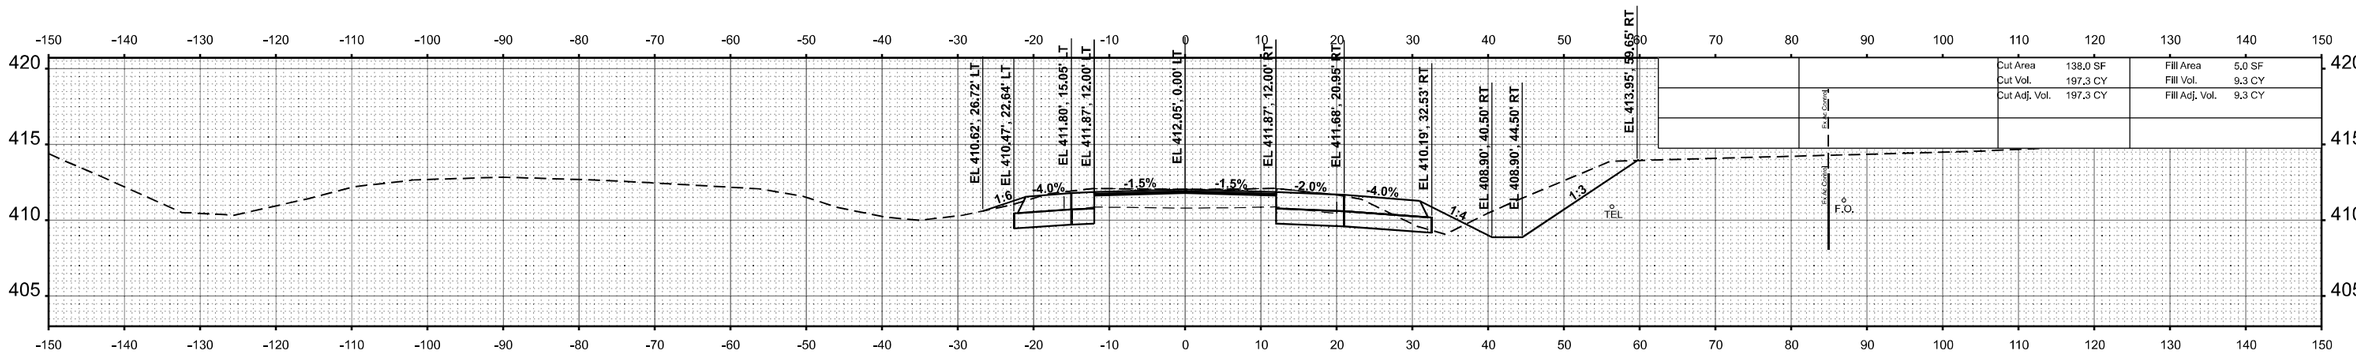

STA 352+50.00

FINAL SURVEY	BY	DATE
SURVEYED		
PLOTTED		
TEMPLATE		
AREAS		
AREAS CHECKED		
NOTE BOOK		
NO.		

ORIGINAL SURVEY	BY	DATE
SURVEYED		
PLOTTED		
TEMPLATE		
AREAS		
AREAS CHECKED		
NOTE BOOK		
NO.		

MODEL: 13EB_4 + 352+50.00 R3 [Sheet]
FILE NAME: P:\5XXX\5XXX\5XX\XX5600 - IDOT PTB 200-038 D9 IL 13 Crab Orchard Bridges\02a-Trans\CAD\Project Drawings\D9787373-CRD-XSec-Eastbound.dgn

CIVIL DESIGN, INC.
WBE | DBE
EFFINGHAM, IL
LICENSE #184.003222

USER NAME = SBales	DESIGNED -	REVISED -
	DRAWN -	REVISED -
PLOT SCALE = 0.16666633 ' / In.	CHECKED -	REVISED -
PLOT DATE = 12/18/2024	DATE -	REVISED -

STATE OF ILLINOIS
DEPARTMENT OF TRANSPORTATION

CROSS SECTIONS
IL 13 EB

SCALE: 1"=10' | SHEET 56 OF 63 SHEETS | STA. | TO STA.

F.A.P. RTE.	SECTION	COUNTY	TOTAL SHEETS	SHEET NO.
331	(1-4)R-5,RS-2,B-1,B-2,B-3,B-4	WILLIAMSON	519	495
		CONTRACT NO. 78373		
		ILLINOIS	FED. AID PROJECT	

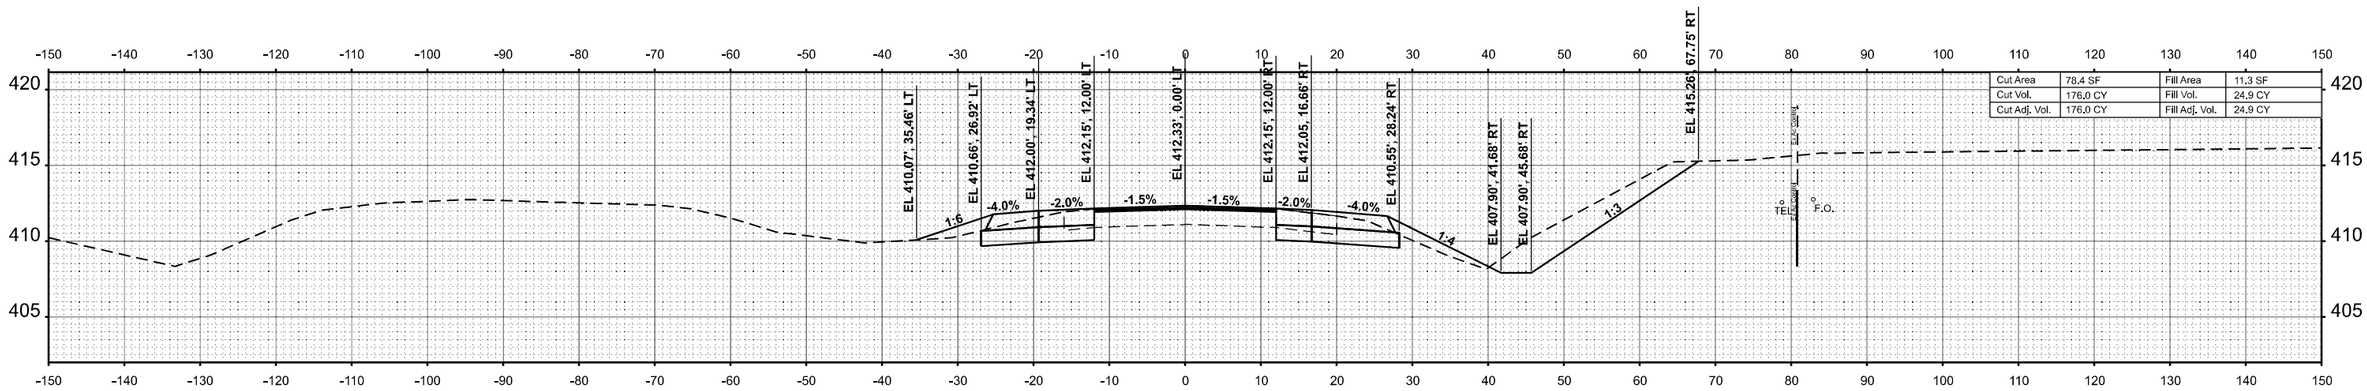

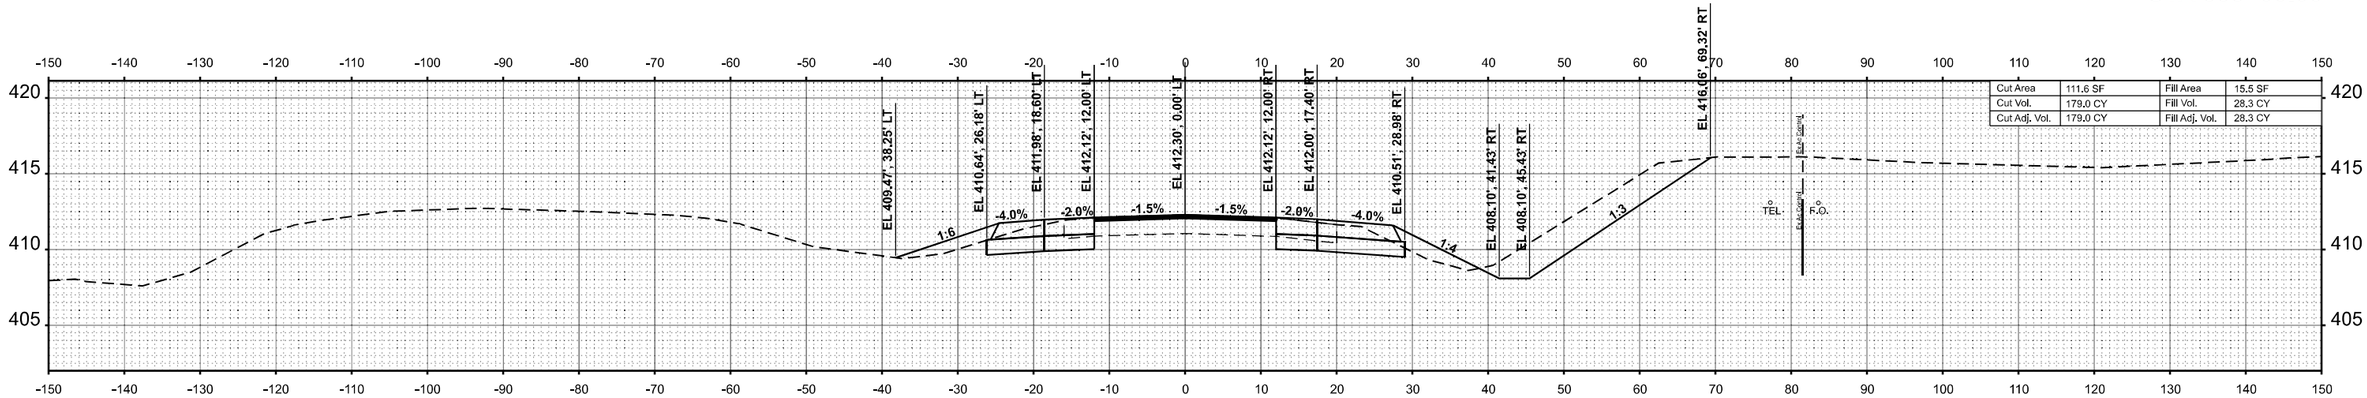

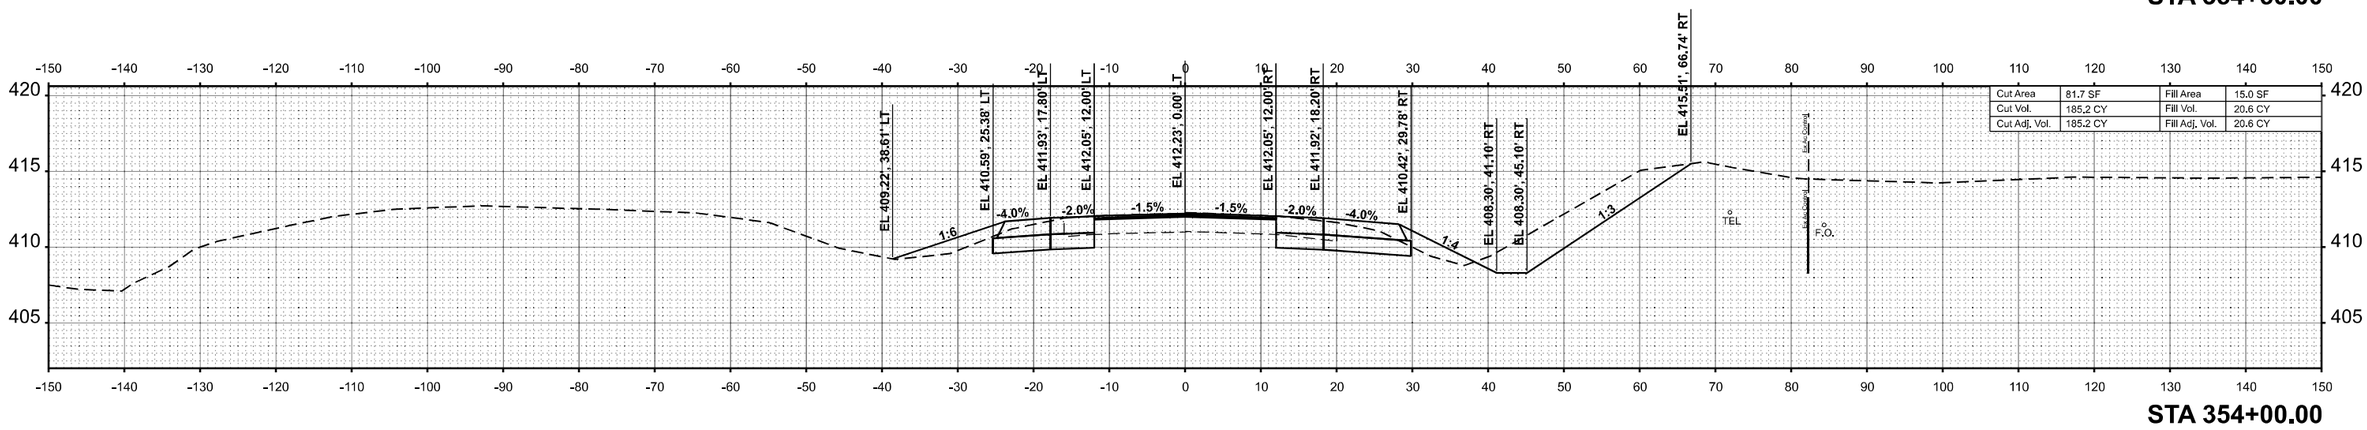

FINAL SURVEY

NO.	NOTE BOOK	BY	DATE
	SURVEYED		
	PLOTTED		
	TEMPLATE		
	AREAS		
	AREAS CHECKED		

ORIGINAL SURVEY

NO.	NOTE BOOK	BY	DATE
	SURVEYED		
	PLOTTED		
	TEMPLATE		
	AREAS		
	AREAS CHECKED		

MODEL: 13EB_4 - 354+00.00 R3 [Sheet]
FILE NAME: P:\5XX\50XX\5(1)XX\15000 - IDOT PTB 200+\38 DI IL 13 Crab Orchard Bridges\38-Transi\CAD\Project Drawings\D978373-CRD-XSs-Eastbound.dgn

CIVIL DESIGN, INC.
WBE | DBE
EFFINGHAM, IL
LICENSE #184.003222

USER NAME = SBales	DESIGNED -	REVISED -	
	DRAWN -	REVISED -	
PLOT SCALE = 0.16666633 ' / in.	CHECKED -	REVISED -	
PLOT DATE = 12/18/2024	DATE -	REVISED -	

STATE OF ILLINOIS
DEPARTMENT OF TRANSPORTATION

CROSS SECTIONS
IL 13 EB

SCALE: 1"=10' | SHEET 57 OF 63 SHEETS | STA. | TO STA.

F.A.P. RTE.	SECTION	COUNTY	TOTAL SHEETS	SHEET NO.
331	(1-4)R-5,RS-2,B-1,B-2,B-3,B-4	WILLIAMSON	519	496
		CONTRACT NO. 78373		
	ILLINOIS	FED. AID PROJECT		

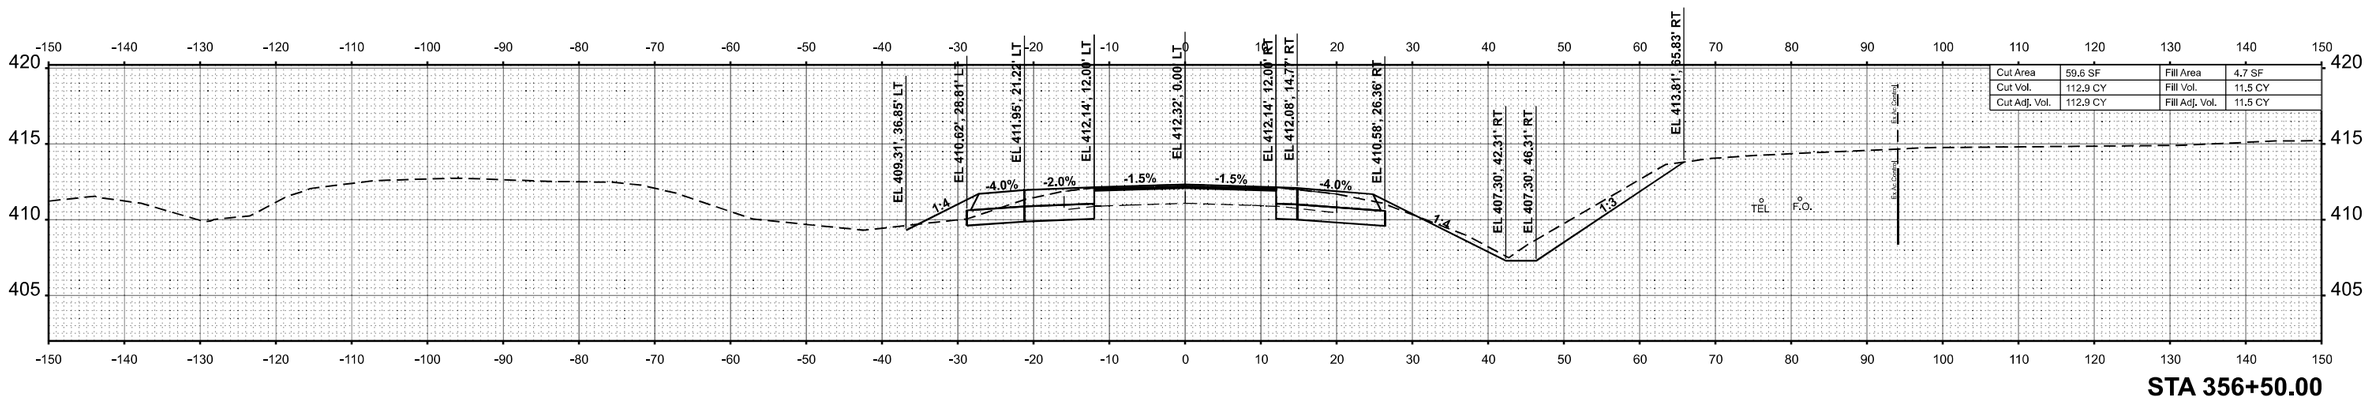

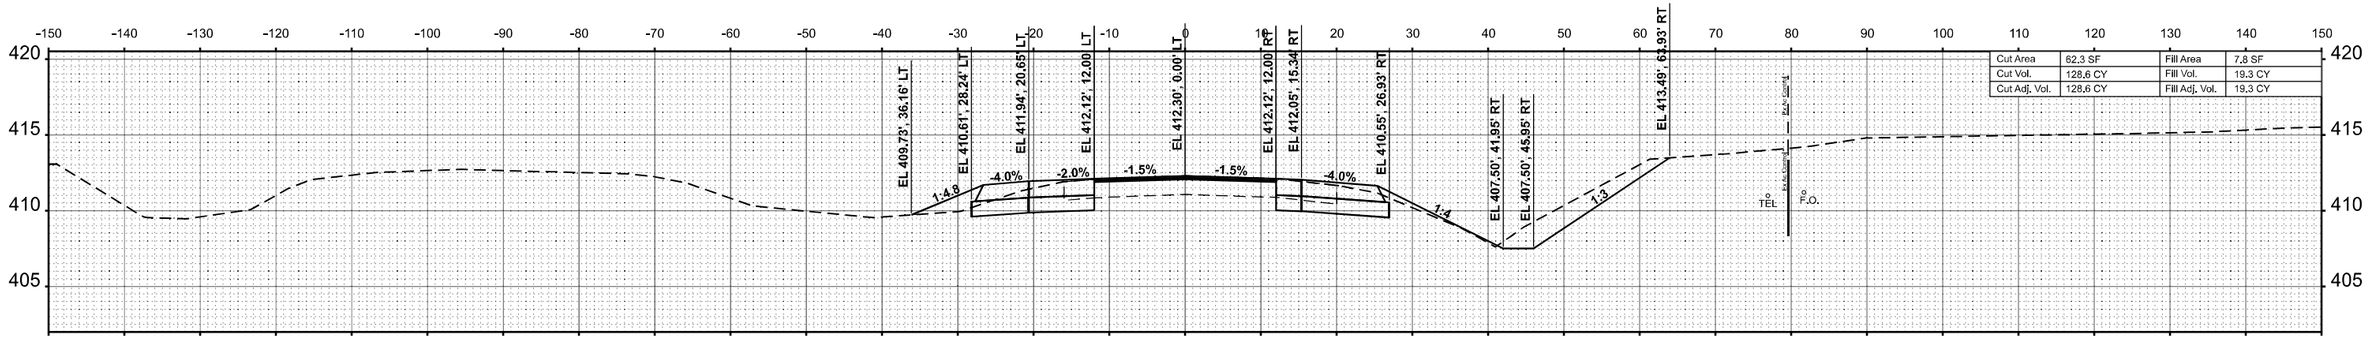

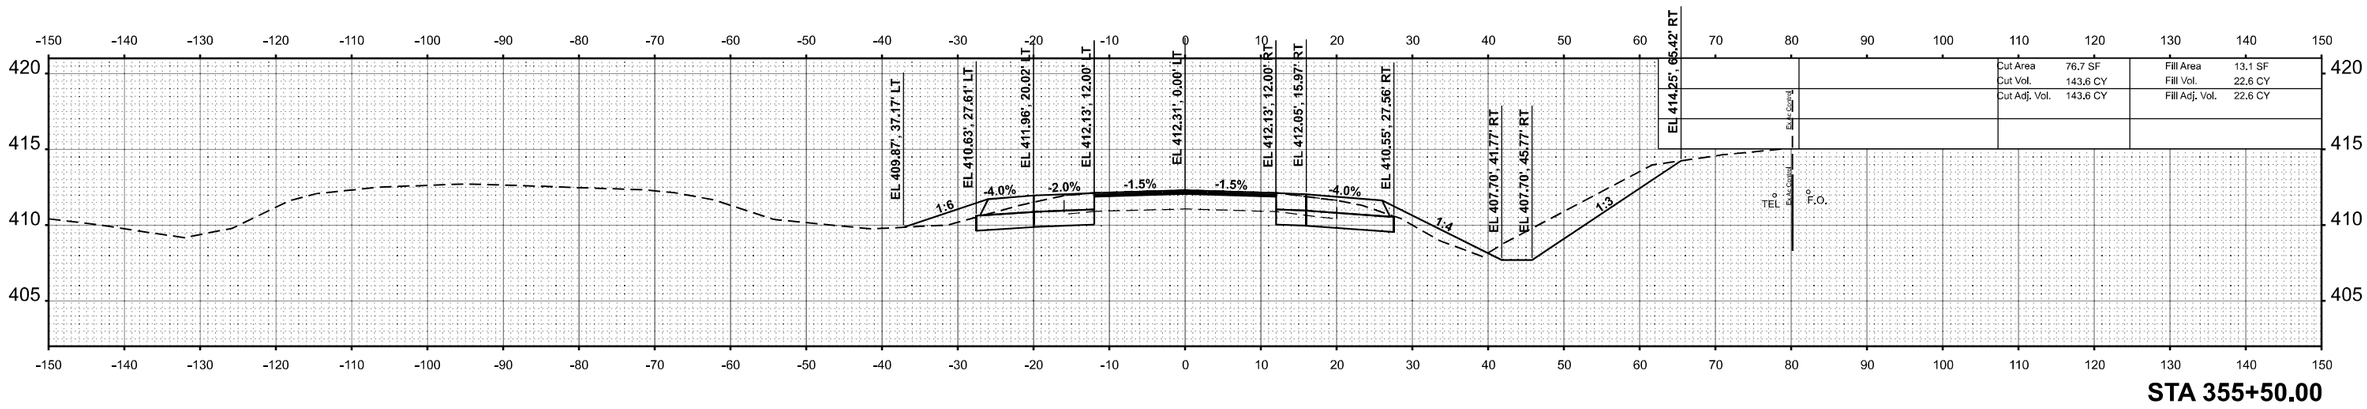

FINAL SURVEY	BY	DATE
SURVEYED		
PLOTTED		
TEMPLATE		
AREAS		
AREAS CHECKED		
NOTE BOOK		
NO.		

ORIGINAL SURVEY	BY	DATE
SURVEYED		
PLOTTED		
TEMPLATE		
AREAS		
AREAS CHECKED		
NOTE BOOK		
NO.		

MODEL: 13EB_4 - 355+50.00 R3 [Sheet]
FILE NAME: P:\SXXX\5XXX\5X1\XX15000 - IDOT PTB 200-038 D9 IL 13 Crab Orchard Bridges\28-Trans\CAD\Project Drawings\D9783734-CRD-X18e-Eastbound.dgn

CIVIL DESIGN, INC.
WBE | DBE
EFFINGHAM, IL
LICENSE #184.003222

USER NAME = SBales	DESIGNED -	REVISED -	
	DRAWN -	REVISED -	
PLOT SCALE = 0.16666633 ' / In.	CHECKED -	REVISED -	
PLOT DATE = 12/18/2024	DATE -	REVISED -	

STATE OF ILLINOIS
DEPARTMENT OF TRANSPORTATION

CROSS SECTIONS
IL 13 EB

SCALE: 1"=10' | SHEET 58 OF 63 SHEETS | STA. | TO STA.

F.A.P. RTE.	SECTION	COUNTY	TOTAL SHEETS	SHEET NO.
331	(1-4)R-5,RS-2,B-1,B-2,B-3,B-4	WILLIAMSON	519	497
		CONTRACT NO. 78373		
		ILLINOIS	FED. AID PROJECT	

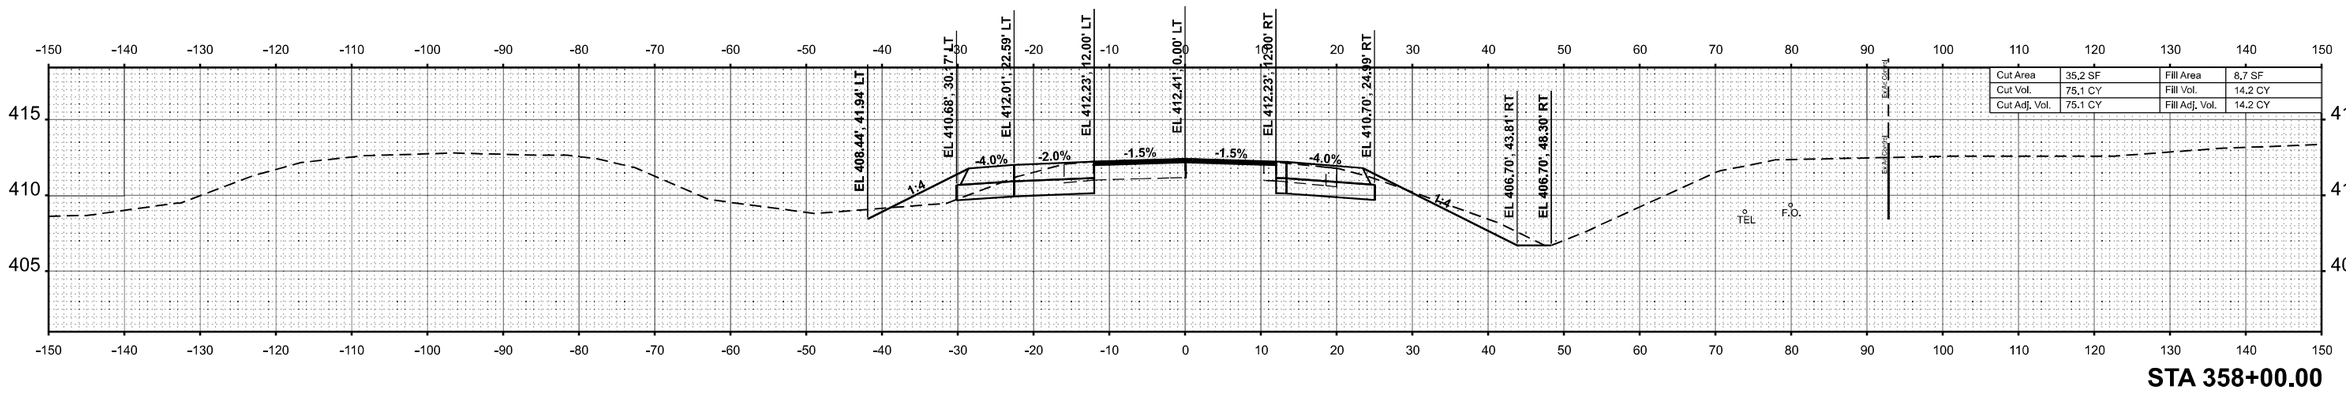

STA 358+00.00

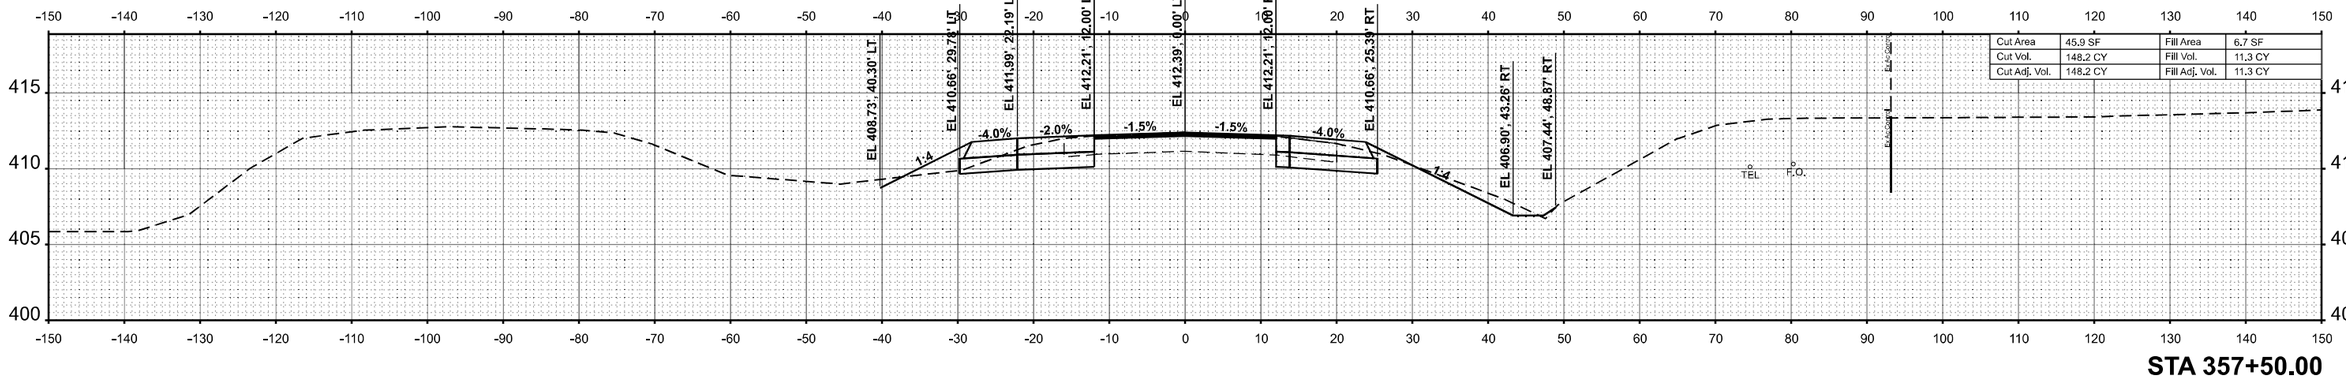

STA 357+50.00

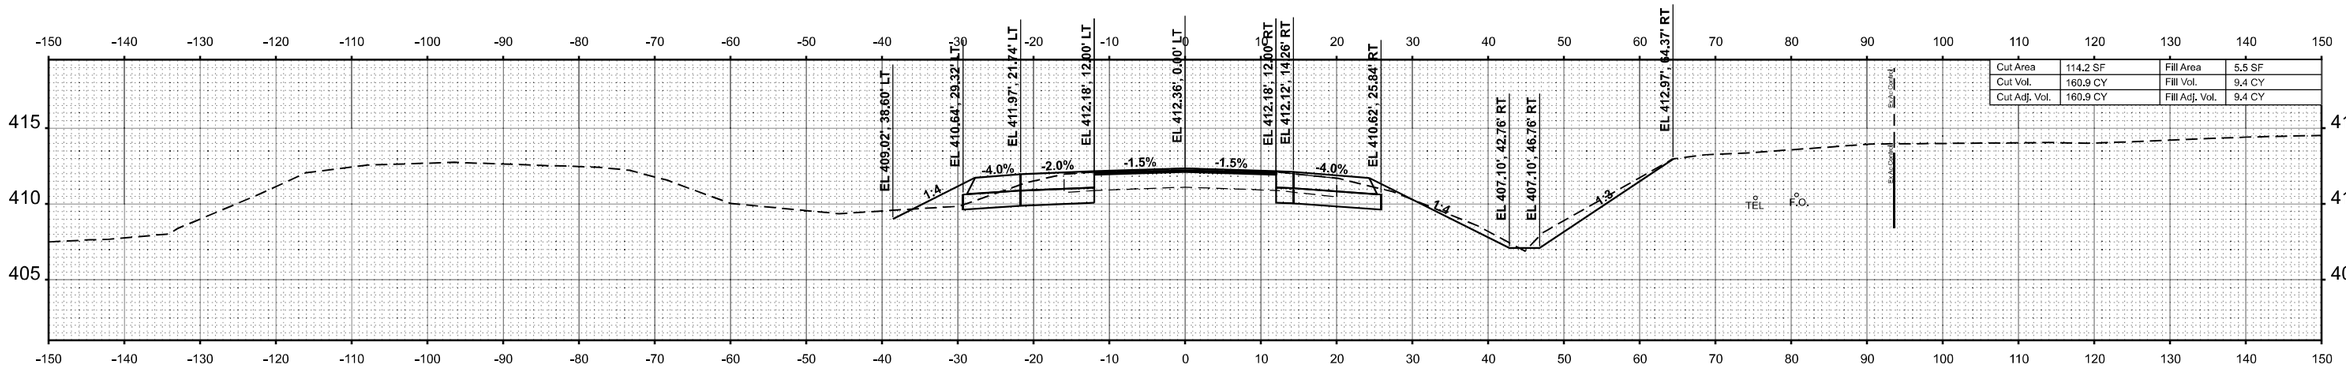

STA 357+00.00

USER NAME = SBales	DESIGNED -	REVISED -	
	DRAWN -	REVISED -	
PLOT SCALE = 0.16666633 ' / In.	CHECKED -	REVISED -	
PLOT DATE = 12/18/2024	DATE -	REVISED -	

CIVIL DESIGN, INC.
WBE | DBE
EFFINGHAM, IL
LICENSE #184.003222

STATE OF ILLINOIS
DEPARTMENT OF TRANSPORTATION

CROSS SECTIONS
IL 13 EB

SCALE: 1"=10' | SHEET 59 OF 63 SHEETS | STA. | TO STA.

F.A.P. RTE.	SECTION	COUNTY	TOTAL SHEETS	SHEET NO.
331	(1-4)R-5,RS-2,B-1,B-2,B-3,B-4	WILLIAMSON	519	498
		CONTRACT NO. 78373		
		ILLINOIS	FED. AID PROJECT	

FINAL SURVEY | NOTE BOOK | NO. | SURVEYED | PLOTTED | TEMPLATE | AREAS | AREAS CHECKED | BY | DATE

ORIGINAL SURVEY | NOTE BOOK | NO. | SURVEYED | PLOTTED | TEMPLATE | AREAS | AREAS CHECKED | BY | DATE

MODEL: 13EB_4 - 357+00.00 R3 [Sheet]
FILE NAME: P:\SIVXX\50XX\50XX451YX\5000 - IDOT PTB 200-038 D9 IL 13 Crab Orchard Bridges\28-Trans\CAD-Project Drawings\D078373-CRD-XSec-Eastbound.dgn

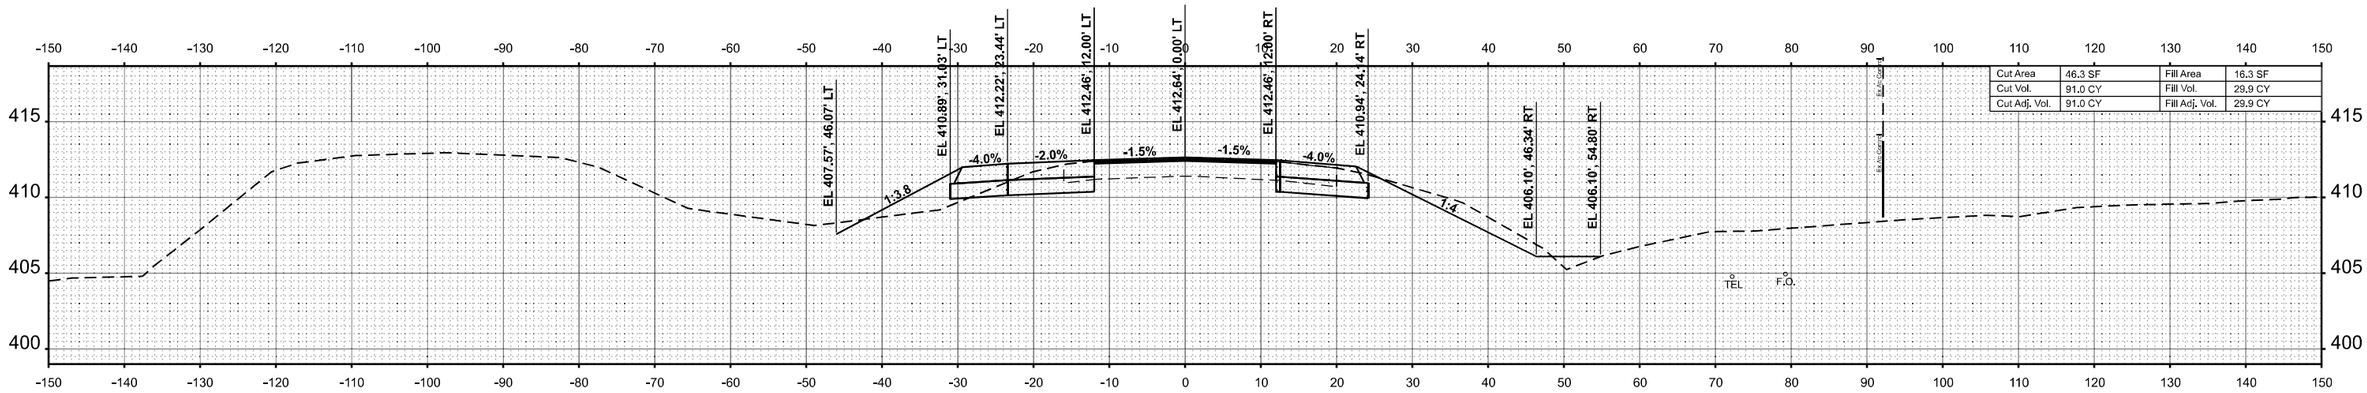

STA 359+50.00

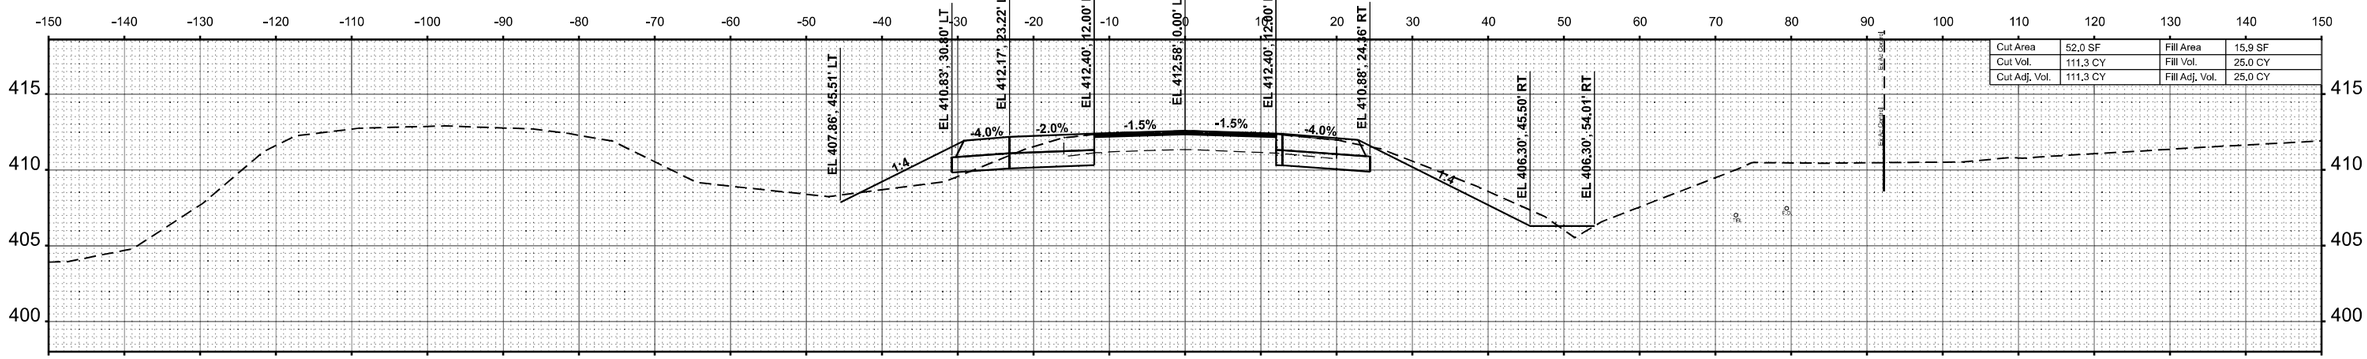

STA 359+00.00

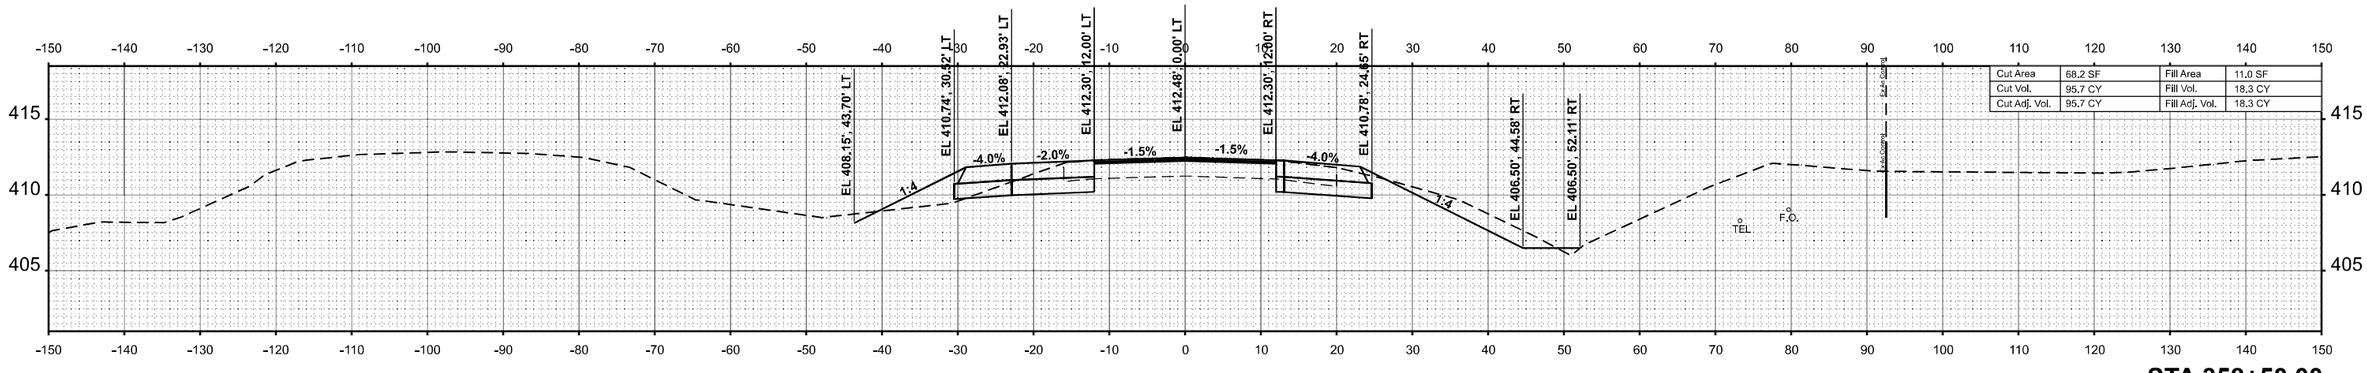

STA 358+50.00

FINAL SURVEY	BY	DATE
SURVEYED		
PLOTTED		
TEMPLATE		
AREAS		
AREAS CHECKED		
NOTE BOOK		
NO.		

ORIGINAL SURVEY	BY	DATE
SURVEYED		
PLOTTED		
TEMPLATE		
AREAS		
AREAS CHECKED		
NOTE BOOK		
NO.		

MODEL: 13EB_4 - 359+50.00 R3 [Sheet]
FILE NAME: P:\5XXX\50XX\5013XX\5000 - IDOT PTB 200-038 D5 IL 13 Cmb. Orchard Bridges\26-Trans\CAD-Project Drawings\D978373-ORD-XSec-Eastbound.dgn

CIVIL DESIGN, INC.
WBE | DBE
EFFINGHAM, IL
LICENSE #184.003222

USER NAME = SBales	DESIGNED -	REVISED -
	DRAWN -	REVISED -
PLOT SCALE = 0.16666633 ' / In.	CHECKED -	REVISED -
PLOT DATE = 12/18/2024	DATE -	REVISED -

STATE OF ILLINOIS
DEPARTMENT OF TRANSPORTATION

CROSS SECTIONS
IL 13 EB

SCALE: 1"=10' | SHEET 60 OF 63 SHEETS | STA. | TO STA.

F.A.P. RTE.	SECTION	COUNTY	TOTAL SHEETS	SHEET NO.
331	(1-4)R-5,RS-2,B-1,B-2,B-3,B-4	WILLIAMSON	519	499
		CONTRACT NO. 78373		
		ILLINOIS	FED. AID PROJECT	

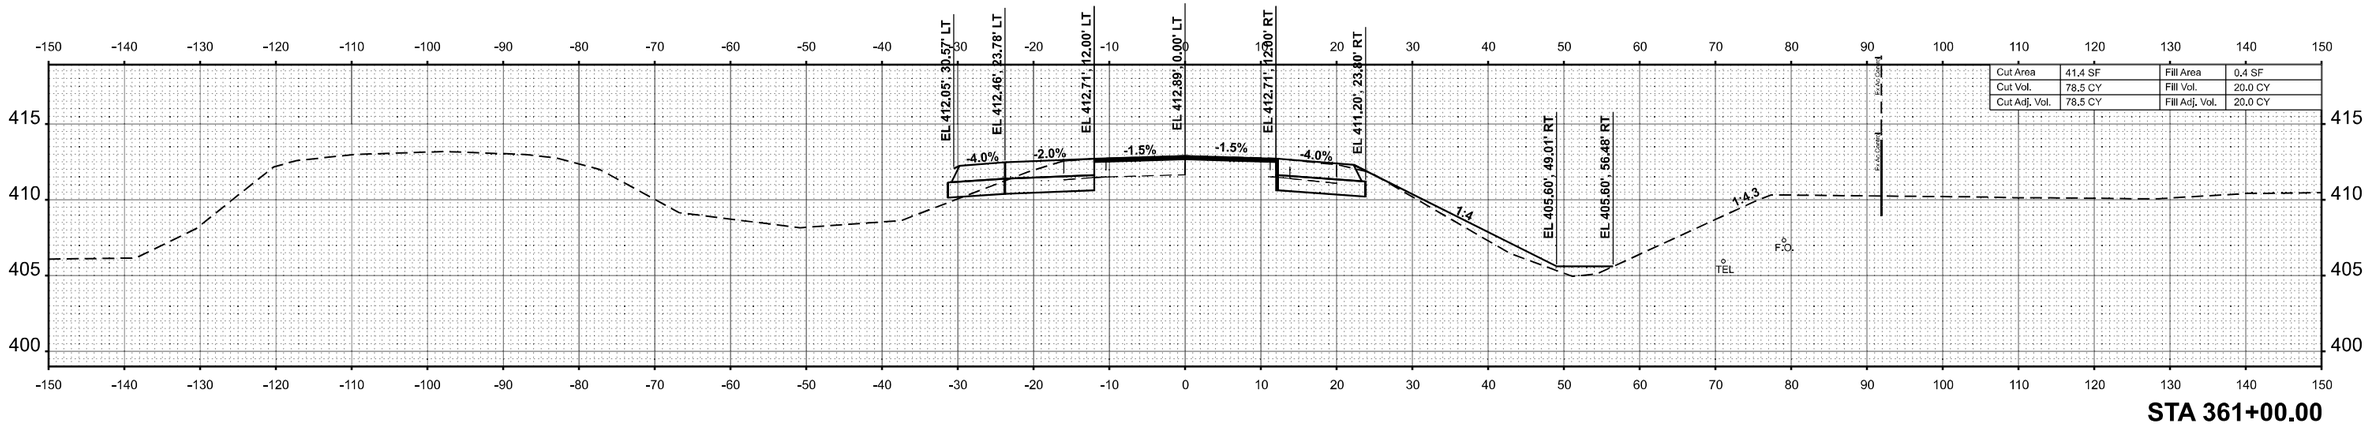

STA 361+00.00

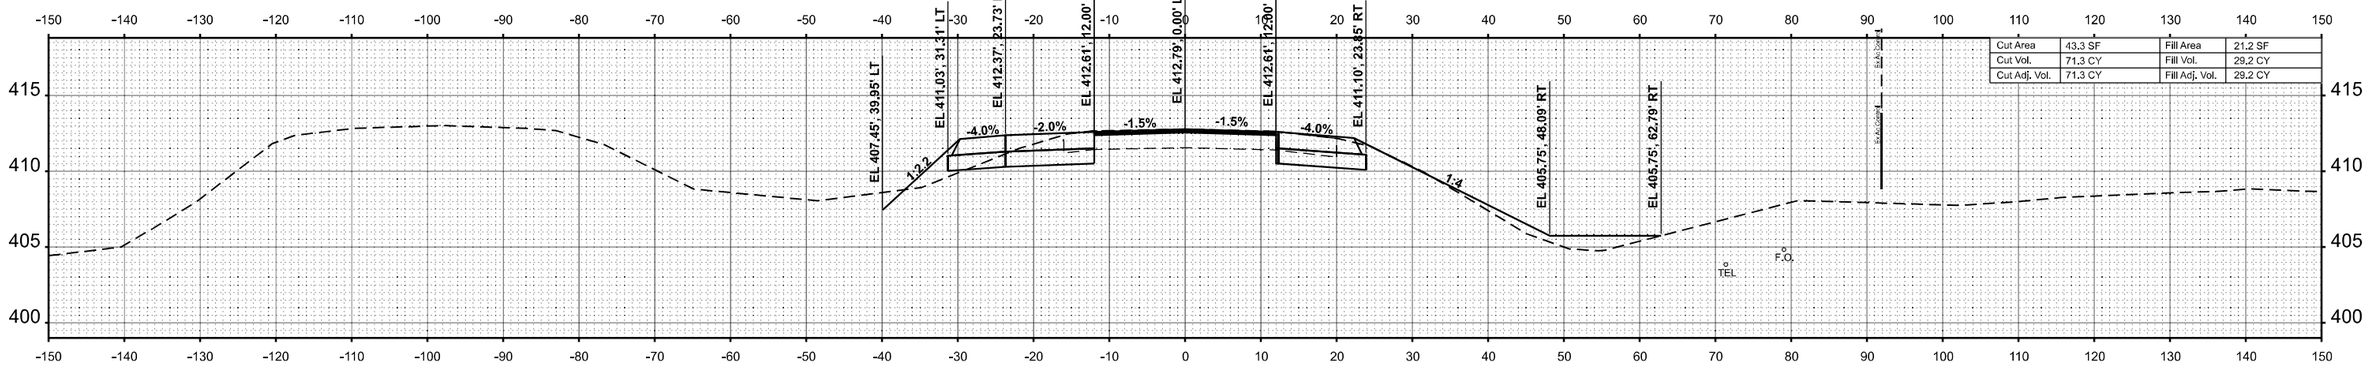

STA 360+50.00

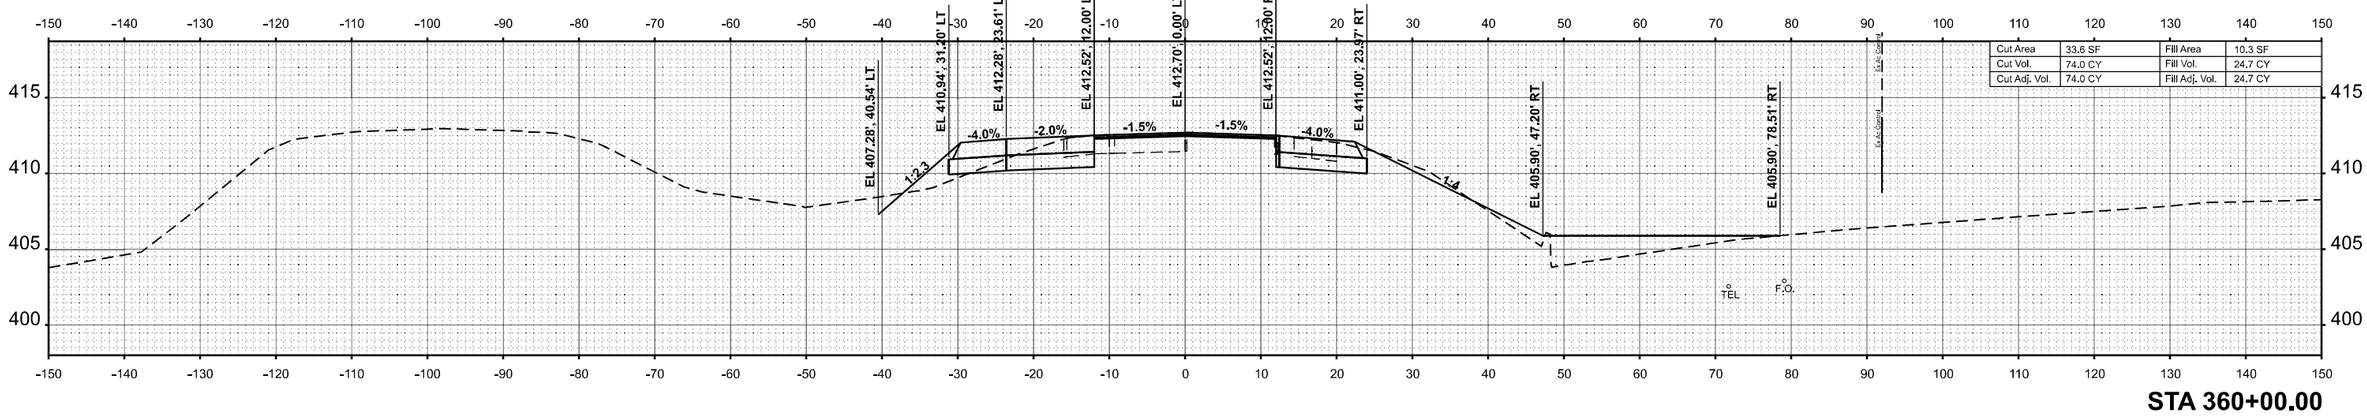

STA 360+00.00

FINAL SURVEY — NO. — NOTE BOOK — PAGE NO. — SURVEYED — PLOTTED — TEMPLATE — AREAS — AREAS CHECKED — BY — DATE

ORIGINAL SURVEY — NO. — NOTE BOOK — PAGE NO. — SURVEYED — PLOTTED — TEMPLATE — AREAS — AREAS CHECKED — BY — DATE

MODEL: 13EB_4 • 360+00.00 R1 [Sheet]
FILE NAME: P:\XX\X150\X<1?X\5000 - IDOT PTB 200-238 D9 IL 13 Crab Orchard Bridges\28-Trans\CAD\Project Drawings\D9787373->CRD->Sht<>Eastbound.dgn

CIVIL DESIGN, INC.
WBE | DBE
EFFINGHAM, IL
LICENSE #184.003222

USER NAME = SBales	DESIGNED -	REVISED -	
	DRAWN -	REVISED -	
PLOT SCALE = 0.16666633 ' / In.	CHECKED -	REVISED -	
PLOT DATE = 12/18/2024	DATE -	REVISED -	

STATE OF ILLINOIS
DEPARTMENT OF TRANSPORTATION

CROSS SECTIONS
IL 13 EB

SCALE: 1"=10' | SHEET 61 OF 63 SHEETS | STA. | TO STA.

F.A.P. RTE.	SECTION	COUNTY	TOTAL SHEETS	SHEET NO.
331	(1-4)R-5,RS-2,B-1,B-2,B-3,B-4	WILLIAMSON	519	500
		CONTRACT NO. 78373		
	ILLINOIS	FED. AID PROJECT		

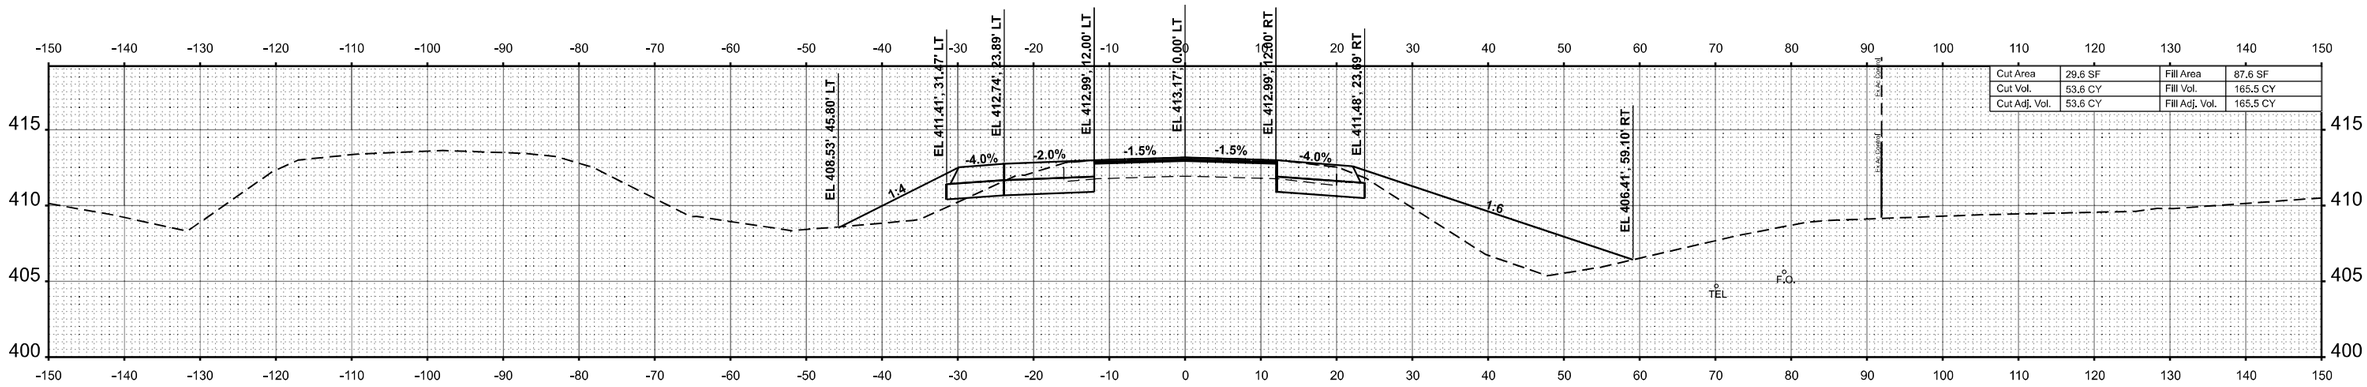

STA 362+50.00

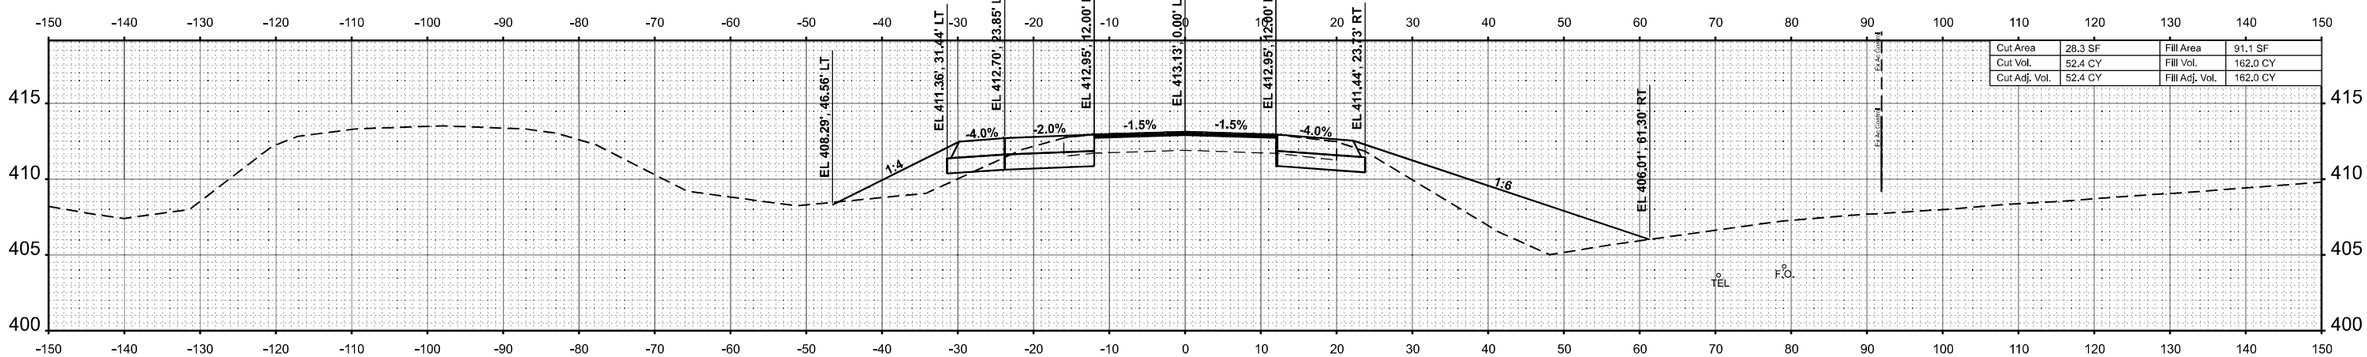

STA 362+00.00

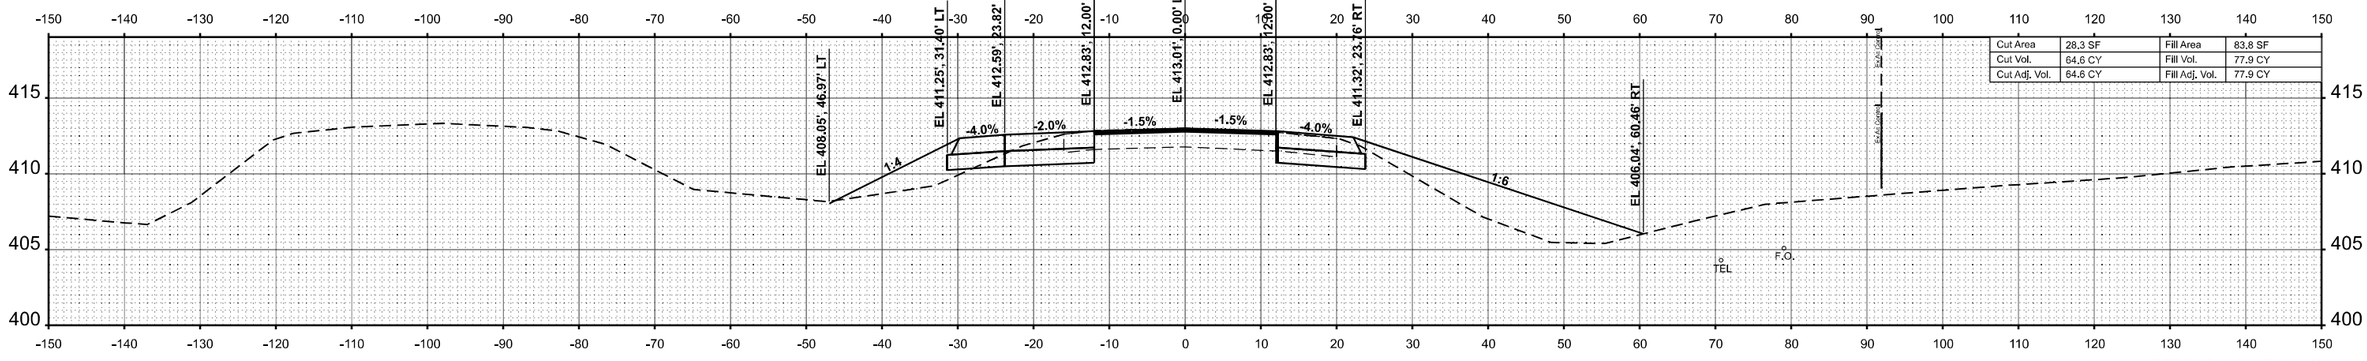

STA 361+50.00

FINAL SURVEY | ORIGINAL SURVEY
NOTE BOOK | NO.
SURVEYED | PLOTTED | TEMPLATE | AREAS | AREAS CHECKED | BY | DATE

MODEL: 13EB_4 - 361+50.00 R3 [Sheet]
FILE NAME: P:\SXX\50XX\50XX-51YX\5000 - IDOT PTB 200-038 D9 IL 13 Crab Orchard Bridges\28-Trans\CAD-Project Drawings\D078373-CRD-XSec-Eastbound.dgn

CIVIL DESIGN, INC.
W.B.E. / D.B.E.
EFFINGHAM, IL
LICENSE #184.003222

USER NAME = SBales	DESIGNED -	REVISED -
	DRAWN -	REVISED -
PLOT SCALE = 0.16666633 ' / In.	CHECKED -	REVISED -
PLOT DATE = 12/18/2024	DATE -	REVISED -

STATE OF ILLINOIS
DEPARTMENT OF TRANSPORTATION

CROSS SECTIONS
IL 13 EB

SCALE: 1"=10' | SHEET 62 OF 63 SHEETS | STA. | TO STA.

F.A.P. RTE.	SECTION	COUNTY	TOTAL SHEETS	SHEET NO.
331	(1-4)R-5,RS-2,B-1,B-2,B-3,B-4	WILLIAMSON	519	501
		CONTRACT NO. 78373		
	ILLINOIS	FED. AID PROJECT		

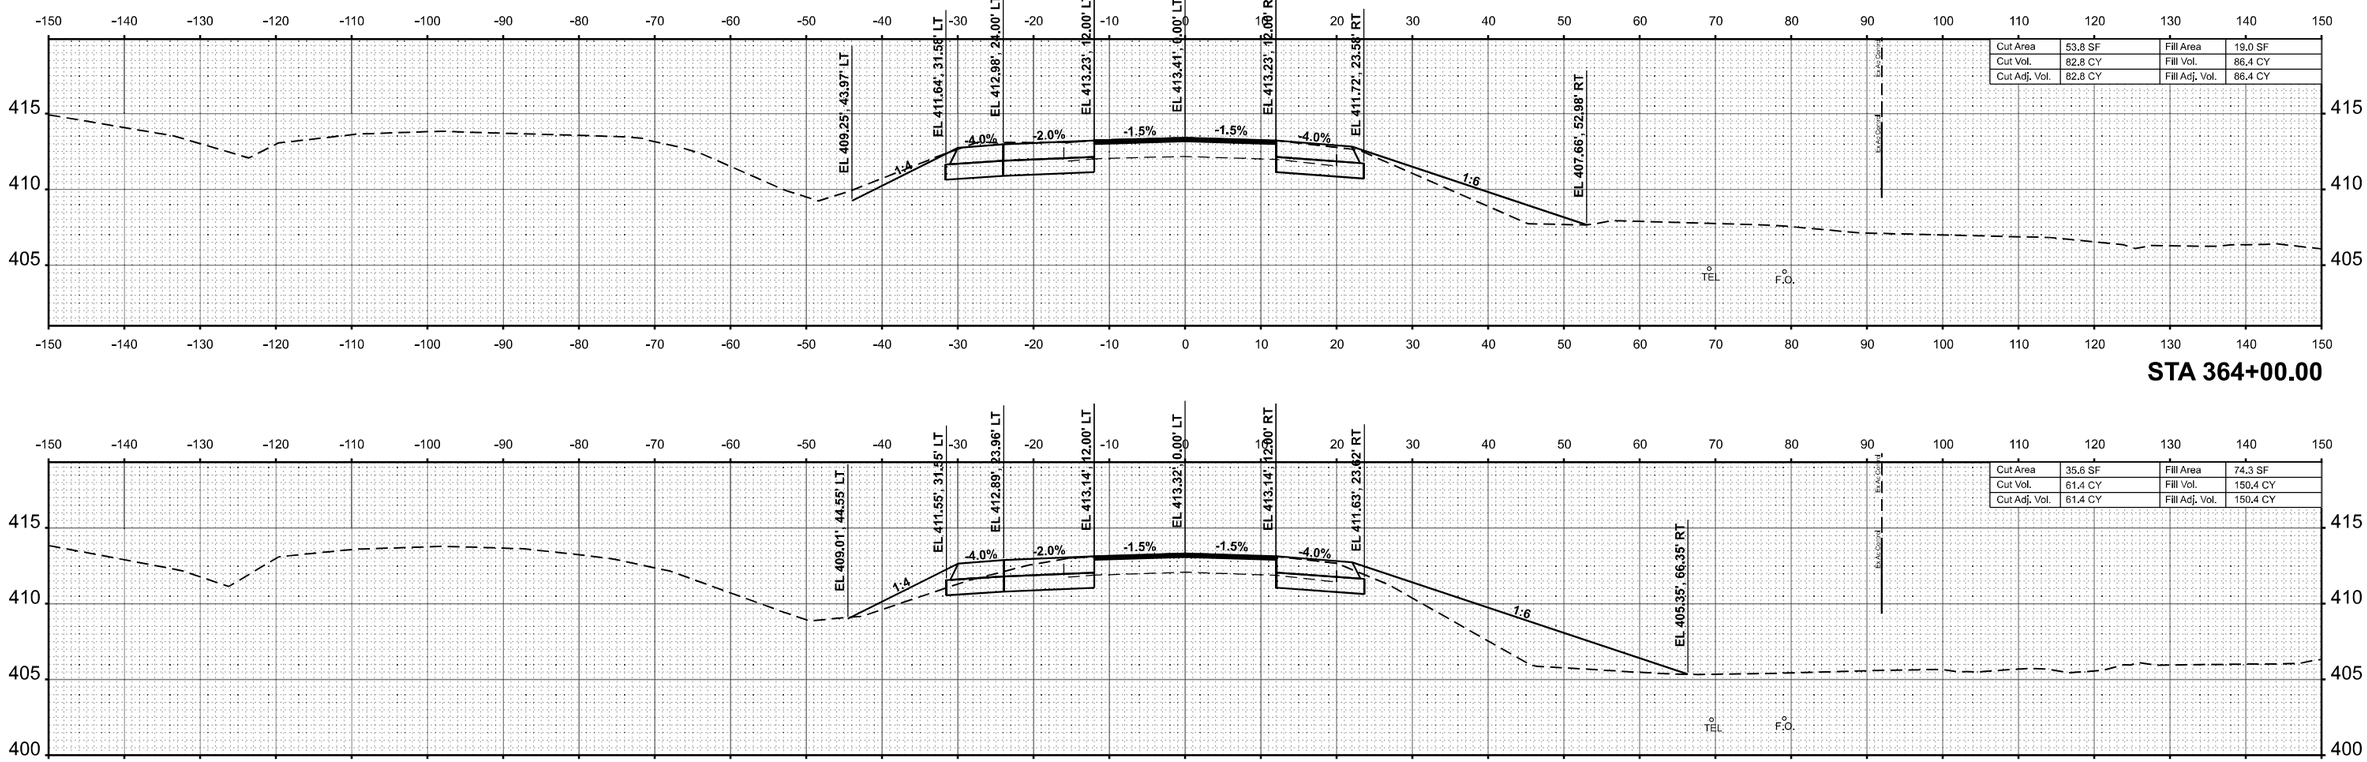

STA 364+00.00

STA 363+50.00

STA 363+00.00

FINAL SURVEY | NOTE BOOK | NO. | BY | DATE
SURVEYED
PLOTTED
TEMPLATE
AREAS
AREAS CHECKED

ORIGINAL SURVEY | NOTE BOOK | NO. | BY | DATE
SURVEYED
PLOTTED
TEMPLATE
AREAS
AREAS CHECKED

MODEL: 13EB_4 - 363+00.00 R3 [Sheet]
FILE NAME: P:\5XXX\50\XX41\X15000 - IDOT PTB 200-038 (D) IL 13 Crab Orchard Bridges\02\Plans\CAD\Project Drawings\D978373-CRD-XSec-Eastbound.dgn

CIVIL DESIGN, INC.
WBE | DBE
EFFINGHAM, IL
LICENSE #184.003222

USER NAME = SBales	DESIGNED -	REVISED -	
	DRAWN -	REVISED -	
PLOT SCALE = 0.16666633 ' / In.	CHECKED -	REVISED -	
PLOT DATE = 12/18/2024	DATE -	REVISED -	

STATE OF ILLINOIS
DEPARTMENT OF TRANSPORTATION

CROSS SECTIONS
IL 13 EB

SCALE: 1"=10' | SHEET 63 OF 63 SHEETS | STA. | TO STA.

F.A.P. RTE.	SECTION	COUNTY	TOTAL SHEETS	SHEET NO.
331	(1-4)R-5,RS-2,B-1,B-2,B-3,B-4	WILLIAMSON	519	502
		CONTRACT NO. 78373		
		ILLINOIS	FED. AID PROJECT	

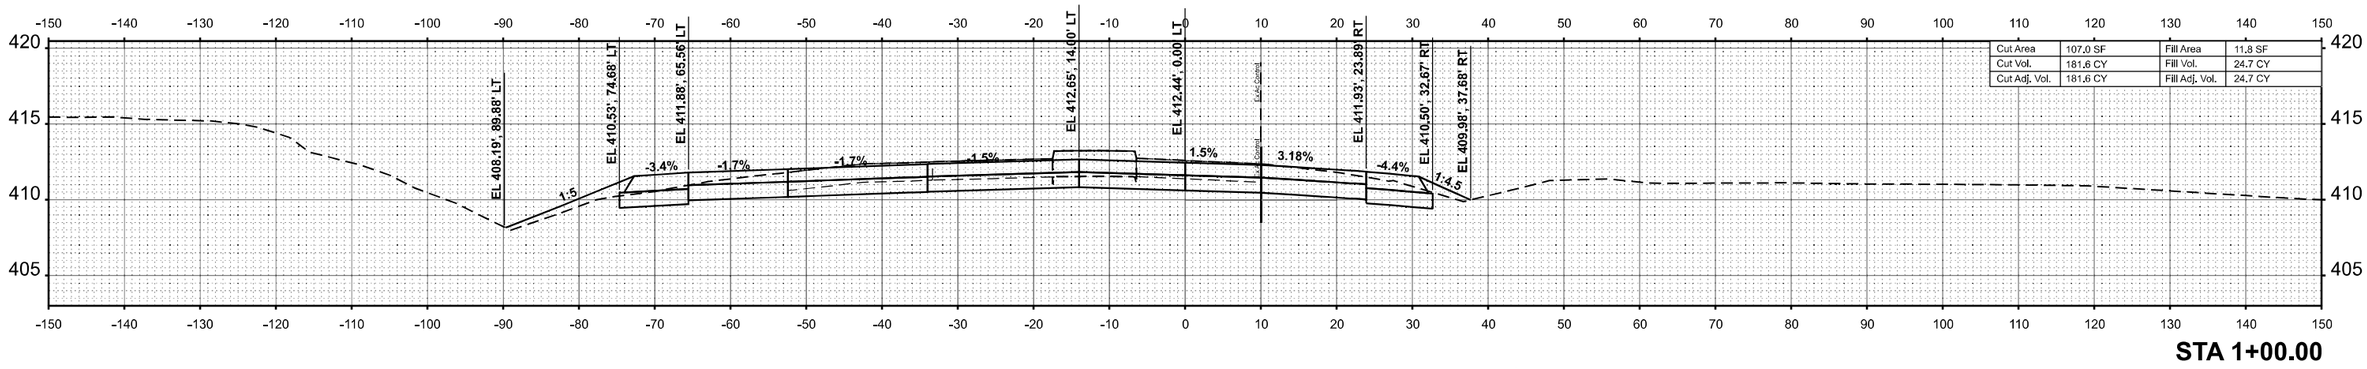

STA 1+00.00

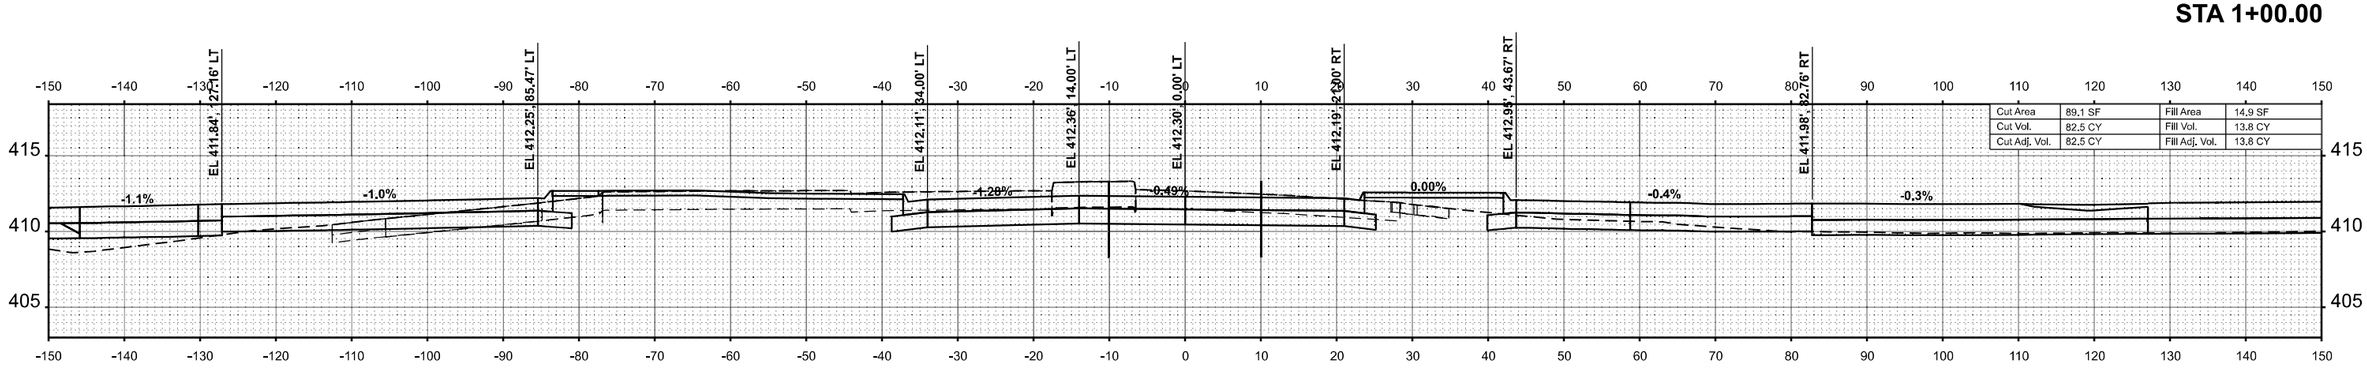

STA 0+50.00

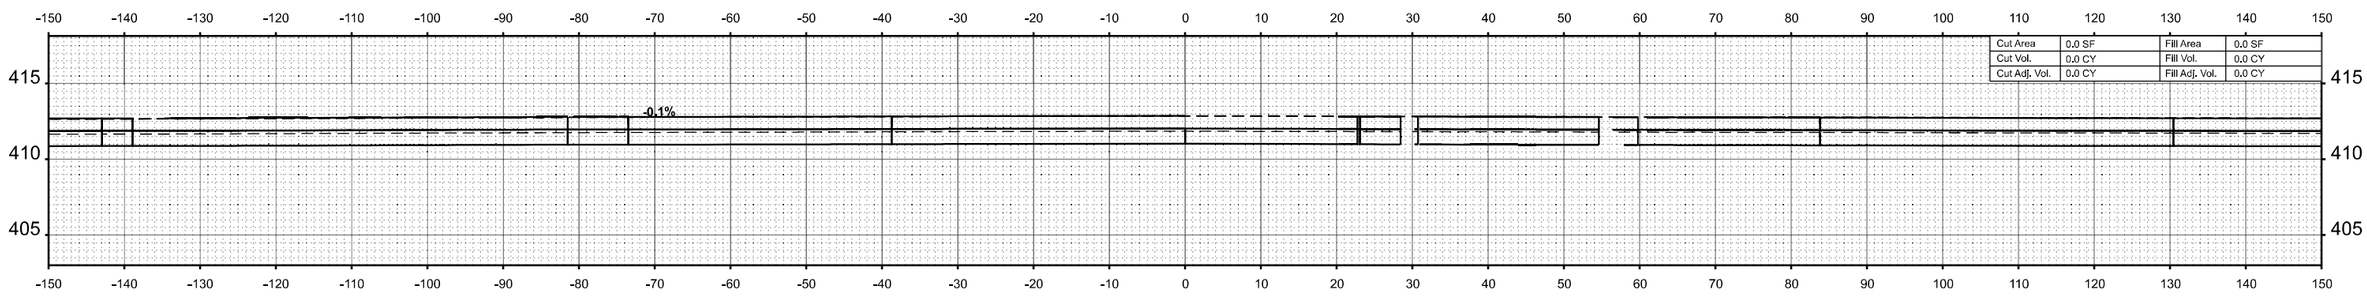

STA 0+00.00

FINAL SURVEY	BY	DATE
SURVEYED		
PLOTTED		
TEMPLATE		
AREAS		
AREAS CHECKED		
NOTE BOOK		
NO.		

ORIGINAL SURVEY	BY	DATE
SURVEYED		
PLOTTED		
TEMPLATE		
AREAS		
AREAS CHECKED		
NOTE BOOK		
NO.		

MODEL: CAMBRIA-1 - 0+00.00 [Sheet]
FILE NAME: P:\SXX\XSOX\<51\XX\5000 - IDOT PTB 200-038 D9 IL 13 Crab Orchard Bridges\28-Trans\CAD\Project Drawings\D5978373-CRD-XSec-Cambria.dgn

CIVIL DESIGN, INC.
WBE | DBE
EFFINGHAM, IL
LICENSE #184.003222

USER NAME = SBales	DESIGNED -	REVISED -	
	DRAWN -	REVISED -	
PLOT SCALE = 0.16666633 ' / In.	CHECKED -	REVISED -	
PLOT DATE = 12/11/2024	DATE -	REVISED -	

STATE OF ILLINOIS
DEPARTMENT OF TRANSPORTATION

CROSS SECTIONS (BEGIN)
CAMBRIA RD

SCALE: 1"=10' | SHEET 1 OF 8 SHEETS | STA. | TO STA.

F.A.P. RTE.	SECTION	COUNTY	TOTAL SHEETS	SHEET NO.
331	(1-4)R-5,RS-2,B-1,B-2,B-3,B-4	WILLIAMSON	519	503
		CONTRACT NO. 78373		
	ILLINOIS	FED. AID PROJECT		

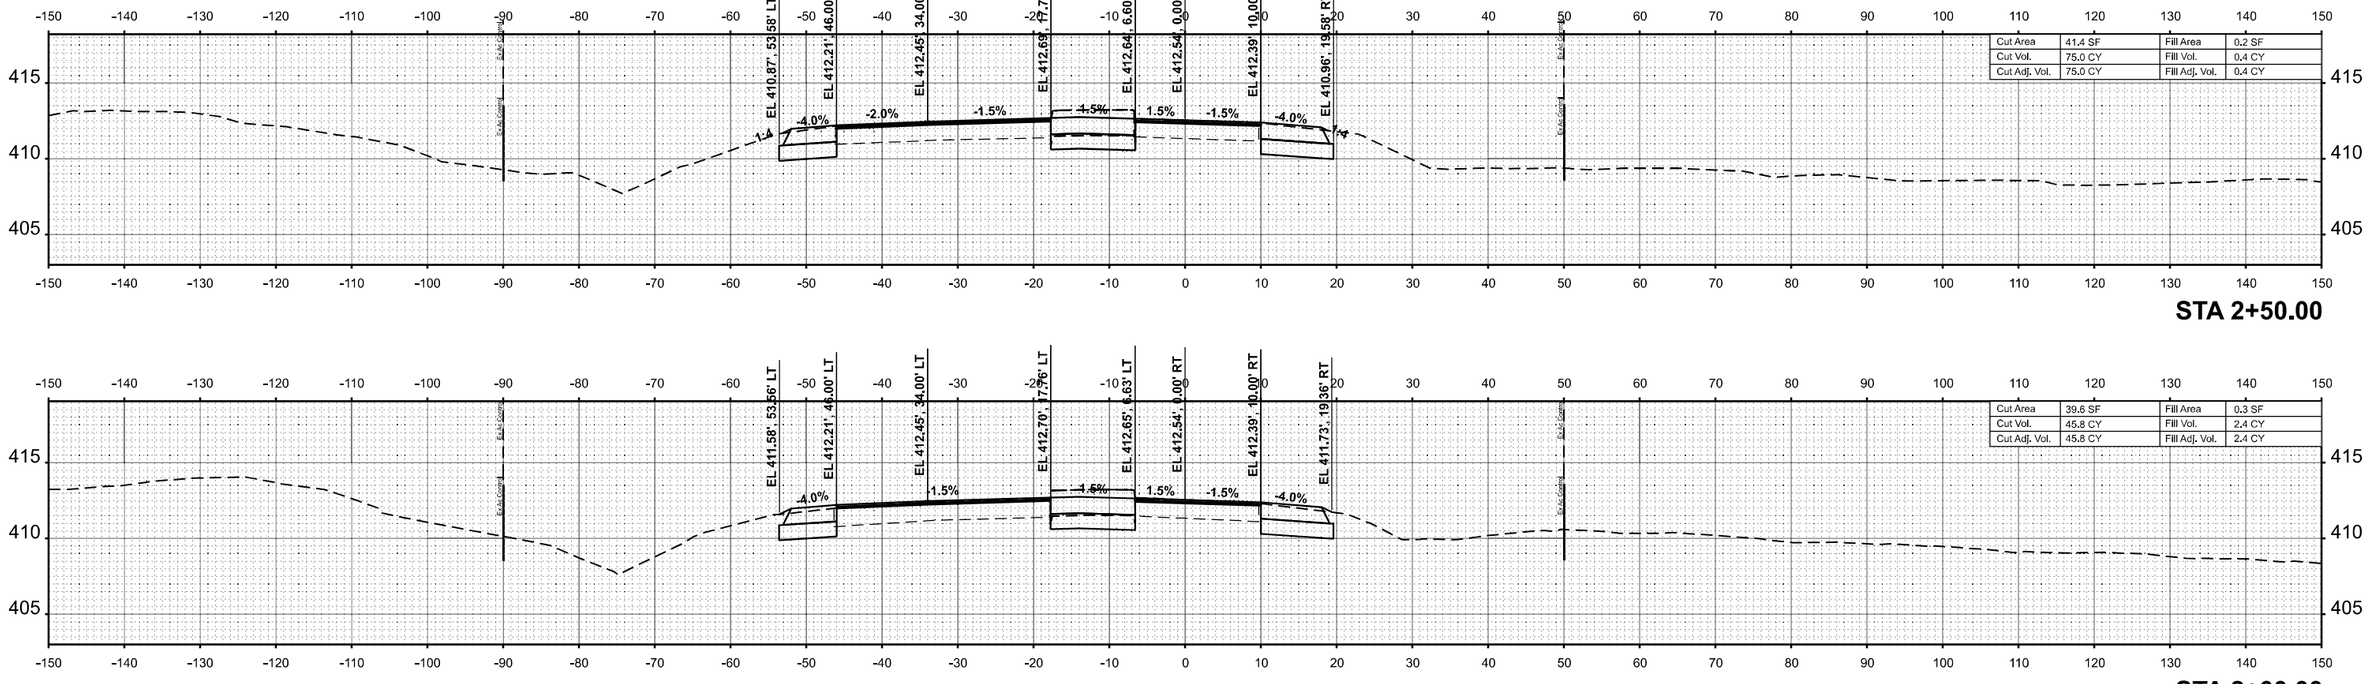

FINAL SURVEY	NOTE BOOK	NO.
SURVEYED		
PLOTTED		
TEMPLATE		
AREAS		
AREAS CHECKED		

BY	DATE

ORIGINAL SURVEY	NOTE BOOK	NO.
SURVEYED		
PLOTTED		
TEMPLATE		
AREAS		
AREAS CHECKED		

BY	DATE

MODEL: CAMB&M-1 - 1+50.00 [Sheet]
FILE NAME: P:\05XX\05XX-51\XX0000 - IDOT PTB 200-038 D9 IL 13 Crab Orchard Bridges\29-Trans\CAD-Project Drawings\D078373-CRD-XSec-Cambria.dgn

CIVIL DESIGN, INC.
WBE | DBE
EFFINGHAM, IL
LICENSE #184.003222

USER NAME = SBales	DESIGNED -	REVISED -	
	DRAWN -	REVISED -	
PLOT SCALE = 0.16666633 ' / In.	CHECKED -	REVISED -	
PLOT DATE = 12/11/2024	DATE -	REVISED -	

STATE OF ILLINOIS
DEPARTMENT OF TRANSPORTATION

CROSS SECTIONS
CAMBRIA RD

SCALE: 1"=10' | SHEET 2 OF 8 SHEETS | STA. | TO STA.

F.A.P. RTE.	SECTION	COUNTY	TOTAL SHEETS	SHEET NO.
331	(1-4)R-5,RS-2,B-1,B-2,B-3,B-4	WILLIAMSON	519	504
		CONTRACT NO. 78373		
	ILLINOIS	FED. AID PROJECT		

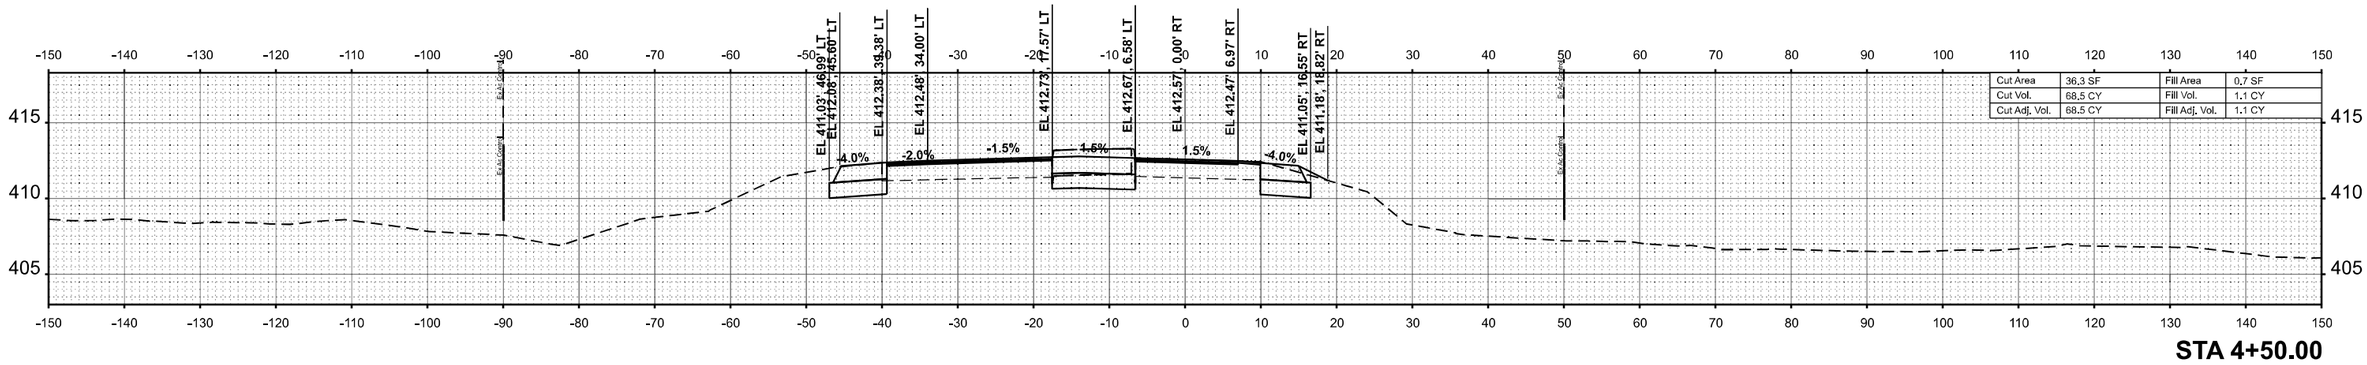

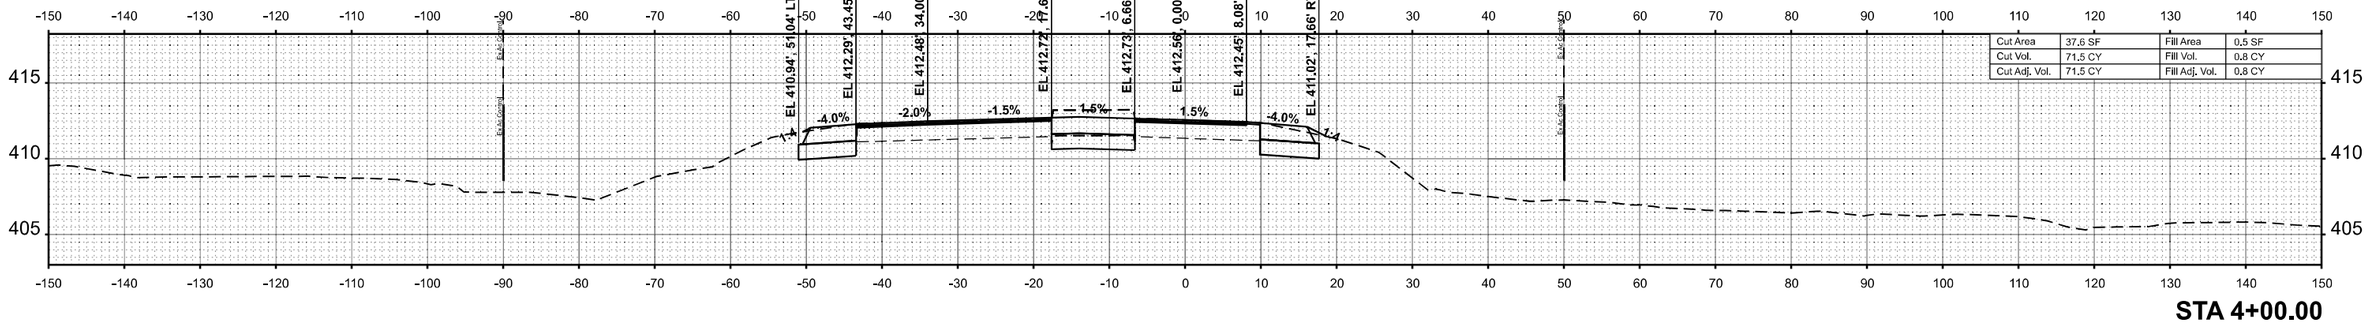

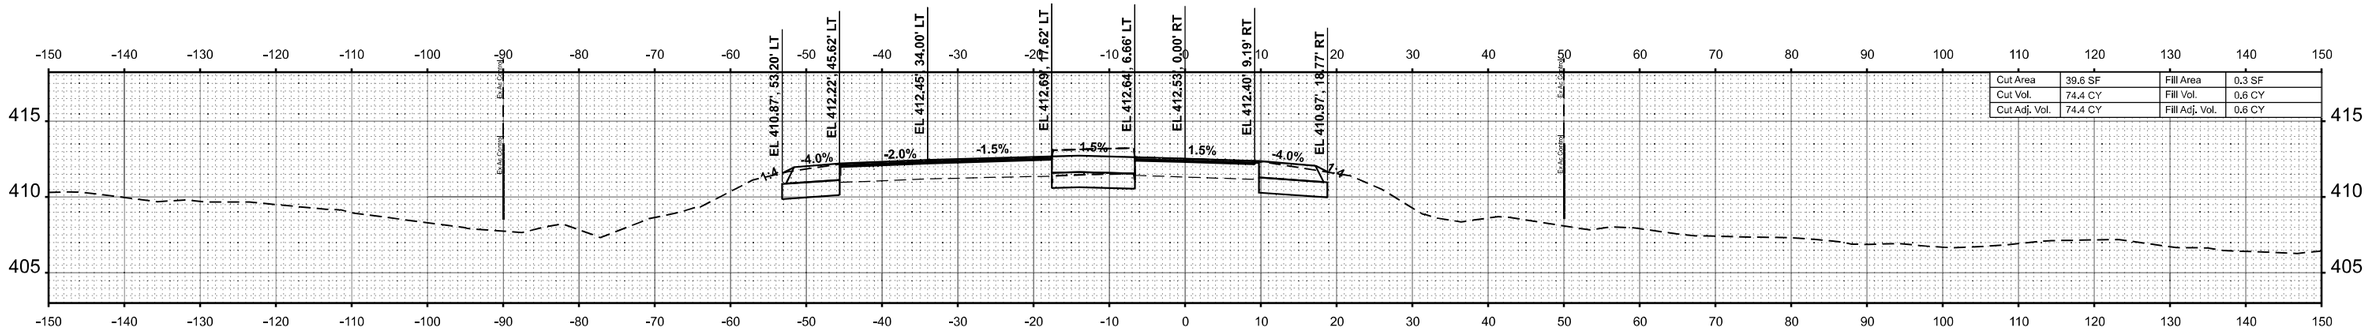

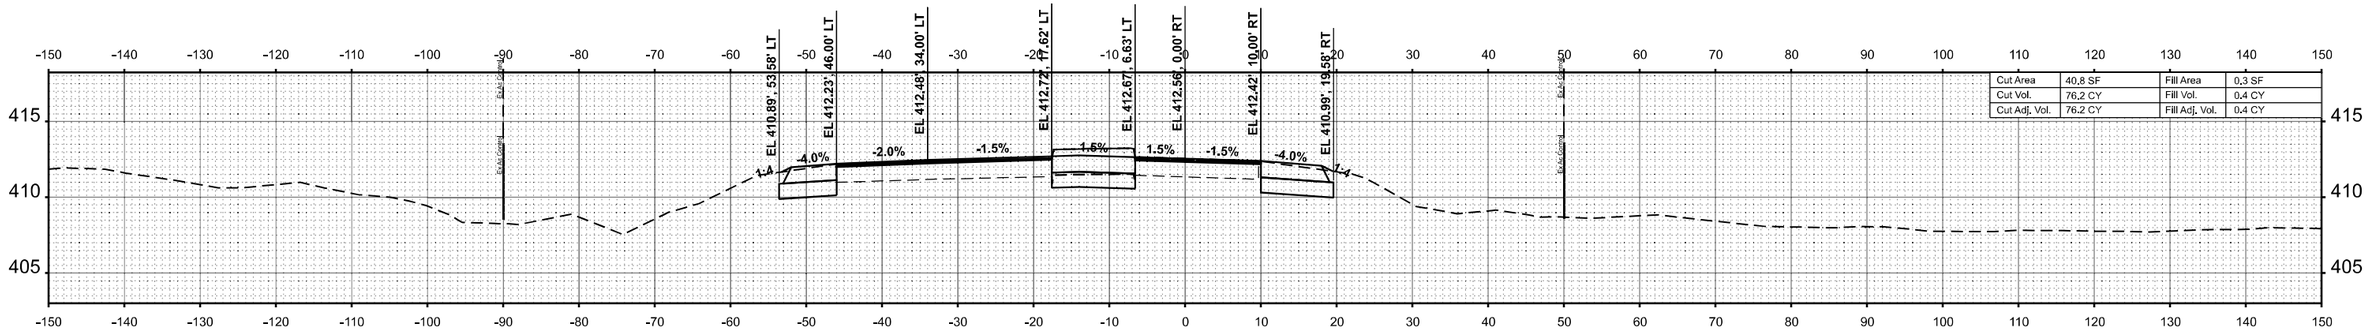

	BY	DATE
SURVEYED		
PLOTTED		
TEMPLATE		
AREAS		
AREAS CHECKED		

FINAL SURVEY
ORIGINAL SURVEY
NOTE BOOK
NO.

MODEL: CAMBRM-1 - 3+00.00 [Sheet]
FILE NAME: P:\5XXX\560X\5-51XX\5000 - IDOT PTB 200+/38 D9 IL 13 Cmb Orchard Bridges\26-Trans\CAD\Project Drawings\D978373-ORD-XSec-Cambria.dgn

CIVIL DESIGN, INC.
WBE | DBE
EFFINGHAM, IL
LICENSE #184.003222

USER NAME = SBales	DESIGNED -	REVISED -	
	DRAWN -	REVISED -	
PLOT SCALE = 0.16666633 ' / In.	CHECKED -	REVISED -	
PLOT DATE = 12/11/2024	DATE -	REVISED -	

STATE OF ILLINOIS
DEPARTMENT OF TRANSPORTATION

CROSS SECTIONS
CAMBRIA RD

SCALE: 1"=10' | SHEET 3 OF 8 SHEETS | STA. | TO STA.

F.A.P. RTE.	SECTION	COUNTY	TOTAL SHEETS	SHEET NO.
331	(1-4)R-5,RS-2,B-1,B-2,B-3,B-4	WILLIAMSON	519	505
		CONTRACT NO. 78373		
		ILLINOIS	FED. AID PROJECT	

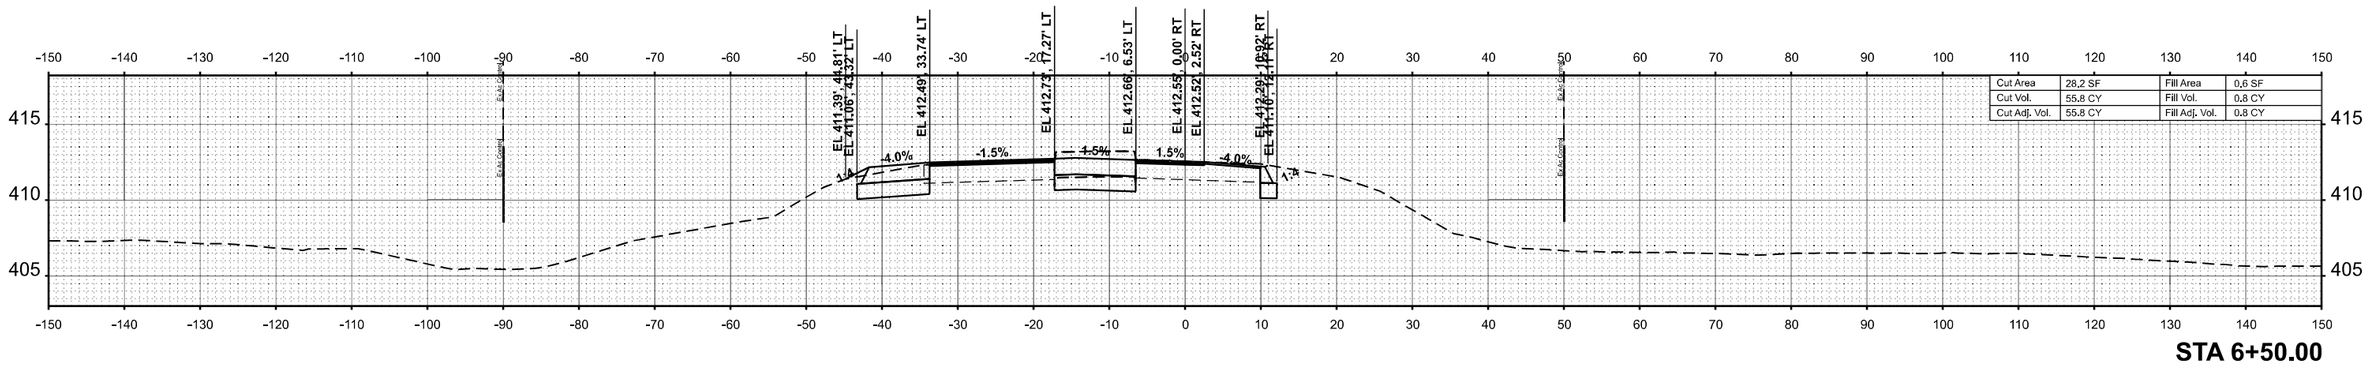

FINAL SURVEY / ORIGINAL SURVEY

	BY	DATE
SURVEYED		
PLOTTED		
TEMPLATE		
AREAS		
AREAS CHECKED		
NOTE BOOK		
NO.		

MODEL: CAMBRM-1 - 5+00.00 [Sheet]
FILE NAME: P:\5XXX\560X\5-01XX\5000 - IDOT PTB 200+038 D9 IL 13 Cmb Orchard Bridges\26-Trans\CAD\Project Drawings\D978373-ORD-XSec-CambriaA.dgn

CIVIL DESIGN, INC. WBE | DBE
EFFINGHAM, IL
LICENSE #184.003222

USER NAME = SBales	DESIGNED -	REVISED -
	DRAWN -	REVISED -
PLOT SCALE = 0.16666633 ' / In.	CHECKED -	REVISED -
PLOT DATE = 12/11/2024	DATE -	REVISED -

STATE OF ILLINOIS
DEPARTMENT OF TRANSPORTATION

CROSS SECTIONS
CAMBRIA RD

SCALE: 1"=10' | SHEET 4 OF 8 SHEETS | STA. | TO STA.

F.A.P. RTE.	SECTION	COUNTY	TOTAL SHEETS	SHEET NO.
331	(1-4)R-5,RS-2,B-1,B-2,B-3,B-4	WILLIAMSON	519	506
		CONTRACT NO. 78373		
		ILLINOIS	FED. AID PROJECT	

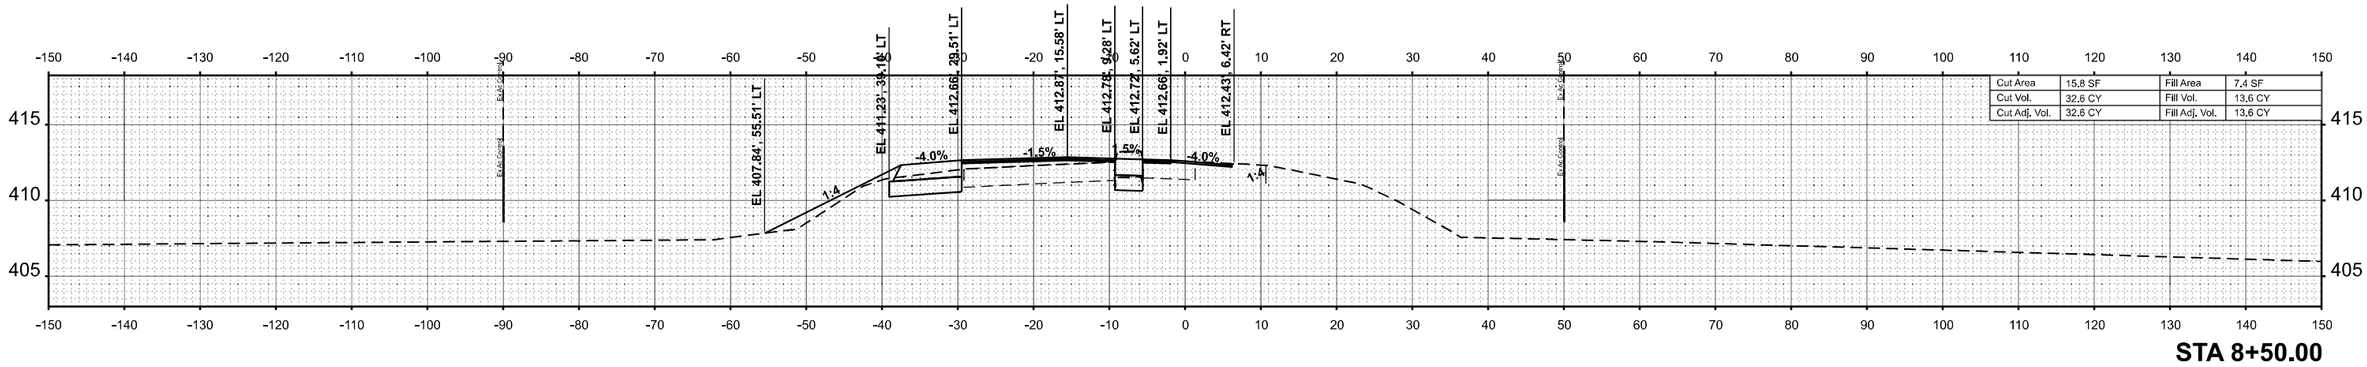

STA 8+50.00

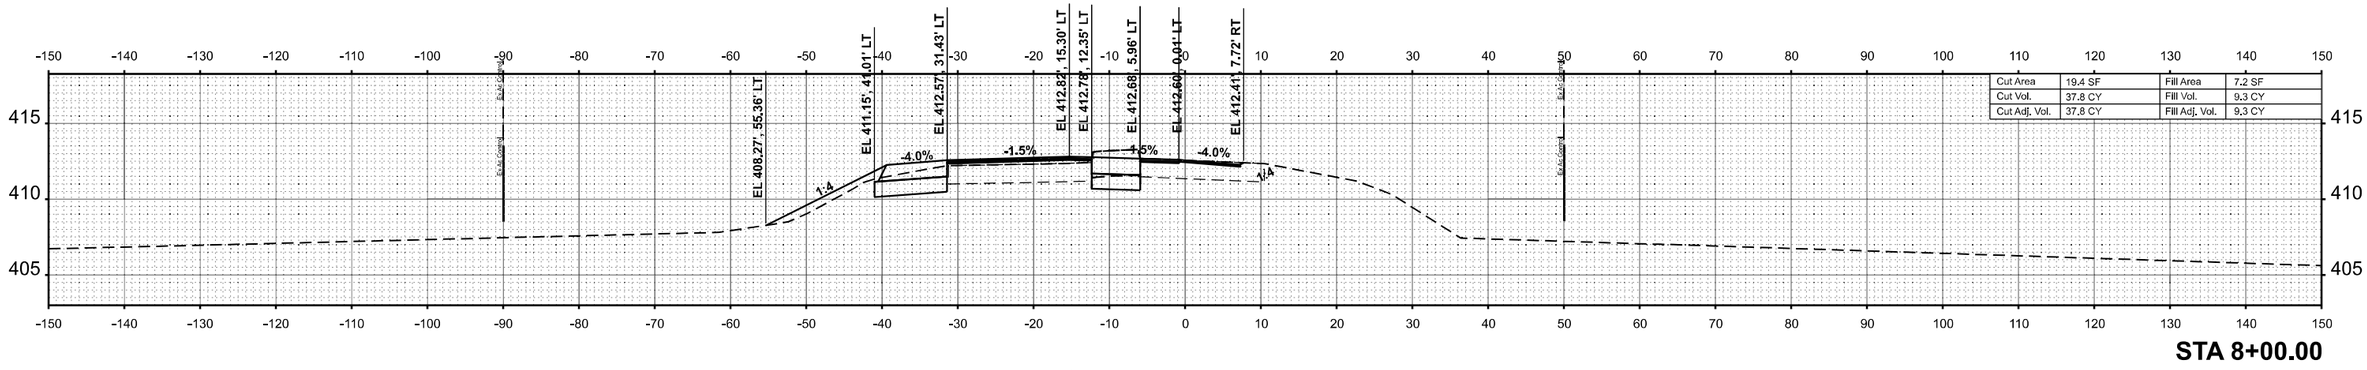

STA 8+00.00

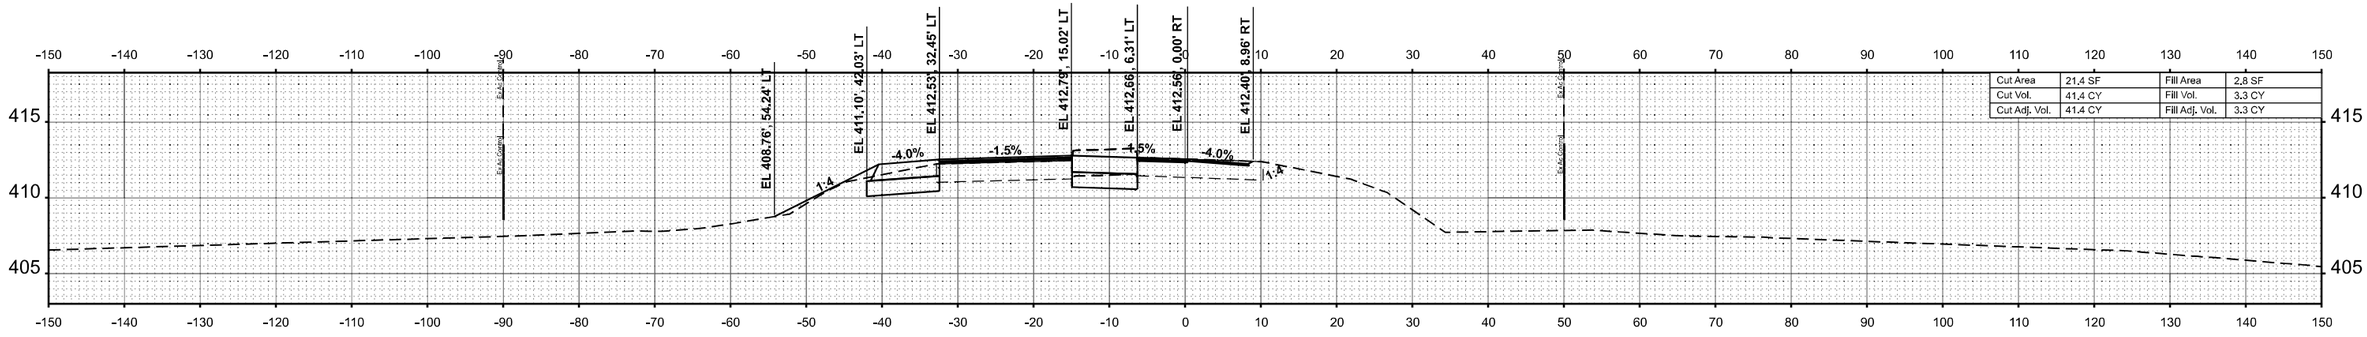

STA 7+50.00

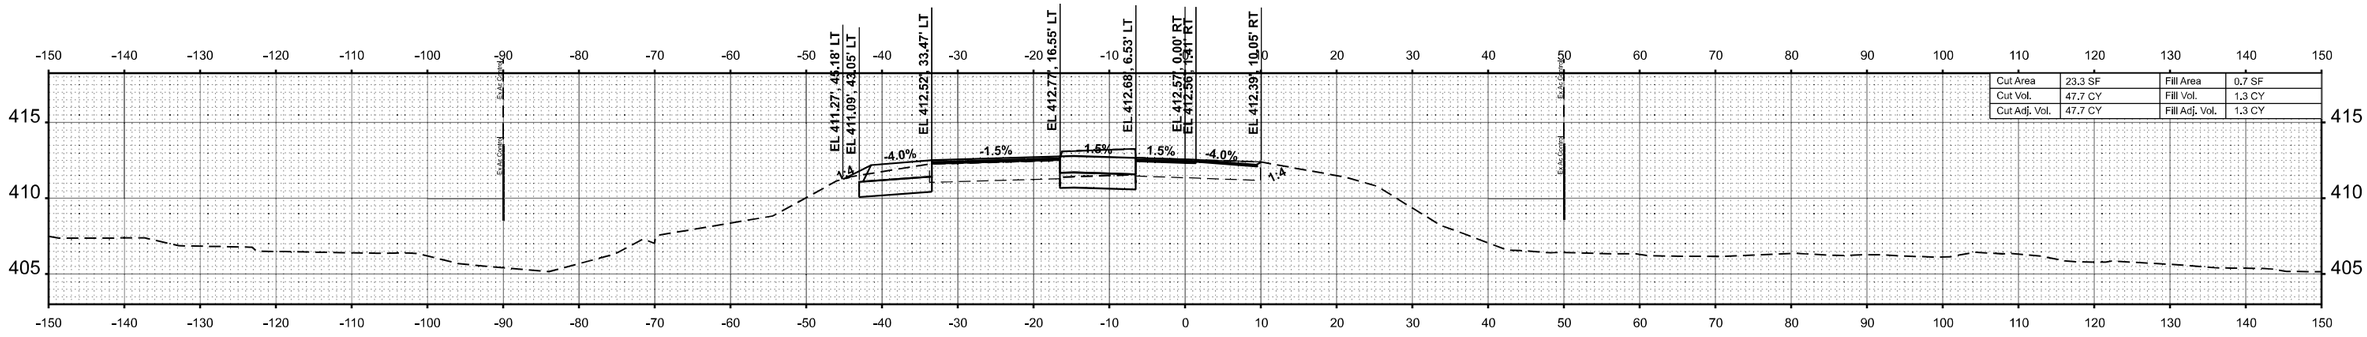

STA 7+00.00

FINAL SURVEY | ORIGINAL SURVEY

	BY	DATE
SURVEYED		
PLOTTED		
TEMPLATE		
AREAS		
AREAS CHECKED		
NOTE BOOK		
NO.		

MODEL: CAMBRM-1 - 7+00.00 [Sheet]
FILE NAME: P:\5XX\560\X-5\1XX\5000 - IDOT PTB 204-038 D5 IL 13 Cmb Orchard Bridges\28-Trans\CAD-Project Drawings\D978373-ORD-XSec-Cambria.dgn

CIVIL DESIGN, INC.
WBE | DBE
EFFINGHAM, IL
LICENSE #184.003222

USER NAME = SBales	DESIGNED -	REVISED -
	DRAWN -	REVISED -
PLOT SCALE = 0.16666633 ' / In.	CHECKED -	REVISED -
PLOT DATE = 12/11/2024	DATE -	REVISED -

STATE OF ILLINOIS
DEPARTMENT OF TRANSPORTATION

CROSS SECTIONS
CAMBRIA RD

SCALE: 1"=10' | SHEET 5 OF 8 SHEETS | STA. | TO STA.

F.A.P. RTE.	SECTION	COUNTY	TOTAL SHEETS	SHEET NO.
331	(1-4)R-5,RS-2,B-1,B-2,B-3,B-4	WILLIAMSON	519	507
		CONTRACT NO. 78373		
	ILLINOIS	FED. AID PROJECT		

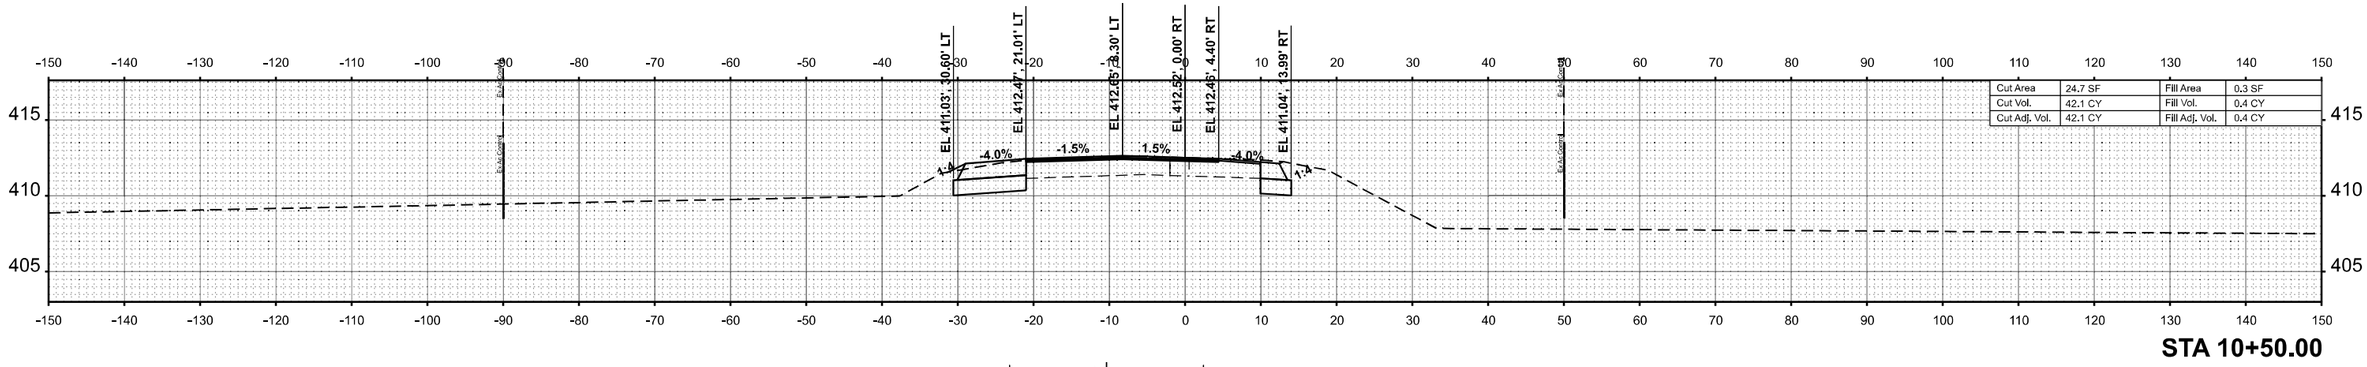

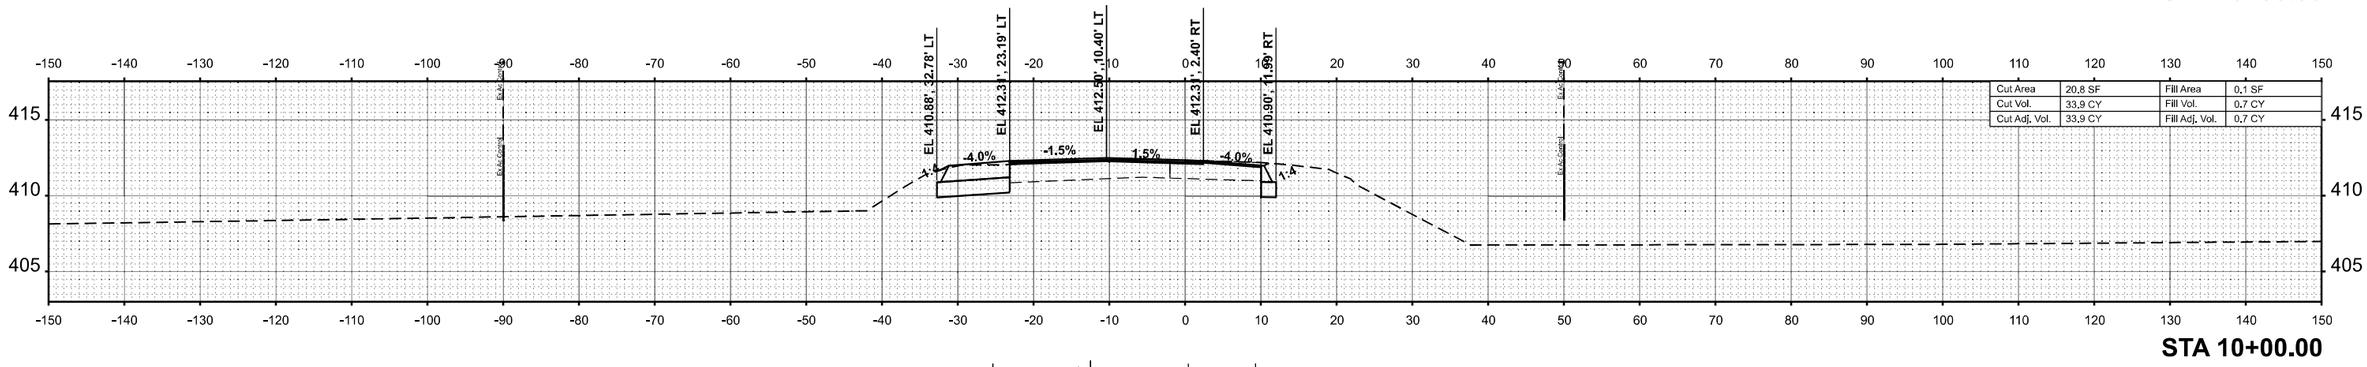

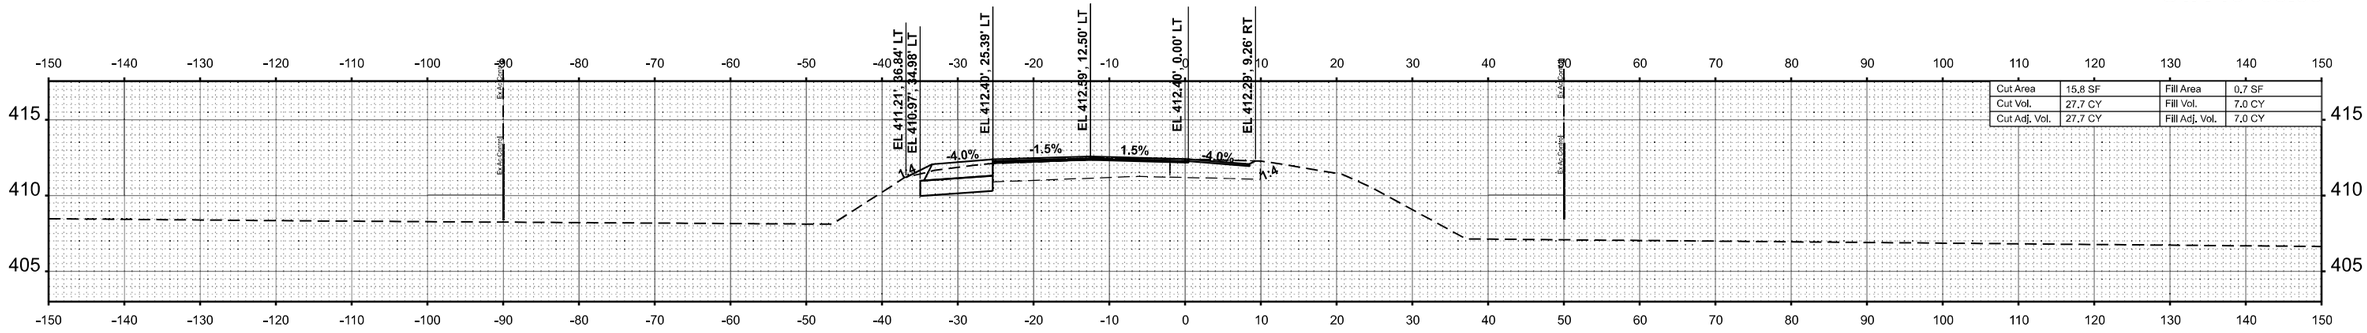

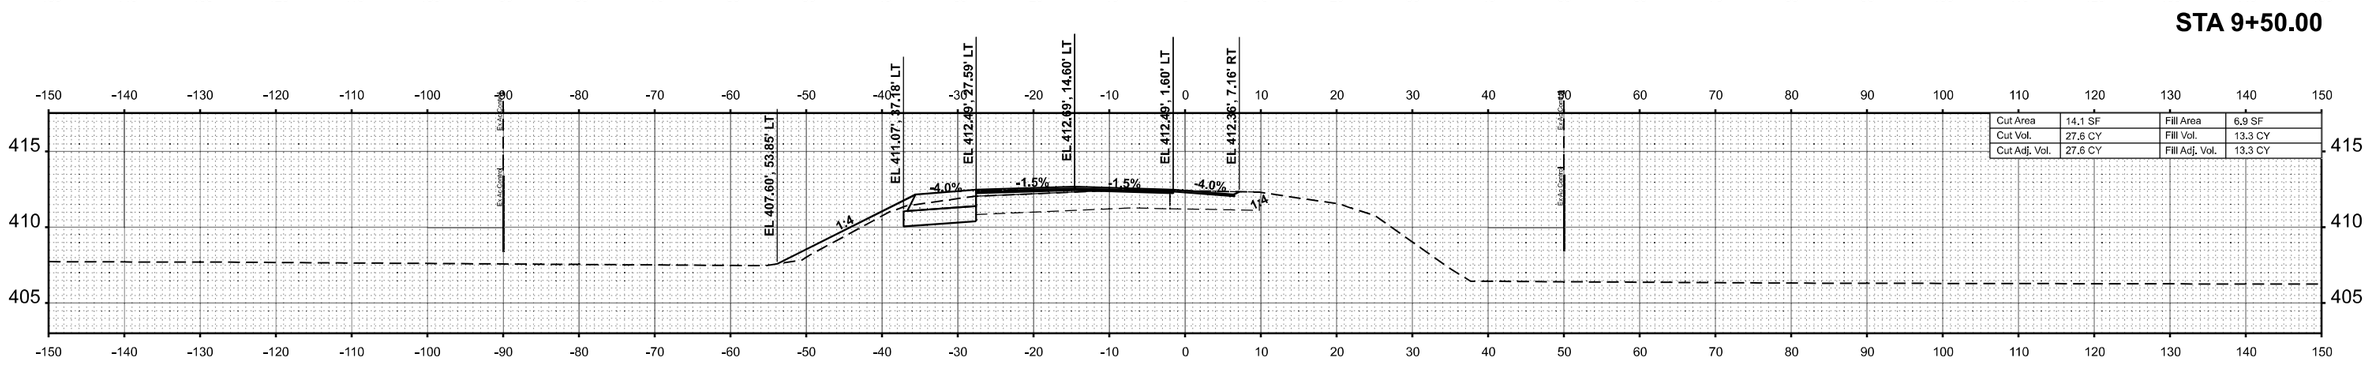

FINAL SURVEY | NOTE BOOK | NO. | SURVEYED | PLOTTED | TEMPLATE | AREAS | AREAS CHECKED | BY | DATE

ORIGINAL SURVEY | NOTE BOOK | NO. | SURVEYED | PLOTTED | TEMPLATE | AREAS | AREAS CHECKED | BY | DATE

MODEL: CAMBRM-1 • 9+00.00 [Sheet]
FILE NAME: P:\SXXX\50XX\50XX45\XX\5000 - IDOT PTB 200-038 D9 IL 13 Crab Orchard Bridges\28-Trans\CAD\Project Drawings\D078373-XRD-XSec-Cambria.dgn

CIVIL DESIGN, INC.
WBE | DBE
EFFINGHAM, IL
LICENSE #184.003222

USER NAME = SBales	DESIGNED -	REVISED -	
	DRAWN -	REVISED -	
PLOT SCALE = 0.16666633 ' / In.	CHECKED -	REVISED -	
PLOT DATE = 12/11/2024	DATE -	REVISED -	

STATE OF ILLINOIS
DEPARTMENT OF TRANSPORTATION

CROSS SECTIONS
CAMBRIA RD

SCALE: 1"=10' | SHEET 6 OF 8 SHEETS | STA. | TO STA.

F.A.P. RTE.	SECTION	COUNTY	TOTAL SHEETS	SHEET NO.
331	(1-4)R-5,RS-2,B-1,B-2,B-3,B-4	WILLIAMSON	519	508
		CONTRACT NO. 78373		
	ILLINOIS	FED. AID PROJECT		

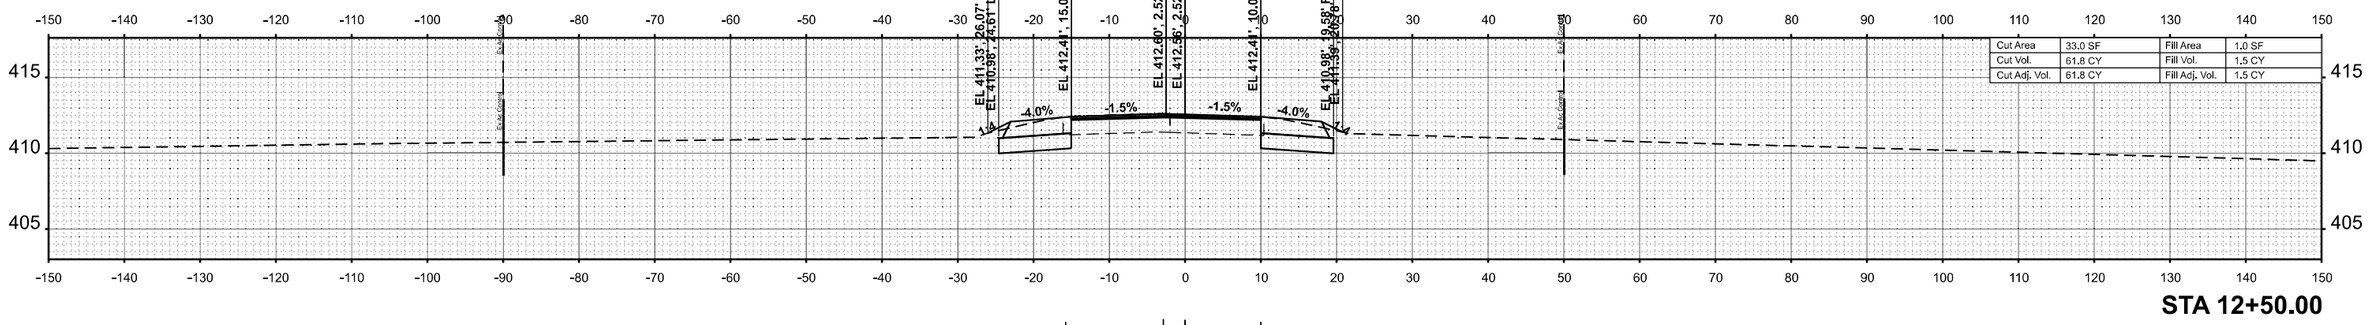

STA 12+50.00

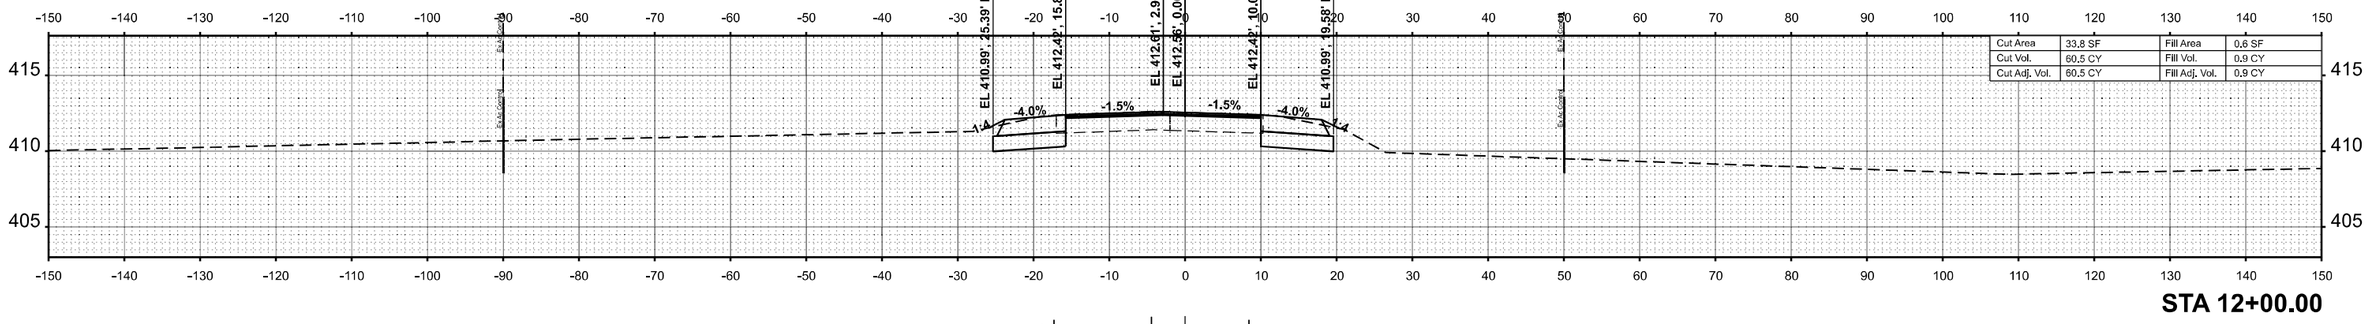

STA 12+00.00

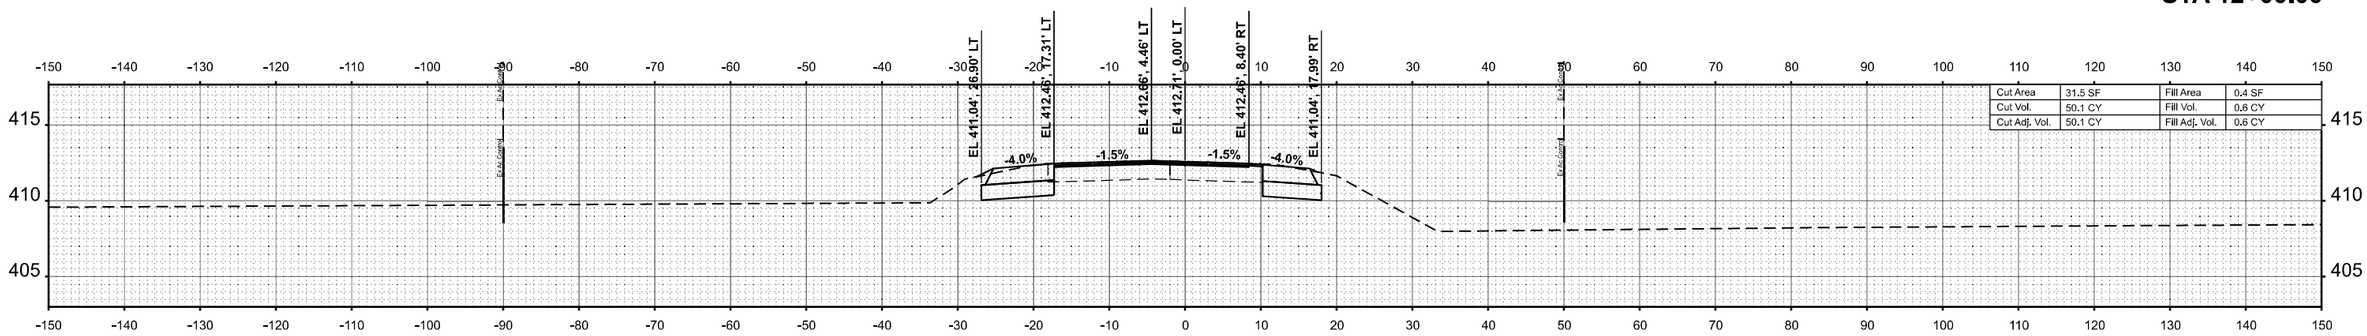

STA 11+50.00

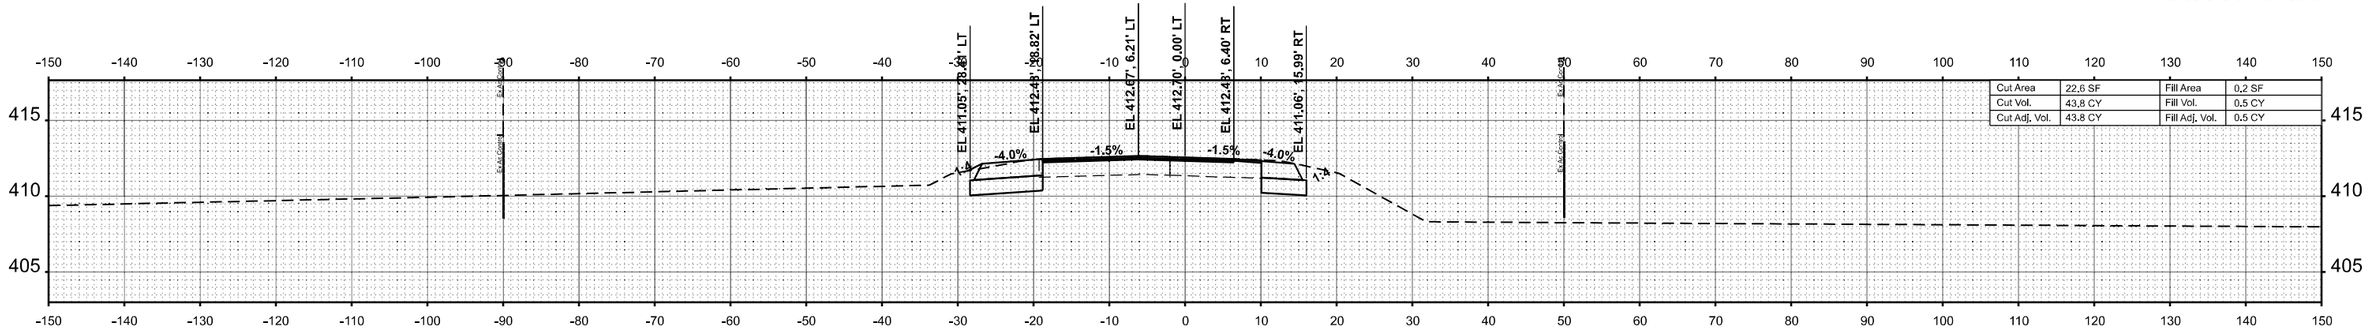

STA 11+00.00

FINAL SURVEY	NOTE BOOK	NO.
ORIGINAL SURVEY	NOTE BOOK	NO.

	BY	DATE
SURVEYED		
PLOTTED		
TEMPLATE		
AREAS		
AREAS CHECKED		

MODEL: CAMBRIA-1 • 11+00.00 [Sheet]
FILE NAME: P:\SXX\X150\XX<51\X\5000 - IDOT PTB 200-238 D9 IL 13 Crab Orchard Bridges\26-Trans\CAD\Project Drawings\D9787373-CRD-XSec-Cambria.dgn

CIVIL DESIGN, INC.
WBE | DBE
EFFINGHAM, IL
LICENSE #184.003222

USER NAME = SBales	DESIGNED -	REVISED -	
	DRAWN -	REVISED -	
PLOT SCALE = 0.16666633 ' / In.	CHECKED -	REVISED -	
PLOT DATE = 12/11/2024	DATE -	REVISED -	

STATE OF ILLINOIS
DEPARTMENT OF TRANSPORTATION

CROSS SECTIONS
CAMBRIA RD

SCALE: 1"=10' | SHEET 7 OF 8 SHEETS | STA. | TO STA.

F.A.P. RTE.	SECTION	COUNTY	TOTAL SHEETS	SHEET NO.
331	(1-4)R-5,RS-2,B-1,B-2,B-3,B-4	WILLIAMSON	519	509
		CONTRACT NO. 78373		
	ILLINOIS	FED. AID PROJECT		

FINAL SURVEY		BY	DATE
	SURVEYED		
	PLOTTED		
NOTE BOOK	TEMPLATE		
	AREAS		
NO.	AREAS CHECKED		

ORIGINAL SURVEY		BY	DATE
	SURVEYED		
	PLOTTED		
NOTE BOOK	TEMPLATE		
	AREAS		
NO.	AREAS CHECKED		

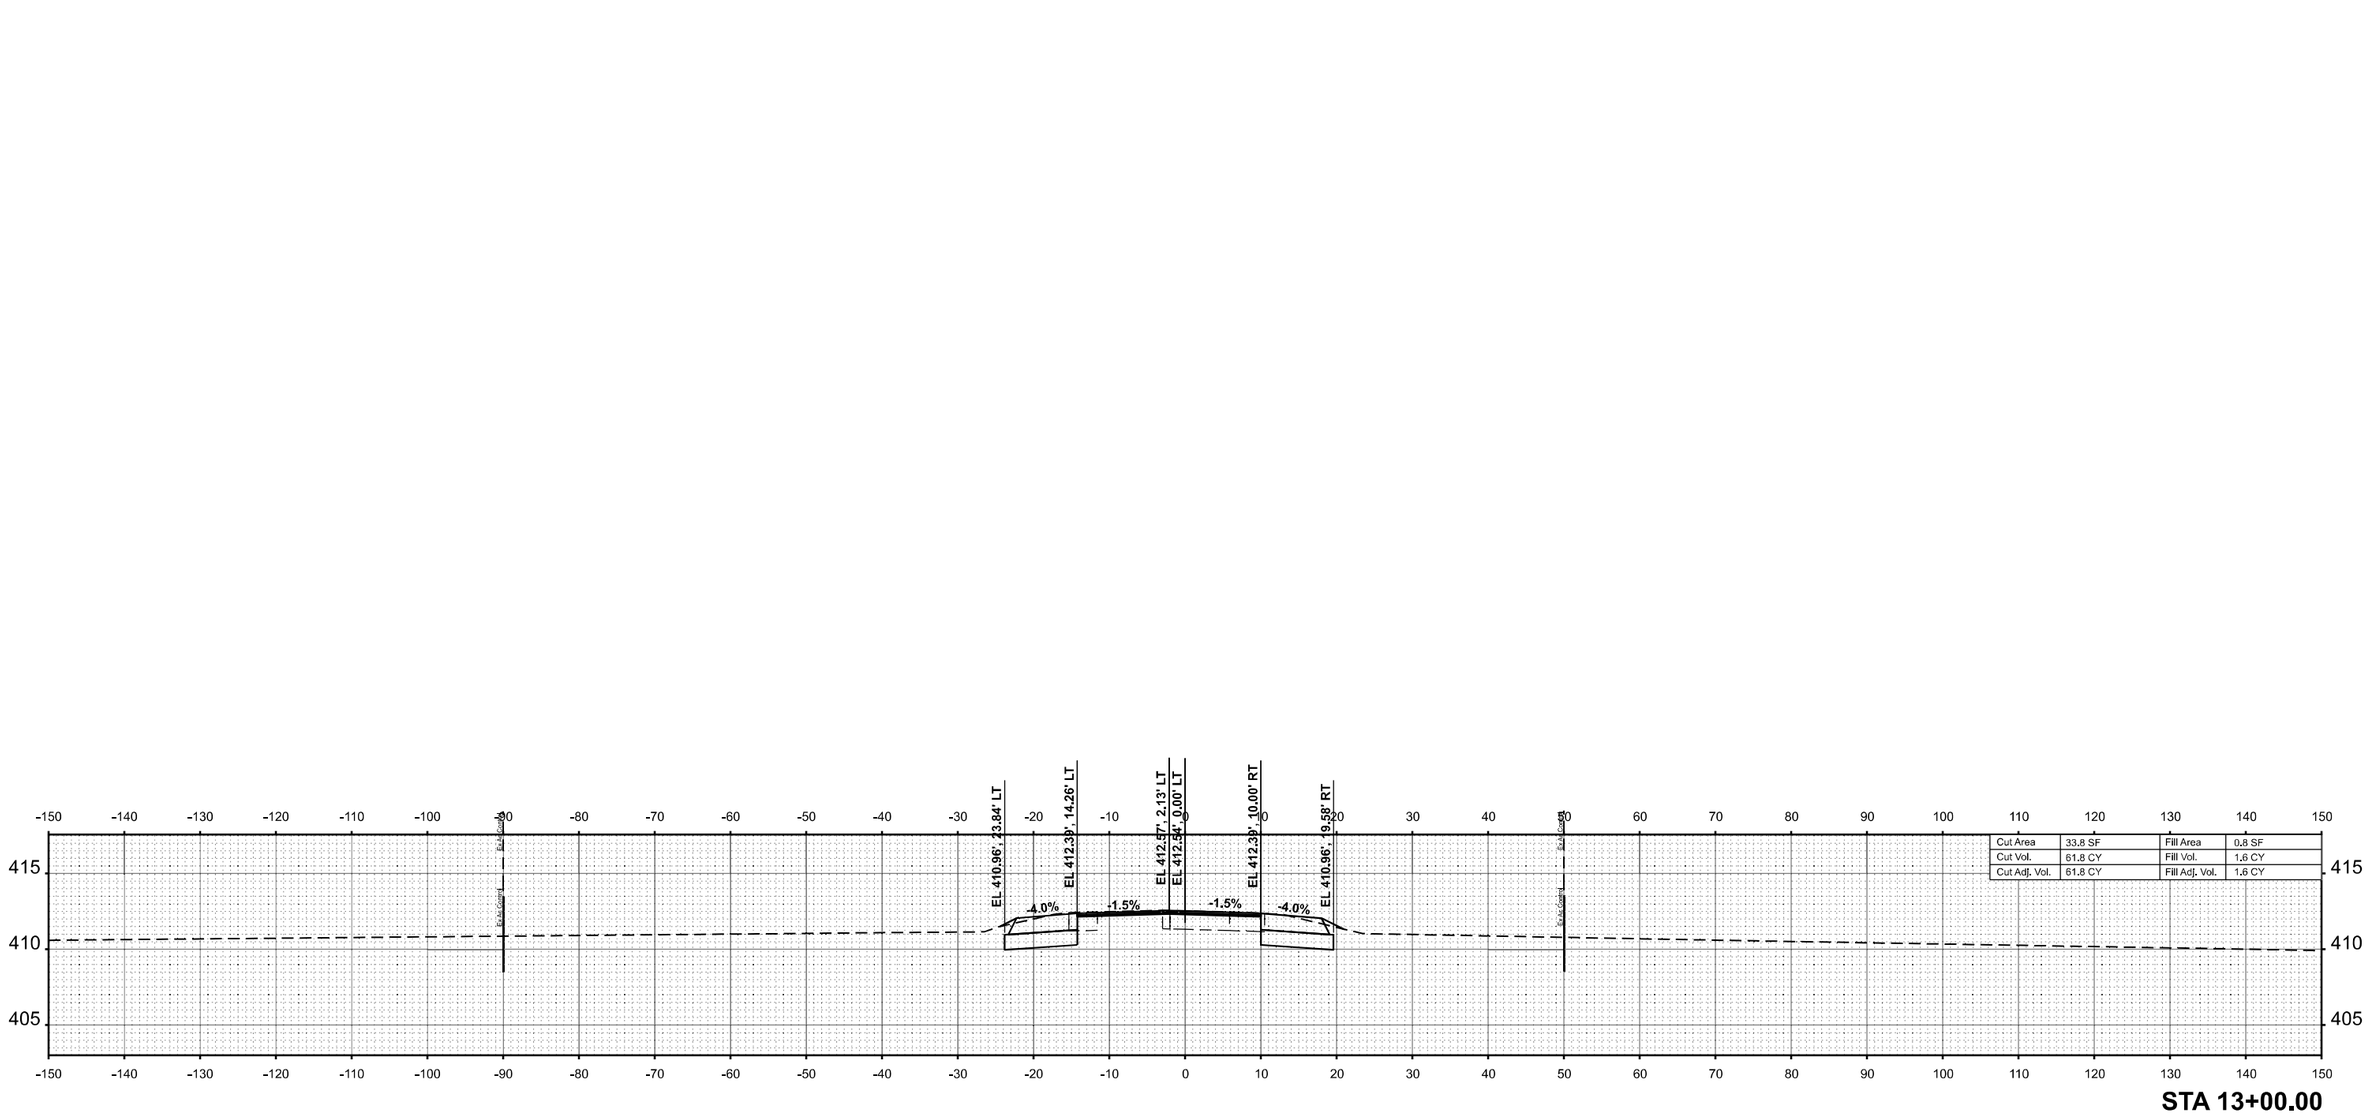

STA 13+00.00

MODEL: CAMBRM-1 - 13+00.00 [Sheet]
FILE NAME: P:\5XX\60XX\5YXX\5000 - IDOT PTB 200+\38 D9 IL 13 Cmb Orchard Bridges\26-Trans\CAD-Project Drawings\D978373-CRD-XSec-Cambria.dgn

CIVIL DESIGN, INC.
WBE | DBE
EFFINGHAM, IL
LICENSE #184.003222

USER NAME = SBales	DESIGNED -	REVISED -	
	DRAWN -	REVISED -	
PLOT SCALE = 0.16666633 ' / In.	CHECKED -	REVISED -	
PLOT DATE = 12/11/2024	DATE -	REVISED -	

STATE OF ILLINOIS
DEPARTMENT OF TRANSPORTATION

CROSS SECTIONS
CAMBRIA RD

SCALE: 1"=10' | SHEET 8 OF 8 SHEETS | STA. | TO STA.

F.A.P. RTE.	SECTION	COUNTY	TOTAL SHEETS	SHEET NO.
331	(1-4)R-5,RS-2,B-1,B-2,B-3,B-4	WILLIAMSON	519	510
		CONTRACT NO. 78373		
	ILLINOIS	FED. AID PROJECT		

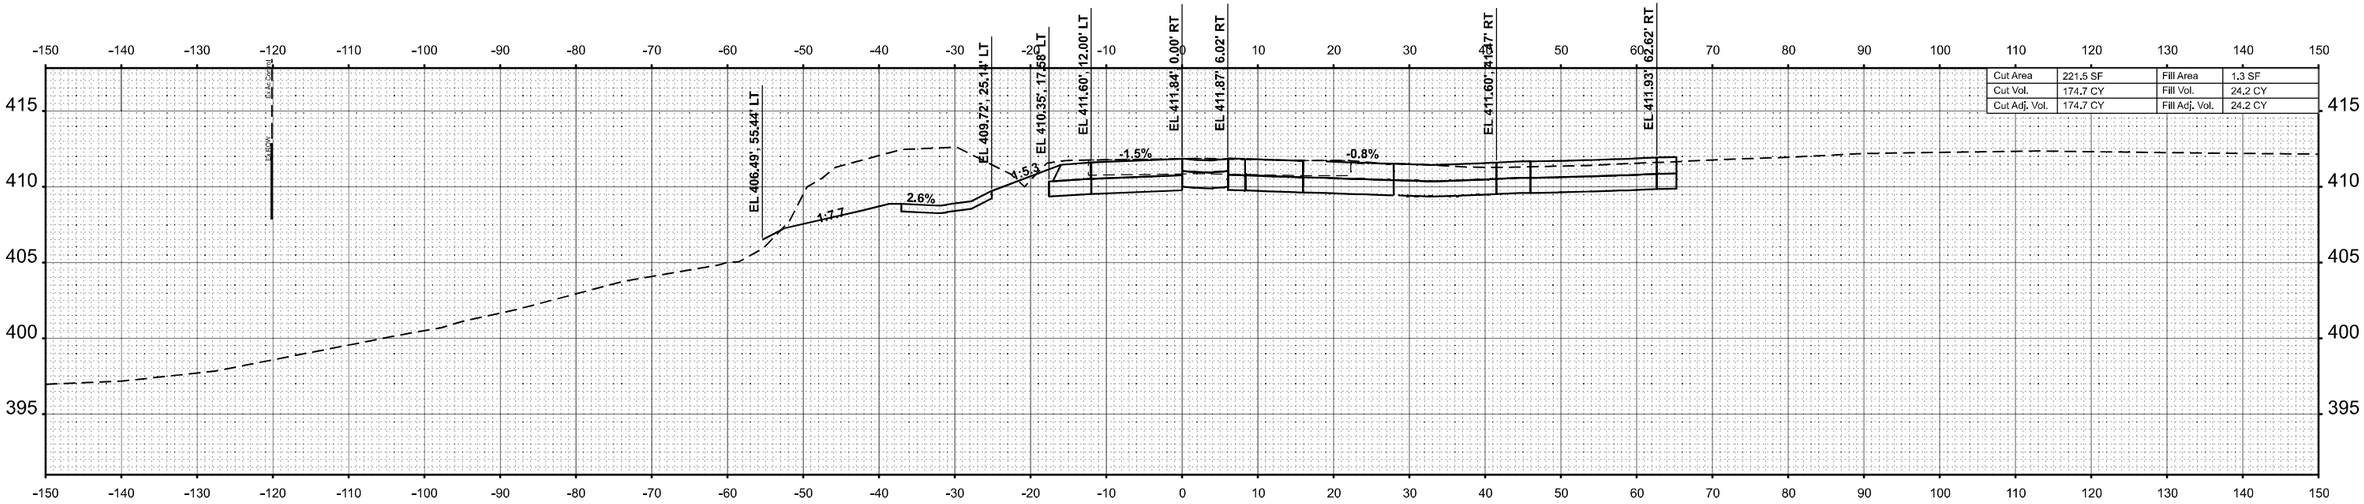

STA 1+50.00

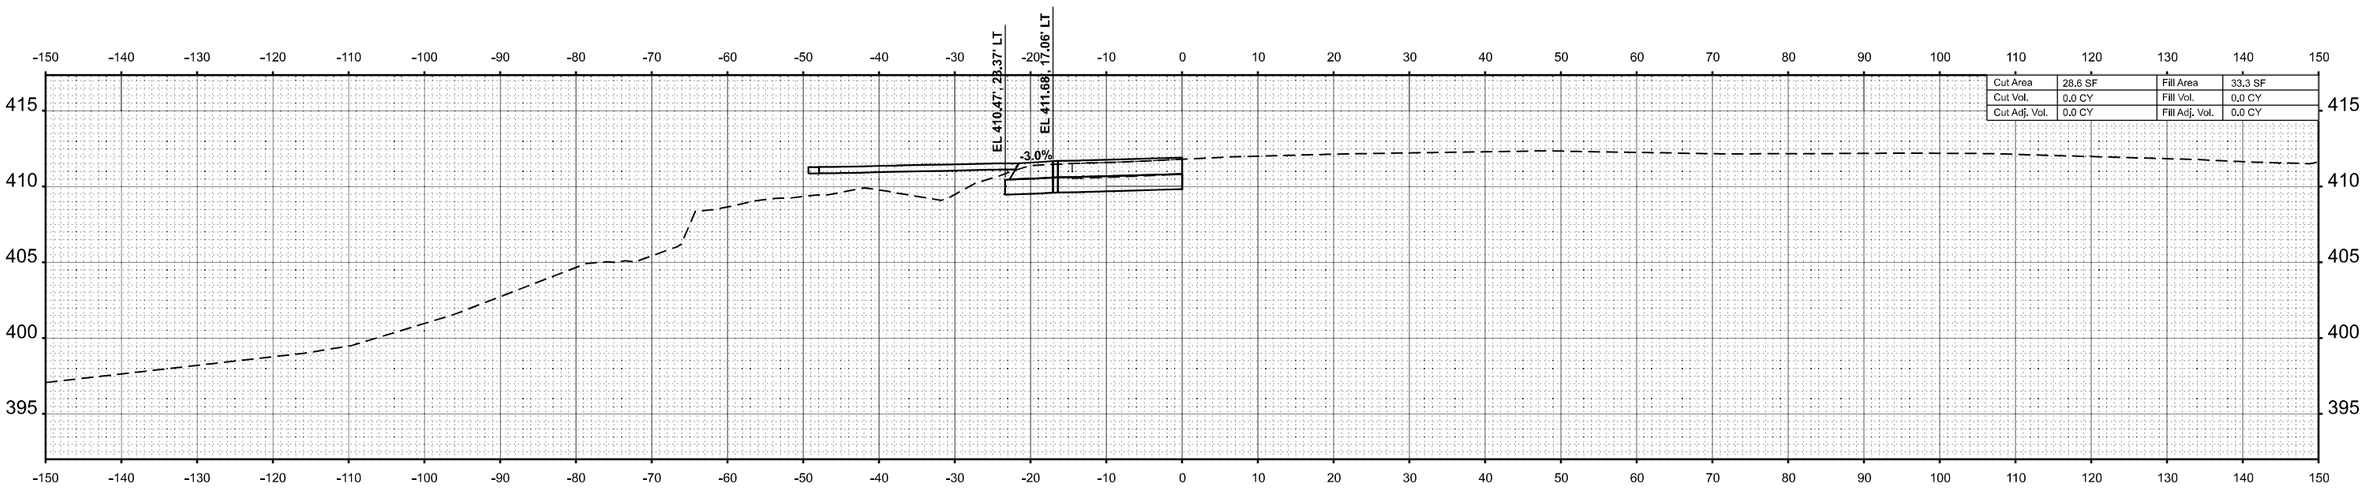

STA 1+12.28

FINAL SURVEY	NOTE BOOK	NO.

	BY	DATE
SURVEYED		
PLOTTED		
TEMPLATE		
AREAS		
AREAS CHECKED		

ORIGINAL SURVEY	NOTE BOOK	NO.

	BY	DATE
SURVEYED		
PLOTTED		
TEMPLATE		
AREAS		
AREAS CHECKED		

MODEL: HAVEN3 - 1+12.28 (Sheet)
FILE NAME: P:\5XXX\50XX-5\XX\5000 - IDOT PTB 200+\338 D0 IL 13 Crab Orchard Bridges\28-Trans\CAD\Project Drawings\D978373-3-CRD-XSec-Haven.dgn

CIVIL DESIGN, INC.
WBE | DBE
EFFINGHAM, IL
LICENSE #184.003222

USER NAME = SBales	DESIGNED -	REVISED -	
	DRAWN -	REVISED -	
PLOT SCALE = 0.16666633 ' / in.	CHECKED -	REVISED -	
PLOT DATE = 12/11/2024	DATE -	REVISED -	

STATE OF ILLINOIS
DEPARTMENT OF TRANSPORTATION

CROSS SECTIONS
HAVEN LN

SCALE: 1"=10' | SHEET 1 OF 2 SHEETS | STA. | TO STA.

F.A.P. RTE.	SECTION	COUNTY	TOTAL SHEETS	SHEET NO.
331	(1-4)R-5,RS-2,B-1,B-2,B-3,B-4	WILLIAMSON	519	511
		CONTRACT NO. 78373		
		ILLINOIS	FED. AID PROJECT	

FINAL SURVEY		BY	DATE
	SURVEYED		
	PLOTTED		
NOTE BOOK	TEMPLATE		
	AREAS		
NO.	AREAS CHECKED		

ORIGINAL SURVEY		BY	DATE
	SURVEYED		
	PLOTTED		
NOTE BOOK	TEMPLATE		
	AREAS		
NO.	AREAS CHECKED		

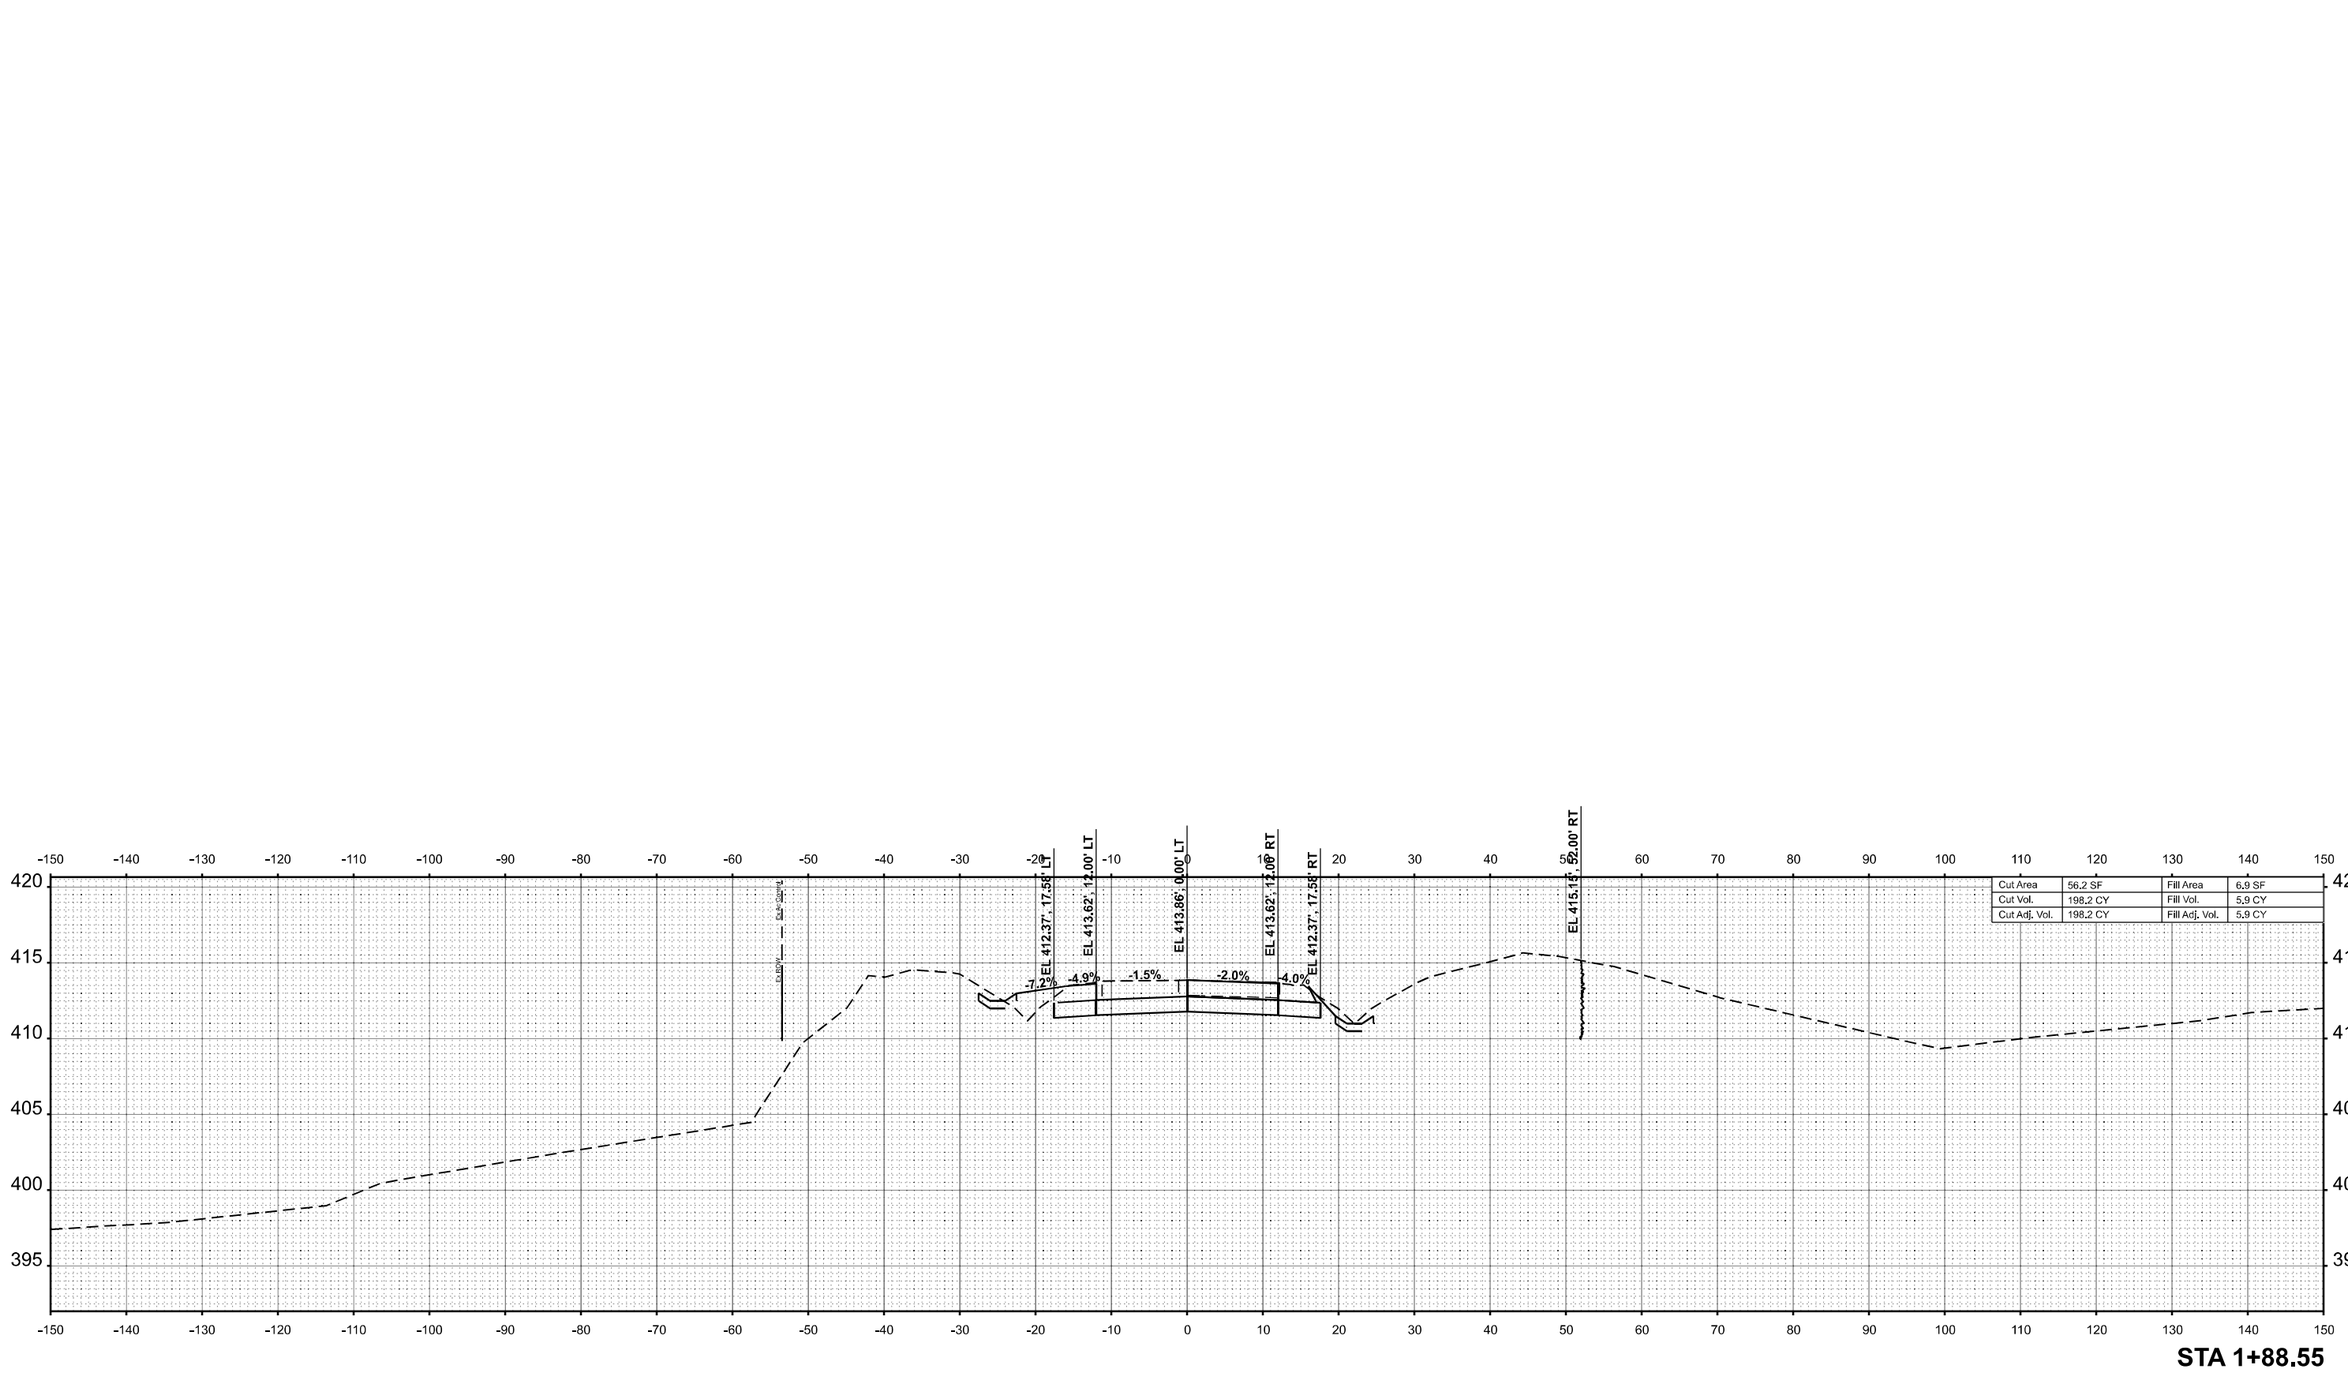

MODEL: HAVEN3 - 1+88.55 [Sheet]
FILE NAME: P:\5XXX\500X\5(1)XX\5000 - IDOT PTB 200+/038 D9 IL 13 Orab Orchard Bridges\28-Trans\CAD-Project Drawings\D978373-ORD-XSec-Haven.dgn

CIVIL DESIGN, INC.
WBE | DBE
EFFINGHAM, IL
LICENSE #184.003222

USER NAME = SBales	DESIGNED -	REVISED -	
	DRAWN -	REVISED -	
PLOT SCALE = 0.16666633 ' / In.	CHECKED -	REVISED -	
PLOT DATE = 12/11/2024	DATE -	REVISED -	

STATE OF ILLINOIS
DEPARTMENT OF TRANSPORTATION

CROSS SECTIONS
HAVEN LN

SCALE: 1"=10' | SHEET 2 OF 2 SHEETS | STA. | TO STA.

F.A.P. RTE.	SECTION	COUNTY	TOTAL SHEETS	SHEET NO.
331	(1-4)R-5,RS-2,B-1,B-2,B-3,B-4	WILLIAMSON	519	512
		CONTRACT NO. 78373		
		ILLINOIS	FED. AID PROJECT	

FINAL SURVEY		BY	DATE
	SURVEYED		
	PLOTTED		
NOTE BOOK	TEMPLATE		
	AREAS		
NO.	AREAS CHECKED		

ORIGINAL SURVEY		BY	DATE
	SURVEYED		
	PLOTTED		
NOTE BOOK	TEMPLATE		
	AREAS		
NO.	AREAS CHECKED		

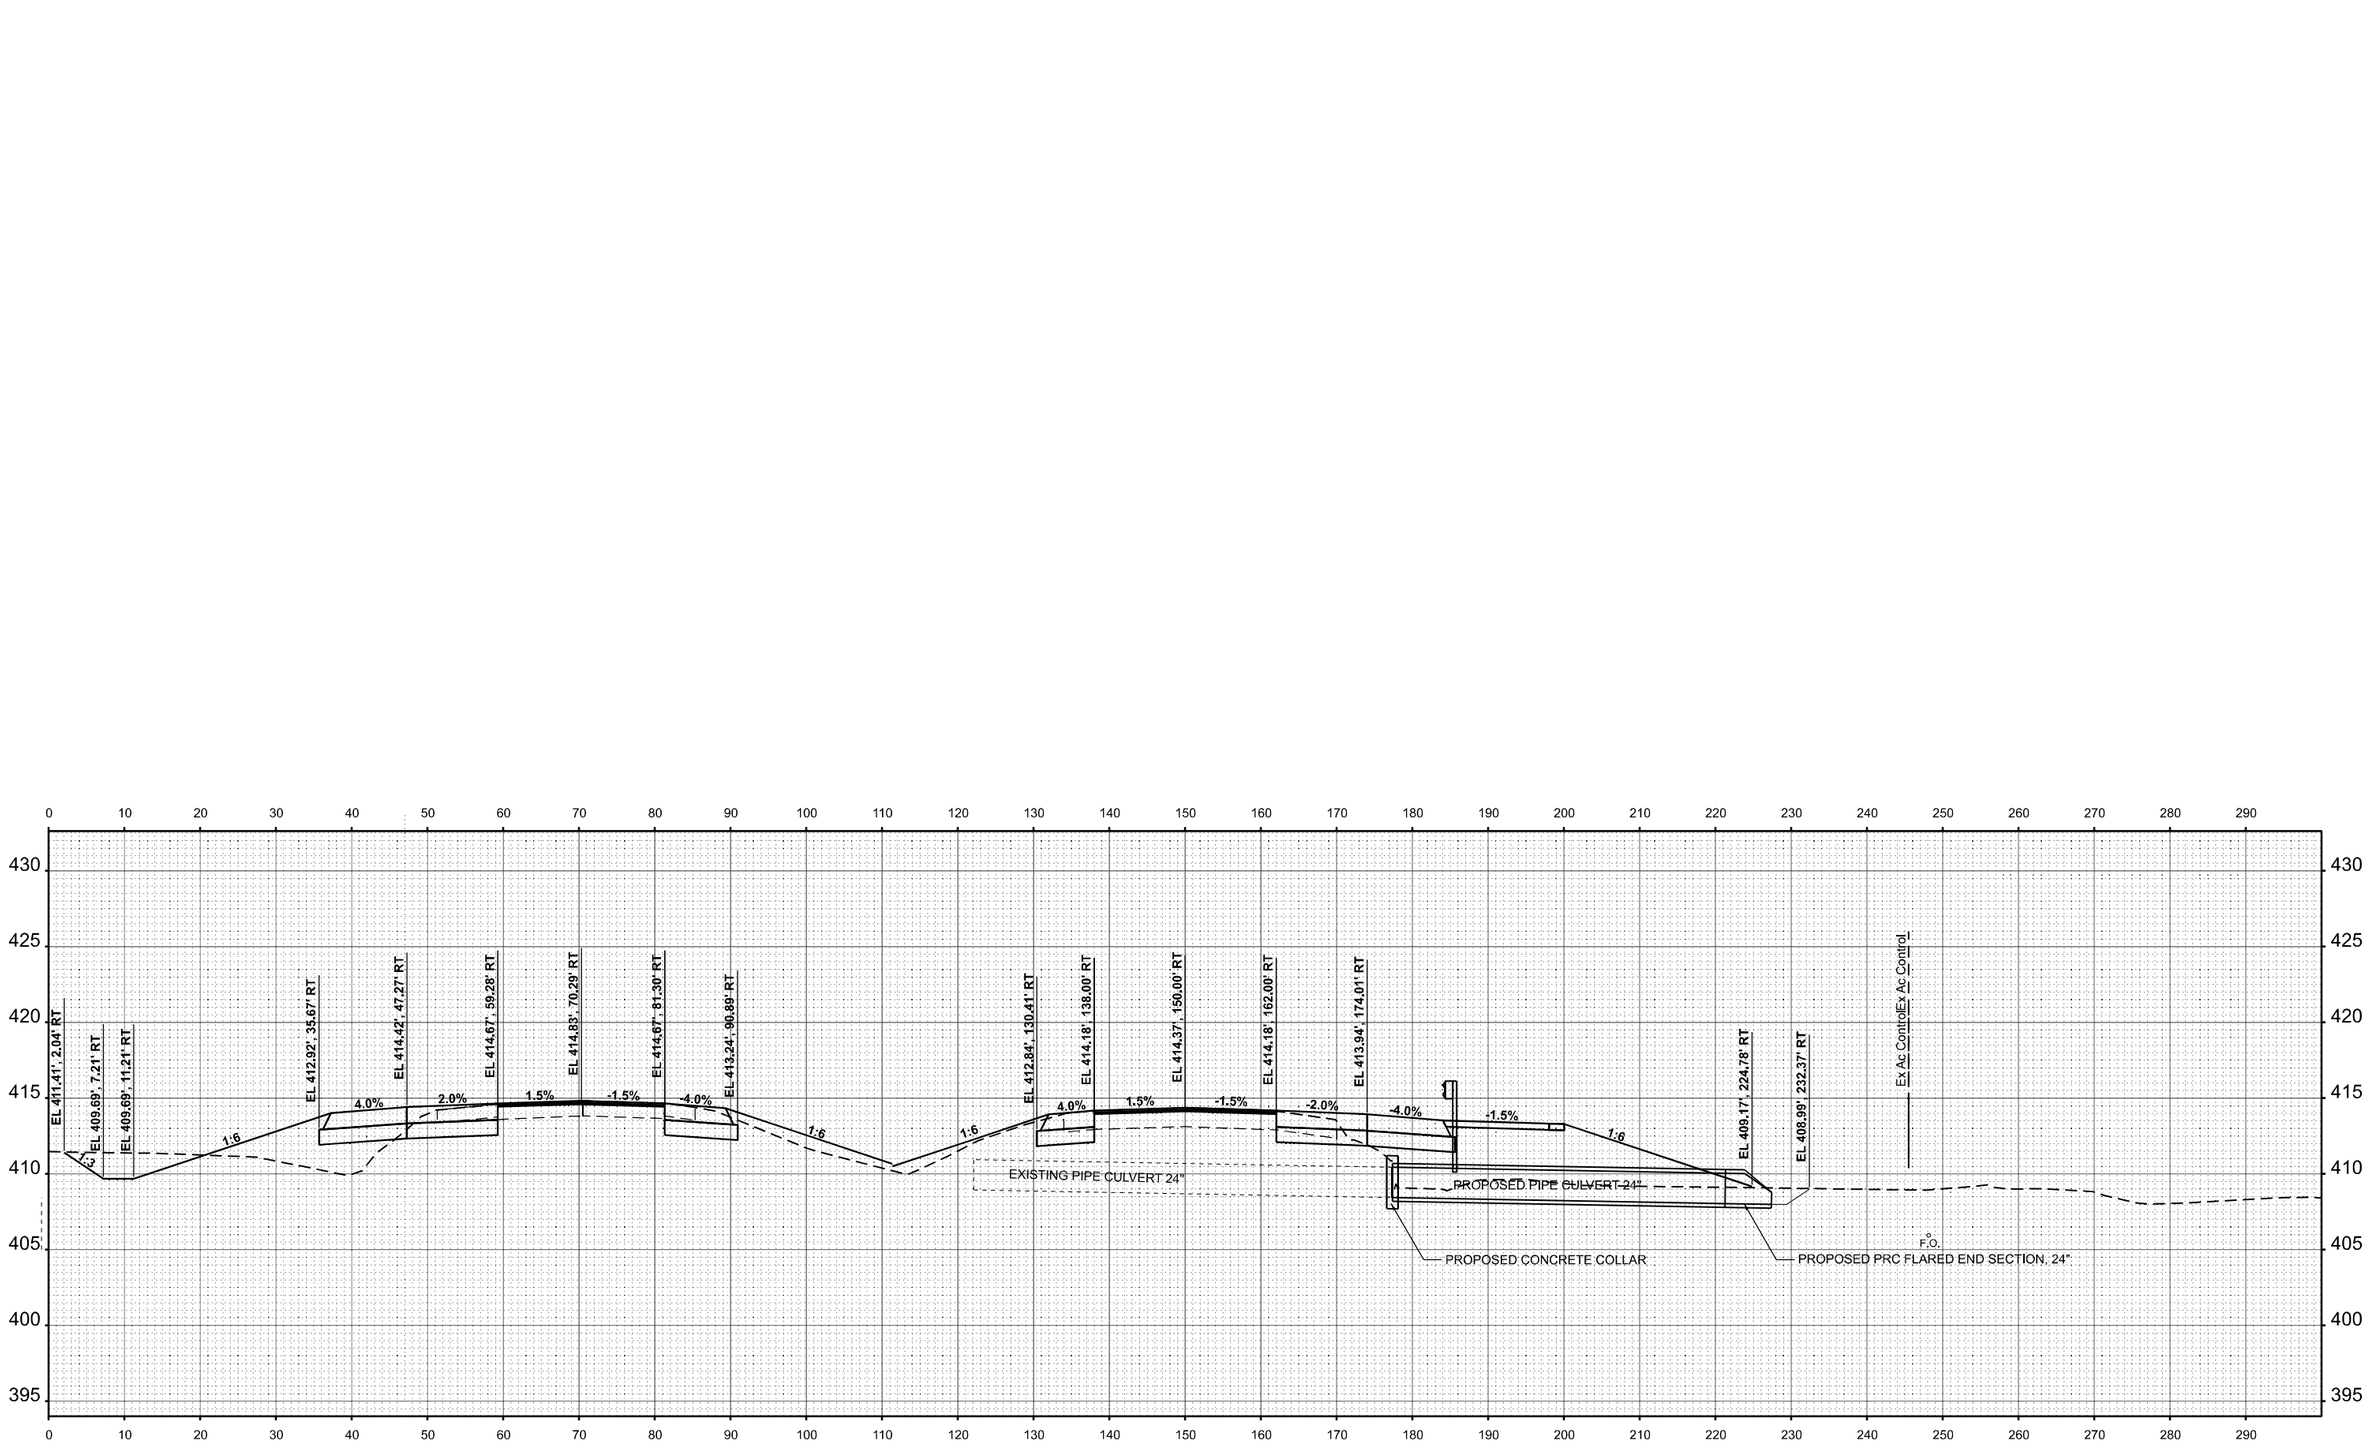

STA 299+50.76

MODEL: EB Sta. 299+50.76
FILE NAME: P:\5XXX\560\X-5\1XX\5000 - IDOT PTB 200+038 D9 IL 13 Cmb Orchard Bridges\26-Trans\CAD-Project Drawings\D978373-ORD-XSec-Culvert EB Sta. 299+50.76.dgn

CIVIL DESIGN, INC.
WBE | DBE
EFFINGHAM, IL
LICENSE #184.003222

USER NAME = SBales	DESIGNED -	REVISED -
	DRAWN -	REVISED -
PLOT SCALE = 0.16666633 ' / In.	CHECKED -	REVISED -
PLOT DATE = 12/18/2024	DATE -	REVISED -

STATE OF ILLINOIS
DEPARTMENT OF TRANSPORTATION

CROSS SECTION – CULVERT AT EB STA. 299+50.76

SCALE: 1"=10' | SHEET 1 OF 7 SHEETS | STA. | TO STA.

F.A.P. RTE.	SECTION	COUNTY	TOTAL SHEETS	SHEET NO.
331	(1-4)R-5,RS-2,B-1,B-2,B-3,B-4	WILLIAMSON	519	513
		CONTRACT NO. 78373		
	ILLINOIS	FED. AID PROJECT		

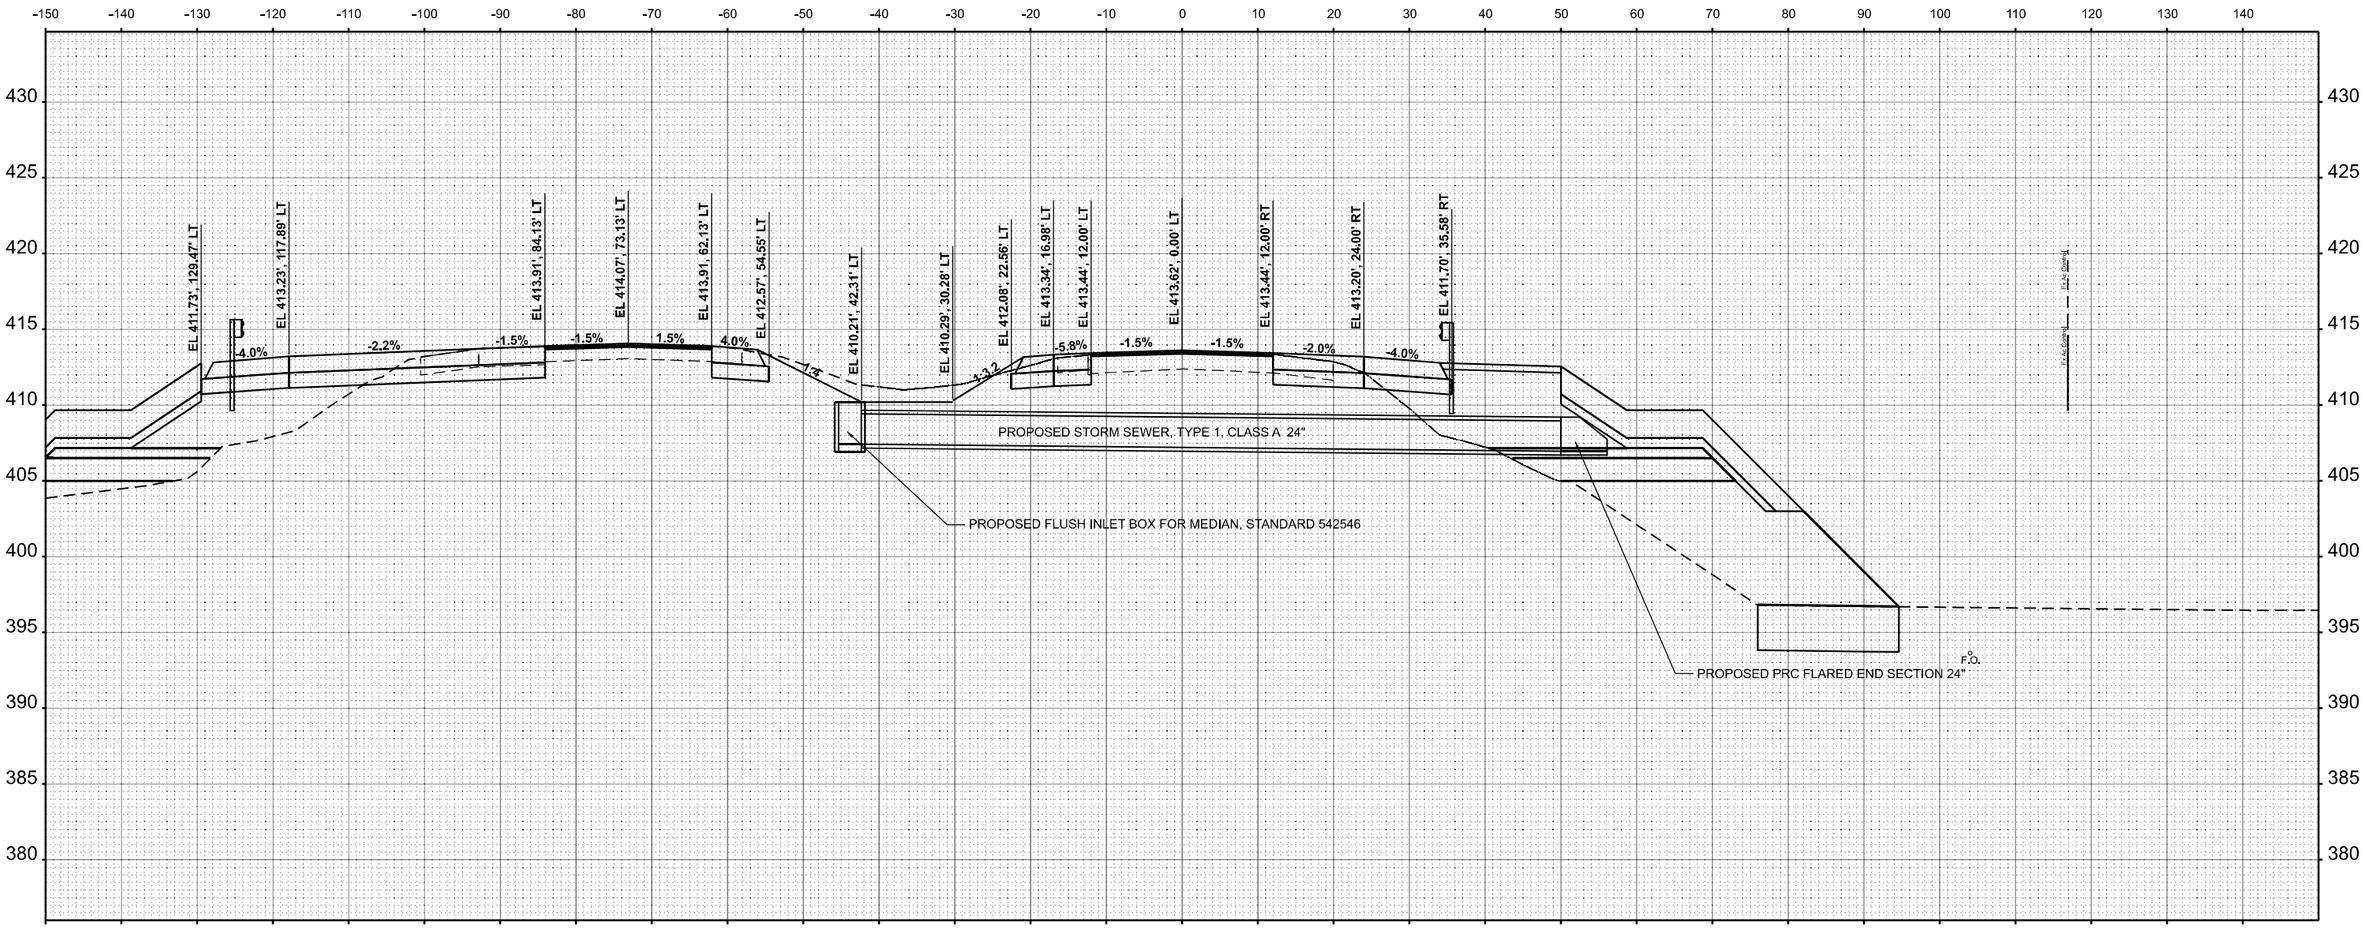

STA 315+62.20

FINAL SURVEY

NO.	BY	DATE
NOTE BOOK	SURVEYED	
	PLOTTED	
	TEMPLATE	
	AREAS	
	AREAS CHECKED	

ORIGINAL SURVEY

NO.	BY	DATE
NOTE BOOK	SURVEYED	
	PLOTTED	
	TEMPLATE	
	AREAS	
	AREAS CHECKED	

MODEL: EB Sta 315+62.20 - 315+62.20 R3
FILE NAME: P:\SXX\050\XX\51\XX\5000 - IDOT PTB 200-038 D9 IL 13 Crab Orchard Bridges\02e-Trans\CAD\Project Drawings\D0783734-2\RD-XSec-Culvert EB Sta. 315+62.20.dgn

CIVIL DESIGN, INC.
WBE / DBE
EFFINGHAM, IL
LICENSE #184.003222

USER NAME = SBales	DESIGNED -	REVISED -
	DRAWN -	REVISED -
PLOT SCALE = 0.16666633 ' / In.	CHECKED -	REVISED -
PLOT DATE = 12/18/2024	DATE -	REVISED -

STATE OF ILLINOIS
DEPARTMENT OF TRANSPORTATION

CROSS SECTION – CULVERT AT EB STA. 315 + 62.20

SCALE: 1"=10' | SHEET 2 OF 7 SHEETS | STA. 315+62.20 | TO STA.

F.A.P. RTE.	SECTION	COUNTY	TOTAL SHEETS	SHEET NO.
331	(1-4)R-5,RS-2,B-1,B-2,B-3,B-4	WILLIAMSON	519	514
		CONTRACT NO. 78373		
		ILLINOIS	FED. AID PROJECT	

FINAL SURVEY		BY	DATE
	SURVEYED		
	PLOTTED		
NOTE BOOK	TEMPLATE		
	AREAS		
NO.	AREAS CHECKED		

ORIGINAL SURVEY		BY	DATE
	SURVEYED		
	PLOTTED		
NOTE BOOK	TEMPLATE		
	AREAS		
NO.	AREAS CHECKED		

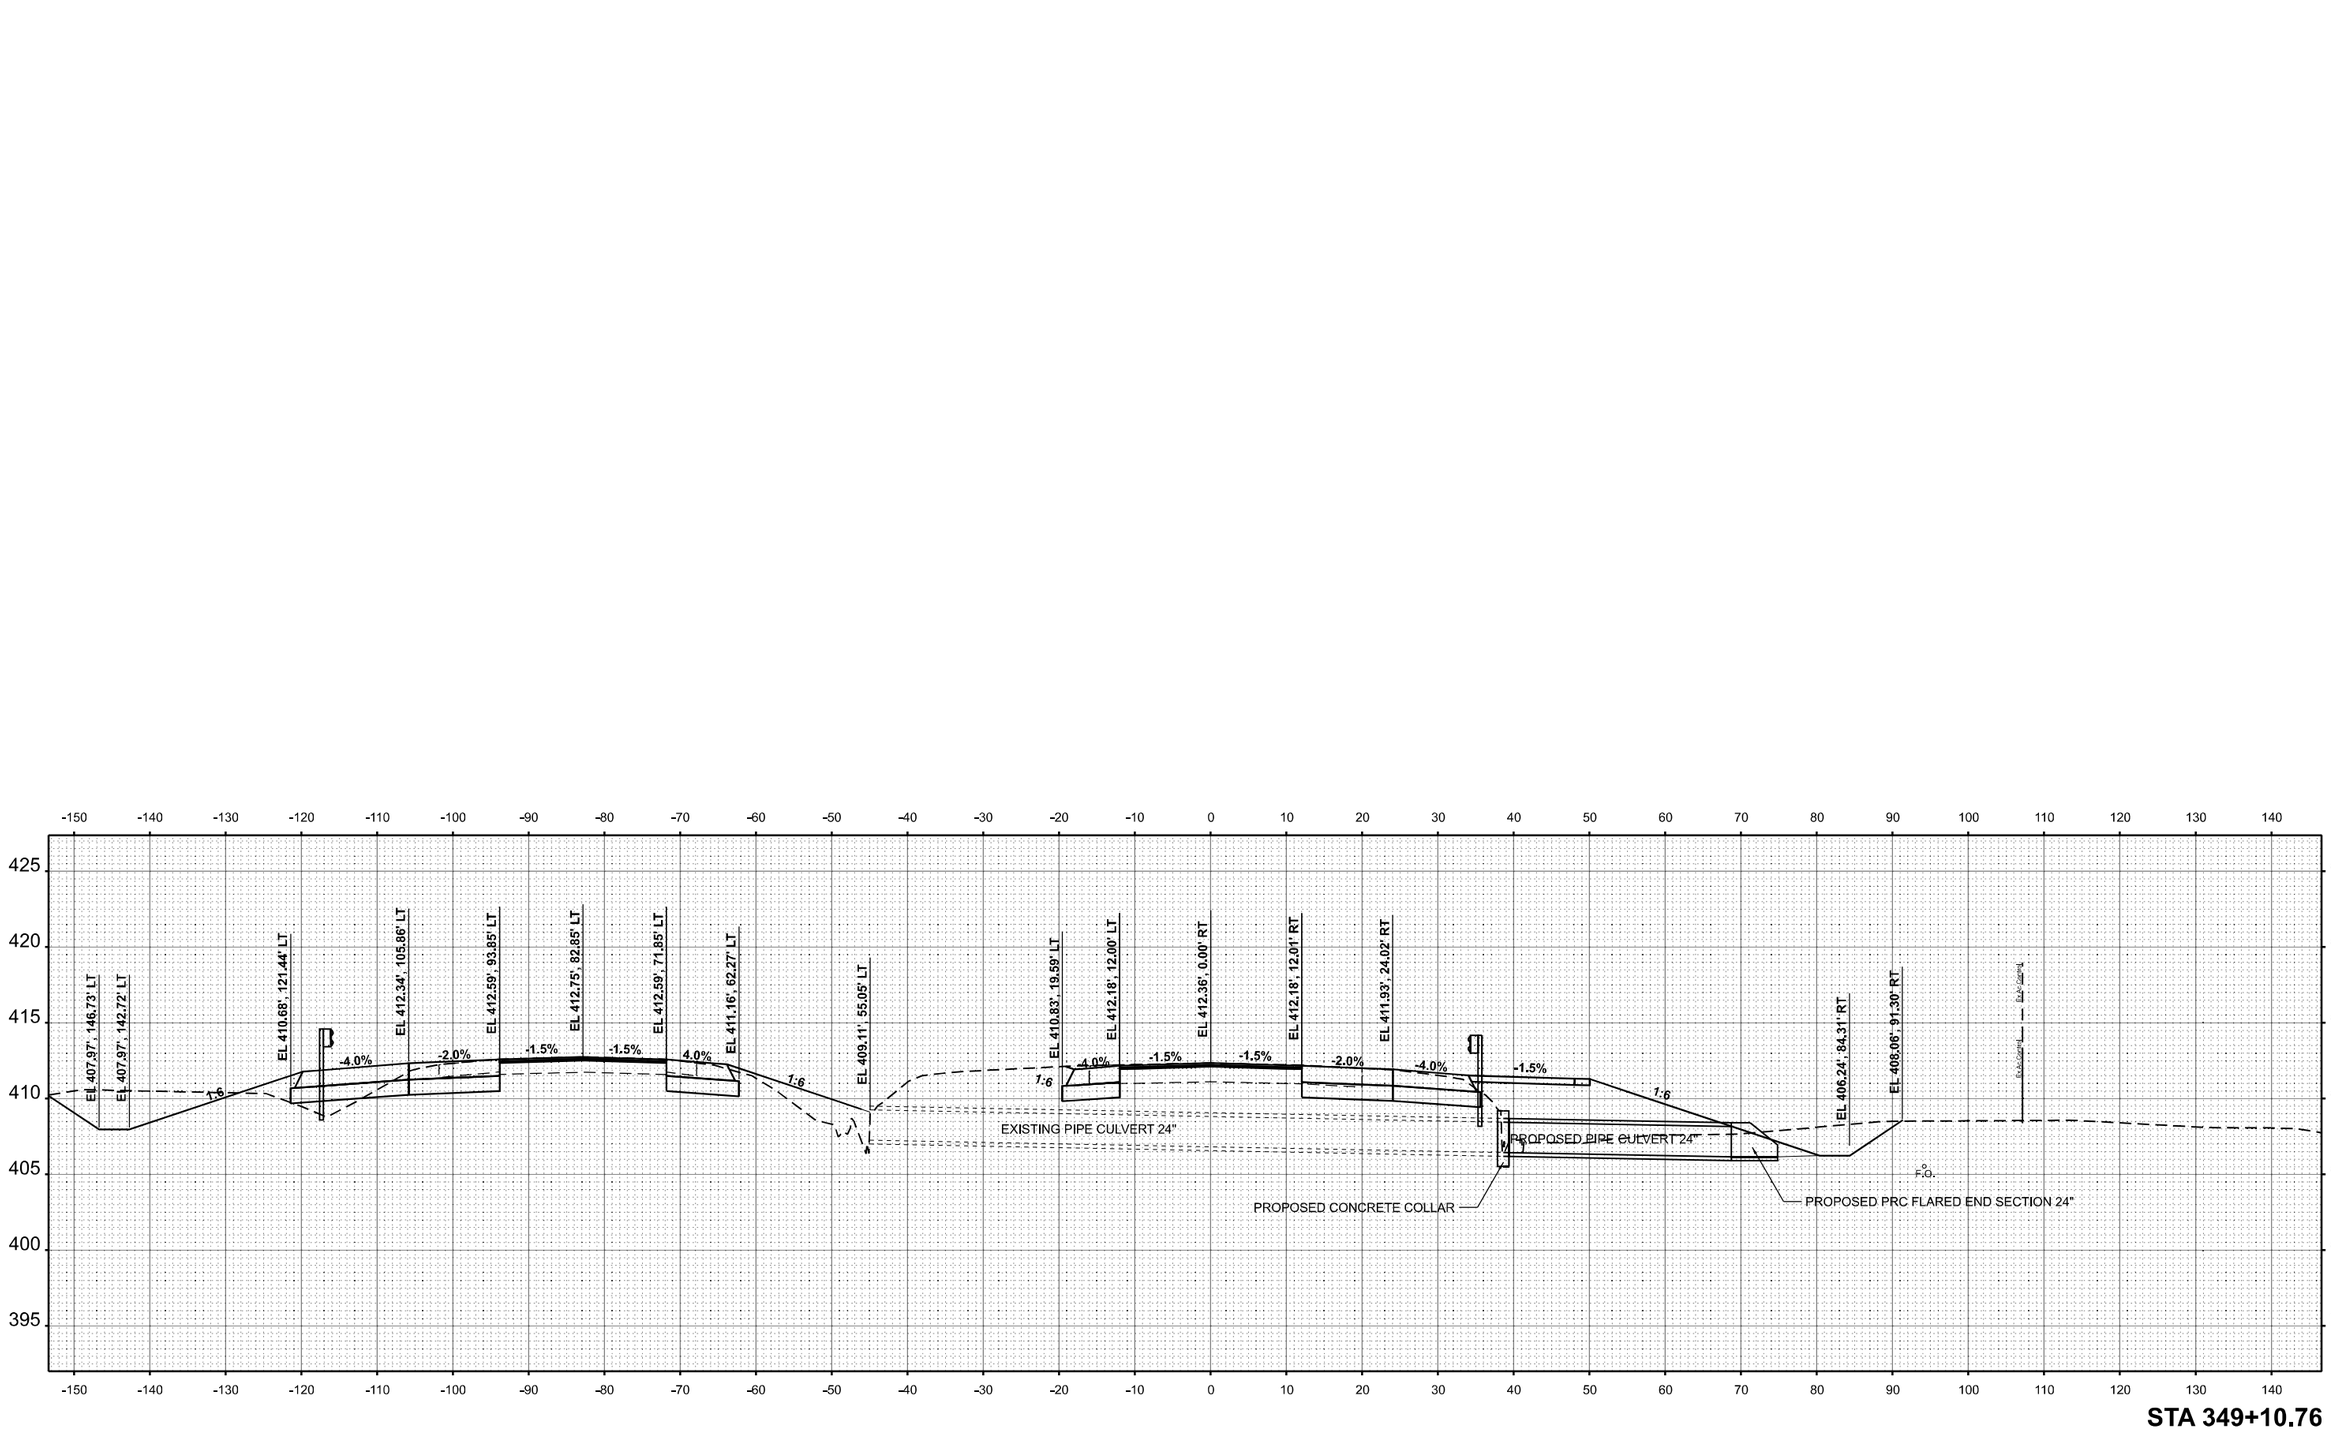

MODEL: 13FB_4 - 349+10.76 R3 [Sheet]
FILE NAME: P:\5XX\560\X-5\1XX\5000 - IDOT PTB 200+/038 D9 IL 13 Cmb Orchard Bridges\26-Trans\CAD-Project Drawings\D978373-ORD-XSec-Culvert EB Sta. 349+10.76 UPDATE.dgn

CIVIL DESIGN, INC.
WBE | DBE
EFFINGHAM, IL
LICENSE #184.003222

USER NAME = SBales	DESIGNED -	REVISED -
	DRAWN -	REVISED -
PLOT SCALE = 0.16666633 ' / In.	CHECKED -	REVISED -
PLOT DATE = 12/18/2024	DATE -	REVISED -

STATE OF ILLINOIS
DEPARTMENT OF TRANSPORTATION

CROSS SECTION – CULVERT AT EB STA. 349+10.76

SCALE: 1"=10' | SHEET 3 OF 7 SHEETS | STA.349+10.76 R3 | TO STA.

F.A.P. RTE.	SECTION	COUNTY	TOTAL SHEETS	SHEET NO.
331	(1-4)R-5,RS-2,B-1,B-2,B-3,B-4	WILLIAMSON	519	515
		CONTRACT NO. 78373		
		ILLINOIS	FED. AID PROJECT	

FINAL SURVEY		BY	DATE
	SURVEYED		
	PLOTTED		
NOTE BOOK	TEMPLATE		
	AREAS		
NO.	AREAS CHECKED		

ORIGINAL SURVEY		BY	DATE
	SURVEYED		
	PLOTTED		
NOTE BOOK	TEMPLATE		
	AREAS		
NO.	AREAS CHECKED		

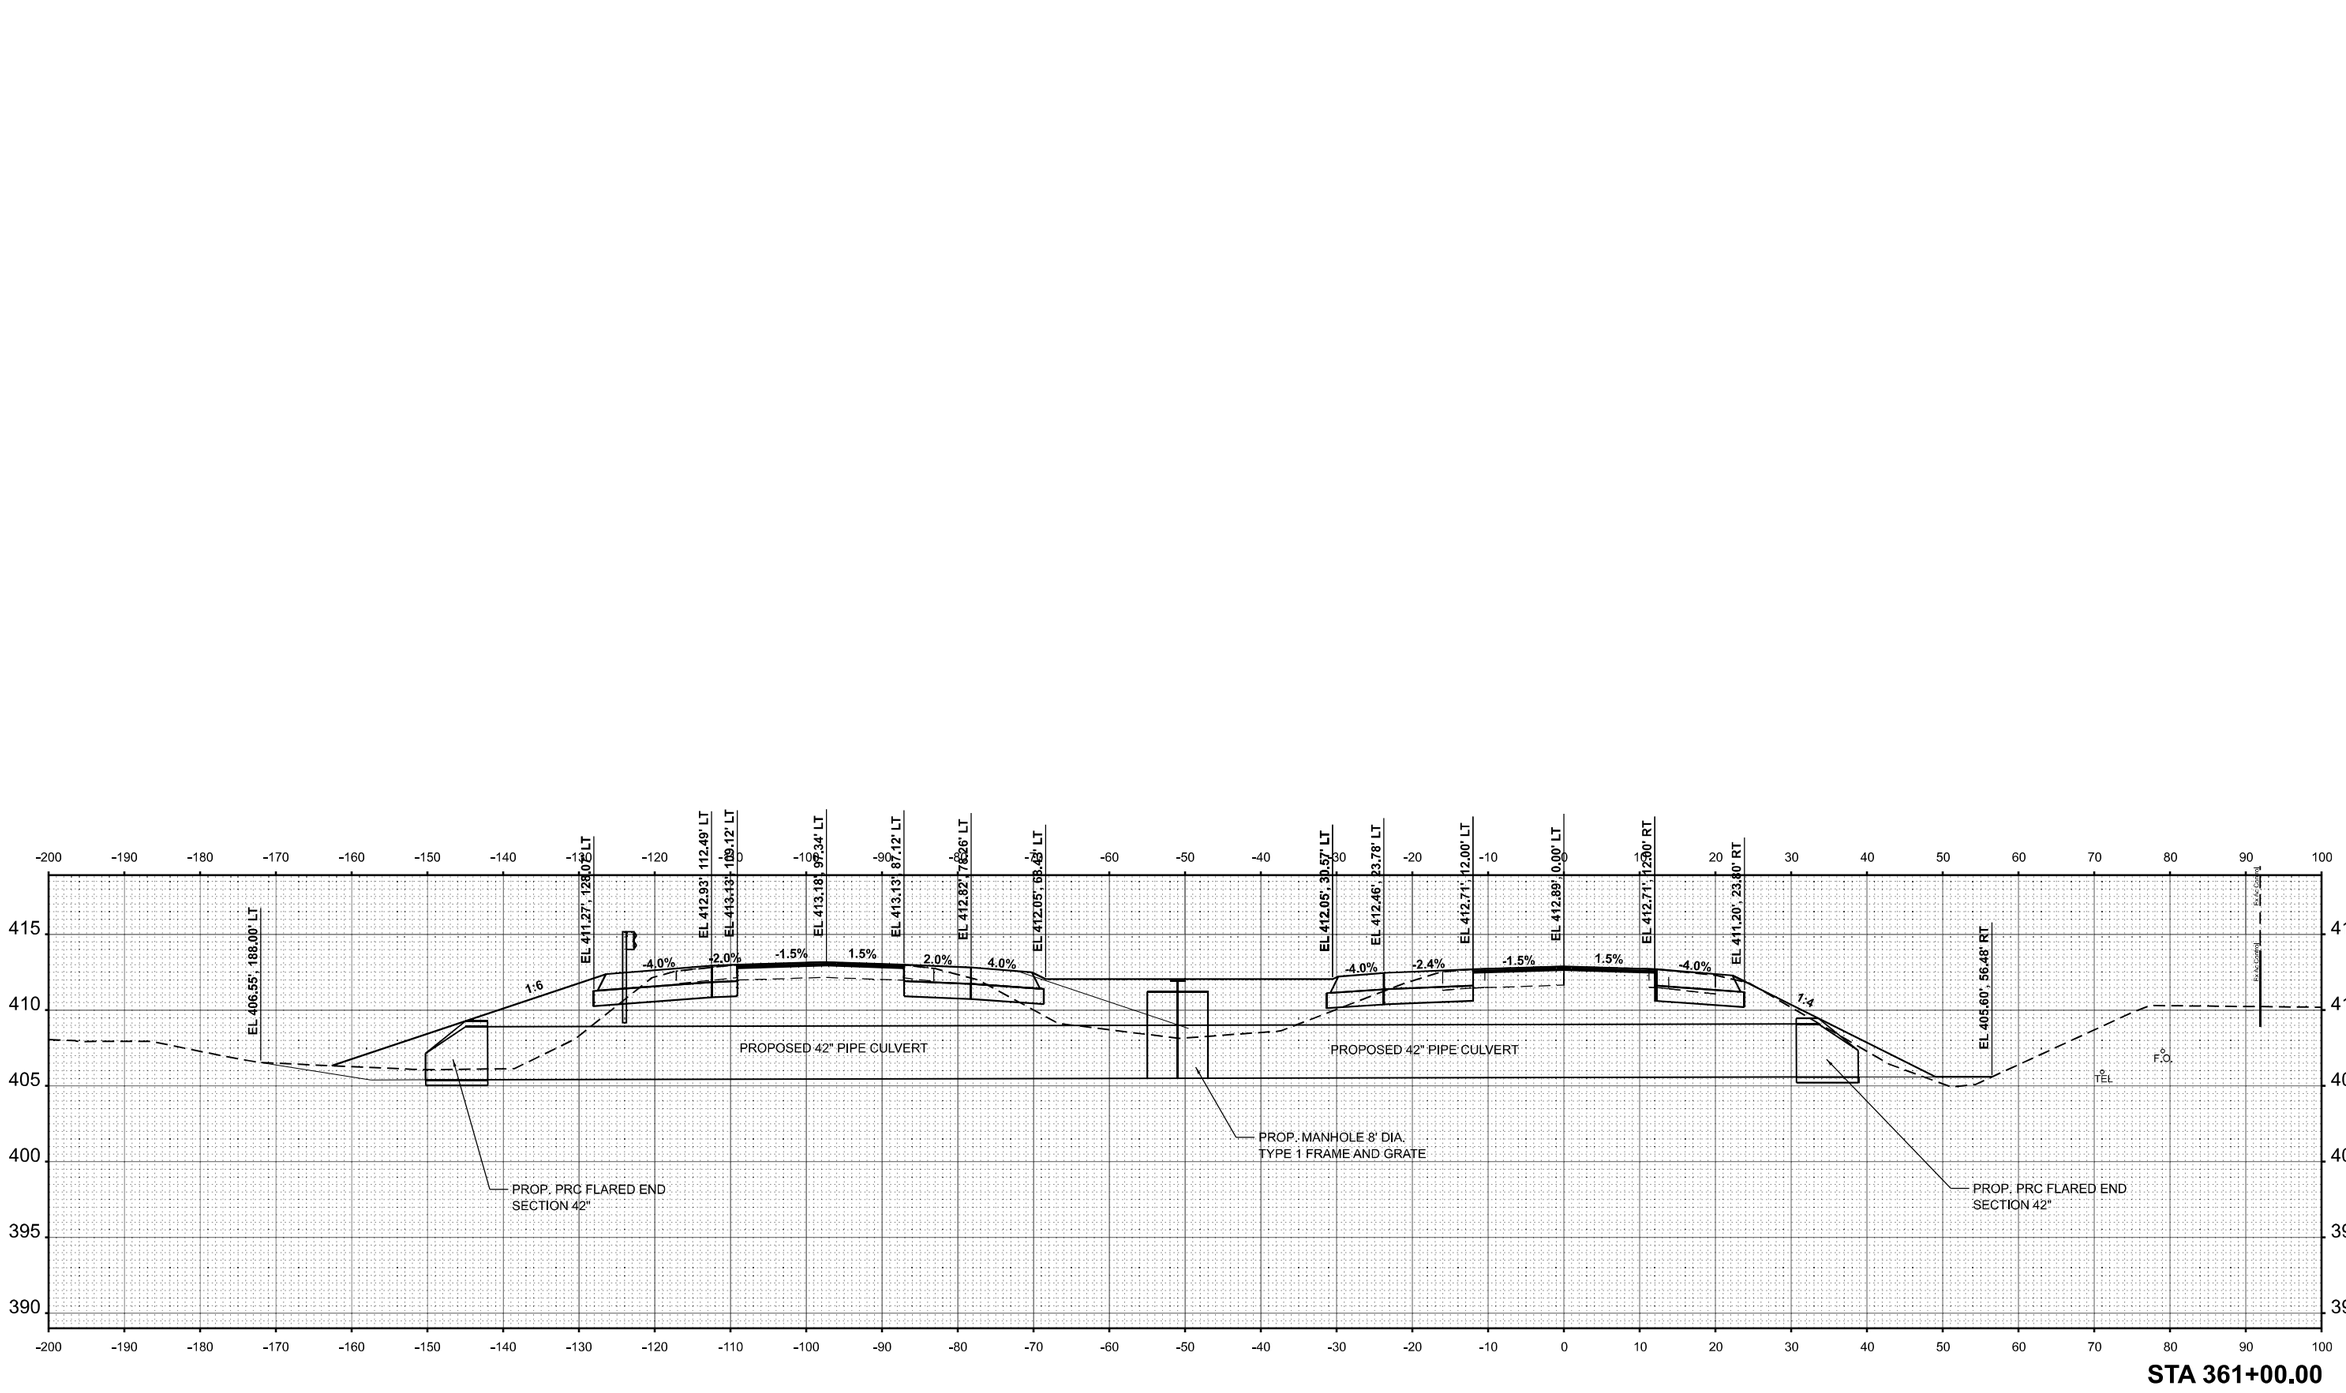

STA 361+00.00

MODEL: EB Sta. 361+00.00 (New Location) - 361+60.00 R3
FILE NAME: P:\5XXX\50XX\5051XX\5000 - IDOT PTB 200-038 D9 IL 13 Crab Orchard Bridges\26-Trans\CAD-Project Drawings\D978373-ORD-XSec-Culvert EB Sta. 361+00.00 (New Location).dgn

CIVIL DESIGN, INC.
WBE | DBE
EFFINGHAM, IL
LICENSE #184.003222

USER NAME = SBales	DESIGNED -	REVISED -
	DRAWN -	REVISED -
PLOT SCALE = 0.16666633 ' / In.	CHECKED -	REVISED -
PLOT DATE = 12/18/2024	DATE -	REVISED -

STATE OF ILLINOIS
DEPARTMENT OF TRANSPORTATION

CROSS SECTION – PROPOSED CULVERT AT EB STA. 361+00.00

SCALE: 1"=10' | SHEET 4 OF 7 SHEETS | STA. 361+00.00 TO STA.

F.A.P. RTE.	SECTION	COUNTY	TOTAL SHEETS	SHEET NO.
331	(1-4)R-5,RS-2,B-1,B-2,B-3,B-4	WILLIAMSON	519	516
		CONTRACT NO. 78373		
		ILLINOIS	FED. AID PROJECT	

FINAL SURVEY		BY	DATE
	SURVEYED		
	PLOTTED		
NOTE BOOK	TEMPLATE		
	AREAS		
NO.	AREAS CHECKED		

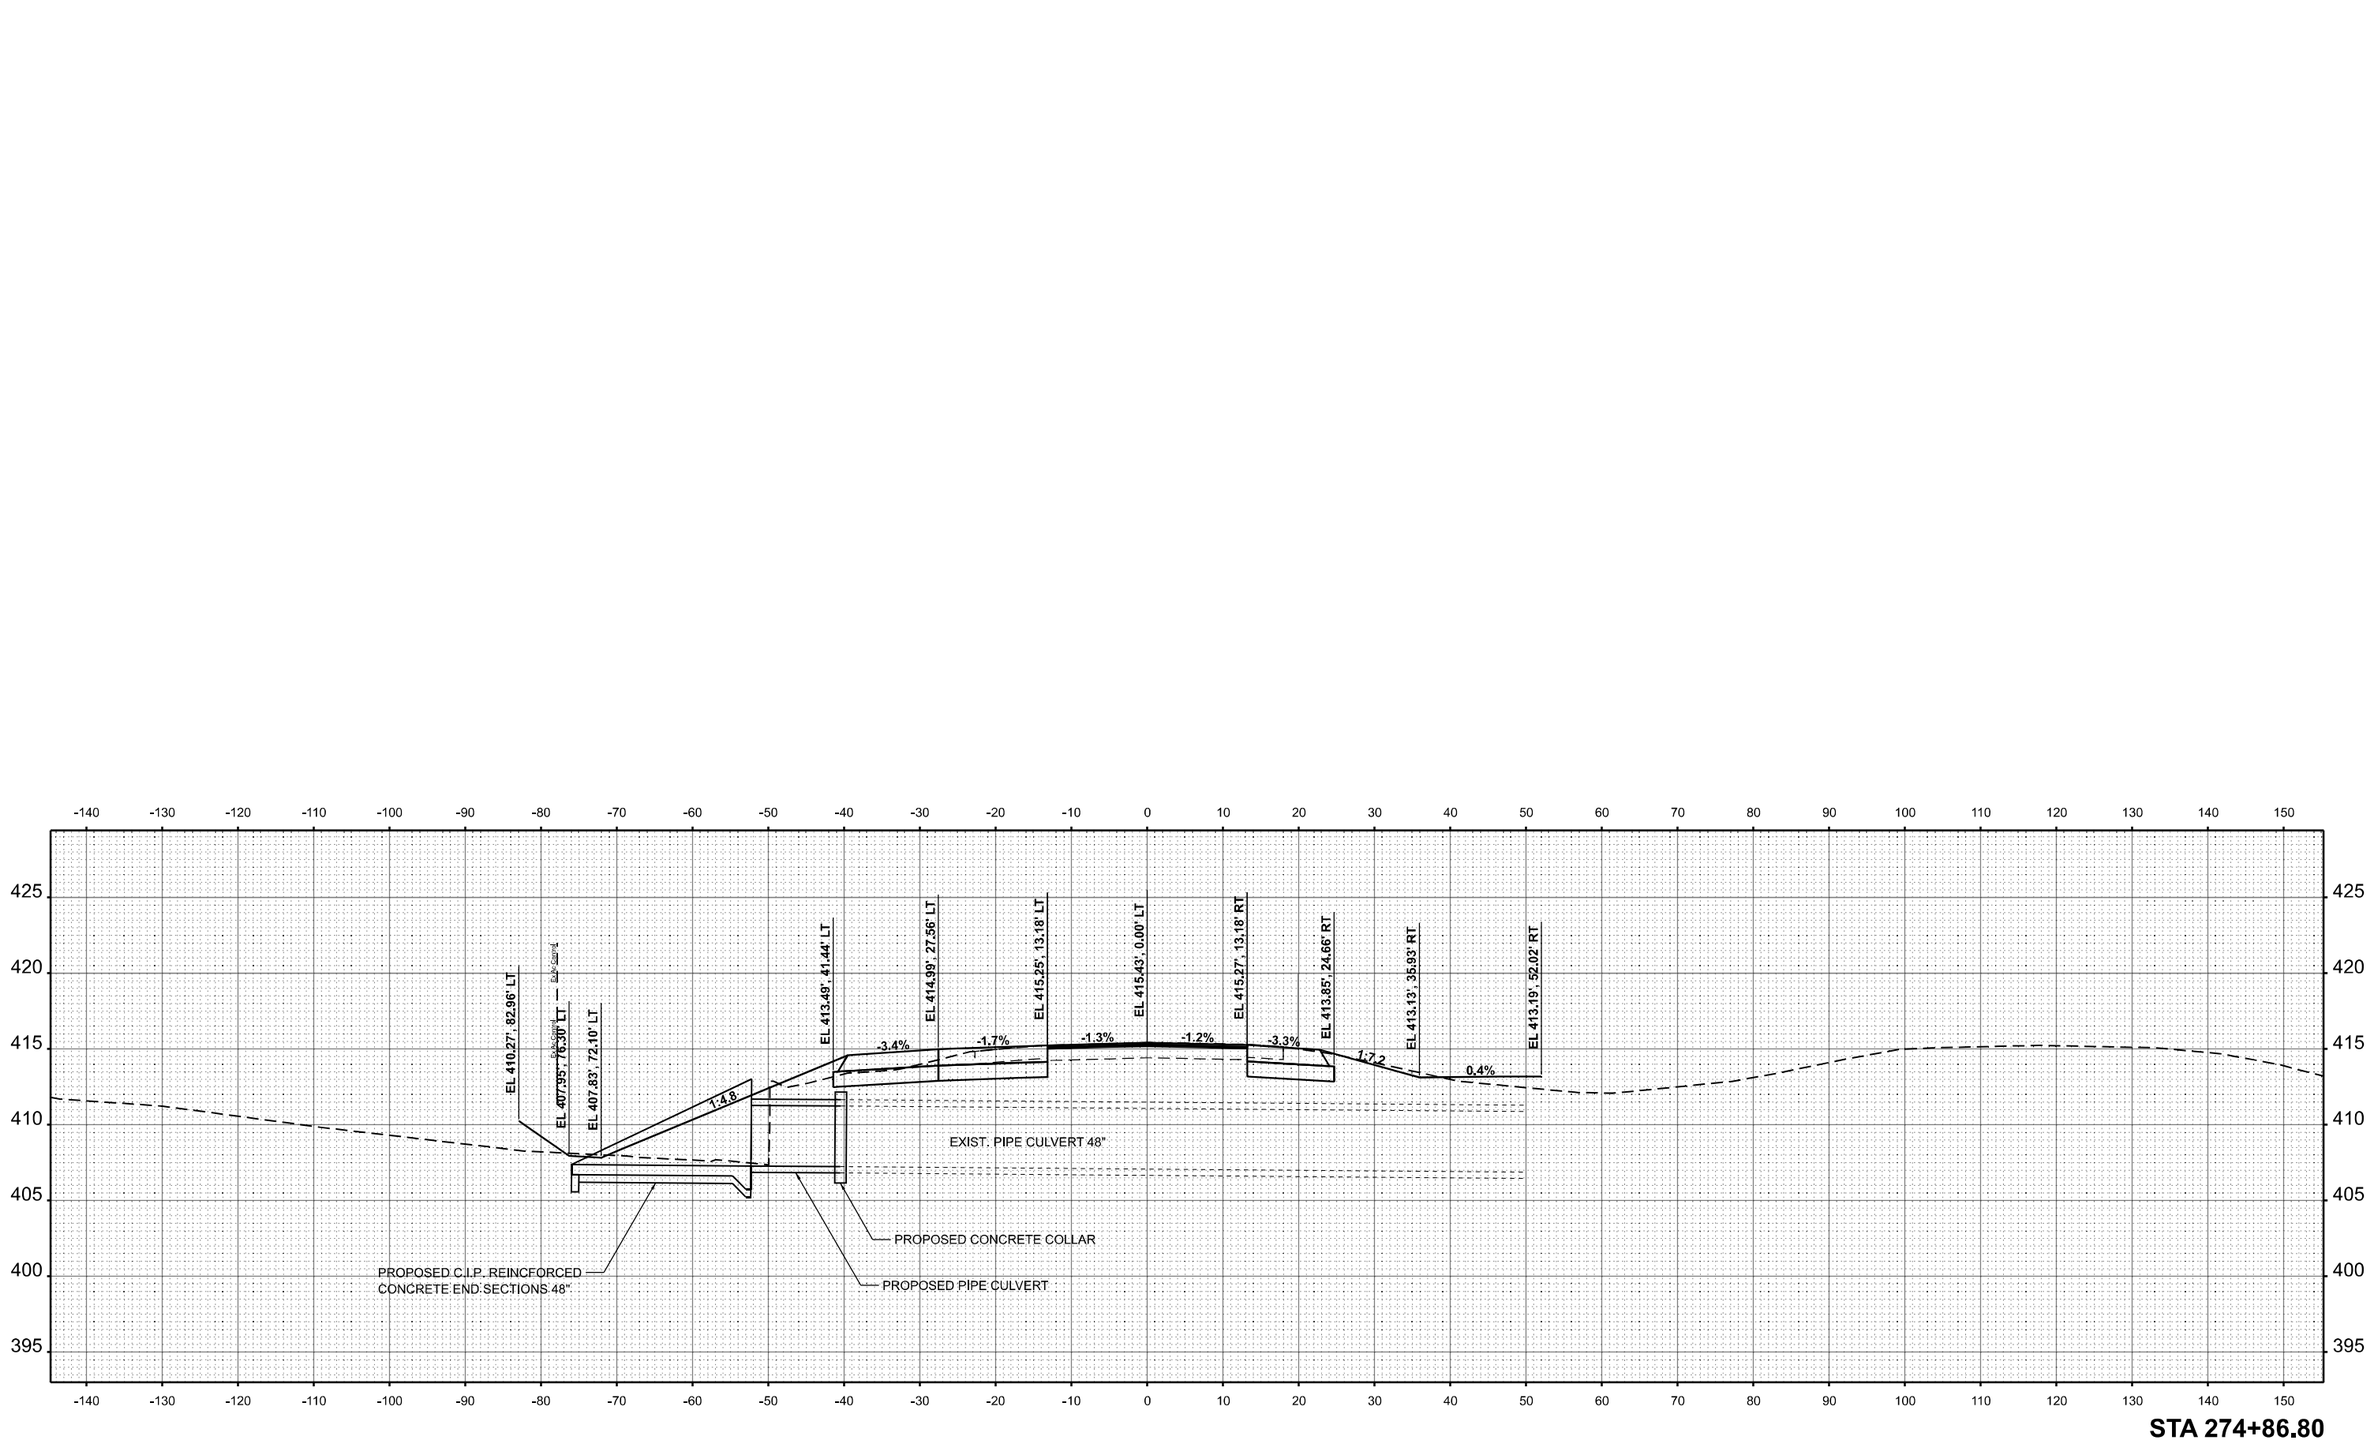

STA 274+86.80

ORIGINAL SURVEY		BY	DATE
	SURVEYED		
	PLOTTED		
NOTE BOOK	TEMPLATE		
	AREAS		
NO.	AREAS CHECKED		

MODEL: 13WB_6 - 275+21.33 R2 (Sheet)
FILE NAME: P:\5XX\560\X-5\1XX\5000 - IDOT PTB 200+/38 D9 IL 13 Crab Orchard Bridges\28-Trans\CAD\Project Drawings\D978373-ORD-XSec-Culvert WB Sta. 274+86.8.dgn

CIVIL DESIGN, INC.
WBE | DBE
EFFINGHAM, IL
LICENSE #184.003222

USER NAME = SBales	DESIGNED -	REVISED -
	DRAWN -	REVISED -
PLOT SCALE = 0.16666633 ' / In.	CHECKED -	REVISED -
PLOT DATE = 12/11/2024	DATE -	REVISED -

STATE OF ILLINOIS
DEPARTMENT OF TRANSPORTATION

CROSS SECTION – CULVERT AT WB STA. 274+86.80

SCALE: 1"=10' | SHEET 5 OF 7 SHEETS | STA.275+21.33 R2 TO STA.

F.A.P. RTE.	SECTION	COUNTY	TOTAL SHEETS	SHEET NO.
331	(1-4)R-5,RS-2,B-1,B-2,B-3,B-4	WILLIAMSON	519	517
		CONTRACT NO. 78373		
		ILLINOIS	FED. AID PROJECT	

FINAL SURVEY		BY	DATE
	SURVEYED		
	PLOTTED		
	TEMPLATE		
NOTE BOOK	AREAS		
NO.	AREAS CHECKED		

ORIGINAL SURVEY		BY	DATE
	SURVEYED		
	PLOTTED		
	TEMPLATE		
NOTE BOOK	AREAS		
NO.	AREAS CHECKED		

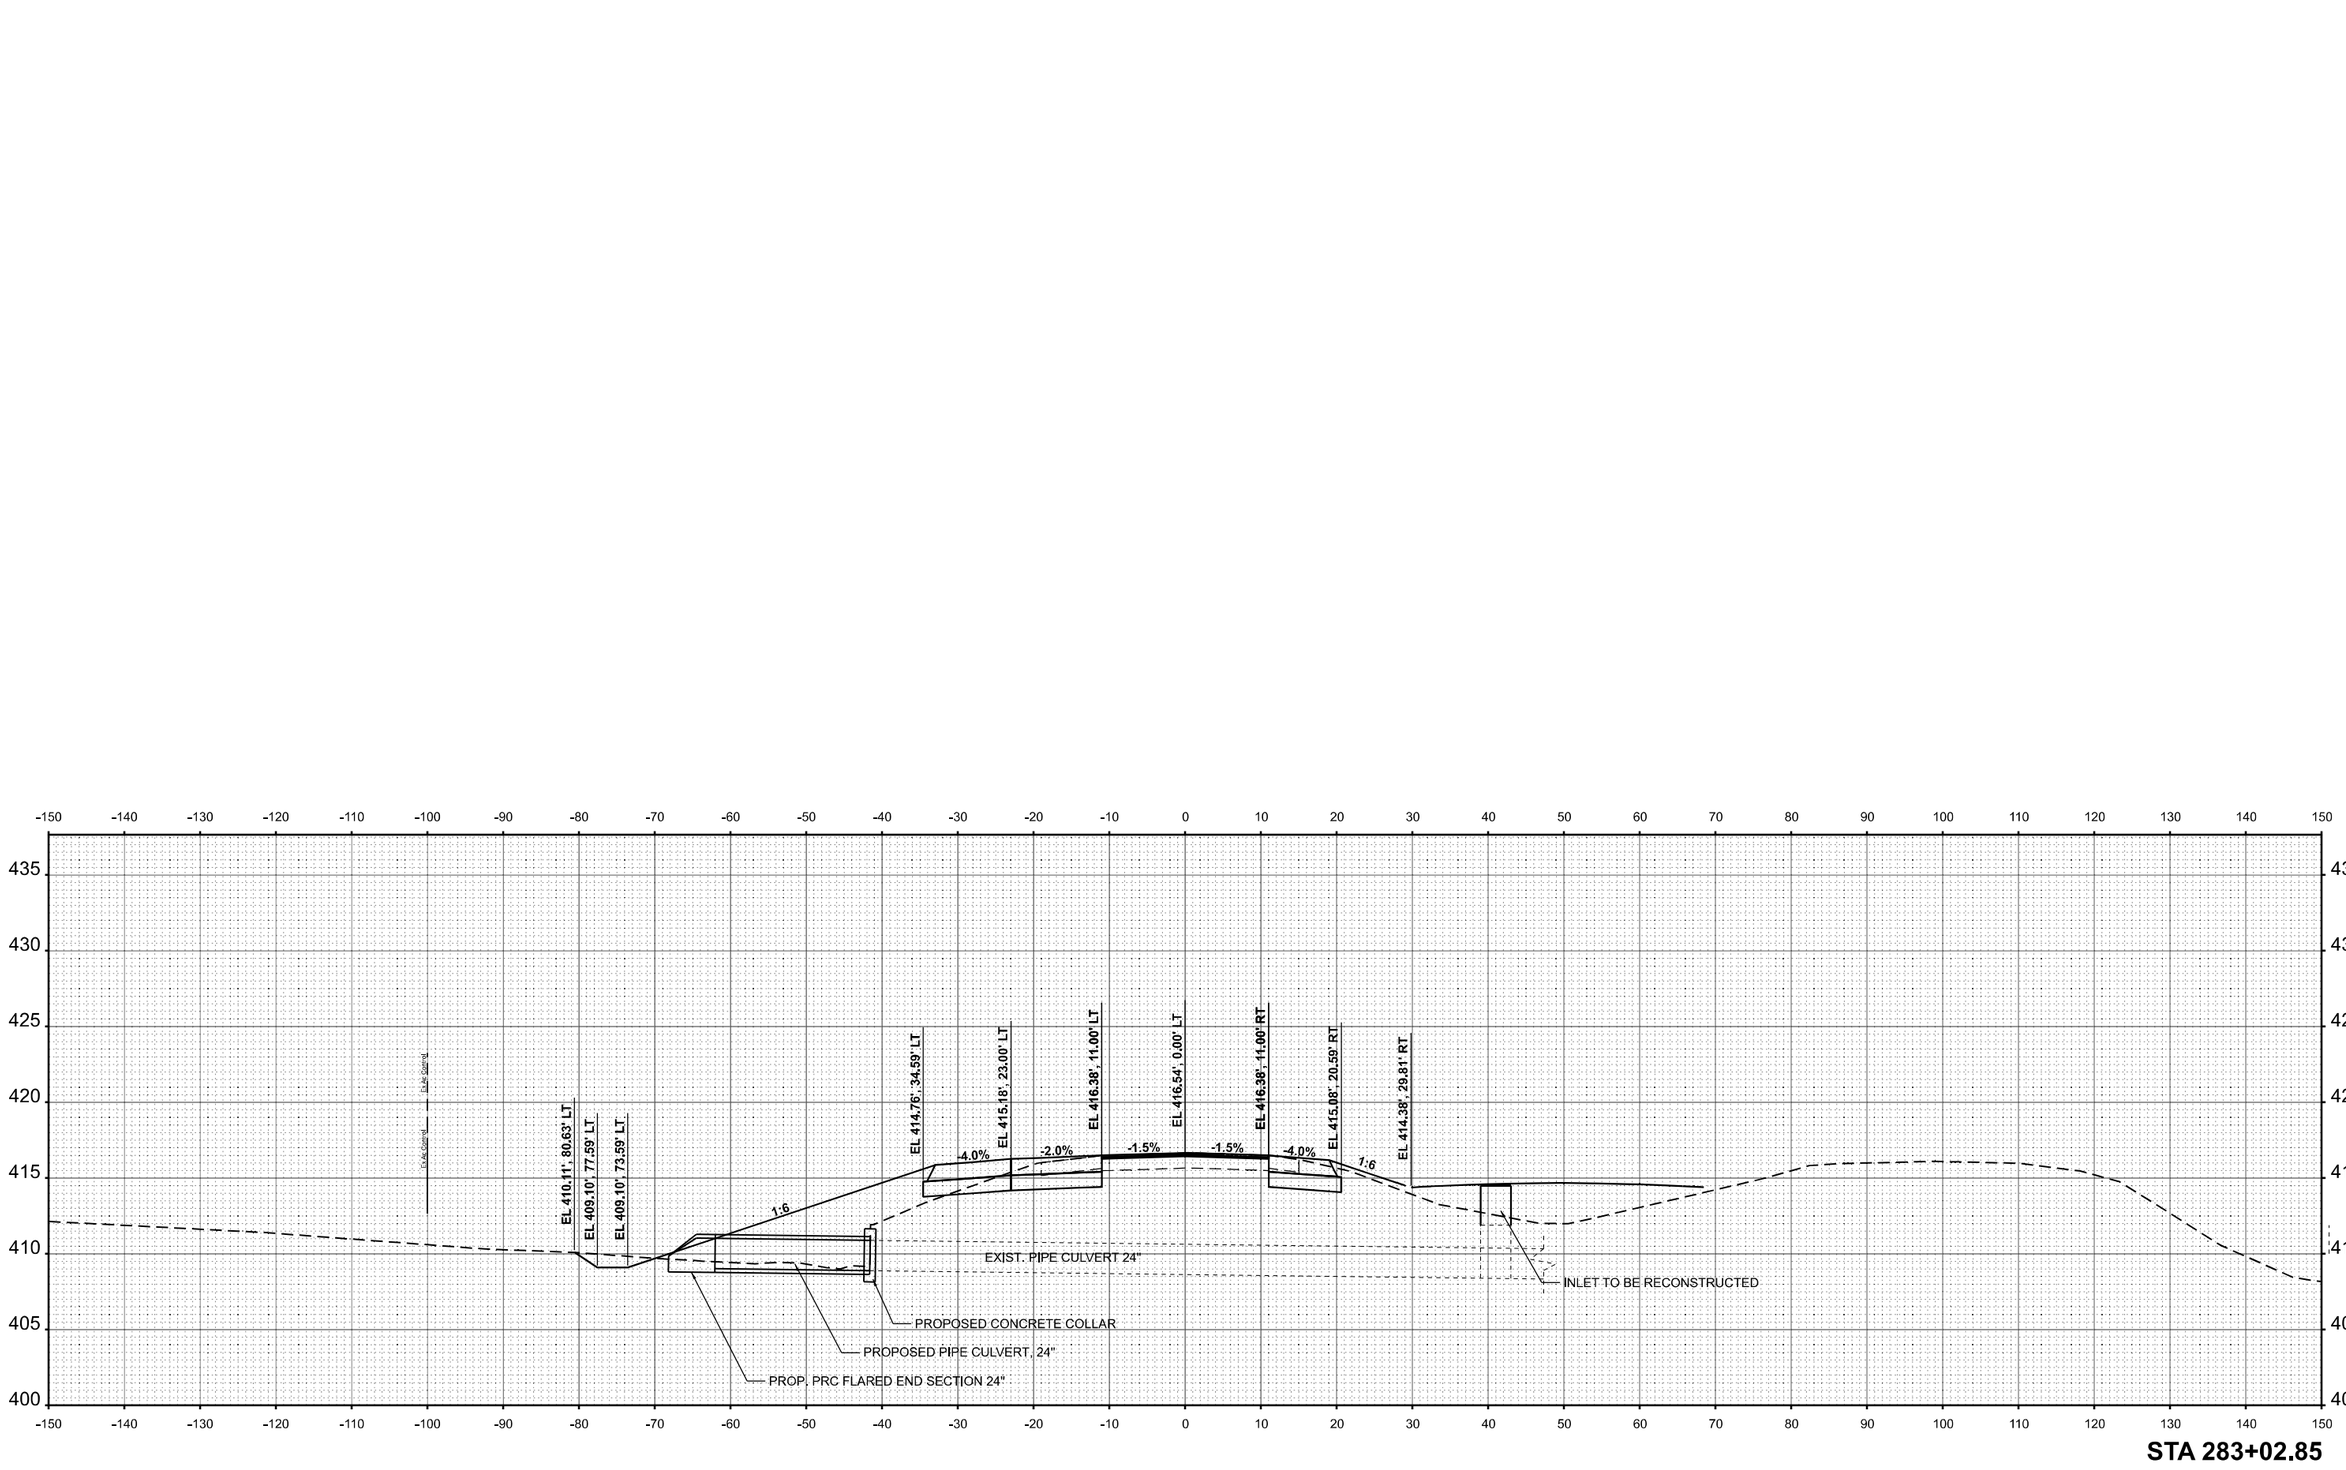

STA 283+02.85

MODEL: 13WB_8 - 283+02.85 R2 (Sheet)
FILE NAME: P:\5XX\560\X-51\XX\5000 - IDOT PTB 200+/38 D9 IL 13 Cmb Orchard Bridges\26-Trans\CAD-Project Drawings\D978373-ORD-XSec-Culvert WB Sta. 283+02.85.dgn

CIVIL DESIGN, INC.
WBE | DBE
EFFINGHAM, IL
LICENSE #184.003222

USER NAME = SBales	DESIGNED -	REVISED -
	DRAWN -	REVISED -
PLOT SCALE = 0.16666633 ' / In.	CHECKED -	REVISED -
PLOT DATE = 12/11/2024	DATE -	REVISED -

STATE OF ILLINOIS
DEPARTMENT OF TRANSPORTATION

CROSS SECTION – CULVERT AT WB STA. 283+02.85

SCALE: 1"=10' | SHEET 6 OF 7 SHEETS | STA. | TO STA.

F.A.P. RTE.	SECTION	COUNTY	TOTAL SHEETS	SHEET NO.
331	(1-4)R-5,RS-2,B-1,B-2,B-3,B-4	WILLIAMSON	519	518
		CONTRACT NO. 78373		
	ILLINOIS	FED. AID PROJECT		

FINAL SURVEY		BY	DATE
NOTE BOOK	SURVEYED		
NO.	PLOTTED		
	TEMPLATE		
	AREAS		
	AREAS CHECKED		

ORIGINAL SURVEY		BY	DATE
NOTE BOOK	SURVEYED		
NO.	PLOTTED		
	TEMPLATE		
	AREAS		
	AREAS CHECKED		

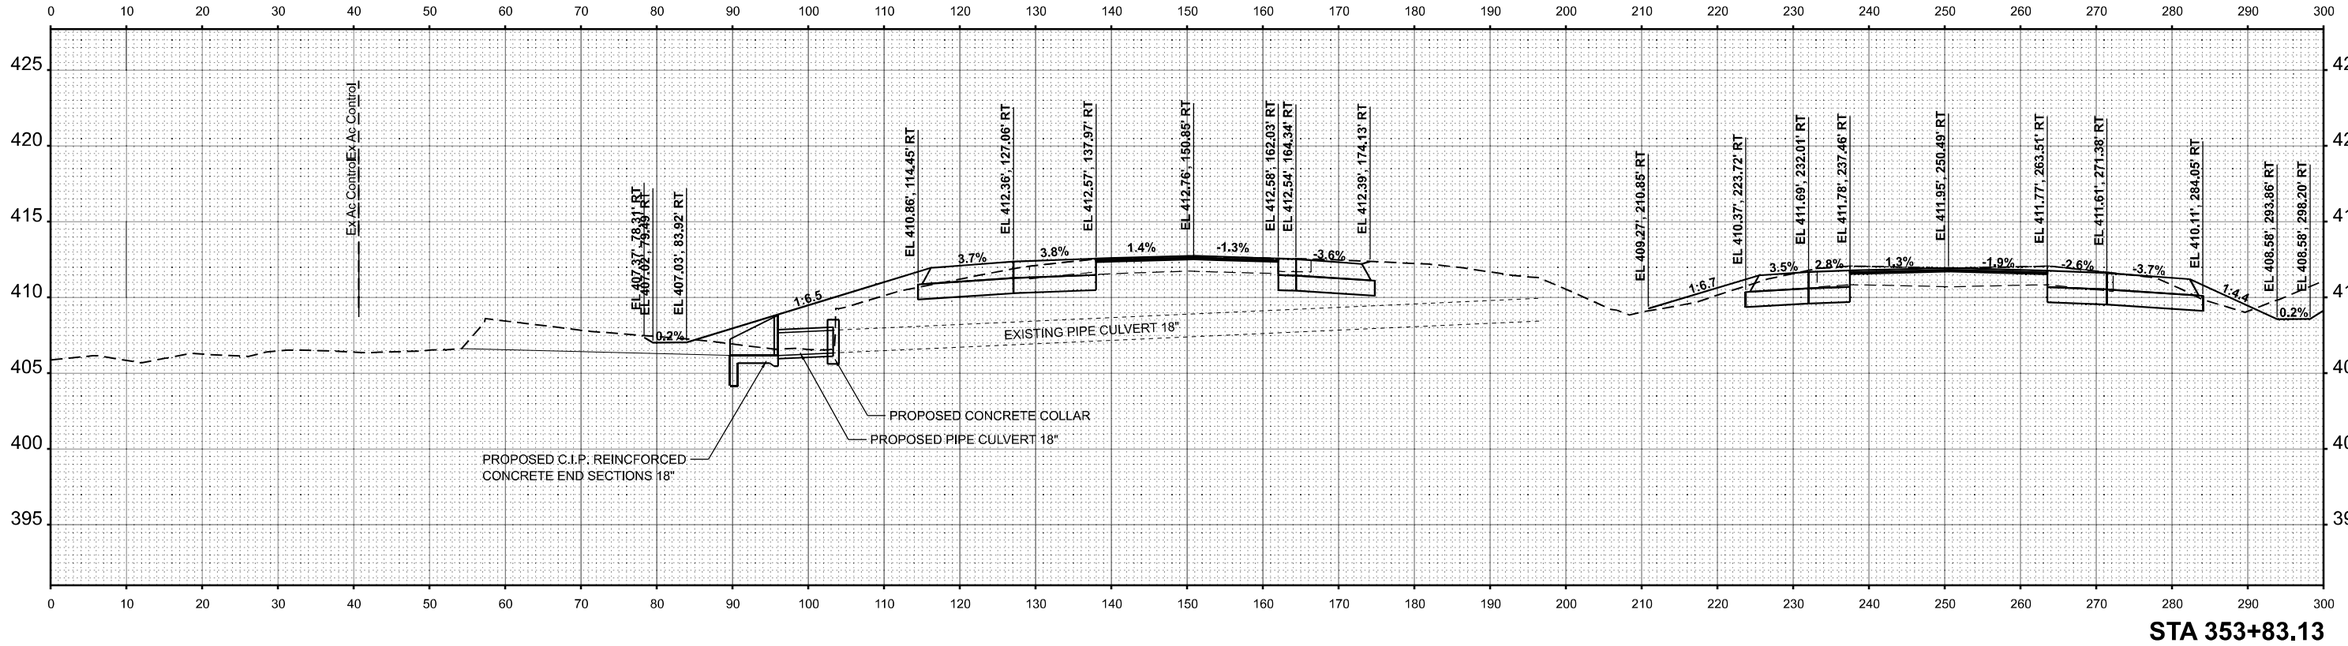

STA 353+83.13

MODEL: WB Sta. 353+88.13
FILE NAME: P:\5XXX\560XX\5-1XX\5000 - IDOT PTB 200+038 D9 IL 13 Crab Orchard Bridges\26-Trans\CAD-Project Drawings\D978373-ORD-XSec-Culvert WB Sta. 353+88.13.dgn

CIVIL DESIGN, INC.
WBE | DBE
EFFINGHAM, IL
LICENSE #184.003222

USER NAME = SBales	DESIGNED -	REVISED -
	DRAWN -	REVISED -
PLOT SCALE = 0.16666633 ' / In.	CHECKED -	REVISED -
PLOT DATE = 12/11/2024	DATE -	REVISED -

STATE OF ILLINOIS
DEPARTMENT OF TRANSPORTATION

CROSS SECTION – CULVERT AT WB STA. 353 + 88.13

SCALE: 1"=10' | SHEET 7 OF 7 SHEETS | STA. | TO STA.

F.A.P. RTE.	SECTION	COUNTY	TOTAL SHEETS	SHEET NO.
331	(1-4)R-5,RS-2,B-1,B-2,B-3,B-4	WILLIAMSON	519	519
		CONTRACT NO. 78373		
		ILLINOIS	FED. AID PROJECT	