



[illegible]

MODEL - Default

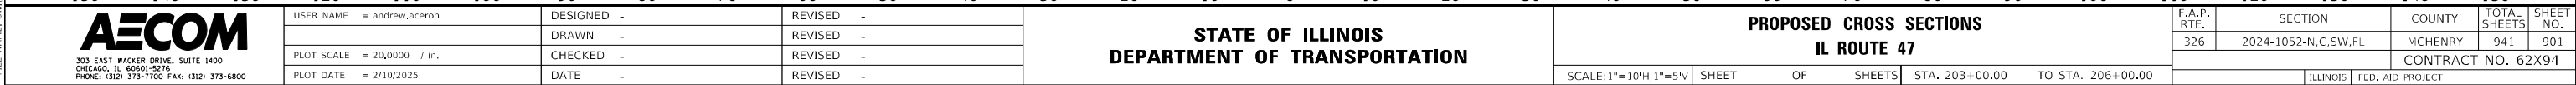

ORIGINAL SURVEY	SURVIVED _____	BY _____	DATE _____
	PLOTTED _____		
NOTE BOOK	TEMPLATE _____	_____	_____
	AREAS _____		
NO. _____	AREAS CHECKED _____	_____	_____

MODEL: Default
FILE NAME: dw:\

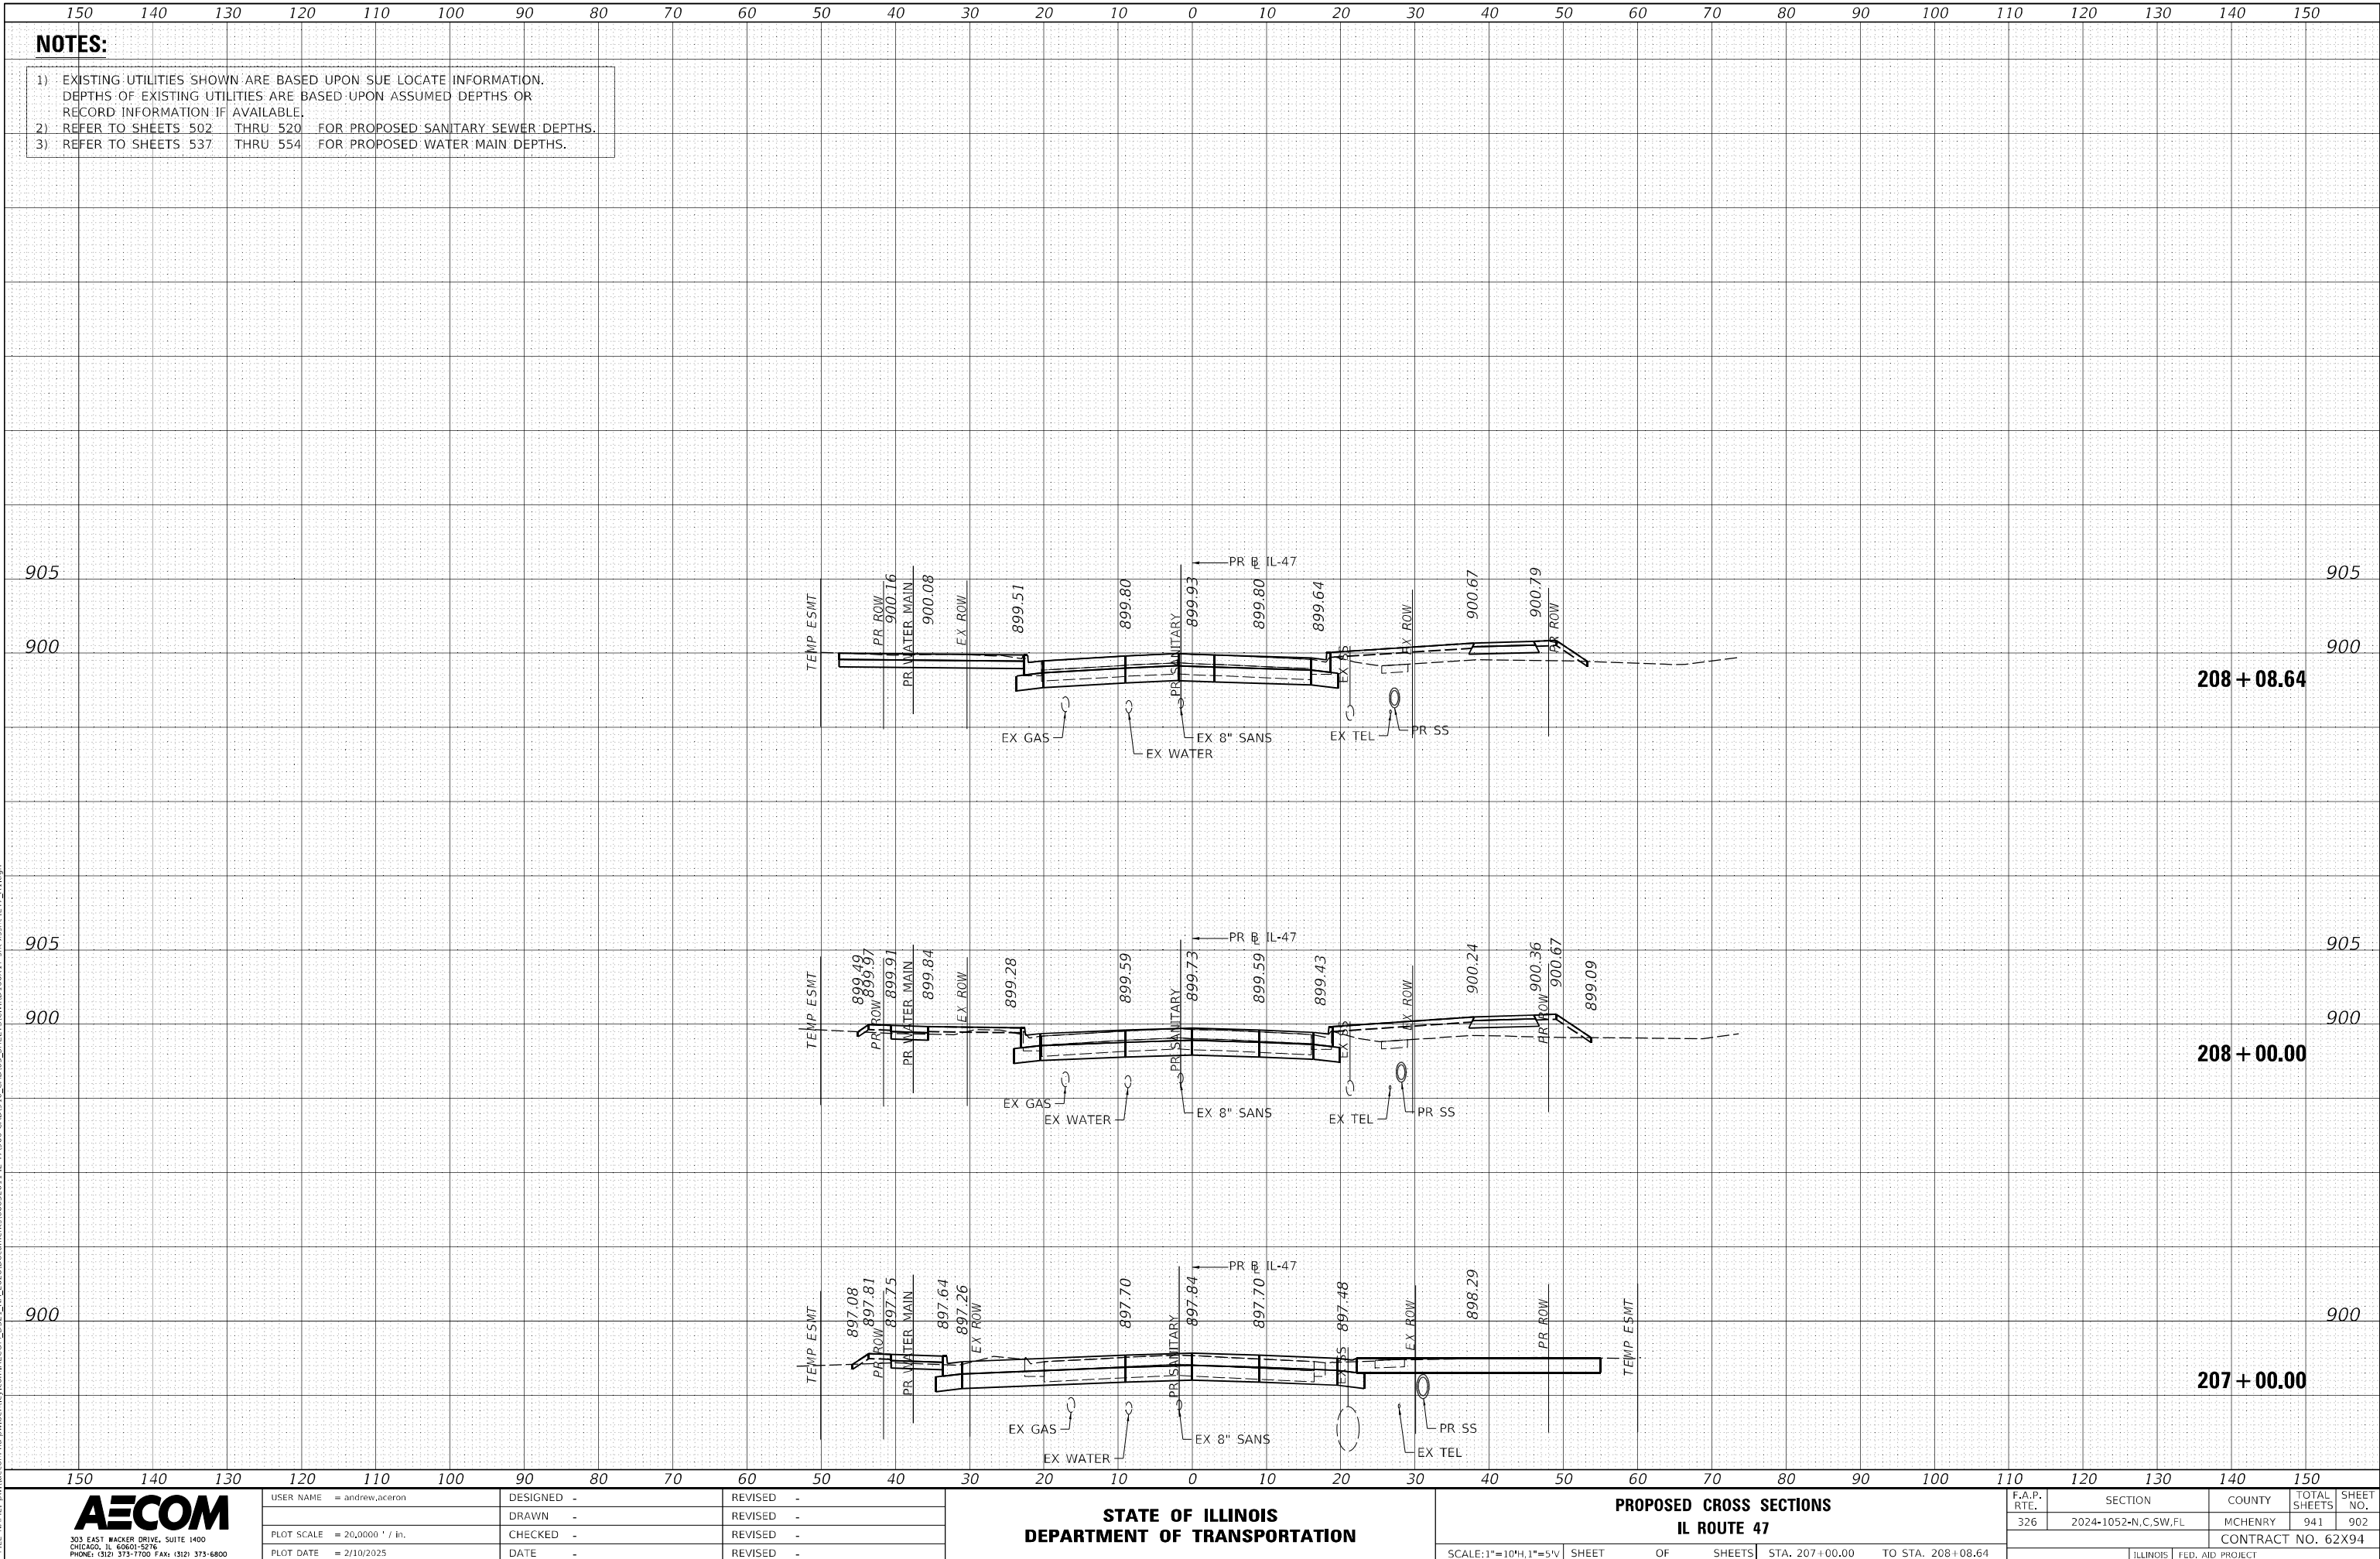

MODEL: Default
FILE NAME: pwt\\aescon\\ha-pw-ben\\lev.com\\AECOM D521 NA 2020\\Documents\\60632011-IL-471900-CAD\\910 CAD\\03 SHEETS\\CIVIL\\D160X17-shl-xssht-ew-SIDE\\STREETS.dgn

MODEL: Default
FILE NAME: pwv.v



USER NAME = muniza	DESIGNED - APA	REVISED -	STATE OF ILLINOIS DEPARTMENT OF TRANSPORTATION	APPROXIMATE MEASURED END AREAS BY STAGE SIDE STREETS					F.A.P. RTE.	SECTION	COUNTY	TOTAL SHEETS	SHEET NO.
	DRAWN - APA	REVISED -							326	2024-1052-N,C,SW,FL	MCHENRY	941	902A
PLOT SCALE = 100,0000 " / in.	CHECKED - TJW	REVISED -							CONTRACT NO. 62X94				
PLOT DATE = 2/10/2025	DATE - 02/06/2025	REVISED -		SCALE:	SHEET 1	OF 2	SHEETS	STA.	TO STA.				


DATE	BY	SURVEYED	PLOTTED	TEMP	AREAS	CHCKED
FINAL						
SURVEY						
NOTE BOOK						
NO.						

DATE	BY	SURVEYED	PLOTTED	TEMP	AREAS	CHCKED
ORIGINAL						
SURVEY						
NOTE BOOK						
NO.						

MODEL: Default
FILE NAME: p:\a\water\con\p\p\water\ben\ben\com\AECOM_DS2_10A_2020\Documents\6062071-IL-17000-CAD\010_CAD\003_SHEETS\CLWID 16X17\st-hv-st-h-LAKE.dgn

NOTES:

- 1) FOR EXISTING UTILITY LOCATION INFORMATION, SEE SUBSURFACE UTILITY INVESTIGATION PLANS ON SHEETS 559 THRU 571 .
- 2) REFER TO SHEETS 393 THRU 410 FOR PROPOSED STORM SEWER LOCATION AND DEPTHS.
- 3) REFER TO SHEETS 502 THRU 520 FOR PROPOSED SANITARY SEWER DEPTHS.
- 4) REFER TO SHEETS 537 THRU 554 FOR PROPOSED WATER MAIN DEPTHS.

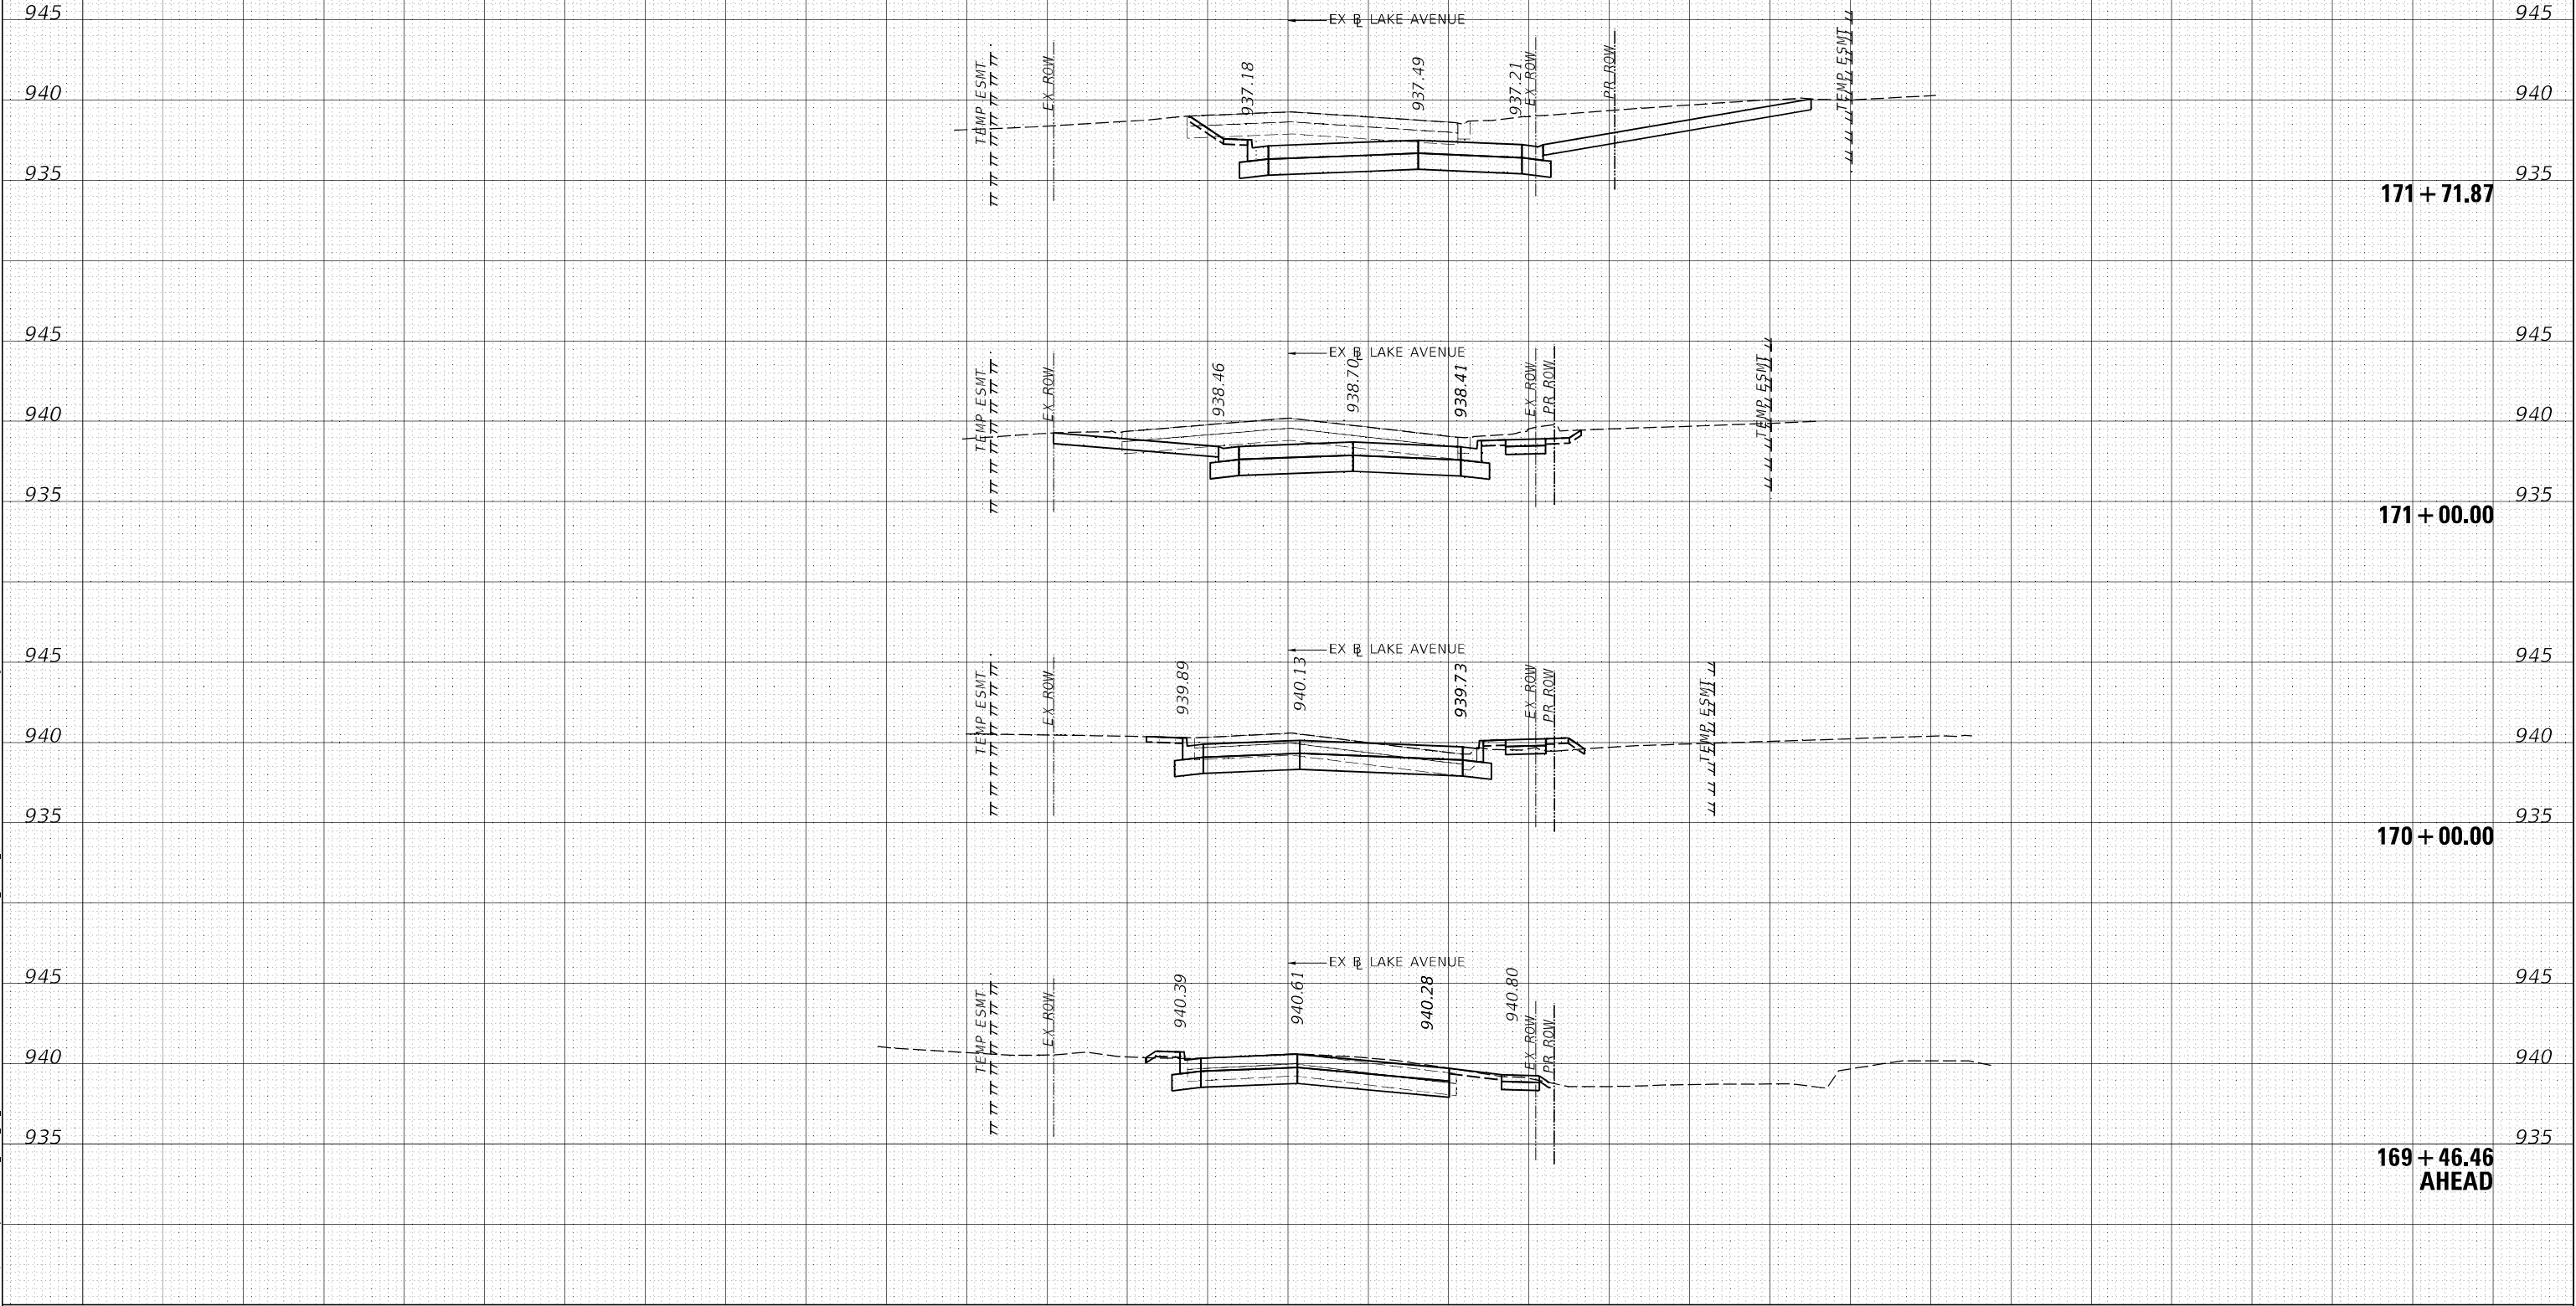

USER NAME = muniza
DESIGNED -
DRAWN -
PLOT SCALE = 20,000 ' / in.
PLOT DATE = 2/10/2025

DESIGNED -
DRAWN -
CHECKED -
DATE -

REVISED -
REVISED -
REVISED -
REVISED -

STATE OF ILLINOIS
DEPARTMENT OF TRANSPORTATION

PROPOSED CROSS SECTIONS
LAKE STREET

SCALE: 1"=10'H, 1"=5'V SHEET OF SHEETS STA. 169+47.00 TO STA. 171+71.87

F.A.P. RTE.	SECTION	COUNTY	TOTAL SHEETS	SHEET NO.
326	2024-1052-N,C,SW,FL	MCHENRY	941	903
CONTRACT NO. 62X94				
ILLINOIS FED. AID PROJECT				


FINAL	SURVEYED	BY	DATE
SURVEY	PLOTTED		
NOTE BOOK	TEMPLATE		
NO.	AREAS CHECKED		

ORIGINAL	SURVEYED	BY	DATE
SURVEY	PLOTTED		
NOTE BOOK	TEMPLATE		
NO.	AREAS CHECKED		

MODEL: Default
FILE NAME: p:\a\water\con-hp-w\water\hwy\com\AECOM_DSS2_10A_2020\Documents\60620711-IL-17900-CADD\10-CADD\03_SHEETS\CLWD16X175-175x514-LAKE.dgn

NOTES:

- 1) FOR EXISTING UTILITY LOCATION INFORMATION, SEE SUBSURFACE UTILITY INVESTIGATION PLANS ON SHEETS 559 THRU 571 .
- 2) REFER TO SHEETS 393 THRU 410 FOR PROPOSED STORM SEWER LOCATION AND DEPTHS.
- 3) REFER TO SHEETS 502 THRU 520 FOR PROPOSED SANITARY SEWER DEPTHS.
- 4) REFER TO SHEETS 537 THRU 554 FOR PROPOSED WATER MAIN DEPTHS.

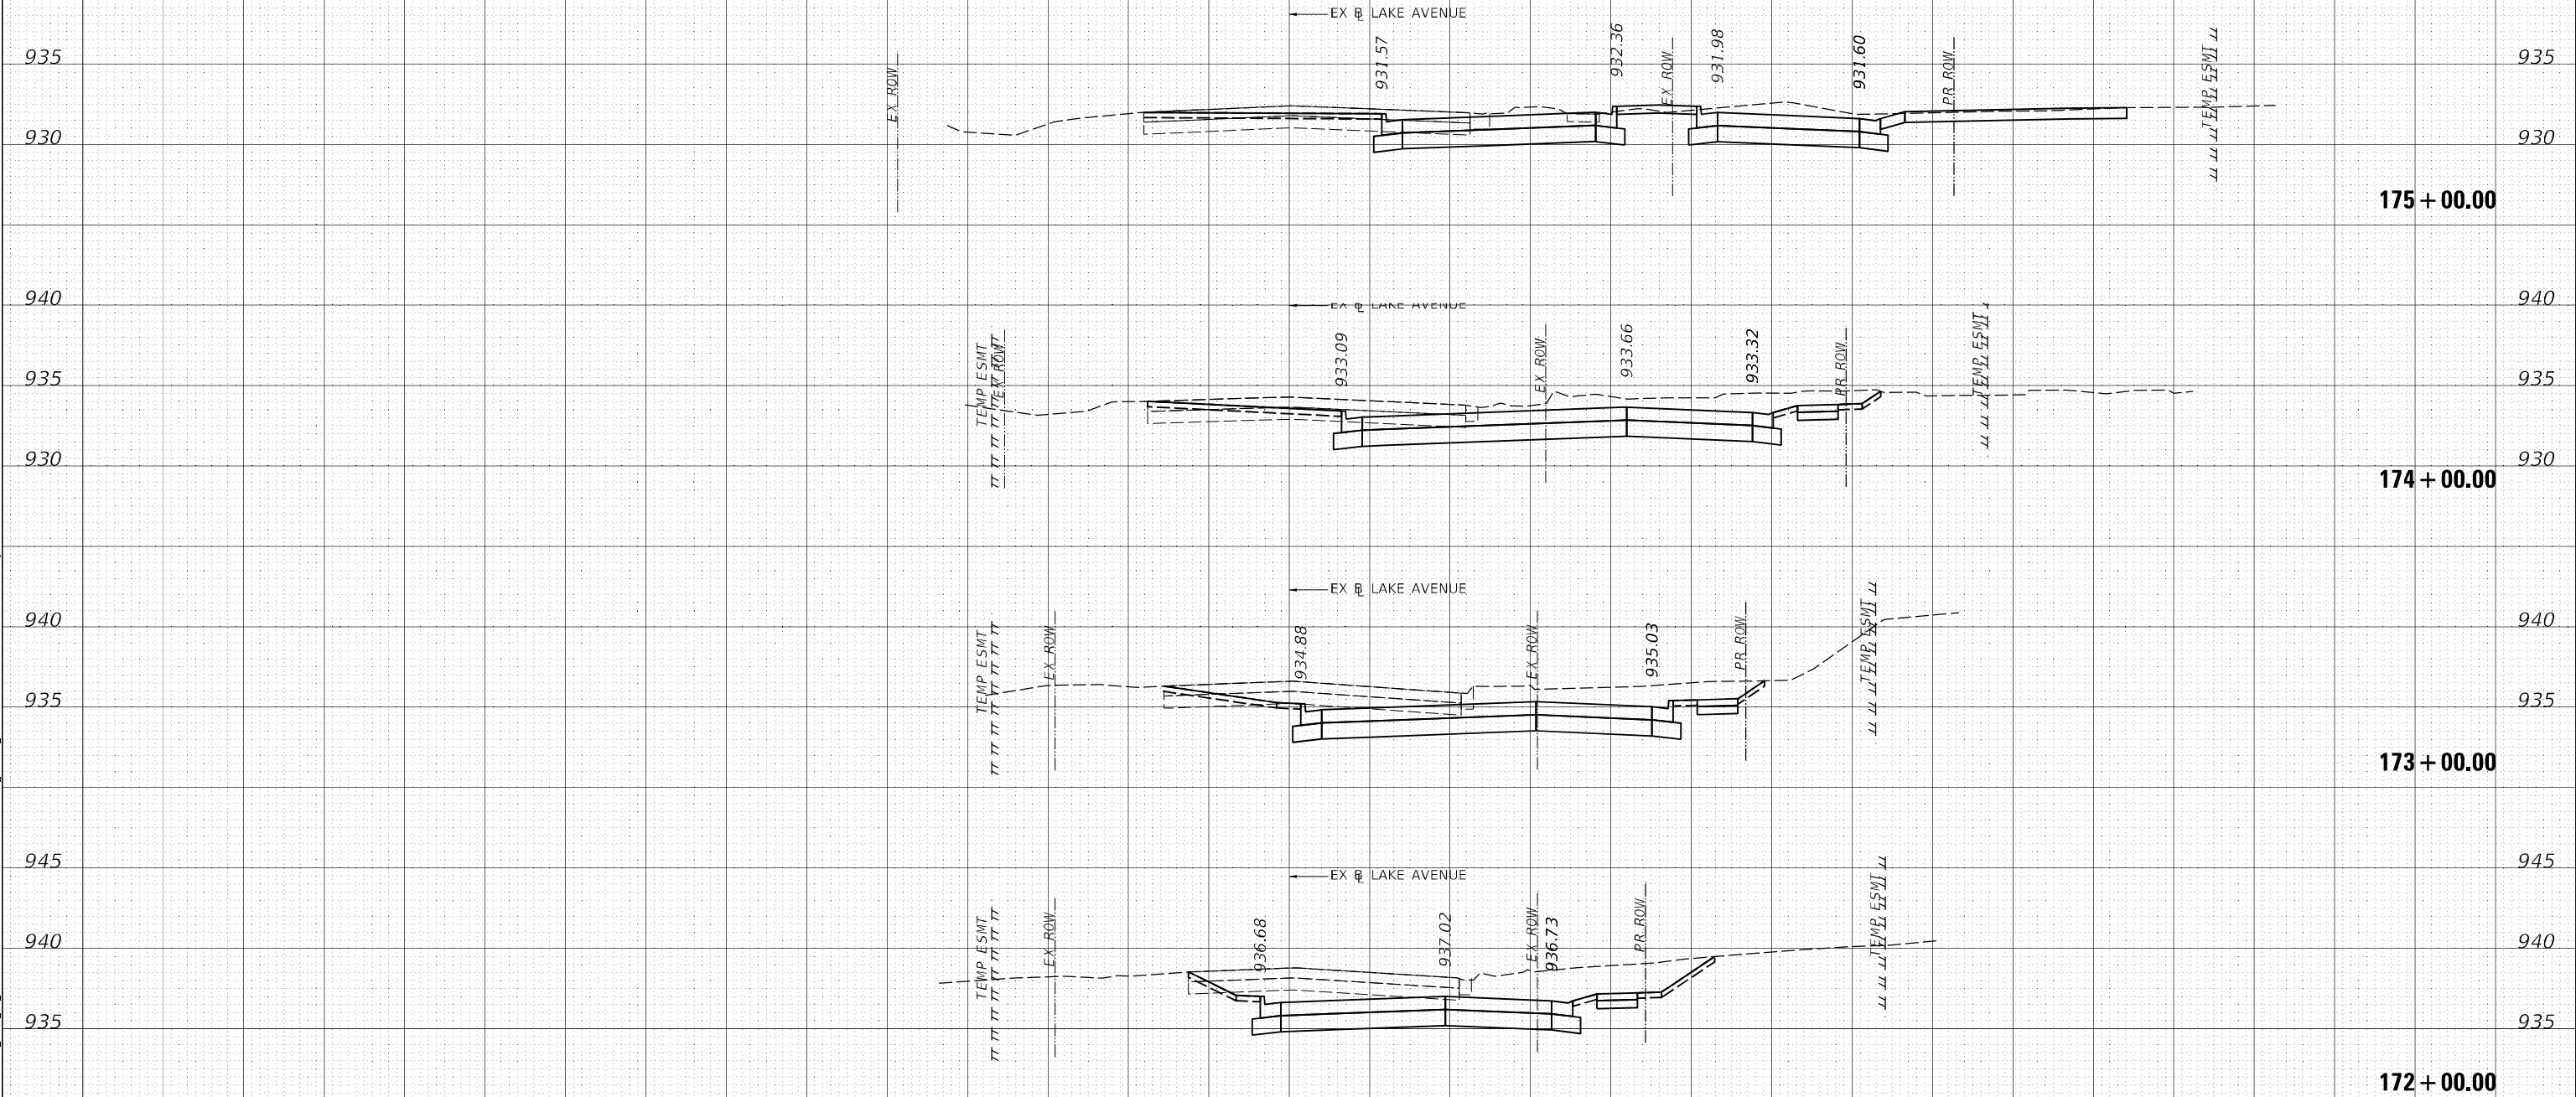

USER NAME = muniza	DESIGNED -	REVISED -
	DRAWN -	REVISED -
PLOT SCALE = 20,000 ' / in.	CHECKED -	REVISED -
PLOT DATE = 2/10/2025	DATE -	REVISED -

STATE OF ILLINOIS
DEPARTMENT OF TRANSPORTATION

PROPOSED CROSS SECTIONS
LAKE STREET

SCALE: 1"=10'H, 1"=5'V SHEET OF SHEETS STA. 172+00.00 TO STA. 175+00.00

F.A.P. RTE.	SECTION	COUNTY	TOTAL SHEETS	SHEET NO.
326	2024-1052-N,C,SW,FL	MCHENRY	941	904
CONTRACT NO. 62X94				
ILLINOIS FED. AID PROJECT				


FINAL	SURVEYED	BY	DATE
SURVEY	PLOTTED		
NOTE BOOK	TEMPLATE		
NO.	AREAS CHECKED		

ORIGINAL	SURVEYED	BY	DATE
SURVEY	PLOTTED		
NOTE BOOK	TEMPLATE		
NO.	AREAS CHECKED		

MODEL: Default
FILE NAME: p:\a\water\corps\pww\benlley.com\AECOM_DSG_100_2020\Documents\6062071-IL-177000-CADD\10-CADD\03_SHEETS\CS\WID 16X175\176+00-180+00-LAKE.dgn

NOTES:

- 1) FOR EXISTING UTILITY LOCATION INFORMATION, SEE SUBSURFACE UTILITY INVESTIGATION PLANS ON SHEETS 559 THRU 571 .
- 2) REFER TO SHEETS 393 THRU 410 FOR PROPOSED STORM SEWER LOCATION AND DEPTHS.
- 3) REFER TO SHEETS 502 THRU 520 FOR PROPOSED SANITARY SEWER DEPTHS.
- 4) REFER TO SHEETS 537 THRU 554 FOR PROPOSED WATER MAIN DEPTHS.

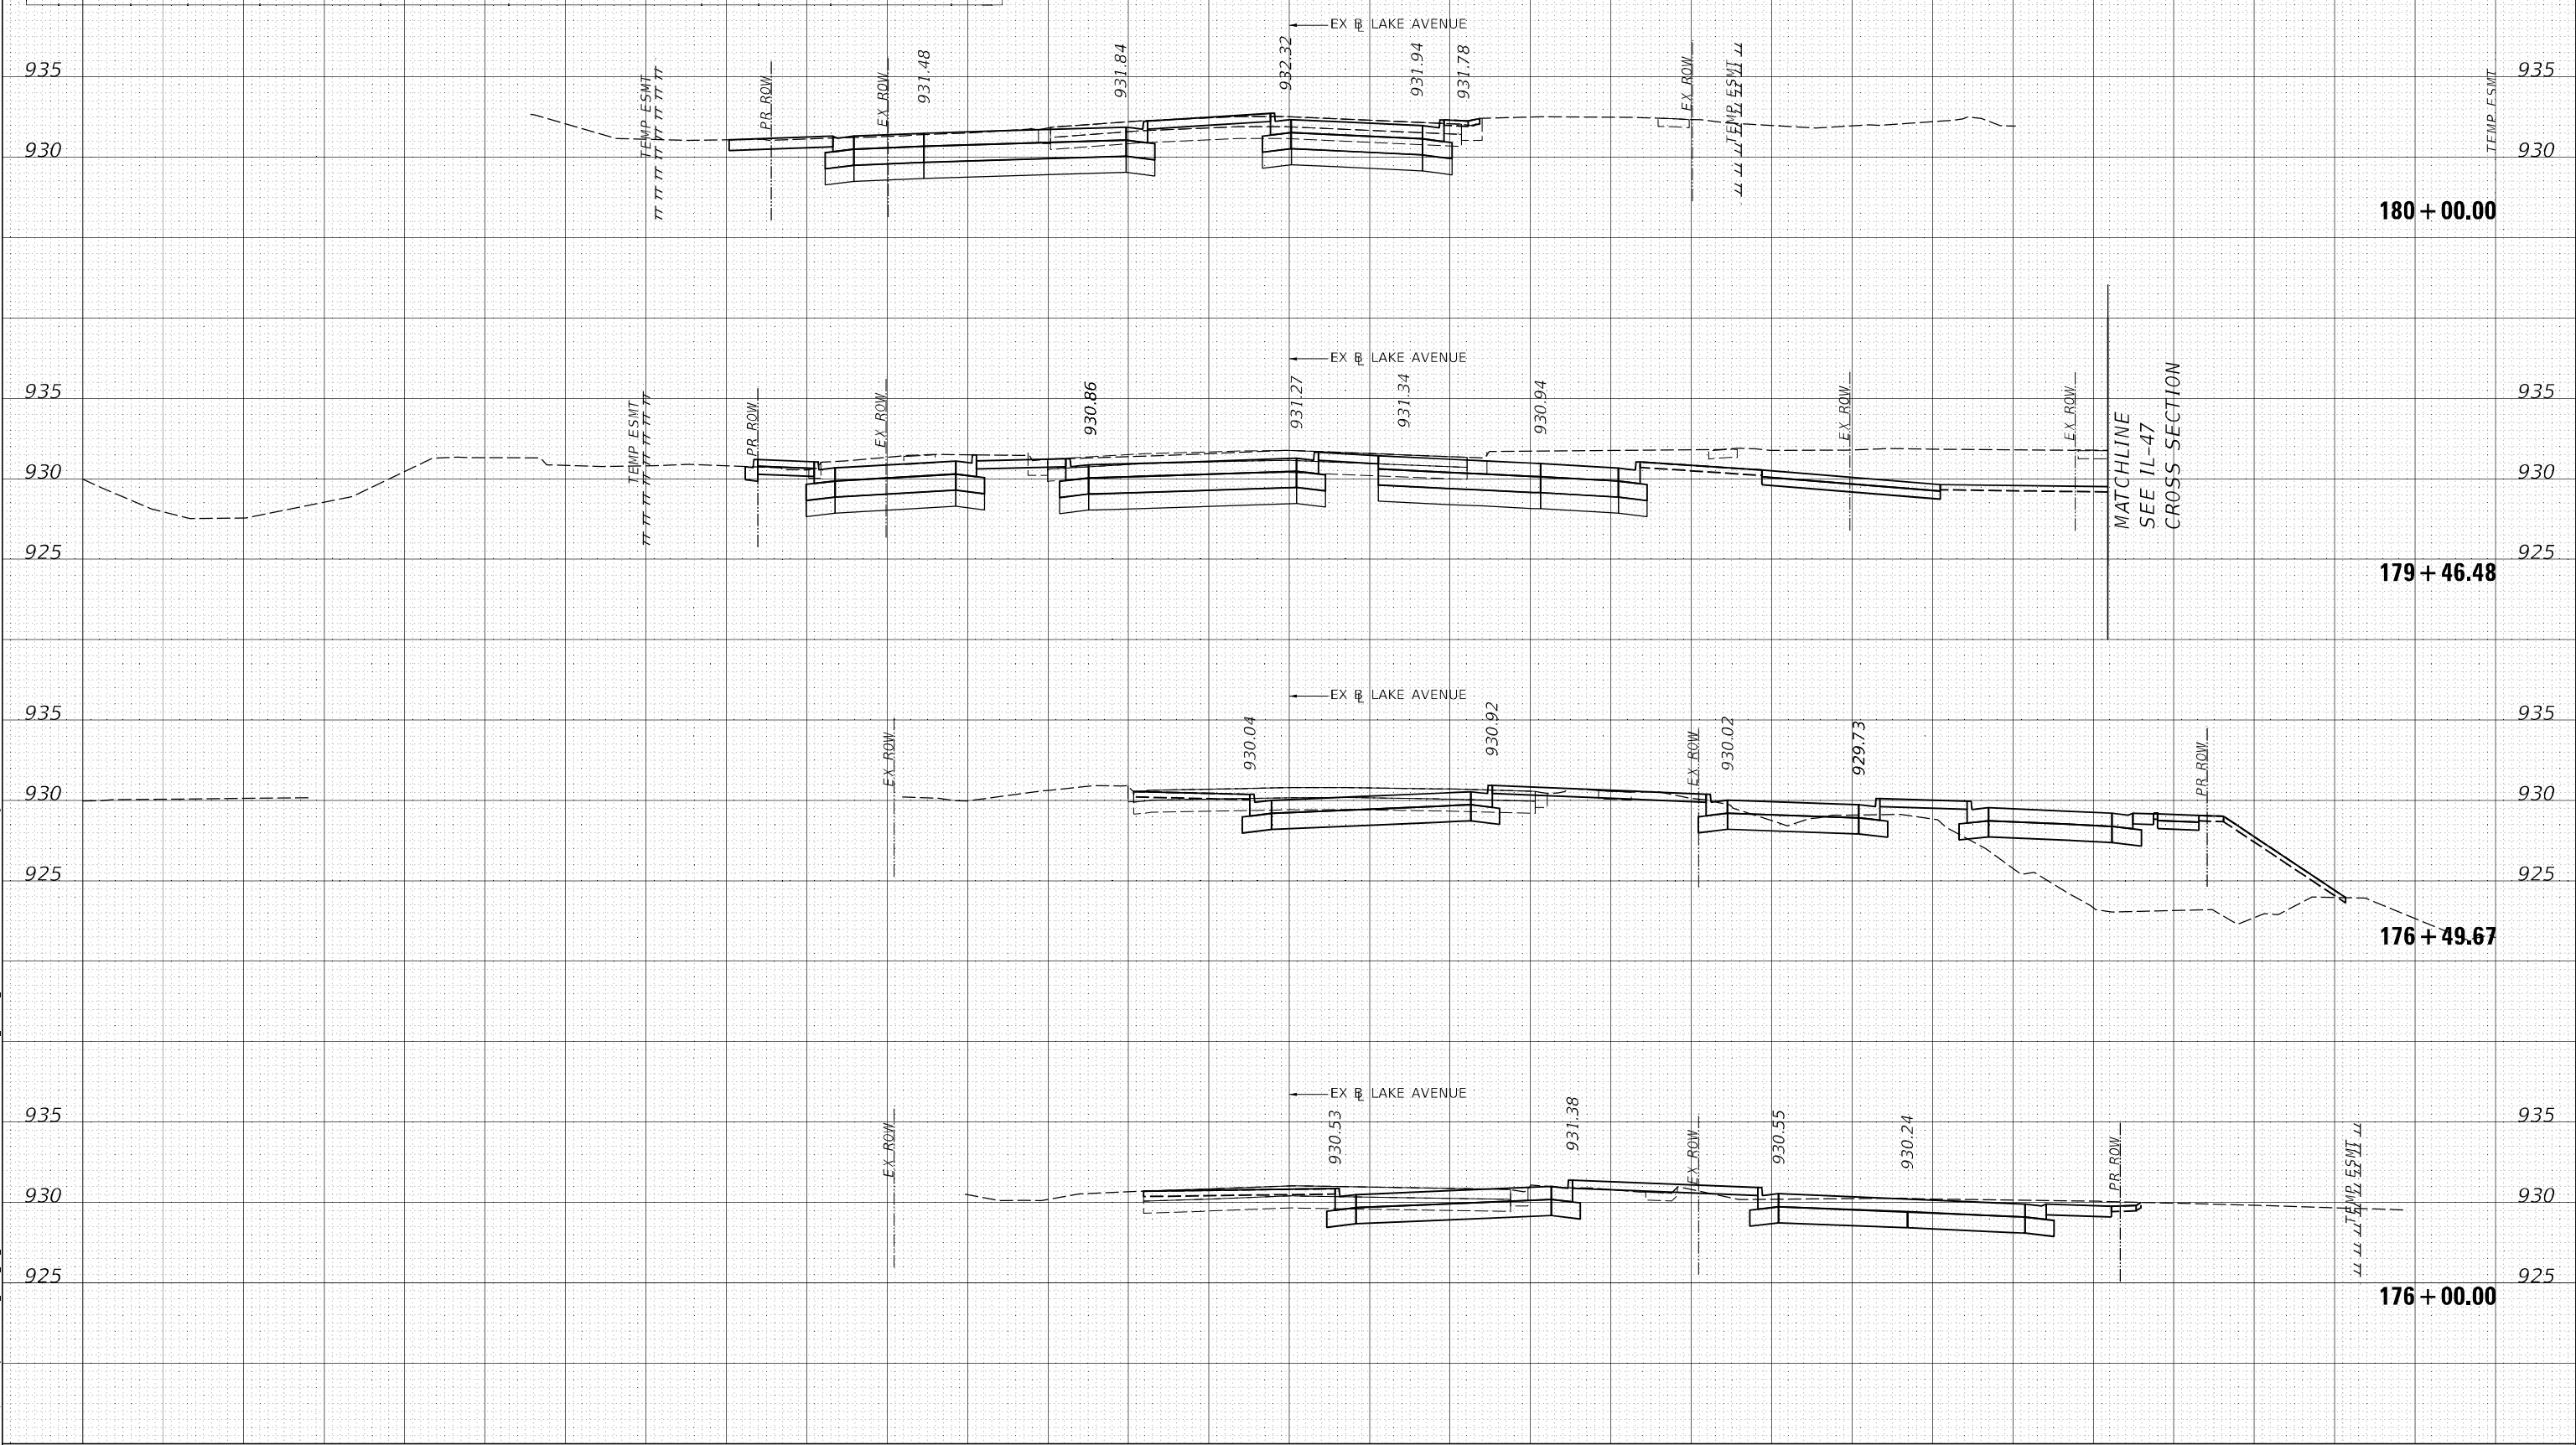

USER NAME = muniza
DESIGNED -
DRAWN -
PLOT SCALE = 20,000 ' / in.
PLOT DATE = 2/10/2025

DESIGNED -
DRAWN -
CHECKED -
DATE -

REVISED -
REVISED -
REVISED -
REVISED -

STATE OF ILLINOIS
DEPARTMENT OF TRANSPORTATION

PROPOSED CROSS SECTIONS
LAKE STREET


SCALE: 1"=10'H, 1"=5'V SHEET OF SHEETS STA. 176+00.00 TO STA. 180+00.00

F.A.P. RTE.	SECTION	COUNTY	TOTAL SHEETS	SHEET NO.
326	2024-1052-N,C,SW,FL	MCHENRY	941	905
CONTRACT NO. 62X94				
ILLINOIS FED. AID PROJECT				

FINAL	SURVEYED	BY	DATE
SURVEY	PLOTTED		
NOTE BOOK	TEMPLATE		
NO.	AREAS CHECKED		

ORIGINAL	SURVEYED	BY	DATE
SURVEY	PLOTTED		
NOTE BOOK	TEMPLATE		
NO.	AREAS CHECKED		

MODEL: Default
FILE NAME: p:\a\w\com\p\w\ben\h\y\com\AECOM_DSG_10A_2020\Documents\6062071\IL-17000-CADD\10_CADD\03_SHEETS\CLWID 16X17\st-hv-st-h-LAKE.dgn

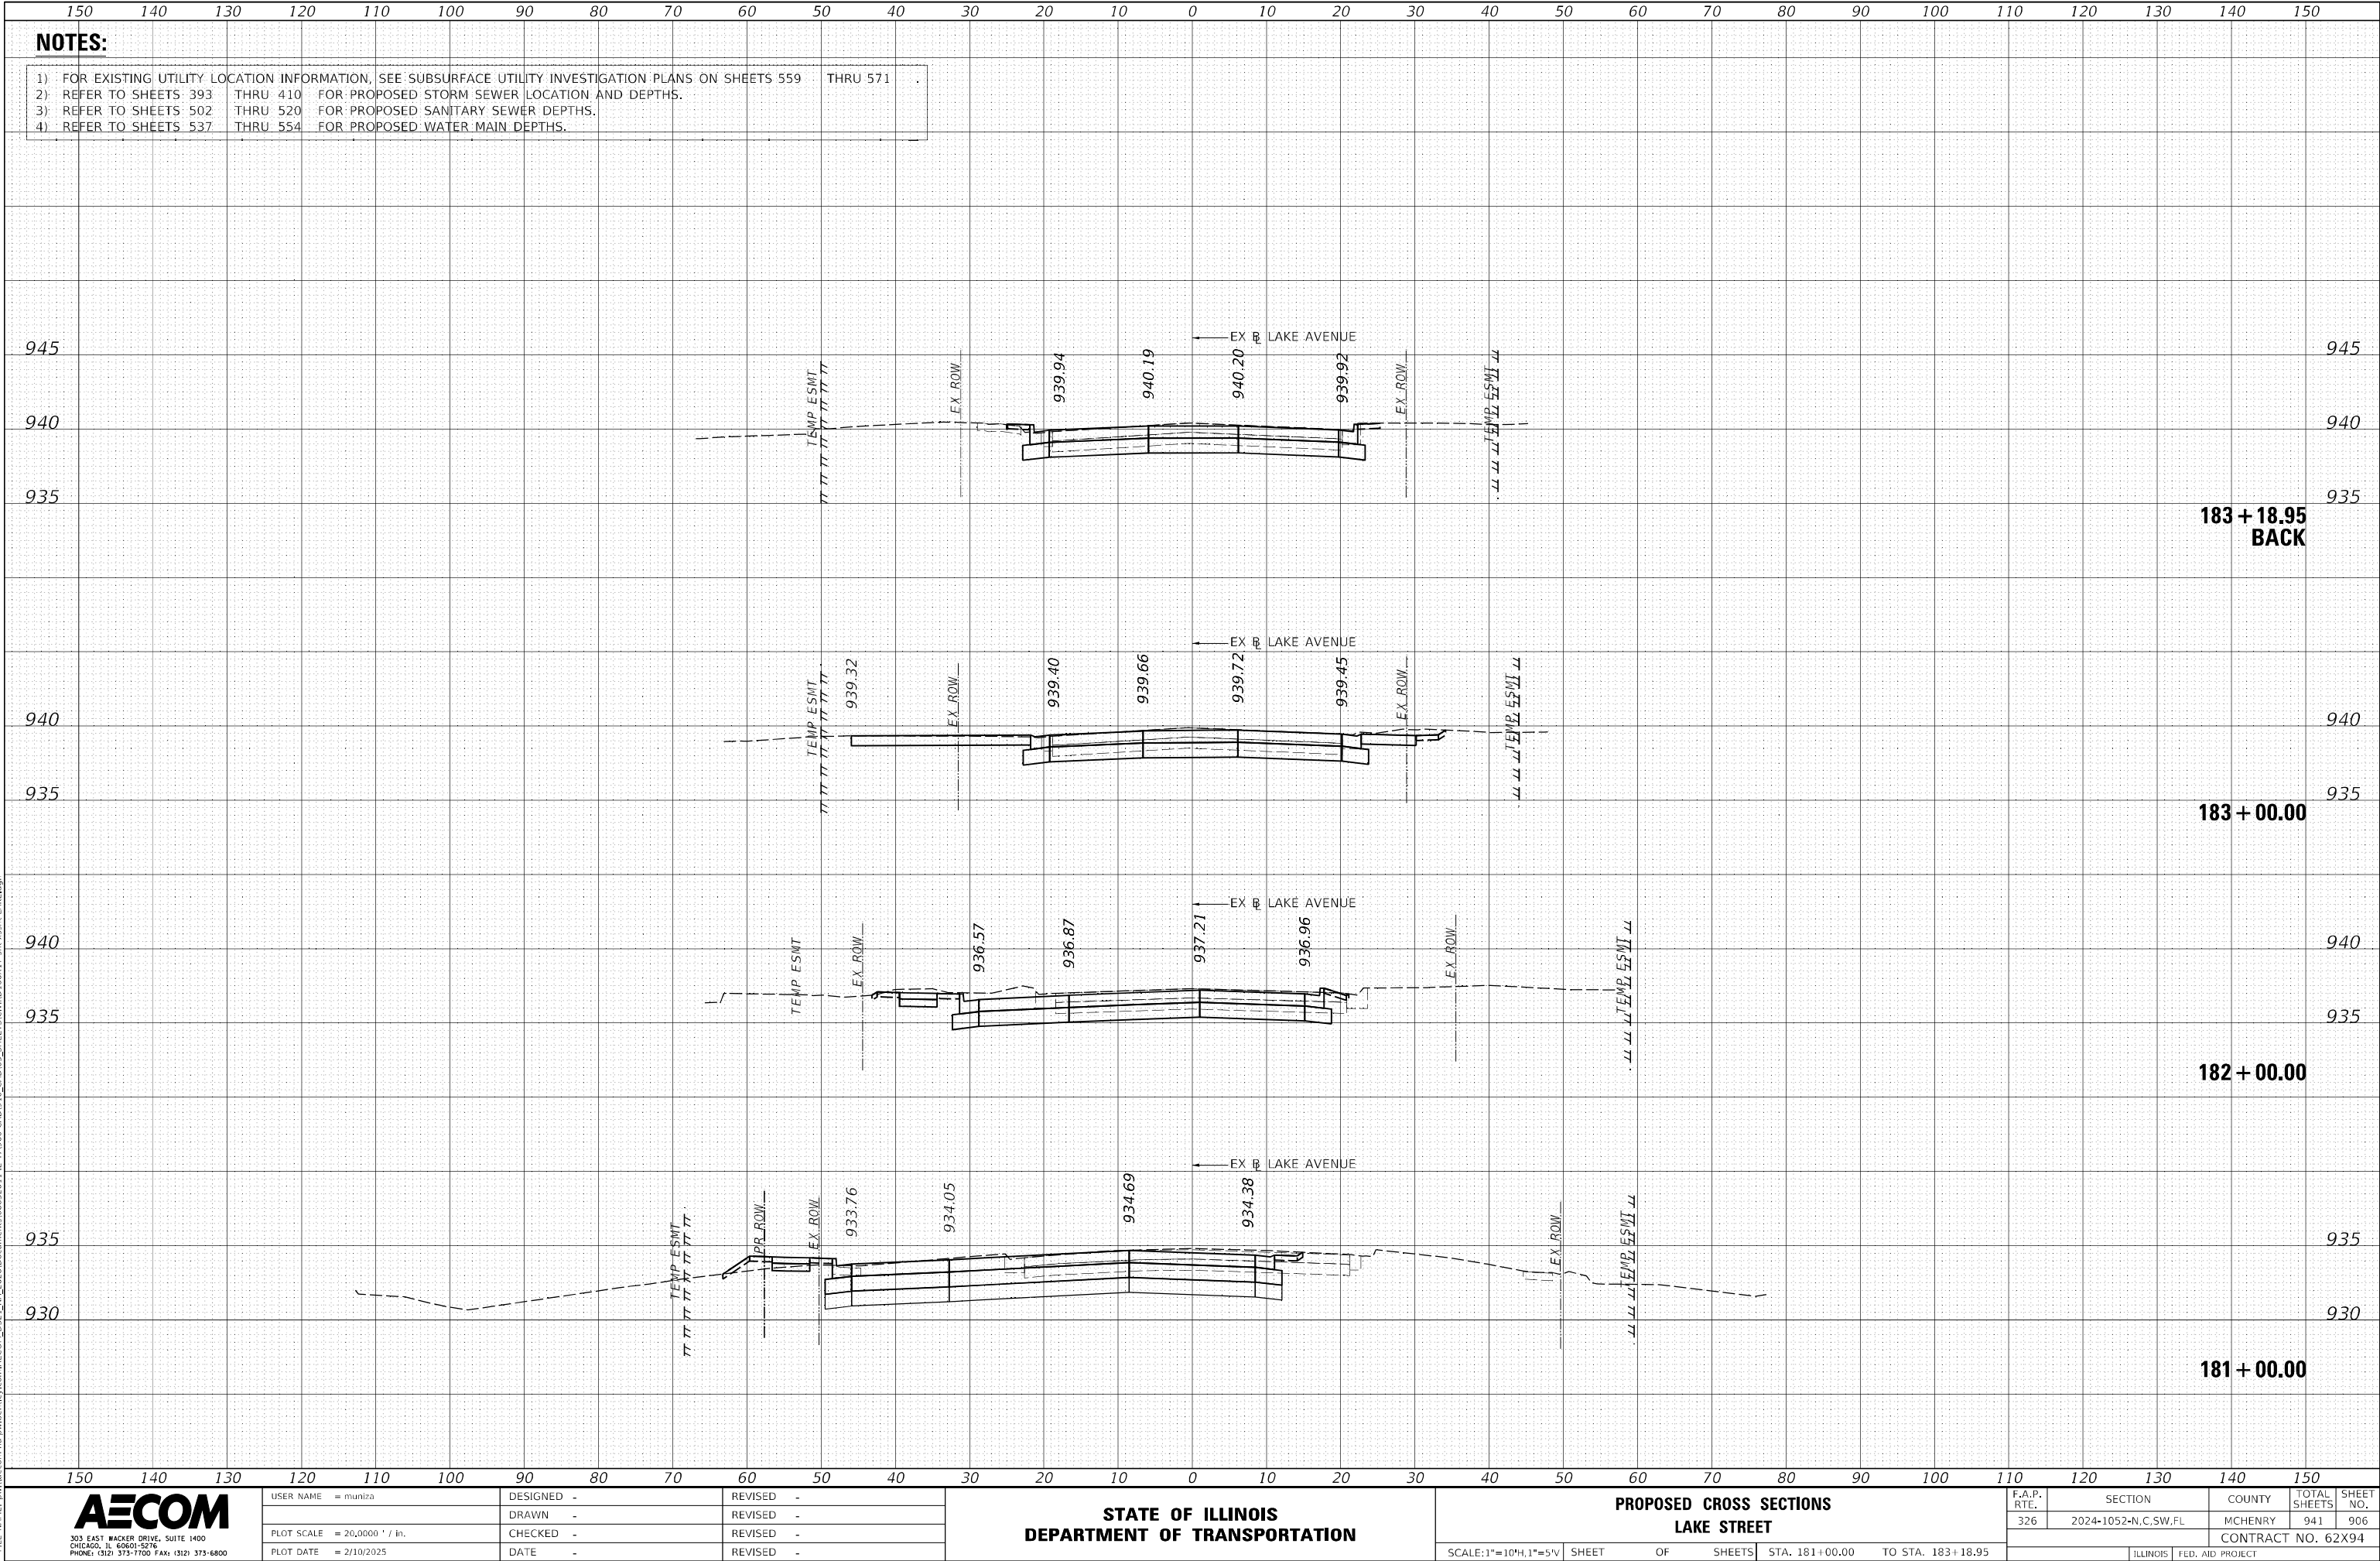

USER NAME = muniza
DESIGNED -
DRAWN -
PLOT SCALE = 20,000 ' / in.
PLOT DATE = 2/10/2025

REVISD -
REVISD -
REVISD -
REVISD -

REVISD -
REVISD -
REVISD -
REVISD -

STATE OF ILLINOIS
DEPARTMENT OF TRANSPORTATION

PROPOSED CROSS SECTIONS
LAKE STREET

SCALE: 1"=10'H, 1"=5'V

SHEET OF SHEETS

STA. 181+00.00 TO STA. 183+18.95


F.A.P. RTE.	SECTION	COUNTY	TOTAL SHEETS	SHEET NO.
326	2024-1052-N,C,SW,FL	MCHENRY	941	906
CONTRACT NO. 62X94				
ILLINOIS FED. AID PROJECT				

FINAL SURVEY	SURVEYED _____	BY _____	DATE _____
	PLOTTED _____		
NOTE BOOK	TEMPLATE _____		
	AREAS _____		
	AREAS CHECKED _____		

ORIGINAL SURVEY	SURVEYED _____	BY _____	DATE _____
	PIOTTED _____		
NOTE BOOK	TEMPLATE _____	NO. _____	
	AREAS _____		
	AREAS CHECKED _____		

MODEL: Default

NO.	AREAS CHECKED
FILE NAME: nw:\aecon-na-cw\ben\lev.com\AECOM DS21 NA 2020\Documents\60632011\I-47\900-CAD\910 CAD\03 SHEETS\CIV\IND160X17-sht-xssht-MCCONNELL	

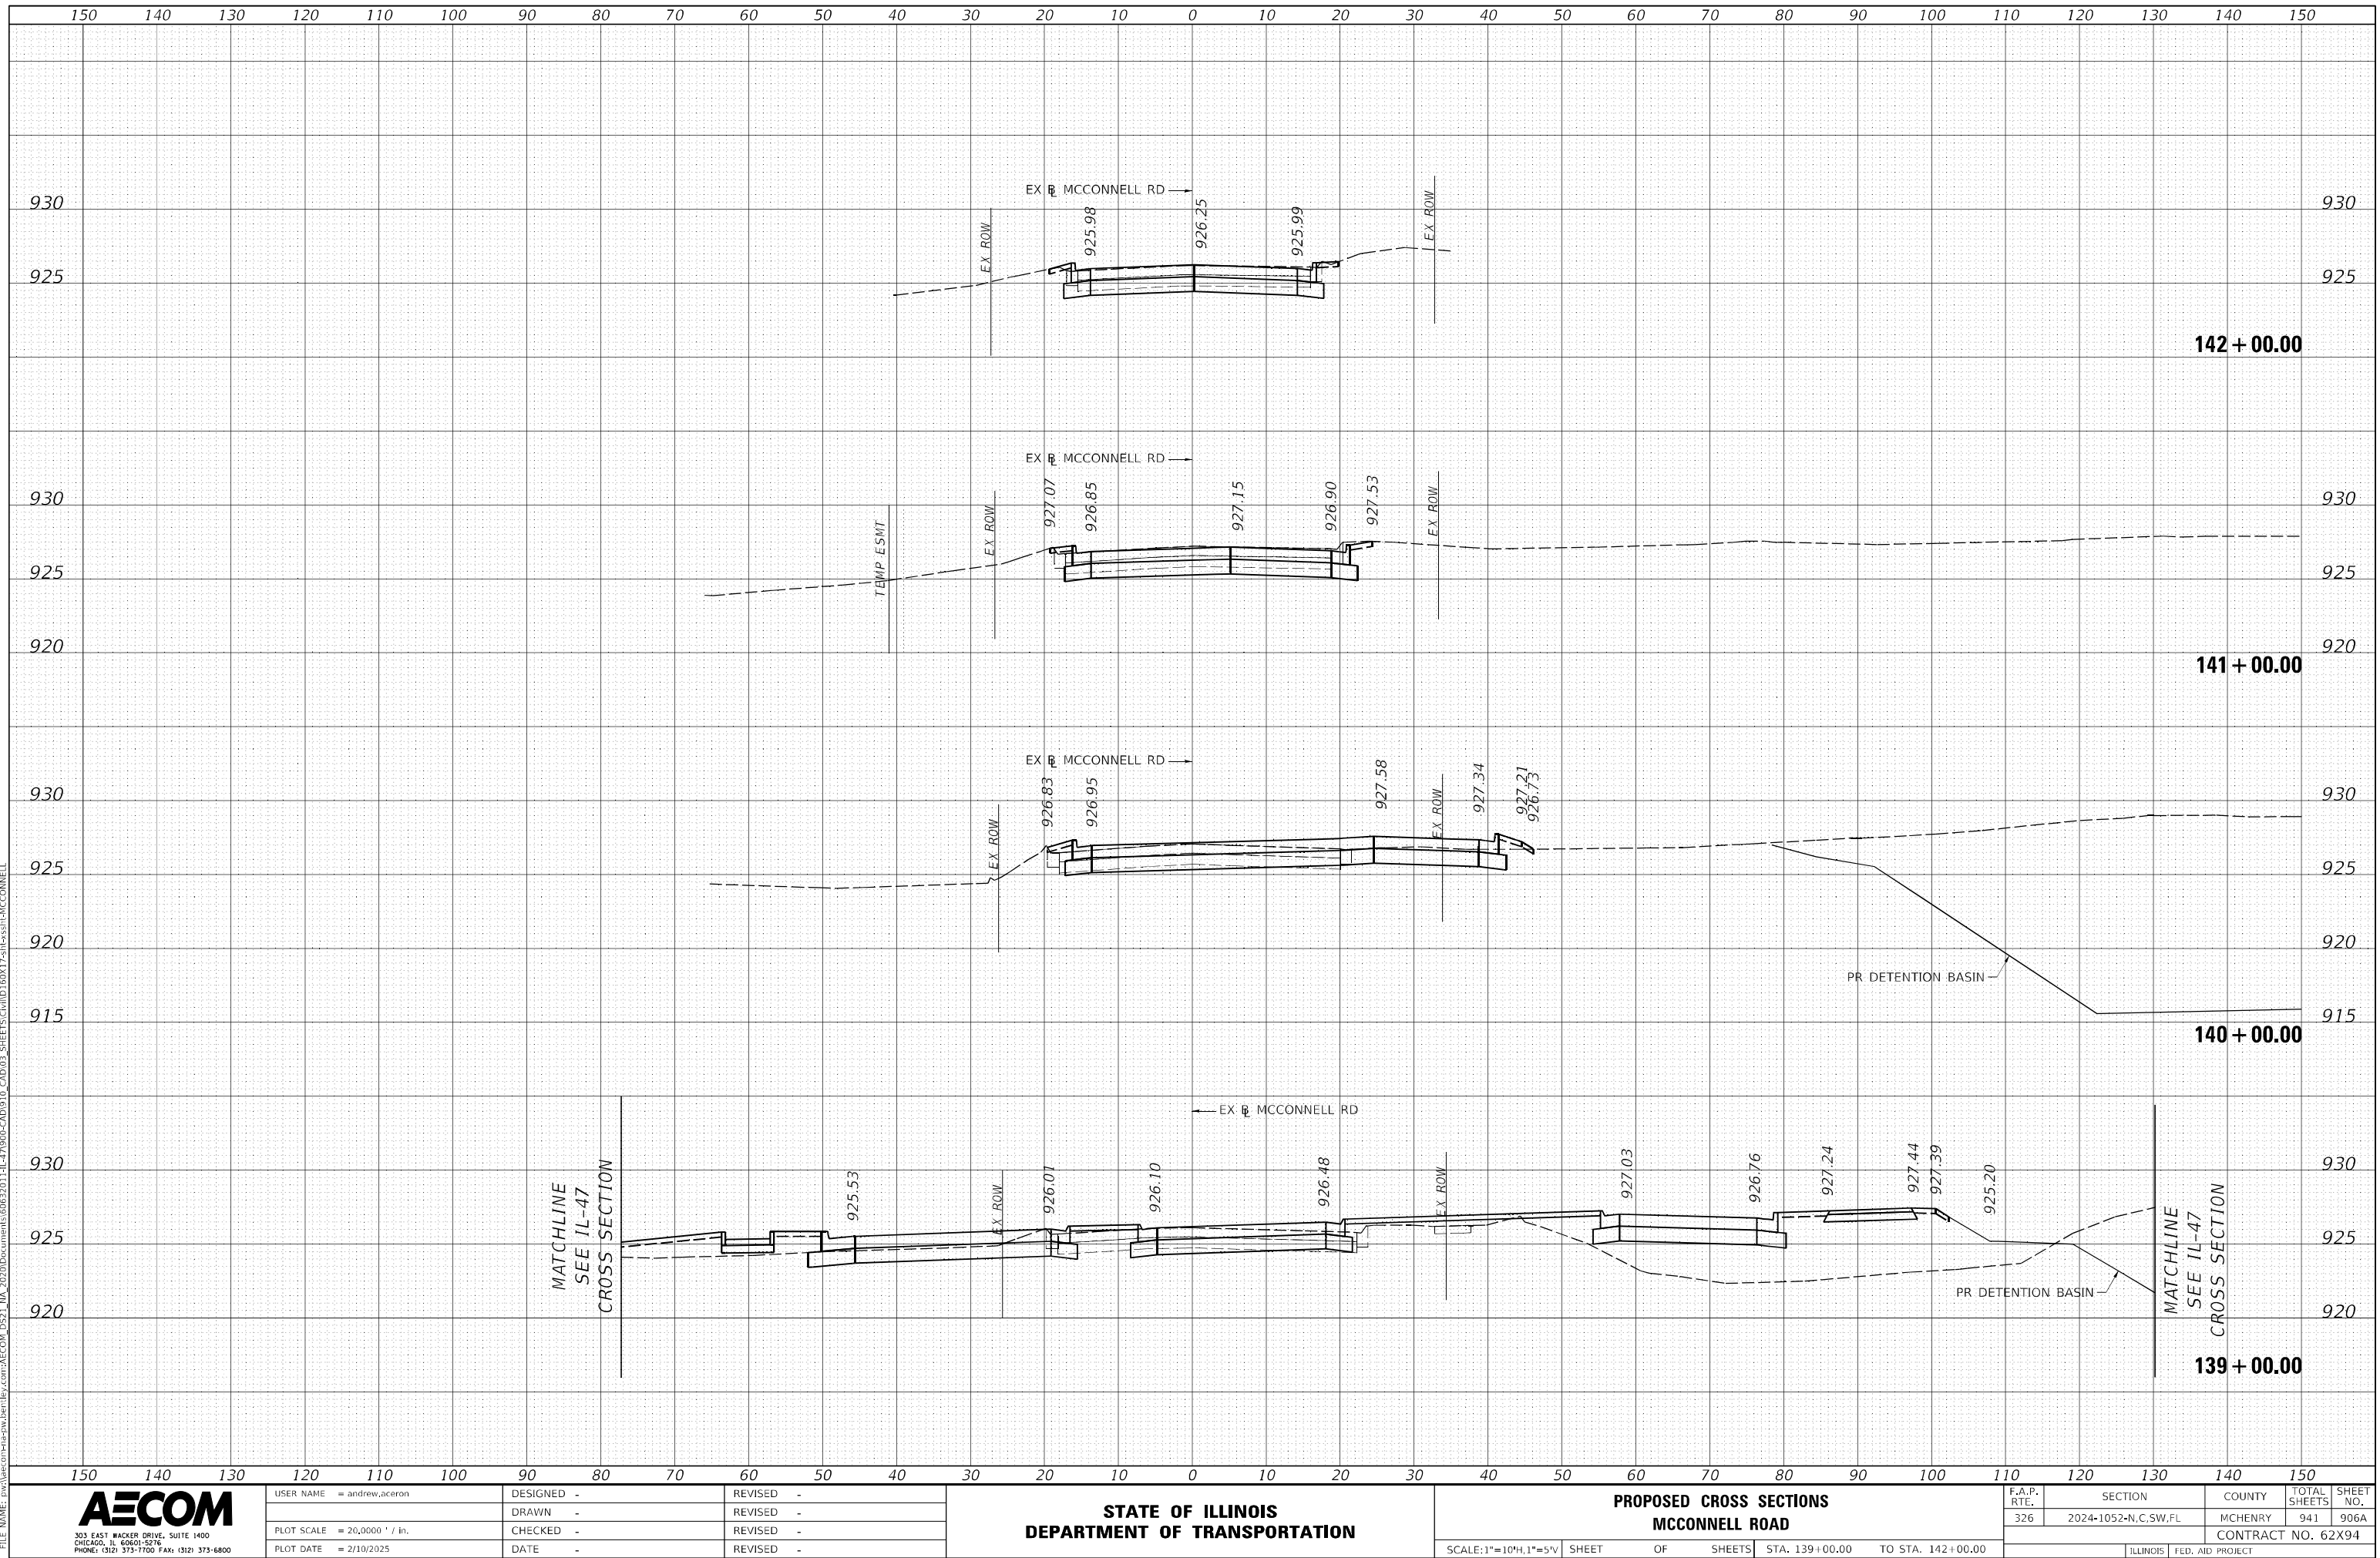

USER NAME = andrew.aceron	DESIGNED -	REVISED -
	DRAWN -	REVISED -
PLOT SCALE = 20,0000 ' / in.	CHECKED -	REVISED -
PLOT DATE = 2/10/2025	DATE -	REVISED -

**STATE OF ILLINOIS
DEPARTMENT OF TRANSPORTATION**

PROPOSED CROSS SECTIONS MCCONNELL ROAD

SCALE: 1"=10'H, 1"=5'V	SHEET	OF	SHEETS	STA. 139+00.00	TO STA. 142+00.00
------------------------	-------	----	--------	----------------	-------------------


F.A.P. RTE.	SECTION	COUNTY	TOTAL SHEETS	SHEET NO.
326	2024-1052-N,C,SW,FL	MCHENRY	941	906A
		CONTRACT NO. 62X94		
ILLINOIS		FED. AID PROJECT		

ILLINOIS	FED. AID PROJECT
----------	------------------

FINAL SURVEY NOTE BOOK NO.	SURVEYED PLOTTED TEMPLATE AREAS CHECKED	BY	DATE

ORIGINAL SURVEY NOTE BOOK NO.	SURVEYED PLOTTED TEMPLATE AREAS CHECKED	BY	DATE

MODEL: Default
FILE NAME: p:\a\ecm\corporate\p\w\benriley.com\AECOM_DS2_IL\104_2020\Documents\6062071-IL-17900-CADD\10_CADD\03_SHEETS\CWID\606175\1055sh-McCONNELL

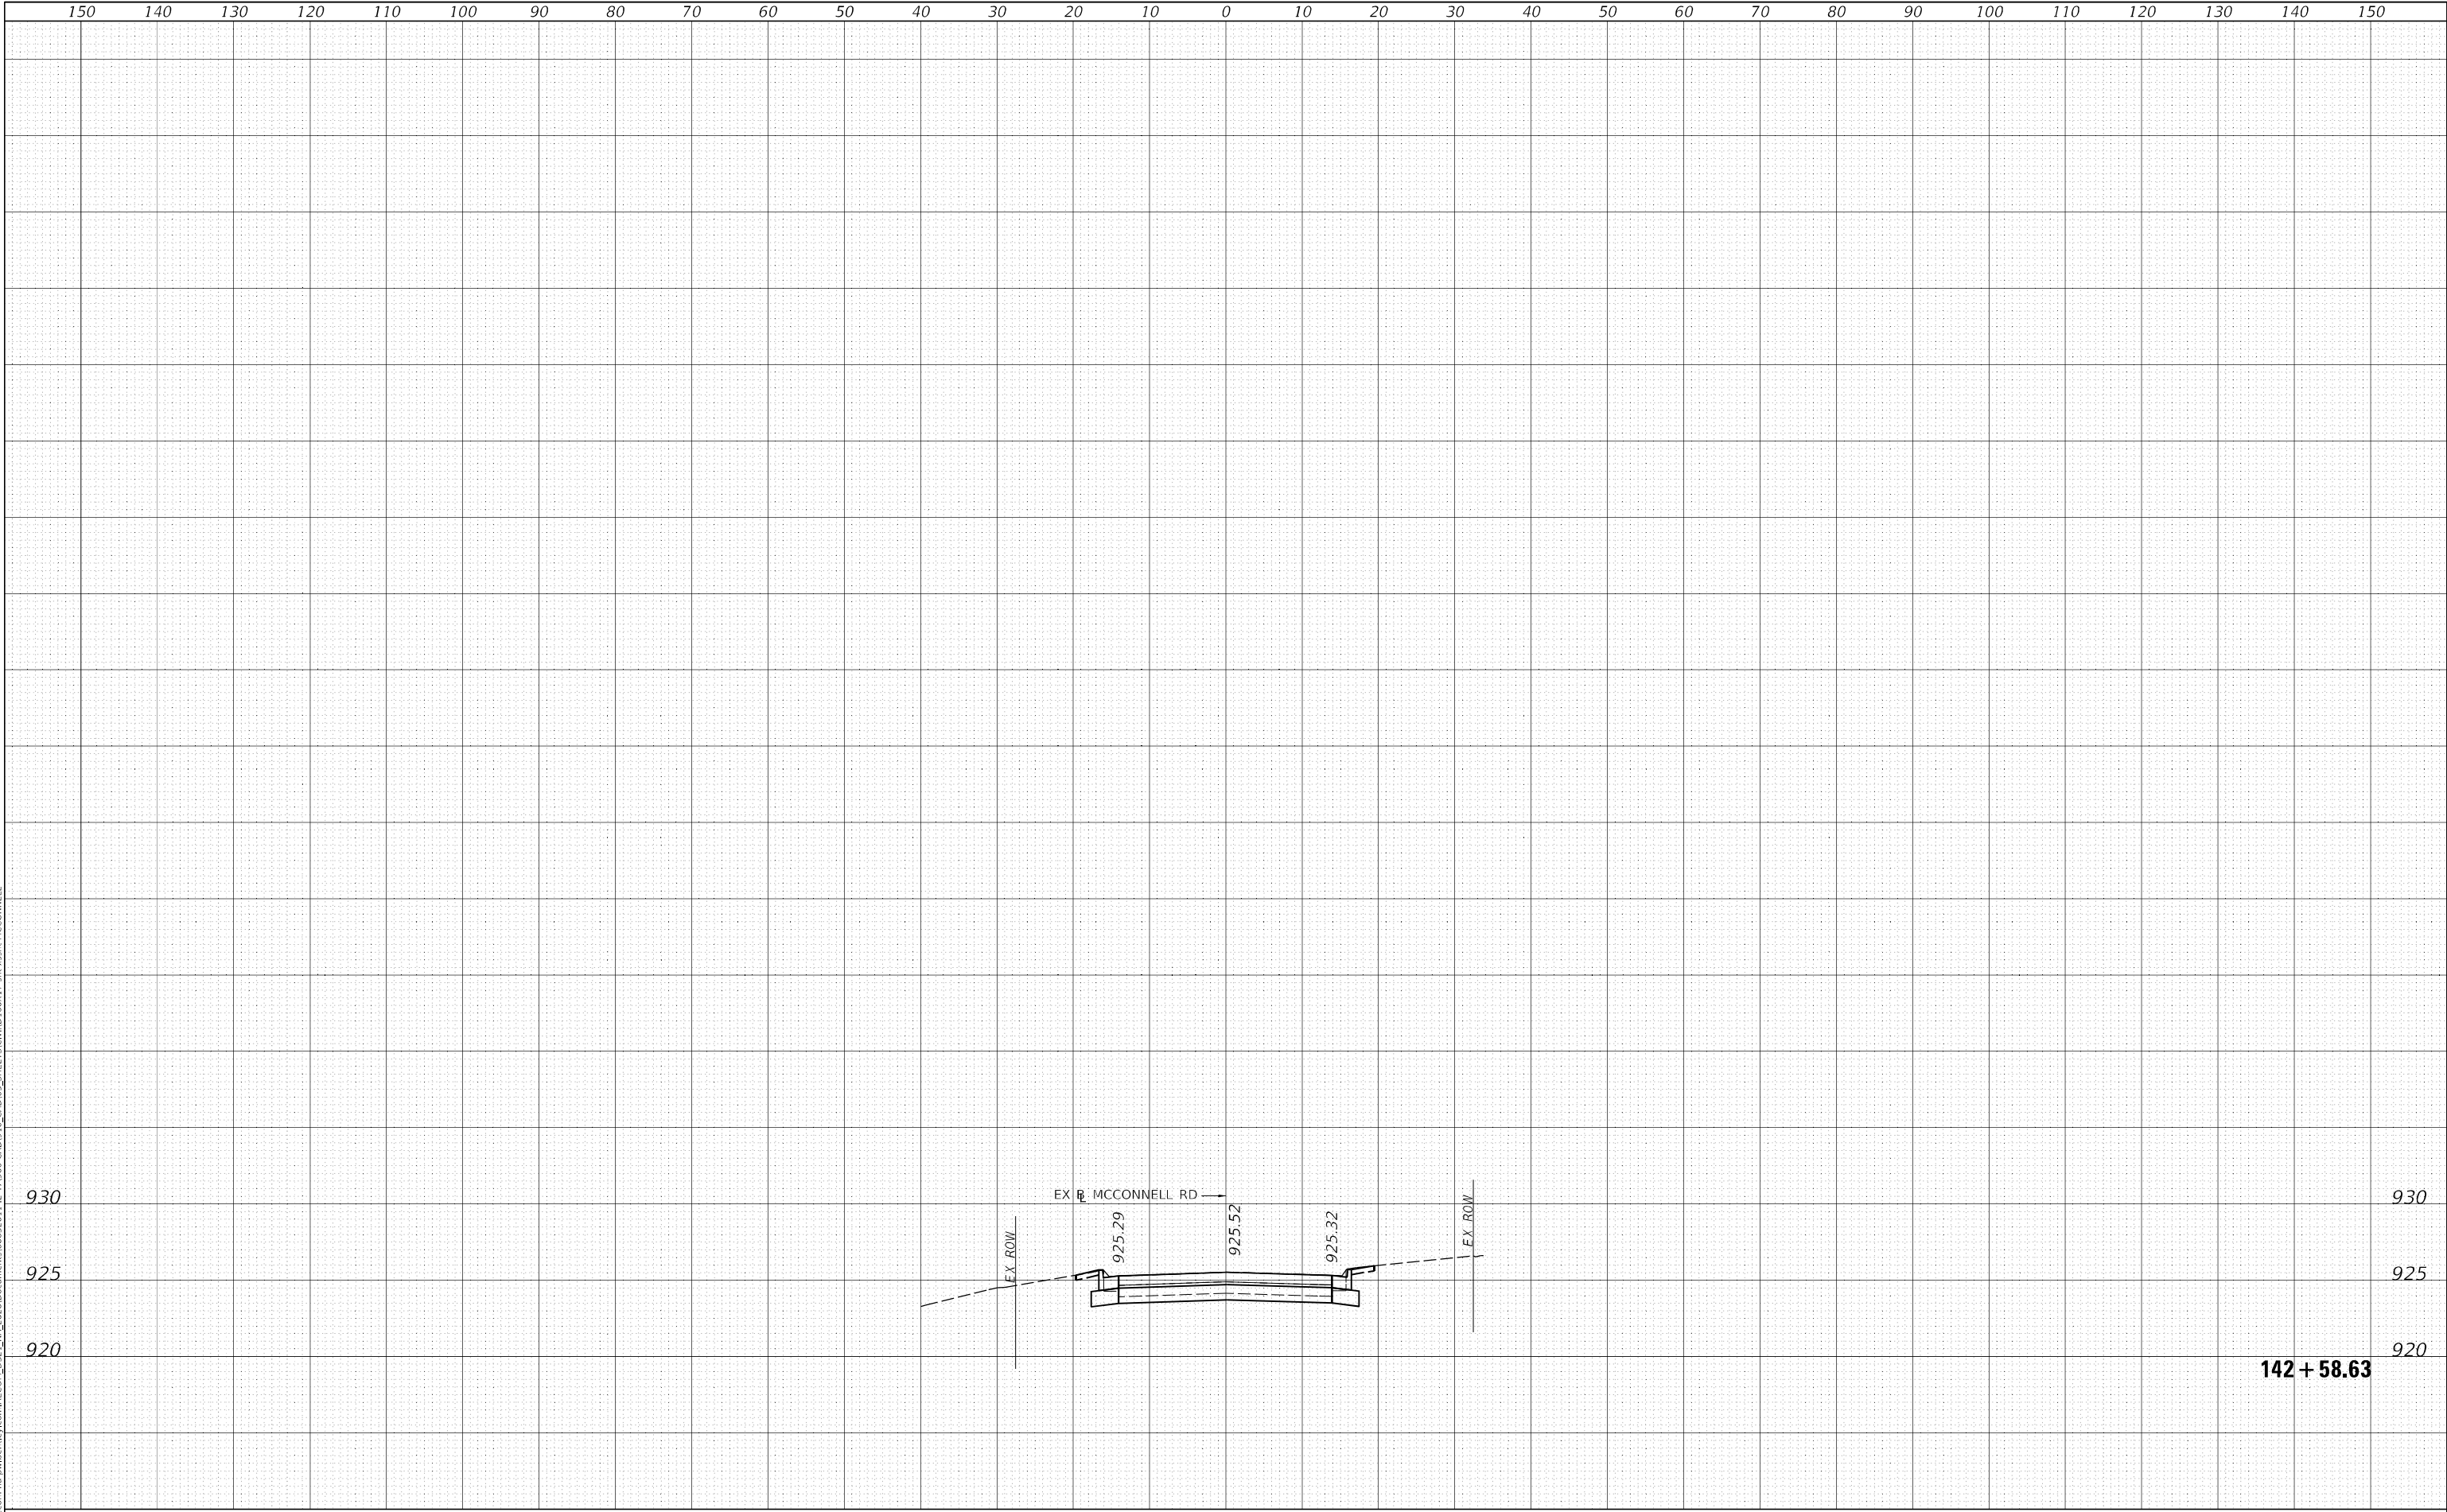

USER NAME = andrew,acern	DESIGNED -	REVISED -
	DRAWN -	REVISED -
PLOT SCALE = 20,000 ' / in.	CHECKED -	REVISED -
PLOT DATE = 2/10/2025	DATE -	REVISED -

STATE OF ILLINOIS
DEPARTMENT OF TRANSPORTATION

PROPOSED CROSS SECTIONS
MCCONNELL ROAD


SCALE: 1"=10'H, 1"=5'V SHEET OF SHEETS STA. 142+58.63 TO STA. 142+58.63

F.A.P. RTE.	SECTION	COUNTY	TOTAL SHEETS	SHEET NO.
326	2024-1052-N,C,SW,FL	MCHENRY	941	906B
CONTRACT NO. 62X94				
ILLINOIS FED. AID PROJECT				

FINAL SURVEY NOTE BOOK NO.	SURVEYED PLOTTED TEMPLATE AREAS CHECKED	BY	DATE

ORIGINAL SURVEY NOTE BOOK NO.	SURVEYED PLOTTED TEMPLATE AREAS CHECKED	BY	DATE

MODEL: Default
FILE NAME: p:\a\w\c\m\p\w\m\berthly.com\AECOM_DSG_100_2020\Documents\6062011\IL-17000-CADD\10_CADD\03_SHEETS\SWID\60617\st-hvss-hs-southview

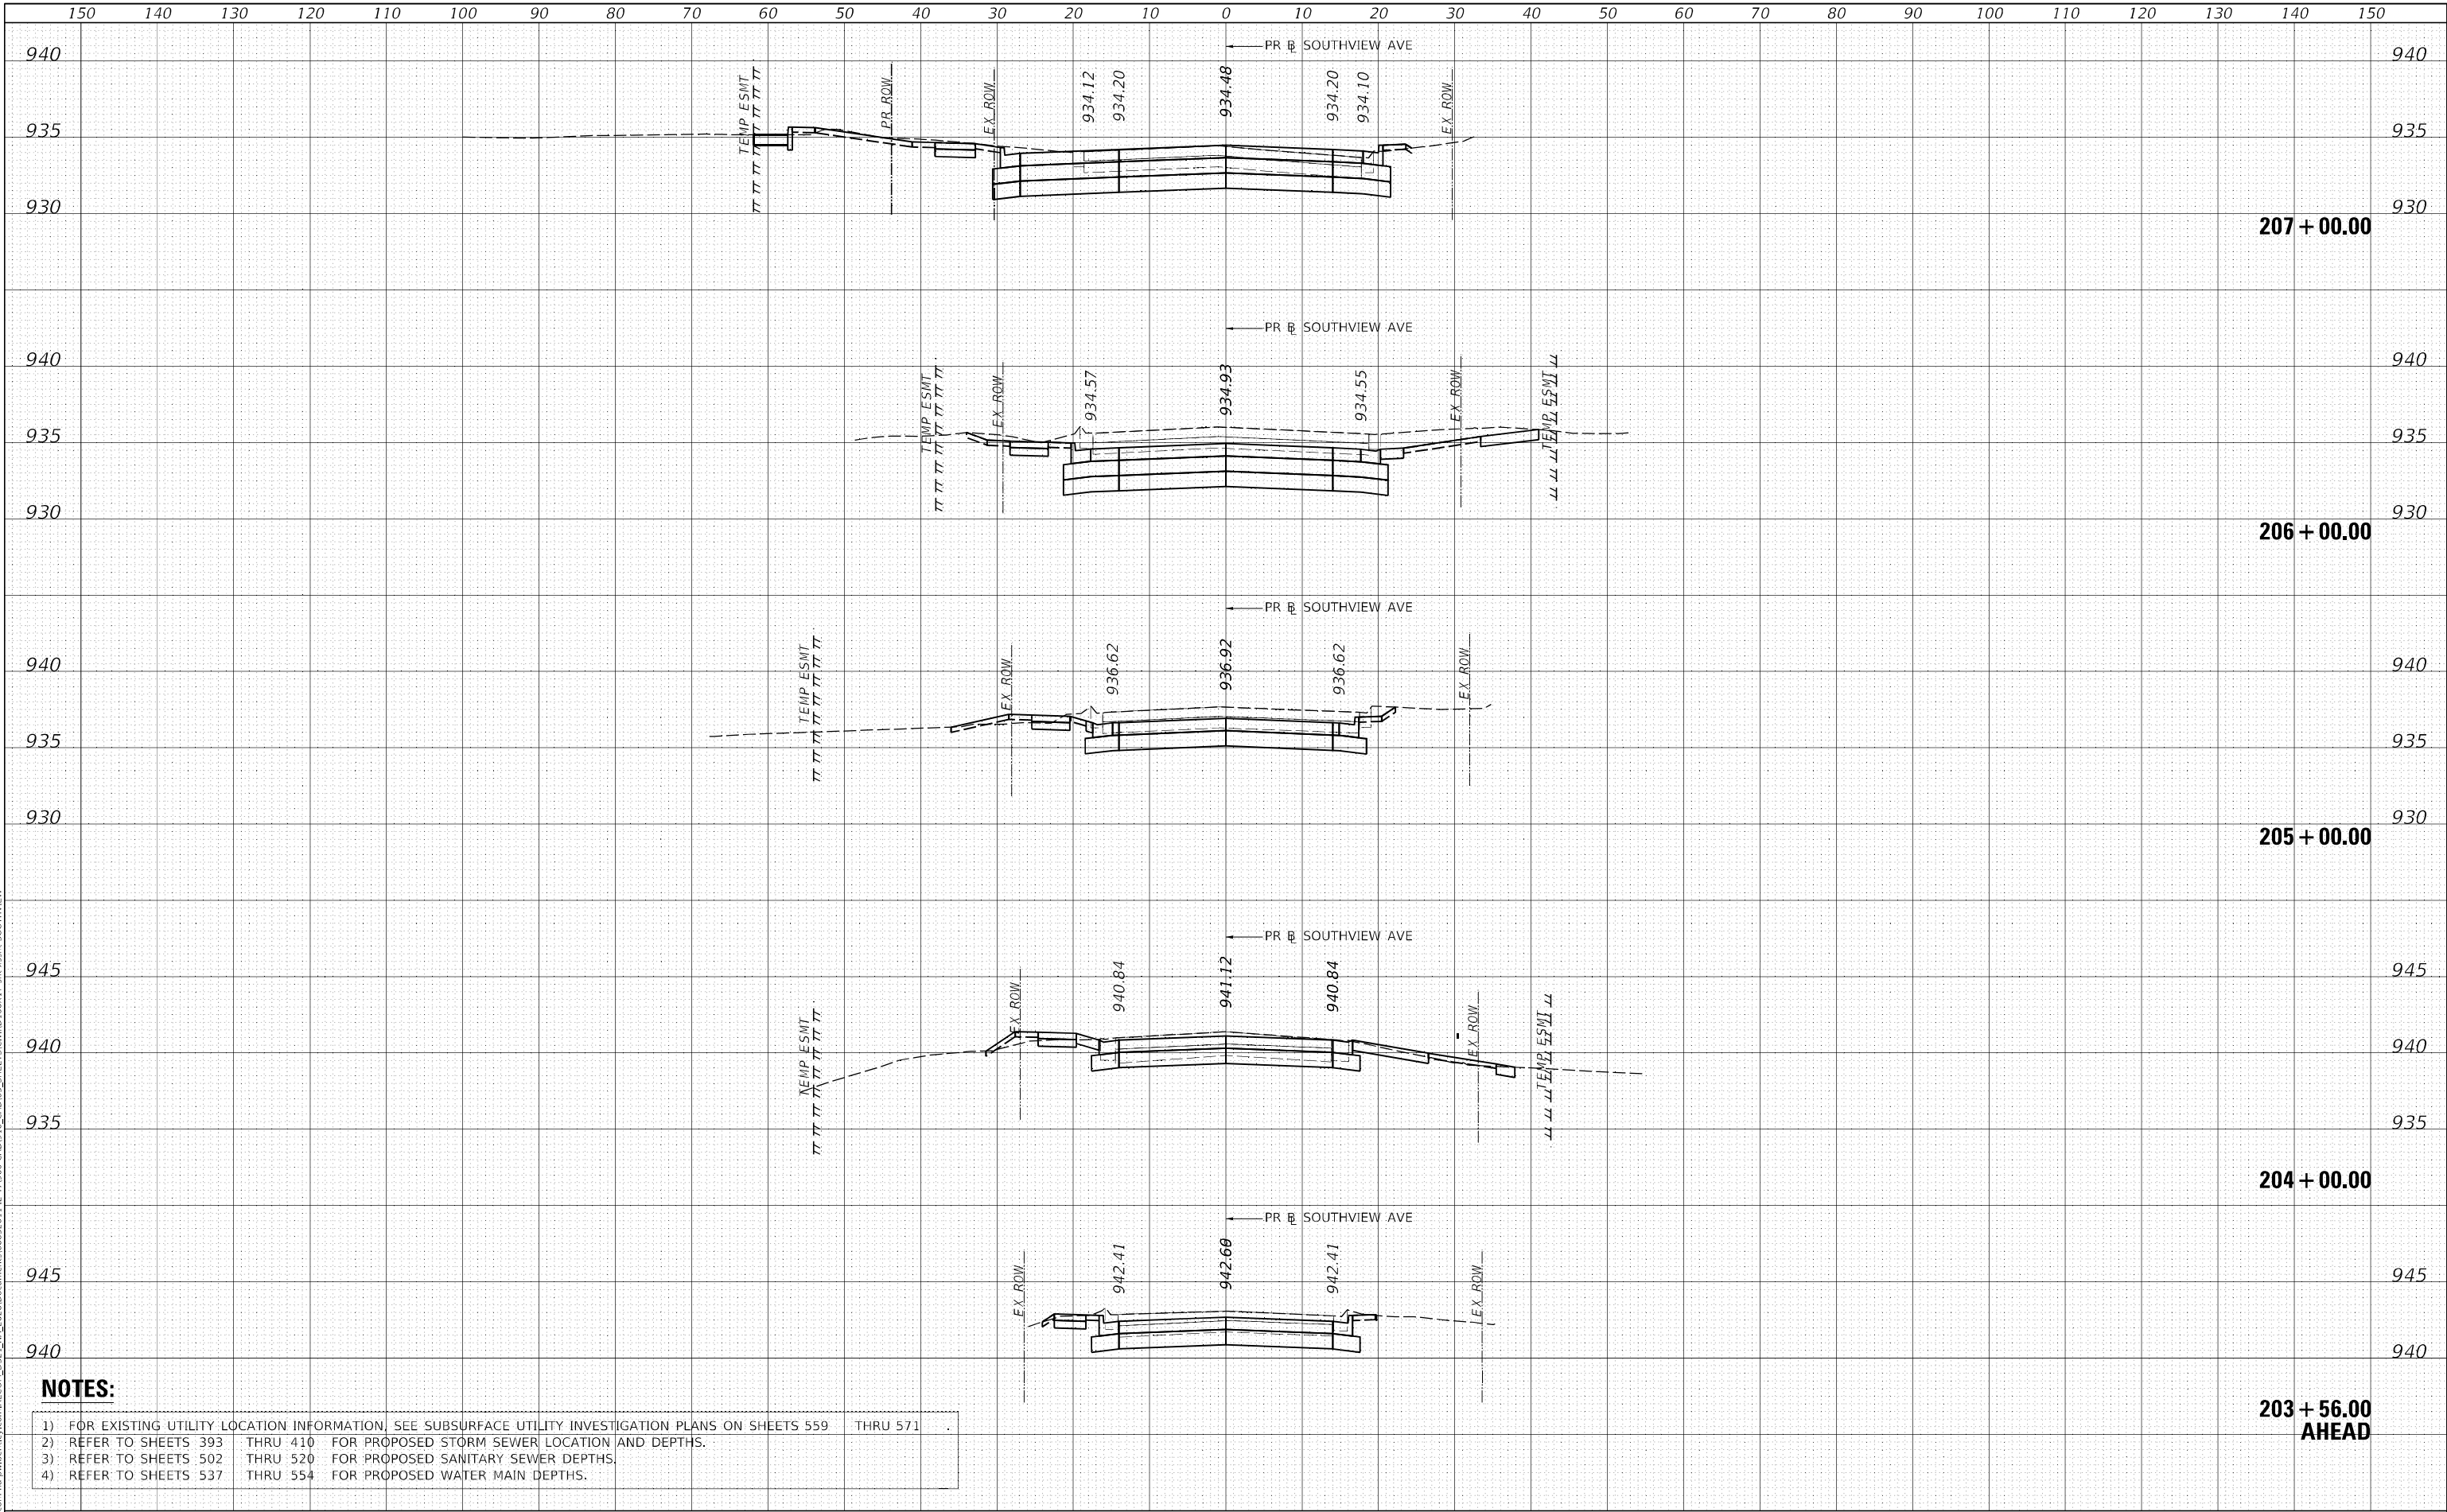

- NOTES:**
- 1) FOR EXISTING UTILITY LOCATION INFORMATION, SEE SUBSURFACE UTILITY INVESTIGATION PLANS ON SHEETS 559 THRU 571
 - 2) REFER TO SHEETS 393 THRU 410 FOR PROPOSED STORM SEWER LOCATION AND DEPTHS.
 - 3) REFER TO SHEETS 502 THRU 520 FOR PROPOSED SANITARY SEWER DEPTHS.
 - 4) REFER TO SHEETS 537 THRU 554 FOR PROPOSED WATER MAIN DEPTHS.



USER NAME = muniza	DESIGNED -	REVISED -
	DRAWN -	REVISED -
PLOT SCALE = 20,000 ' / in.	CHECKED -	REVISED -
PLOT DATE = 2/10/2025	DATE -	REVISED -

STATE OF ILLINOIS
DEPARTMENT OF TRANSPORTATION

PROPOSED CROSS SECTIONS
SOUTHVIEW STREET


SCALE: 1"=10'H, 1"=5'V SHEET OF SHEETS STA. 203+56.00 TO STA. 207+00.00

F.A.P. RTE.	SECTION	COUNTY	TOTAL SHEETS	SHEET NO.
326	2024-1052-N,C,SW,FL	MCHENRY	941	907
CONTRACT NO. 62X94				
ILLINOIS FED. AID PROJECT				

DATE	BY	SURVEYED	FINAL
		PLOTTED	SURVEY
		TEMPLATE	NOTE BOOK
		AREAS	NO.
		AREAS CHECKED	

DATE	BY	SURVEYED	ORIGINAL
		PLOTTED	SURVEY
		TEMPLATE	NOTE BOOK
		AREAS	NO.
		AREAS CHECKED	


MODEL: Default
FILE NAME: p:\a\ecor\mpe\pww\benlly.com\AECOM_DS2_10A_2020\Documents\6062071-IL-177000-CADD\10-CADD\03_SHEETS\CWID\606173\113+SS+SS-SOUTH.dgn

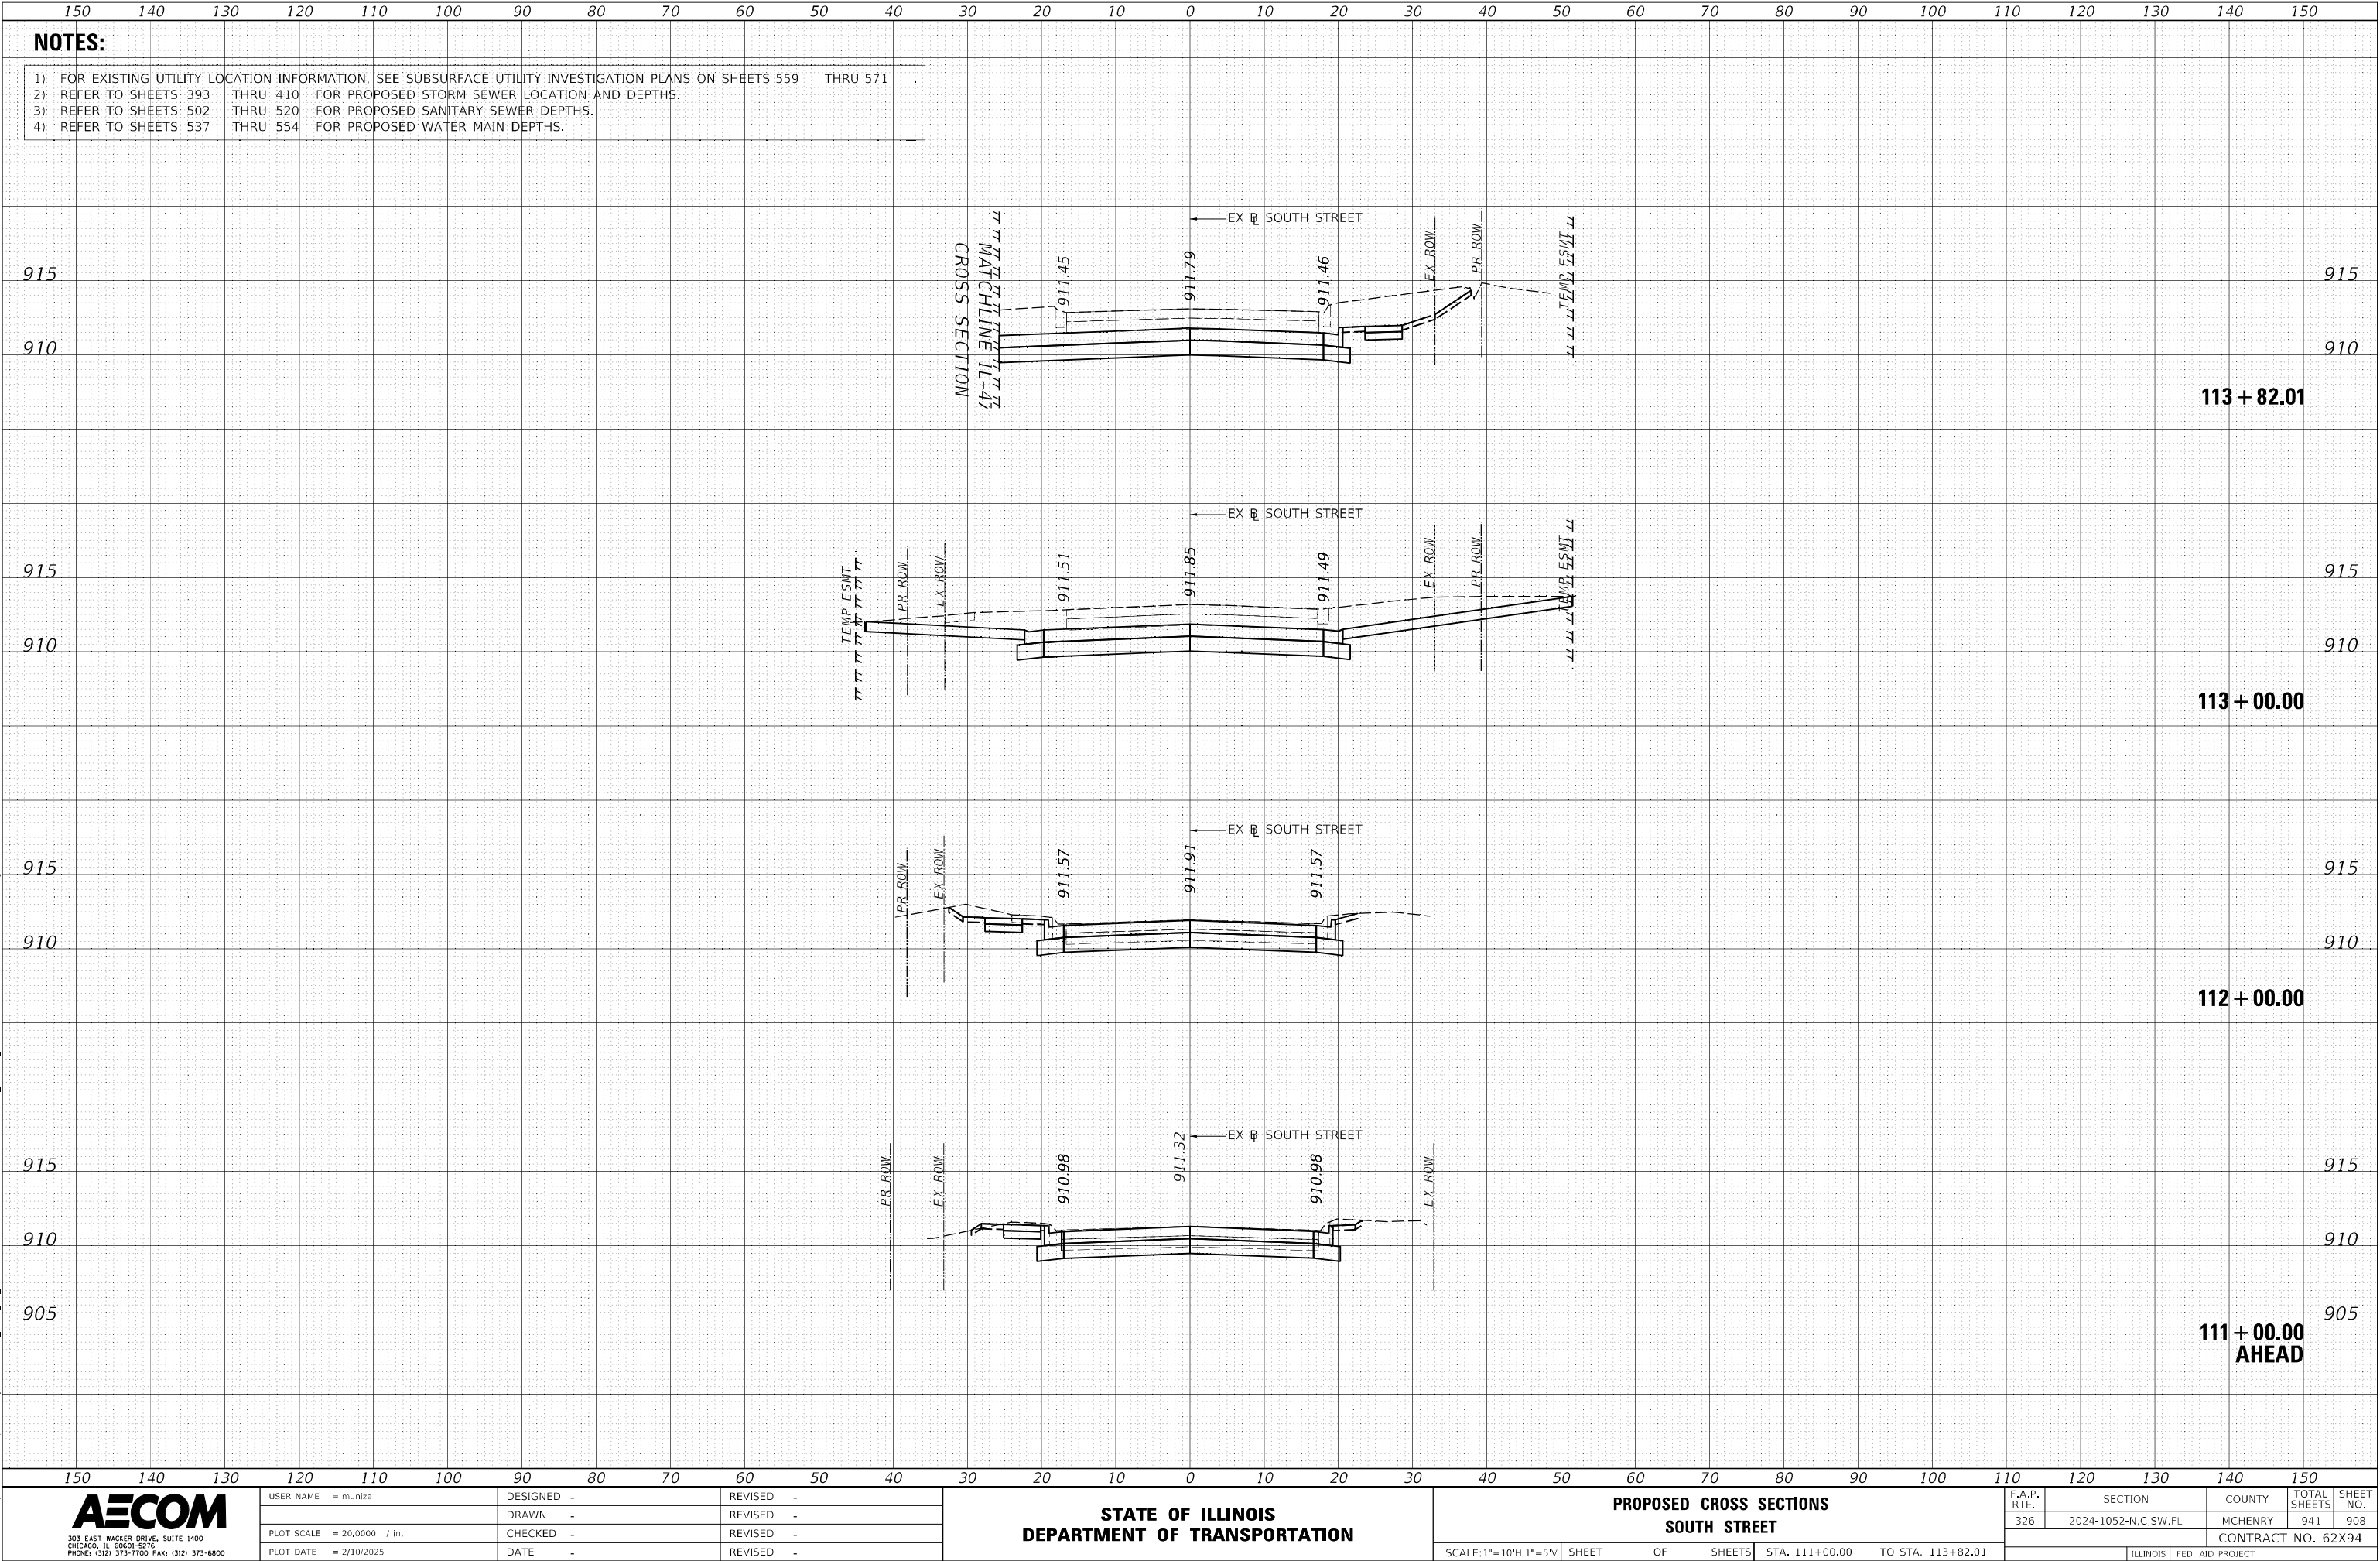

FINAL SURVEY NOTE BOOK NO.	SURVEYED PLOTTED TEMPLATE AREAS CHECKED	BY	DATE

ORIGINAL SURVEY NOTE BOOK NO.	SURVEYED PLOTTED TEMPLATE AREAS CHECKED	BY	DATE

MODEL: Default
FILE NAME: p:\a\work\concrete\paw\berthly.com\AECOM_DSG_10A_2020\Documents\60620711-IL-17900-CADWID 16X17.south.south.dgn

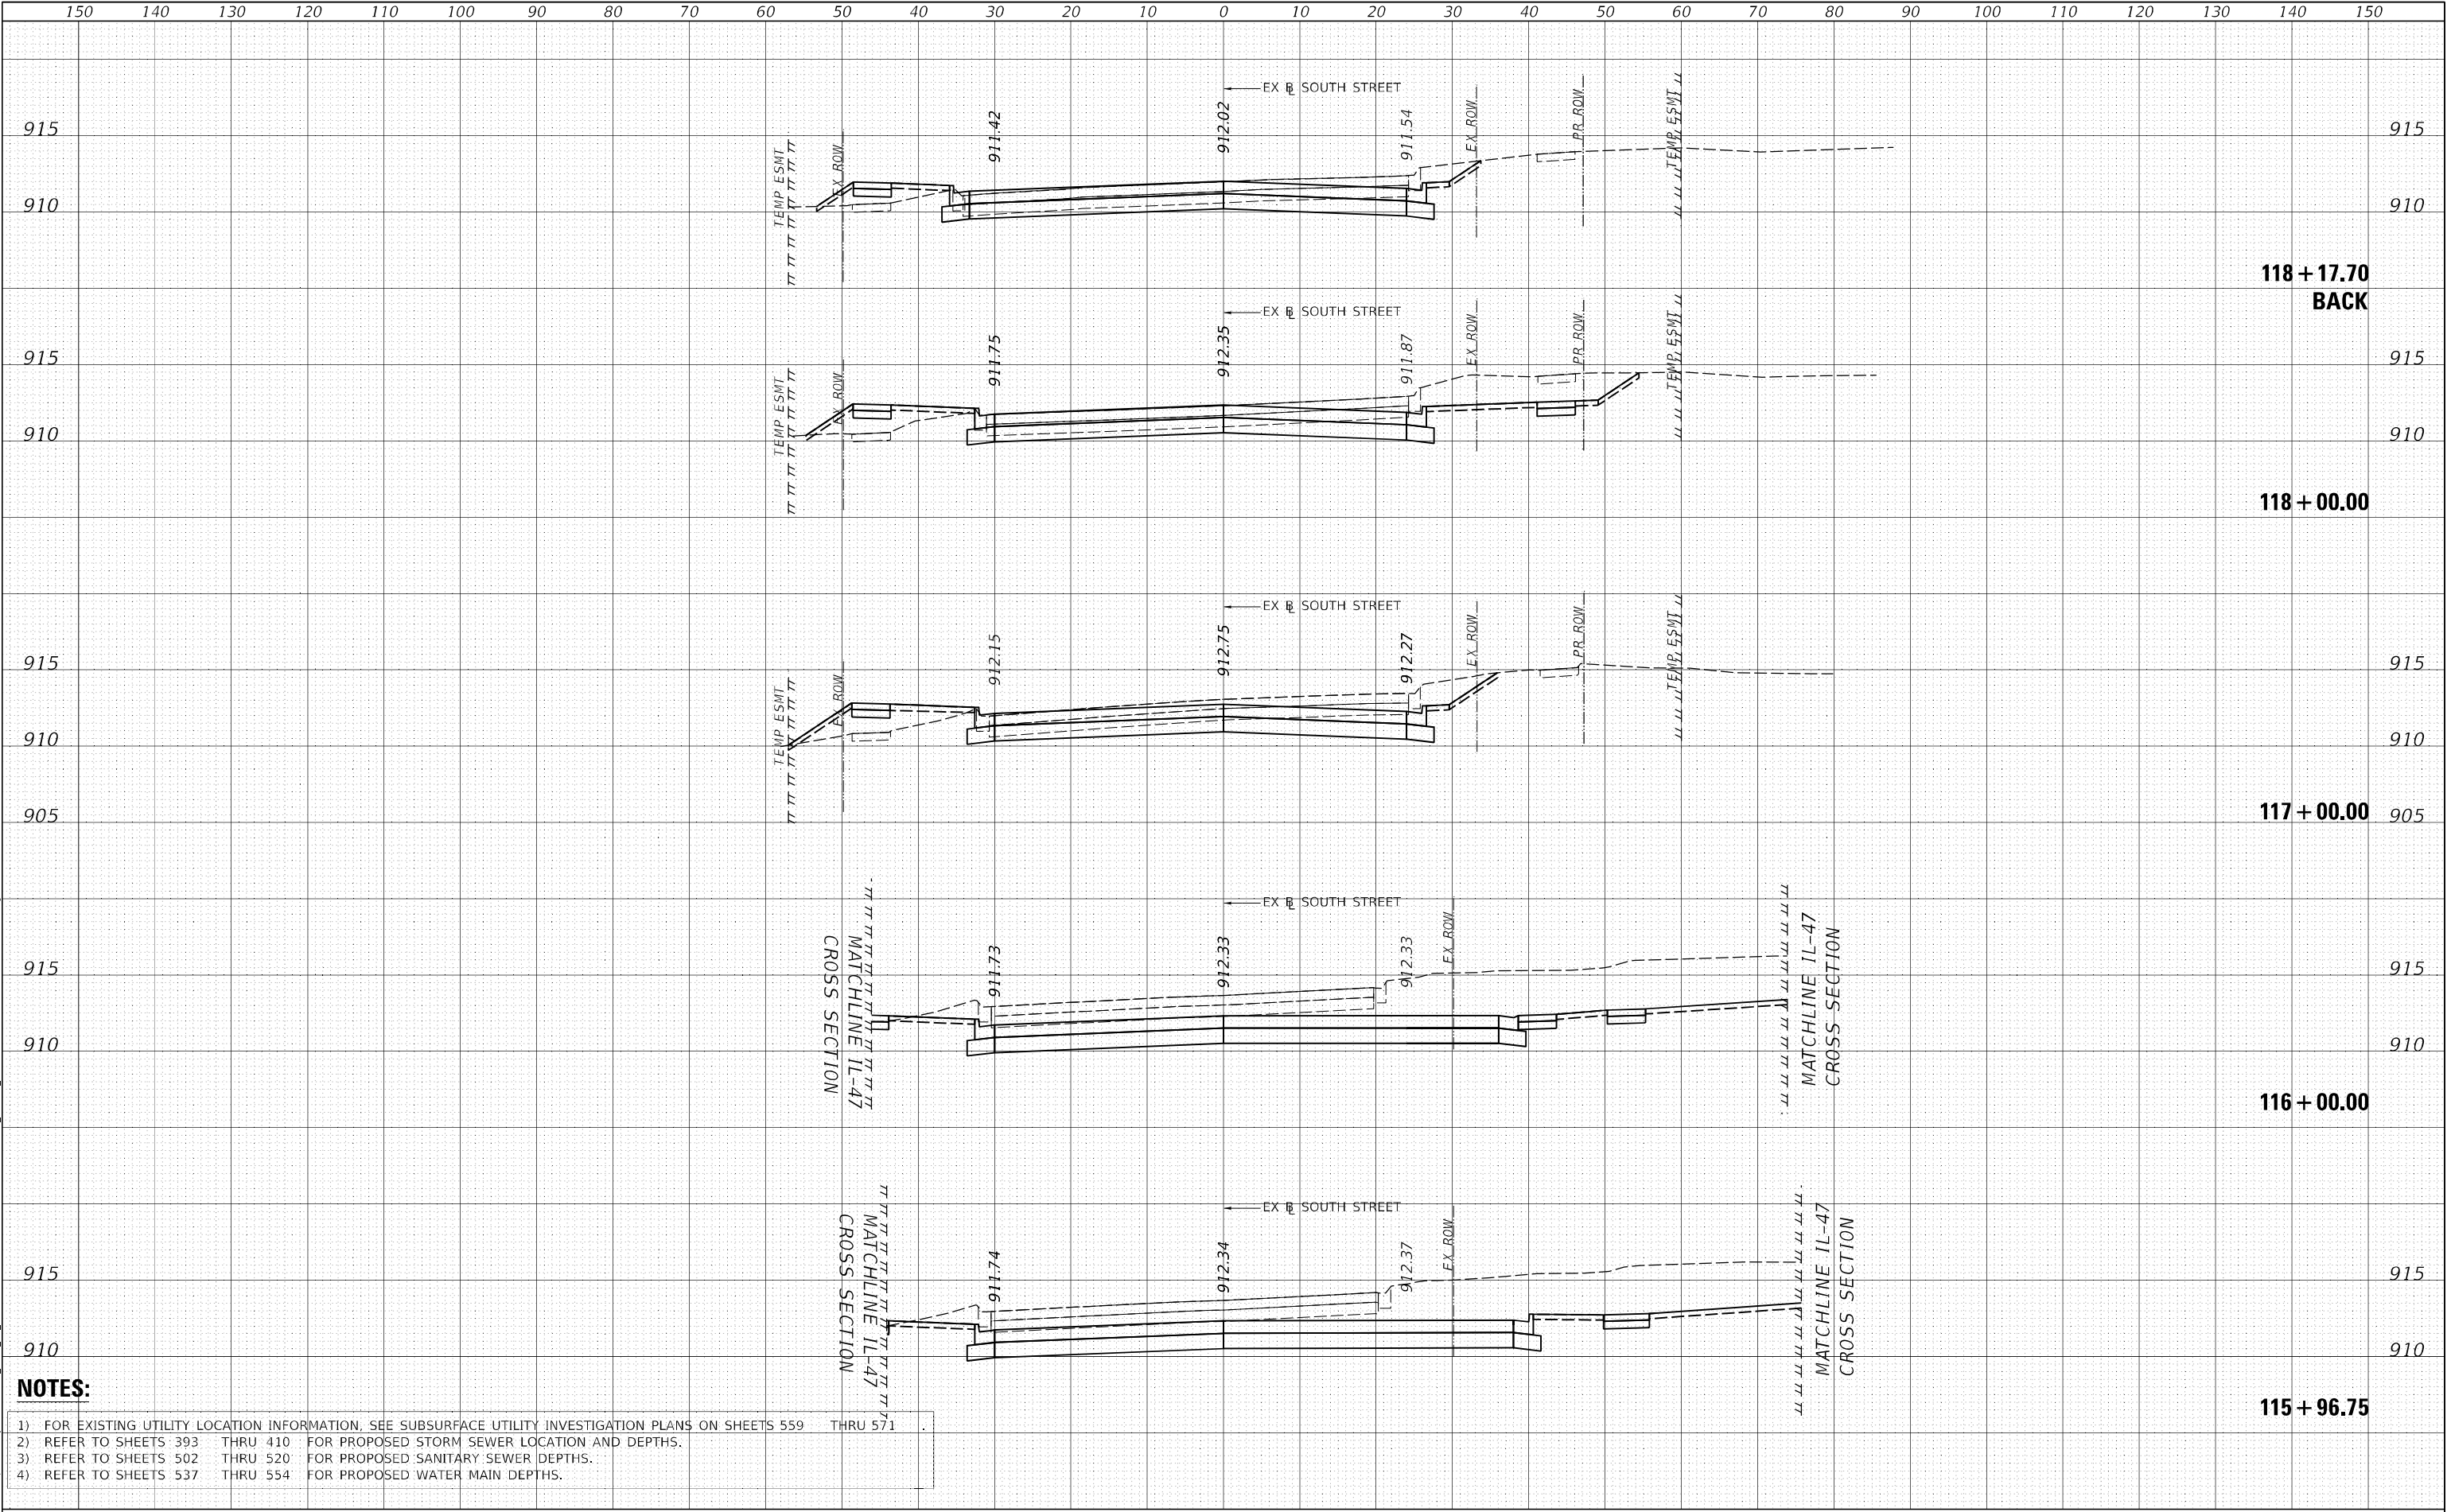

- NOTES:**
- 1) FOR EXISTING UTILITY LOCATION INFORMATION, SEE SUBSURFACE UTILITY INVESTIGATION PLANS ON SHEETS 559 THRU 571 .
 - 2) REFER TO SHEETS 393 THRU 410 FOR PROPOSED STORM SEWER LOCATION AND DEPTHS.
 - 3) REFER TO SHEETS 502 THRU 520 FOR PROPOSED SANITARY SEWER DEPTHS.
 - 4) REFER TO SHEETS 537 THRU 554 FOR PROPOSED WATER MAIN DEPTHS.

AECOM 303 EAST WACKER DRIVE, SUITE 1400 CHICAGO, IL 60601-5276 PHONE: (312) 373-7700 FAX: (312) 373-6800	USER NAME = muniza		DESIGNED -	REVISED -	STATE OF ILLINOIS DEPARTMENT OF TRANSPORTATION	PROPOSED CROSS SECTIONS SOUTH STREET		F.A.P. RTE.	SECTION	COUNTY	TOTAL SHEETS	SHEET NO.
	PLOT SCALE = 20,0000 ' / in.		DRAWN -	REVISED -		SCALE: 1"=10'H, 1"=5'V		326	2024-1052-N,C,SW,FL	MCHENRY	941	909
	PLOT DATE = 2/10/2025		CHECKED -	REVISED -		SHEET OF SHEETS		CONTRACT NO. 62X94				
			DATE -	REVISED -		STA. 115+96.75 TO STA. 118+17.70		ILLINOIS FED. AID PROJECT				

FINAL SURVEY	SURVEYED _____	BY _____	DATE _____
	PLOTTED _____		
NOTE BOOK	TEMPLATE _____		
	AREAS _____		
	AREAS CHECKED _____		

ORIGINAL SURVEY	SURVEYED _____	BY _____	DATE _____
	PLOTTED _____		
NOTE BOOK	TEMPLATE _____	NO. _____	
	AREAS _____		
	AREAS CHECKED _____		


MODEL: Default

NO.	AREAS CHECKED

FILE NAME: c:\msd5\com\AECOM\DESIGN\NA_7020\Documents\GEN220311_H_47000_CARD10_CARD03_CARD05_CARD16\17_04_0000_CARD03_CARD16.dwg


NOTES:

- [illegible]

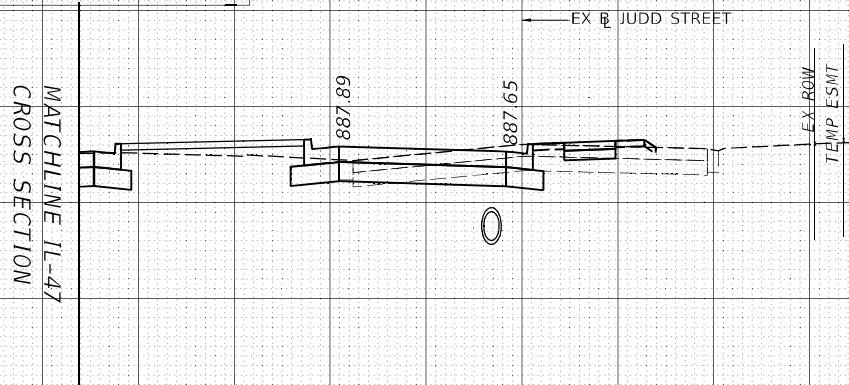


110 + 00.00

BACK

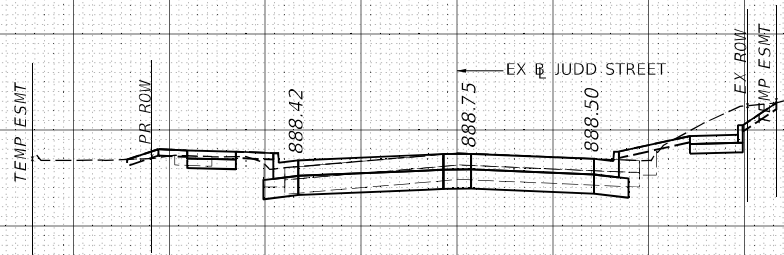

109 + 00.00

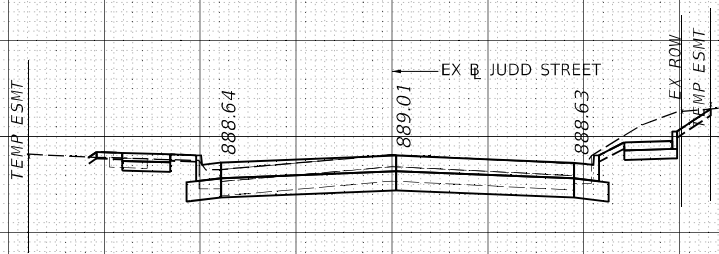
$$108 + 72.05$$

AHEAD



USER NAME = muniza	DESIGNED -	REVISED -
	DRAWN -	REVISED -
PLOT SCALE = 20,000 ' / in.	CHECKED -	REVISED -
PLOT DATE = 2/10/2025	DATE -	REVISED -

**STATE OF ILLINOIS
DEPARTMENT OF TRANSPORTATION**

**PROPOSED CROSS SECTIONS
JUDD STREET**

SCALE: 1"=10'H, 1"=5'V	SHEET	OF	SHEETS	STA. 108+72.05	TO STA. 110+00.00
------------------------	-------	----	--------	----------------	-------------------

F.A.P. RTE.	SECTION	COUNTY	TOTAL SHEETS	SHEET NO.
326	2024-1052-N,C,SW,FL	MCHENRY	941	910
		CONTRACT NO. 62X94		
ILLINOIS		FED. AID PROJECT		

ILLINOIS	FED. AID PROJECT
----------	------------------


DATE	BY	SURVEYED	PLOTTED	TEMPLATE	AREAS	CHECKED
FINAL						
SURVEY						
NOTE BOOK						
NO.						

DATE	BY	SURVEYED	PLOTTED	TEMPLATE	AREAS	CHECKED
ORIGINAL						
SURVEY						
NOTE BOOK						
NO.						

MODEL: Default
FILE NAME: p:\a\work\c\m\p\w\benlby.com\AECOM_DSG_IL\IA_2020\Documents\6062011\IL-17000-CAD\010_CAD\03_SHEETS\CLWID 16017\st-hvss-hd-IRVING.dgn

NOTES:

- 1) FOR EXISTING UTILITY LOCATION INFORMATION, SEE SUBSURFACE UTILITY INVESTIGATION PLANS ON SHEETS 559 THRU 571 .
- 2) REFER TO SHEETS 393 THRU 410 FOR PROPOSED STORM SEWER LOCATION AND DEPTHS.
- 3) REFER TO SHEETS 502 THRU 520 FOR PROPOSED SANITARY SEWER DEPTHS.
- 4) REFER TO SHEETS 537 THRU 554 FOR PROPOSED WATER MAIN DEPTHS.

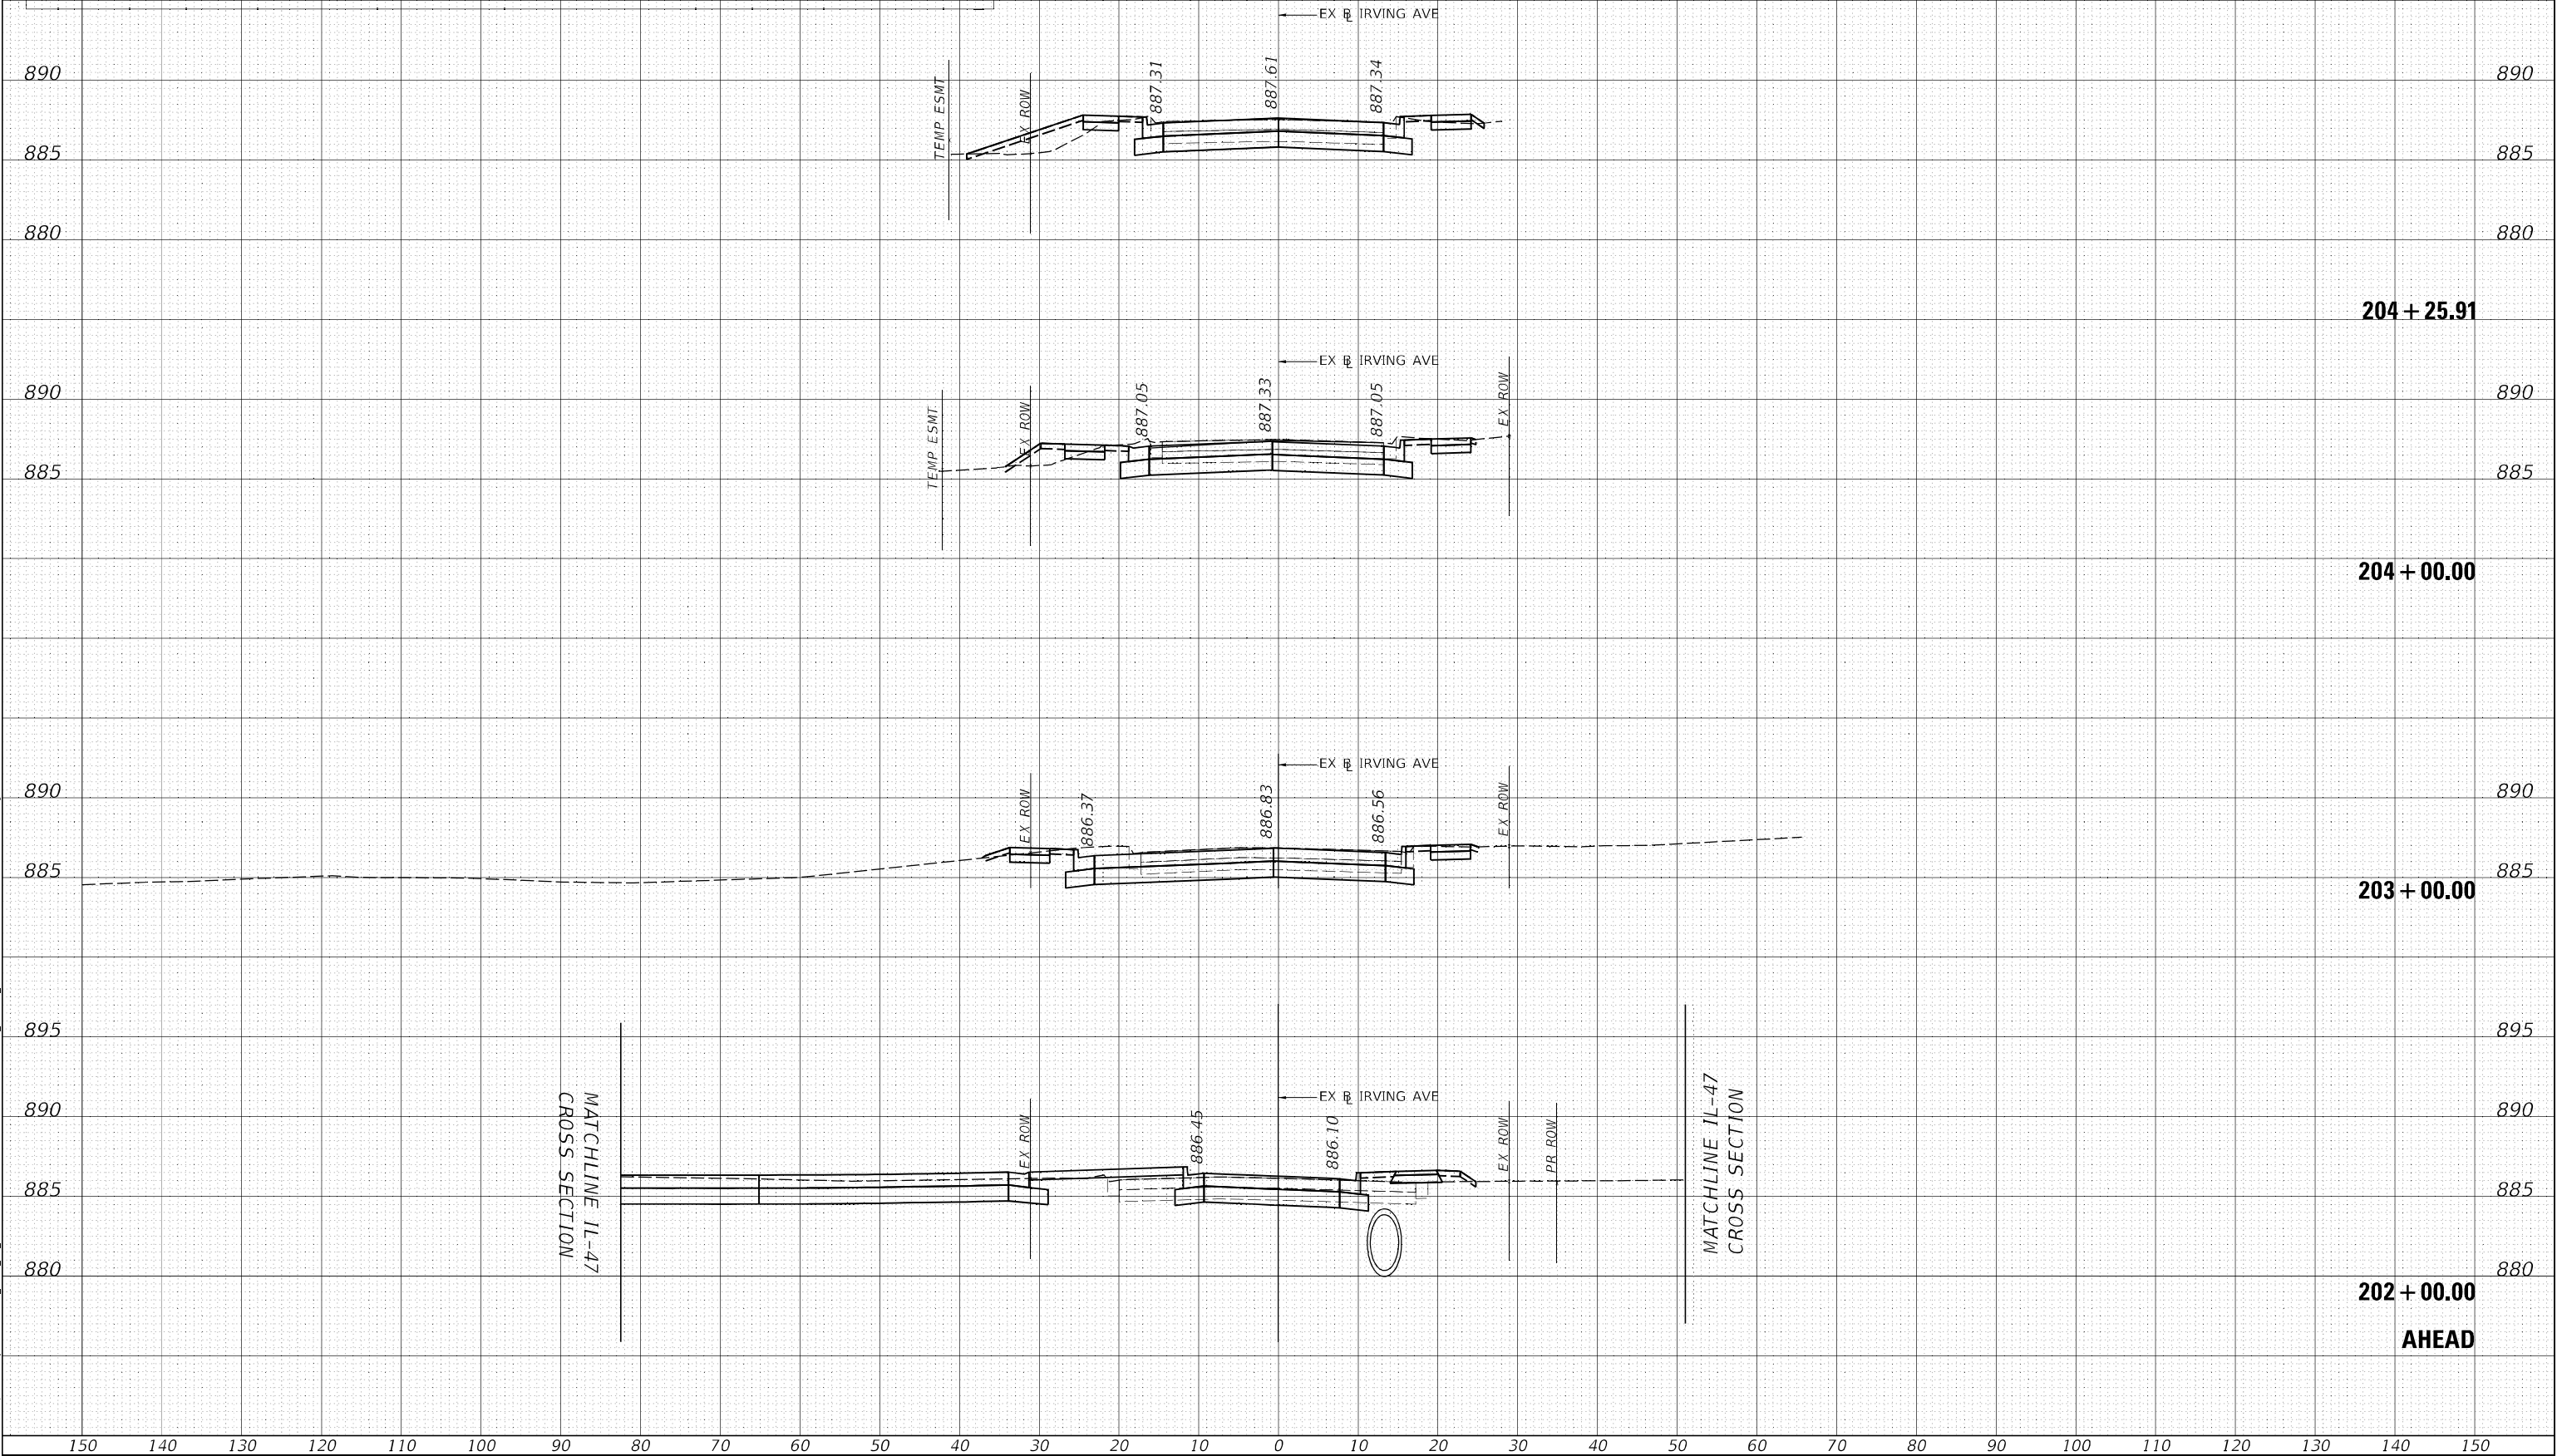

USER NAME = muniza
DESIGNED -
DRAWN -
PLOT SCALE = 20,000 ' / in.
PLOT DATE = 2/10/2025

DESIGNED -
DRAWN -
CHECKED -
DATE -

REVISED -
REVISED -
REVISED -
REVISED -

STATE OF ILLINOIS
DEPARTMENT OF TRANSPORTATION

PROPOSED CROSS SECTIONS
IRVING AVENUE


SCALE: 1"=10'H, 1"=5'V SHEET OF SHEETS STA. 202+00.00 TO STA. 204+25.91

F.A.P. RTE.	SECTION	COUNTY	TOTAL SHEETS	SHEET NO.
326	2024-1052-N,C,SW,FL	MCHENRY	941	911
CONTRACT NO. 62X94				
ILLINOIS FED. AID PROJECT				

ORIGINAL SURVEY	SURVEYED _____		BY _____	DATE _____
	PLOTTED _____			
	TEMPLATE _____			
	AREAS _____			
	AREAS CHECKED _____			
	NO. _____			
NOTE BOOK				

NOTES:

- | | | | |
|----|---|----------|---|
| 1) | FOR EXISTING UTILITY LOCATION INFORMATION, SEE SUBSURFACE UTILITY INVESTIGATION PLANS ON SHEETS 559 | THRU 571 | |
| 2) | REFER TO SHEETS 393 | THRU 410 | FOR PROPOSED STORM SEWER LOCATION AND DEPTHS. |
| 3) | REFER TO SHEETS 502 | THRU 520 | FOR PROPOSED SANITARY SEWER DEPTHS. |
| 4) | REFER TO SHEETS 537 | THRU 554 | FOR PROPOSED WATER MAIN DEPTHS. |

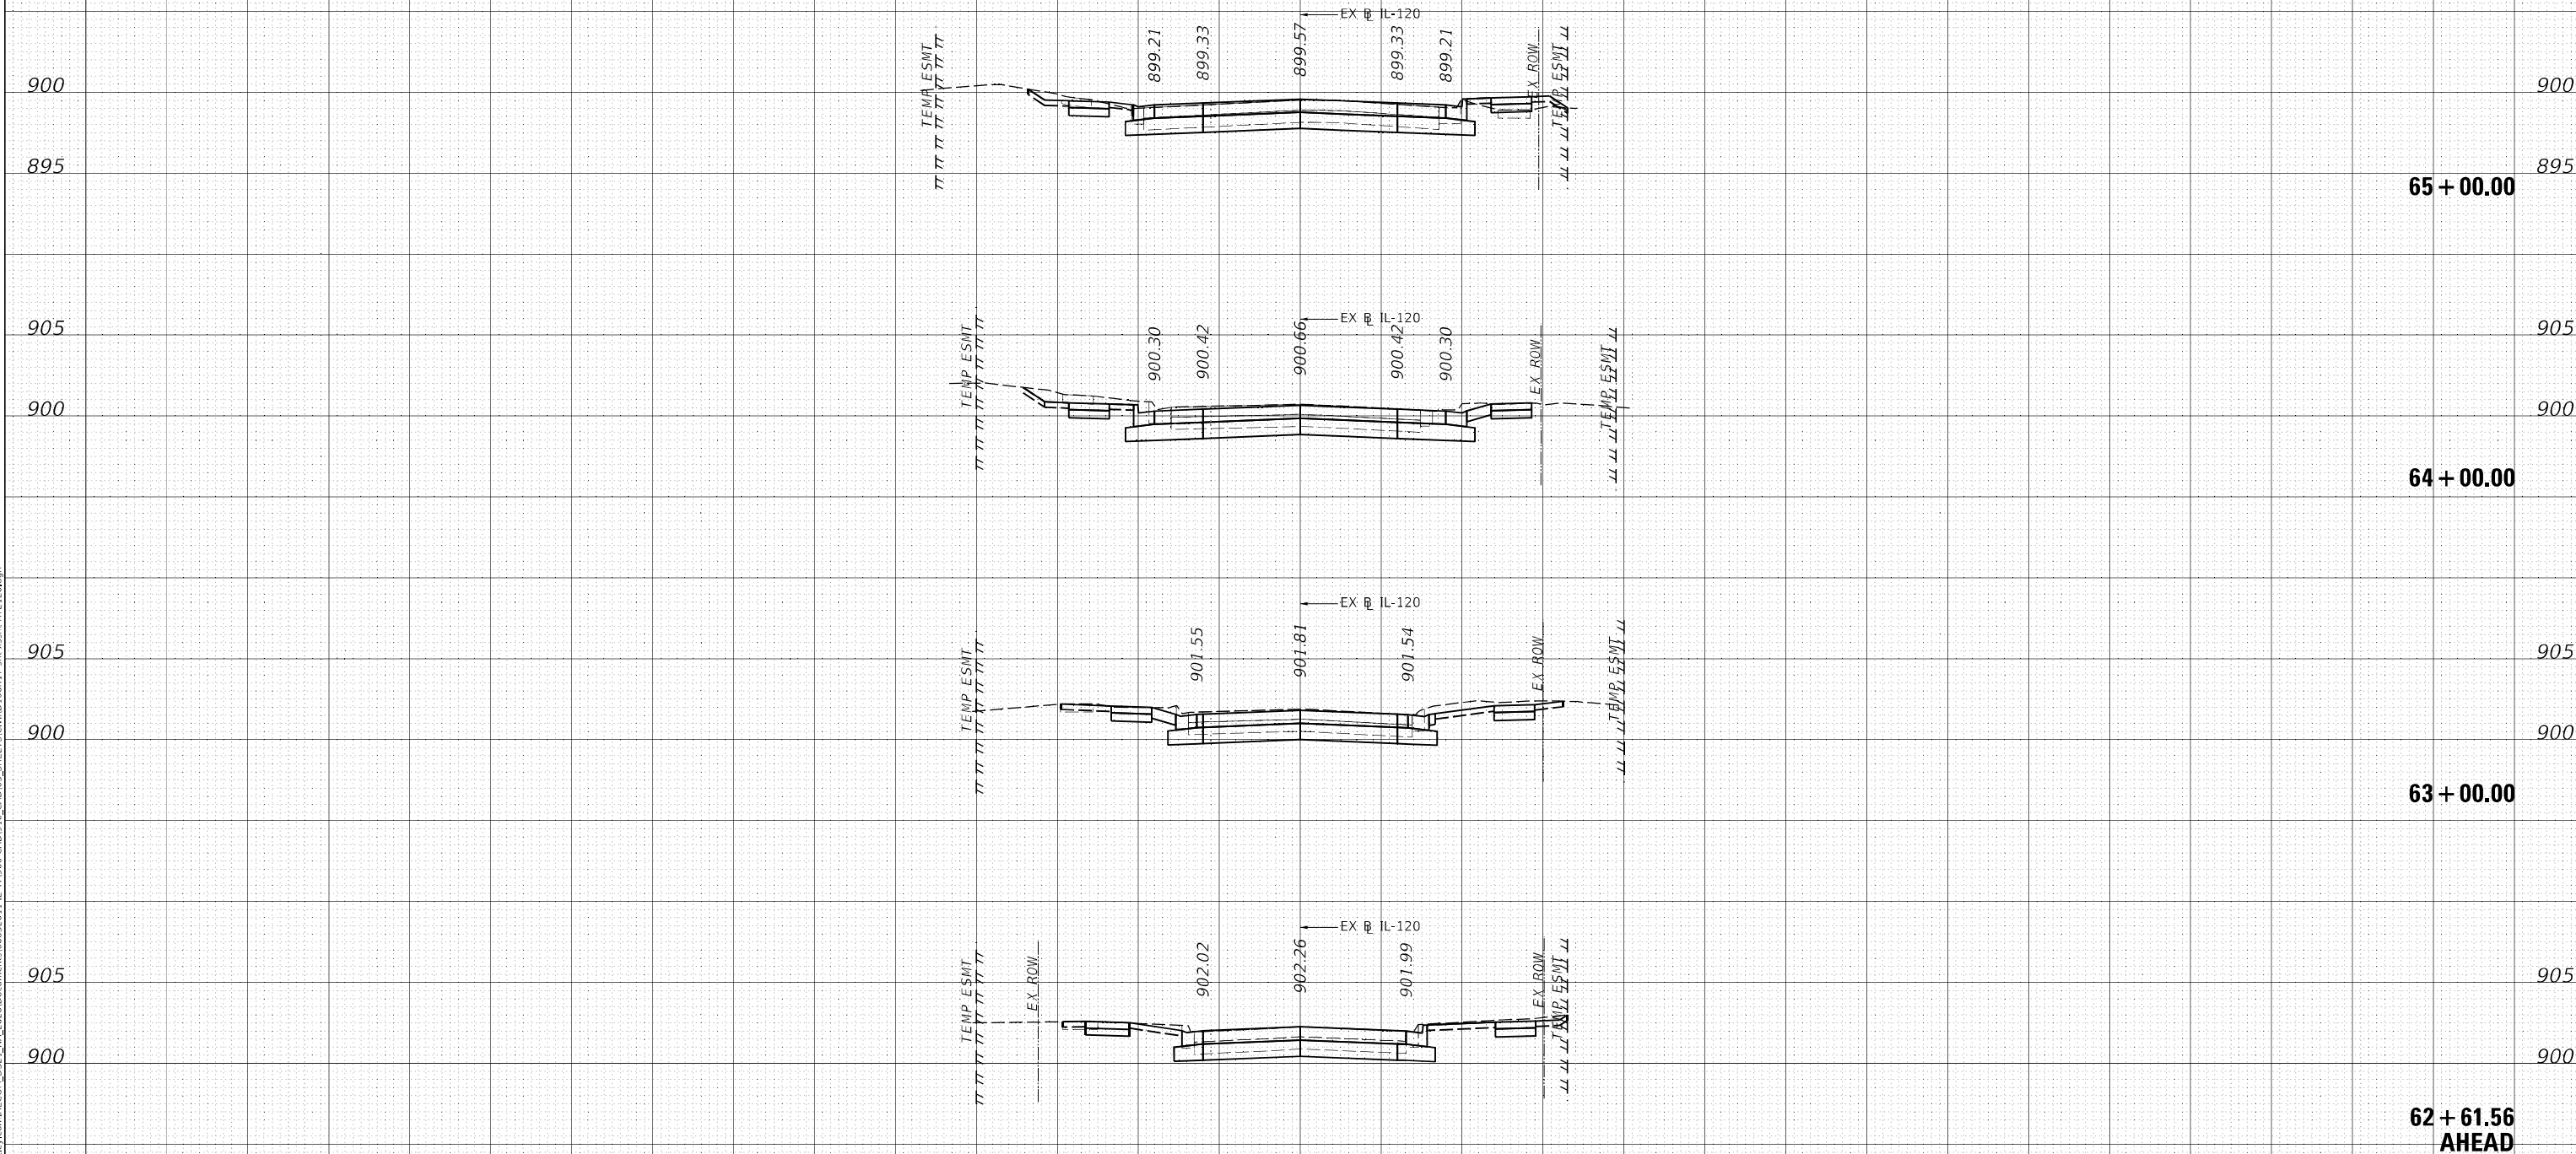

USER NAME = muniza	DESIGNED -	REVISED -
	DRAWN -	REVISED -
PLOT SCALE = 20,000 ' / in.	CHECKED -	REVISED -
PLOT DATE = 2/10/2025	DATE -	REVISED -

**STATE OF ILLINOIS
DEPARTMENT OF TRANSPORTATION**

PROPOSED CROSS SECTIONS

SCALE: 1"=10'H, 1"=5'V	SHEET	OF	SHEETS	STA. 62+61.56	TO STA. 65+00.00
------------------------	-------	----	--------	---------------	------------------

F.A.P. RTE.	SECTION	COUNTY	TOTAL SHEETS	SHEET NO.
326	2024-1052-N,C,SW,FL	MCHENRY	941	912
		CONTRACT NO. 62X94		
ILLINOIS		FED. AID PROJECT		


FINAL	SURVEYED	DATE
SURVEY	PLOTTED	BY
NOTE BOOK	TEMPLATE	
NO.	AREAS	
	APRAX OFFICER	

ORIGINAL	SURVEYED	DATE
SURVEY	PLOTTED	BY
NOTE BOOK	TEMPLATE	
NO.	AREAS	
	APRAX OFFICER	

MODEL: Default
FILE NAME: p:\work\con-hwy-sw-henry\com\AECOM_DSG_10A_2020\Documents\6062011\IL-17000-CAD\010_CAD\03_SHEETS\CLWID 16X175\hwy-sw-hrte 120.dgn

NOTES:

- 1) FOR EXISTING UTILITY LOCATION INFORMATION, SEE SUBSURFACE UTILITY INVESTIGATION PLANS ON SHEETS 559 THRU 571 .
- 2) REFER TO SHEETS 393 THRU 410 FOR PROPOSED STORM SEWER LOCATION AND DEPTHS.
- 3) REFER TO SHEETS 502 THRU 520 FOR PROPOSED SANITARY SEWER DEPTHS.
- 4) REFER TO SHEETS 537 THRU 554 FOR PROPOSED WATER MAIN DEPTHS.

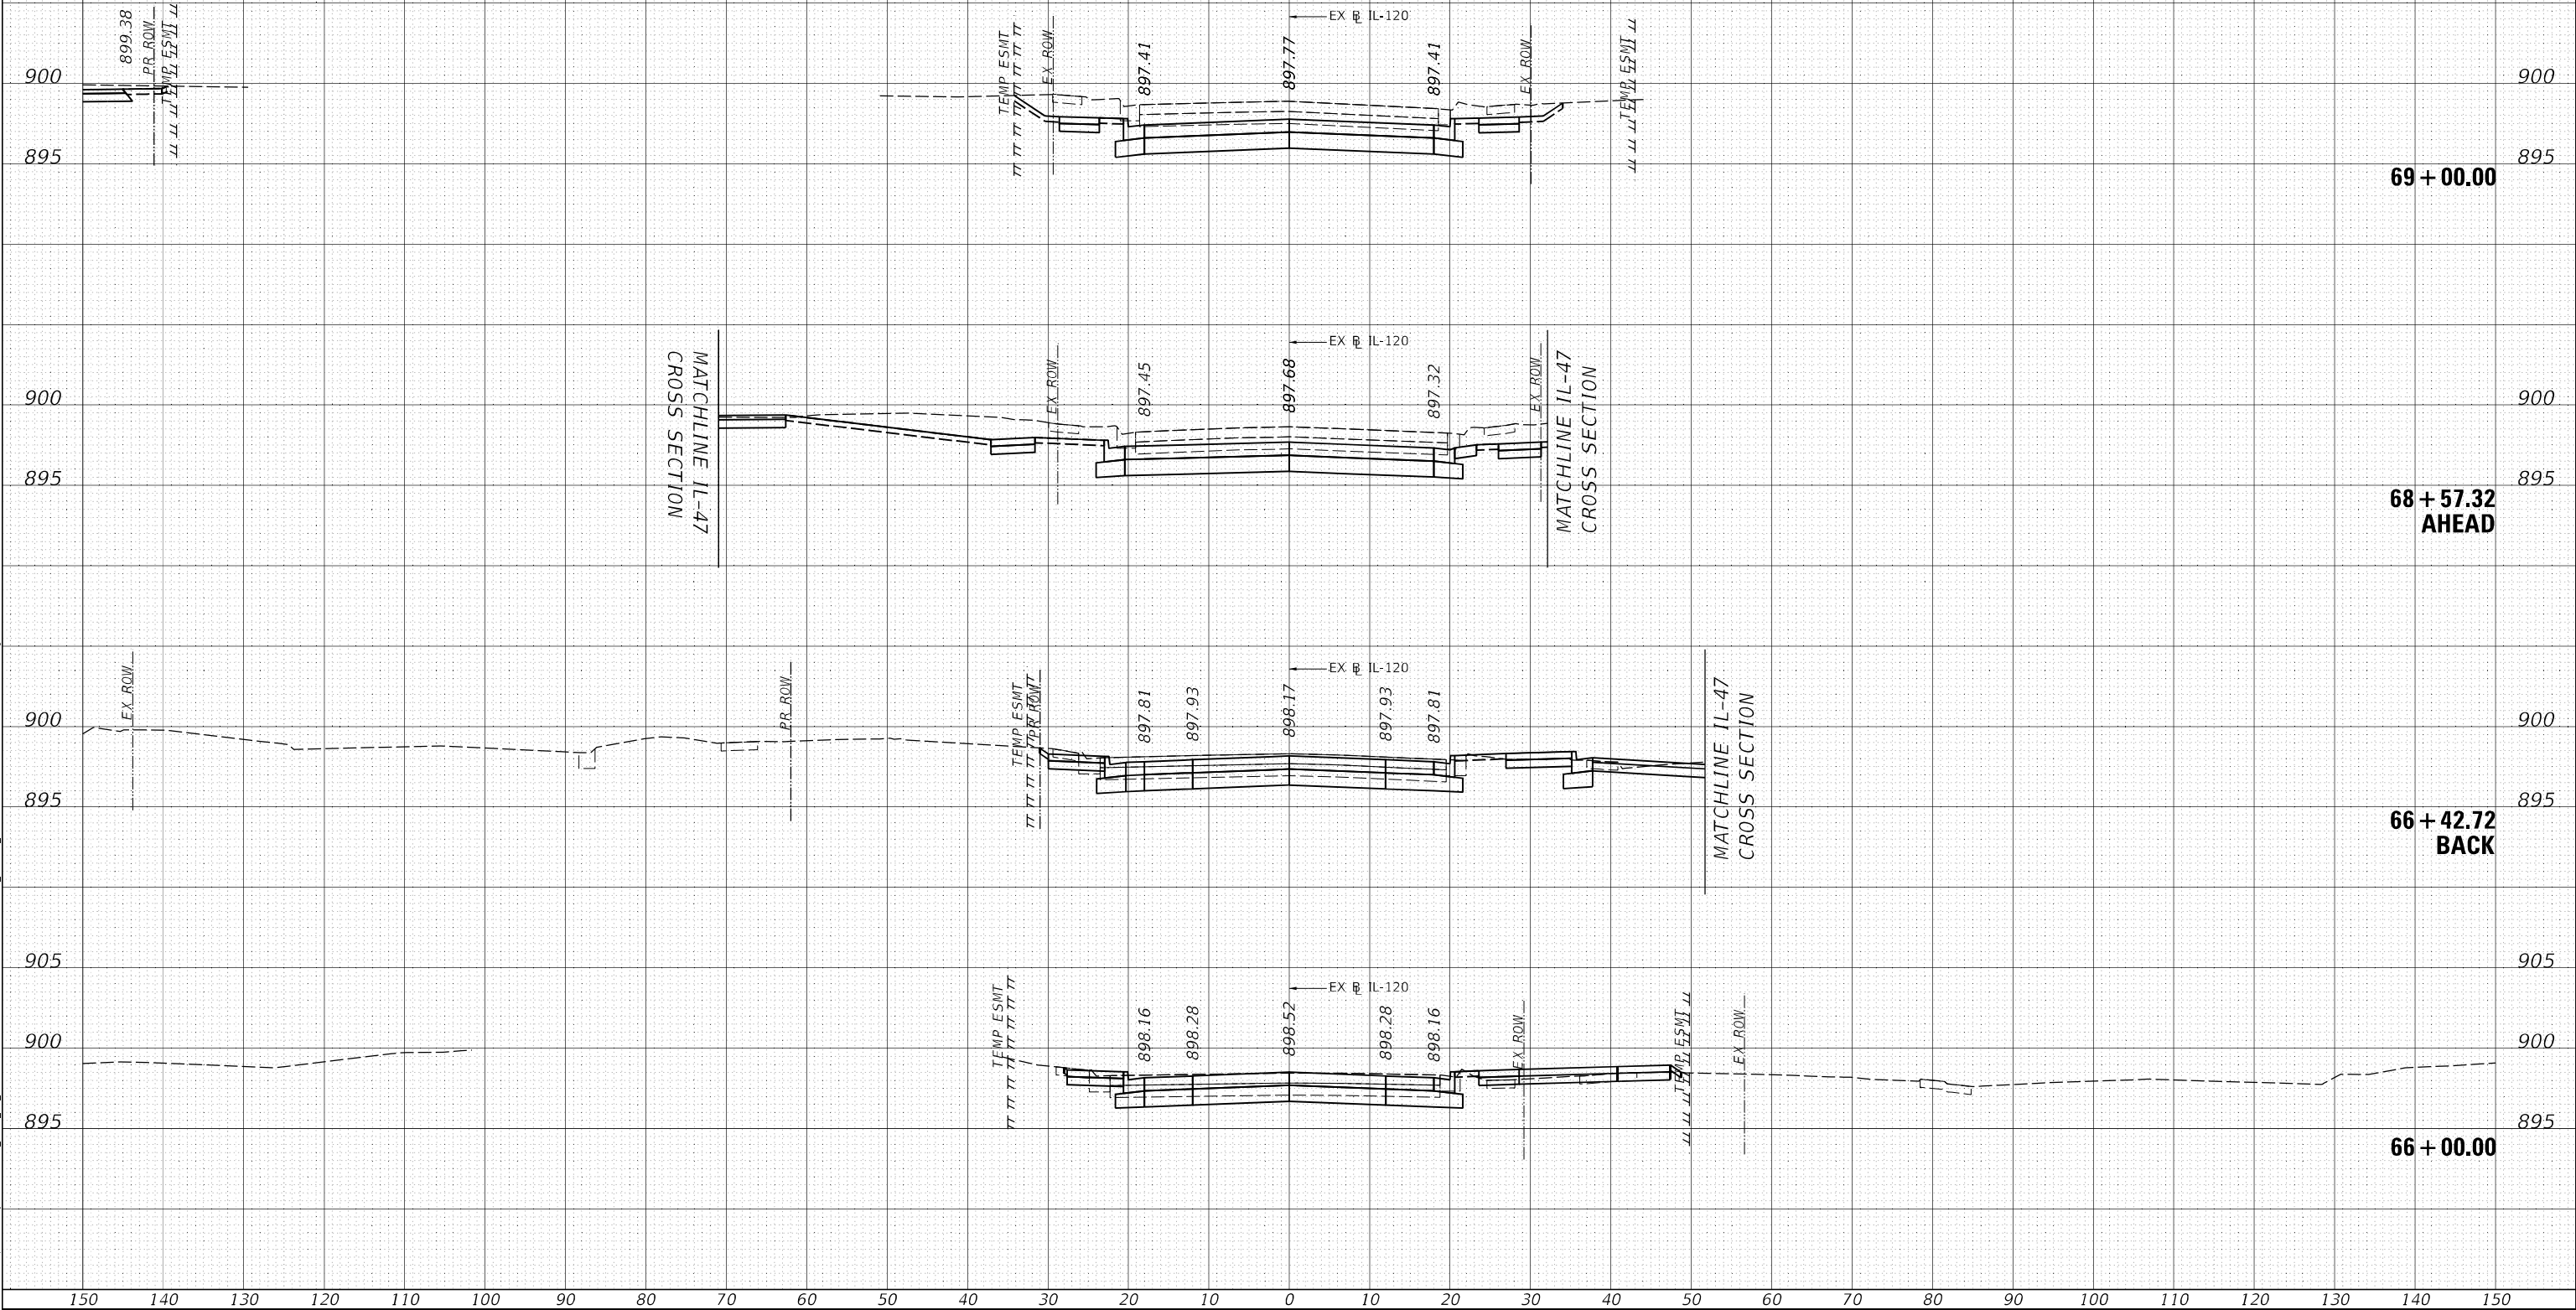

USER NAME = muniza
DESIGNED -
DRAWN -
PLOT SCALE = 20,000 ' / in.
PLOT DATE = 2/10/2025

DESIGNED -
DRAWN -
CHECKED -
DATE -

REVISED -
REVISED -
REVISED -
REVISED -

STATE OF ILLINOIS DEPARTMENT OF TRANSPORTATION

PROPOSED CROSS SECTIONS IL ROUTE 120

SCALE: 1"=10'H, 1"=5'V SHEET OF SHEETS STA. 66+00.00 TO STA. 69+00.00

F.A.P. RTE.	SECTION	COUNTY	TOTAL SHEETS	SHEET NO.
326	2024-1052-N,C,SW,FL	MCHENRY	941	913
CONTRACT NO. 62X94				
ILLINOIS FED. AID PROJECT				


DATE	BY	SURVEYED	PLOTTED	TEMPLATE	AREAS	CHECKED
FINAL						
SURVEY						
NOTE BOOK						
NO.						

DATE	BY	SURVEYED	PLOTTED	TEMPLATE	AREAS	CHECKED
ORIGINAL						
SURVEY						
NOTE BOOK						
NO.						

MODEL: Default
FILE NAME: p:\a\work\com-hp\p\w\benlly.com\AECOM_DSG_100_2020\Documents\6062071-IL-17000-CAD\010_CAD\03_SHEETS\CWID\606173st-hvss-h-rte 120.dgn

NOTES:

- 1) FOR EXISTING UTILITY LOCATION INFORMATION, SEE SUBSURFACE UTILITY INVESTIGATION PLANS ON SHEETS 559 THRU 571 .
- 2) REFER TO SHEETS 393 THRU 410 FOR PROPOSED STORM SEWER LOCATION AND DEPTHS.
- 3) REFER TO SHEETS 502 THRU 520 FOR PROPOSED SANITARY SEWER DEPTHS.
- 4) REFER TO SHEETS 537 THRU 554 FOR PROPOSED WATER MAIN DEPTHS.

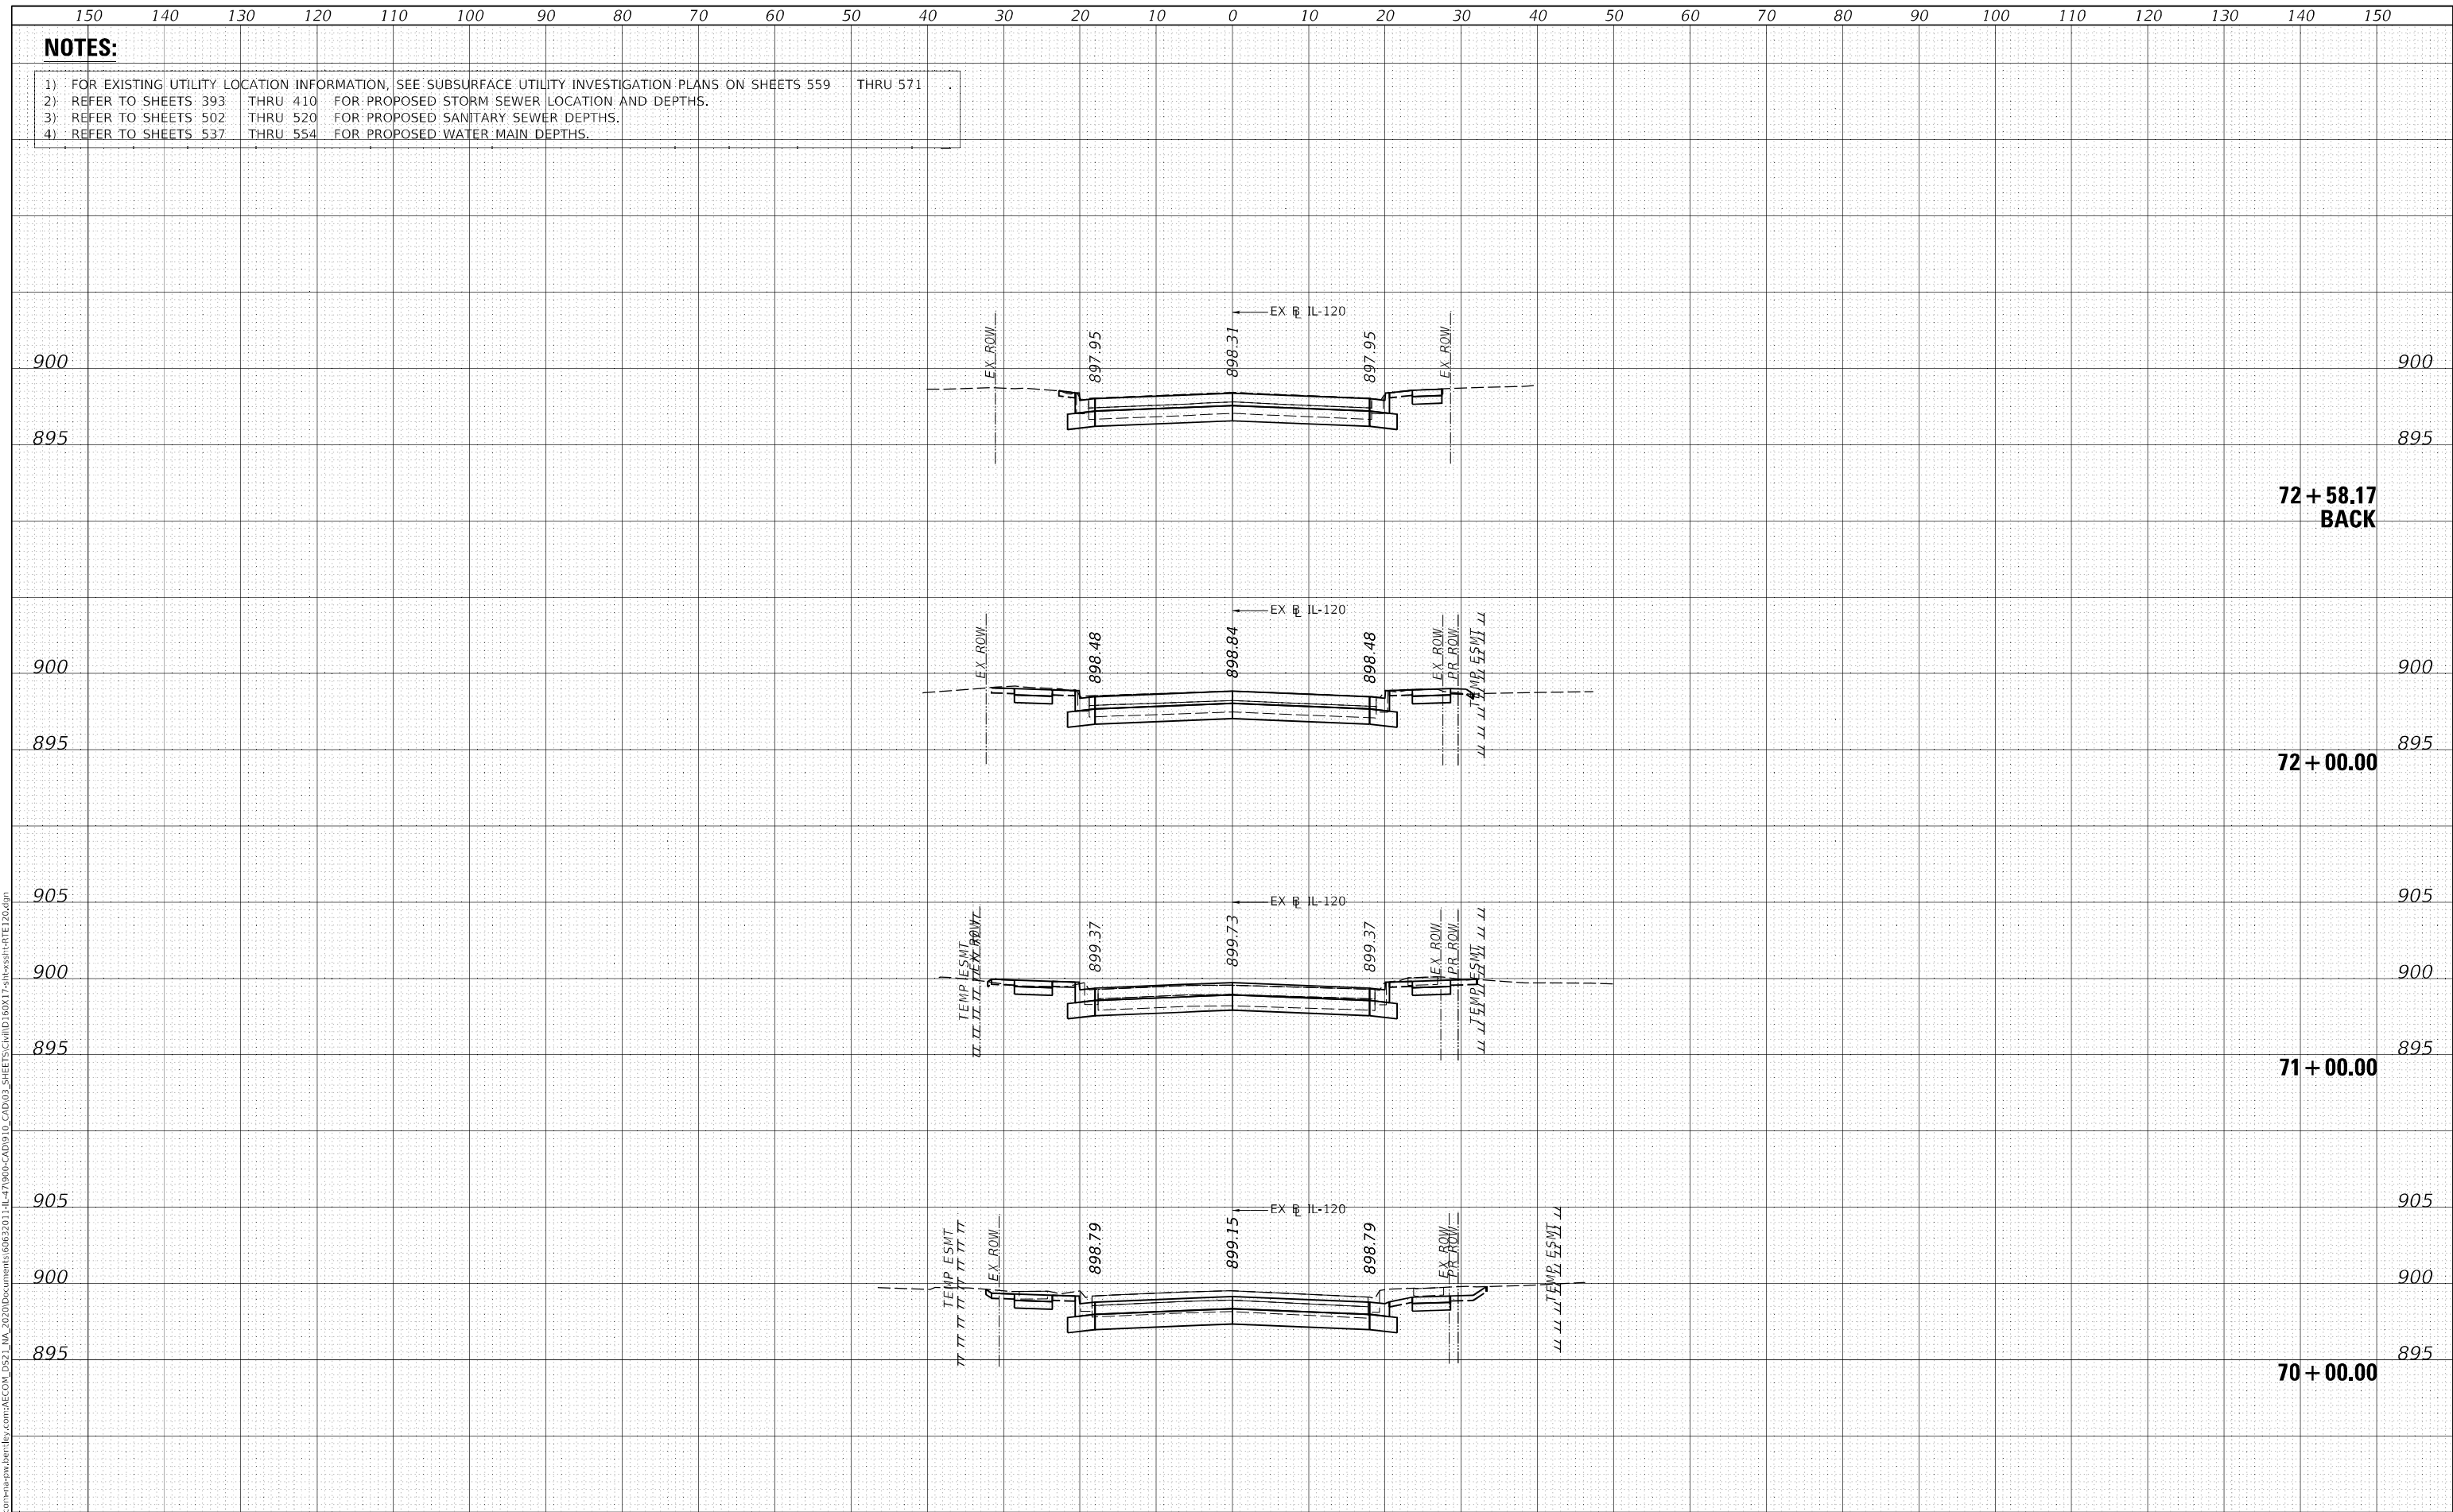

USER NAME = muniza
DESIGNED -
DRAWN -
PLOT SCALE = 20,000 ' / in.
PLOT DATE = 2/10/2025

DESIGNED -
DRAWN -
CHECKED -
DATE -

REVISED -
REVISED -
REVISED -
REVISED -

STATE OF ILLINOIS
DEPARTMENT OF TRANSPORTATION

PROPOSED CROSS SECTIONS
IL ROUTE 120


SCALE: 1"=10'H, 1"=5'V SHEET OF SHEETS STA. 70+00.00 TO STA. 72+52.00

F.A.P. RTE.	SECTION	COUNTY	TOTAL SHEETS	SHEET NO.
326	2024-1052-N,C,SW,FL	MCHENRY	941	914
CONTRACT NO. 62X94				
ILLINOIS FED. AID PROJECT				

FINAL	SURVEYED	BY	DATE
SURVEY	PLOTTED		
NOTE BOOK	TEMPLATE		
NO.	AREAS		
	AREAS CHECKED		

ORIGINAL	SURVEYED	BY	DATE
SURVEY	PLOTTED		
NOTE BOOK	TEMPLATE		
NO.	AREAS		
	AREAS CHECKED		


MODEL: Default
FILE NAME: p:\work\corridor\pawberry.com\AECOM_DSG_104_2020\Documents\60622011\IL-17000-CAD09 IL CAD\03_SHEETS\CAD\160X175\hwysh-cd-DRIVEWAY-IL-47.dgn

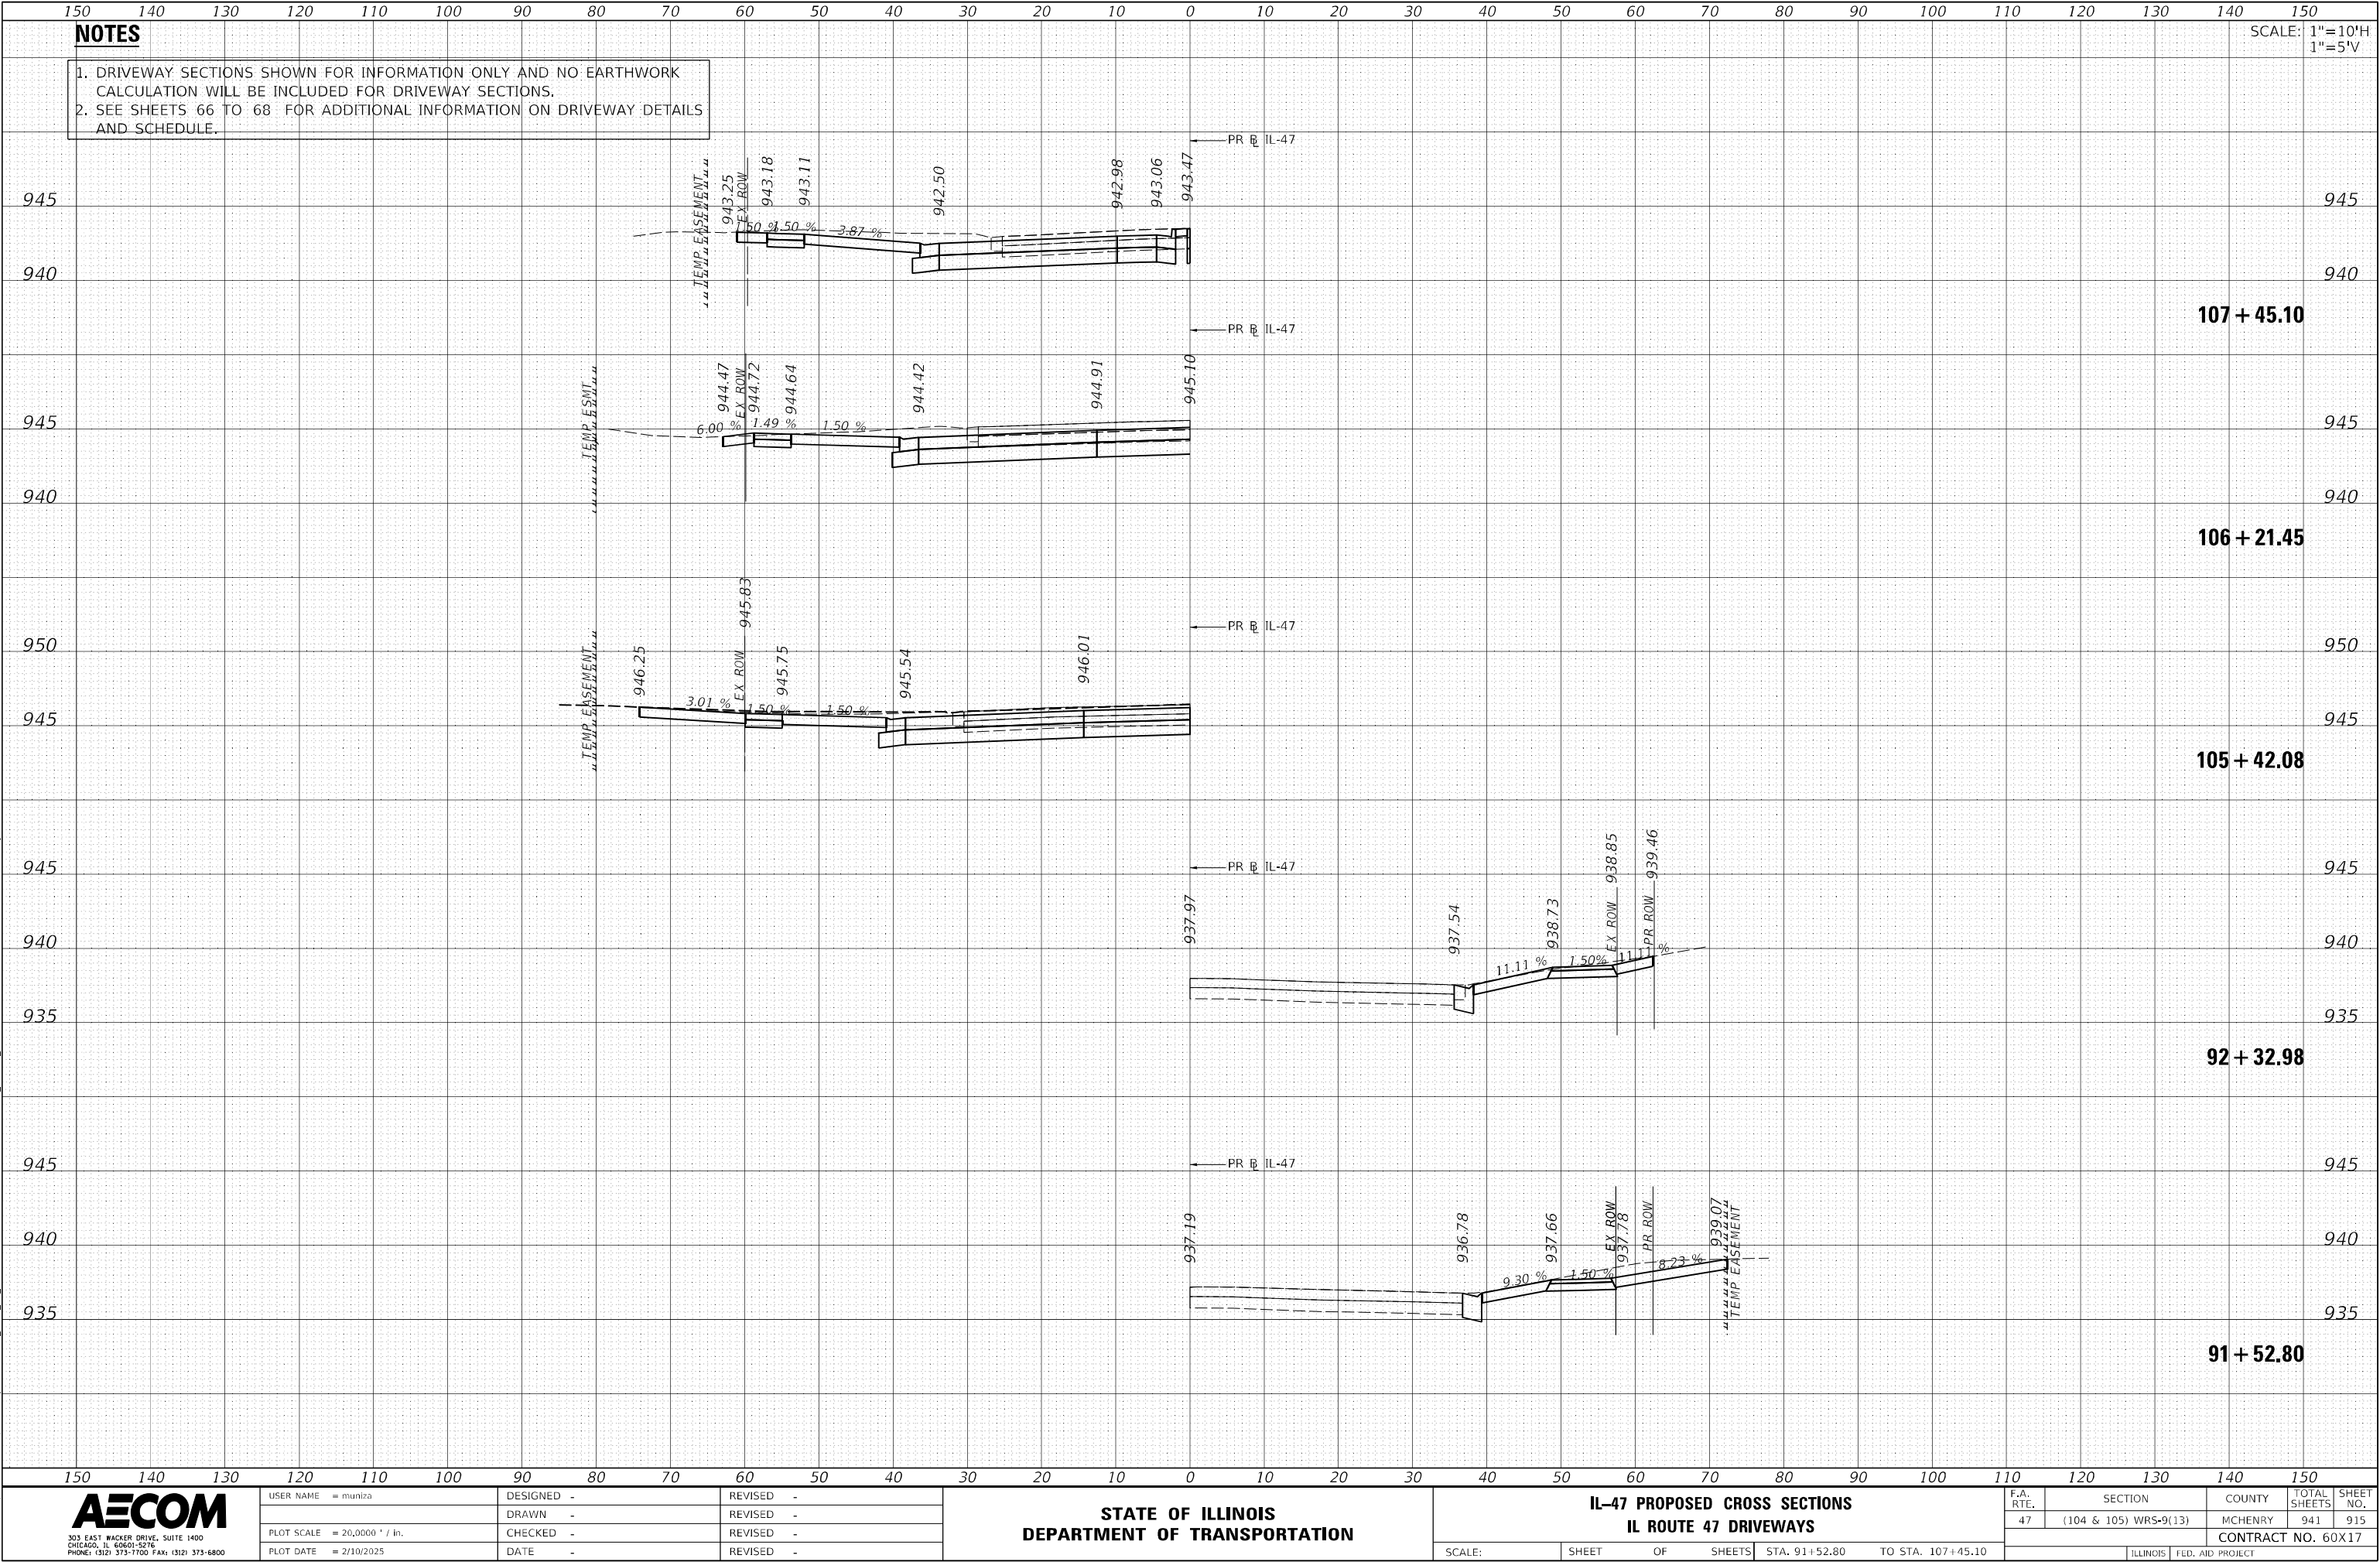

ORIGINAL SURVEY	SURVEYED _____		BY _____	DATE _____
	PLOTTED _____			
	TEMPLATE _____			
	AREAS _____			
	AREAS CHECKED _____			
	NO. _____			
NOTE BOOK				

NOTES

1. DRIVEWAY SECTIONS SHOWN FOR INFORMATION ONLY AND NO EARTHWORK CALCULATION WILL BE INCLUDED FOR DRIVEWAY SECTIONS.
2. SEE SHEETS 66 TO 68 FOR ADDITIONAL INFORMATION ON DRIVEWAY DETAILS AND SCHEDULE.

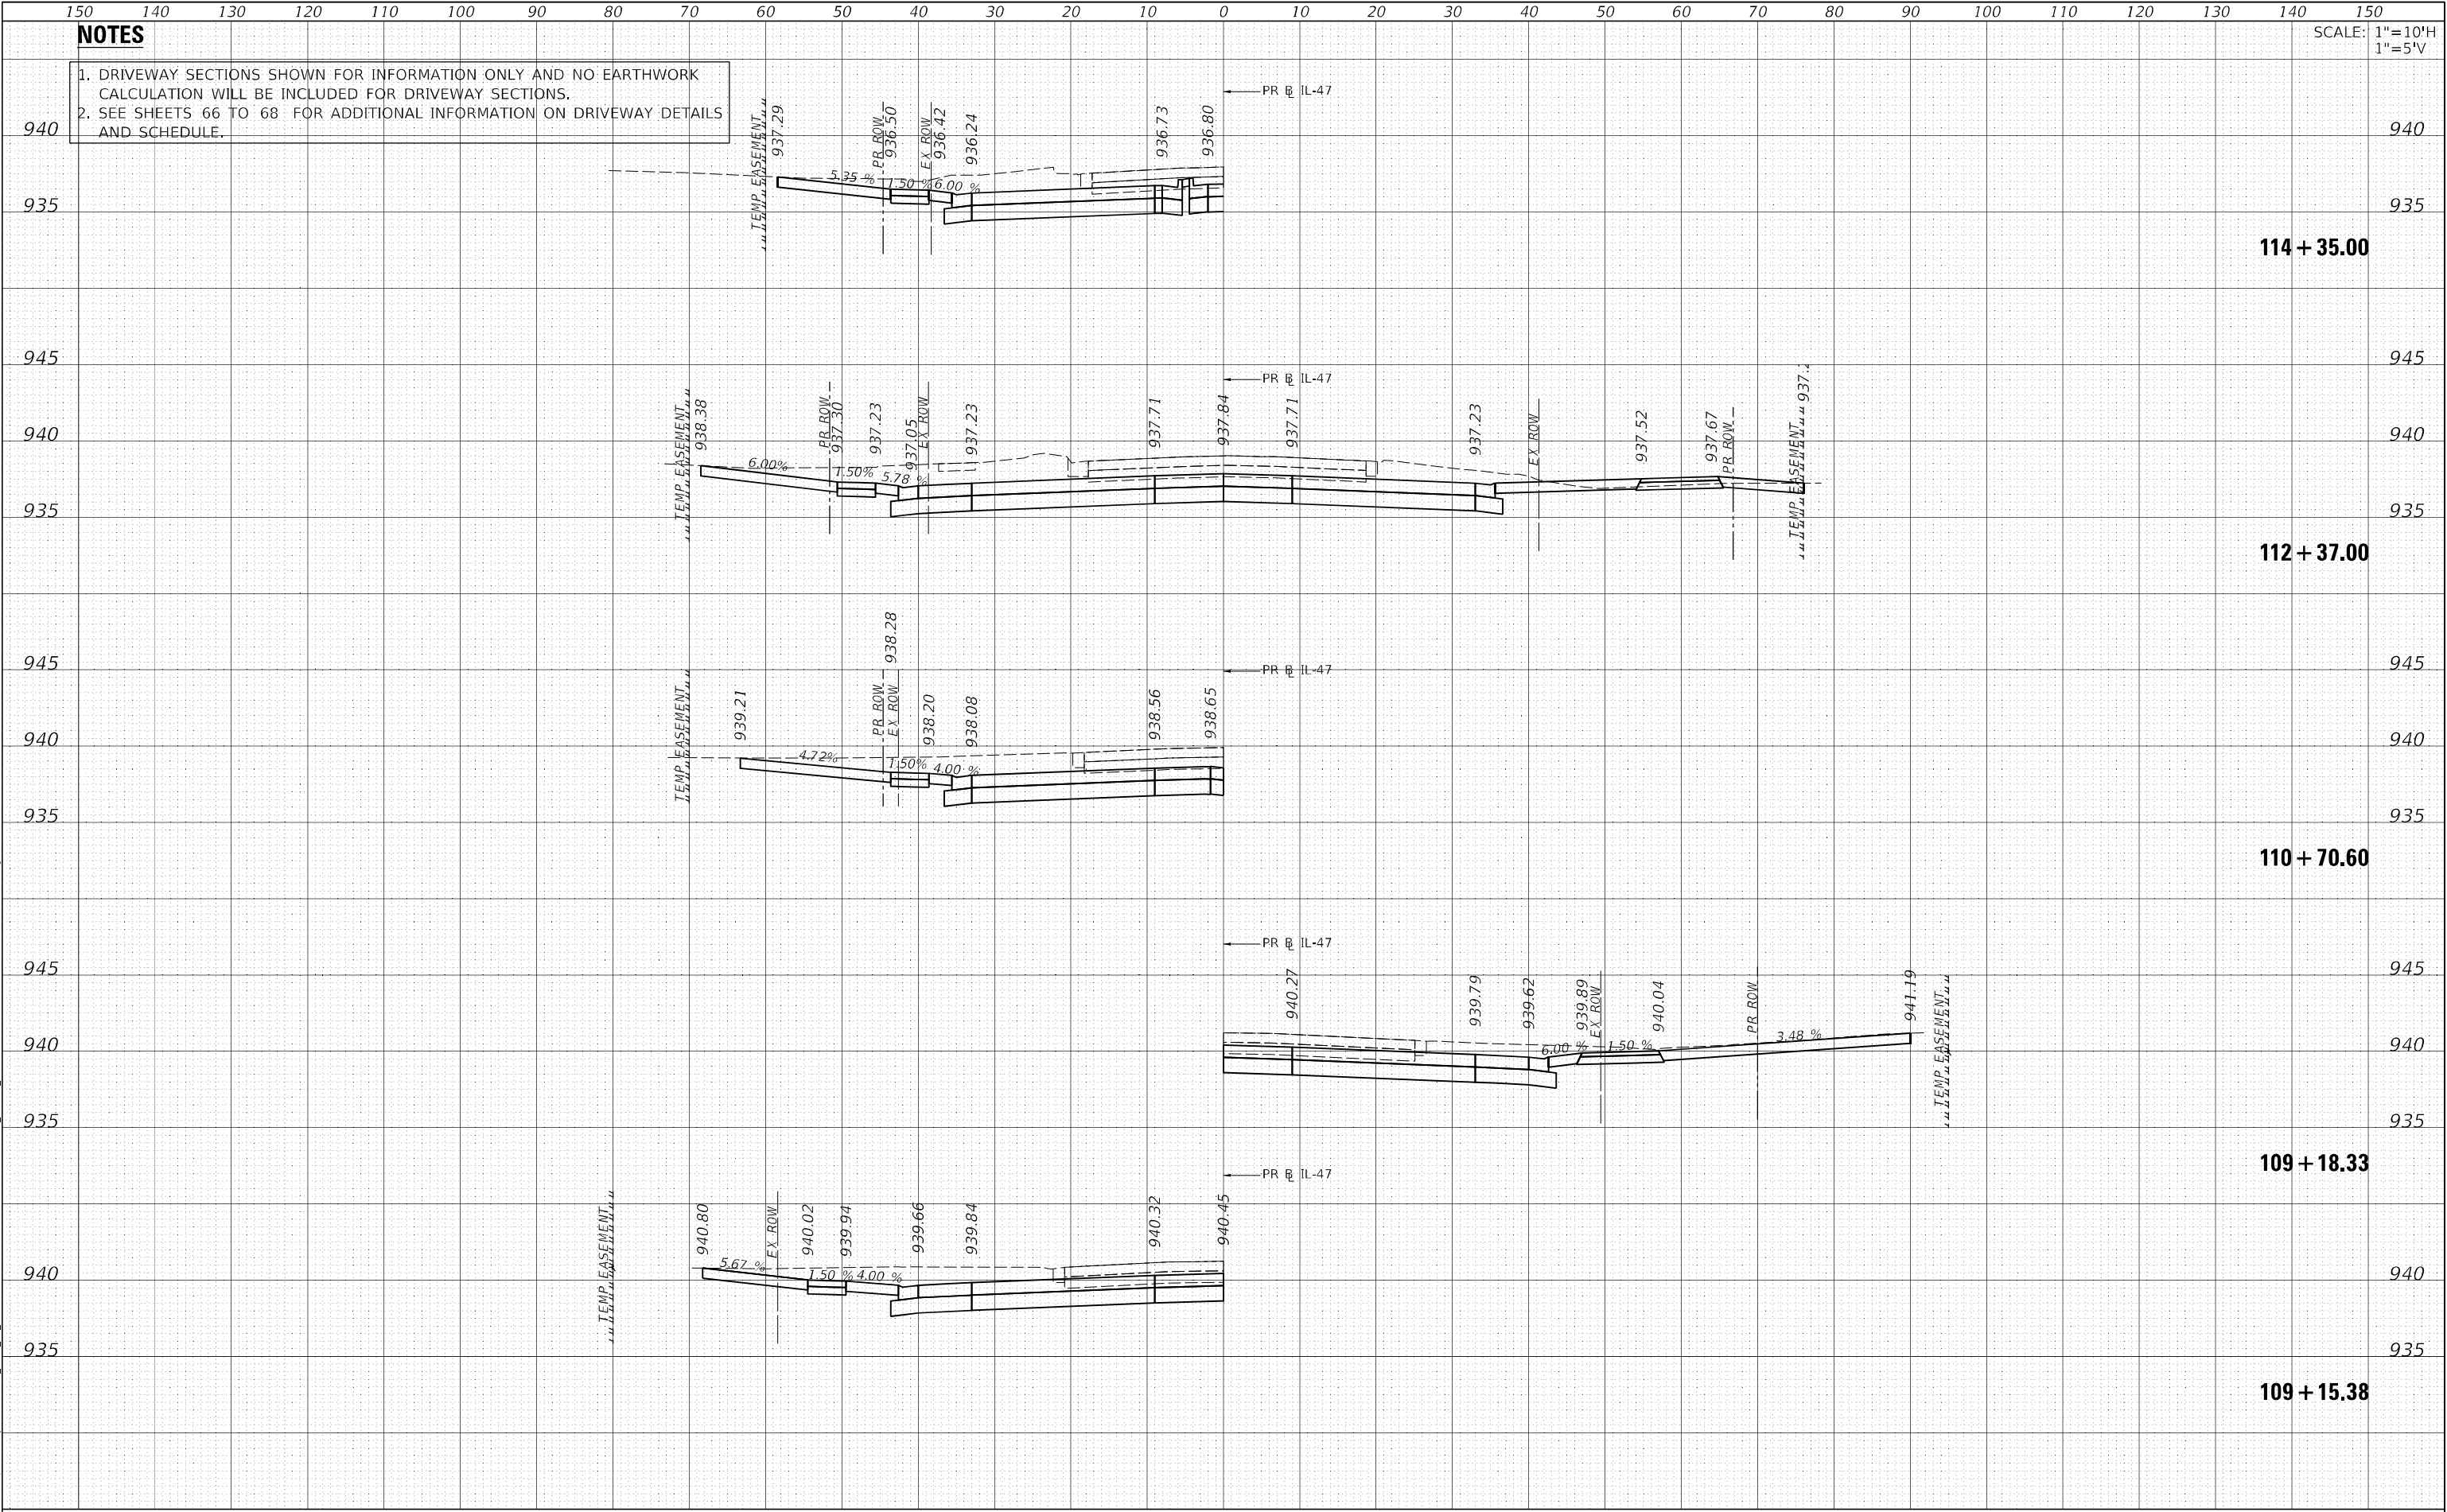

SCALE:	1"=10'H
	1"=5'V

114 + 35.00

112 + 37.00

$$110 + 70.60$$
$$109 + 18.33$$
 $109 + 15.38$

AECOM
303 EAST WACKER DRIVE, SUITE 1400
CHICAGO, IL 60601-5276
PHONE: (312) 373-7700 FAX: (312) 373-6800

USER NAME = muniza	DESIGNED -	REVISED -
	DRAWN -	REVISED -
PLOT SCALE = 20,000 ' / in.	CHECKED -	REVISED -
PLOT DATE = 2/10/2025	DATE -	REVISED -

**STATE OF ILLINOIS
DEPARTMENT OF TRANSPORTATION**

IL-47 PROPOSED CROSS SECTIONS

SCALE:	SHEET	OF	SHEETS	STA. 109+15.38	TO STA. 114+35.00
--------	-------	----	--------	----------------	-------------------

F.A. RTE.	SECTION	COUNTY	TOTAL SHEETS	SHEET NO.
47	(104 & 105) WRS-9(13)	MCHENRY	941	916
		CONTRACT NO. 60X17		
ILLINOIS		FED. AID PROJECT		

FINAL SURVEY NOTE BOOK NO.	SURVEYED PLOTTED TEMPLATE AREAS CHECKED	BY	DATE


ORIGINAL SURVEY NOTE BOOK NO.	SURVEYED PLOTTED TEMPLATE AREAS CHECKED	BY	DATE

MODEL: Default
FILE NAME: p:\work\con-hwy\pww\benlley.com\AECOM_DSG_104_2020\Documents\60620711\IL-17000-CAD\010_CAD\03_SHEETS\CWID160X175\hwysh-c-DRIVEWAY-IL47.dgn

NOTES

1. DRIVEWAY SECTIONS SHOWN FOR INFORMATION ONLY AND NO EARTHWORK CALCULATION WILL BE INCLUDED FOR DRIVEWAY SECTIONS.
2. SEE SHEETS 66 TO 68 FOR ADDITIONAL INFORMATION ON DRIVEWAY DETAILS AND SCHEDULE.

SCALE: 1"=10'H
1"=5'V

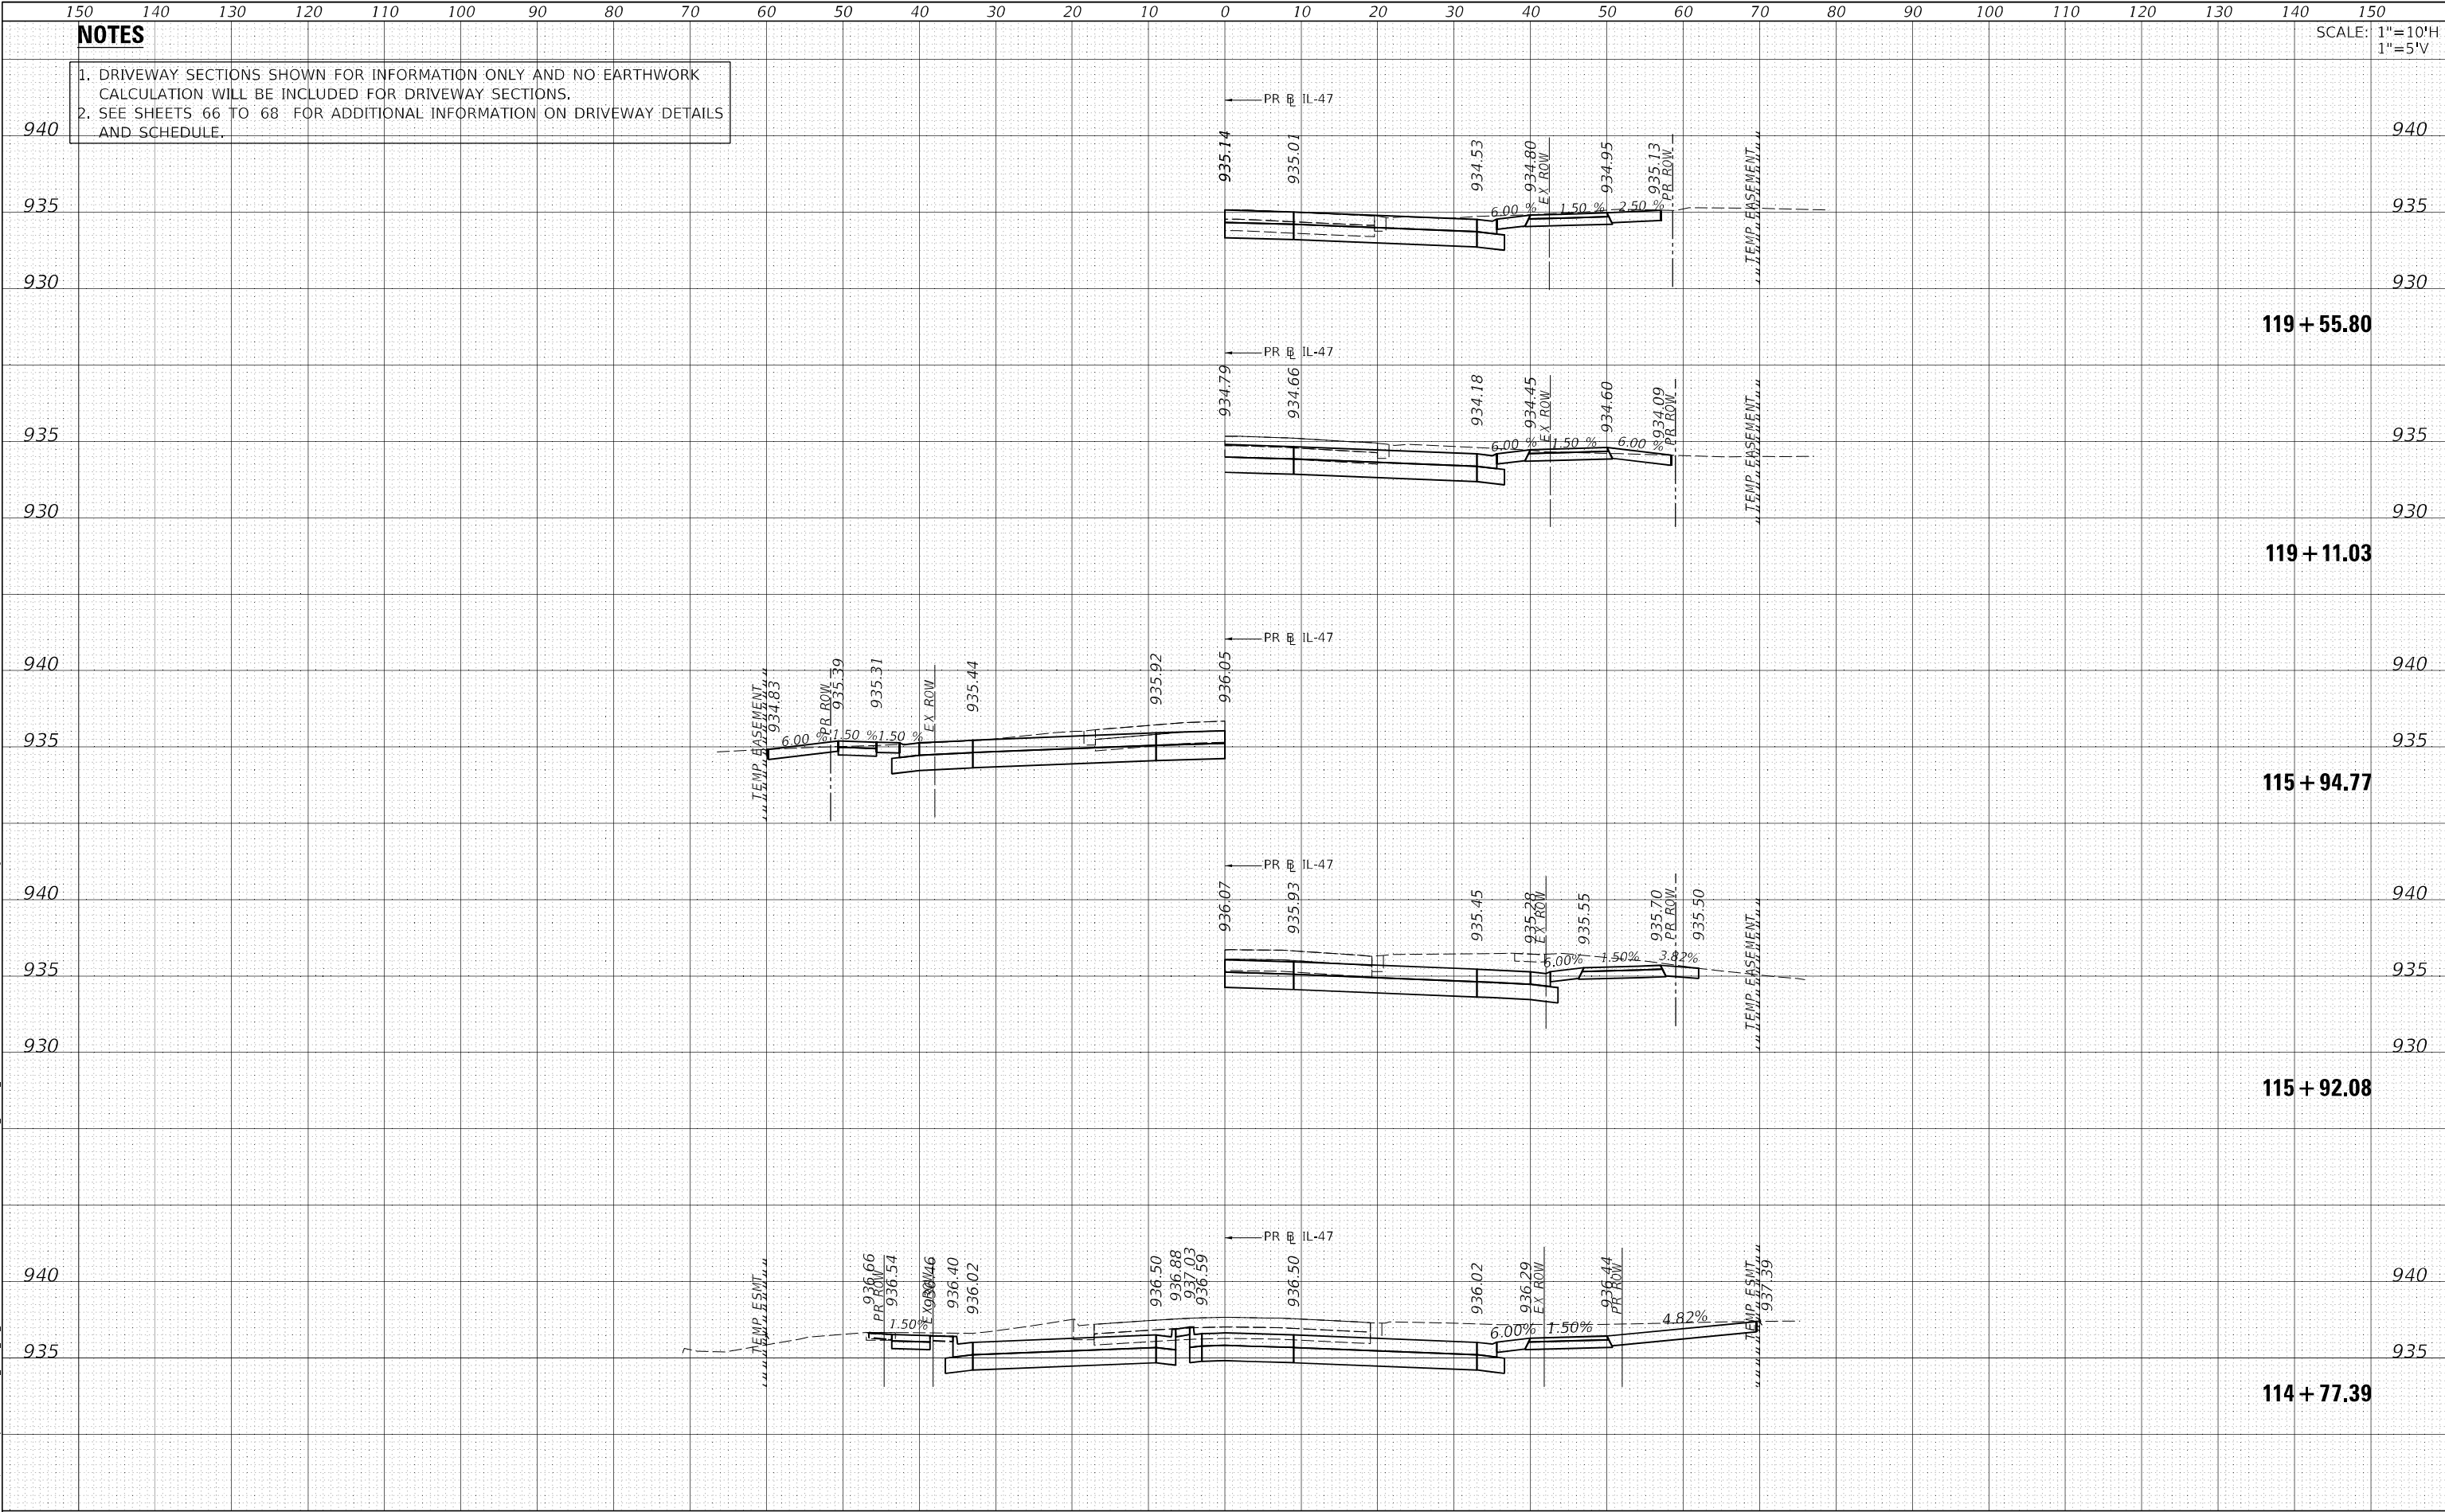

USER NAME = muniza	DESIGNED -	REVISED -
	DRAWN -	REVISED -
PLOT SCALE = 20,000 ' / in.	CHECKED -	REVISED -
PLOT DATE = 2/10/2025	DATE -	REVISED -

STATE OF ILLINOIS
DEPARTMENT OF TRANSPORTATION

IL-47 PROPOSED CROSS SECTIONS
IL ROUTE 47 DRIVEWAYS


SCALE: SHEET OF SHEETS STA. 114+77.39 TO STA. 119+55.80

F.A. RTE.	SECTION	COUNTY	TOTAL SHEETS	SHEET NO.
47	(104 & 105) WRS-9(13)	MCHENRY	941	917
CONTRACT NO. 60X17				
ILLINOIS		FED. AID PROJECT		

FINAL SURVEY NOTE BOOK NO.	SURVEYED PLOTTED TEMPLATE AREAS CHECKED	BY	DATE

ORIGINAL SURVEY NOTE BOOK NO.	SURVEYED PLOTTED TEMPLATE AREAS CHECKED	BY	DATE


MODEL: Default
FILE NAME: p:\work\cor-mpe\pw\benlky.com\AECOM_DSG_10A_2020\Documents\60622011\IL-17000-CADWID\0_CADWID_SHEETS\CWID16X175\11vsshd-DRIVEWAY-IL47.dgn

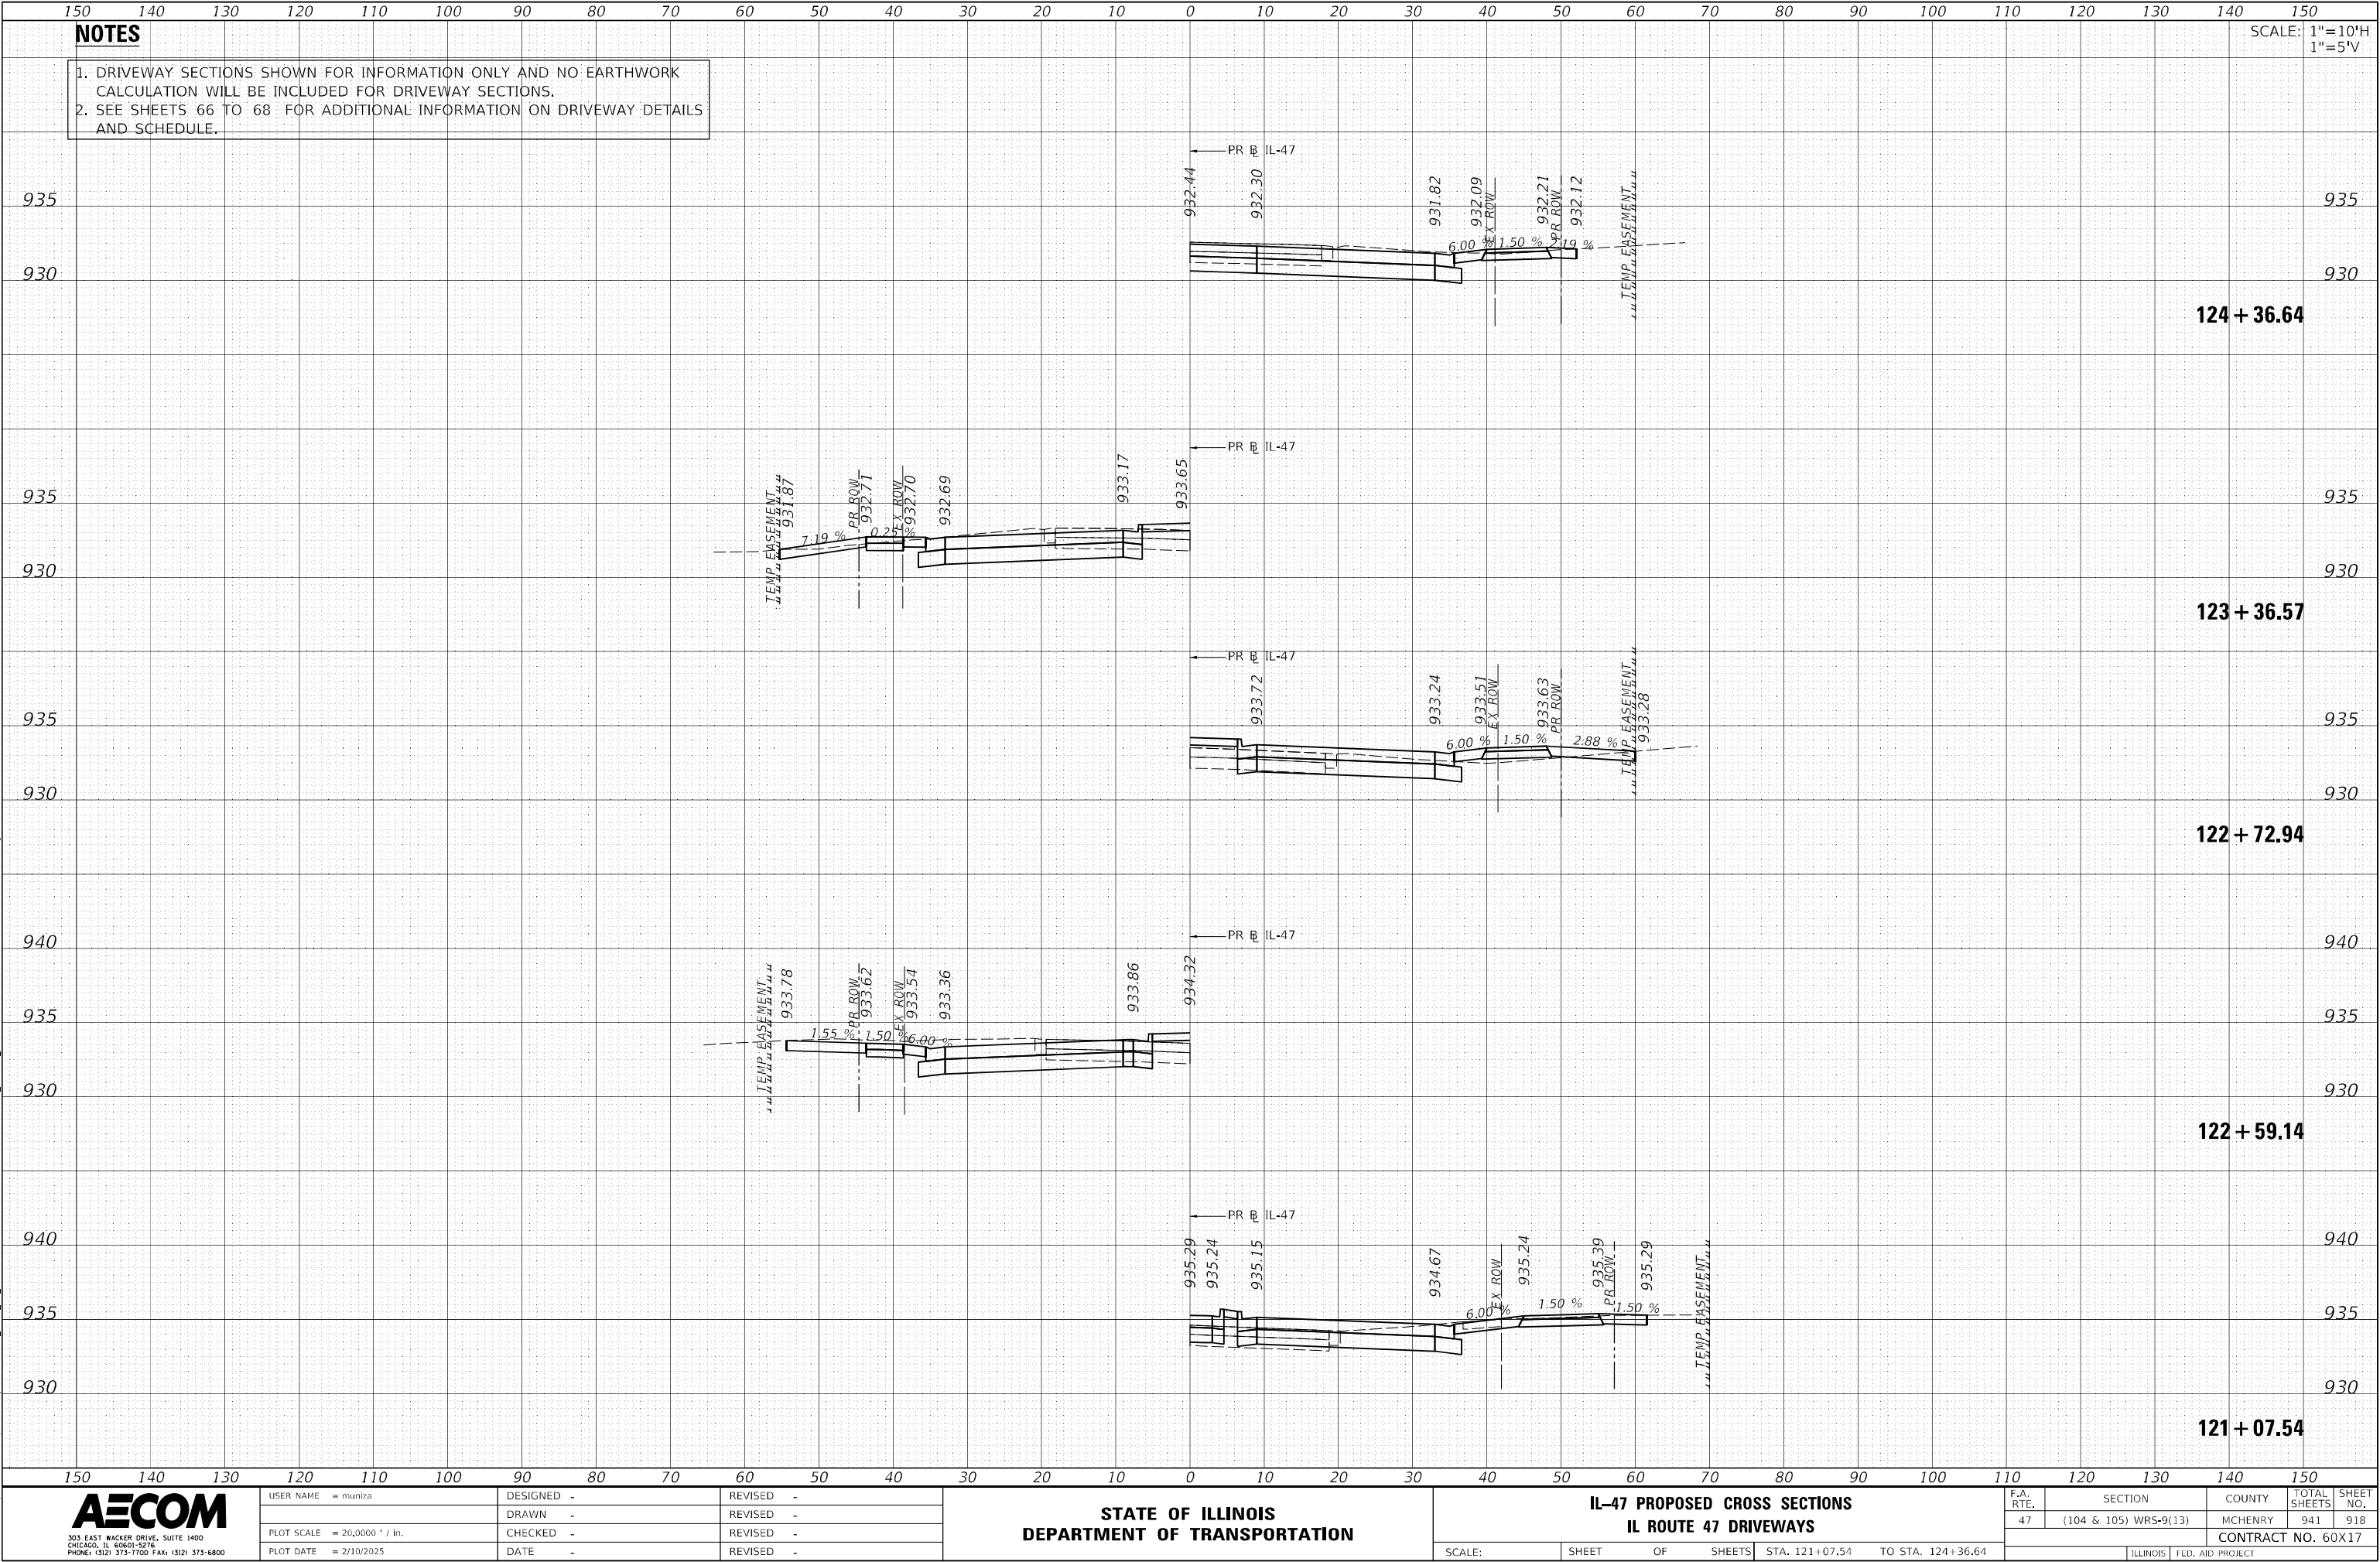

DATE	BY	SURVEYED	FLOTTED	TEMP	AREAS
FINAL					
SURVEY					
NOTE BOOK					
NO.					

DATE	BY	SURVEYED	FLOTTED	TEMP	AREAS
ORIGINAL					
SURVEY					
NOTE BOOK					
NO.					


MODEL: Default
FILE NAME: p:\work\com-hp\p\work\benlky.com\AECOM_DSL_10A_2020\Documents\60620711L-17900-CAD\10_CAD\03_SHEETS\DWG\160X175\hss-hd-DRIVEWAY-IL-47.dgn

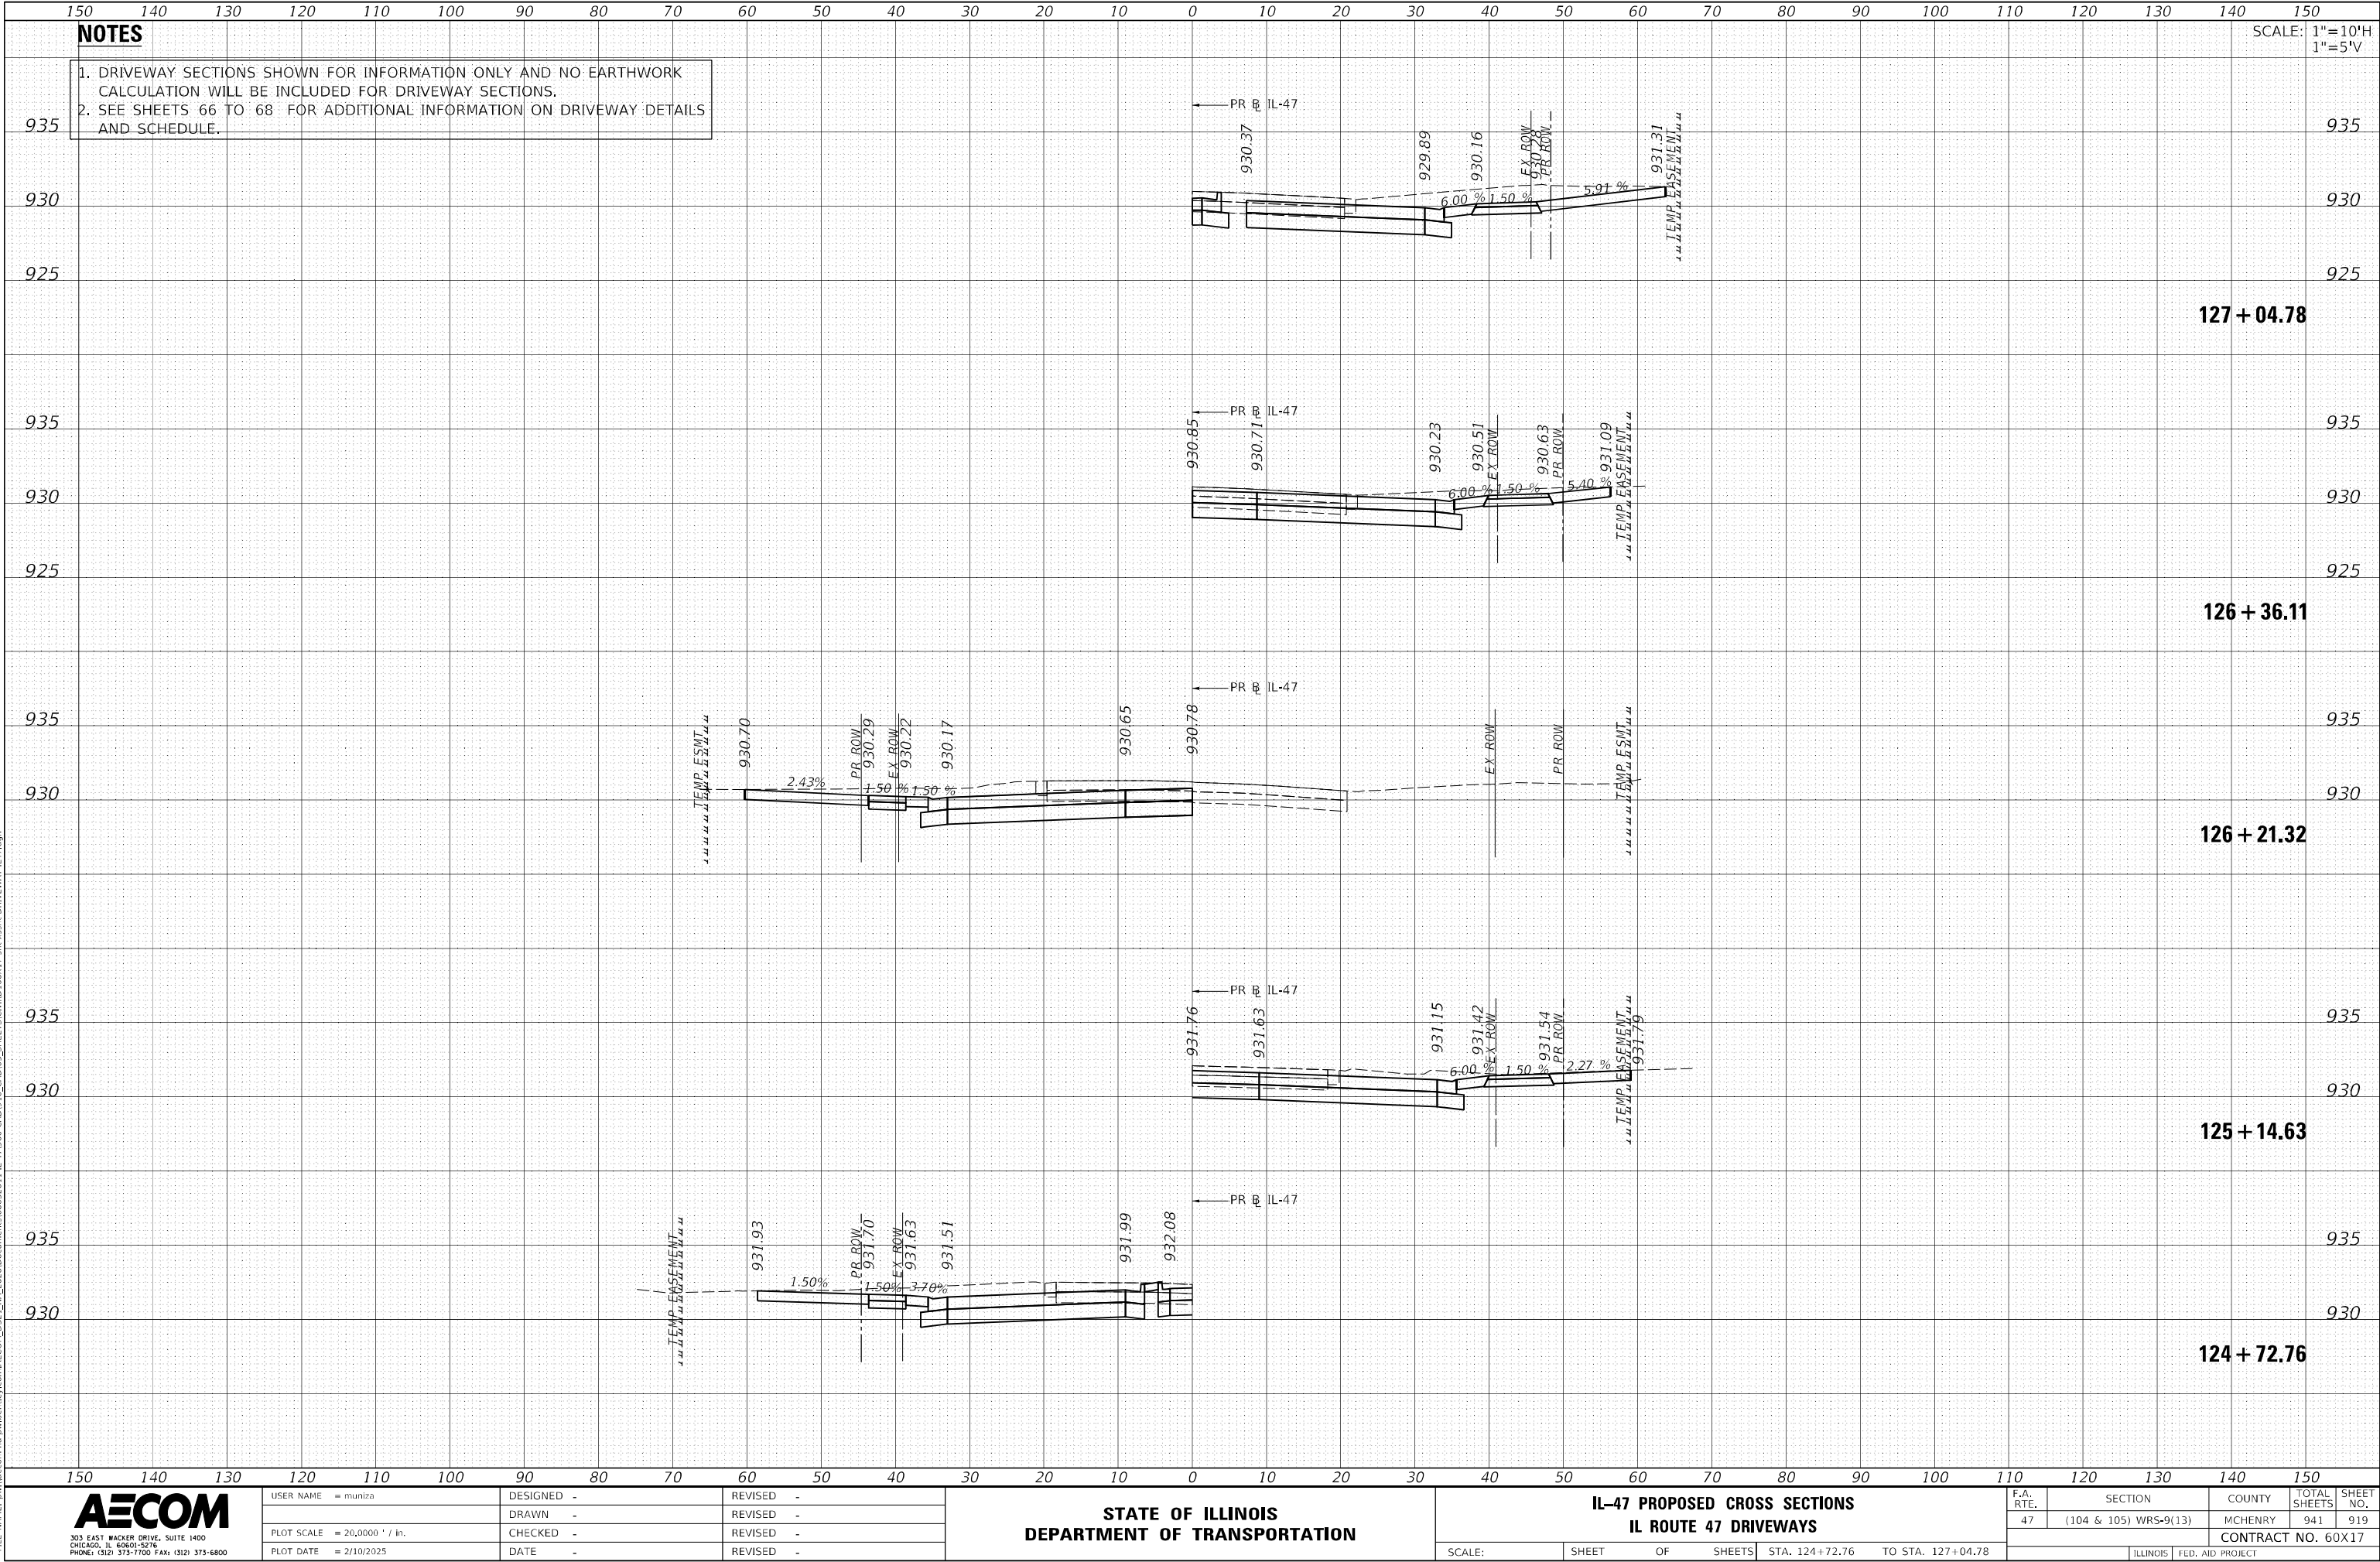

FINAL SURVEY NOTE BOOK NO.	SURVEYED PLOTTED TEMPLATE AREAS AIPAS CHECKED	BY	DATE


ORIGINAL SURVEY NOTE BOOK NO.	SURVEYED PLOTTED TEMPLATE AREAS AIPAS CHECKED	BY	DATE

MODEL: Default
FILE NAME: p:\a\work\cor-mpe\pw\benlky.com\AECOM_DSG_10A_2020\Documents\60622071-IL-17900-CADW-10-CADW03-SHEETS\CADWID16X175-IL-17900-DRIVEWAY-IL-47.dgn

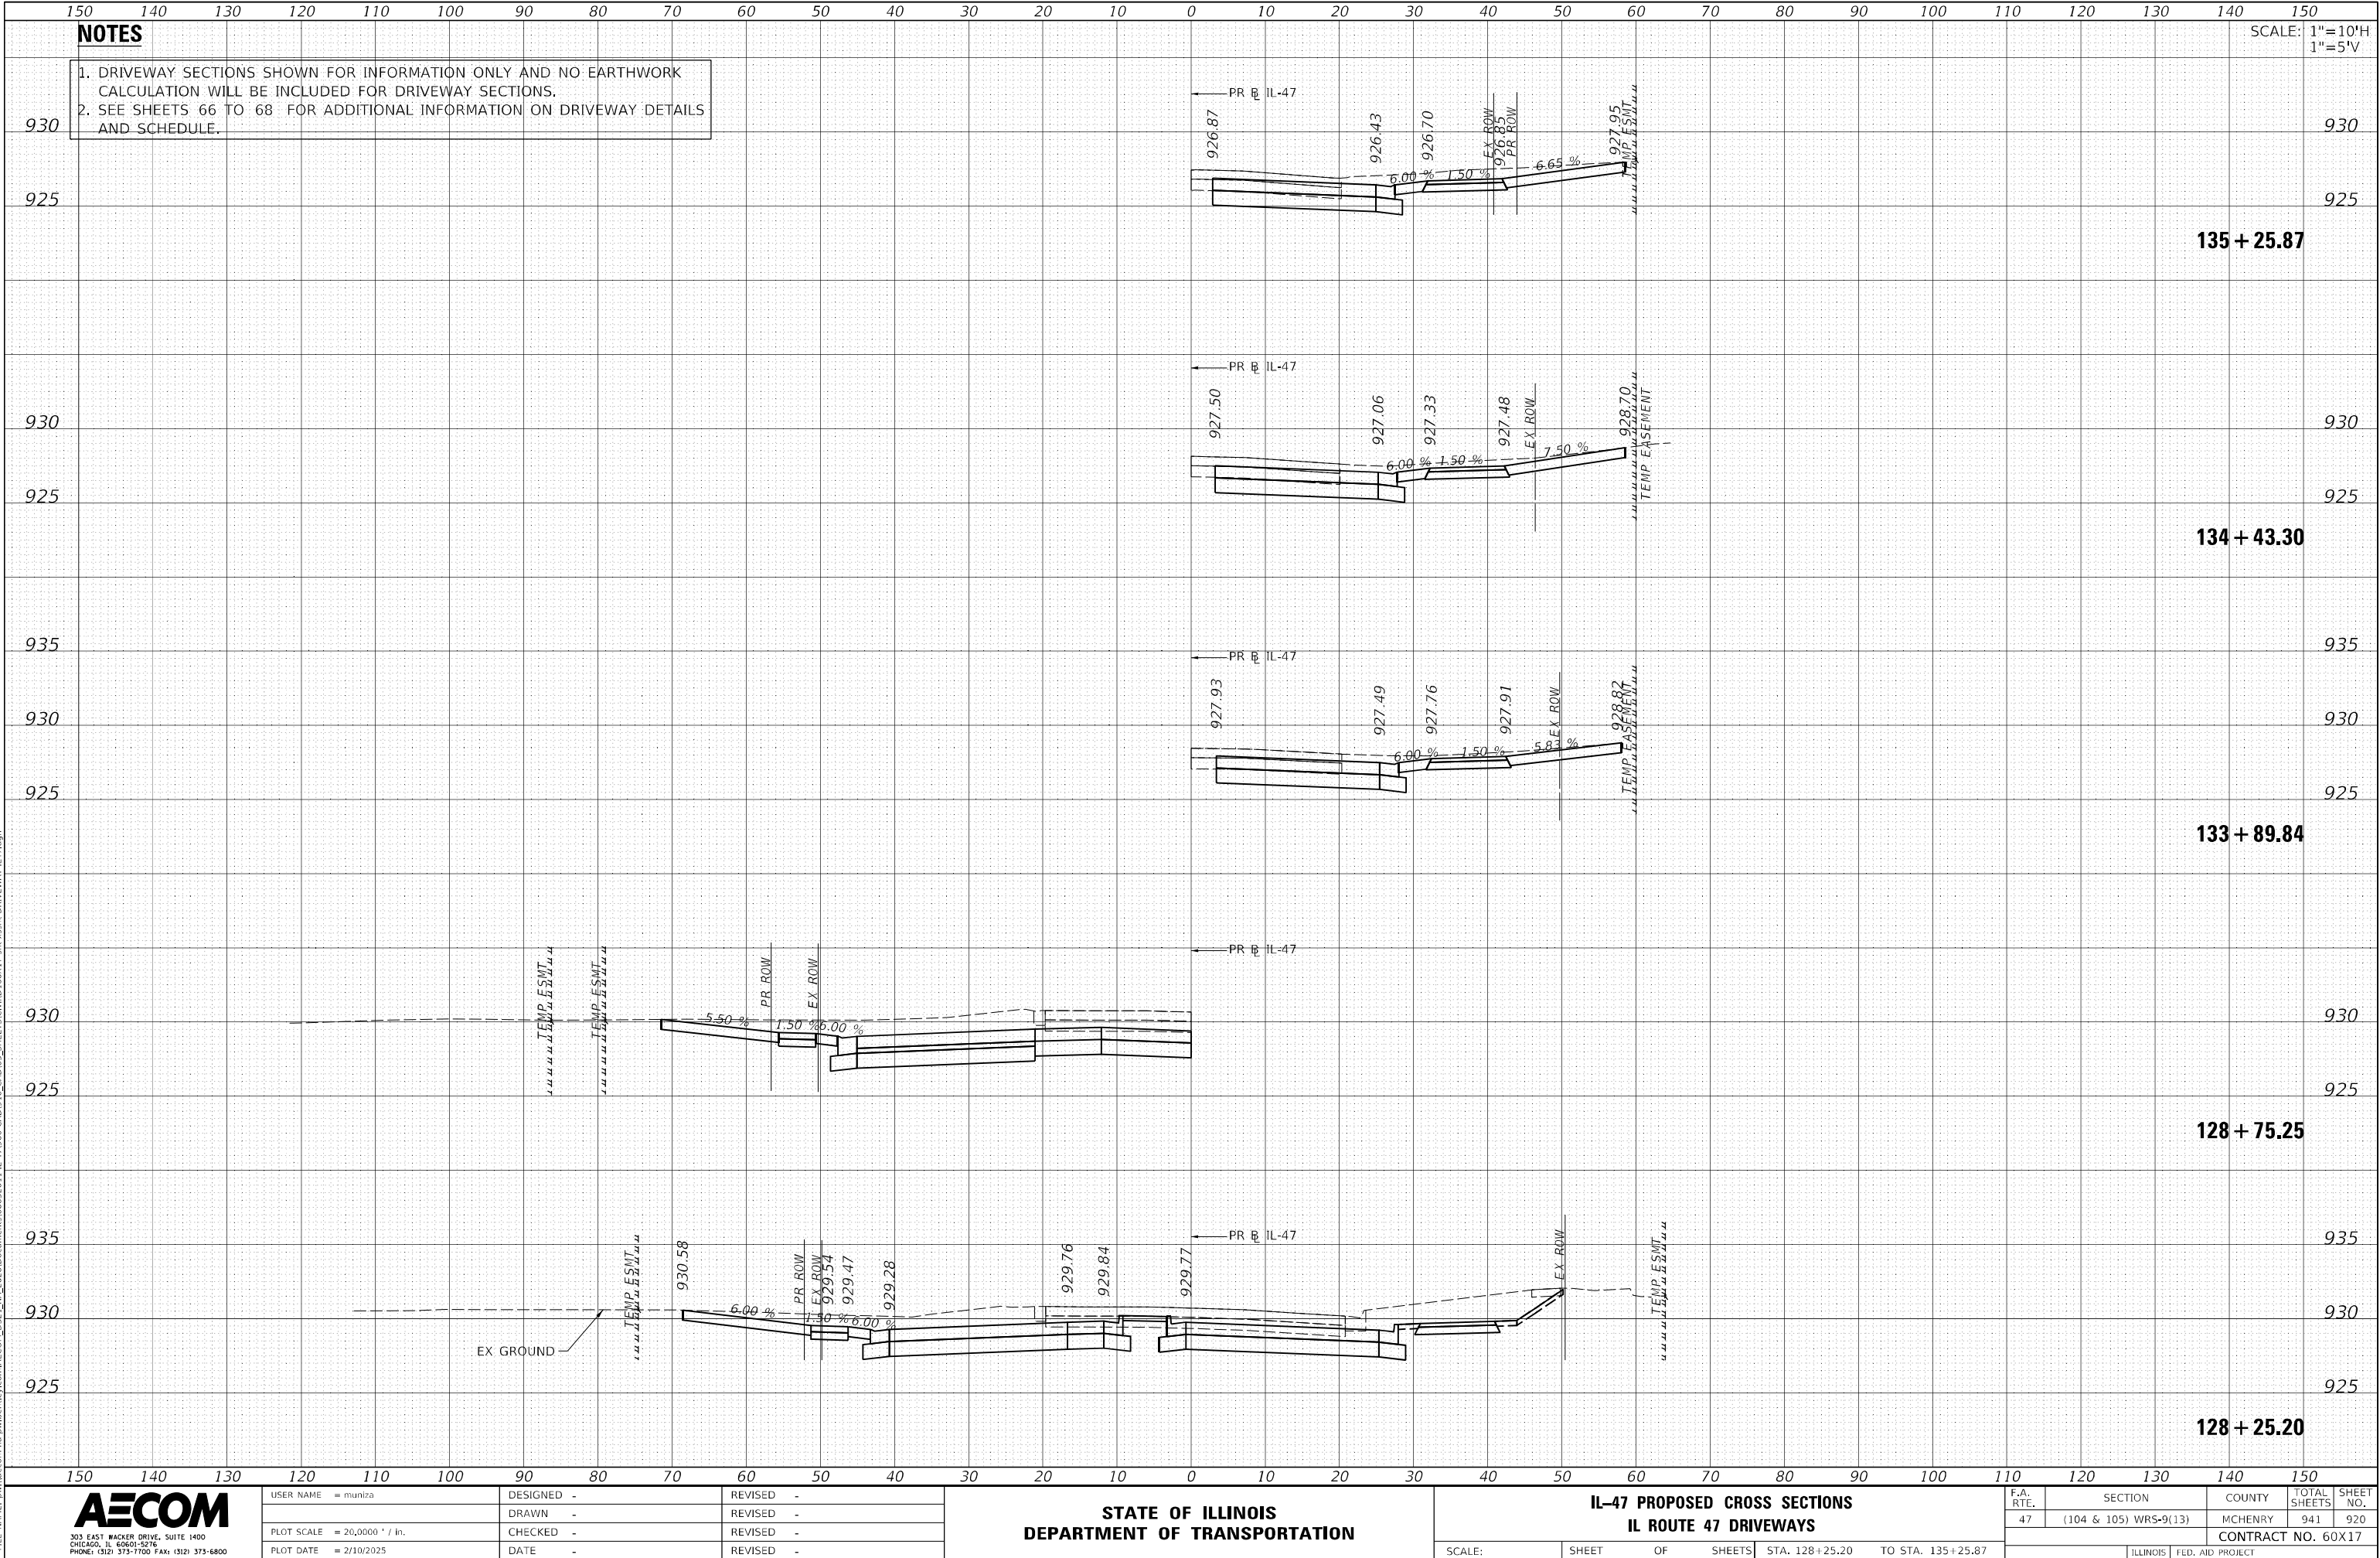

ORIGINAL SURVEY	BY _____	DATE _____
NOTE BOOK	SURVEYED _____	
	PLOTTED _____	
	TEMPLATE _____	
	AREAS _____	
NO. _____	AREAS CHECKED _____	

MODEL: Default

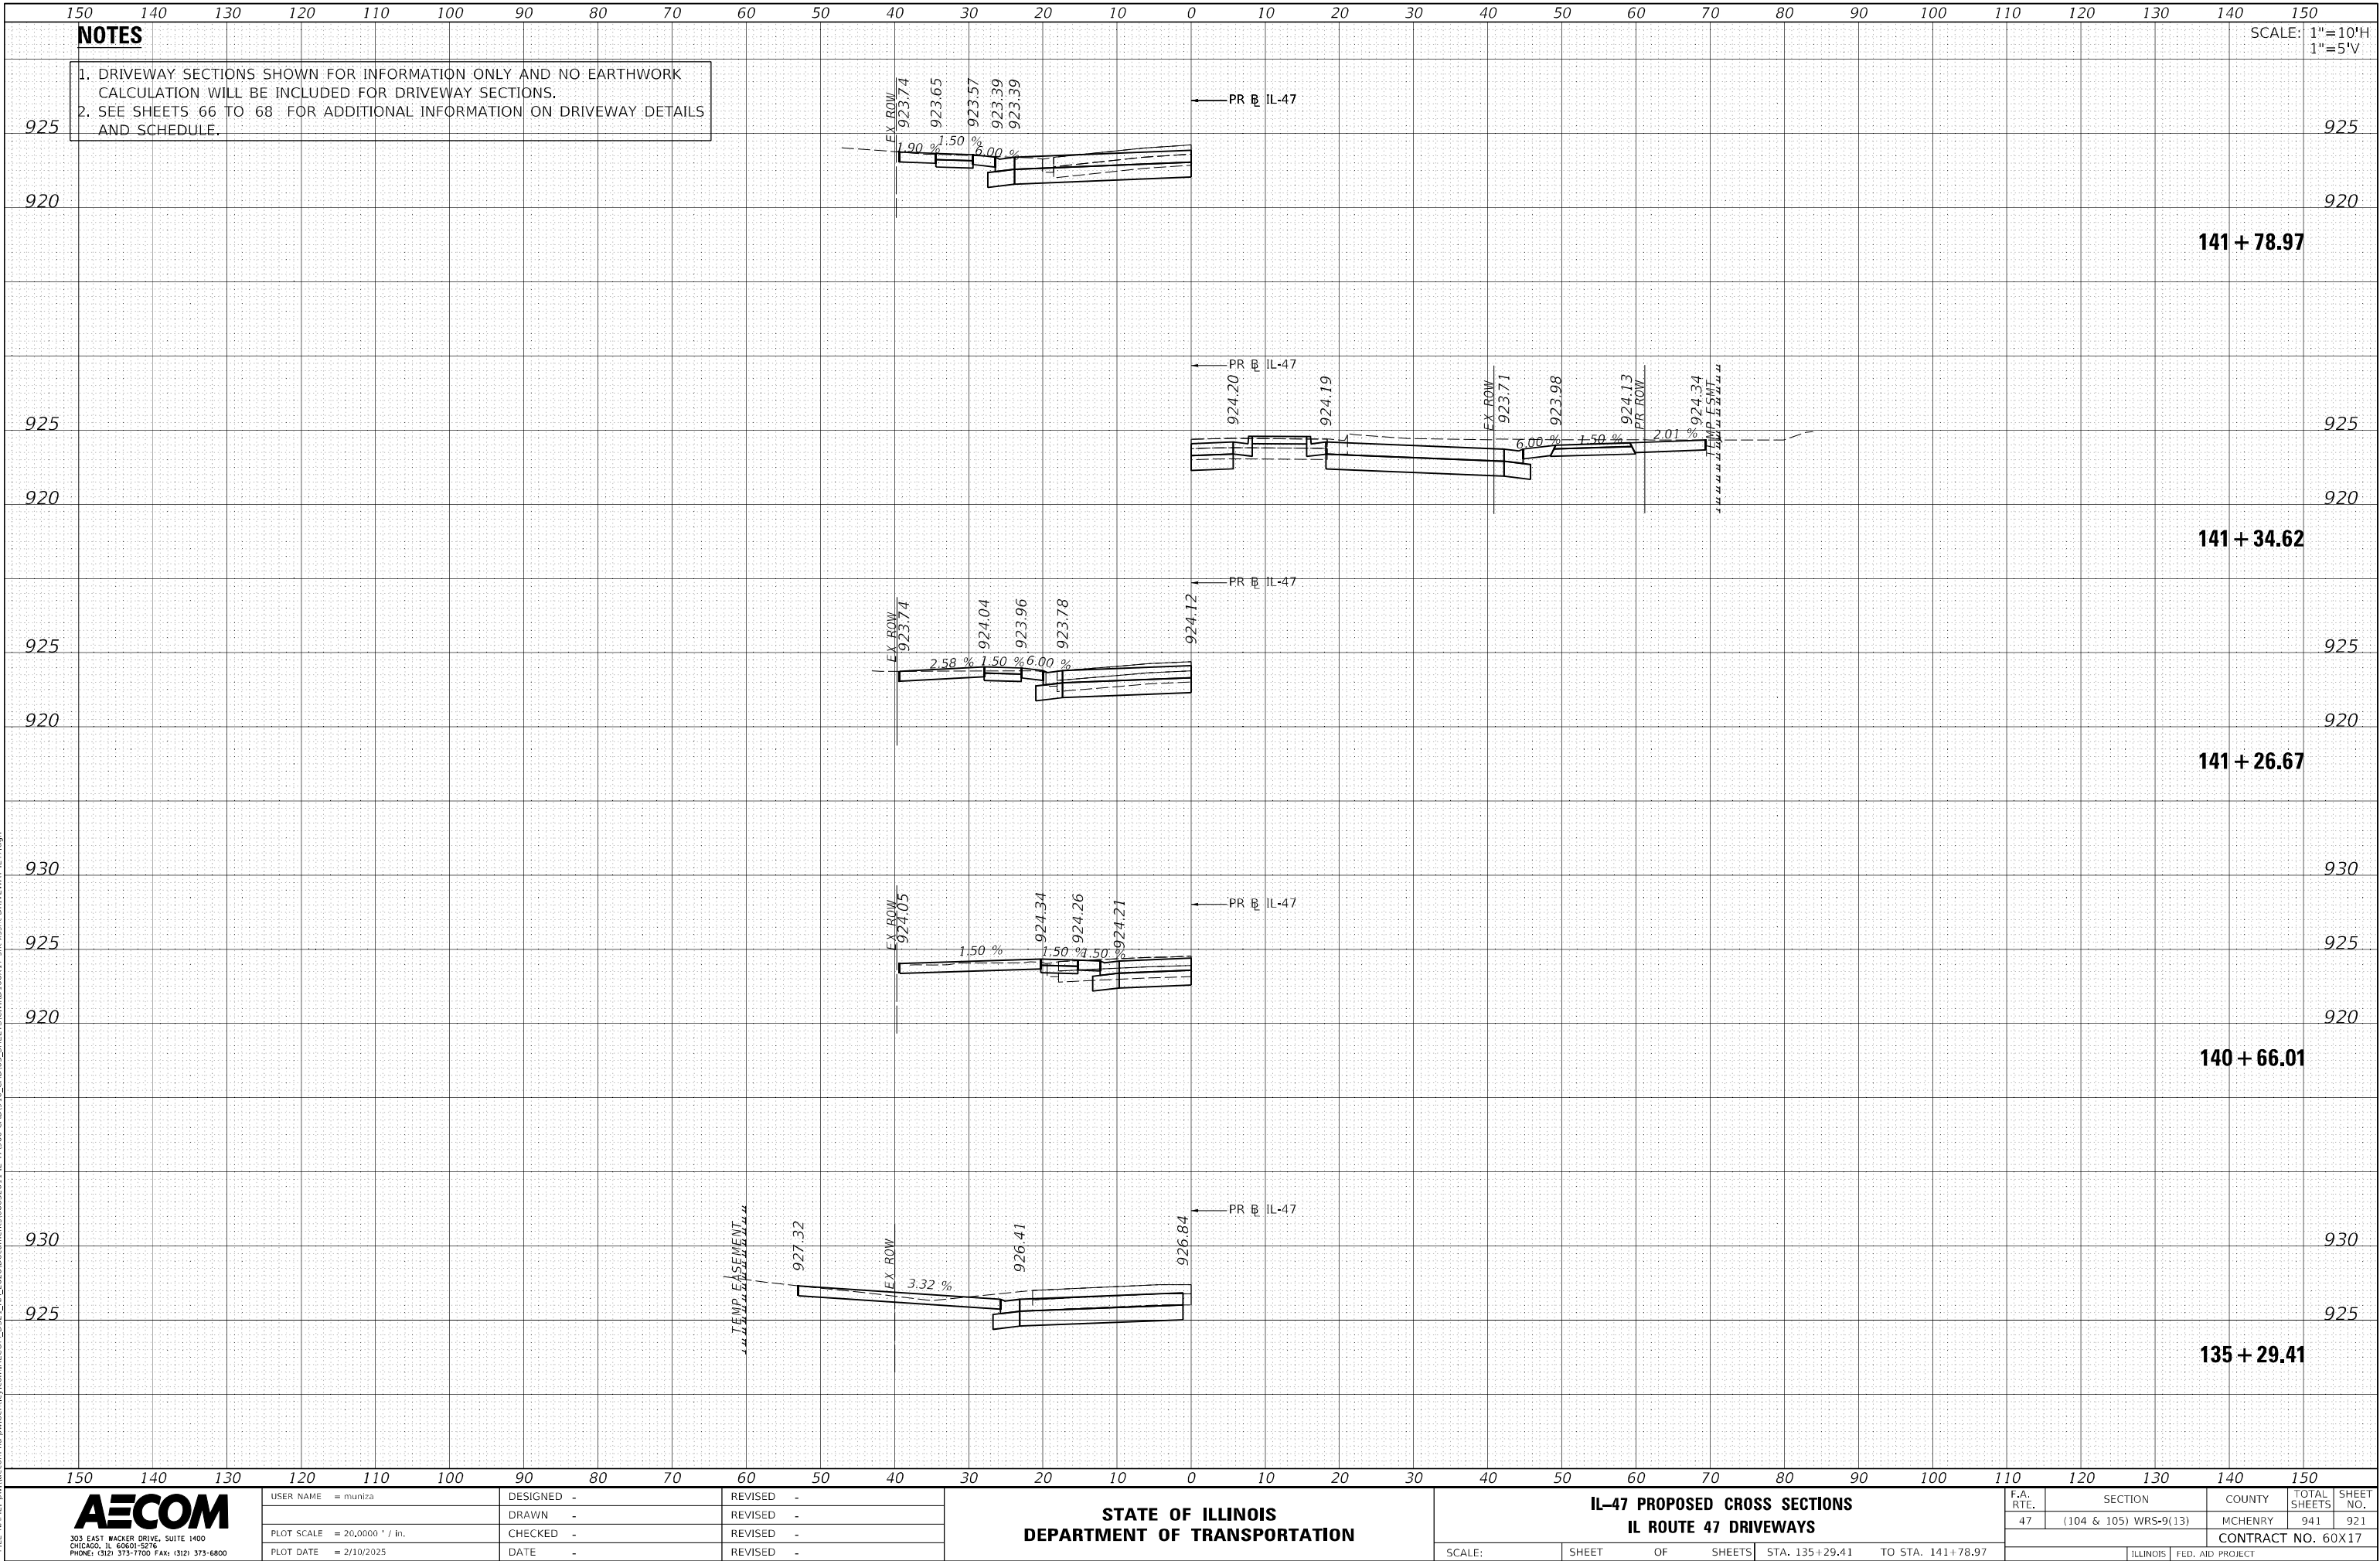

FINAL SURVEY NOTE BOOK NO.	SURVEYED PLOTTED TEMPLATE AREAS CHECKED	BY	DATE


ORIGINAL SURVEY NOTE BOOK NO.	SURVEYED PLOTTED TEMPLATE AREAS CHECKED	BY	DATE

MODEL: Default
FILE NAME: p:\work\com-hp\p\w\benlby.com\AECOM_DSG_10A_2020\Documents\60620711\IL-17000-CAD09 IL CAD\03_SHEETS\CAD\160X175\hss-hd-DRIVEWAY-IL-47.dgn

NOTES

1. DRIVEWAY SECTIONS SHOWN FOR INFORMATION ONLY AND NO EARTHWORK CALCULATION WILL BE INCLUDED FOR DRIVEWAY SECTIONS.
2. SEE SHEETS 66 TO 68 FOR ADDITIONAL INFORMATION ON DRIVEWAY DETAILS AND SCHEDULE.

SCALE: 1"=10'H
1"=5'V

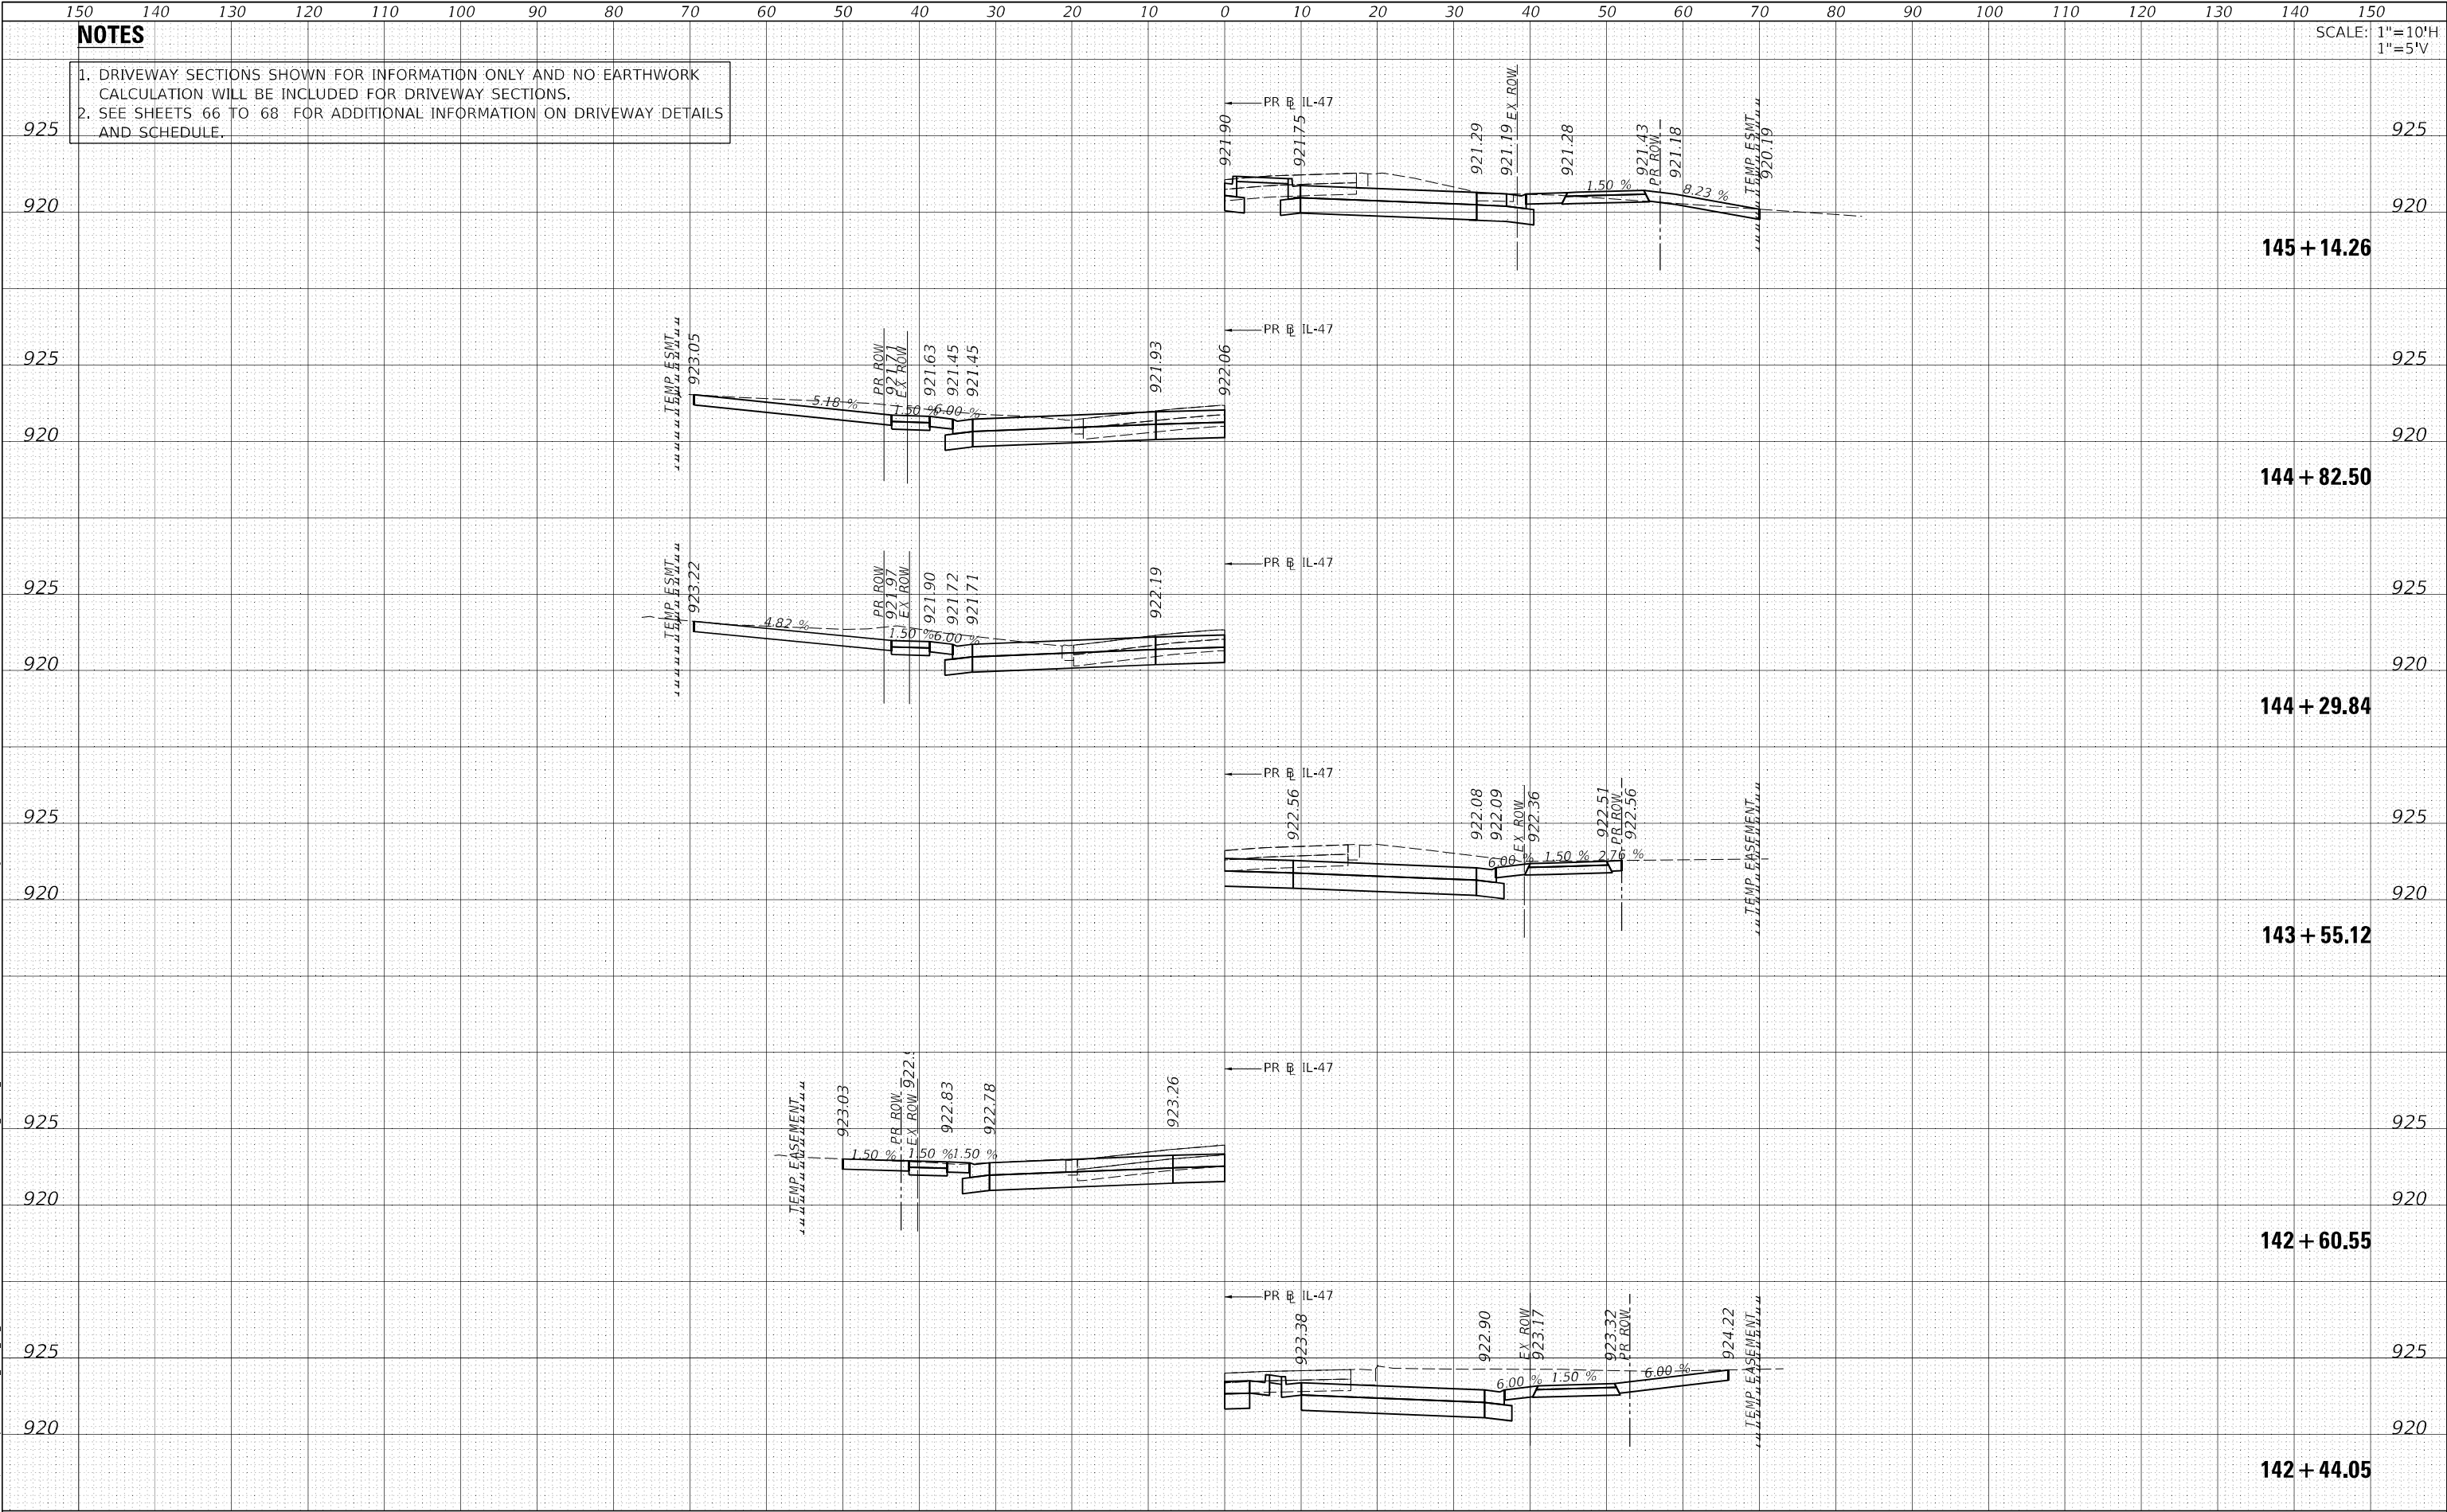

USER NAME = muniza	DESIGNED -	REVISED -
	DRAWN -	REVISED -
PLOT SCALE = 20,0000 ' / in.	CHECKED -	REVISED -
PLOT DATE = 2/10/2025	DATE -	REVISED -

STATE OF ILLINOIS
DEPARTMENT OF TRANSPORTATION

IL-47 PROPOSED CROSS SECTIONS
IL ROUTE 47 DRIVEWAYS


SCALE: SHEET OF SHEETS STA. 142+44.05 TO STA. 146+66.87

F.A. RTE.	SECTION	COUNTY	TOTAL SHEETS	SHEET NO.
47	(104 & 105) WRS-9(13)	MCHENRY	941	922
CONTRACT NO. 60X17				
ILLINOIS		FED. AID PROJECT		

FINAL SURVEY NOTE BOOK NO.	SURVEYED PLOTTED TEMPLATE AREAS CHECKED	BY	DATE

ORIGINAL SURVEY NOTE BOOK NO.	SURVEYED PLOTTED TEMPLATE AREAS CHECKED	BY	DATE

MODEL: Default
FILE NAME: p:\work\cor-mpe\pw\benlky.com\AECOM_DSG_10A_2020\Documents\60620711L-17700-CAD\010_CAD\03_SHEETS\CLWID 16X17\st-hvss-hd-DRIVEWAY-IL47.dgn

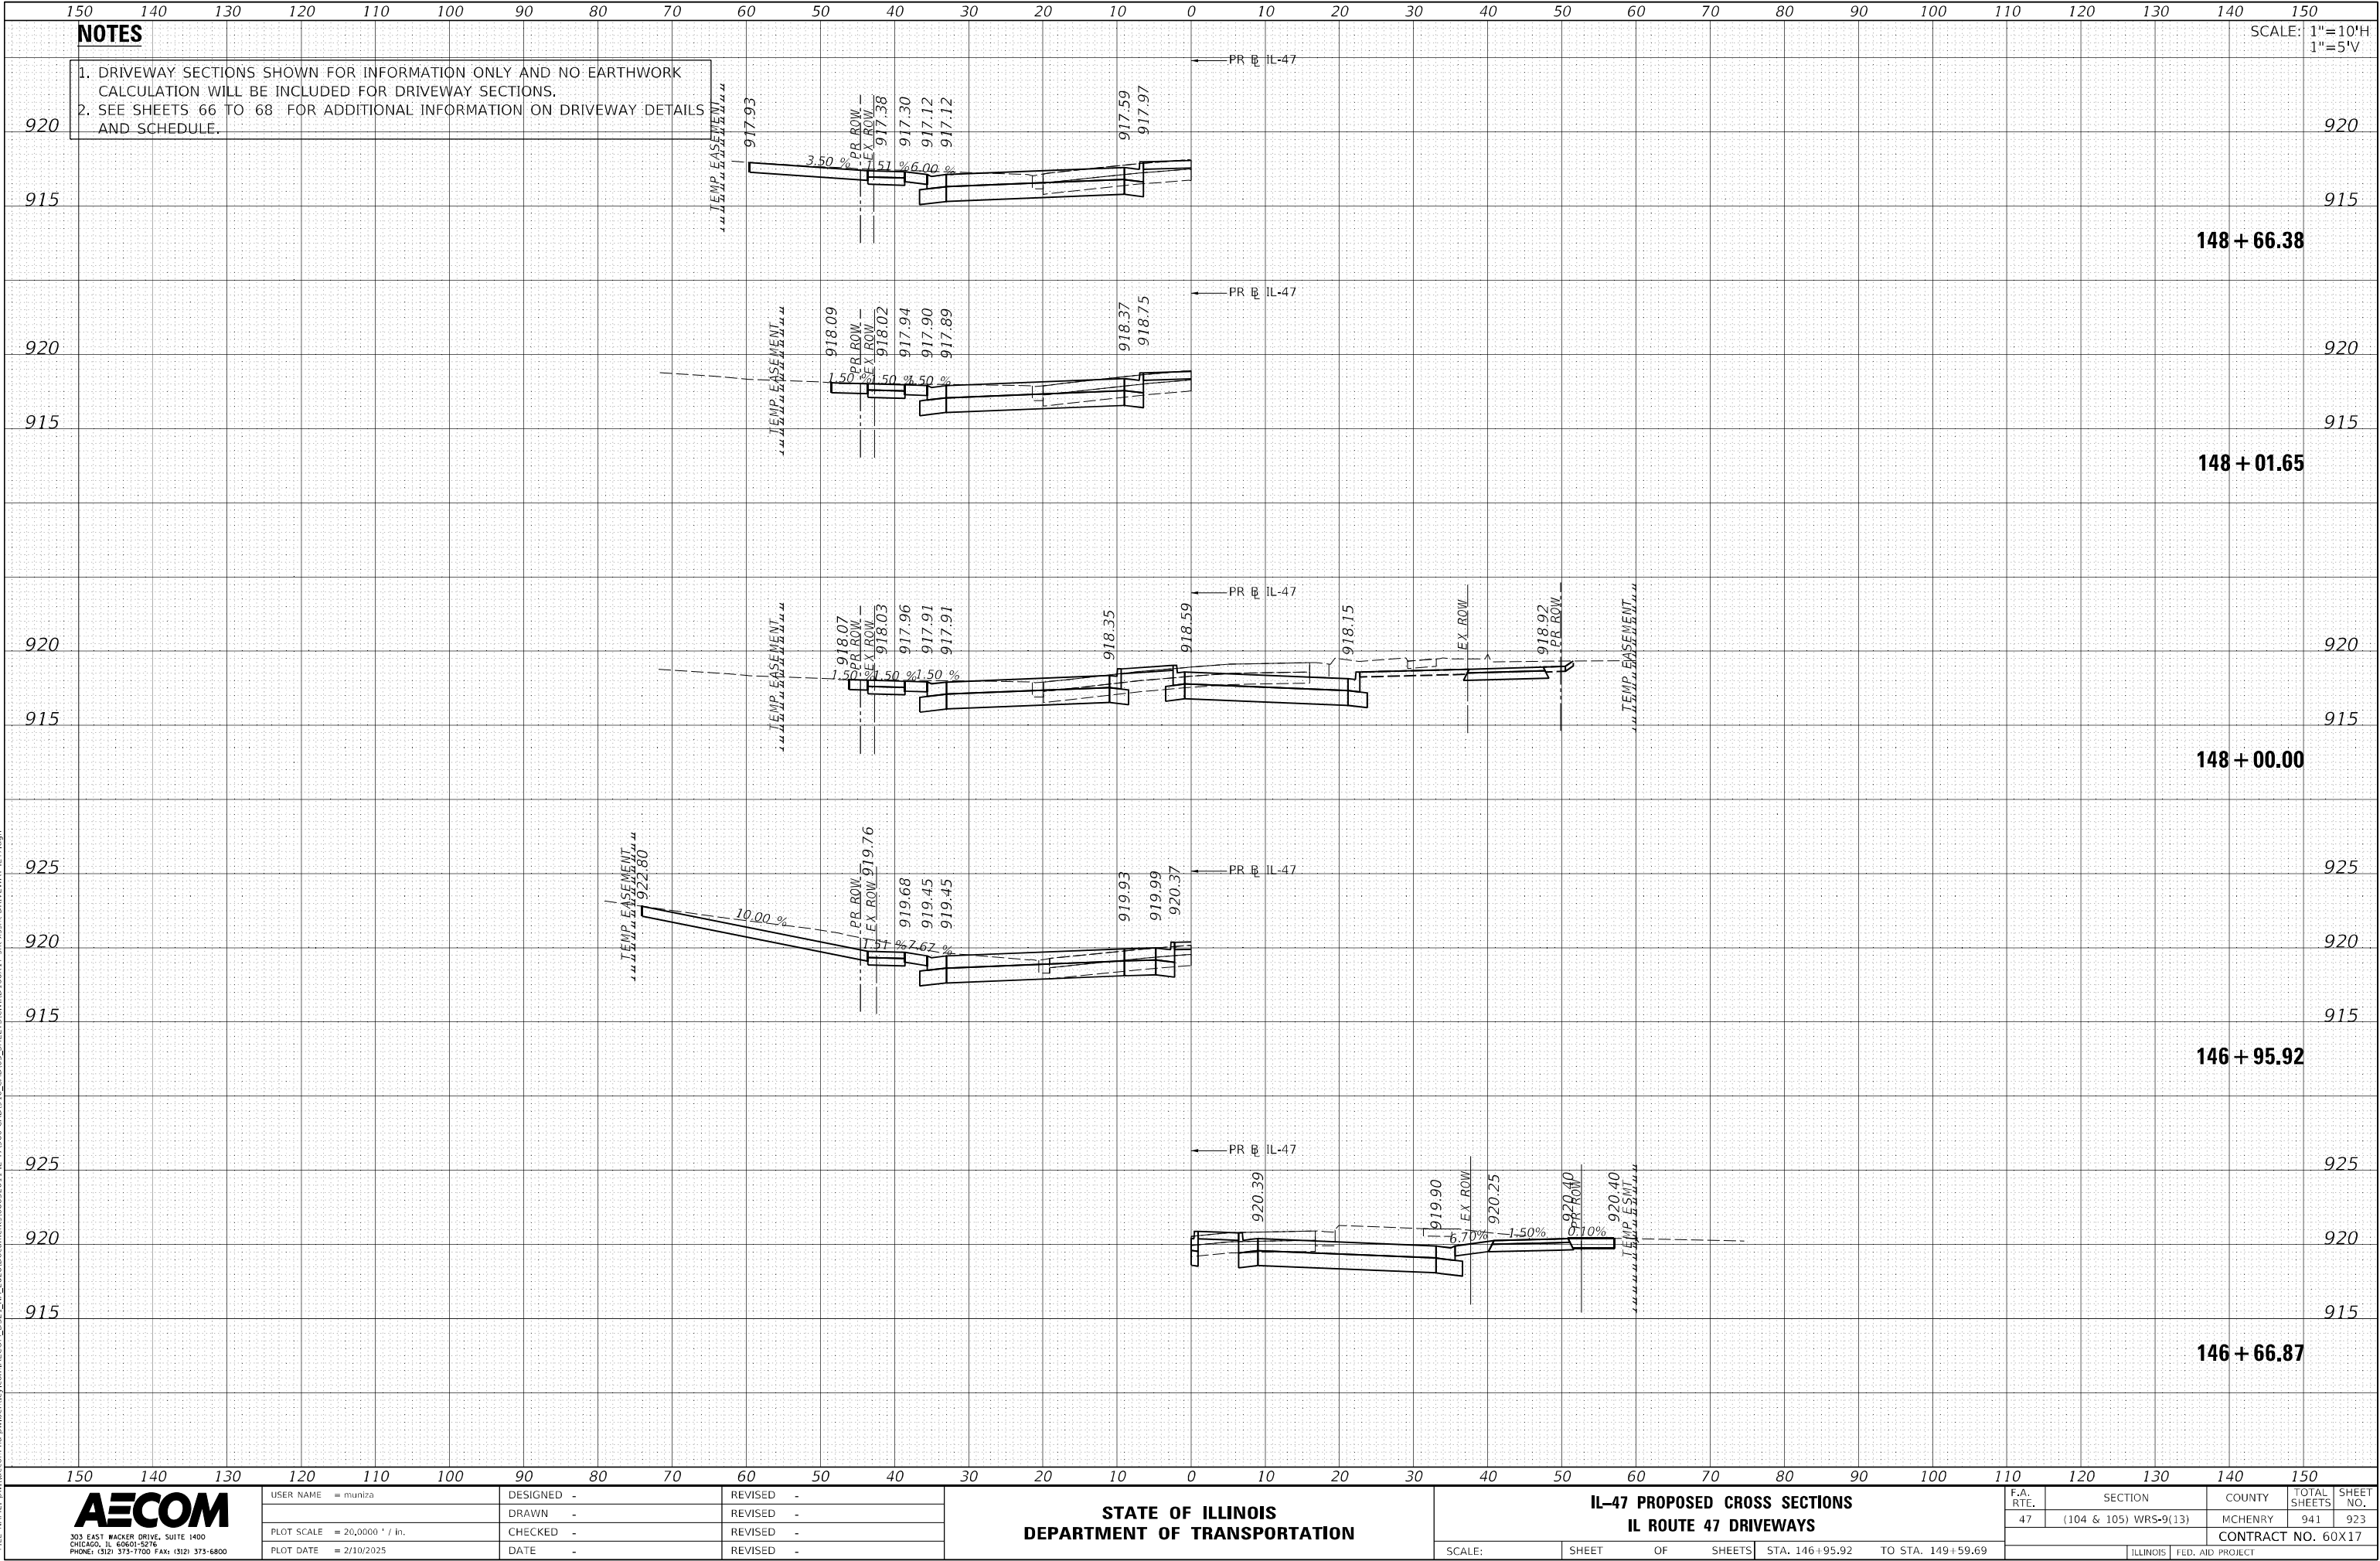

ORIGINAL SURVEY	SURVEYED _____	BY _____	DATE _____
	PLOTTED _____ TEMPLATE _____ AREAS _____ AREAS CHECKED _____		
NOTE BOOK			
NO. _____			

F.A. RTE.	SECTION	COUNTY	TOTAL SHEETS	SHEET NO.
47	(104 & 105) WRS-9(13)	MCHENRY	941	924
		CONTRACT NO. 60X17		
ILLINOIS		FED. AID PROJECT		

FINAL SURVEY NOTE BOOK NO.	SURVEYED PLOTTED TEMPLATE AREAS CHECKED	BY	DATE


ORIGINAL SURVEY NOTE BOOK NO.	SURVEYED PLOTTED TEMPLATE AREAS CHECKED	BY	DATE

MODEL: Default
FILE NAME: p:\work\com-hp\p\w\benlky.com\AECOM_DSG_10A_2020\Documents\6062071-IL-17000-CADWID-IL-CADWID-SHEETS\CADWID 160X175\11vsshd-DRIVEWAY-IL-47.dgn

NOTES

1. DRIVEWAY SECTIONS SHOWN FOR INFORMATION ONLY AND NO EARTHWORK CALCULATION WILL BE INCLUDED FOR DRIVEWAY SECTIONS.
2. SEE SHEETS 66 TO 68 FOR ADDITIONAL INFORMATION ON DRIVEWAY DETAILS AND SCHEDULE.

SCALE: 1"=10'H
1"=5'V

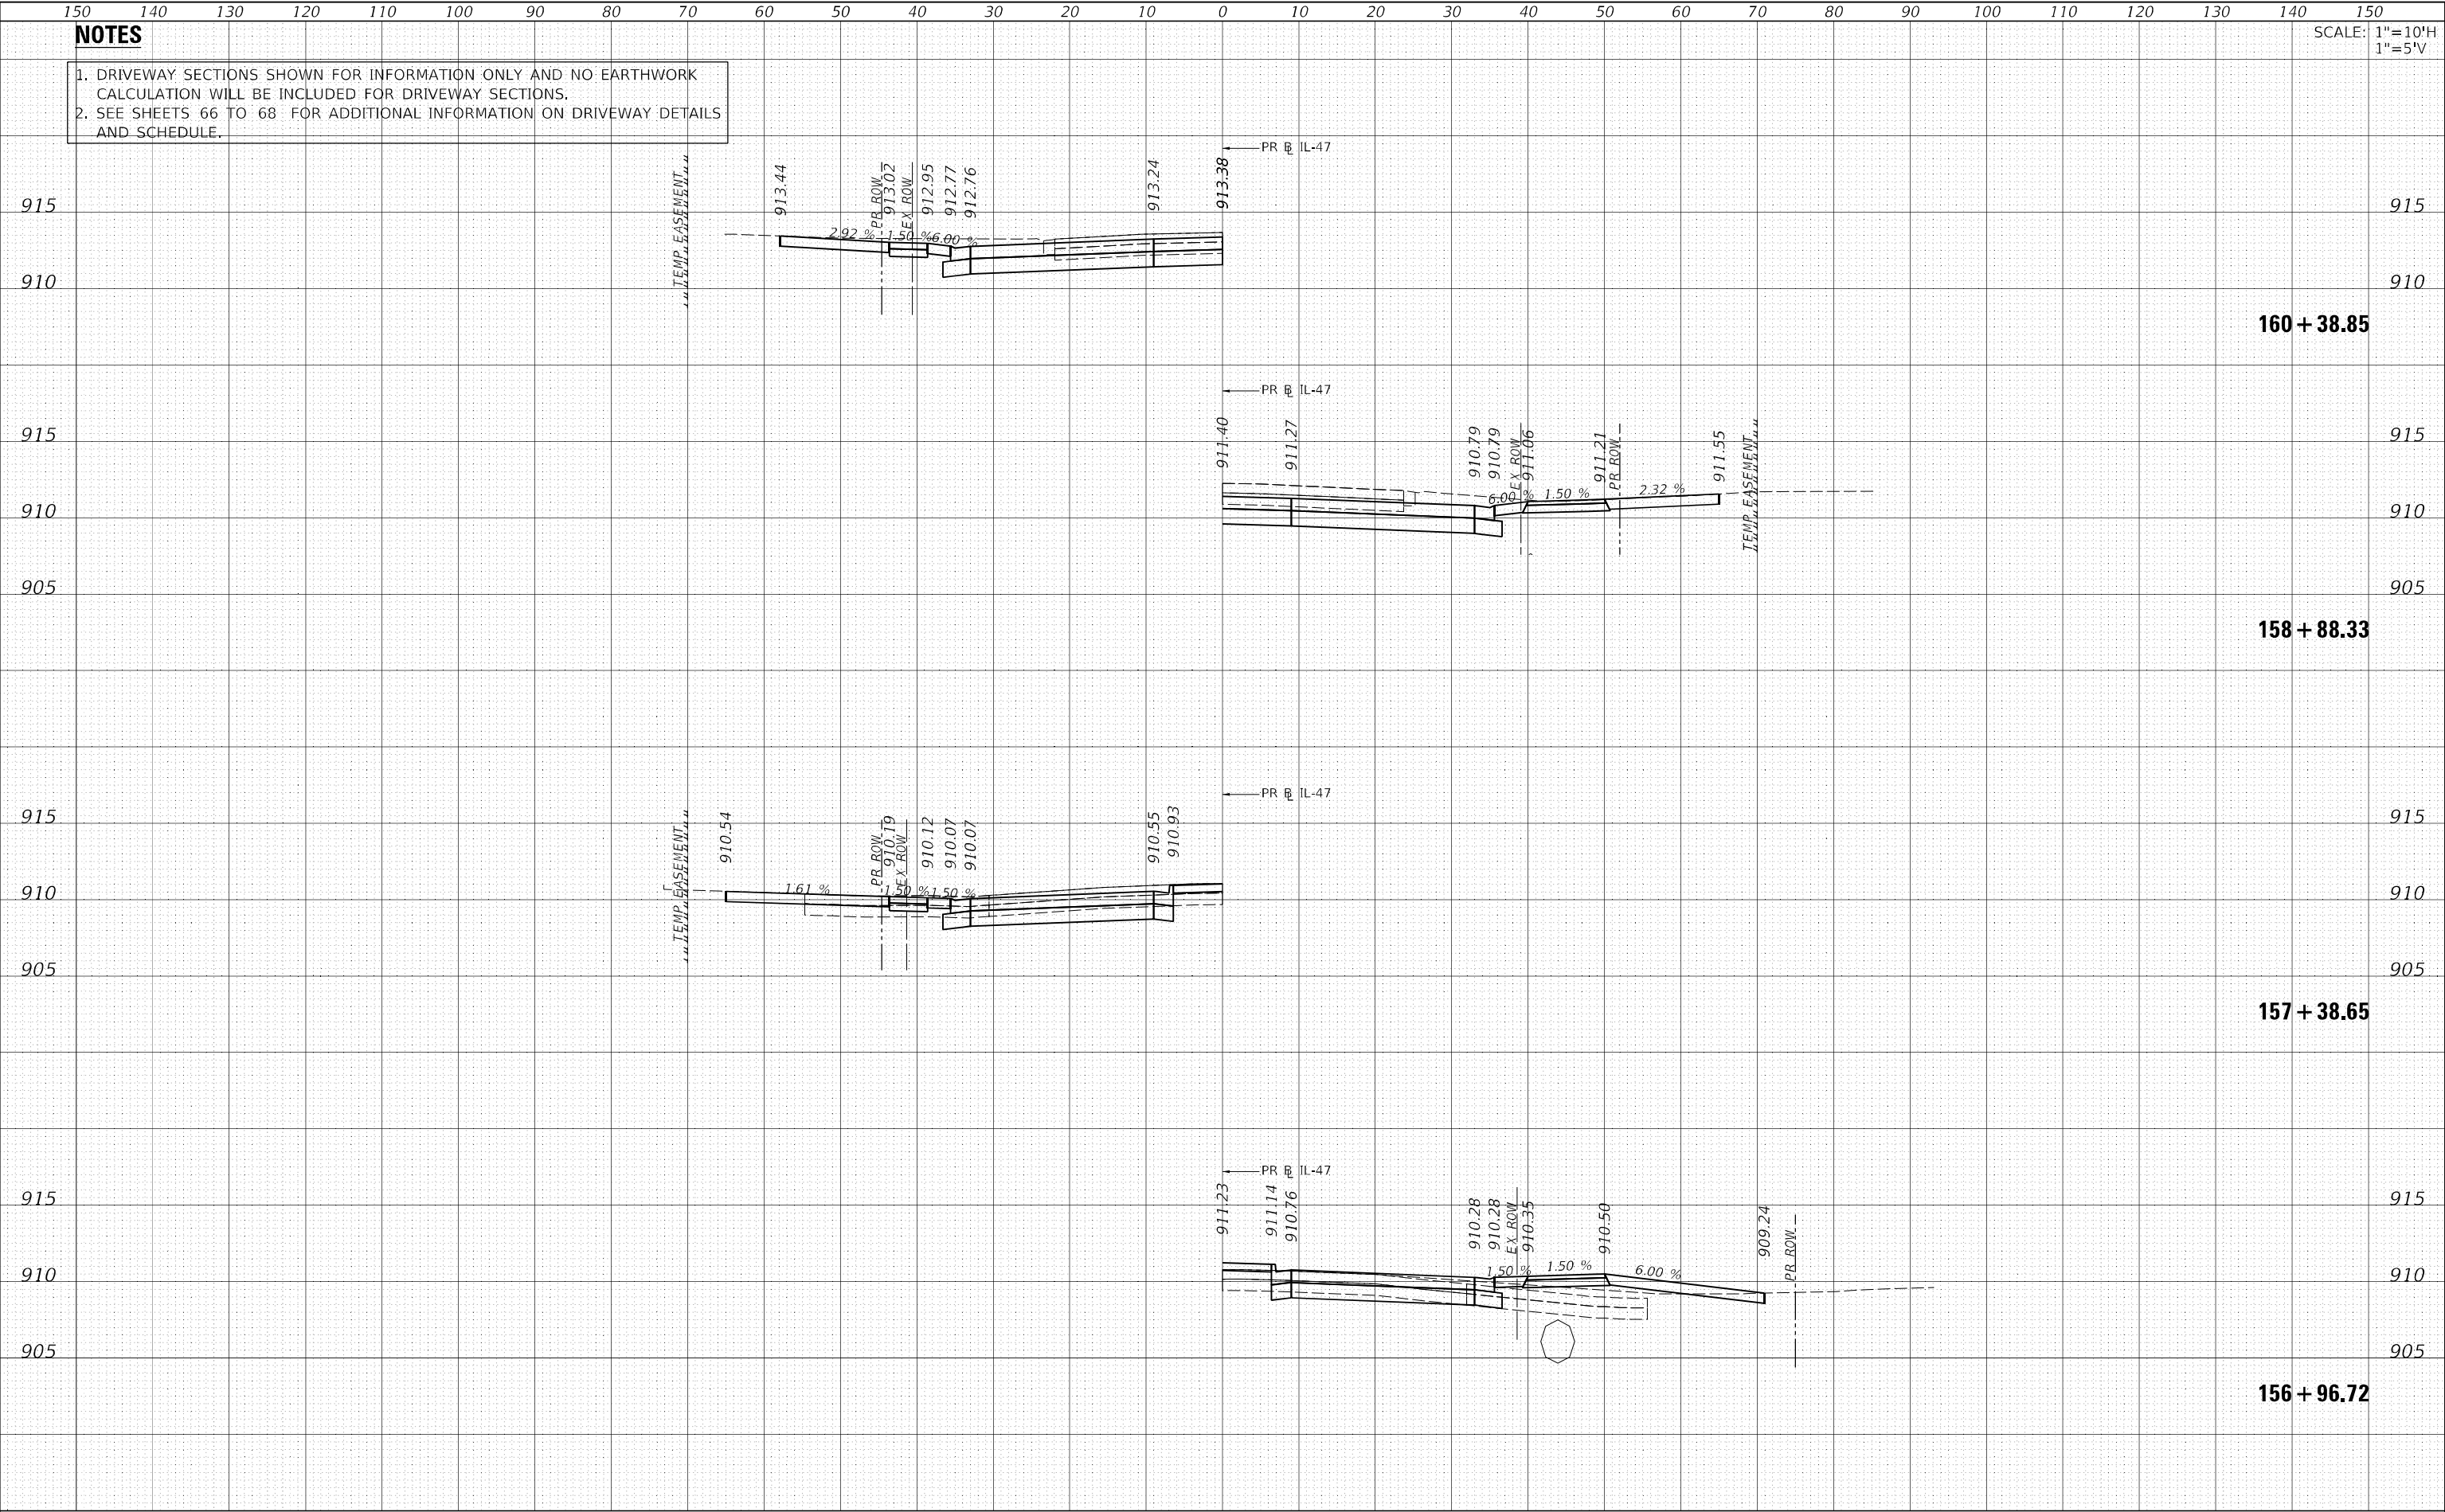

USER NAME = muniza	DESIGNED -	REVISED -
	DRAWN -	REVISED -
PLOT SCALE = 20,000 ' / in.	CHECKED -	REVISED -
PLOT DATE = 2/10/2025	DATE -	REVISED -

STATE OF ILLINOIS
DEPARTMENT OF TRANSPORTATION

IL-47 PROPOSED CROSS SECTIONS
IL ROUTE 47 DRIVEWAYS

SCALE: SHEET OF SHEETS STA. 156+96.72 TO STA. 160+74.64

F.A. RTE.	SECTION	COUNTY	TOTAL SHEETS	SHEET NO.
47	(104 & 105) WRS-9(13)	MCHENRY	941	925
CONTRACT NO. 60X17				
ILLINOIS FED. AID PROJECT				


FINAL SURVEY	SURVEYED _____	BY _____	DATE _____
	PLOTTED _____		
	TEMPLATE _____		
	AREAS _____		
NOTE BOOK	AREAS CHECKED _____		
	NO. _____		

ORIGINAL SURVEY	SURVEYED _____	BY _____	DATE _____
	PLOTTED _____		
NOTE BOOK	TEMPLATE _____	NO. _____	
	AREAS _____		
	AREAS CHECKED _____		

NO.	
AIR-AS CHECKED	


MODEL: Default

FILE NAME: pw:\aecon\hp-pw.bentley.com\AECOM DSG1 MA_2020Documents\60632011-I-477900-CAD1910 CAD03 SHEETS\CivilID160X17.ssh+ssht-DRIVEWAY-L47.dgn

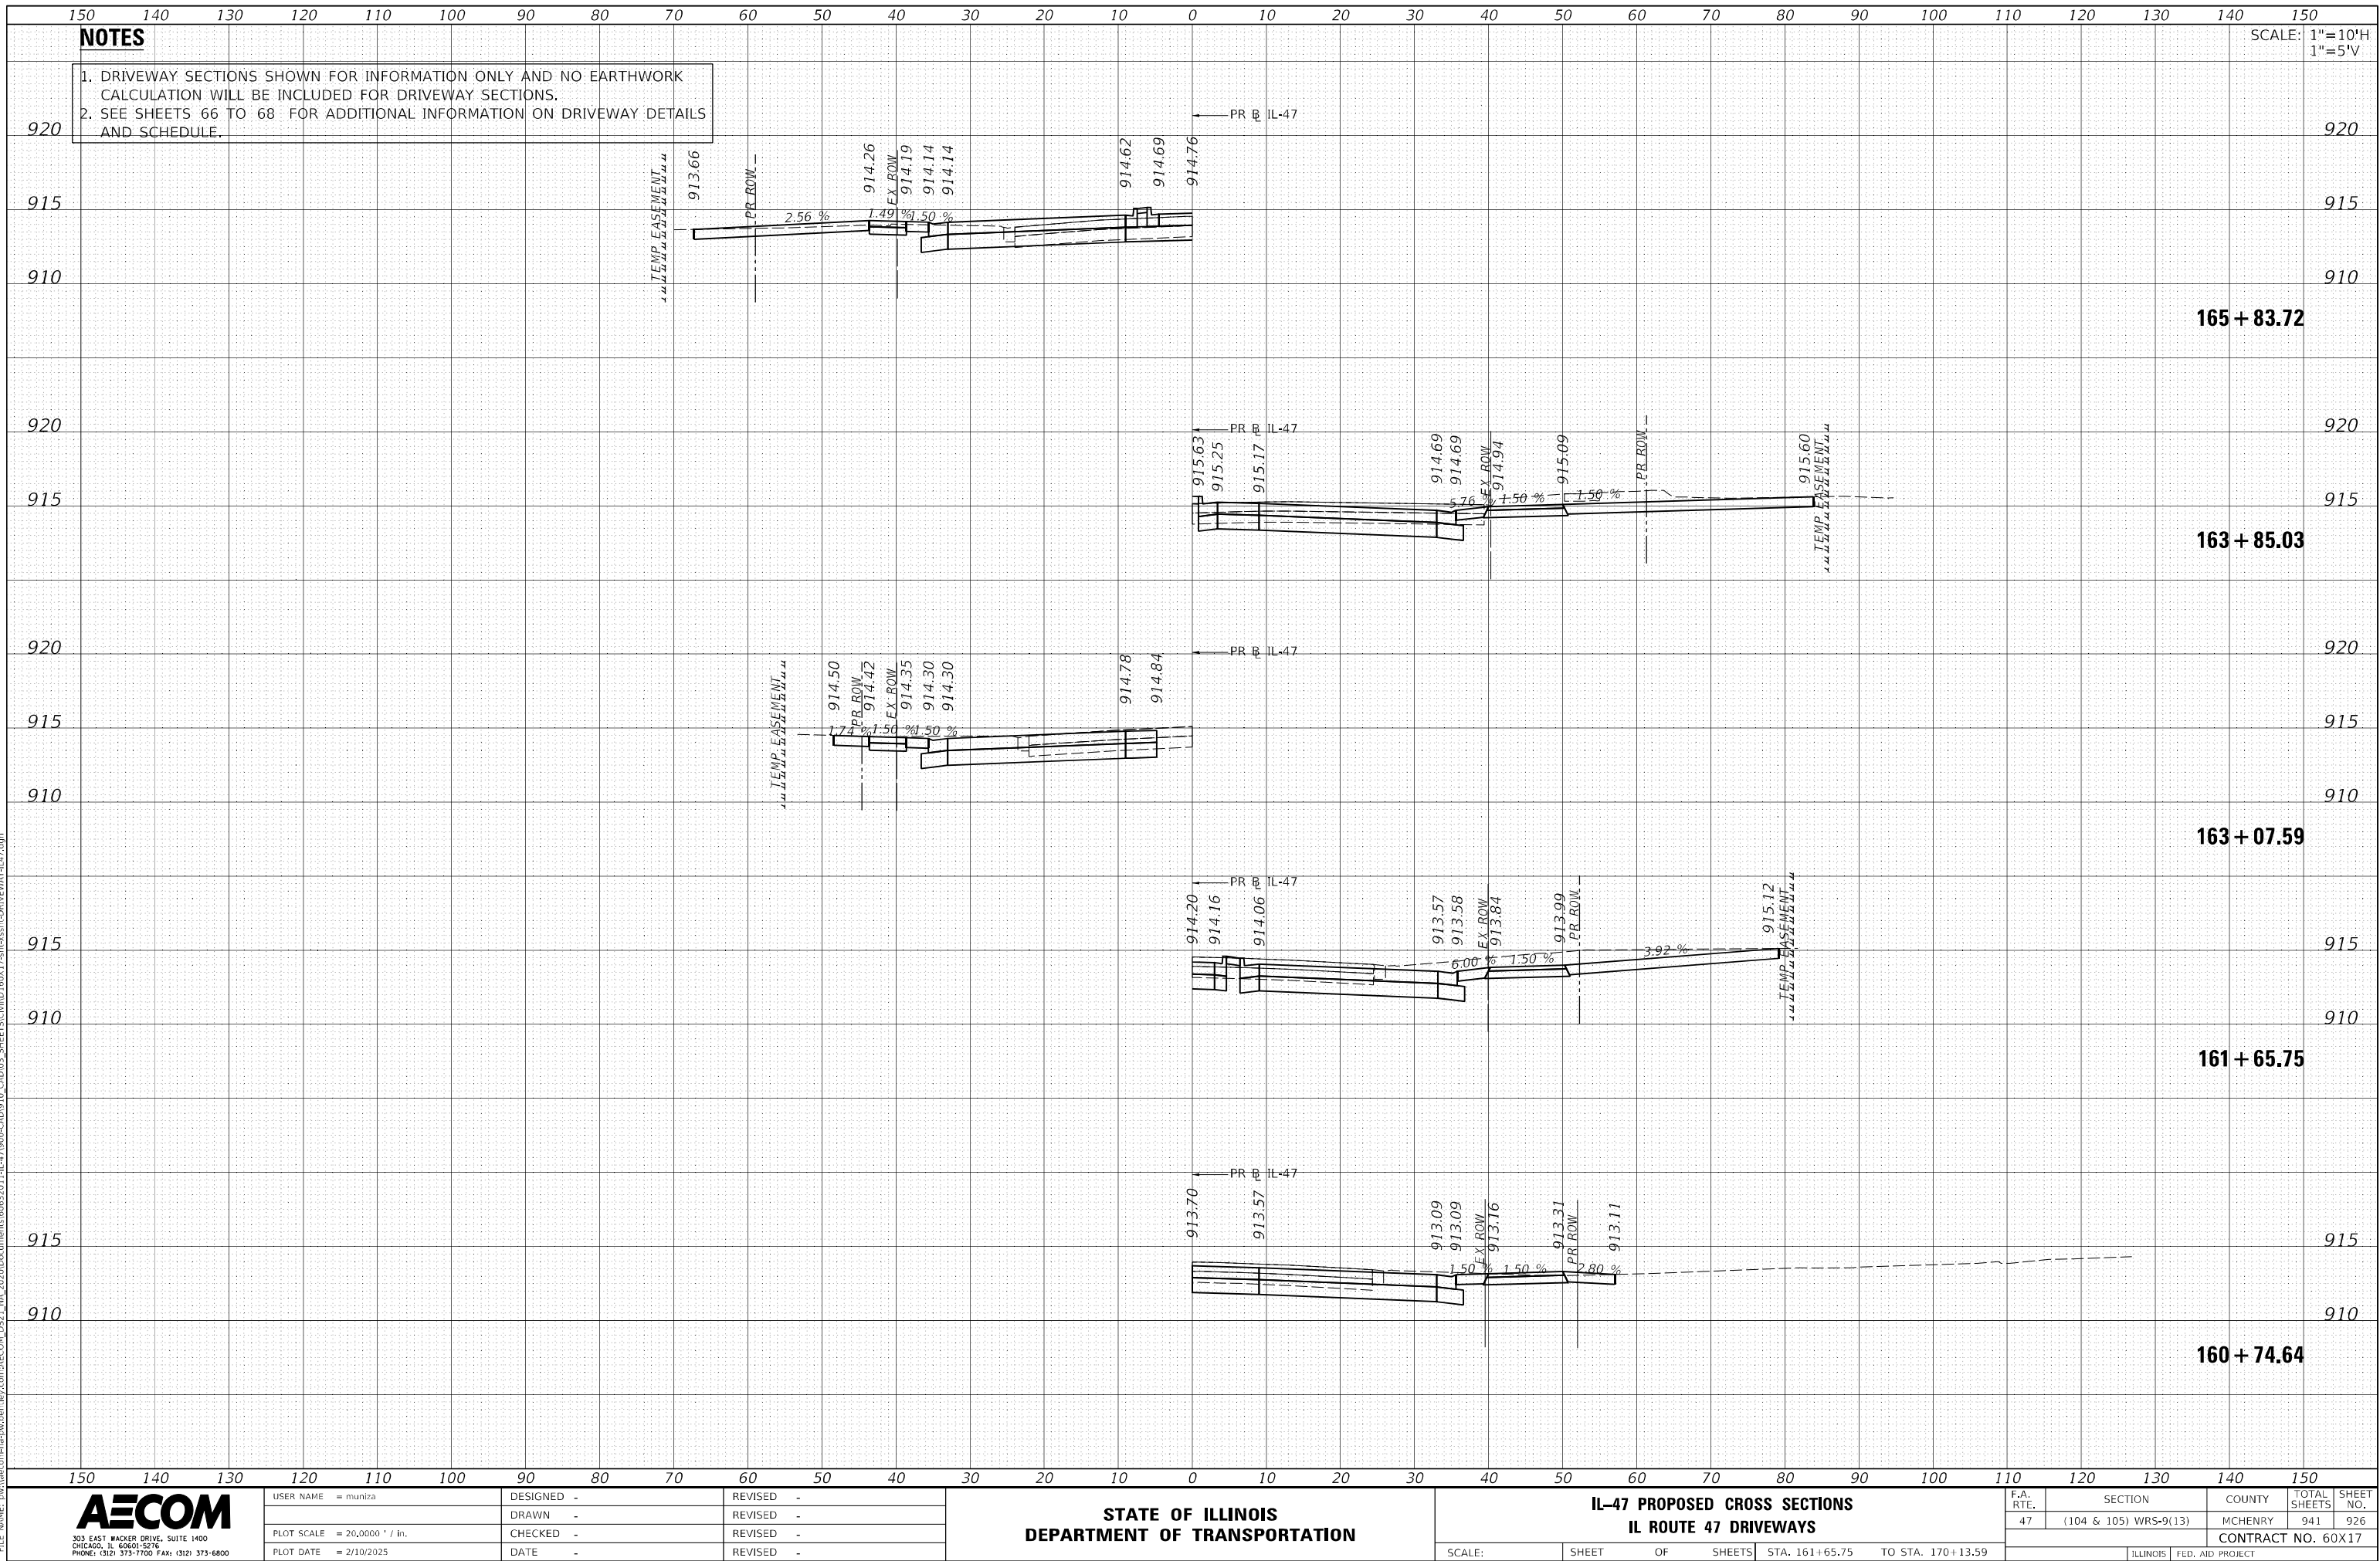

ORIGINAL SURVEY	SURVEYED _____	BY _____	DATE _____
	PIOTTED _____		
NOTE BOOK	TEMPLATE _____	NO. _____	
	AREAS _____		
	AREAS CHECKED _____		

MODEL: Default
FILE NAME: pw:\V

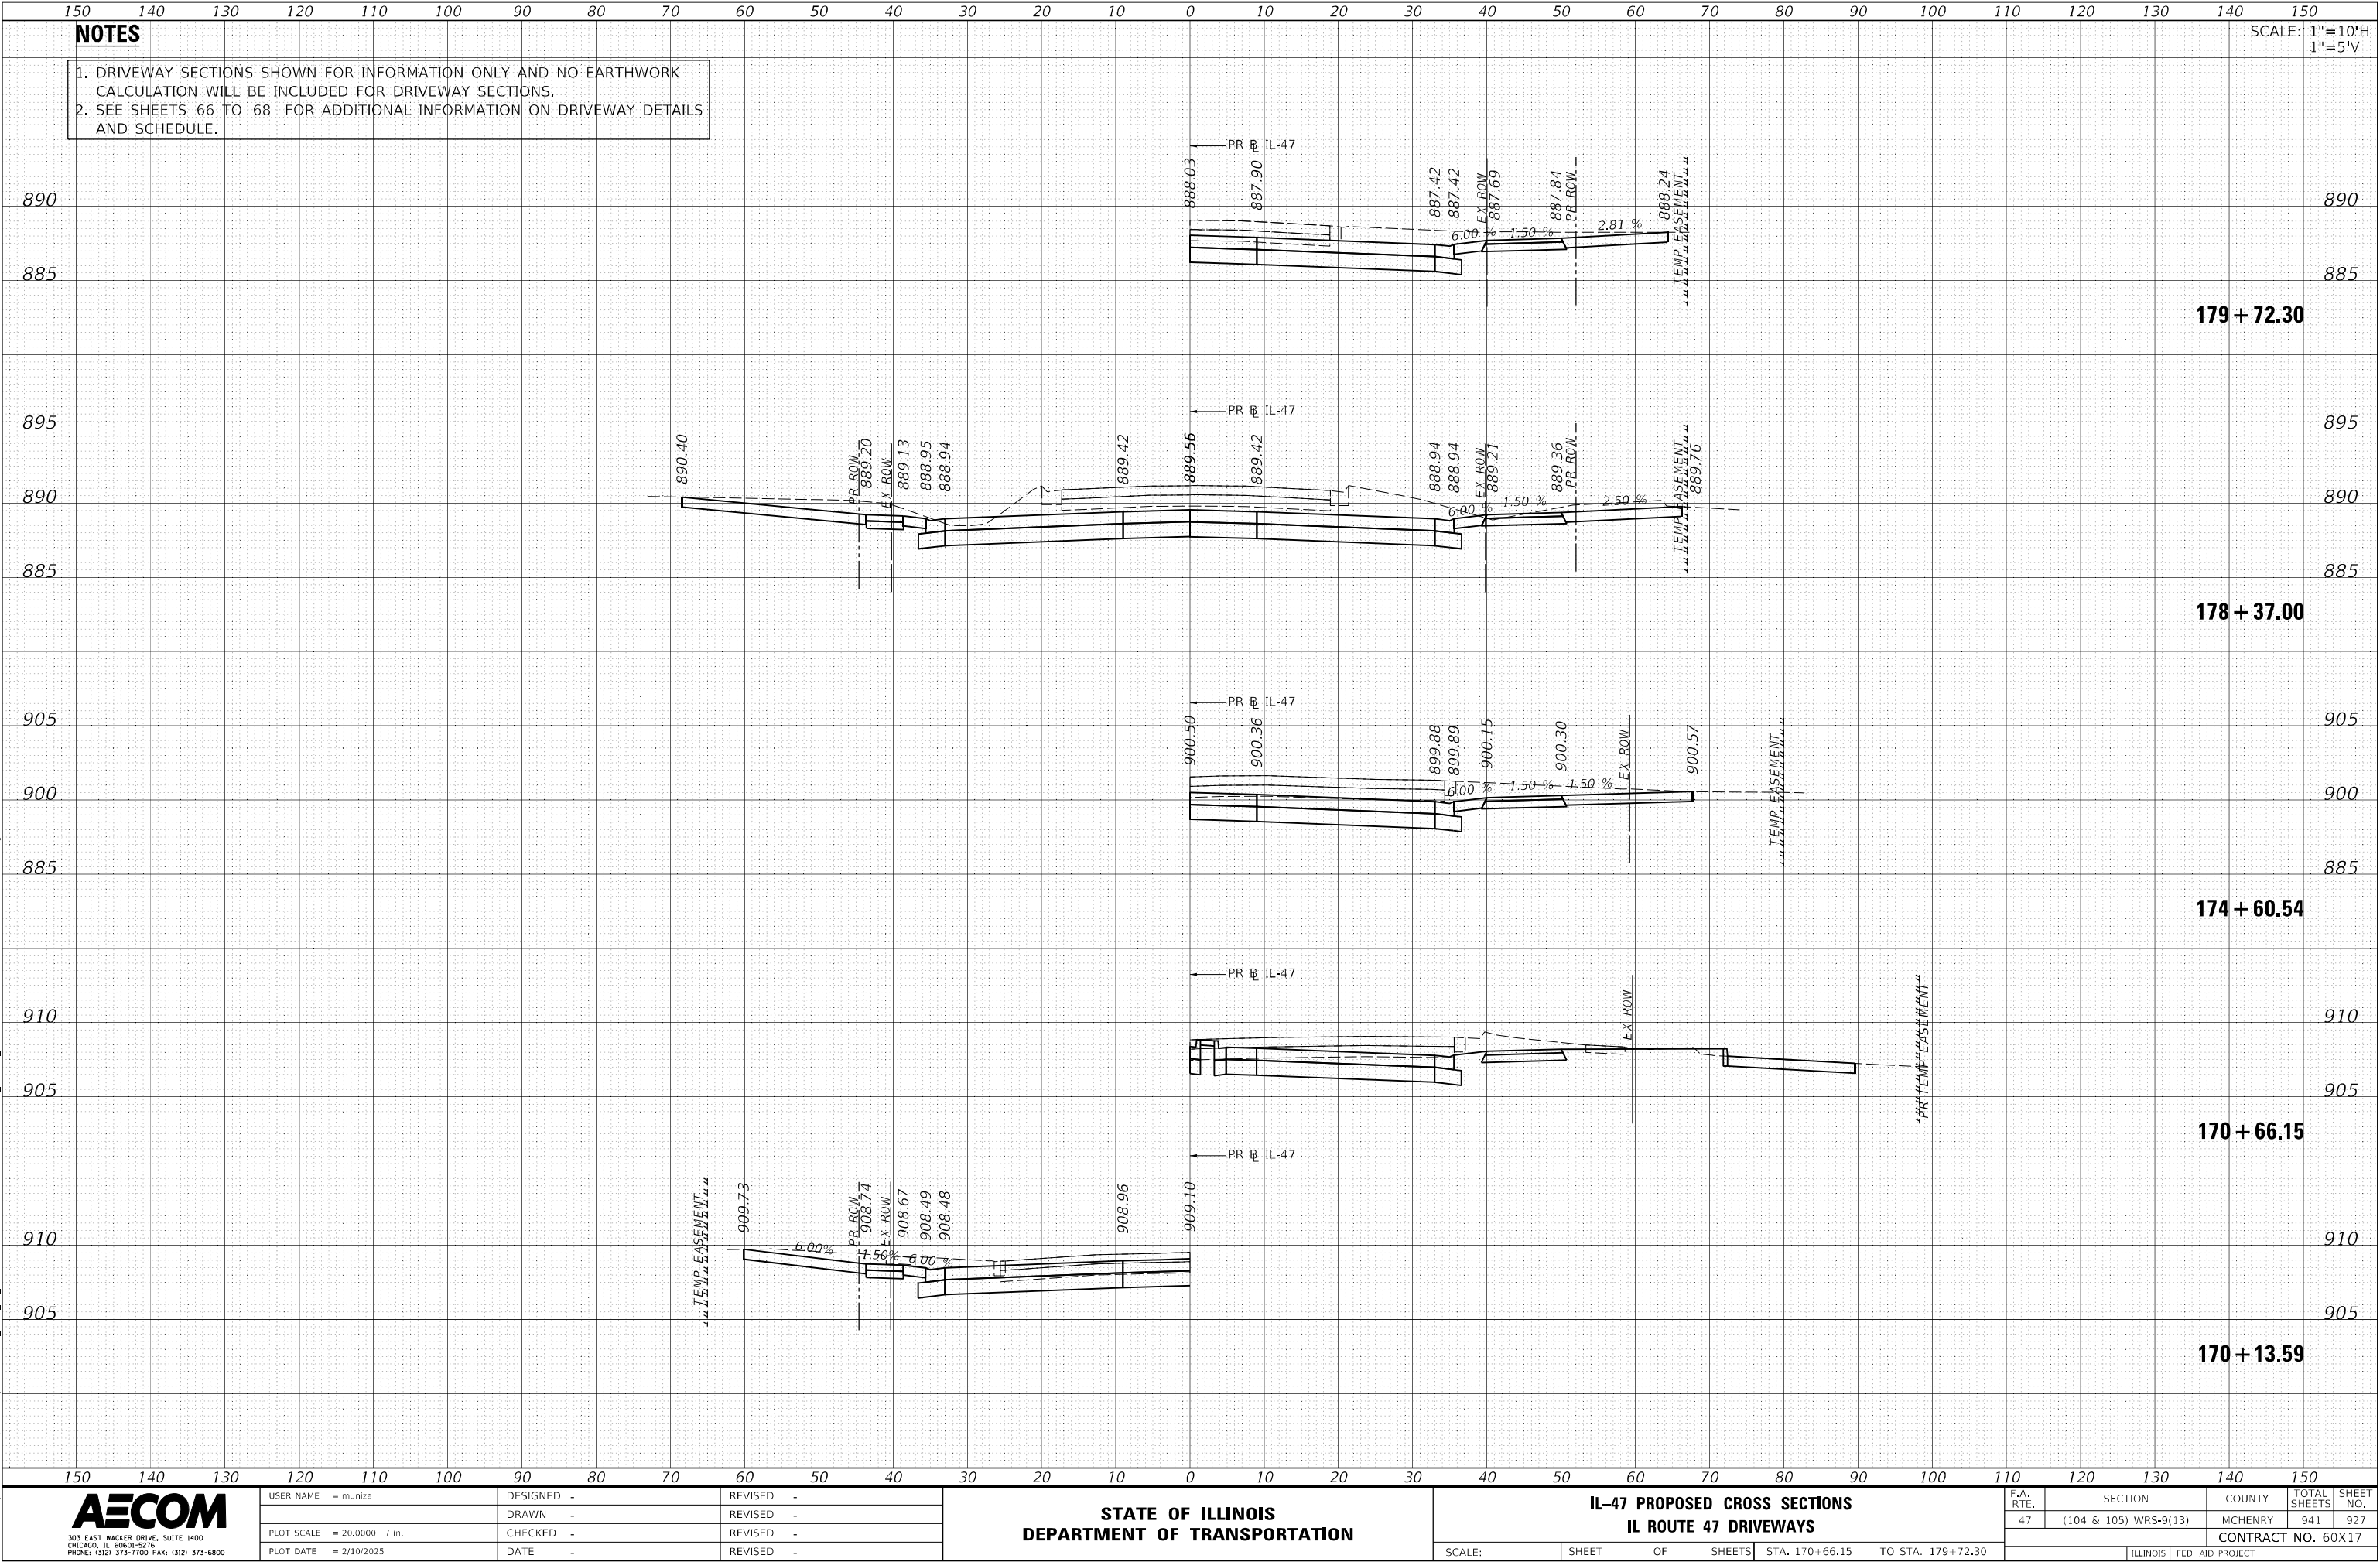

FINAL SURVEY NOTE BOOK NO.	SURVEYED PLOTTED TEMPLATE AREAS CHECKED	BY	DATE


ORIGINAL SURVEY NOTE BOOK NO.	SURVEYED PLOTTED TEMPLATE AREAS CHECKED	BY	DATE

MODEL: Default
FILE NAME: p:\work\con-hwy\pww\benlby.com\AECOM_DSG_104_2020\Documents\60622011\IL-17000-CAD\10_CAD\03_SHEETS\CD\160117\st-hwysh-cd\DRIVEWAY-IL-47.dgn

NOTES

1. DRIVEWAY SECTIONS SHOWN FOR INFORMATION ONLY AND NO EARTHWORK CALCULATION WILL BE INCLUDED FOR DRIVEWAY SECTIONS.
2. SEE SHEETS 66 TO 68 FOR ADDITIONAL INFORMATION ON DRIVEWAY DETAILS AND SCHEDULE.

SCALE: 1"=10'H
1"=5'V

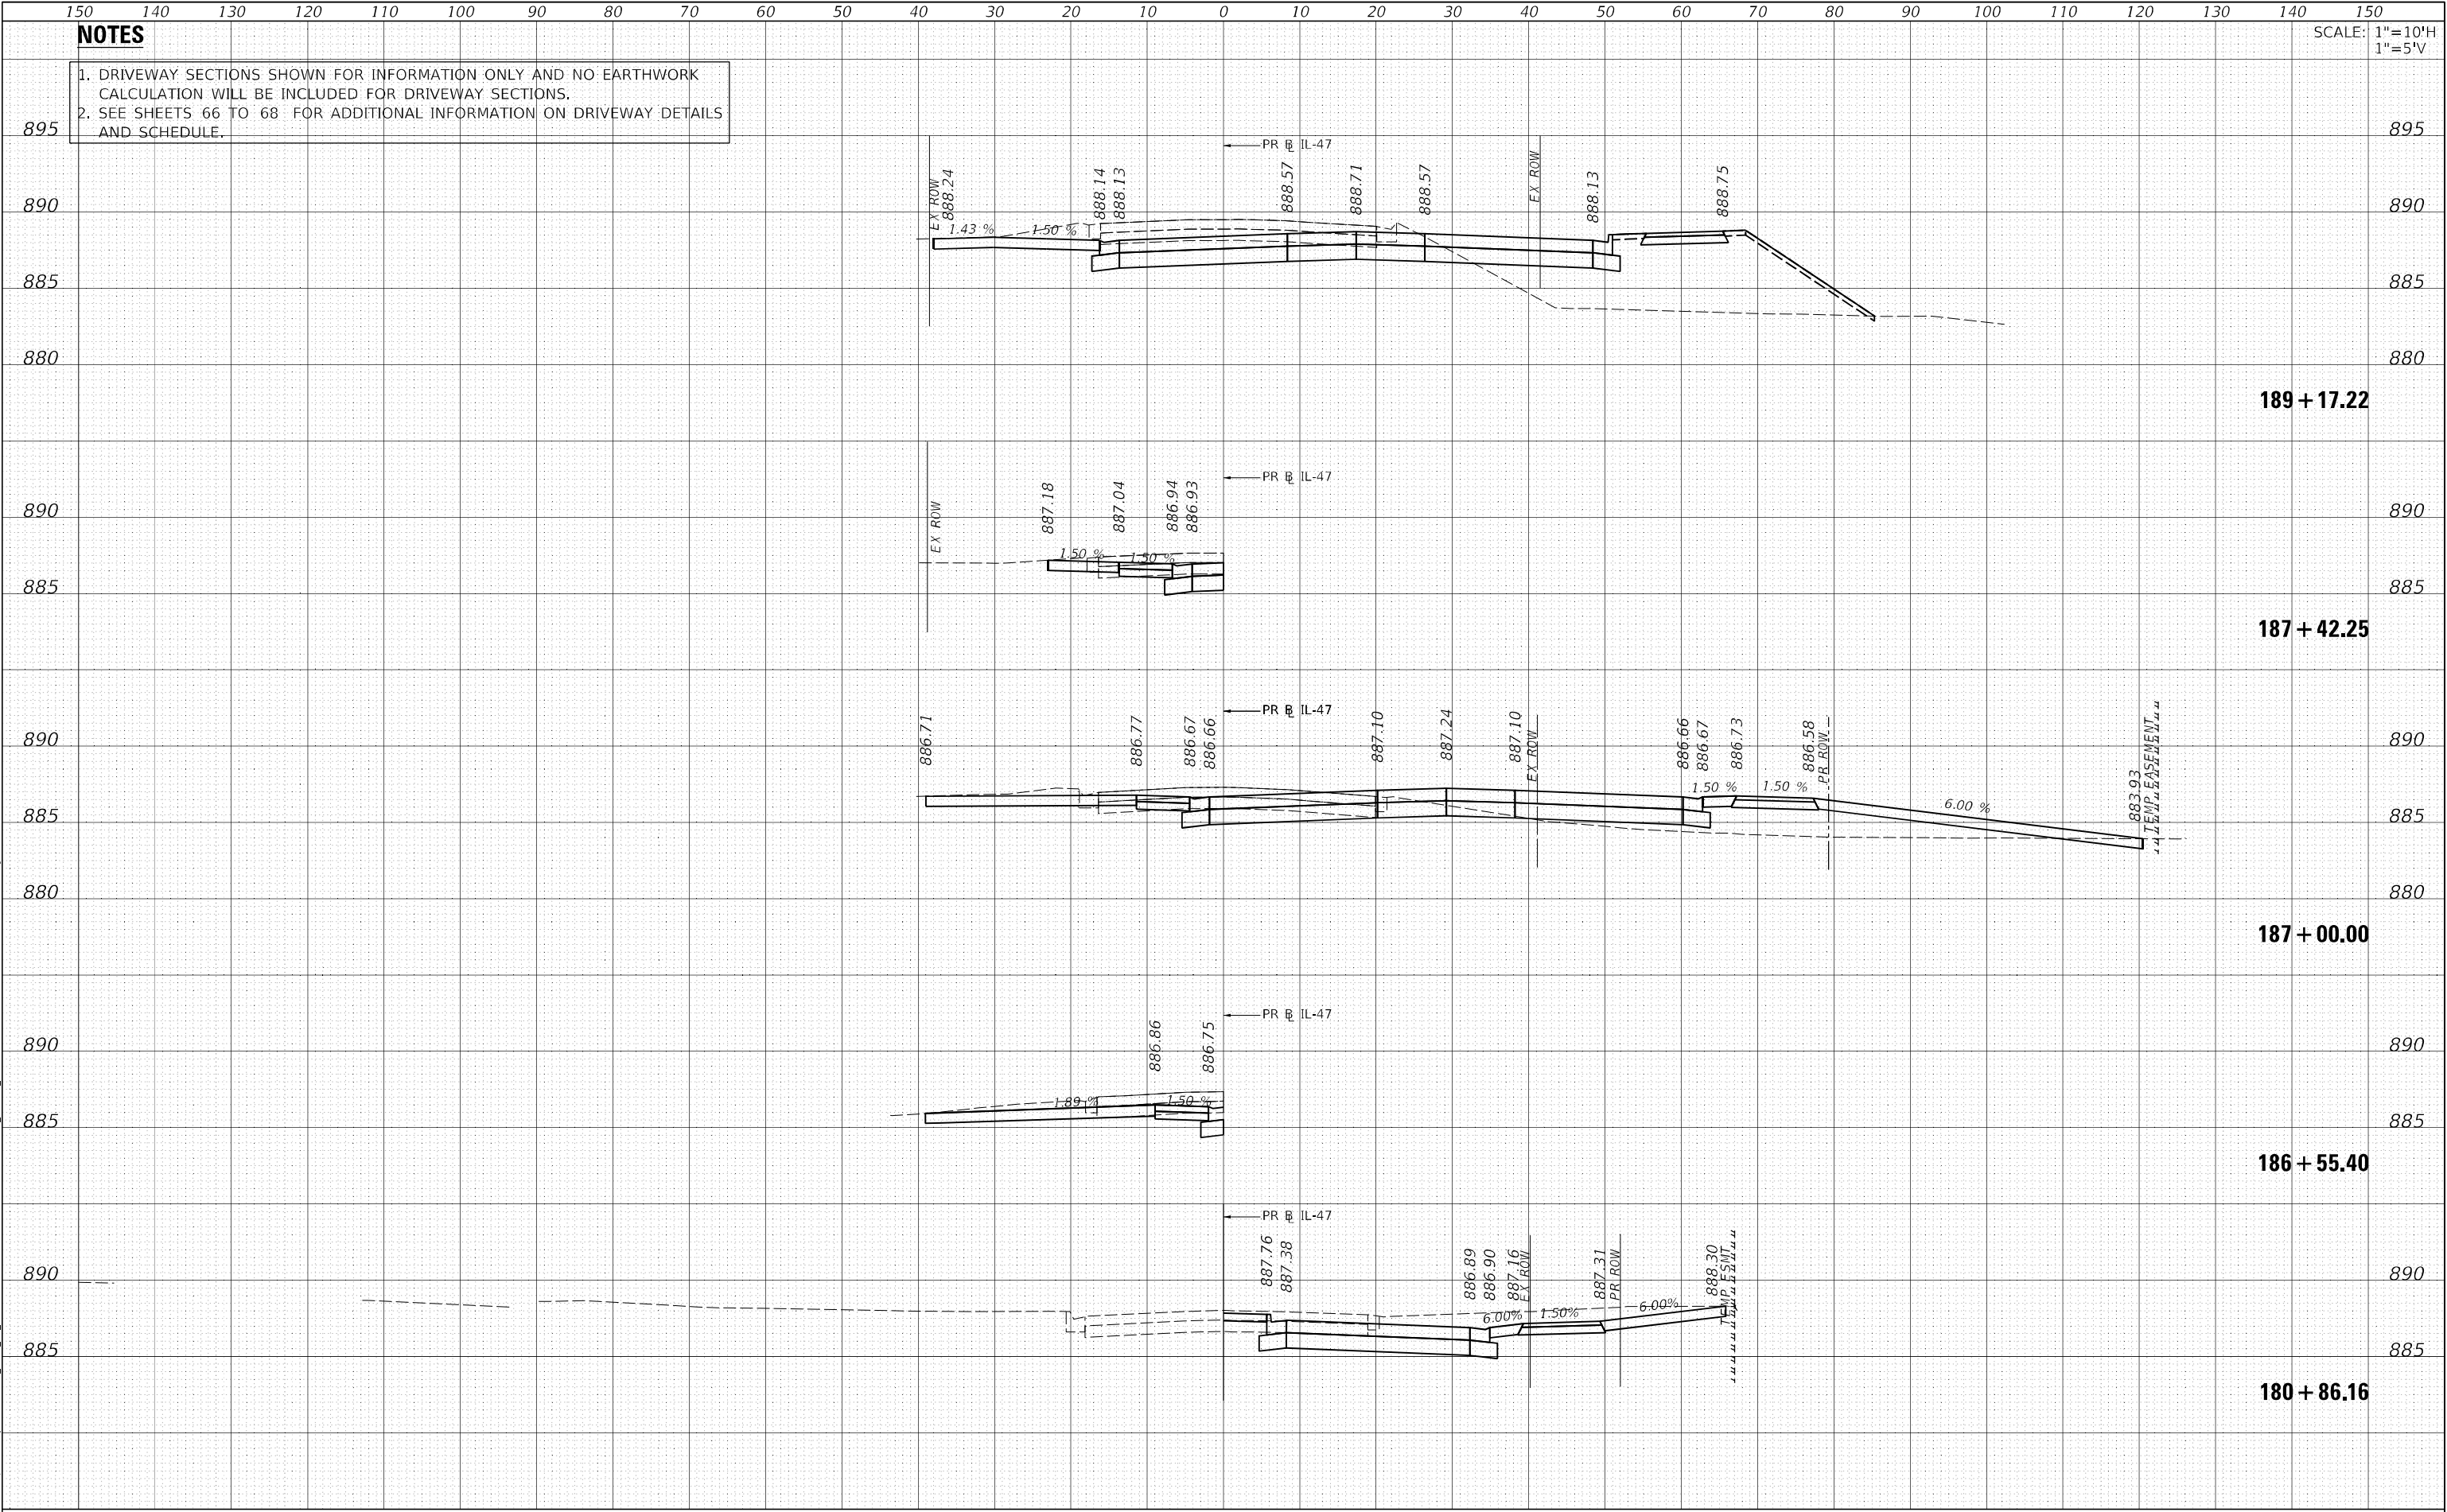

USER NAME = muniza	DESIGNED -	REVISED -
	DRAWN -	REVISED -
PLOT SCALE = 20,0000 ' / in.	CHECKED -	REVISED -
PLOT DATE = 2/10/2025	DATE -	REVISED -

STATE OF ILLINOIS
DEPARTMENT OF TRANSPORTATION

IL-47 PROPOSED CROSS SECTIONS
IL ROUTE 47 DRIVEWAYS

SCALE: SHEET OF SHEETS STA. 180+86.16 TO STA. 189+17.22

F.A. RTE.	SECTION	COUNTY	TOTAL SHEETS	SHEET NO.
47	(104 & 105) WRS-9(13)	MCHENRY	941	928
CONTRACT NO. 60X17				
ILLINOIS FED. AID PROJECT				

FINAL SURVEY NOTE BOOK NO.	SURVEYED PLOTTED TEMPLATE AREAS CHECKED	BY	DATE


ORIGINAL SURVEY NOTE BOOK NO.	SURVEYED PLOTTED TEMPLATE AREAS CHECKED	BY	DATE

MODEL: Default
FILE NAME: p:\aecom\corporate\pww\benlley.com\AECOM_DSG_100_2020\Documents\60622011\IL-17000-CADD\10_CADD\03_SHEETS\CLWID160X175\h-vss-h-drive-way-IL-47.dgn

NOTES

1. DRIVEWAY SECTIONS SHOWN FOR INFORMATION ONLY AND NO EARTHWORK CALCULATION WILL BE INCLUDED FOR DRIVEWAY SECTIONS.
2. SEE SHEETS 66 TO 68 FOR ADDITIONAL INFORMATION ON DRIVEWAY DETAILS AND SCHEDULE.

SCALE: 1"=10'H
1"=5'V

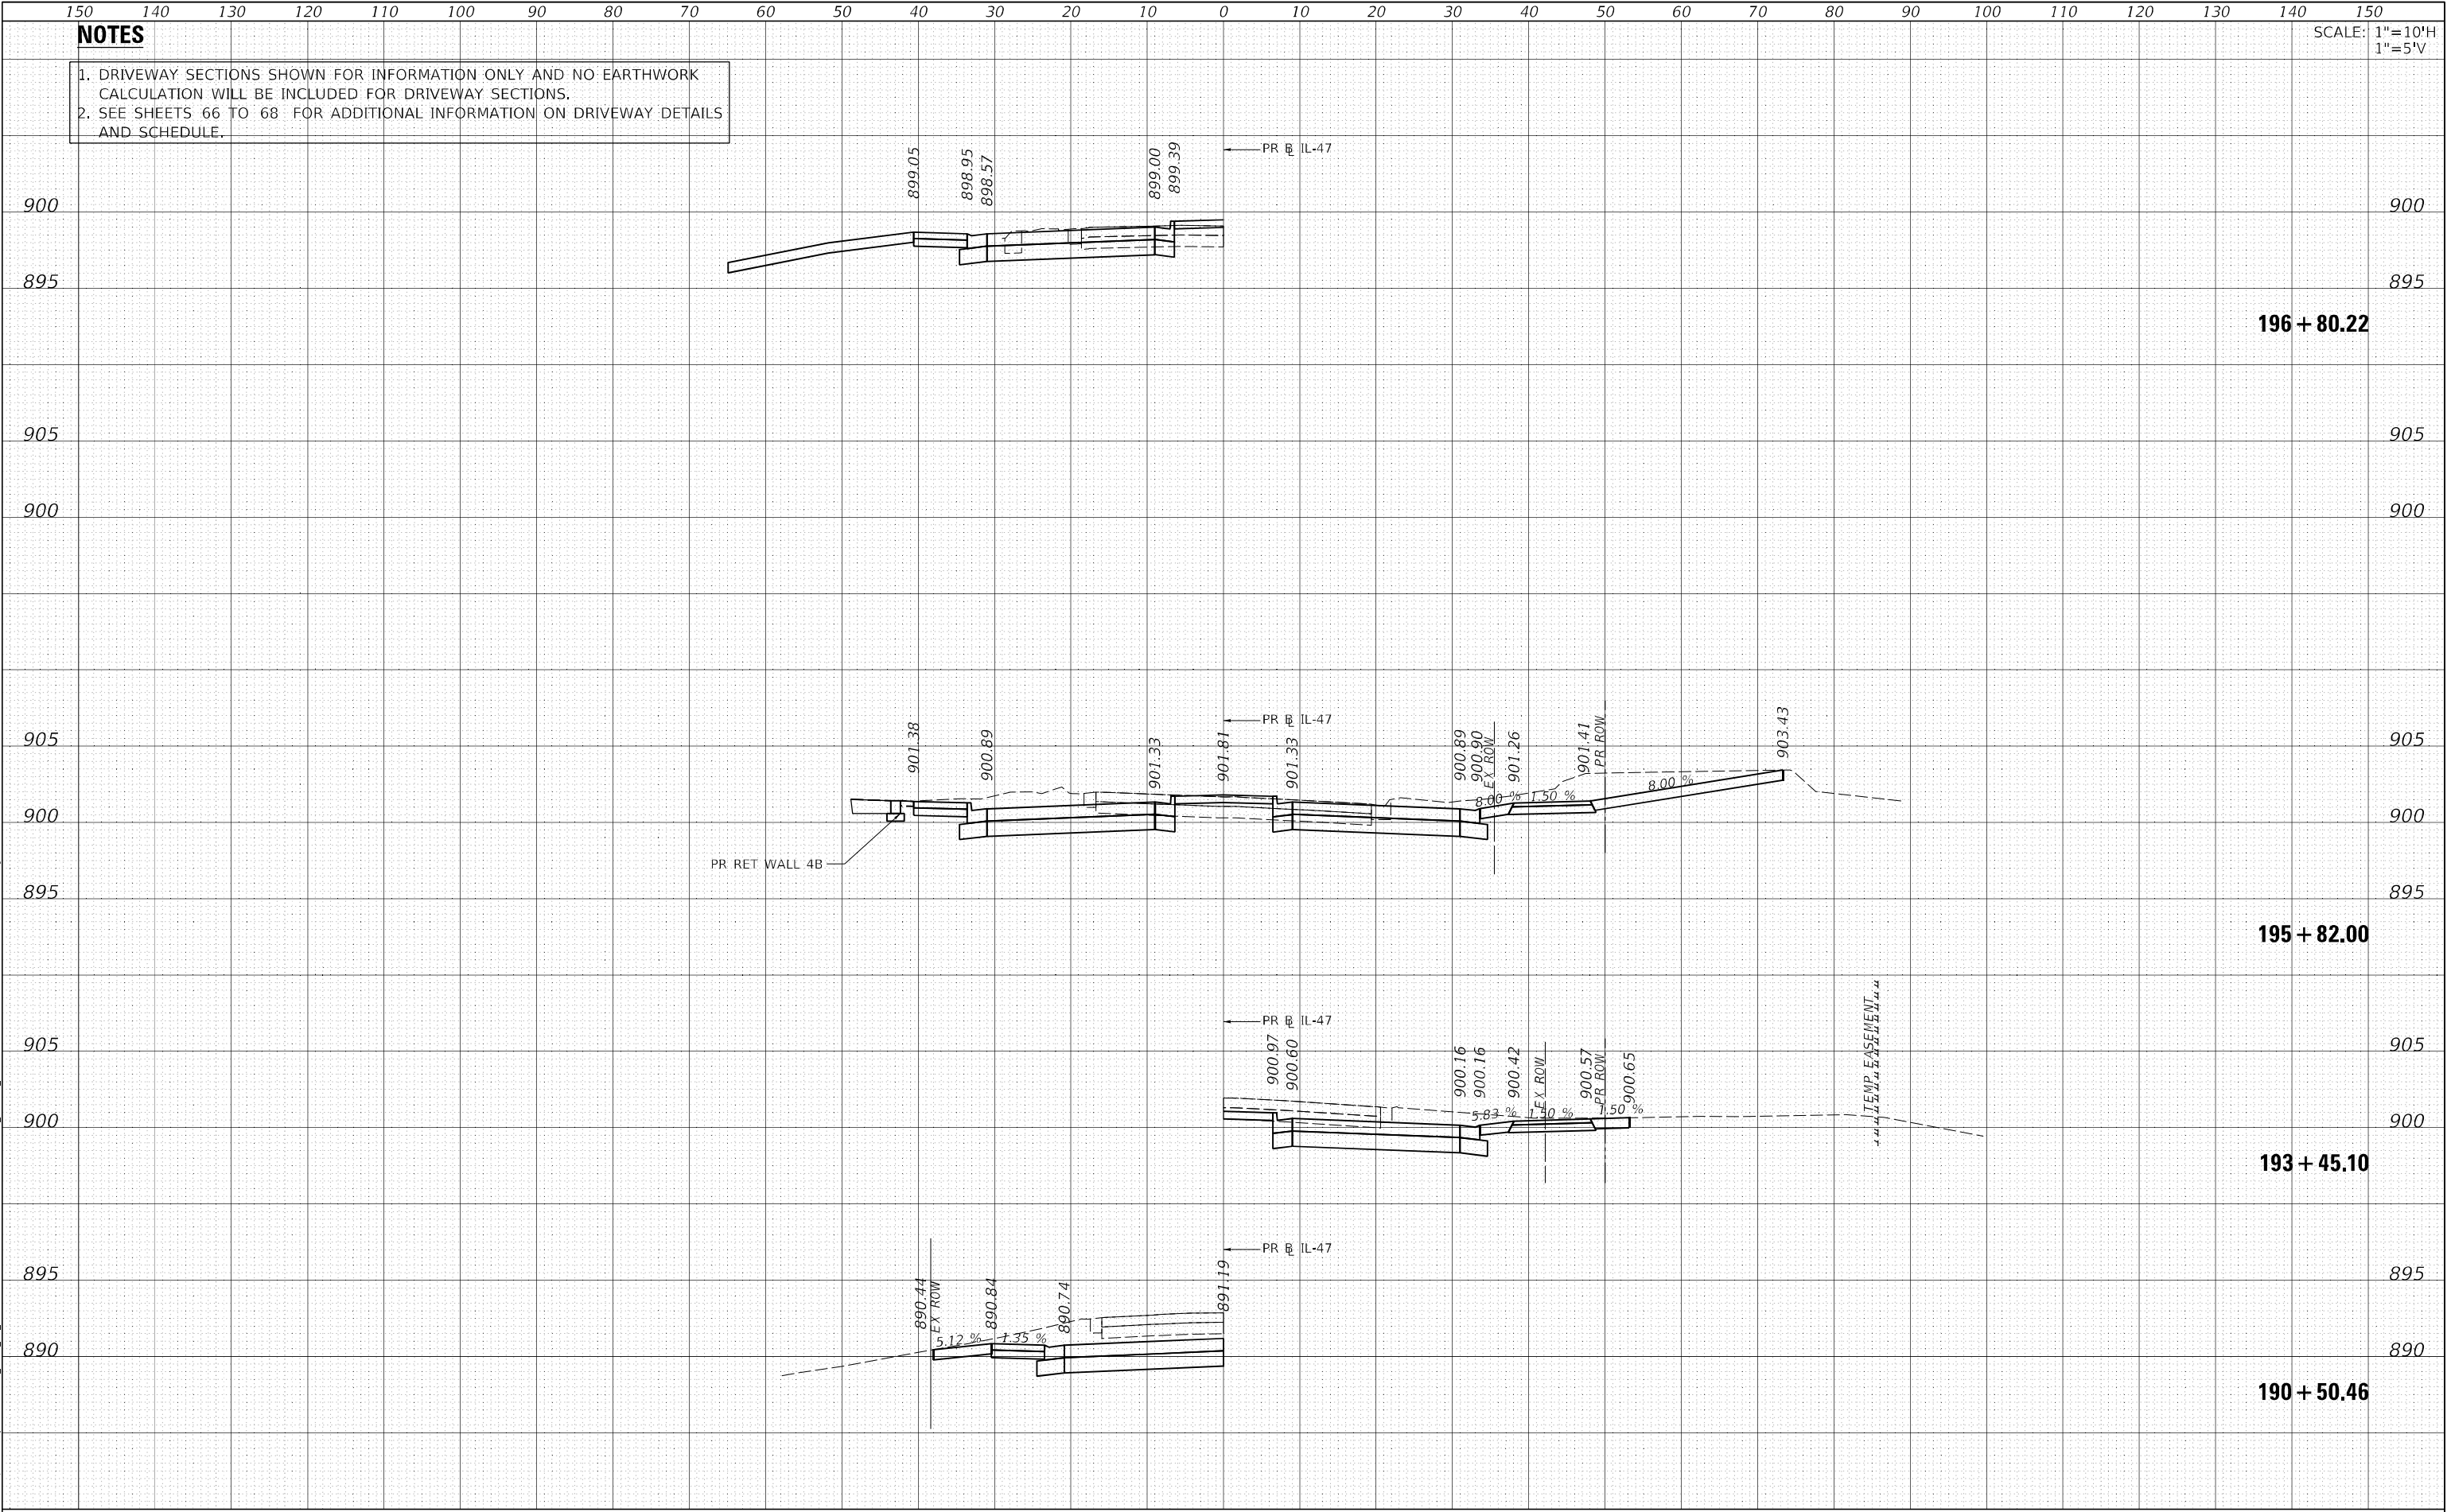

USER NAME = muniza	DESIGNED -	REVISED -
	DRAWN -	REVISED -
PLOT SCALE = 20,000' / in.	CHECKED -	REVISED -
PLOT DATE = 2/10/2025	DATE -	REVISED -

STATE OF ILLINOIS
DEPARTMENT OF TRANSPORTATION

IL-47 PROPOSED CROSS SECTIONS
IL ROUTE 47 DRIVEWAYS

SCALE: SHEET OF SHEETS STA. 190+50.46 TO STA. 196+80.22

F.A. RTE.	SECTION	COUNTY	TOTAL SHEETS	SHEET NO.
47	(104 & 105) WRS-9(13)	MCHENRY	941	929
CONTRACT NO. 60X17				
ILLINOIS FED. AID PROJECT				

FINAL SURVEY NOTE BOOK NO.	SURVEYED PLOTTED TEMPLATE AREAS CHECKED	BY	DATE


ORIGINAL SURVEY NOTE BOOK NO.	SURVEYED PLOTTED TEMPLATE AREAS CHECKED	BY	DATE

MODEL: Default
FILE NAME: p:\aecom\mpe\pww\benlky.com\AECOM_DSG_100_2020\Documents\60622011\IL-17000-CAD\010_CAD\03_SHEETS\DWG\160X175\hwysh-c-DRIVEWAY-IL-47.dgn

NOTES

1. DRIVEWAY SECTIONS SHOWN FOR INFORMATION ONLY AND NO EARTHWORK CALCULATION WILL BE INCLUDED FOR DRIVEWAY SECTIONS.
2. SEE SHEETS 66 TO 68 FOR ADDITIONAL INFORMATION ON DRIVEWAY DETAILS AND SCHEDULE.

SCALE: 1"=10'H
1"=5'V

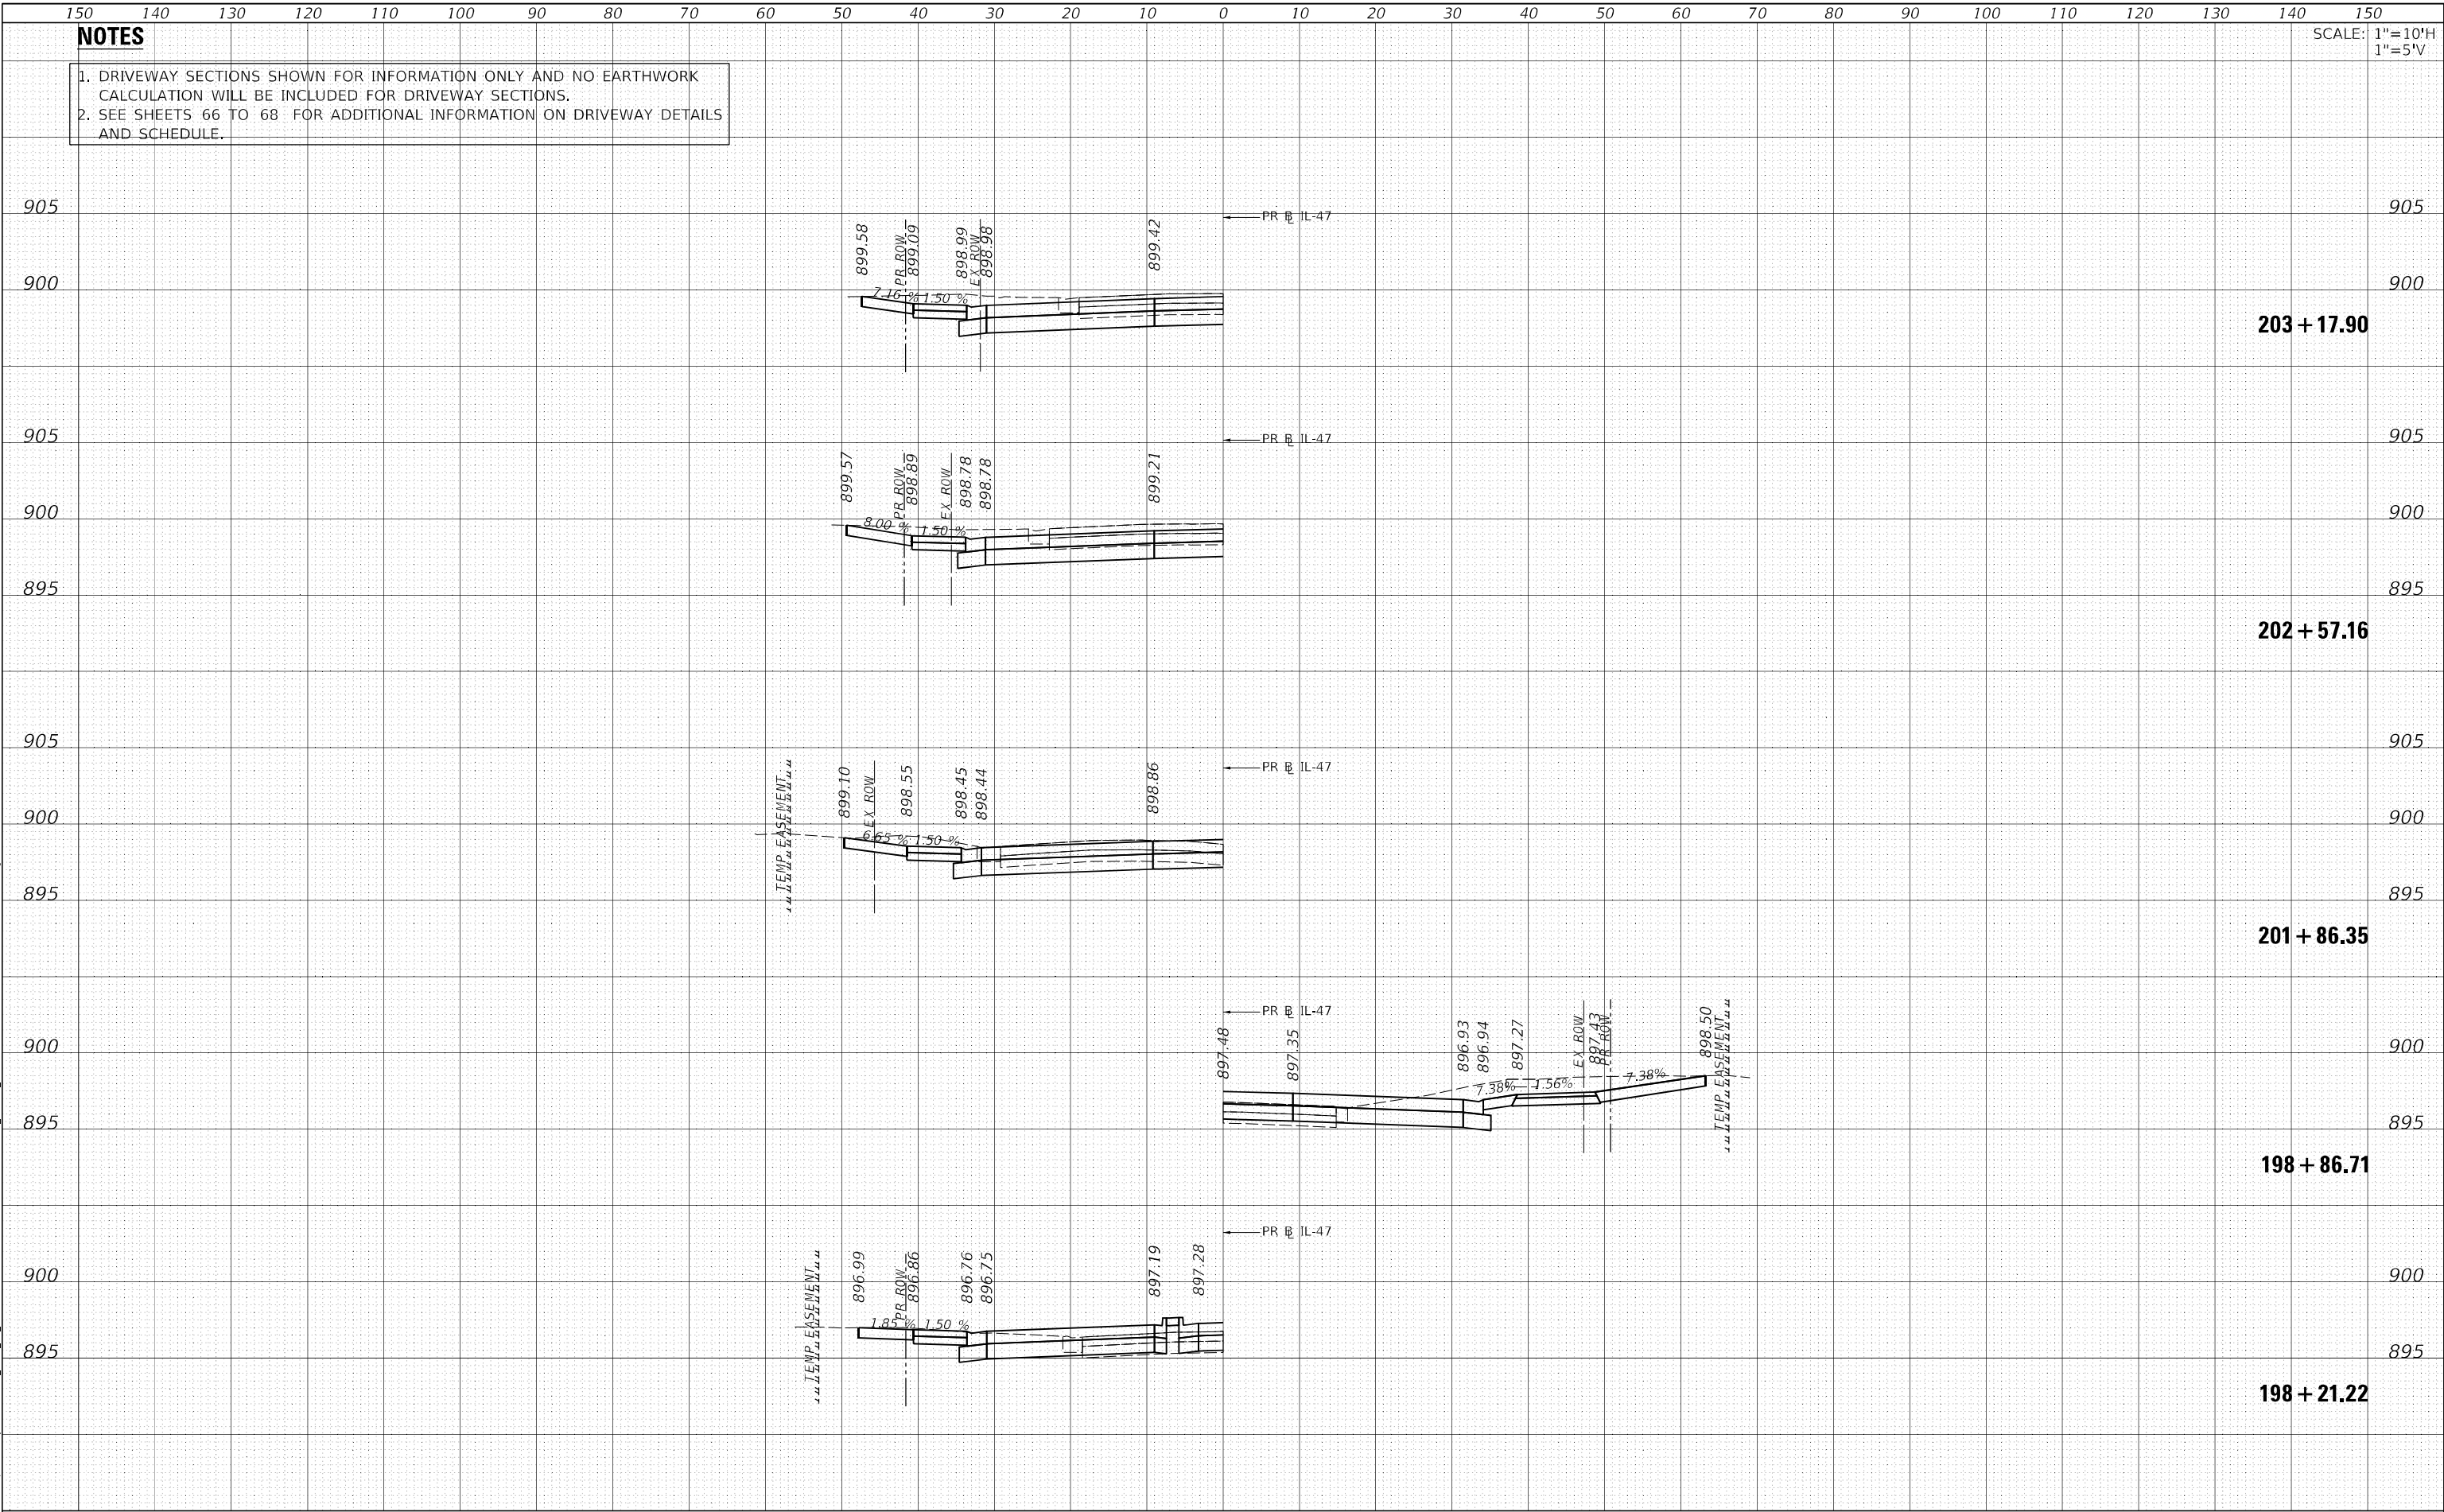

USER NAME = muniza	DESIGNED -	REVISED -
	DRAWN -	REVISED -
PLOT SCALE = 20,0000 ' / in.	CHECKED -	REVISED -
PLOT DATE = 2/10/2025	DATE -	REVISED -

STATE OF ILLINOIS
DEPARTMENT OF TRANSPORTATION


IL-47 PROPOSED CROSS SECTIONS
IL ROUTE 47 DRIVEWAYS

SCALE: SHEET OF SHEETS STA. 198+21.22 TO STA. 203+17.90

F.A. RTE.	SECTION	COUNTY	TOTAL SHEETS	SHEET NO.
47	(104 & 105) WRS-9(13)	MCHENRY	941	930
CONTRACT NO. 60X17				
ILLINOIS FED. AID PROJECT				


ORIGINAL SURVEY	SURVEYED _____	BY _____	DATE _____
	PLOTTED _____		
NOTE BOOK	TEMPLATE _____	NO. _____	
	AREAS _____		
	AREAS CHECKED _____		

MODEL: Default
FILE NAME: pw:\

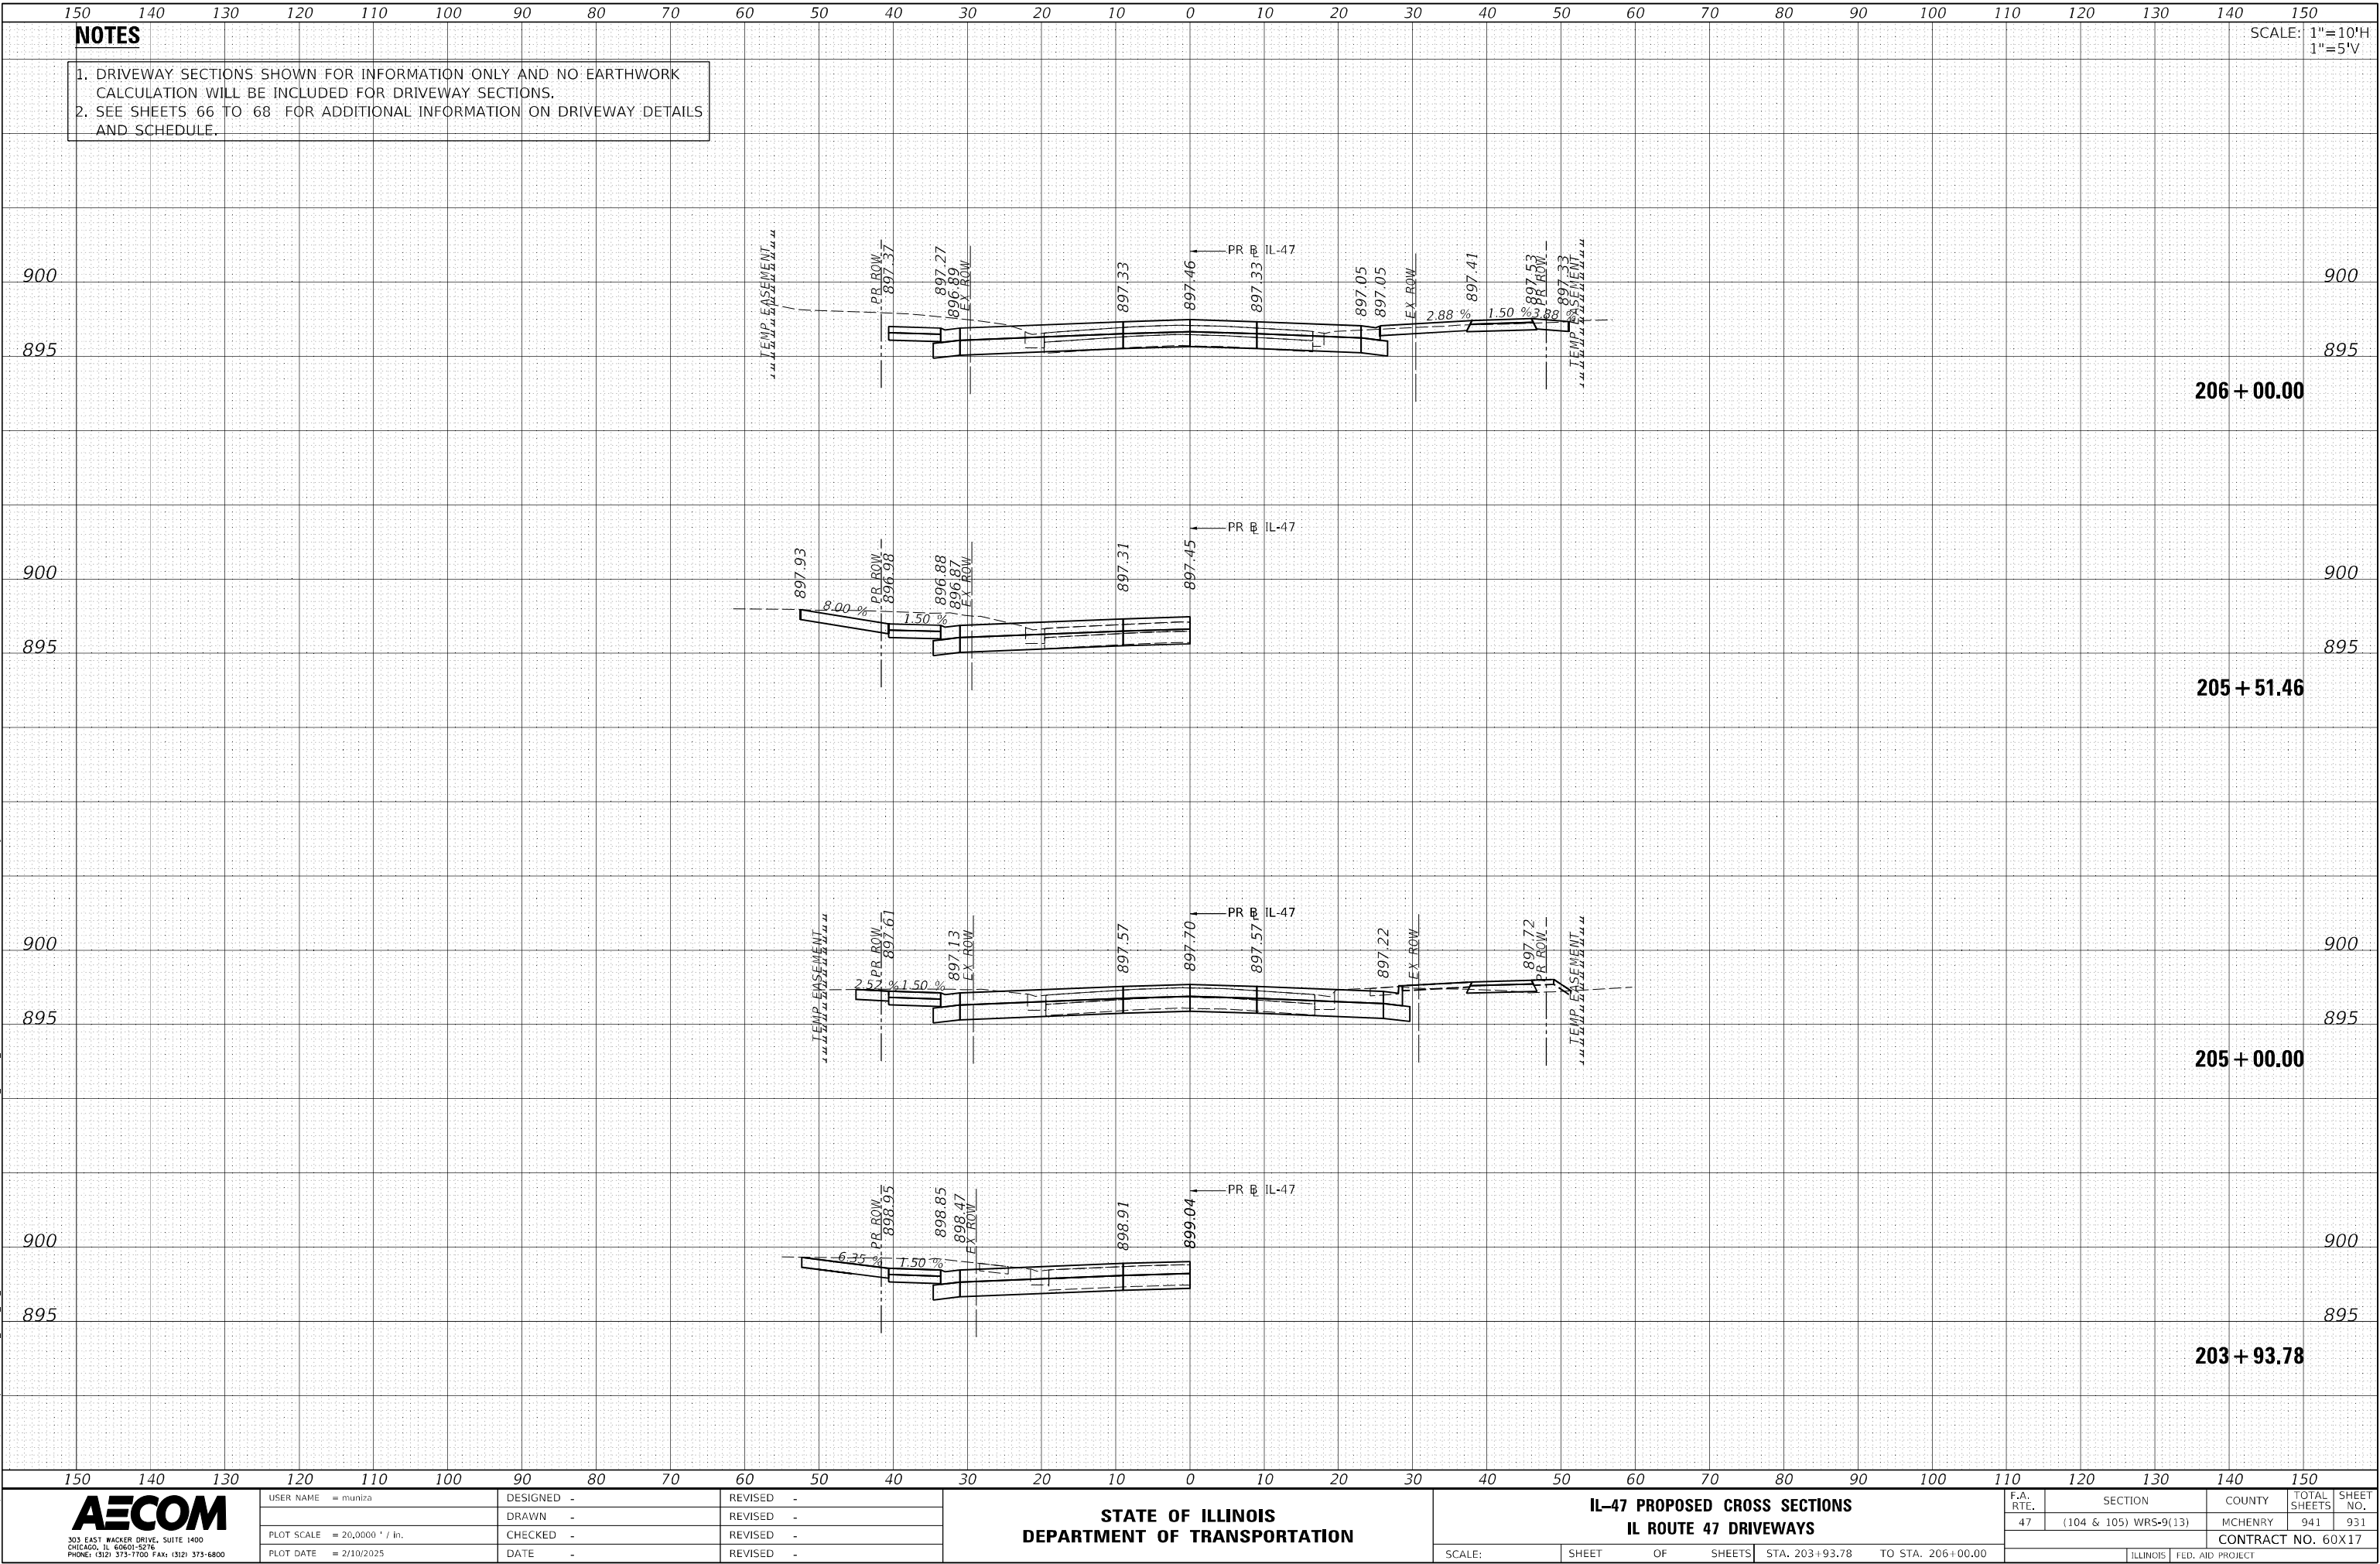

ORIGINAL SURVEY	SURVEYED _____	BY _____	DATE _____
	PLOTTED _____		
NOTE BOOK	TEMPLATE _____	NO. _____	
	AREAS _____		
	AREAS CHECKED _____		

MODEL - Default

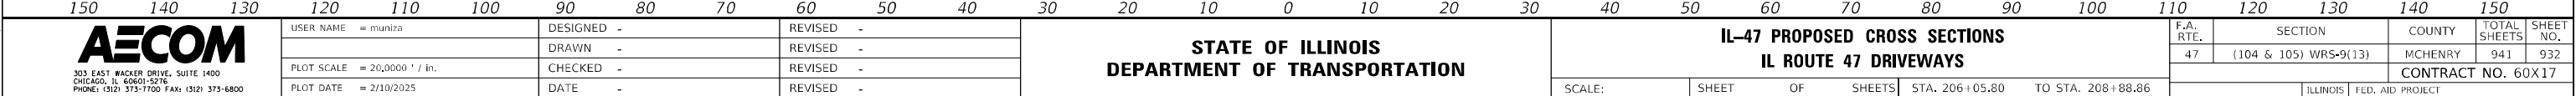

1. DRIVEWAY SECTIONS SHOWN FOR INFORMATION ONLY AND NO EARTHWORK CALCULATION WILL BE INCLUDED FOR DRIVEWAY SECTIONS.
2. SEE SHEETS 66 TO 68 FOR ADDITIONAL INFORMATION ON DRIVEWAY DETAILS AND SCHEDULE.

SCALE: $1'' = 10'H$
 $1'' = 5'V$

AECOM
303 EAST WACKER DRIVE, SUITE 1400
CHICAGO, IL 60601-5276
PHONE: (312) 373-7700 FAX: (312) 373-6800

USER NAME = muniza	DESIGNED -	REVISED -
	DRAWN -	REVISED -
PLOT SCALE = 20,000 ' / in.	CHECKED -	REVISED -
PLOT DATE = 2/10/2025	DATE -	REVISED -

STATE OF ILLINOIS
DEPARTMENT OF TRANSPORTATION

IL-47 PROPOSED CROSS SECTIONS

IL ROUTE 47 DRIVEWAYS


SCALE:	SHEET	OF	SHEETS	STA. 206+05.80	TO STA. 208+88.86
--------	-------	----	--------	----------------	-------------------

F.A. RTE.	SECTION	COUNTY	TOTAL SHEETS	SHEET NO.
47	(104 & 105) WRS-9(13)	MCHENRY	941	932
		CONTRACT NO. 60X17		
ILLINOIS		FED. AID PROJECT		

FINAL SURVEY NOTE BOOK NO.	SURVEYED PLOTTED TEMPLATE AREAS CHECKED	BY	DATE

ORIGINAL SURVEY NOTE BOOK NO.	SURVEYED PLOTTED TEMPLATE AREAS CHECKED	BY	DATE

MODEL: Default
FILE NAME: p:\aecom\corporate\pww\benlly.com\AECOM_DSG_104_2020\Documents\60620711-IL-47\ROAD-CADD\104_CADD\03_SHEETS\CROSS\104X175\104x175-DRIVEWAY-LDD-MCCONNELL.dgn

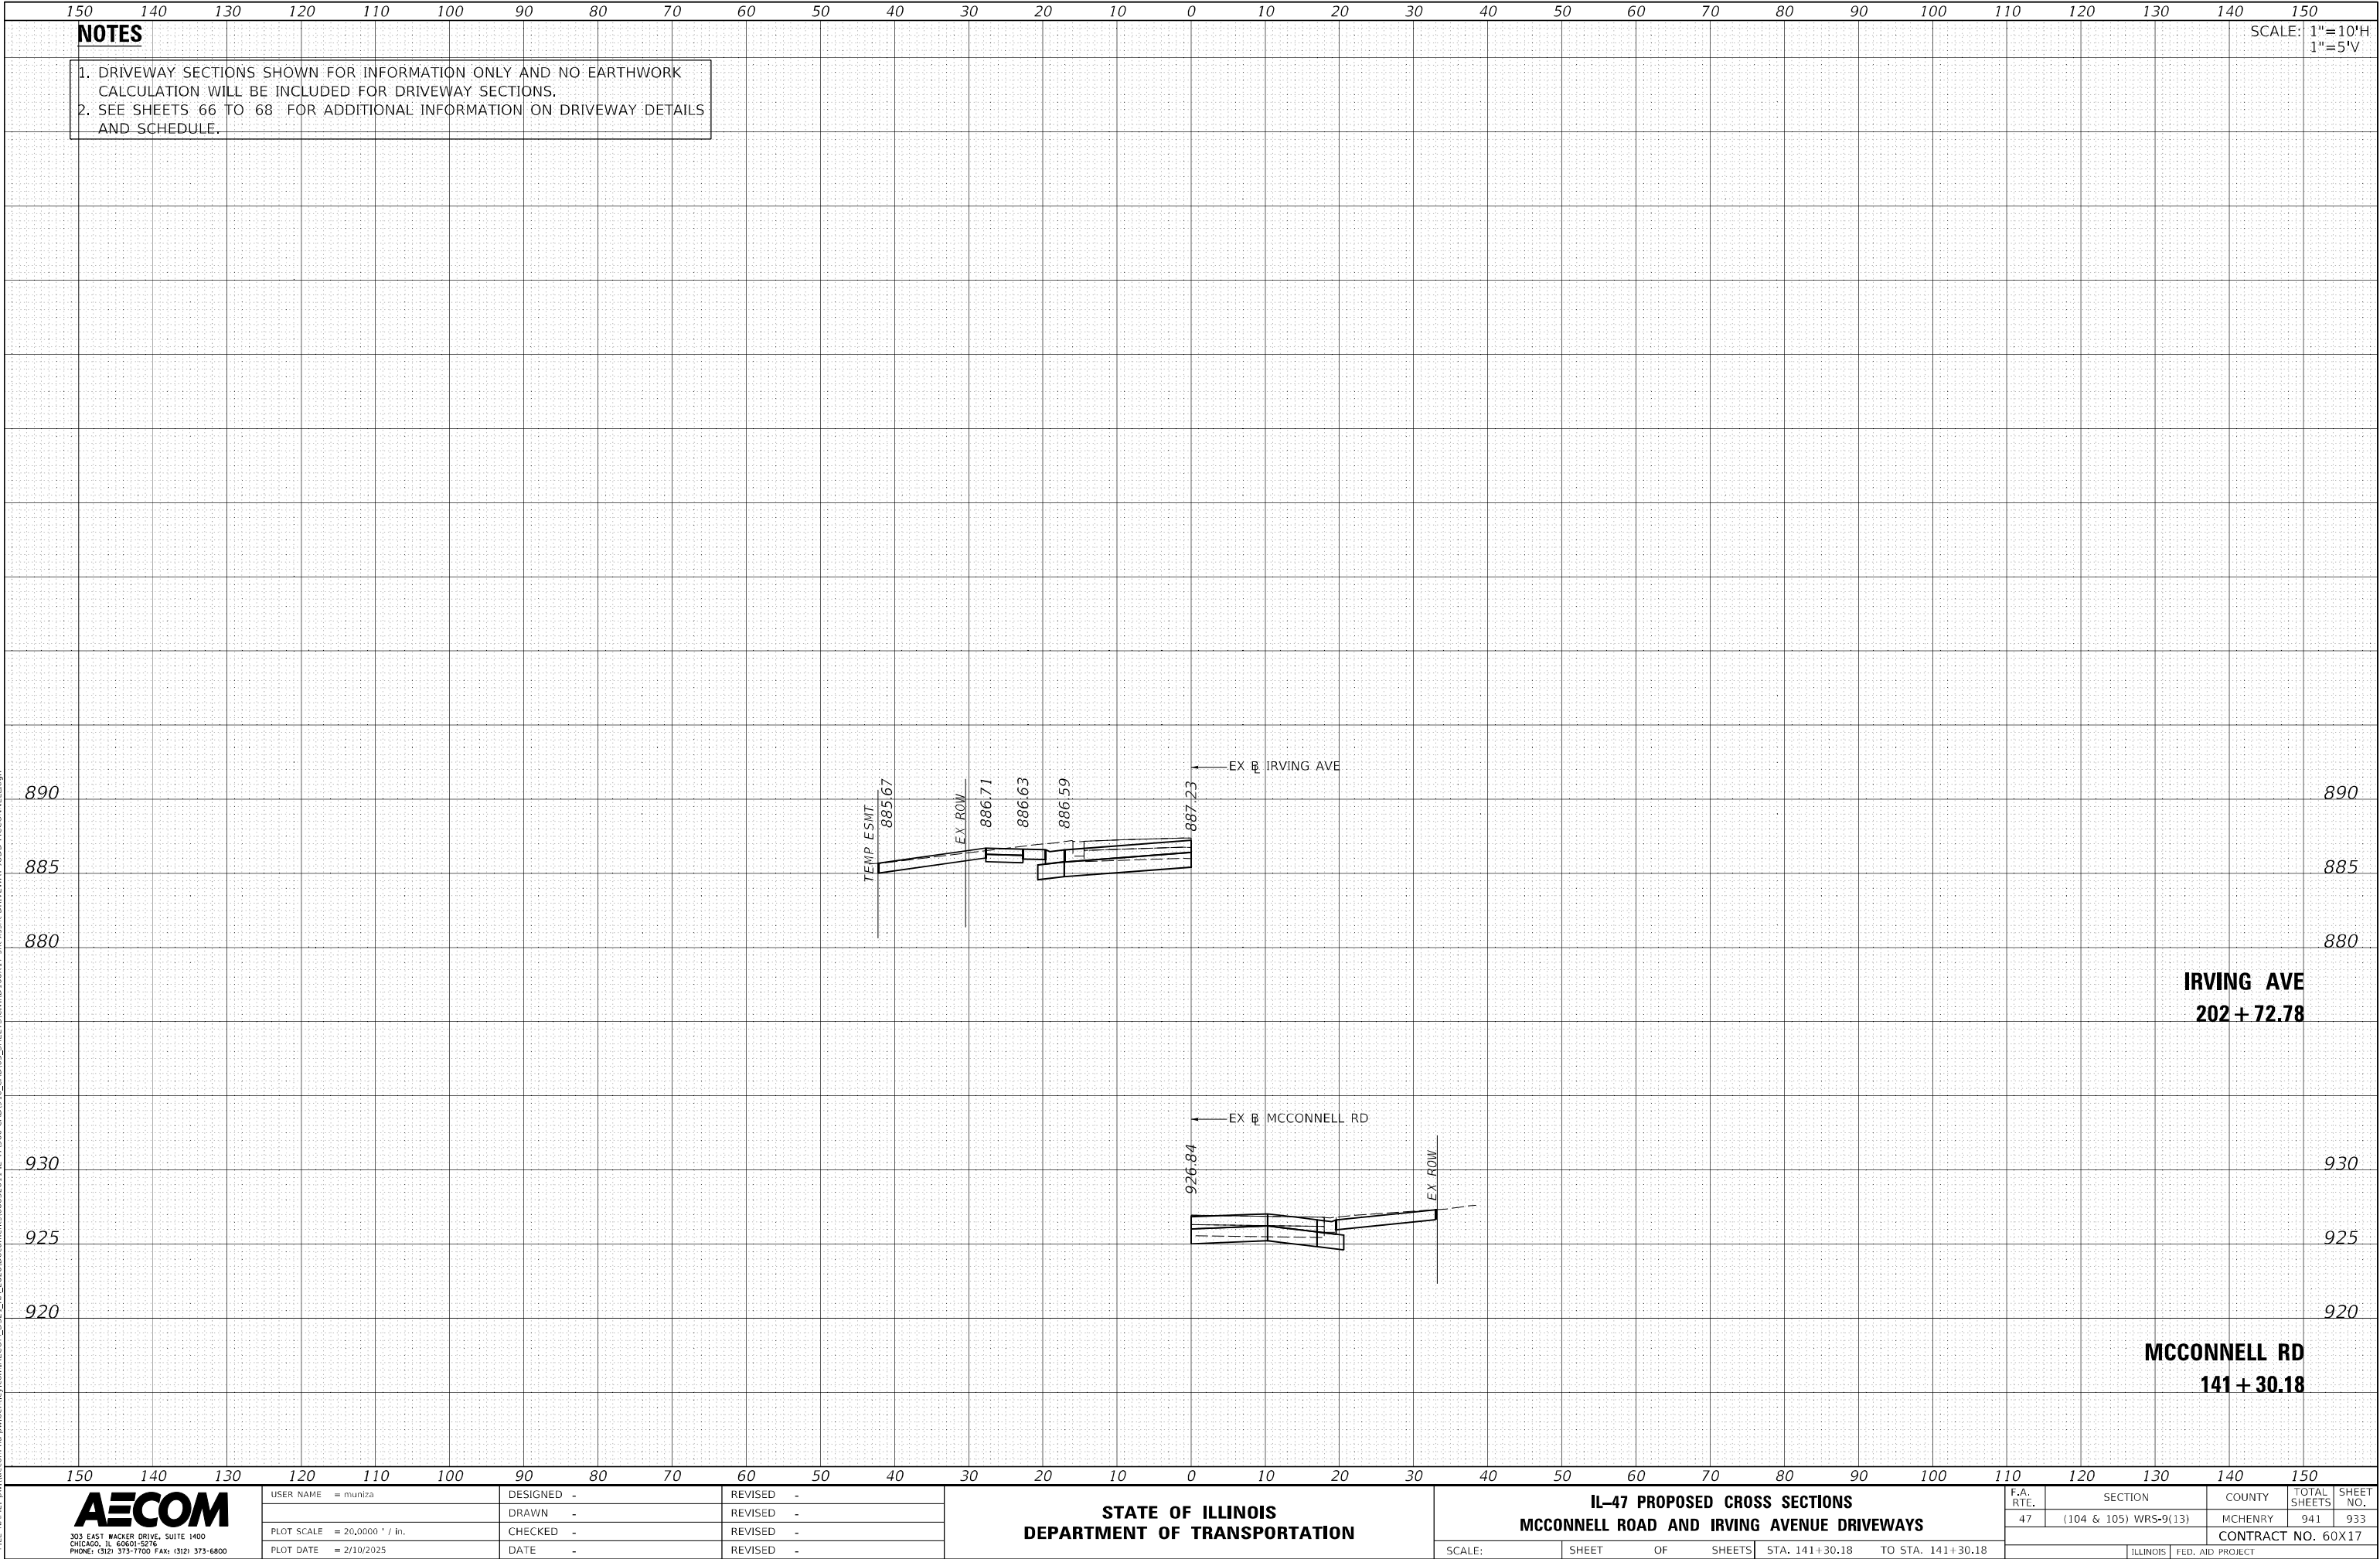

FINAL SURVEY	SURVEYED _____	BY _____	DATE _____
	PLOTTED _____		
	TEMPLATE _____		
	AREAS _____		
NOTE BOOK NO. _____	AREAS CHECKED _____		

ORIGINAL SURVEY	SURVEYED _____	BY _____	DATE _____
	PIOTTED _____		
NOTE BOOK	TEMPLATE _____	NO. _____	
	AREAS _____		
	AREAS CHECKED _____		

MODEL: Default


	NO.	AREAS CHECKED

FILE NAME: pw:\laecon\ria-pw\berkeley.com\NECOM_DS21_MA_2020Documents\60632011-IL-471900-CAD\910_CAD\03_SHEETS\Civil\ID160X17-bt-syslit-DRIVEWAY-LAKE.dgn


NOTES

1. DRIVEWAY SECTIONS SHOWN FOR INFORMATION ONLY AND NO EARTHWORK CALCULATION WILL BE INCLUDED FOR DRIVEWAY SECTIONS.
2. SEE SHEETS 66 TO 68 FOR ADDITIONAL INFORMATION ON DRIVEWAY DETAILS AND SCHEDULE.


SCALE:	$1'' = 10'H$ $1'' = 5'V$
--------	-----------------------------

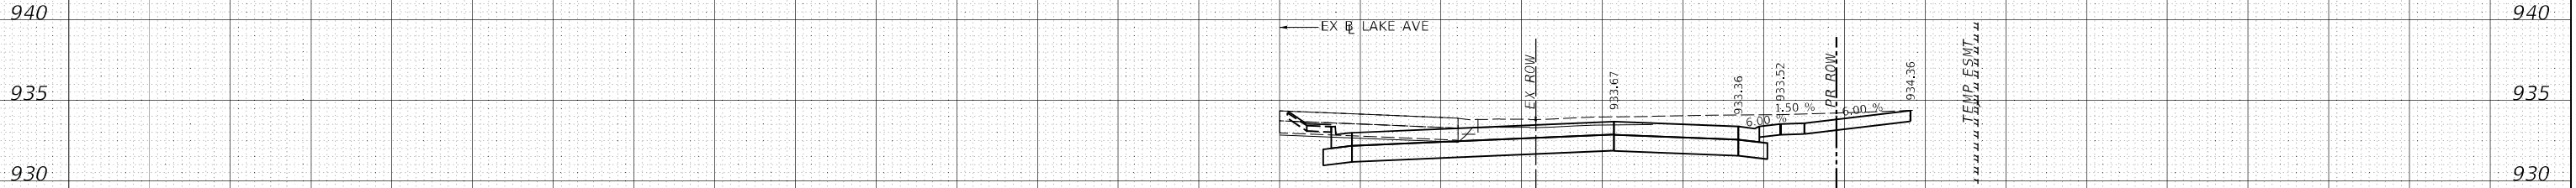


173 + 97.62

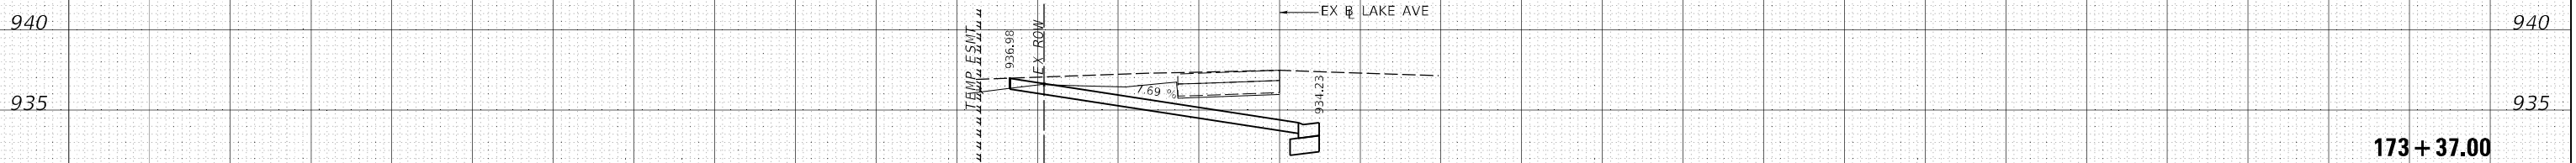

173 + 37.00

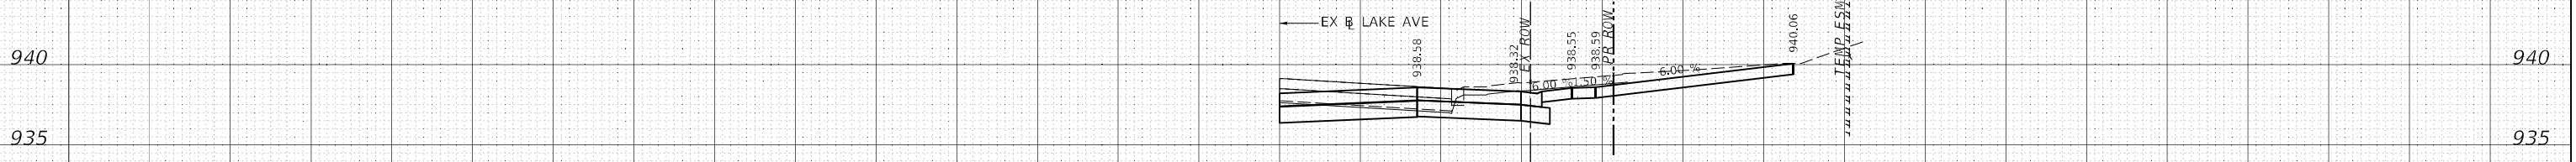

171 + 79.99

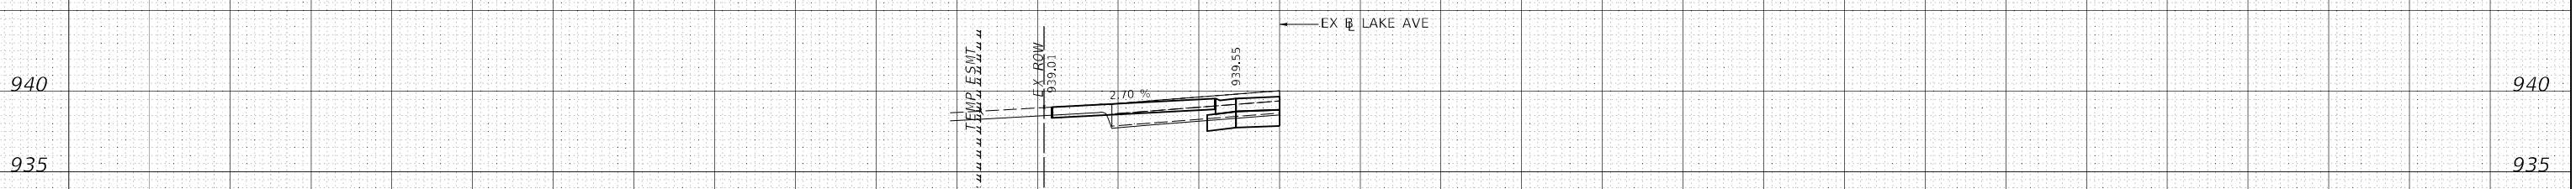

171 + 13.40



USER NAME = muniza	DESIGNED -	REVISED -
	DRAWN -	REVISED -
PLOT SCALE = 20,0000 ' / in.	CHECKED -	REVISED -
PLOT DATE = 2/10/2025	DATE -	REVISED -

**STATE OF ILLINOIS
DEPARTMENT OF TRANSPORTATION**

IL-47 PROPOSED CROSS SECTIONS LAKE AVENUE DRIVEWAYS

SCALE:	SHEET	OF	SHEETS	STA. 171+13.40	TO STA. 173+97.62
--------	-------	----	--------	----------------	-------------------

F.A. RTE.	SECTION	COUNTY	TOTAL SHEETS	SHEET NO.
47	(104 & 105) WRS-9(13)	MCHENRY	941	934
		CONTRACT NO. 60X17		
ILLINOIS		FED. AID PROJECT		

FINAL SURVEY NOTE BOOK NO.	SURVEYED PLOTTED TEMPLATE AREAS CHECKED	BY	DATE




ORIGINAL SURVEY NOTE BOOK NO.	SURVEYED PLOTTED TEMPLATE AREAS CHECKED	BY	DATE

MODEL: Default
FILE NAME: p:\work\con-hp\pawberry\com\AECOM_DSG_104_2020\Documents\60620711\IL-47\ROAD-CADD\10_4\CD\103_SHEETS\CD\160X175\103sshd-DRIVEWAY-LAKE.dgn

NOTES

1. DRIVEWAY SECTIONS SHOWN FOR INFORMATION ONLY AND NO EARTHWORK CALCULATION WILL BE INCLUDED FOR DRIVEWAY SECTIONS.
2. SEE SHEETS 66 TO 68 FOR ADDITIONAL INFORMATION ON DRIVEWAY DETAILS AND SCHEDULE.

SCALE: 1"=10'H
1"=5'V

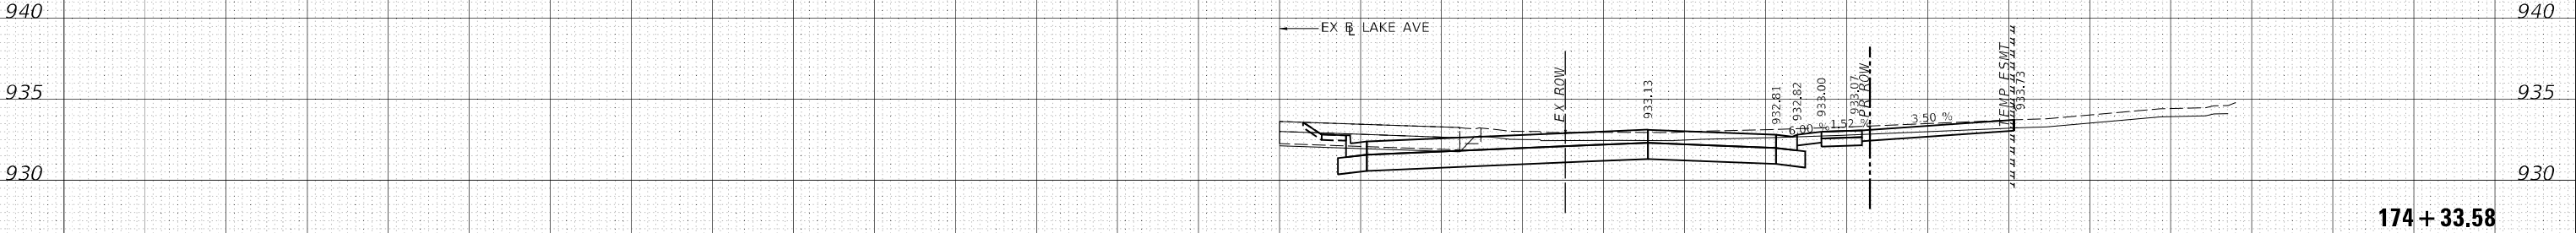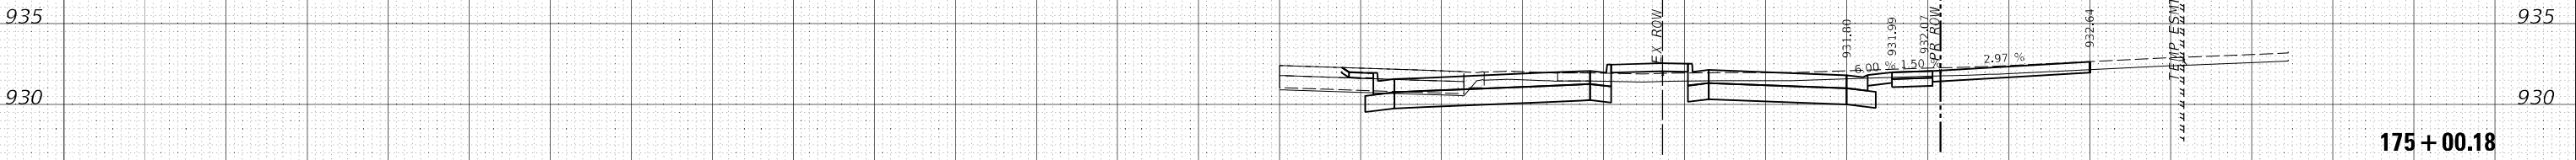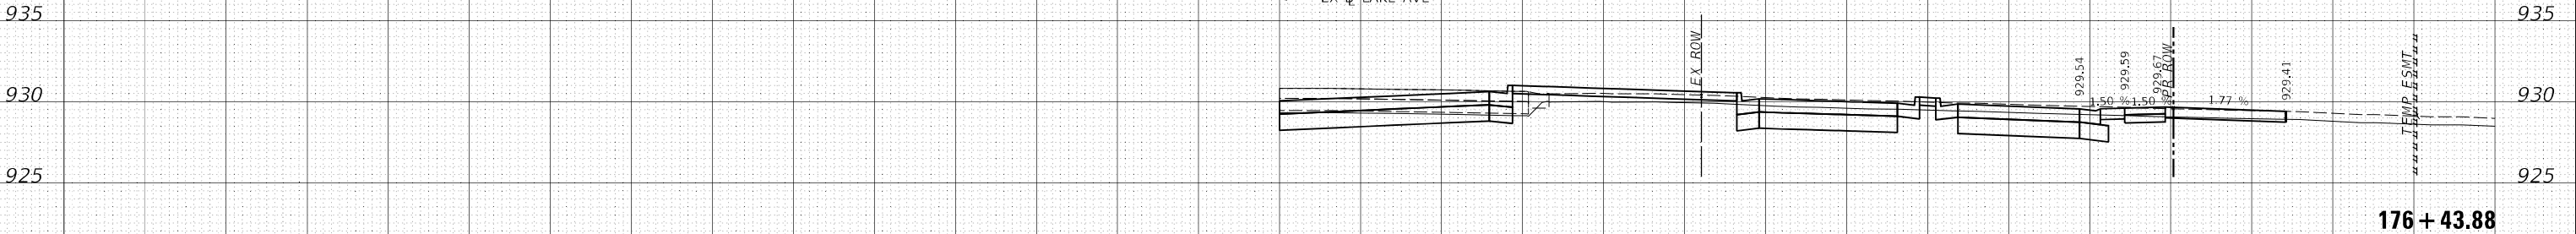

USER NAME = muniza	DESIGNED -	REVISED -
	DRAWN -	REVISED -
PLOT SCALE = 20,000 ' / in.	CHECKED -	REVISED -
PLOT DATE = 2/10/2025	DATE -	REVISED -

STATE OF ILLINOIS
DEPARTMENT OF TRANSPORTATION

IL-47 PROPOSED CROSS SECTIONS
LAKE AVENUE DRIVEWAYS

SCALE: SHEET OF SHEETS STA. 174+33.58 TO STA. 176+43.88

F.A. RTE.	SECTION	COUNTY	TOTAL SHEETS	SHEET NO.
47	(104 & 105) WRS-9(13)	MCHENRY	941	935
CONTRACT NO. 60X17				


ILLINOIS FED. AID PROJECT

ORIGINAL SURVEY	SURVEYED _____	BY _____	DATE _____
	PLOTTED _____		
NOTE BOOK	TEMPLATE _____	NO. _____	
	AREAS _____		
	AREAS CHECKED _____		

MODEI - Default

1. DRIVEWAY SECTIONS SHOWN FOR INFORMATION ONLY AND NO EARTHWORK CALCULATION WILL BE INCLUDED FOR DRIVEWAY SECTIONS.
2. SEE SHEETS 66 TO 68 FOR ADDITIONAL INFORMATION ON DRIVEWAY DETAILS AND SCHEDULE.

SCALE: $1'' = 10'H$
 $1'' = 5'V$

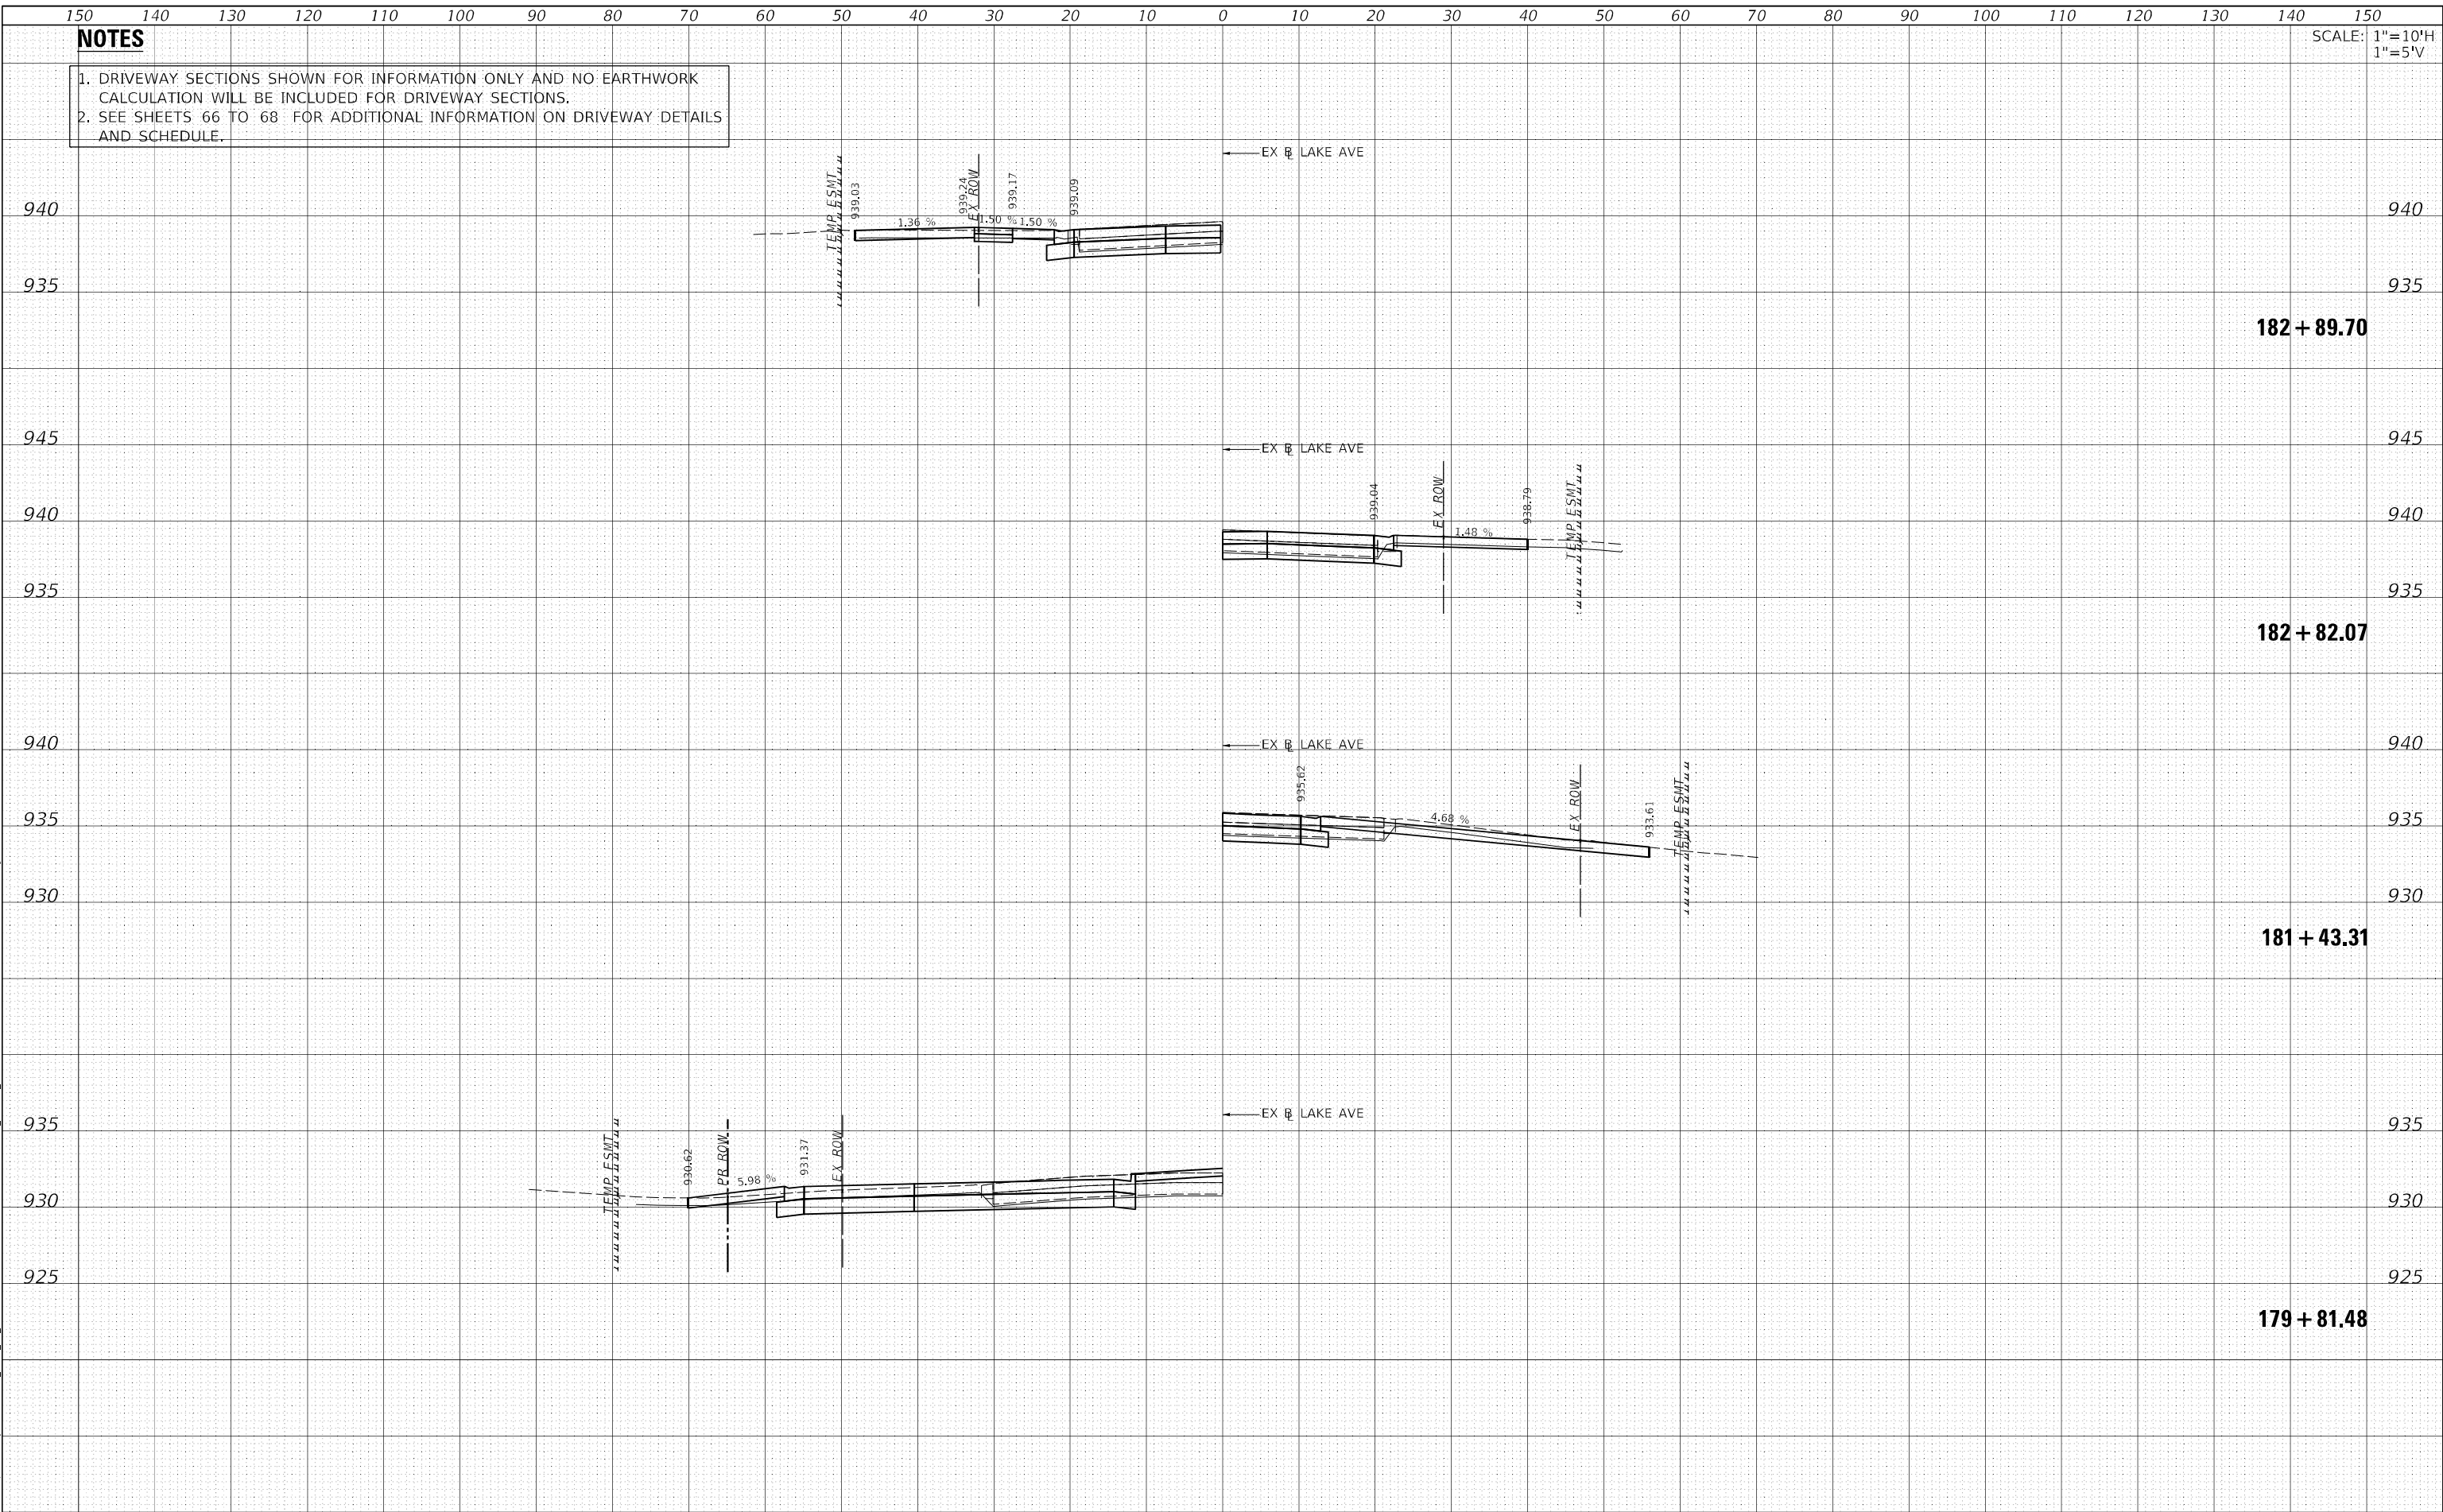

USER NAME = muniza	DESIGNED -	REVISED -
	DRAWN -	REVISED -
PLOT SCALE = 20,0000 ' / in.	CHECKED -	REVISED -
PLOT DATE = 2/10/2025	DATE -	REVISED -


**STATE OF ILLINOIS
DEPARTMENT OF TRANSPORTATION**

IL-47 PROPOSED CROSS SECTIONS LAKE AVENUE DRIVEWAYS

SCALE:		SHEET OF SHEETS		STA. 179+81.48 TO STA. 182+89.70		ILLINOIS FED. AID PROJECT	
--------	--	-----------------	--	----------------------------------	--	---------------------------	--

ORIGINAL SURVEY	SURVEYED _____	BY _____	DATE _____
	PLOTTED _____		
	TEMPLATE _____		
	AREAS _____		
	AREAS CHECKED _____		
	NO. _____		
NOTE BOOK			

1. DRIVEWAY SECTIONS SHOWN FOR INFORMATION ONLY AND NO EARTHWORK CALCULATION WILL BE INCLUDED FOR DRIVEWAY SECTIONS.
2. SEE SHEETS 66 TO 68 FOR ADDITIONAL INFORMATION ON DRIVEWAY DETAILS AND SCHEDULE.

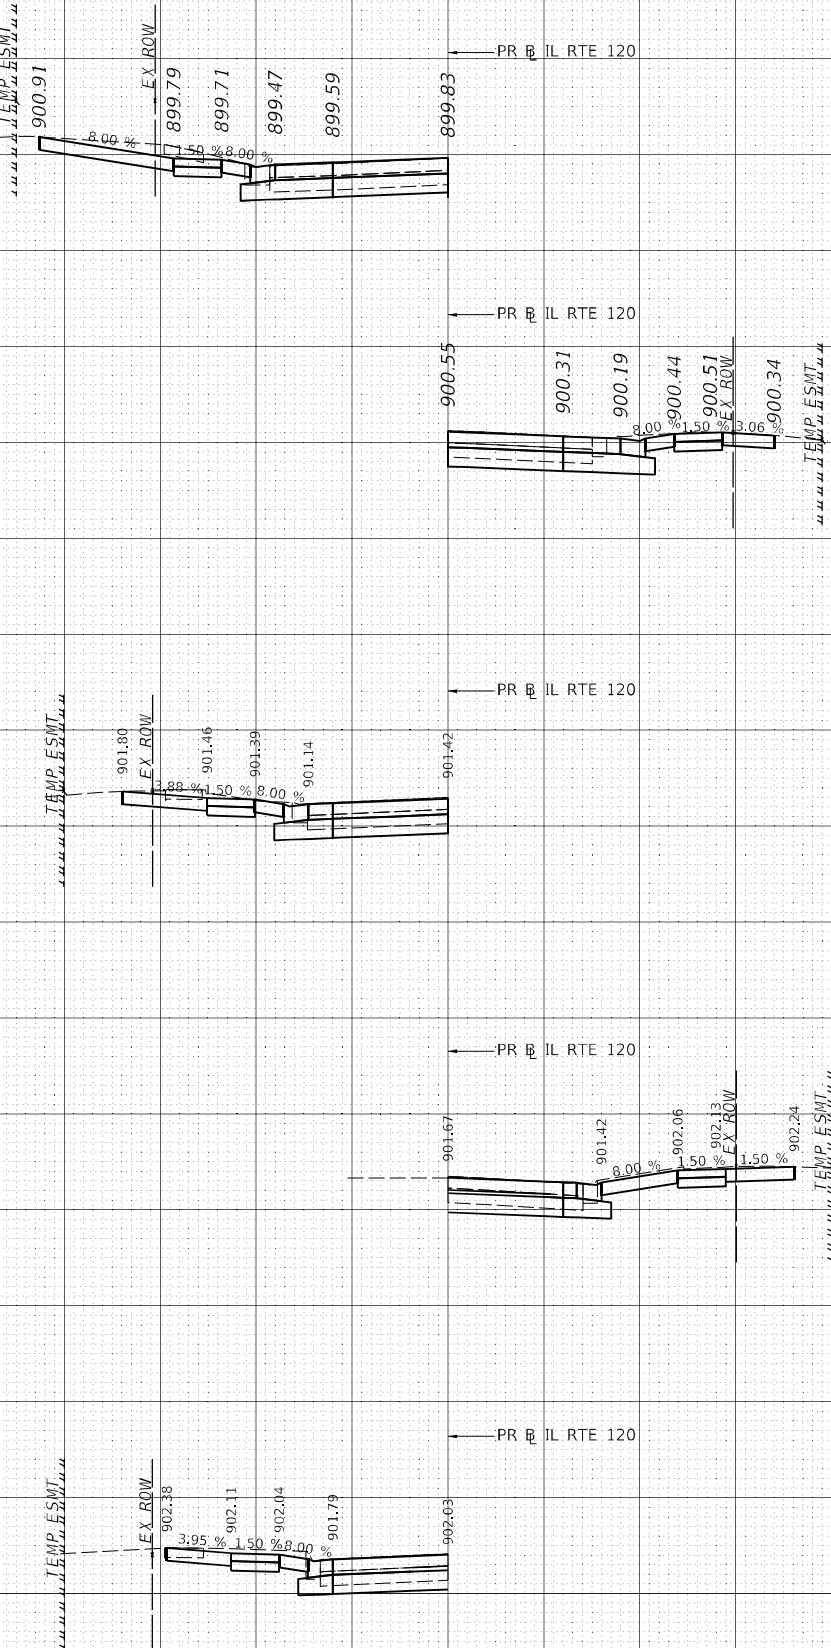

SCALE: $1'' = 10'H$
 $1'' = 5'V$

 $64 + 75.70$

64 + 09.46

 $63 + 34.32$ $63 + 12.81$ $62 + 82.06$

AECOM
303 EAST WACKER DRIVE, SUITE 1400
CHICAGO, IL 60601-5276
PHONE: (312) 373-7700 FAX: (312) 373-6800

USER NAME = muniza	DESIGNED -	REVISED -
	DRAWN -	REVISED -
PLOT SCALE = 20,000 ' / in.	CHECKED -	REVISED -
PLOT DATE = 2/10/2025	DATE -	REVISED -

**STATE OF ILLINOIS
DEPARTMENT OF TRANSPORTATION**

IL-47 PROPOSED CROSS SECTIONS

IL ROUTE 120 DRIVEWAYS

SCALE:	SHEET	OF	SHEETS	STA. 62+82.06	TO STA. 64+75.70
--------	-------	----	--------	---------------	------------------





F.A. RTE.	SECTION	COUNTY	TOTAL SHEETS	SHEET NO.
47	(104 & 105) WRS-9(13)	MCHENRY	941	937
		CONTRACT NO. 60X17		
ILLINOIS		FED. AID PROJECT		

ORIGINAL SURVEY	SURVEYED _____	BY _____	DATE _____
	PLOTTED _____		
NOTE BOOK	TEMPLATE _____	NO. _____	
	AREAS _____		
	AREAS CHECKED _____		

NOTES

1. DRIVEWAY SECTIONS SHOWN FOR INFORMATION ONLY AND NO EARTHWORK CALCULATION WILL BE INCLUDED FOR DRIVEWAY SECTIONS.
2. SEE SHEETS 66 TO 68 FOR ADDITIONAL INFORMATION ON DRIVEWAY DETAILS AND SCHEDULE.

SCALE: $1'' = 10'H$
 $1'' = 5'V$

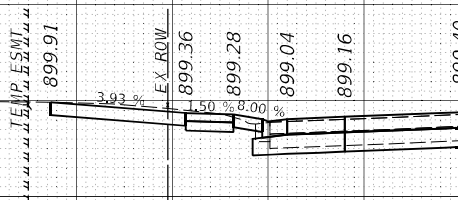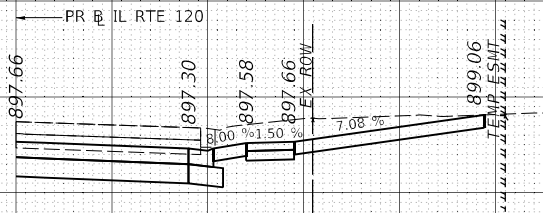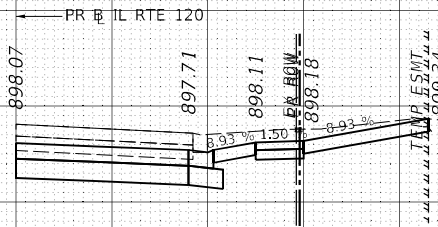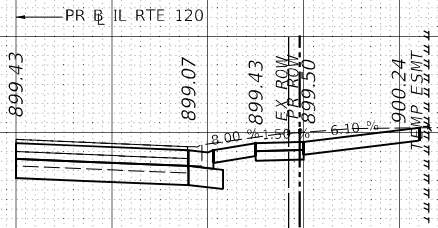 $70 + 18.24$ $69 + 30.65$ $68 + 69.76$ $65 + 16.47$

AECOM
303 EAST WACKER DRIVE, SUITE 1400
CHICAGO, IL 60601-5276
PHONE: (312) 373-7700 FAX: (312) 373-6800

USER NAME = muniza	DESIGNED -	REVISED -
	DRAWN -	REVISED -
PLOT SCALE = 20,000 ' / in.	CHECKED -	REVISED -
PLOT DATE = 2/10/2025	DATE -	REVISED -

**STATE OF ILLINOIS
DEPARTMENT OF TRANSPORTATION**

IL-47 PROPOSED CROSS SECTIONS

IL ROUTE 120 DRIVEWAYS


SCALE:	SHEET	OF	SHEETS	STA. 65+16.47	TO STA. 70+18.24
--------	-------	----	--------	---------------	------------------

F.A. RTE.	SECTION	COUNTY	TOTAL SHEETS	SHEET NO.
47	(104 & 105) WRS-9(13)	MCHENRY	941	938
		CONTRACT NO. 60X17		
ILLINOIS		FED. AID PROJECT		

FINAL SURVEY NOTE BOOK NO.	SURVEYED PLOTTED TEMPLATE AREAS AIPAS CHECKED	BY	DATE

ORIGINAL SURVEY NOTE BOOK NO.	SURVEYED PLOTTED TEMPLATE AREAS AIPAS CHECKED	BY	DATE

MODEL: Default
FILE NAME: p:\a\user\com\paw\ben\hky.com\AECOM_DSG_10A_2020\Documents\6062071-IL-17000-CADD\10-CADD\03-SHEETS\CLWID 160X175-11-vss-h-d-DRIVEWAY-RT-120.dgn

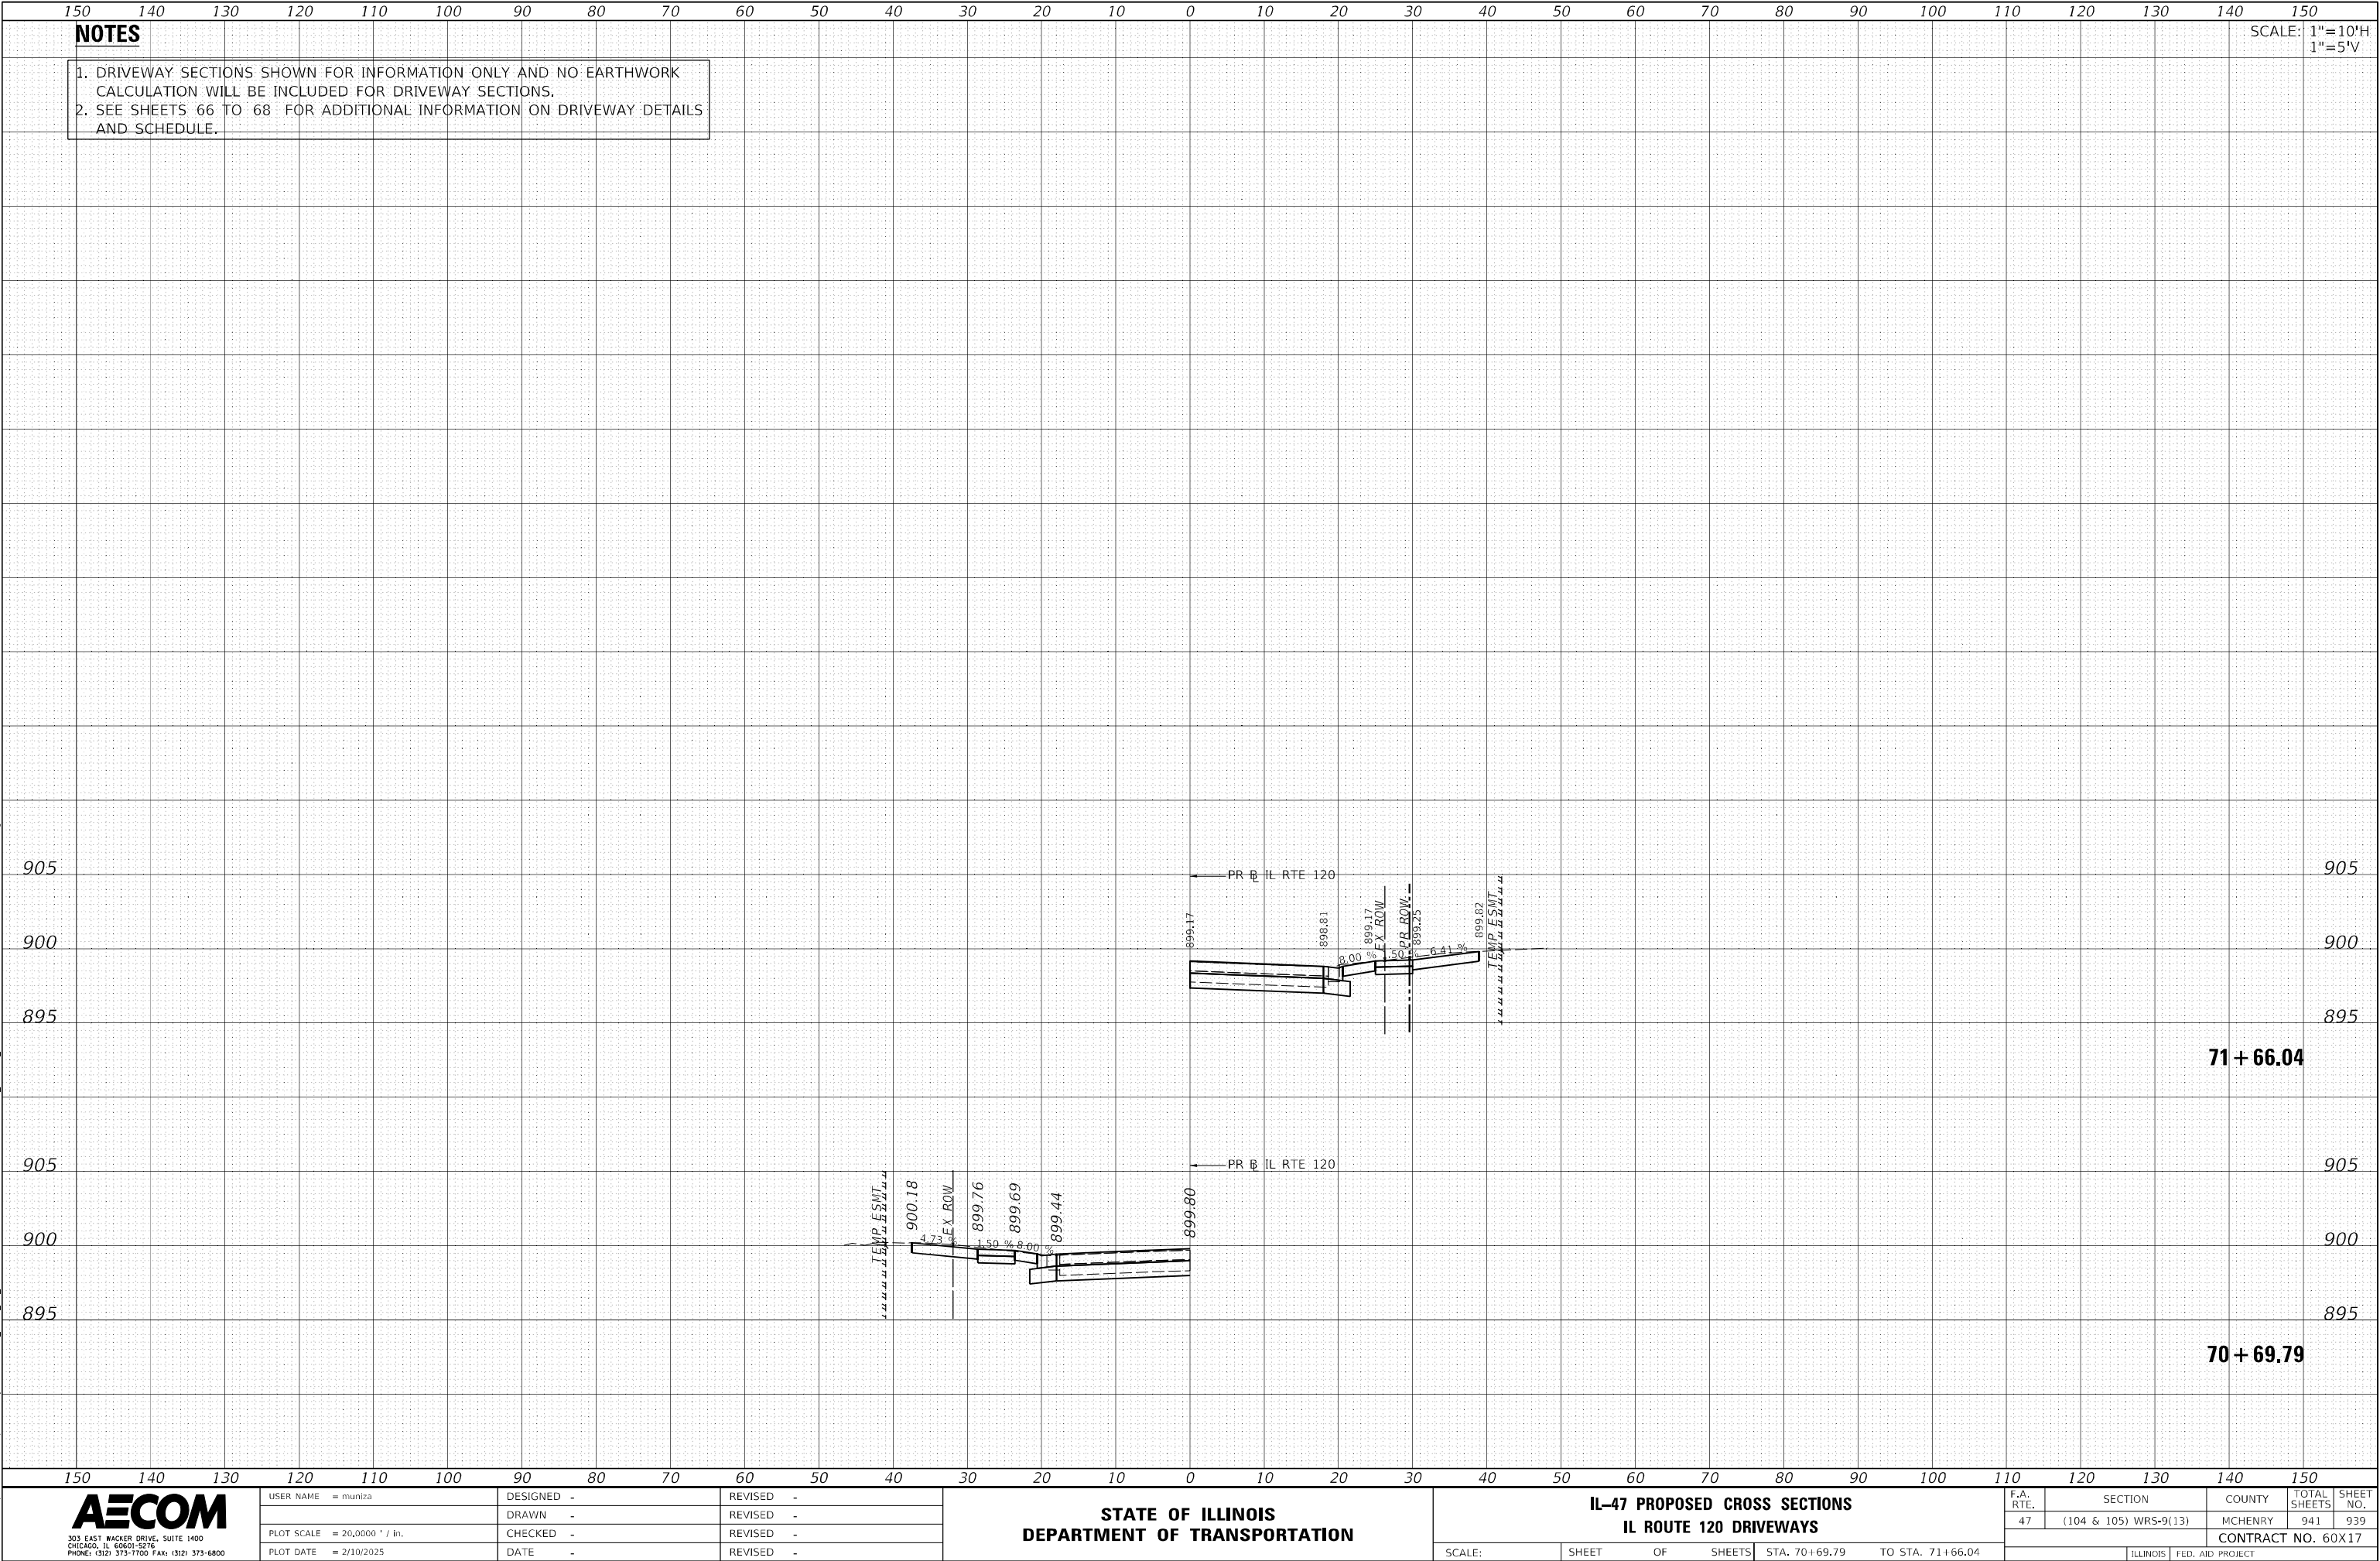

FINAL SURVEY	SURVEYED _____	BY _____	DATE _____
	PLOTTED _____		
NOTE BOOK	TEMPLATE _____		
	AREAS _____		
	AREAS CHECKED _____		

ORIGINAL SURVEY	SURVEYED _____	BY _____	DATE _____
	PIOTTED _____		
NOTE BOOK	TEMPLATE _____	NO. _____	
	AREAS _____		
	AREAS CHECKED _____		

MODEL: Default	NO.	AREAS CHECKED
----------------	-----	---------------

MODEL - Default

NOTES

1. DRIVEWAY SECTIONS SHOWN FOR INFORMATION ONLY AND NO EARTHWORK CALCULATION WILL BE INCLUDED FOR DRIVEWAY SECTIONS.
2. SEE SHEETS 66 TO 68 FOR ADDITIONAL INFORMATION ON DRIVEWAY DETAILS AND SCHEDULE.

SCALE: $1'' = 10'H$
 $1'' = 5'V$

