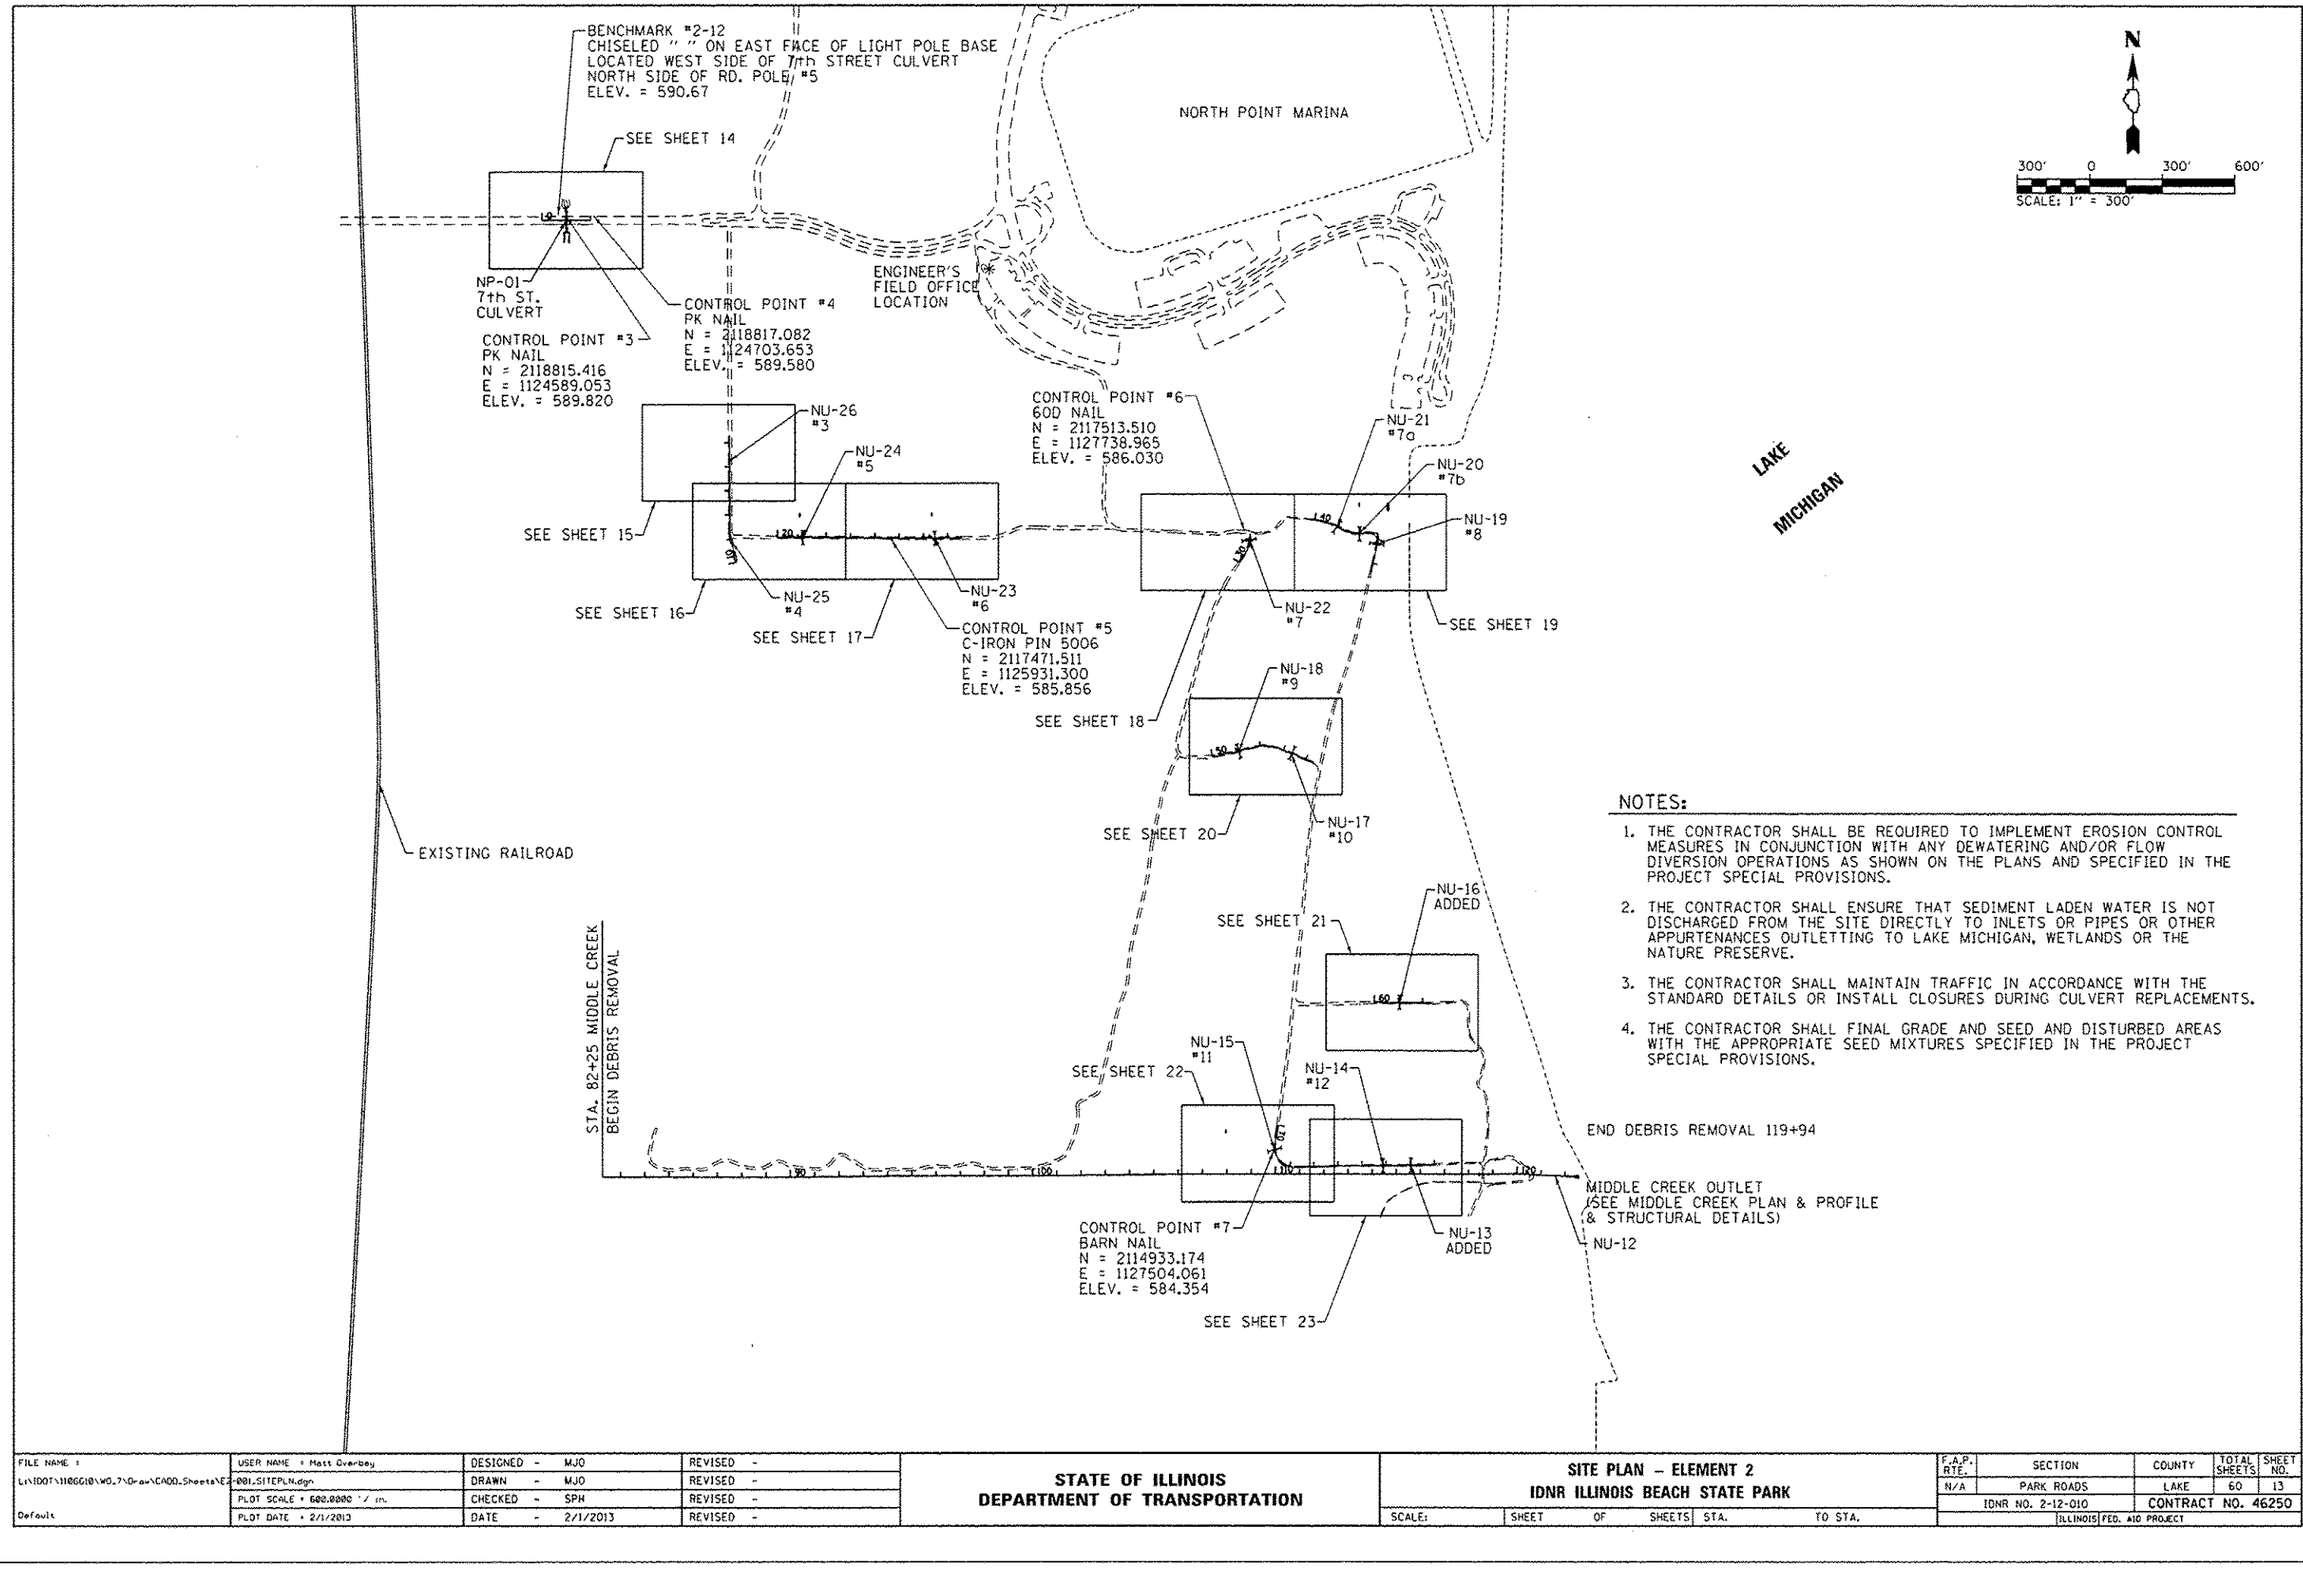

NOTES:

1. THE CONTRACTOR SHALL BE REQUIRED TO IMPLEMENT EROSION CONTROL MEASURES IN CONJUNCTION WITH ANY DEWATERING AND/OR FLOW DIVERSION OPERATIONS AS SHOWN ON THE PLANS AND SPECIFIED IN THE PROJECT SPECIAL PROVISIONS.
2. THE CONTRACTOR SHALL ENSURE THAT SEDIMENT LADEN WATER IS NOT DISCHARGED FROM THE SITE DIRECTLY TO INLETS OR PIPES OR OTHER APPURTENANCES OUTLETTING TO LAKE MICHIGAN, WETLANDS OR THE NATURE PRESERVE.
3. THE CONTRACTOR SHALL MAINTAIN TRAFFIC IN ACCORDANCE WITH THE STANDARD DETAILS OR INSTALL CLOSURES DURING CULVERT REPLACEMENTS.
4. THE CONTRACTOR SHALL FINAL GRADE AND SEED AND DISTURBED AREAS WITH THE APPROPRIATE SEED MIXTURES SPECIFIED IN THE PROJECT SPECIAL PROVISIONS.

FILE NAME = L:\IDOT\110GG10\WO_7\Draw\CADD_Sheets\E2-001_SITEPLN.dgn	USER NAME = Matt Overbey	DESIGNED - MJO	REVISED -
		DRAWN - MJO	REVISED -
Default	PLOT SCALE = 600.0000 ' / in.	CHECKED - SPH	REVISED -
	PLOT DATE = 2/1/2013	DATE - 2/1/2013	REVISED -

STATE OF ILLINOIS
DEPARTMENT OF TRANSPORTATION

SITE PLAN – ELEMENT 2
IDNR ILLINOIS BEACH STATE PARK

SCALE: | SHEET OF SHEETS | STA. TO STA.

F.A.P. RTE.	SECTION	COUNTY	TOTAL SHEETS	SHEET NO.
N/A	PARK ROADS	LAKE	60	13
	IDNR NO. 2-12-010	CONTRACT NO. 46250		
	ILLINOIS FED. AID PROJECT			