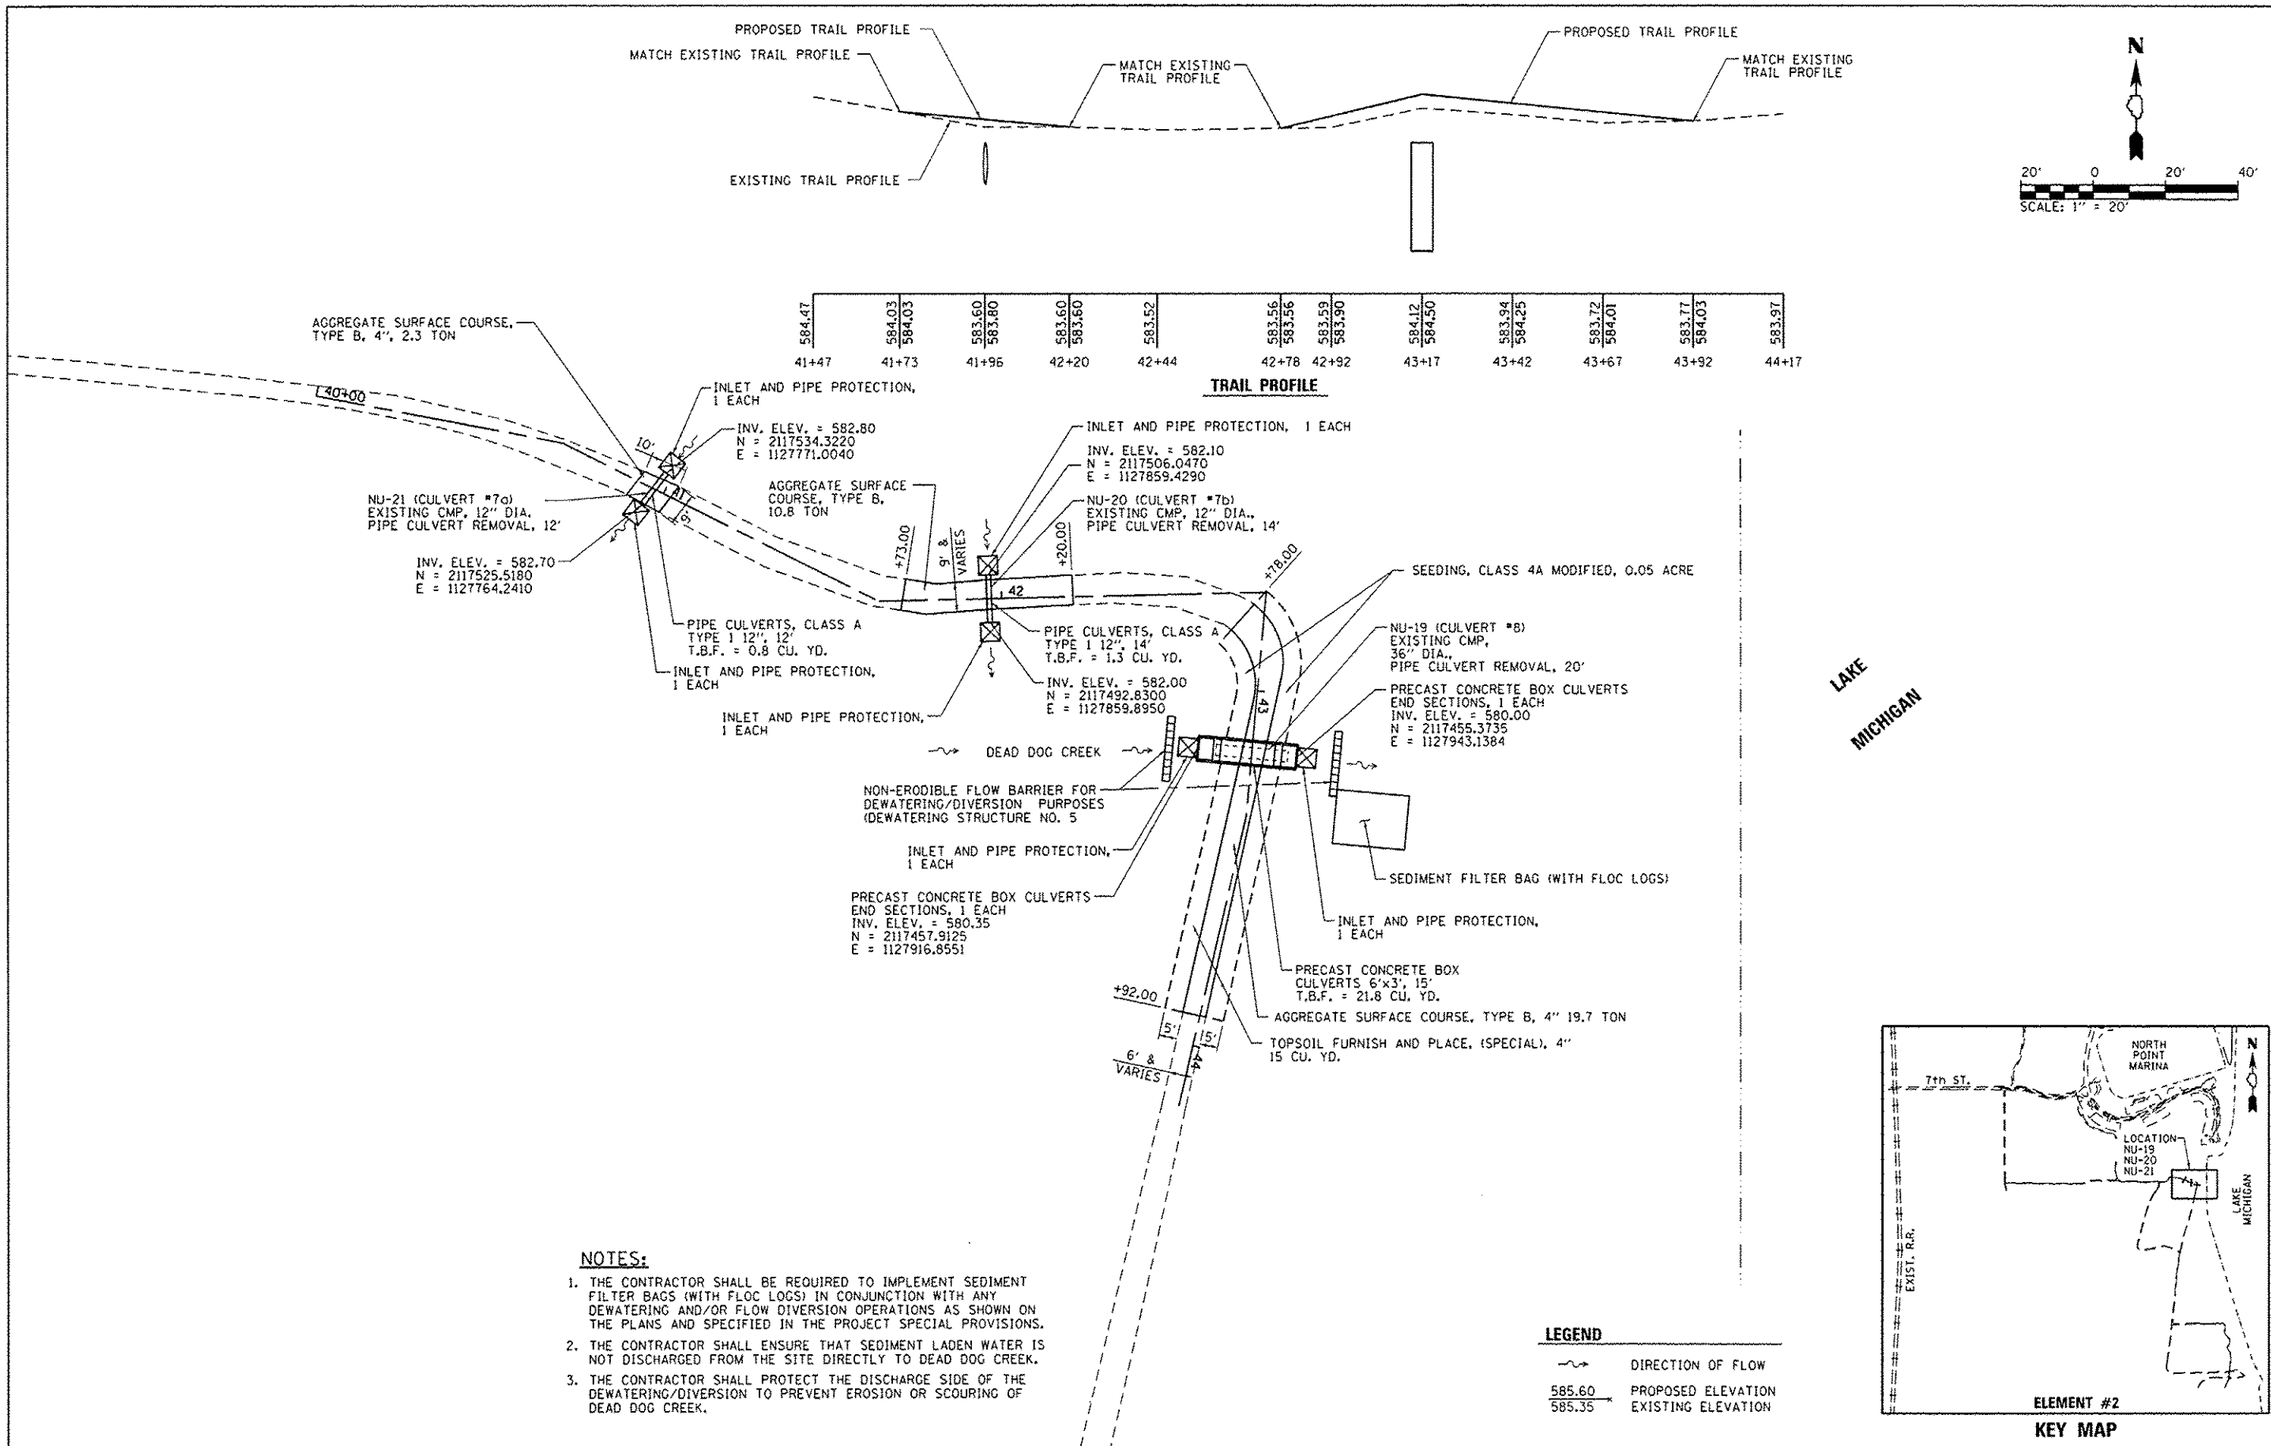

NOTES:

1. THE CONTRACTOR SHALL BE REQUIRED TO IMPLEMENT SEDIMENT FILTER BAGS (WITH FLOC LOGS) IN CONJUNCTION WITH ANY DEWATERING AND/OR FLOW DIVERSION OPERATIONS AS SHOWN ON THE PLANS AND SPECIFIED IN THE PROJECT SPECIAL PROVISIONS.
2. THE CONTRACTOR SHALL ENSURE THAT SEDIMENT LADEN WATER IS NOT DISCHARGED FROM THE SITE DIRECTLY TO DEAD DOG CREEK.
3. THE CONTRACTOR SHALL PROTECT THE DISCHARGE SIDE OF THE DEWATERING/DIVERSION TO PREVENT EROSION OR SCOURING OF DEAD DOG CREEK.

LEGEND

~→	DIRECTION OF FLOW
585.60 / 585.35	PROPOSED ELEVATION / EXISTING ELEVATION

ELEMENT #2

KEY MAP

FILE NAME =	USER NAME = Matt Overbay	DESIGNED - CPD	REVISED -
L:\IDOT\IH86610\NO_7\Drew\CADD_Sheets\E2-000_PLN_Culvert.dgn		DRAWN - MJD	REVISED -
	PLOT SCALE = 40.0000 ' / in.	CHECKED - SPH	REVISED -
Default	PLOT DATE = 2/1/2013	DATE - 2/1/2013	REVISED -

STATE OF ILLINOIS
DEPARTMENT OF TRANSPORTATION

CULVERT LOCATION PLAN – ELEMENT 2
IDNR ILLINOIS BEACH STATE PARK

SCALE: | SHEET OF SHEETS | STA. | TO STA.

F.A.P. RTE.	SECTION	COUNTY	TOTAL SHEETS	SHEET NO.
N/A	PARK ROADS	LAKE	60	19
	IDNR NO. 2-12-010	CONTRACT NO. 46250		
	ILLINOIS FED. AID PROJECT			