ORIGINAL SURVEY		BY	DATE
NOTE BOOK	SURVEYED		
	PLOTTED		
	TEMPLATE		
	AREAS		
NO.	AREAS CHECKED		

FINAL SURVEY		BY	DATE
NOTE BOOK	SURVEYED		
	PLOTTED		
	TEMPLATE		
	AREAS		
NO.	AREAS CHECKED		

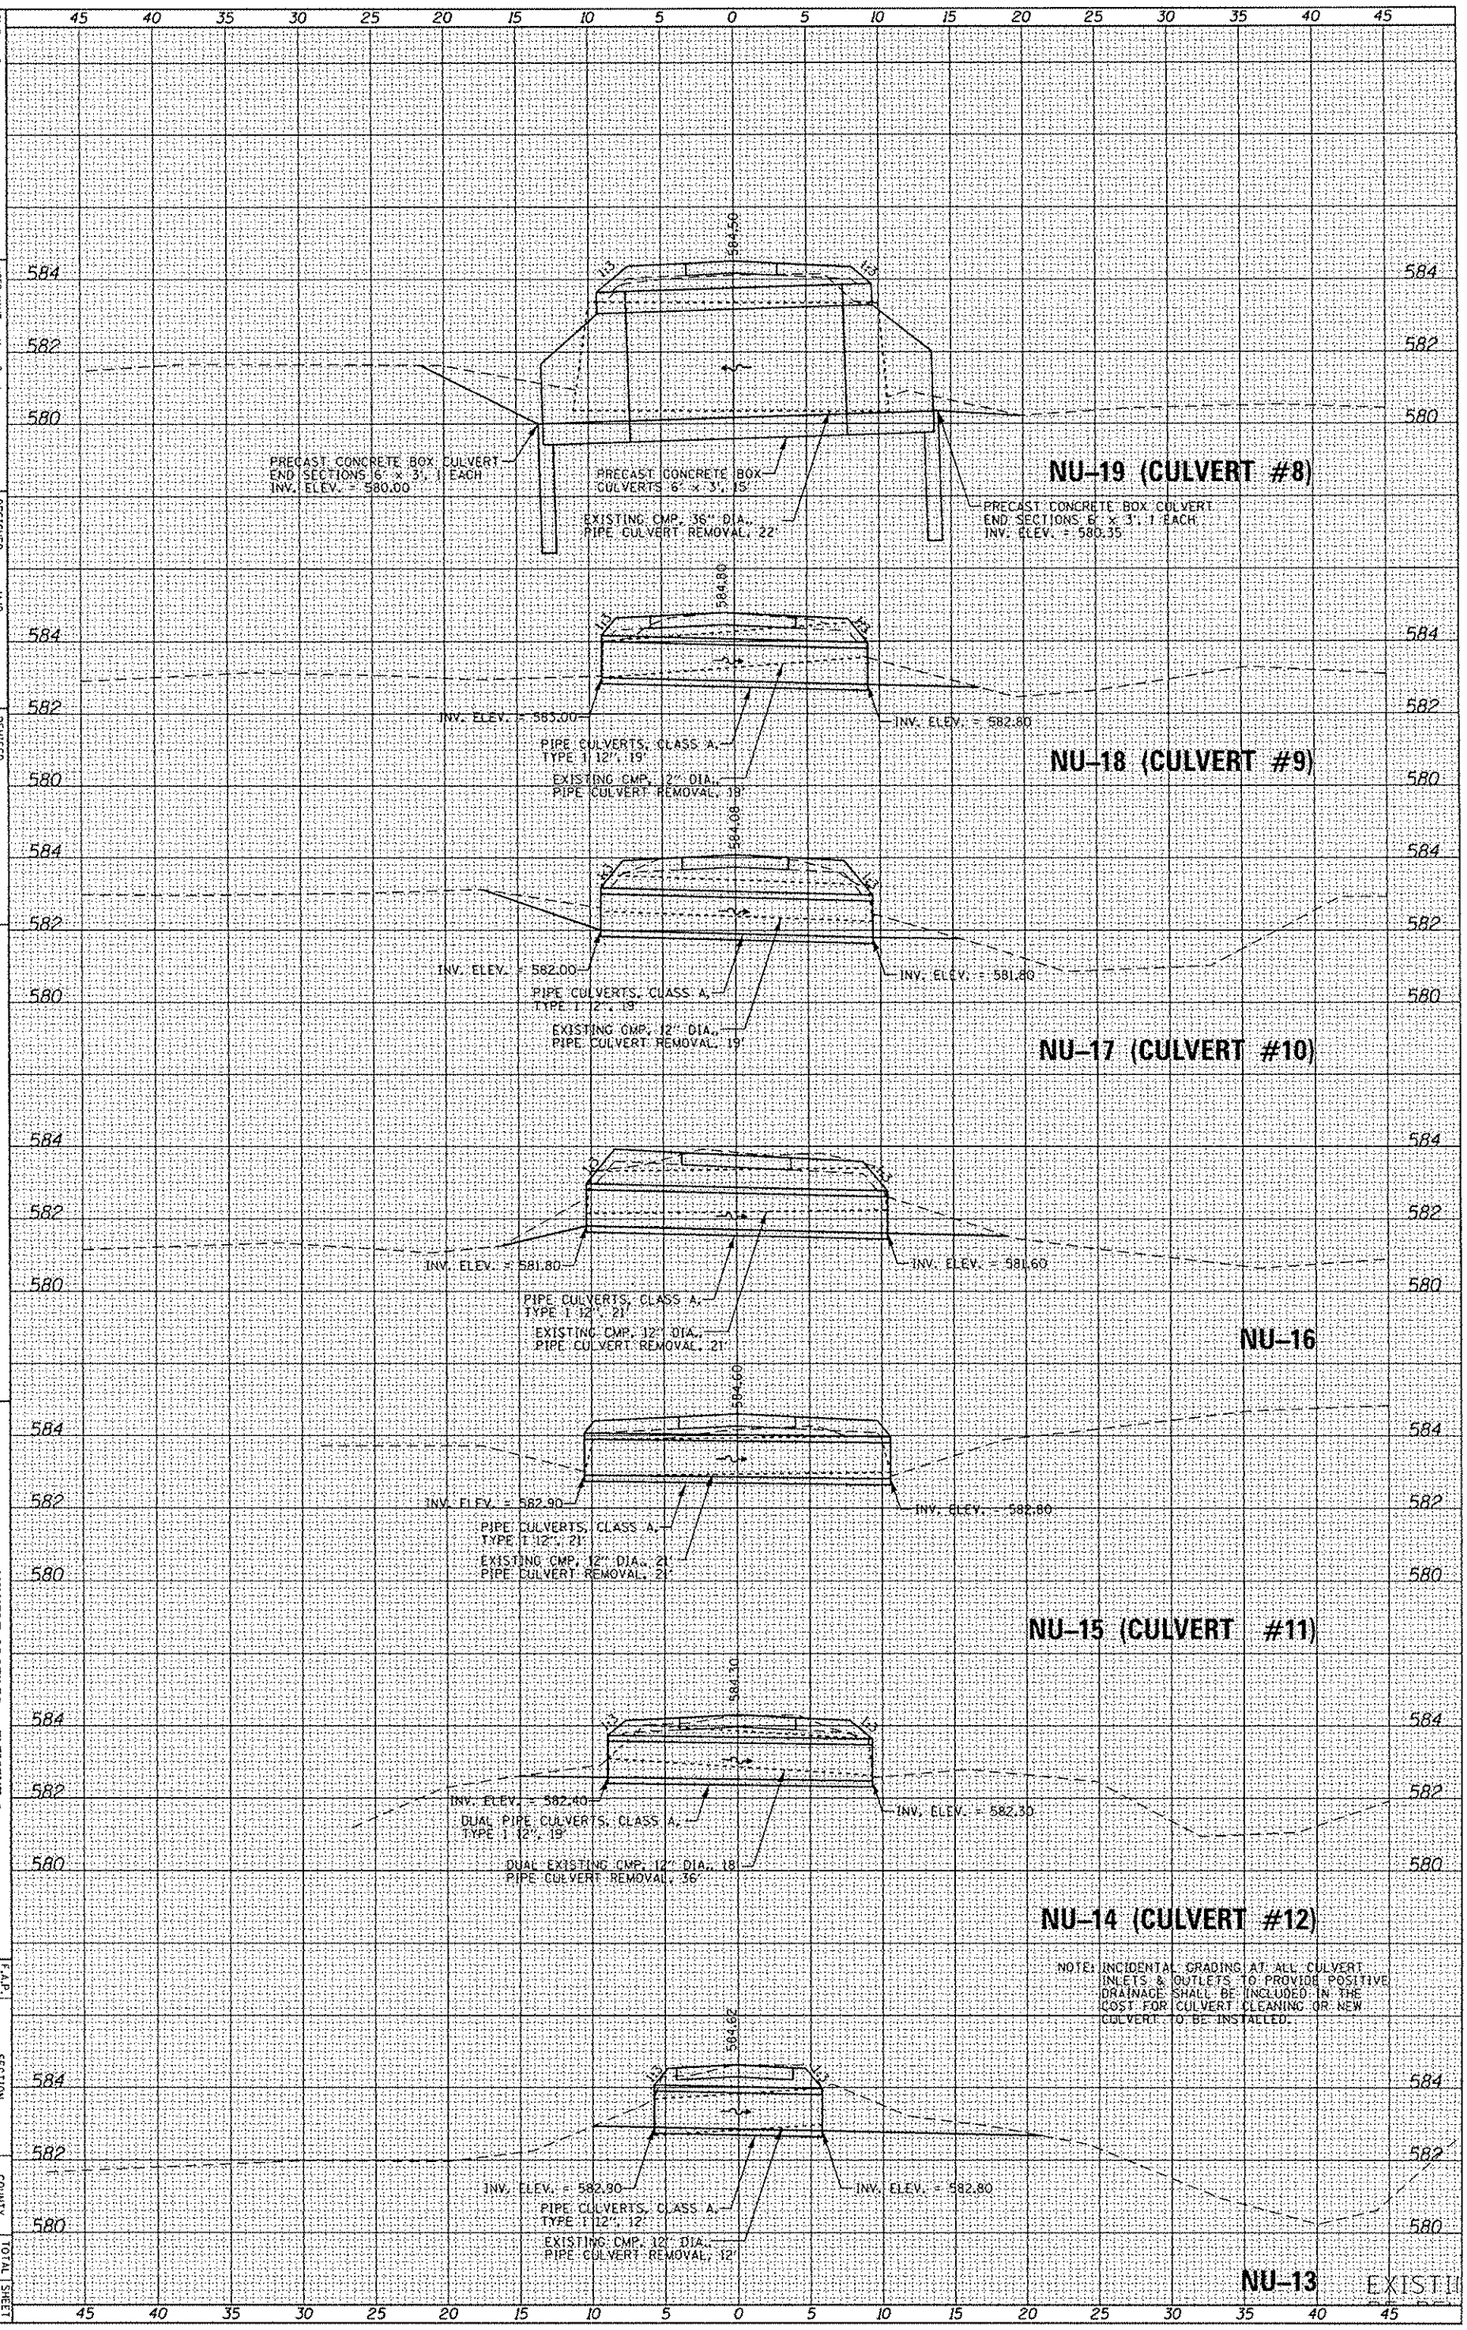

FILE NAME = L:\IDOT\IDOGIS\WO_7\Drawings\CADD_Sheets\C2-XSSHT
USER NAME = Matt Overbey
Culvert Profiles.dgn
PLOT SCALE = 10.0000 ' / in.
PLOT DATE = 2/1/2013
Default

DESIGNED - MJO	REVISED -	
DRAWN - MJO	REVISED -	
CHECKED - SPH	REVISED -	
DATE - 2/1/2013	REVISED -	

STATE OF ILLINOIS
DEPARTMENT OF TRANSPORTATION

CULVERT PROFILES - ELEMENT 2
IDNR ILLINOIS BEACH PARK SITE

SCALE: SHEET OF SHEETS STA. TO STA.

F.A.P. RTE.	SECTION	COUNTY	TOTAL SHEETS	SHEET NO.
N/A	PARK ROADS	LAKE	60	25

CONTRACT NO. 46000

ILLINOIS FED. AID PROJECT