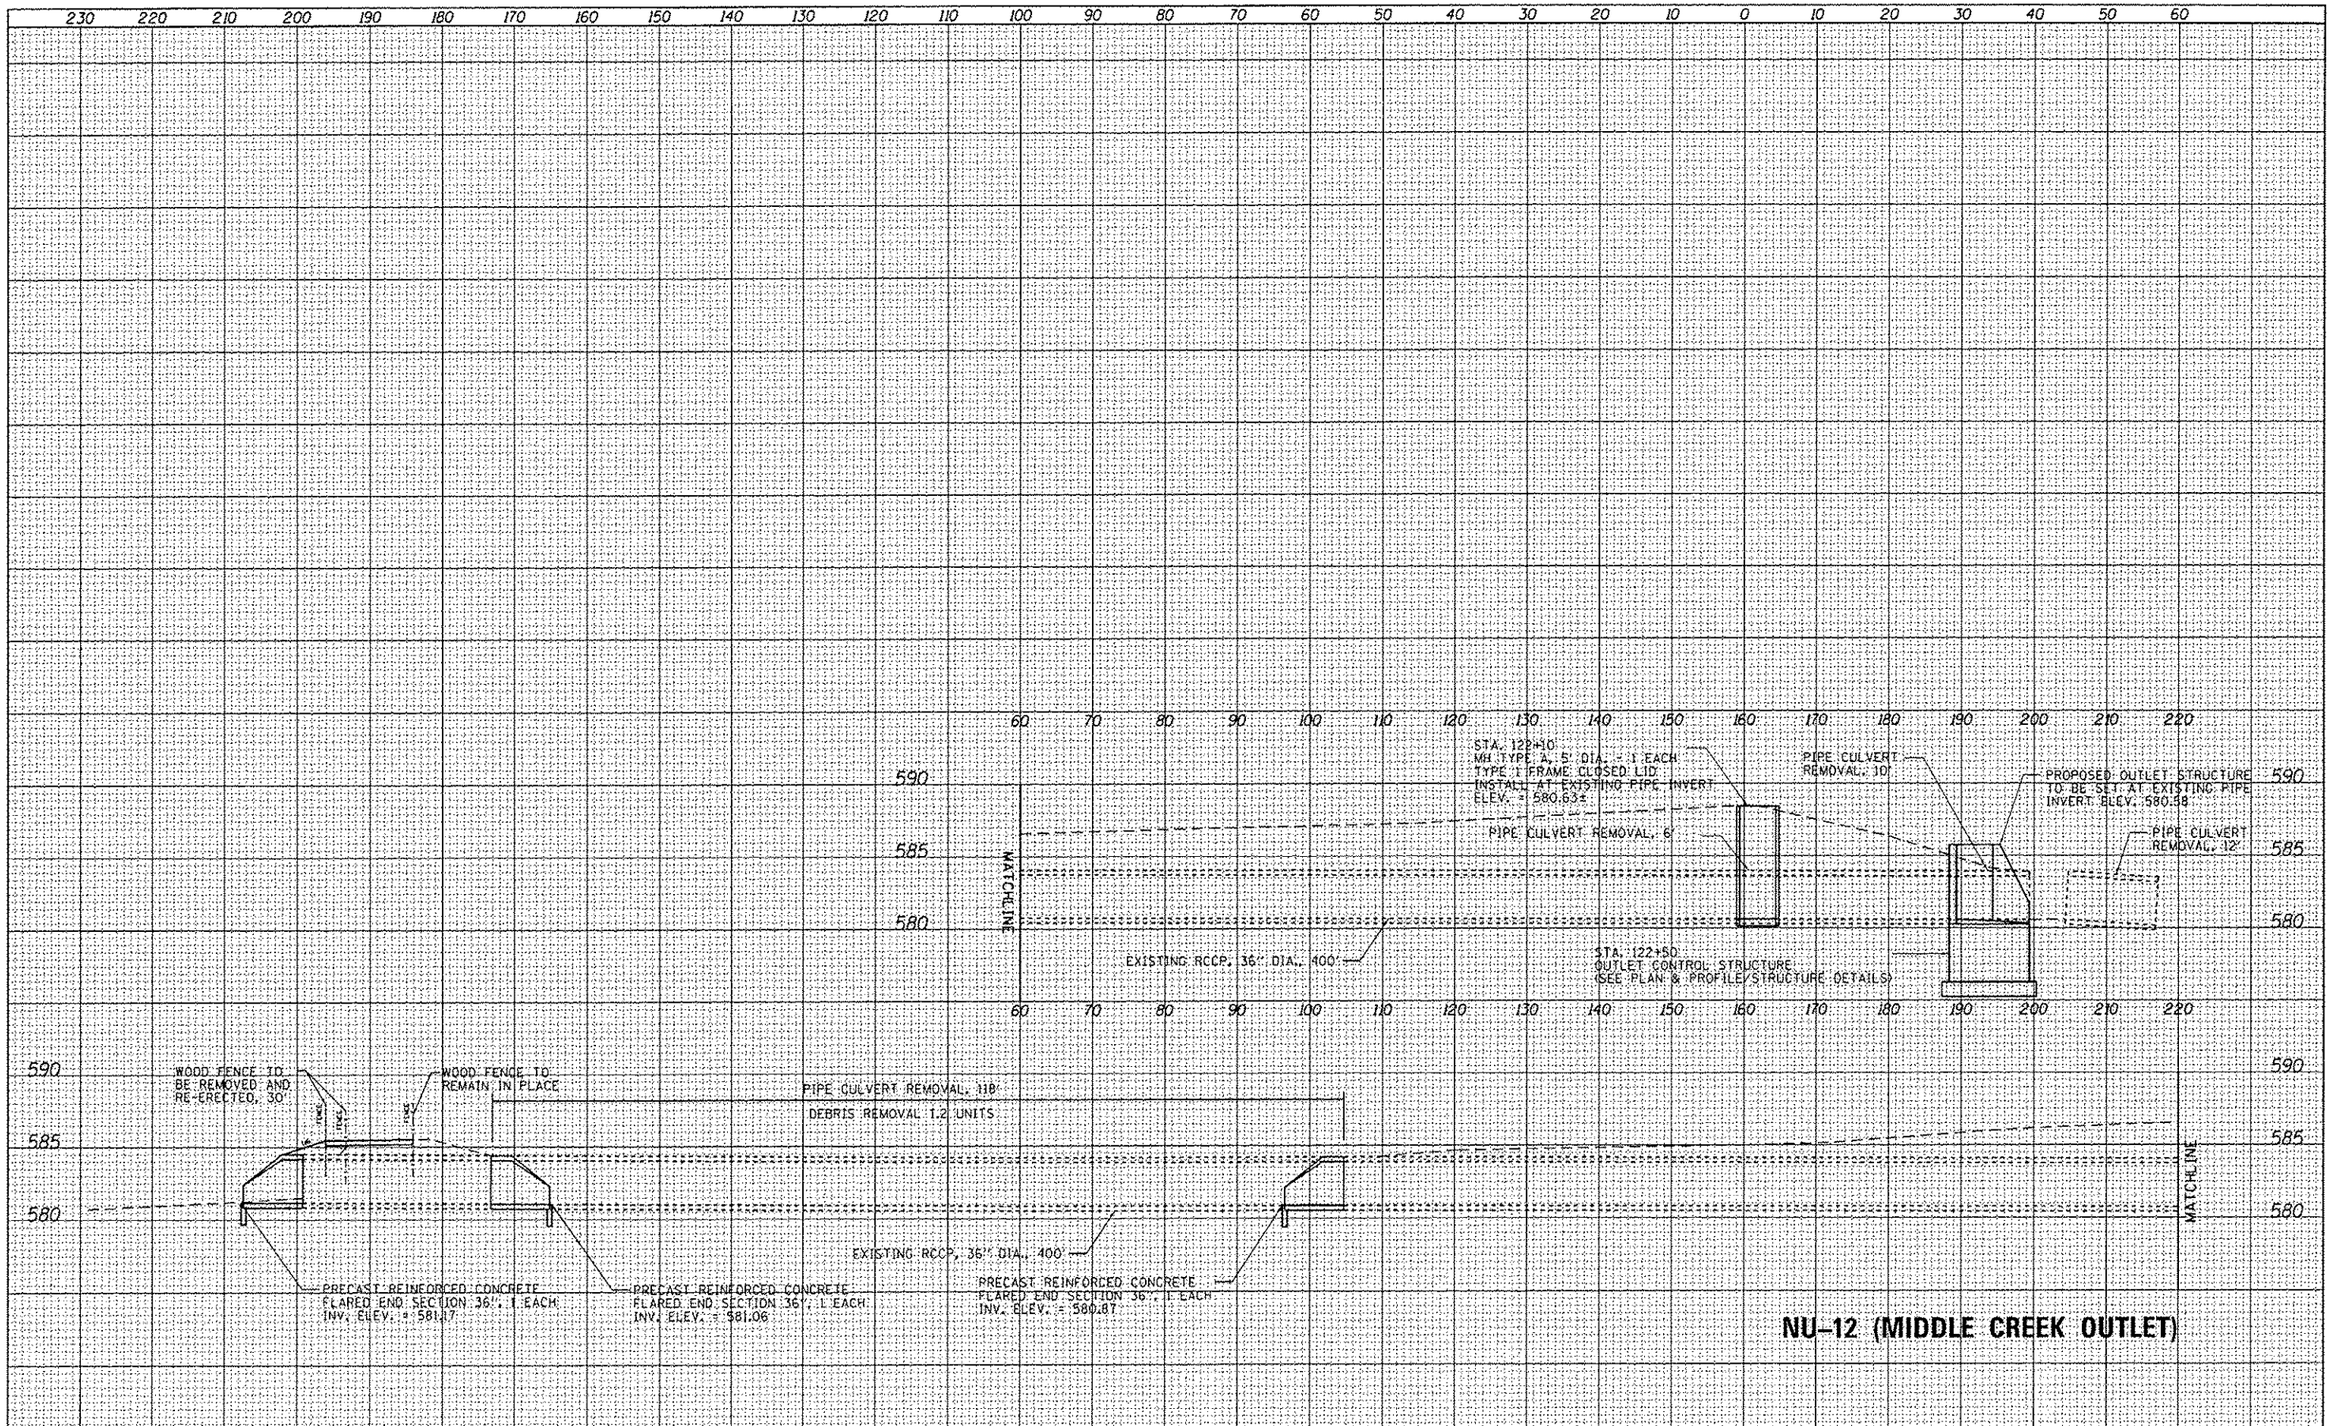

FINAL SURVEY	BY	DATE
SURVEYED		
PLOTTED		
TEMPLATE		
AREAS		
AREAS CHECKED		
NOTE BOOK NO.		

ORIGINAL SURVEY	BY	DATE
SURVEYED		
PLOTTED		
TEMPLATE		
AREAS		
AREAS CHECKED		
NOTE BOOK NO.		

FILE NAME = L:\IDOT\1180618\WD_7\Dgn\CADD_Sheets\E2-XSSHT	USER NAME = Matt Overbey	DESIGNED - MJO	REVISED -
	Culvert Profiles Horizontal.dgn	DRAWN - MJO	REVISED -
	PLOT SCALE = 20.0000 ' / in.	CHECKED - SPH	REVISED -
XS.SHEET	PLOT DATE = 2/1/2013	DATE - 2/1/2013	REVISED -

STATE OF ILLINOIS
DEPARTMENT OF TRANSPORTATION

CULVERT PROFILES – ELEMENT 2
IDNR ILLINOIS BEACH PARK SITE

SCALE: SHEET OF SHEETS STA. TO STA.

F.A.P. RTE.	SECTION	COUNTY	TOTAL SHEETS	SHEET NO.
N/A	PARK ROADS	LAKE	57	27
		CONTRACT NO. 46000		
		ILLINOIS FED. AID PROJECT		