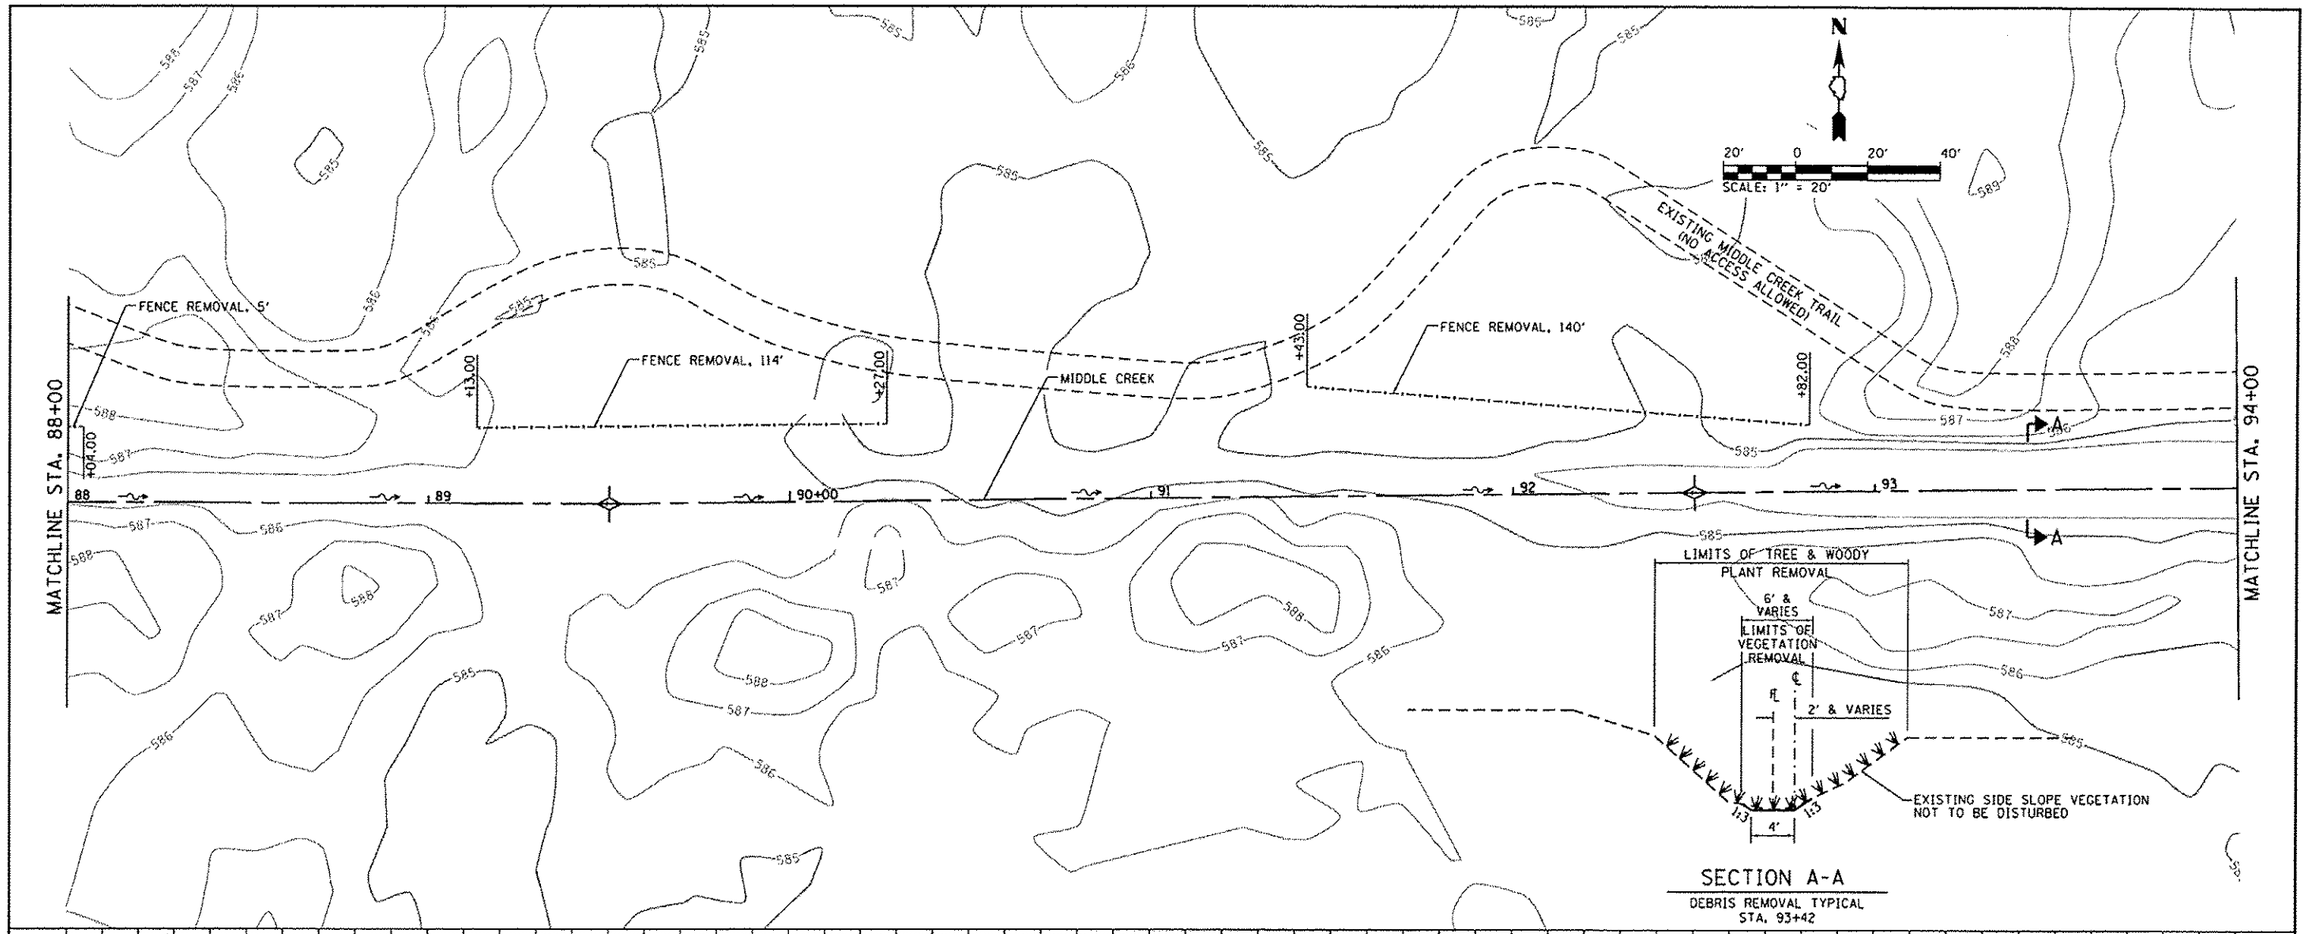

PLAN — NOTE BOOK NO. ____ — SURVEYED / PLOTTED / ALIGNMENT CHECKED / RT. OF WAY CHECKED / CADD FILE NAME — BY — DATE

PROFILE — NOTE BOOK NO. ____ — SURVEYED / PLOTTED / GRADES CHECKED / B.M. NOTED / STRUCTURE NOTATIONS CHKD — BY — DATE

FILE NAME = L:\IDOT\1106610\WO.7\Draw\CADD.Sheets\E2-002.PNP. MCK.dgn	USER NAME = Matt Overbey	DESIGNED - MJO	REVISED -
		DRAWN - MJO	REVISED -
	PLOT SCALE = 40.0000 ' / in.	CHECKED - SPH	REVISED -
Default	PLOT DATE = 2/1/2013	DATE - 2/1/2013	REVISED -

STATE OF ILLINOIS
DEPARTMENT OF TRANSPORTATION

PLAN AND PROFILE - MIDDLE CREEK - ELEMENT 2
IDNR ILLINOIS BEACH STATE PARK

SCALE: | SHEET 2 OF 7 SHEETS | STA. TO STA.

F.A.P. RTE.	SECTION	COUNTY	TOTAL SHEETS	SHEET NO.
N/A	PARK ROADS	LAKE	60	29
	IDNR NO. 2-12-010	CONTRACT NO. 46250		
		ILLINOIS FED. AID PROJECT		