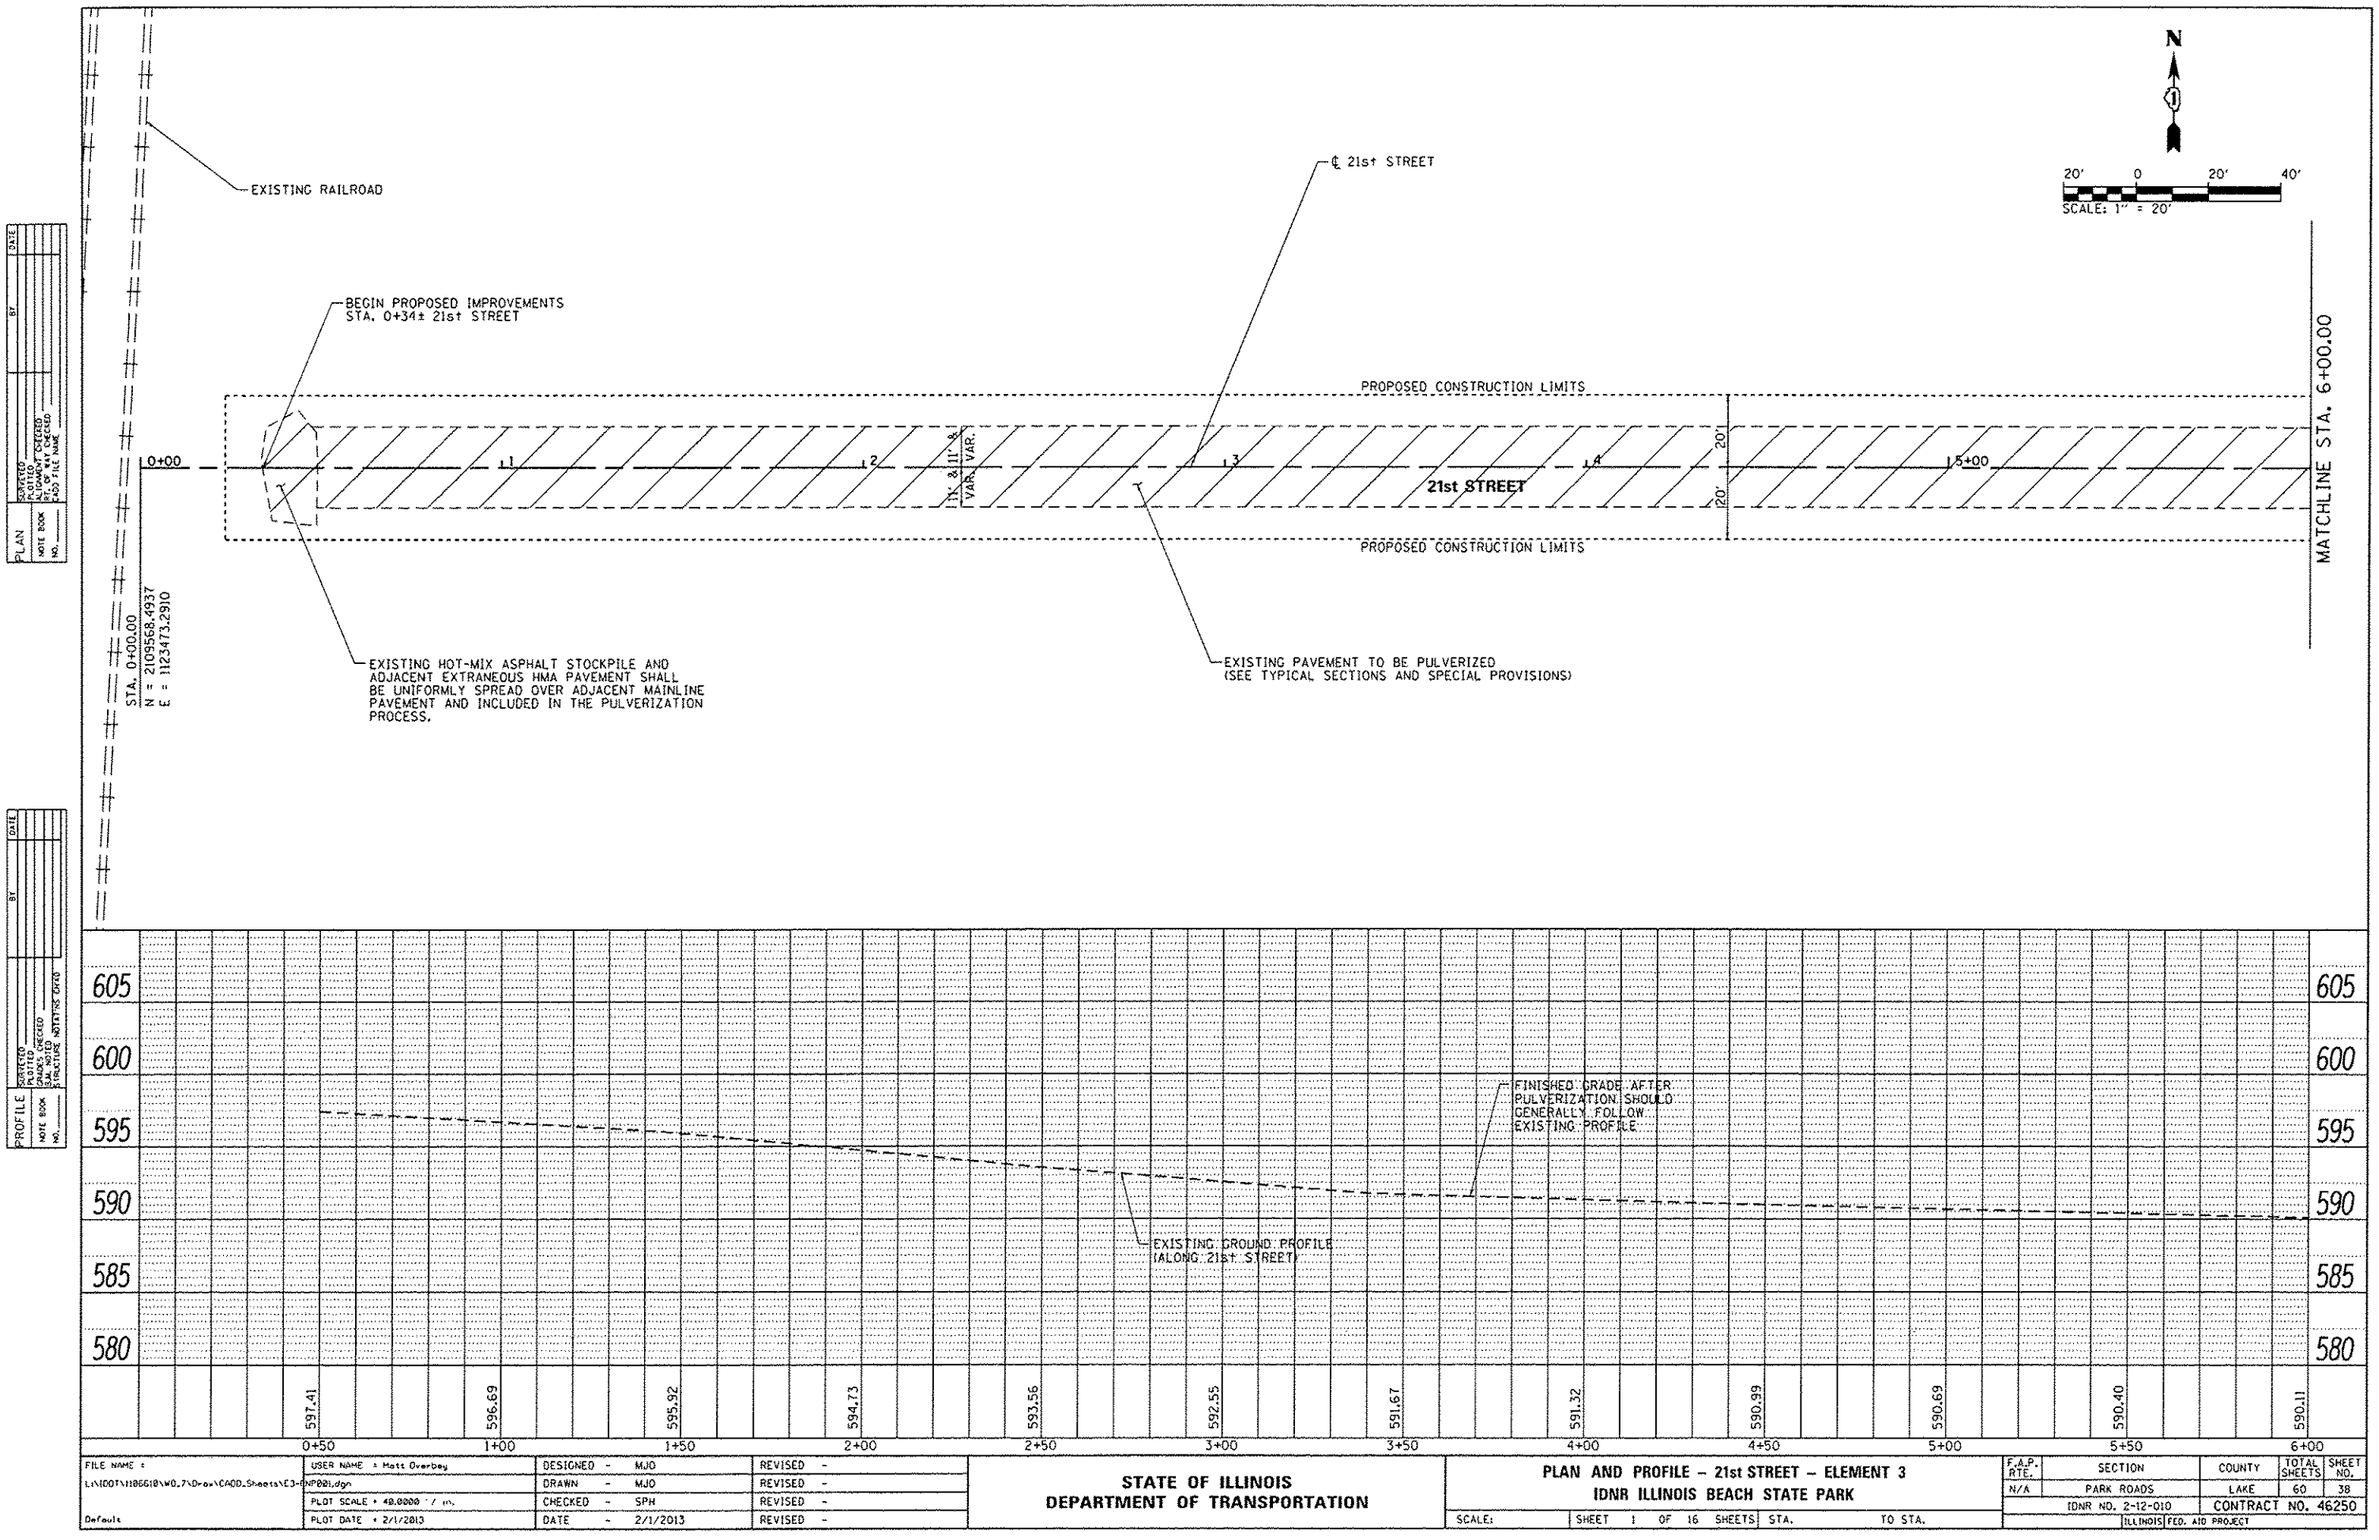

FILE NAME = L:\IDOT\118618\W0.7\D-ow\CADD_Sheets\EJ-PNP021.dgn	USER NAME = Matt Overbey	DESIGNED - MJO	REVISED -
		DRAWN - MJO	REVISED -
	PLOT SCALE = 40.0000 ' / in.	CHECKED - SPH	REVISED -
Default	PLOT DATE = 2/1/2013	DATE - 2/1/2013	REVISED -

STATE OF ILLINOIS
DEPARTMENT OF TRANSPORTATION

PLAN AND PROFILE – 21st STREET – ELEMENT 3
IDNR ILLINOIS BEACH STATE PARK

SCALE: | SHEET 1 OF 16 SHEETS | STA. | TO STA.

F.A.P. RTE.	SECTION	COUNTY	TOTAL SHEETS	SHEET NO.
N/A	PARK ROADS	LAKE	60	38
	IDNR NO. 2-12-010	CONTRACT NO. 46250		
	ILLINOIS	FED. AID PROJECT		