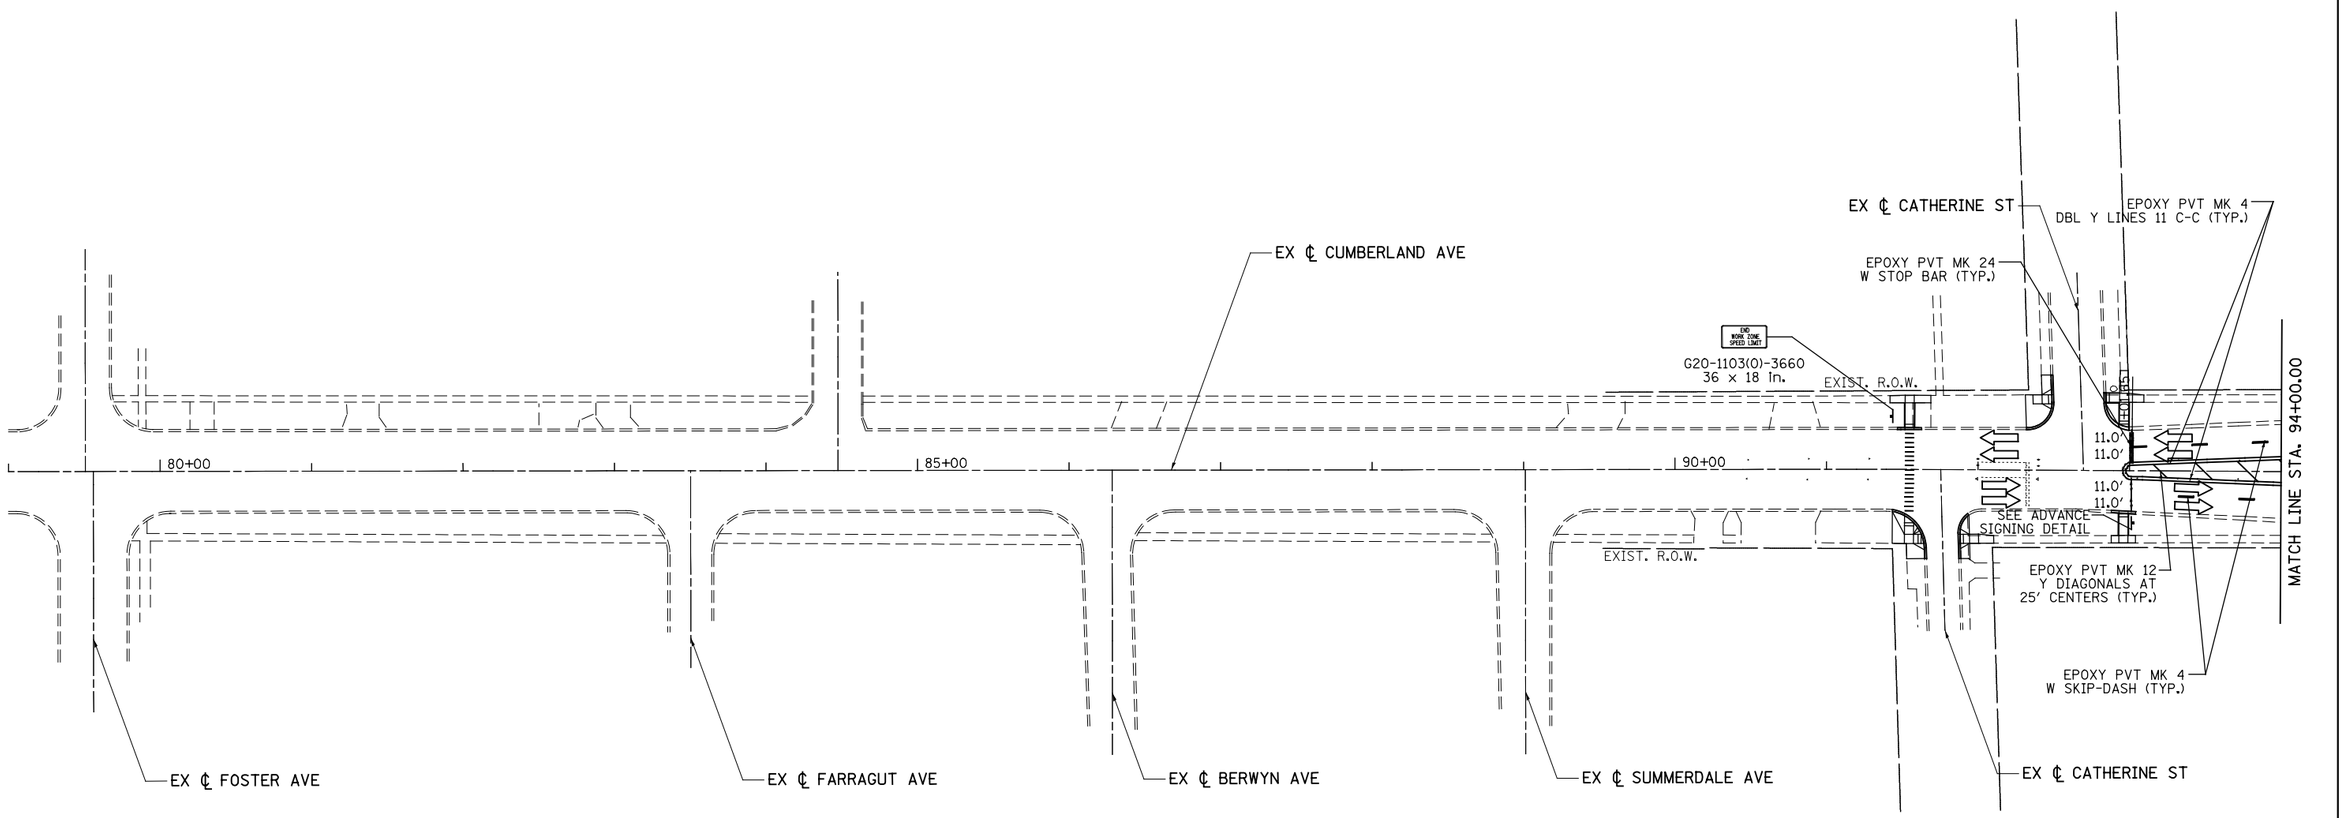

NOTE:

SIGN W21-1a(0)-48 SHALL BE TAKEN DOWN WHEN WORKERS ARE NOT PRESENT.

ADVANCE SIGNING DETAIL:

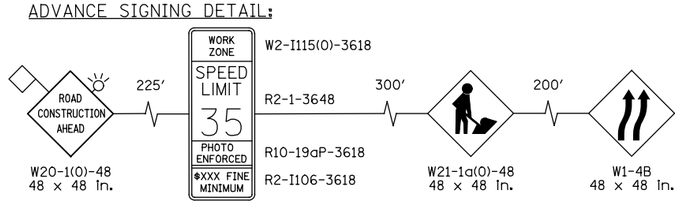

LEGEND

- WORK AREA
- TEMPORARY PAVEMENT
- PROP. BASE COURSE WIDENING WITH 2 1/2" OF TEMPORARY PAVEMENT
- ○ TYPE II BARRICADES OR DRUMS WITH STEADY BURNING LIGHTS @ 50 FT CENTERS ALONG ROADWAY (TANGENTS), 20 FT CENTERS MONO-DIRECTIONAL ALONG TAPERS, AND 12 FT CENTERS ALONG RADII.
- IMP ATTN TEMP FRN TL3
- TEMPORARY CONCRETE BARRIER
- DIRECTION OF TRAFFIC
- VERTICAL PANEL WITH STEADY BURNING LIGHT 50 FT C-C
- TYPE III BARRICADES WITH FLASHING LIGHTS

PATRICK ENGINEERING INC.
4970 VARSITY DRIVE
LISLE, IL 60532
patrickengineering.com

USER NAME = tkoeppen(Rdwy_Lisle)	DESIGNED - CPK	REVISED -
PLOT CONFIG= PDF(Grey_Small).plt	DRAWN - CPK	REVISED -
PLOT SCALE = 1:100	CHECKED - JAH	REVISED -
PLOT DATE = 2/18/2013 7:11:20 PM	DATE - 2/18/2013	REVISED -

STATE OF ILLINOIS
DEPARTMENT OF TRANSPORTATION

SUGGESTED STAGES OF CONSTRUCTION & TRAFFIC CONTROL
STAGE 3 CUMBERLAND AVENUE

SCALE: 1"=50' | SHEET MOT-30 OF 42 | STA. | TO STA.

F.A.U RTE.	SECTION	COUNTY	TOTAL SHEETS	SHEET NO.
2746	1616B	COOK	404	90
				60J14
FED. ROAD DIST. NO.	ILLINOIS	FED. AID PROJECT		

Q:\IDOT\21050.006_CumberlandAve\Drawings\CADD Sheets\D160J14-sht-staging_03_01.dgn