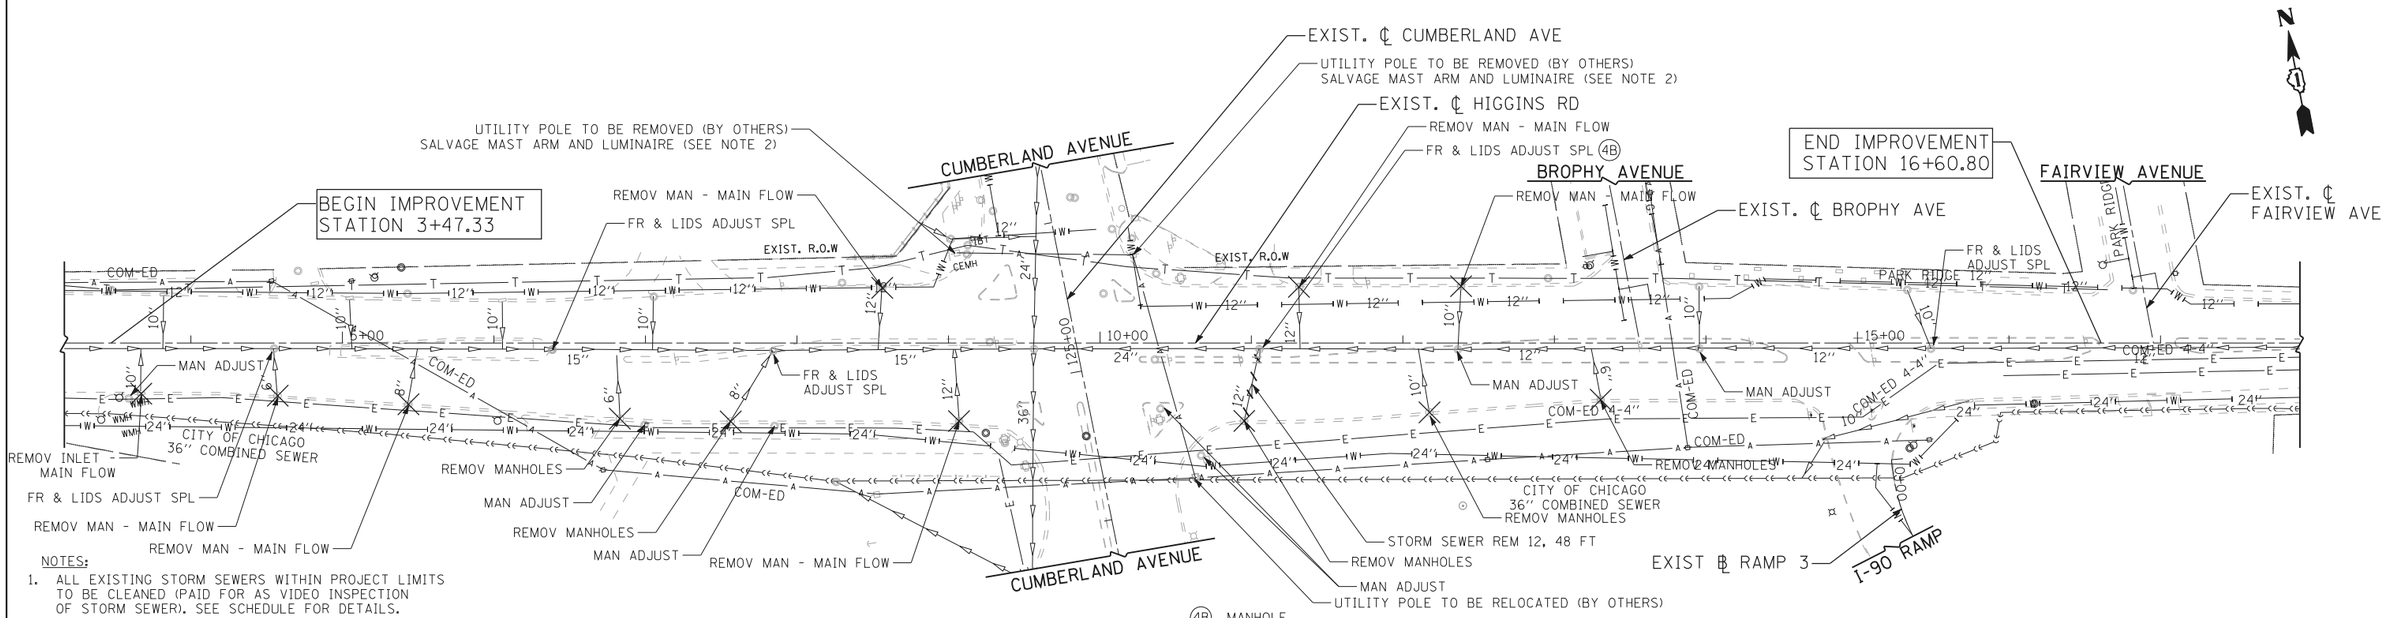

NOTES:

1. ALL EXISTING STORM SEWERS WITHIN PROJECT LIMITS TO BE CLEANED (PAID FOR AS VIDEO INSPECTION OF STORM SEWER). SEE SCHEDULE FOR DETAILS.
2. CONTRACTOR TO SALVAGE EXISTING LIGHTING MAST ARM AND LUMINAIRE AND DELIVER TO THE CITY OF PARK RIDGE PUBLIC WORKS - 400 BUSSE HIGHWAY, PARK RIDGE, IL (CONTACT PERSON SUPERINTENDENT BRIAN WIEBE OR TOM THOMPSON AT 847-318-5240). THE COST OF THIS WORK IS TO BE INCLUDED IN THE COST OF EARTH EXCAVATION.

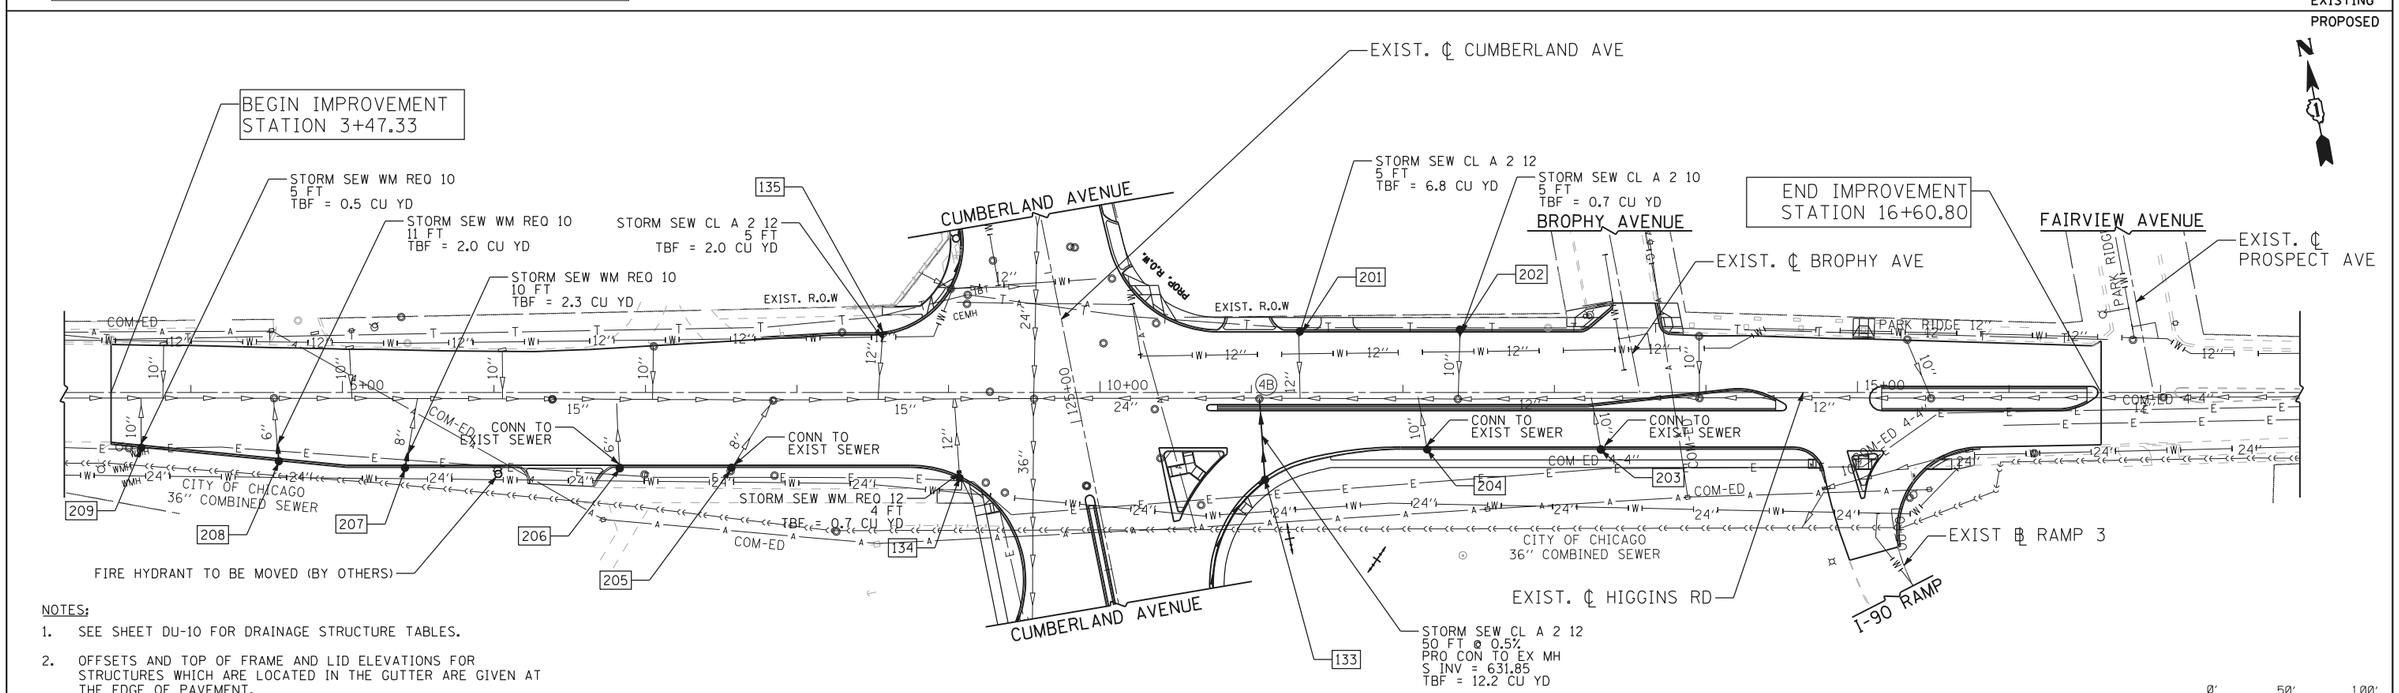

NOTES:

1. SEE SHEET DU-10 FOR DRAINAGE STRUCTURE TABLES.
2. OFFSETS AND TOP OF FRAME AND LID ELEVATIONS FOR STRUCTURES WHICH ARE LOCATED IN THE GUTTER ARE GIVEN AT THE EDGE OF PAVEMENT.
3. OFFSETS AND TOP OF FRAME AND LID ELEVATIONS FOR STRUCTURES WHICH ARE NOT LOCATED IN THE GUTTER ARE GIVEN AT THE CENTER OF STRUCTURE.

DU-04

USER NAME = cgutowski	DESIGNED - GR	REVISED -	EJM ENGINEERING, INC. 411 South Wells Street Suite 1000 Chicago, Illinois 60607	STATE OF ILLINOIS DEPARTMENT OF TRANSPORTATION	DRAINAGE AND UTILITIES PLAN HIGGINS ROAD
	DRAWN - GR	REVISED -			
PLOT SCALE = 1:100	CHECKED - DT	REVISED -			
PLOT DATE = 2/18/2013	DATE - 2/18/2013	REVISED -			SCALE: 1"=50' SHEET NO. OF SHEETS STA. 3+47.33 TO STA. 16+60.80

F.A.U. RTE.	SECTION	COUNTY	TOTAL SHEETS	SHEET NO.
2746	1616B	COOK	404	112
		CONTRACT NO. 60J14		
		ILLINOIS FED. AID PROJECT		

...\D160J14-sht-drain_04.dgn
2/18/2013 2:05:38 PM