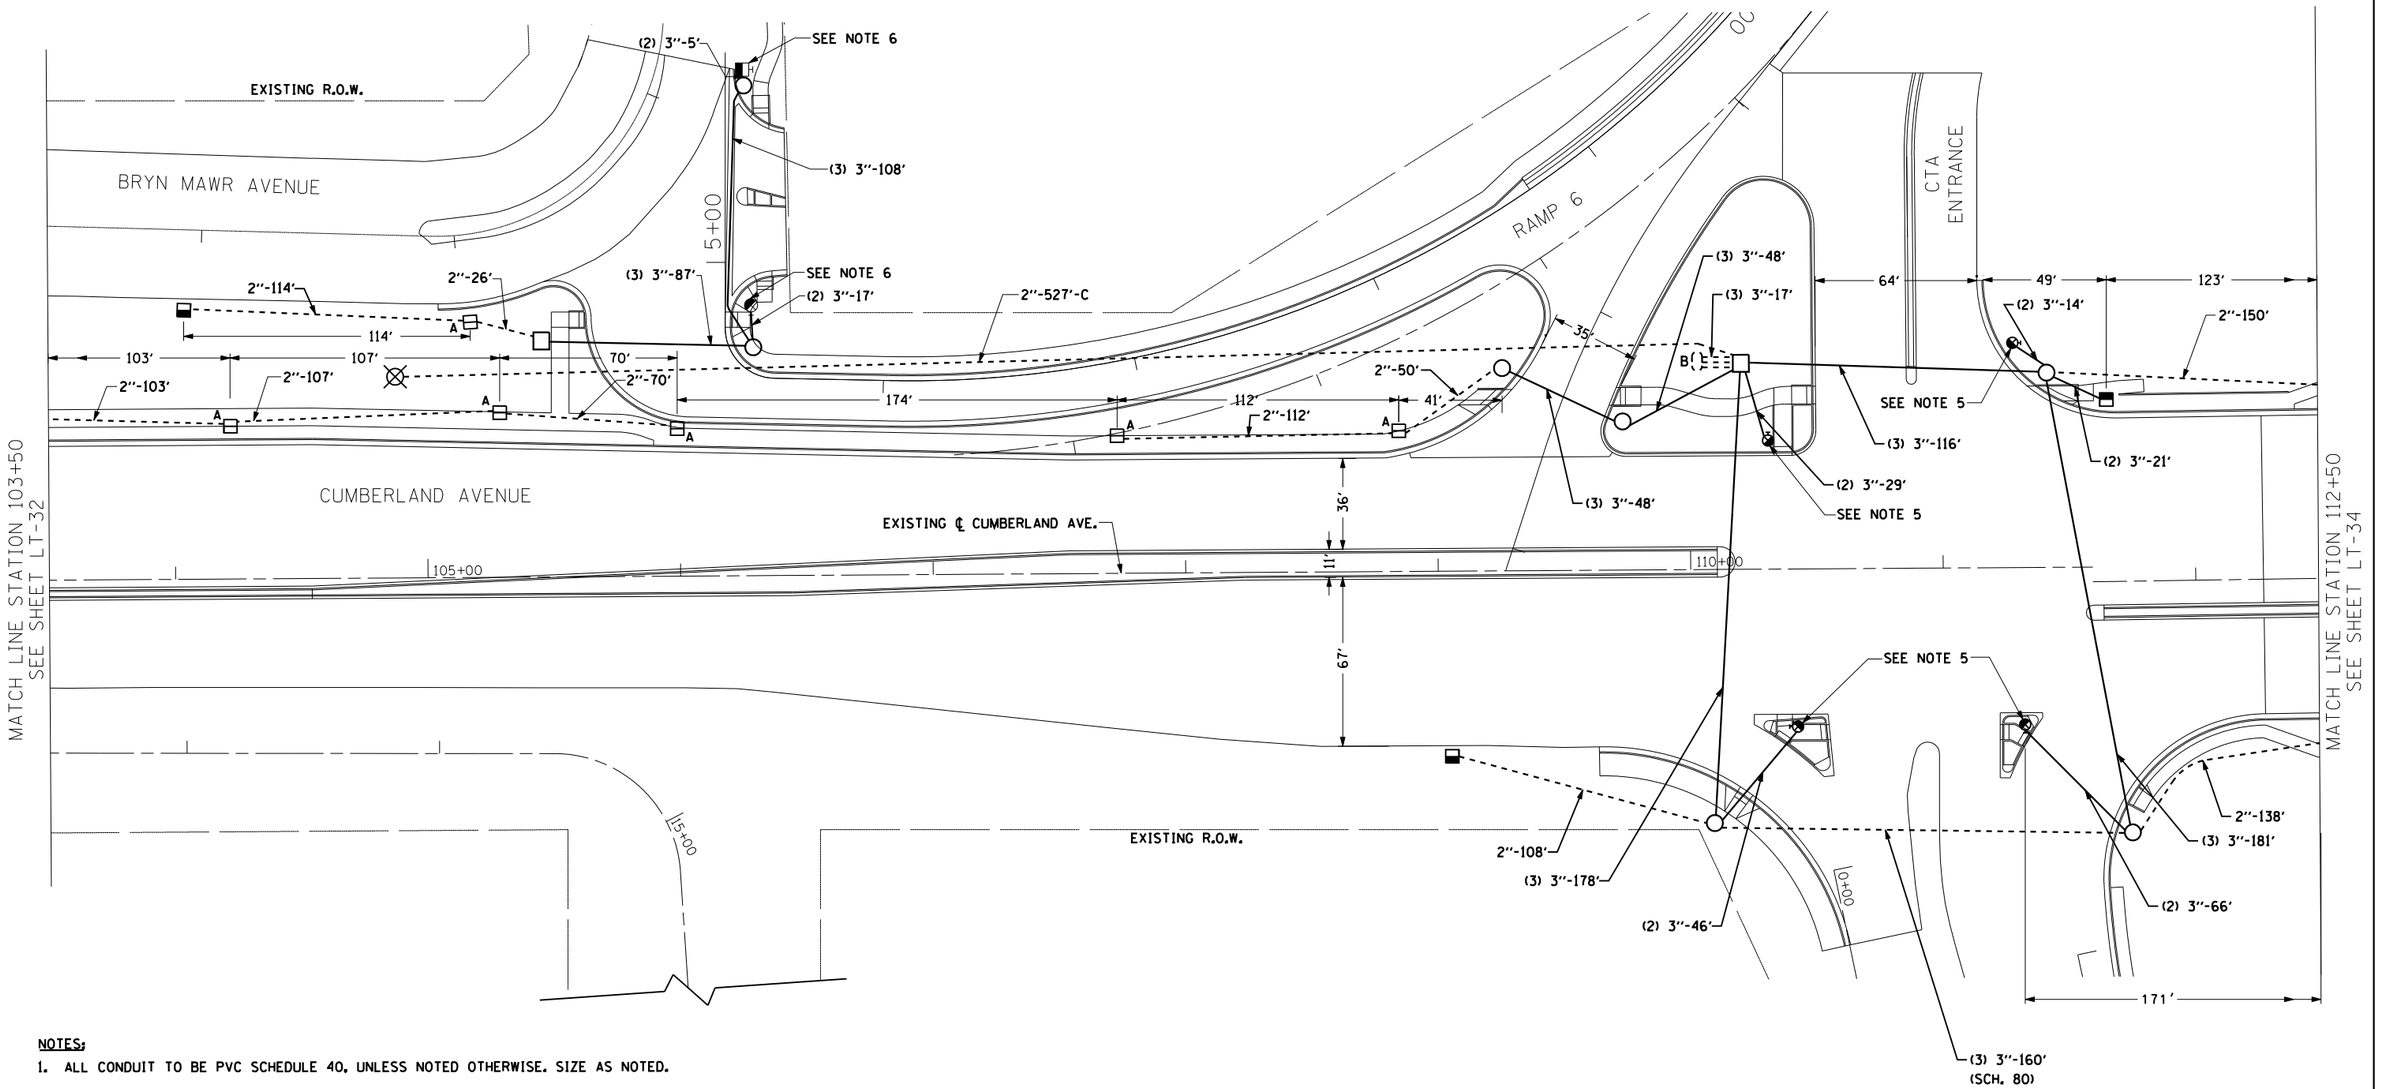

NOTES:

1. ALL CONDUIT TO BE PVC SCHEDULE 40, UNLESS NOTED OTHERWISE. SIZE AS NOTED.
2. ALL LIGHT POLE FOUNDATIONS SHALL BE INSTALLED MINIMUM 3FT FROM THE FACE OF CURB.
3. REFER TO DOEO STANDARD DRAWING 826 FOR SYMBOLS.
4. THE CONTRACTOR SHALL MAKE HIS OWN INVESTIGATION TO DETERMINE THE EXACT LOCATION OF ALL UTILITY LINES AND APPURTENANCES WITHIN THE LIMITS OF THIS IMPROVEMENT. THE COST OF THIS WORK WILL BE CONSIDERED INCIDENTAL TO THE CONTRACT.
5. REFER TO CUMBERLAND AVE AND CTA ENTRANCE/I-90 RAMPS TRAFFIC SIGNAL PLAN FOR CONDUIT, HANDHOLE AND COMBINATION STREET LIGHT & TRAFFIC SIGNAL POLE LOCATIONS.
6. REFER TO BRYN MAWR AVE AND I-90 RAMP SPUR TRAFFIC SIGNAL PLAN FOR CONDUIT, HANDHOLE, AND COMBINATION STREET LIGHT & TRAFFIC SIGNAL POLE LOCATIONS.

KEY:

A - INSTALL 24"x7', 1 1/4" A.R., FOUNDATION, 15" B.C. AS PER DOEO STANDARD DRAWING NO. 818 (RELOCATED LIGHT POLE FOUNDATION)
B - INSTALL CONCRETE FOUNDATION FOR STREET LIGHT CONTROLLER AS PER DOEO STANDARD DRAWING NO. 709
C - INSTALL 2" GALVANIZED STEEL CONDUIT

0' 30' 60'

SCALE: 1" = 30'

LT-33

USER NAME =	DESIGNED - RAS	REVISED -	
	DRAWN - RAS	REVISED -	
PLOT SCALE =	CHECKED - MKR	REVISED -	
PLOT DATE =	DATE - 2/18/2013	REVISED -	

EJM ENGINEERING, INC.
411 South Wells Street Suite 1000
Chicago, Illinois 60607

STATE OF ILLINOIS
DEPARTMENT OF TRANSPORTATION

CDOT ROADWAY LIGHTING FOUNDATION AND UNDERGROUND FACILITIES PLAN
CUMBERLAND AVENUE

SCALE: 1"=30' | SHEET NO. 2 OF 3 SHEETS | STA. 103+50 TO STA. 112+50

F.A.U. RTE.	SECTION	COUNTY	TOTAL SHEETS	SHEET NO.
2746	1616B	COOK	404	265
		CONTRACT NO. 60J14		
	ILLINOIS FED. AID PROJECT			

s:\projects\3009 i-90_cumberland-patrick\project work\disciplines\electrical\sheet\D160J14-sht-light_33.dgn
2:43:46 PM
2/18/2013