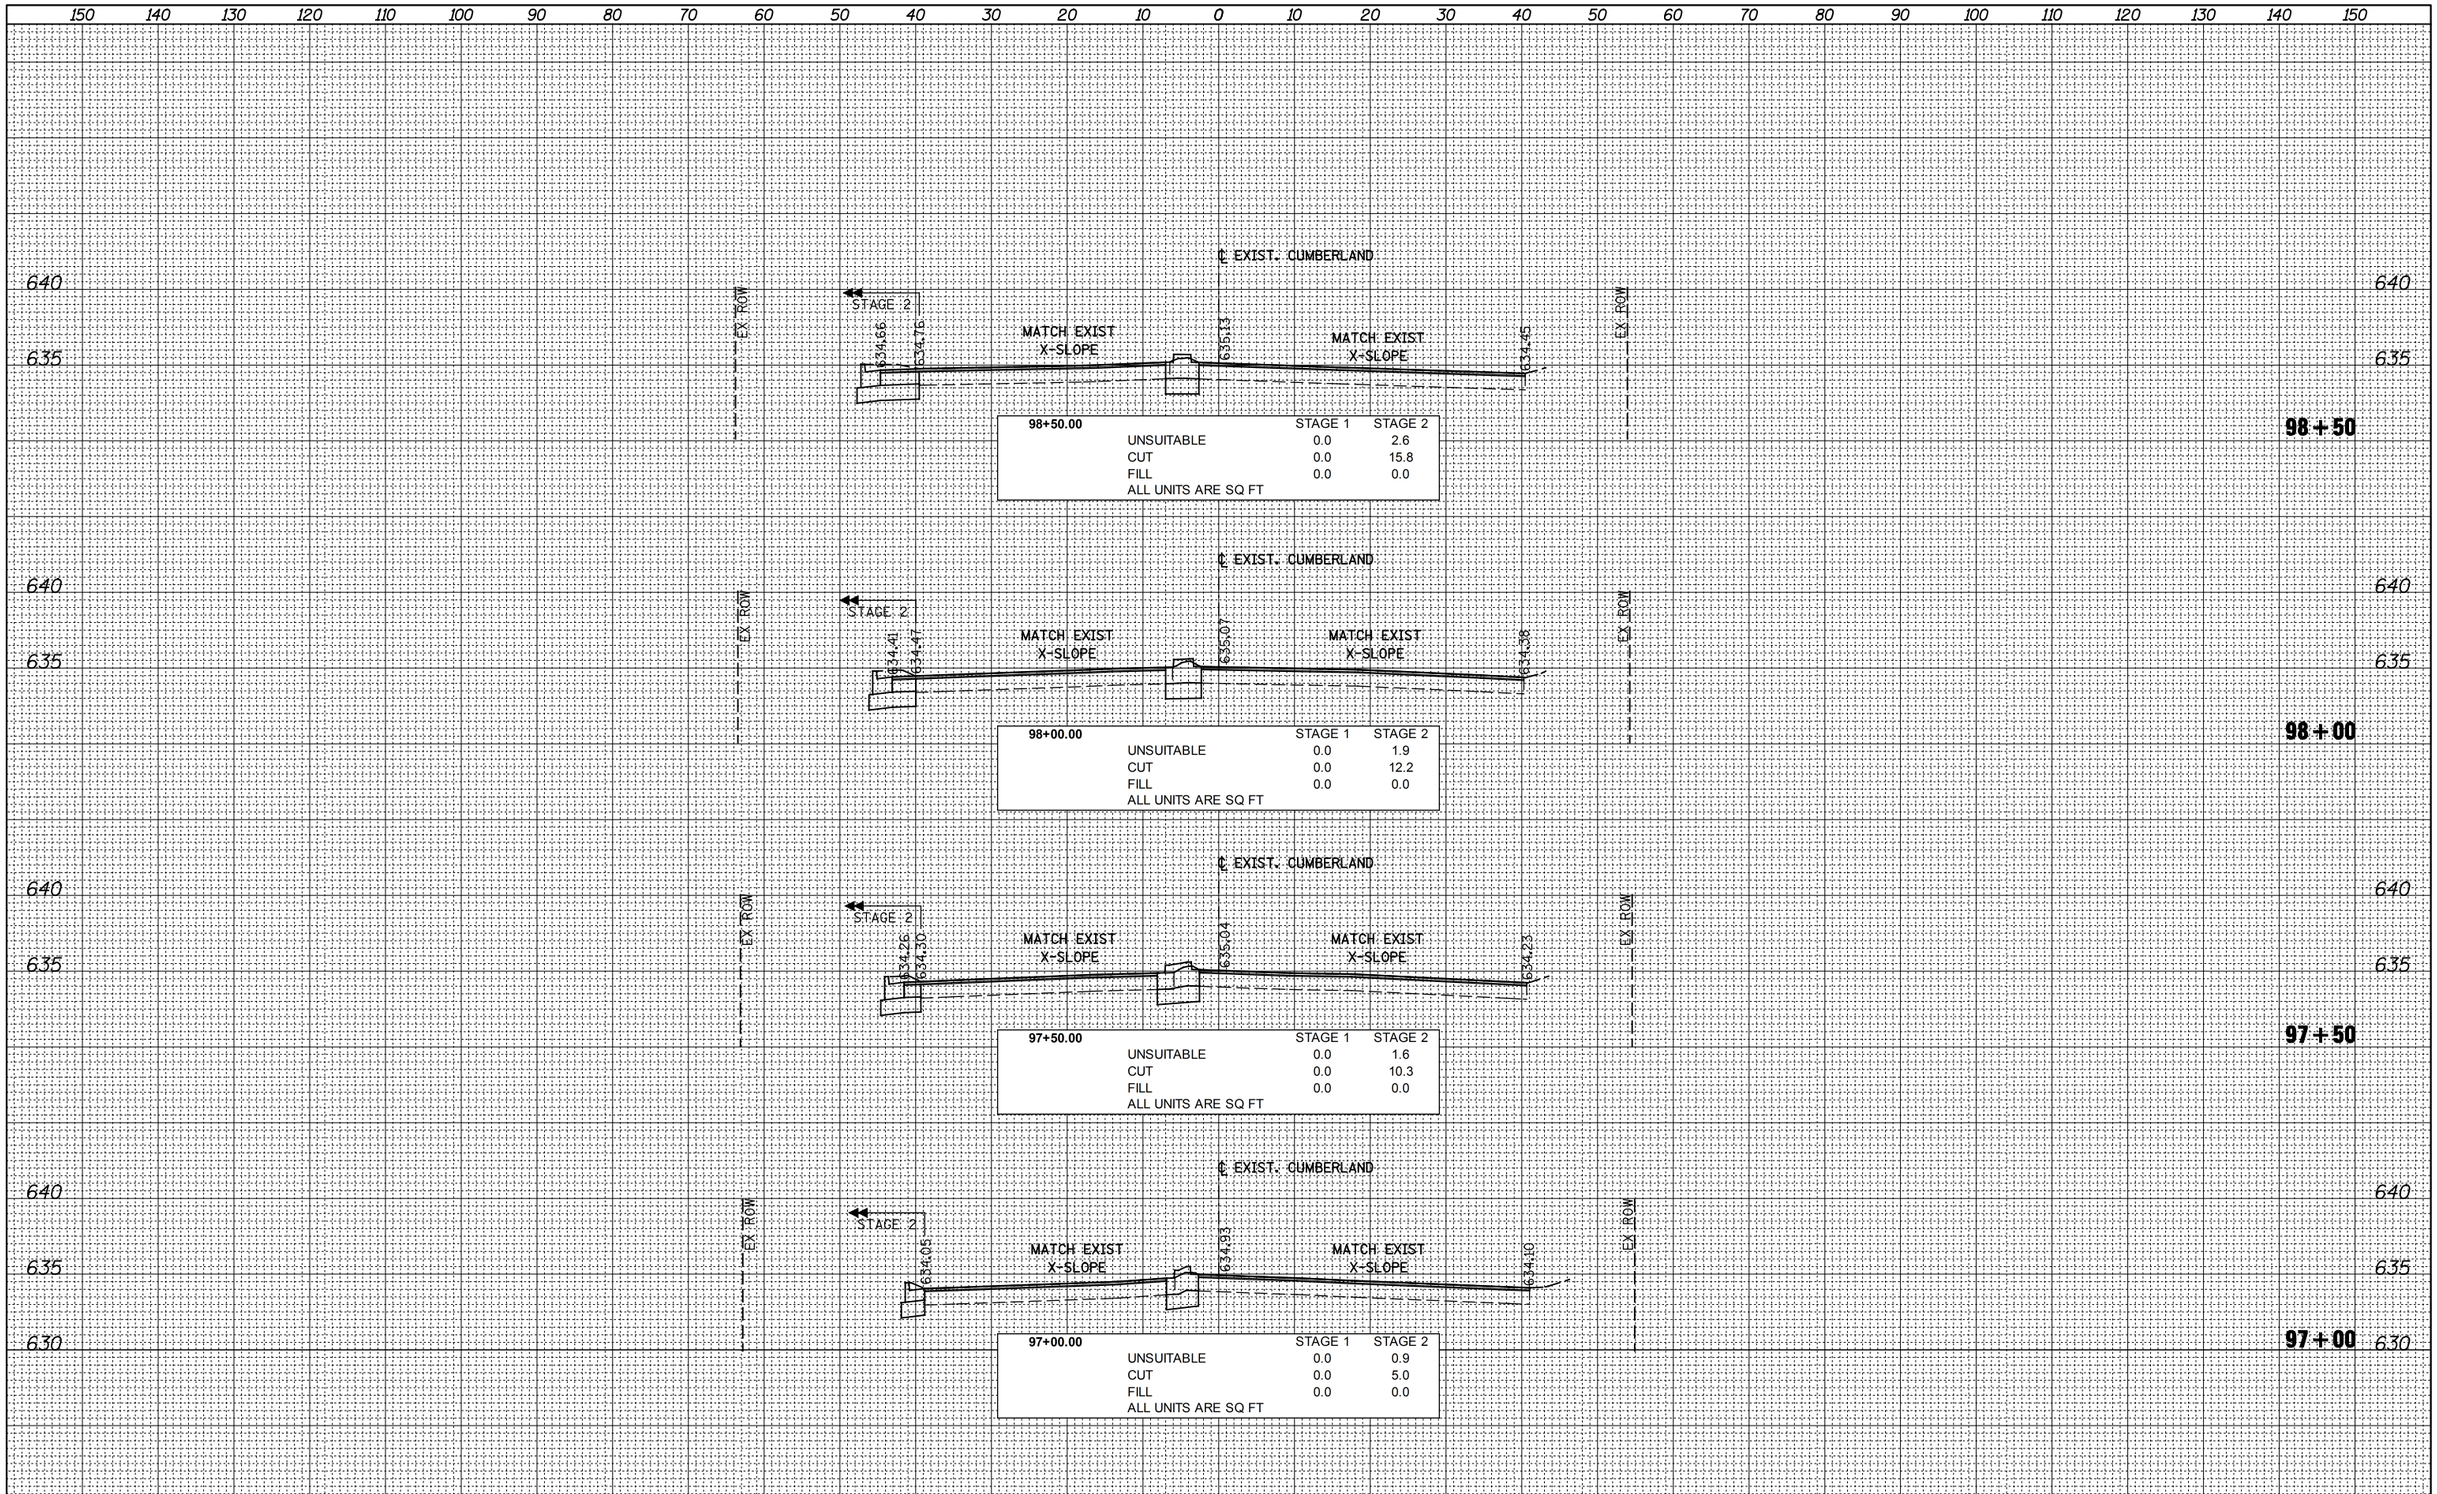

FINAL SURVEY		BY	DATE
NOTE BOOK	SURVEYED		
	PLOTTED		
	TEMPLATE		
	AREAS		
NO.	AREAS CHECKED		

ORIGINAL SURVEY		BY	DATE
NOTE BOOK	SURVEYED		
	PLOTTED		
	TEMPLATE		
	AREAS		
NO.	AREAS CHECKED		

PATRICK ENGINEERING

USER NAME = $USER$	DESIGNED - MJP	REVISED -	
	DRAWN - MJP	REVISED -	
PLOT SCALE = $SCALE$	CHECKED - JAH	REVISED -	
PLOT DATE = $DATE$	DATE - 2/18/2013	REVISED -	

STATE OF ILLINOIS
DEPARTMENT OF TRANSPORTATION

CROSS SECTIONS
CUMBERLAND AVENUE

SCALE: | SHEET OF SHEETS | STA. 97+00 TO STA. 98+50

F.A.U RTE.	SECTION	COUNTY	TOTAL SHEETS	SHEET NO.
2746	1616B	COOK	404	381

CONTRACT NO. 60J14

ILLINOIS FED. AID PROJECT