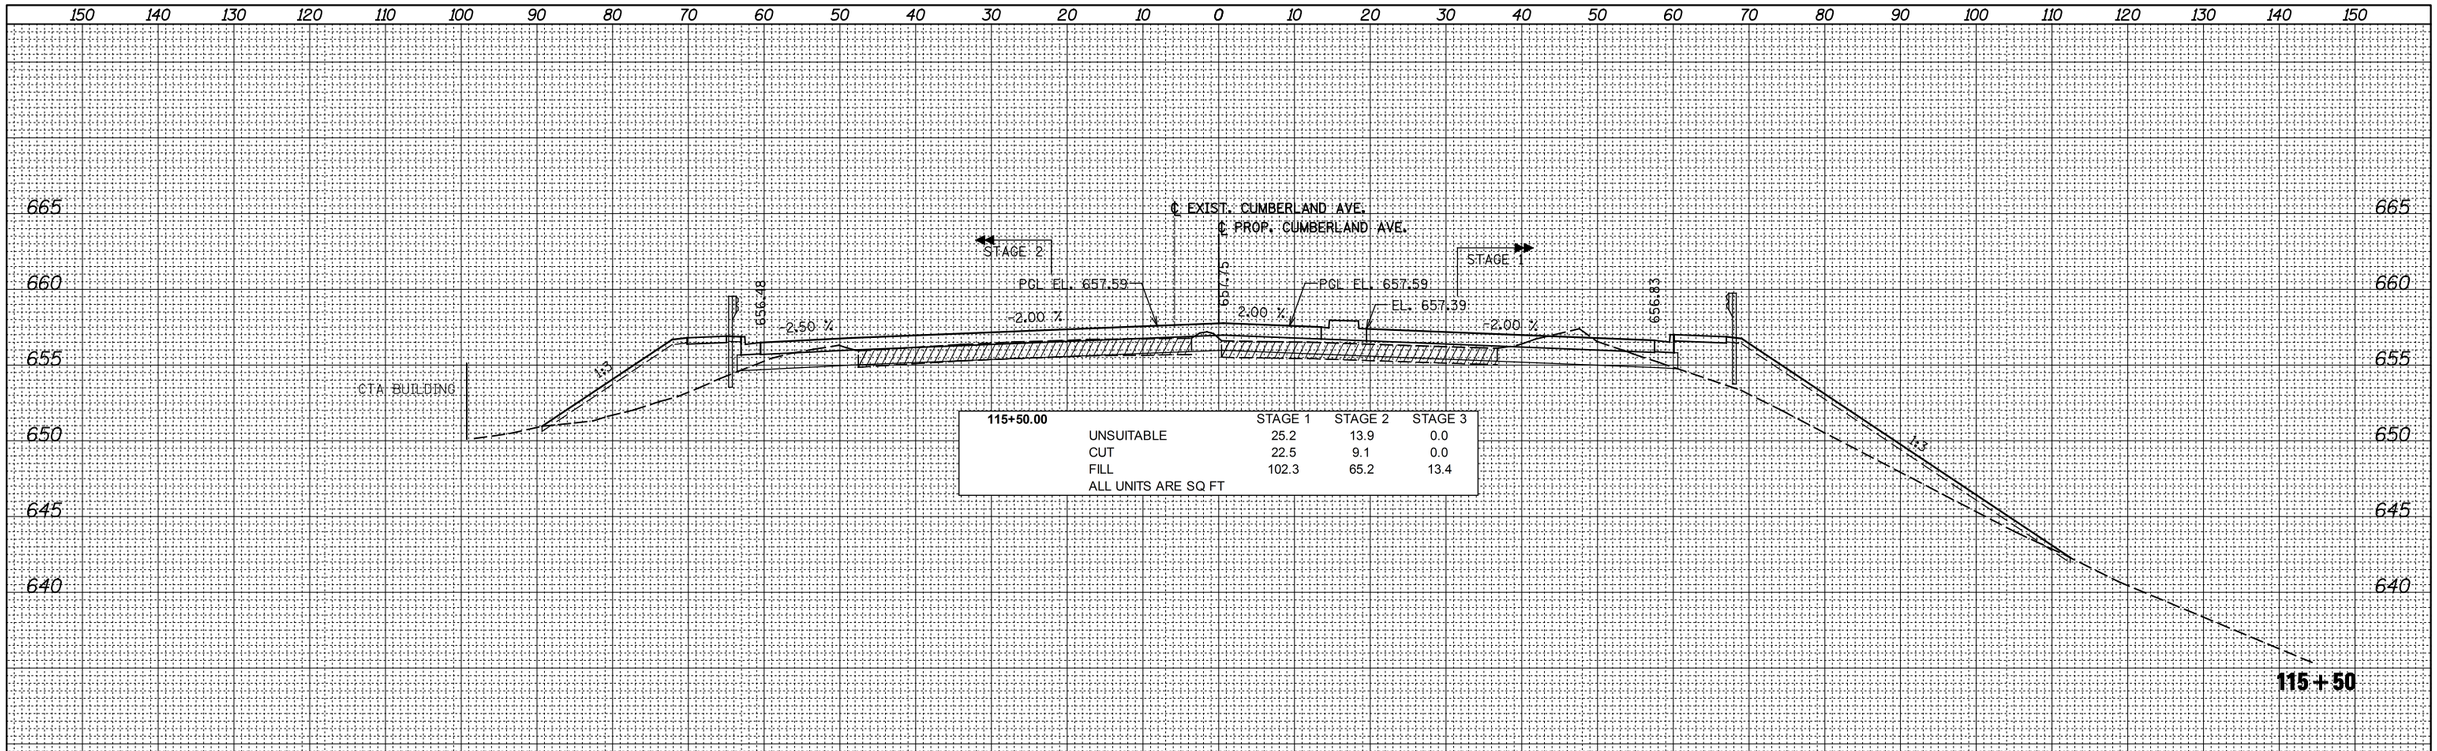

115+50.00	STAGE 1	STAGE 2	STAGE 3
UNSUITABLE	25.2	13.9	0.0
CUT	22.5	9.1	0.0
FILL	102.3	65.2	13.4

ALL UNITS ARE SQ FT

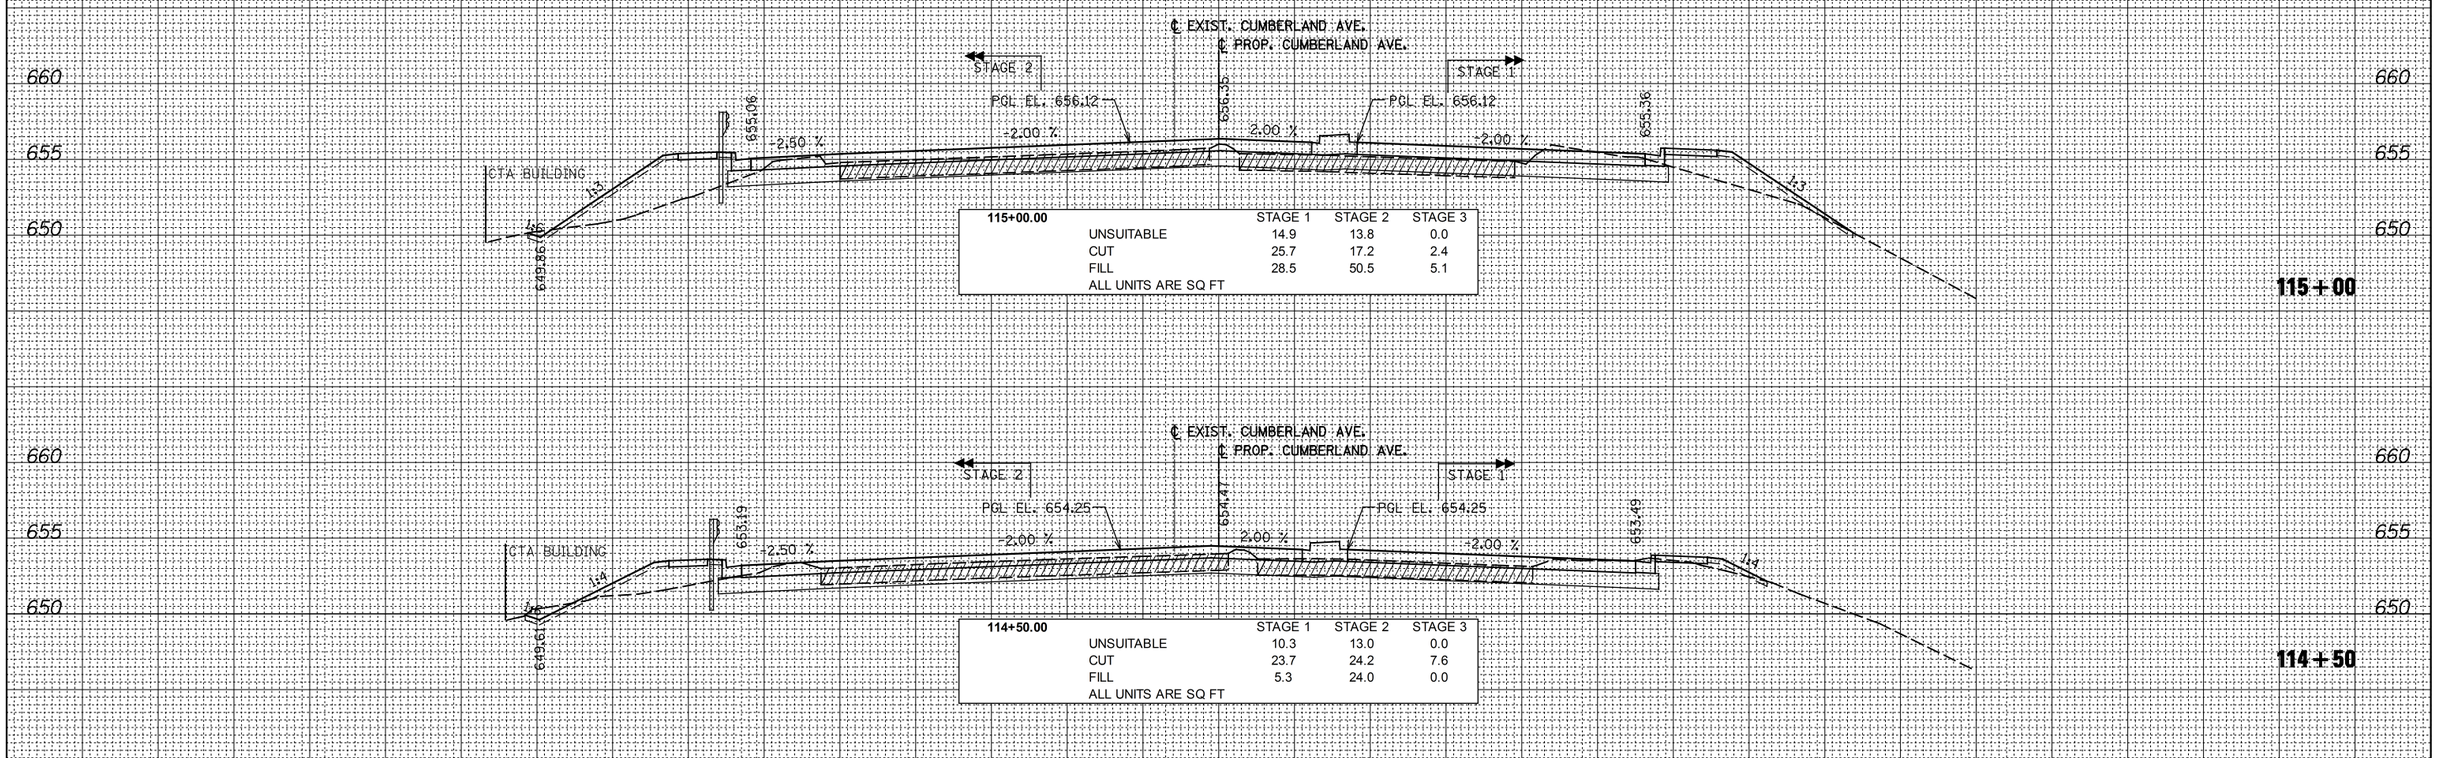

115+00.00	STAGE 1	STAGE 2	STAGE 3
UNSUITABLE	14.9	13.8	0.0
CUT	25.7	17.2	2.4
FILL	28.5	50.5	5.1

ALL UNITS ARE SQ FT

114+50.00	STAGE 1	STAGE 2	STAGE 3
UNSUITABLE	10.3	13.0	0.0
CUT	23.7	24.2	7.6
FILL	5.3	24.0	0.0

ALL UNITS ARE SQ FT

FINAL SURVEY	BY	DATE
SURVEYED		
PLOTTED		
TEMPLATE		
AREAS		
AREAS CHECKED		
NOTE BOOK		
NO.		

ORIGINAL SURVEY	BY	DATE
SURVEYED		
PLOTTED		
TEMPLATE		
AREAS		
AREAS CHECKED		
NOTE BOOK		
NO.		

PATRICK ENGINEERING

USER NAME = $USER$	DESIGNED - MJP	REVISED -
	DRAWN - MJP	REVISED -
PLOT SCALE = $SCALE$	CHECKED - JAH	REVISED -
PLOT DATE = $DATE$	DATE - 2/18/2013	REVISED -

STATE OF ILLINOIS
DEPARTMENT OF TRANSPORTATION

CROSS SECTIONS
CUMBERLAND AVENUE

SCALE: | SHEET OF SHEETS | STA. 114+50 TO STA. 115+50

F.A.U RTE.	SECTION	COUNTY	TOTAL SHEETS	SHEET NO.
2746	1616B	COOK	404	389

CONTRACT NO. 60J14

ILLINOIS FED. AID PROJECT