FINAL SURVEY	NOTE BOOK	NO.
SURVEYED		
PLOTTED		
TEMPLATE		
AREAS		
AREAS CHECKED		

BY	DATE

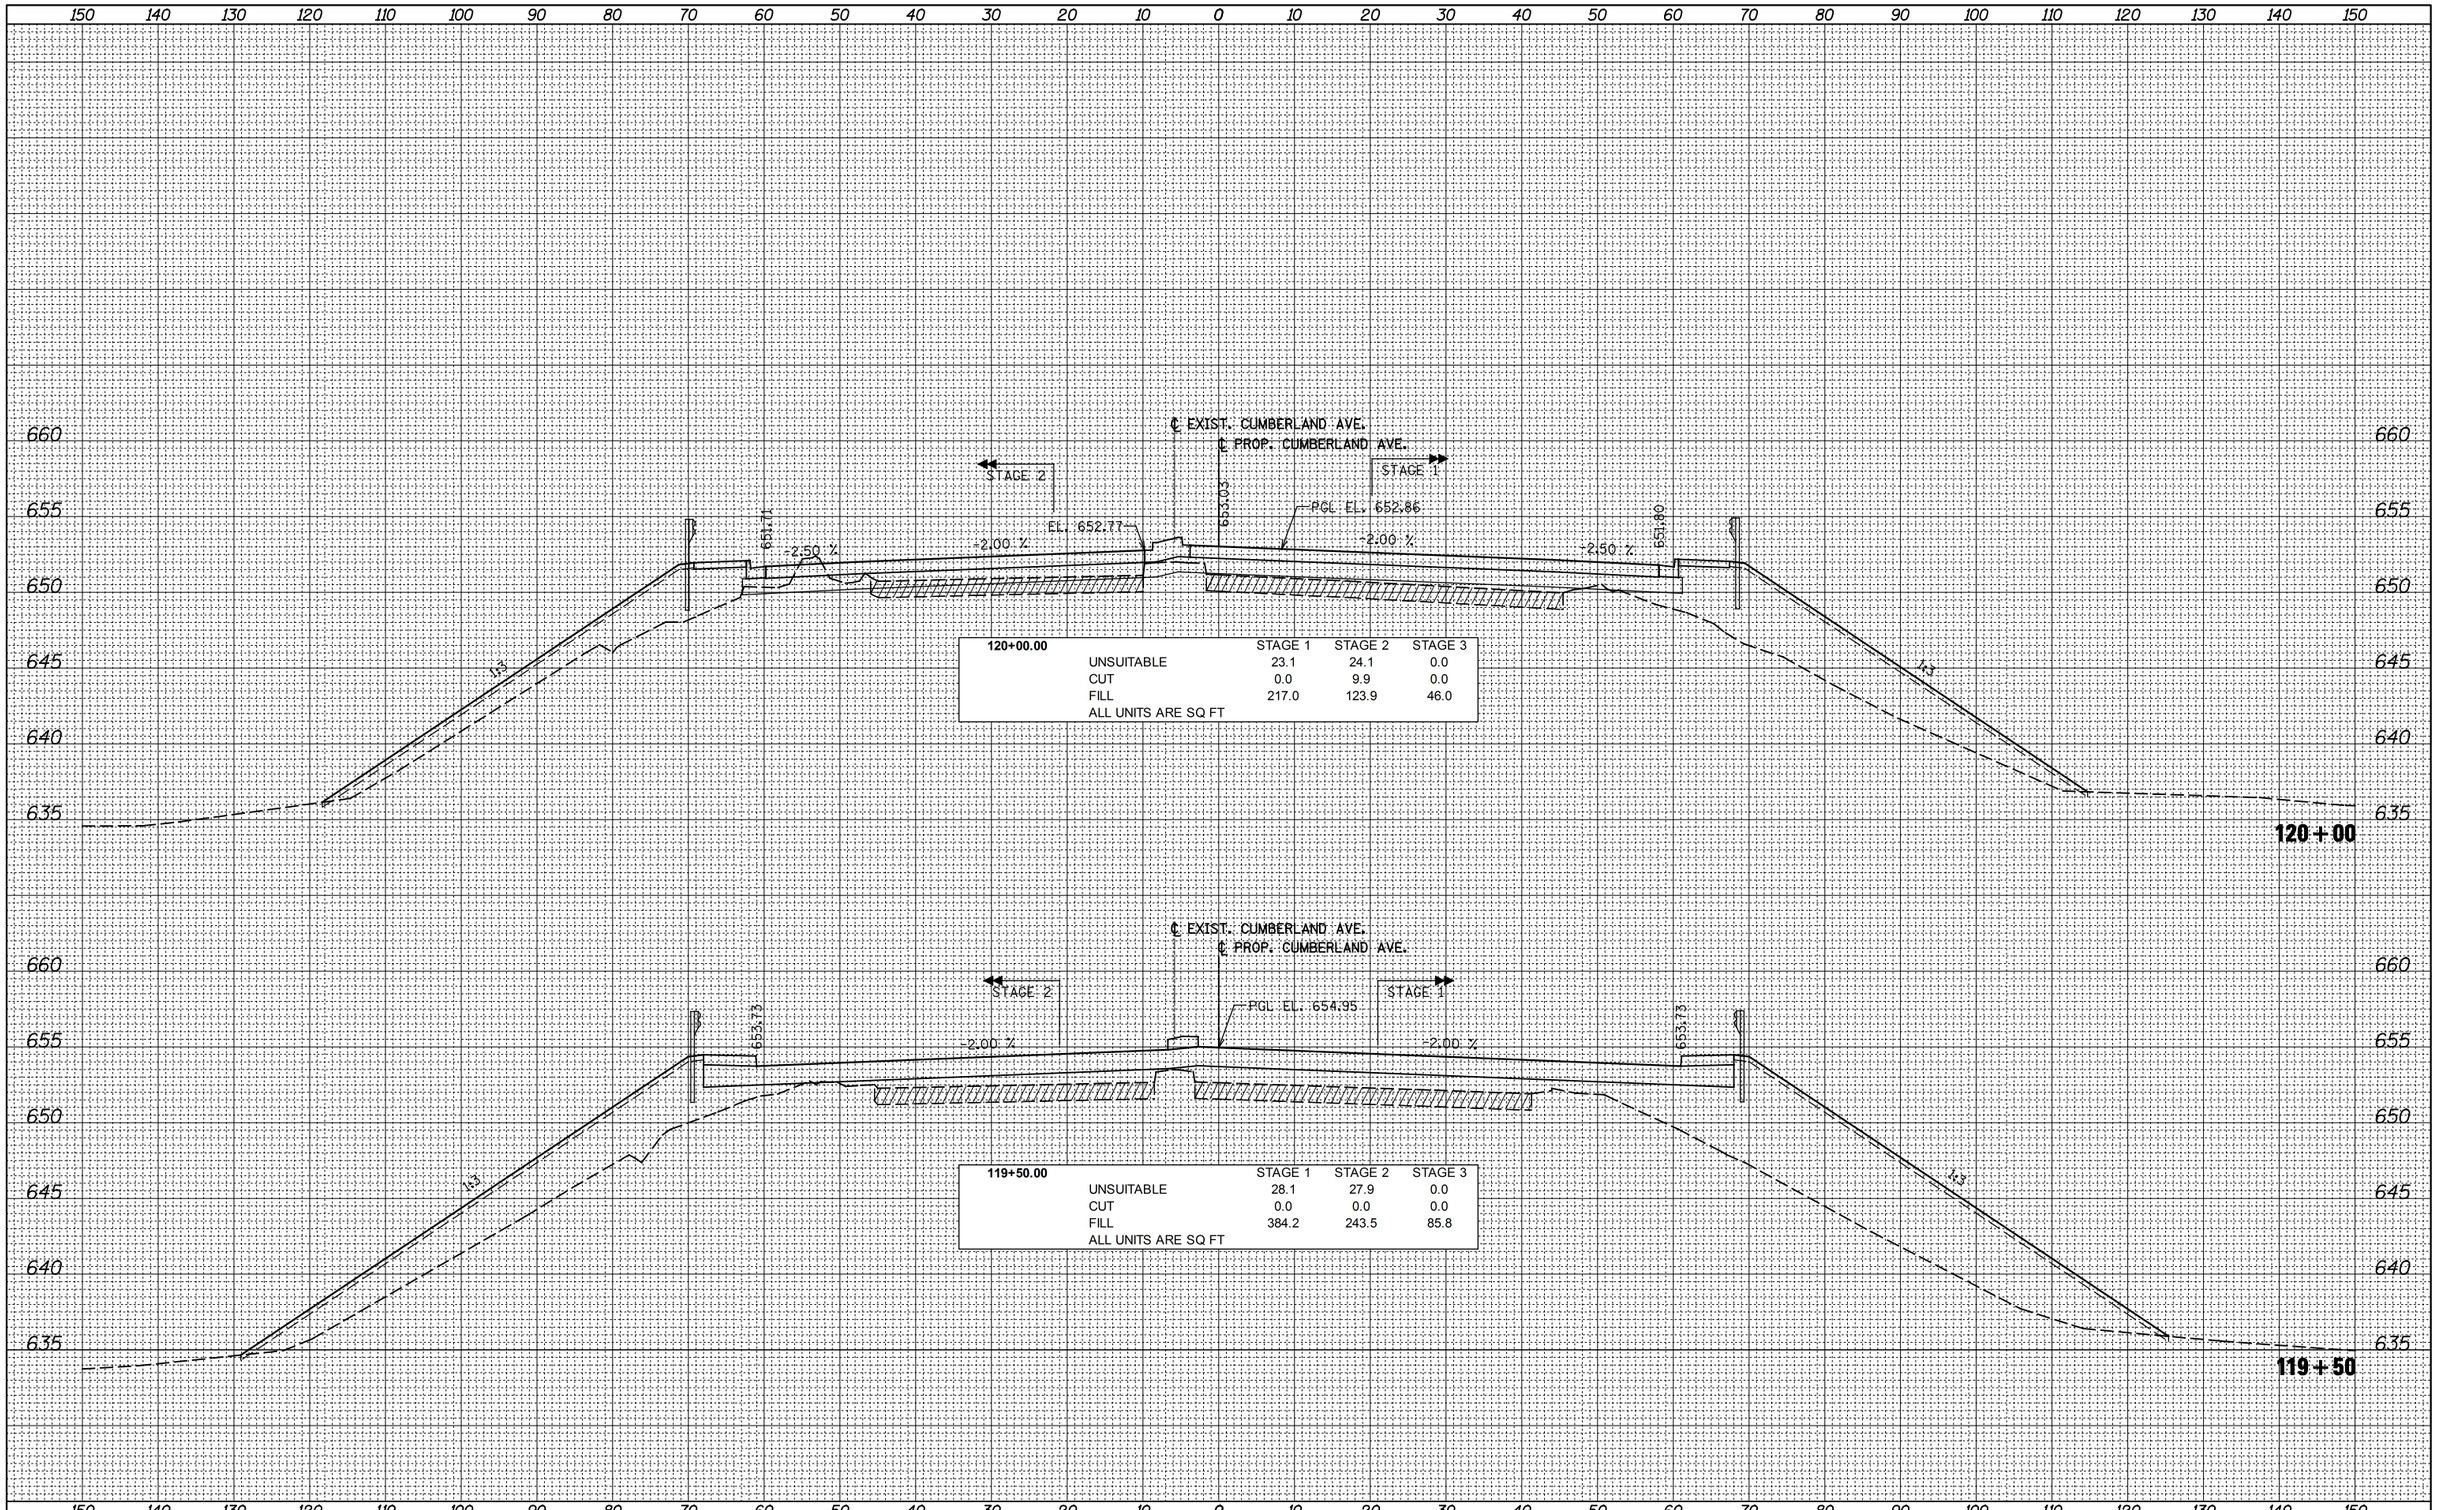

120+00.00	STAGE 1	STAGE 2	STAGE 3
UNSUITABLE	23.1	24.1	0.0
CUT	0.0	9.9	0.0
FILL	217.0	123.9	46.0
ALL UNITS ARE SQ FT			

119+50.00	STAGE 1	STAGE 2	STAGE 3
UNSUITABLE	28.1	27.9	0.0
CUT	0.0	0.0	0.0
FILL	384.2	243.5	85.8
ALL UNITS ARE SQ FT			

PATRICK ENGINEERING	USER NAME = $USER$	DESIGNED - MJP	REVISED -
		DRAWN - MJP	REVISED -
	PLOT SCALE = $SCALE$	CHECKED - JAH	REVISED -
	PLOT DATE = $DATE$	DATE - 2/18/2013	REVISED -

STATE OF ILLINOIS
DEPARTMENT OF TRANSPORTATION

CROSS SECTIONS
CUMBERLAND AVENUE

SCALE: | SHEET OF SHEETS | STA. 119+50 | TO STA. 120+00

F.A.U RTE.	SECTION	COUNTY	TOTAL SHEETS	SHEET NO.
2746	1616B	COOK	404	391
		CONTRACT NO. 60J14		
	ILLINOIS FED. AID PROJECT			